



Rajshree Green Park, B/h. Rajshree Elanza, Opp. Satva
Homes, New Ranip, Ahmedabad, Gujarat - 382480

RAJSHREE SMARTSPACES LLP

13th Floor, 1301-B, Bvr Ek, Opp. Inder Residency Hotel, Nr.
Westond Hotel, Ellisbridge, Ahmedabad, Gujarat - 380006

Contact No. - +91 81288 51104

RERA Registration No. _____



<https://gujrera.gujarat.gov.in>

Image is Only for Representative Purpose





Note :- It is proposed that the Blocks - G+H shall be revised in the future and units shall be added with building up to 14th Floor


02/20

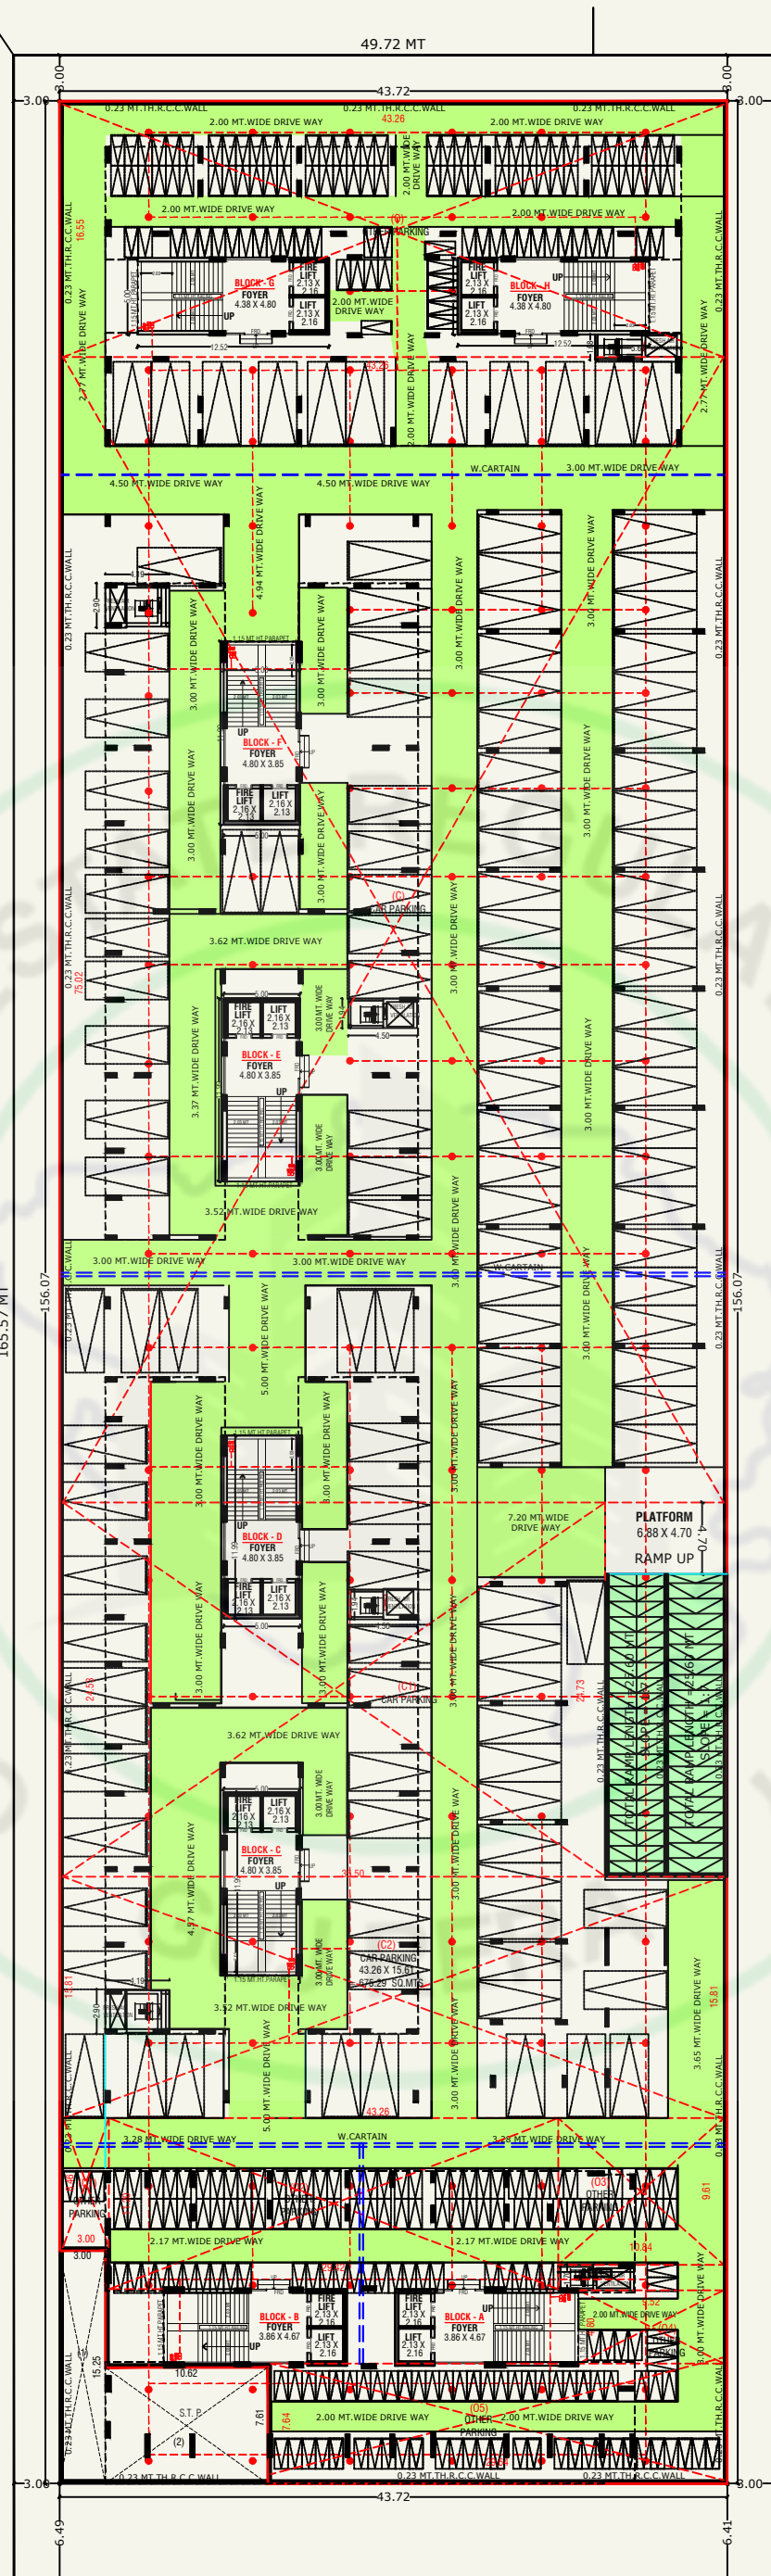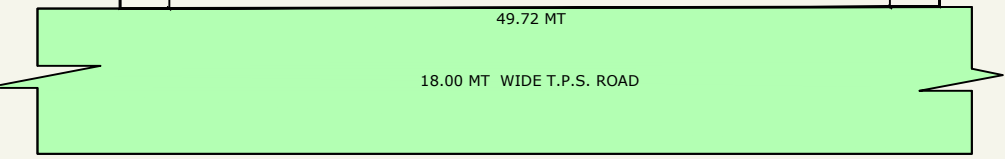


2ND. BASEMENT PARKING LAYOUT PLAN

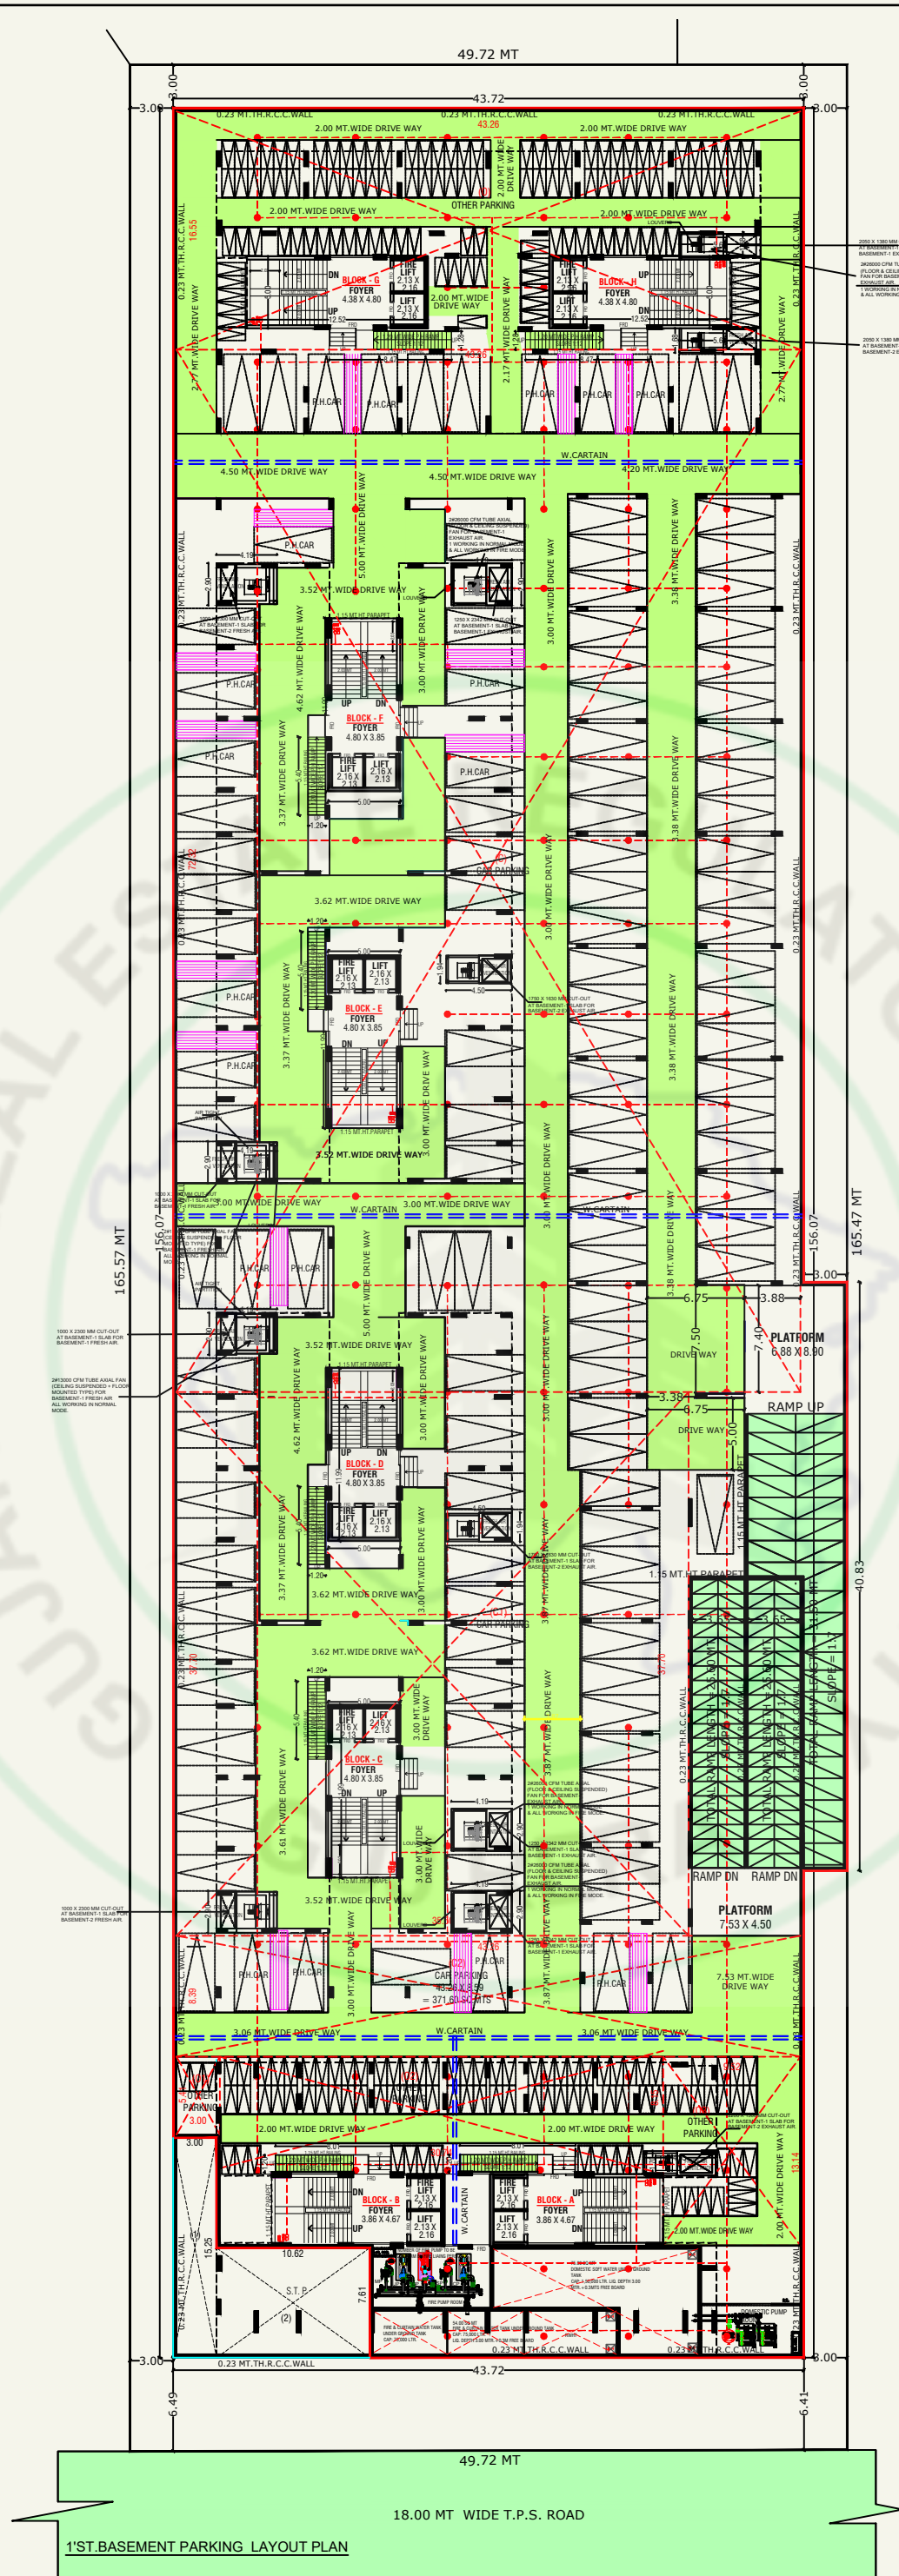

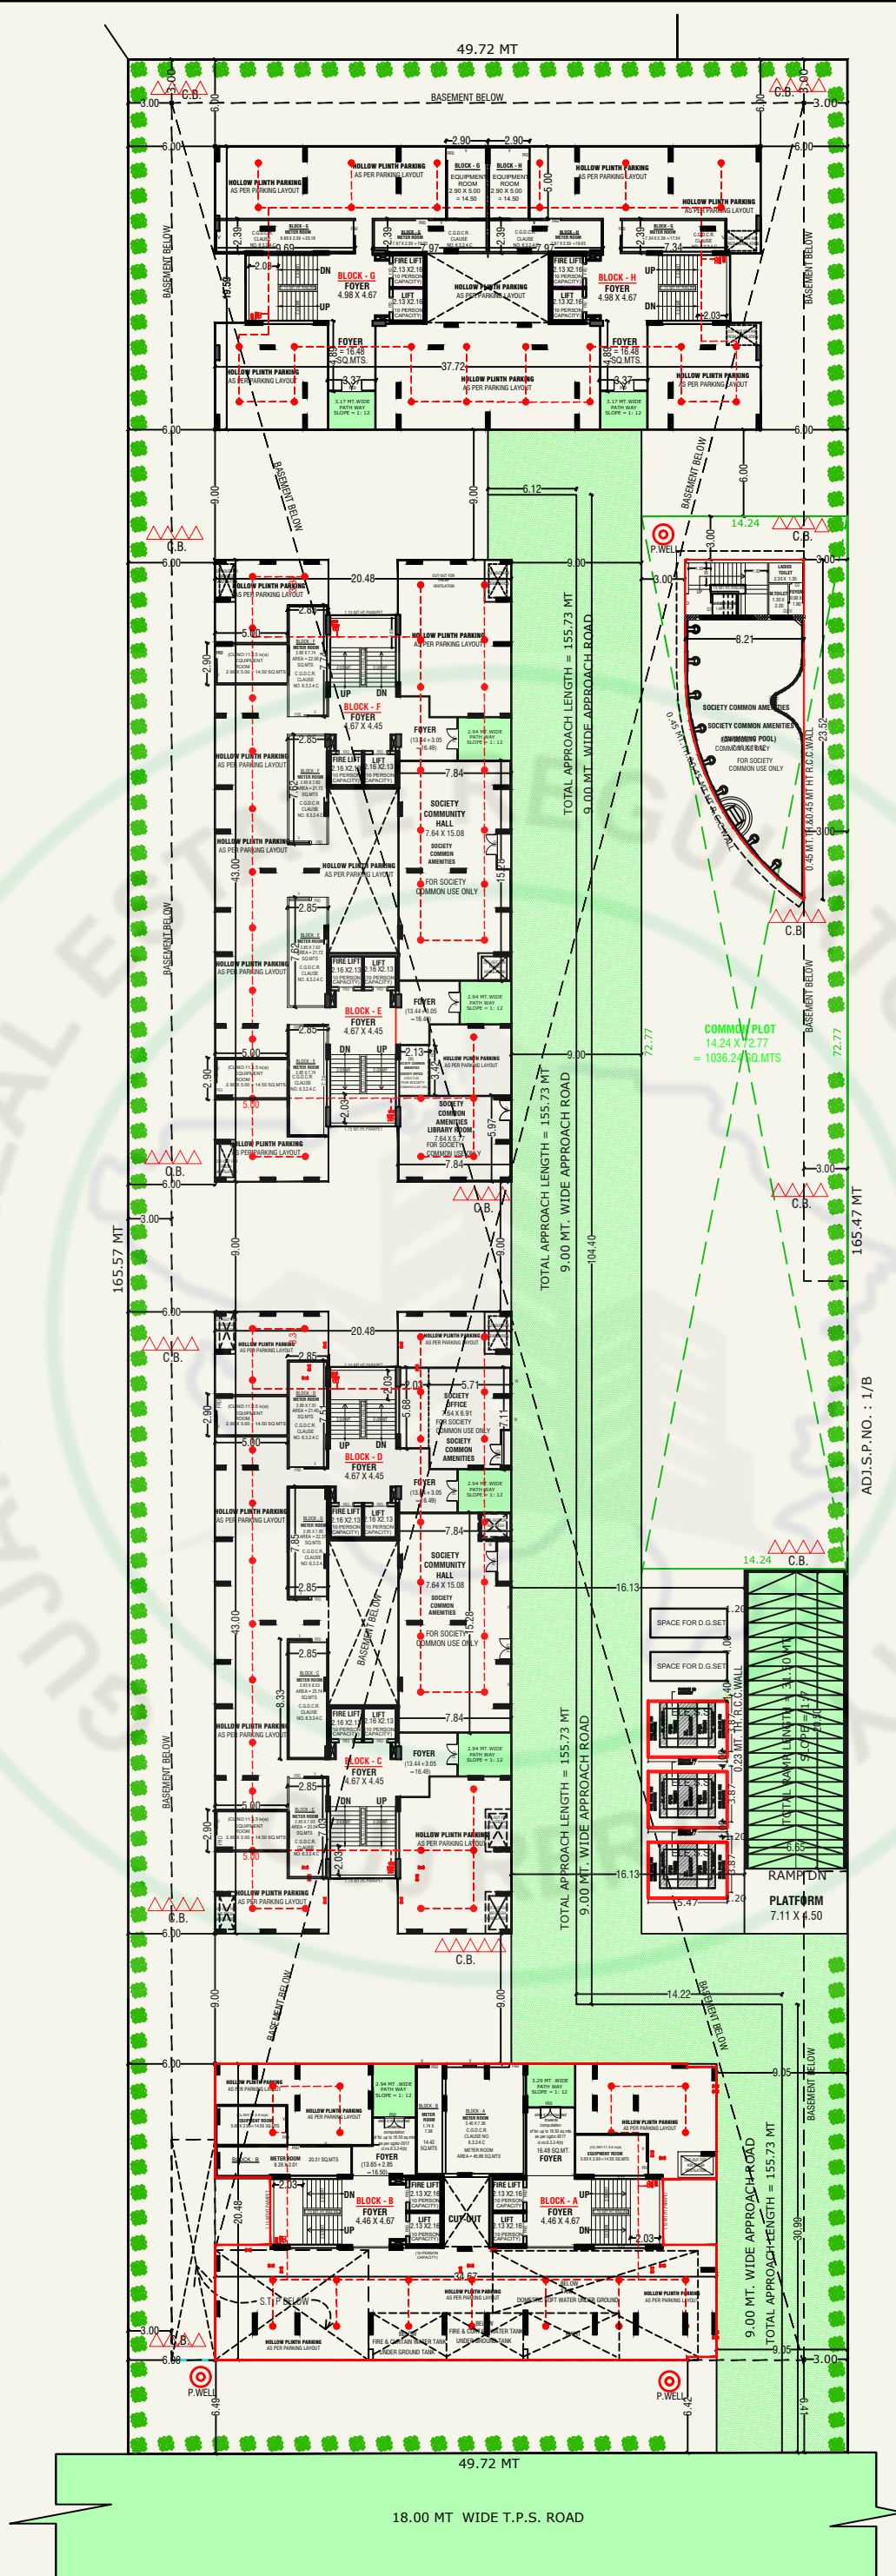

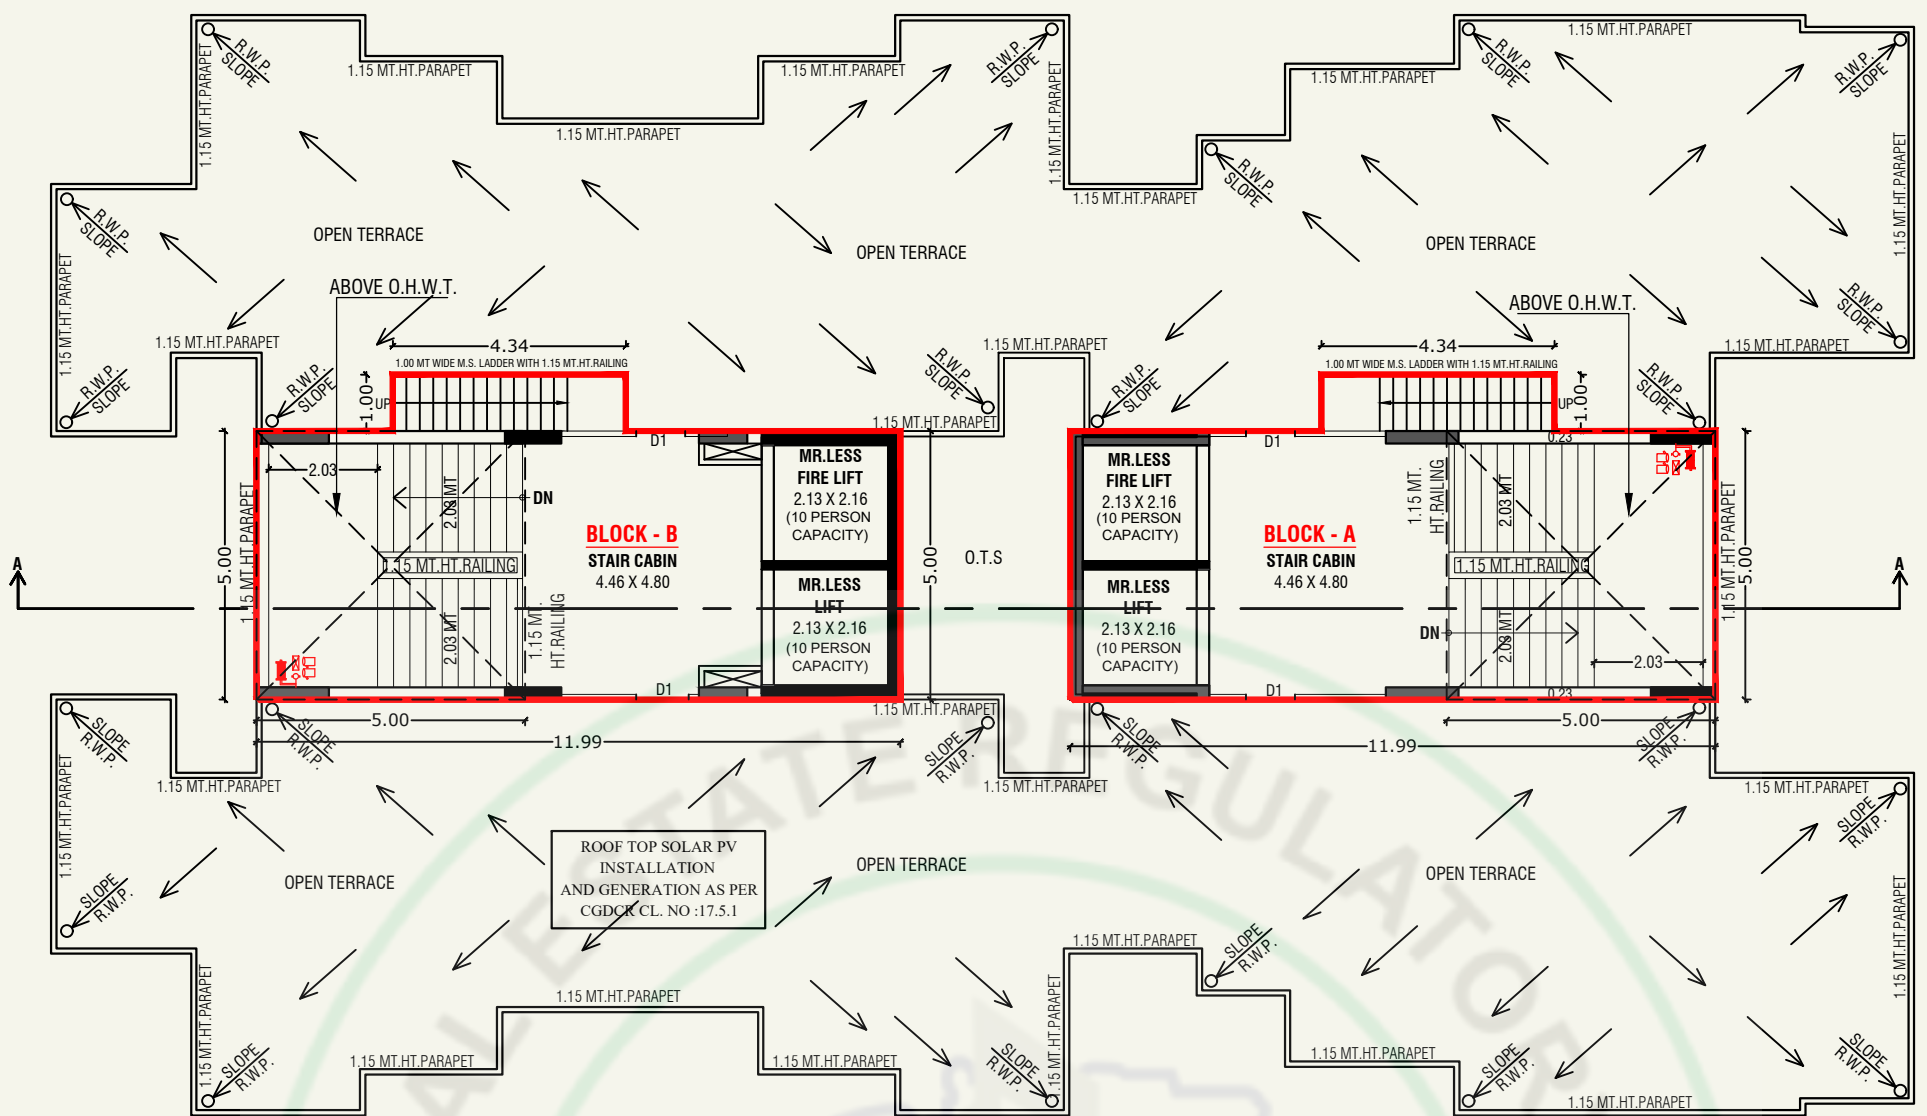


STAIR CABIN & OPEN TERRACE PLAN (BLOCK-A+B)

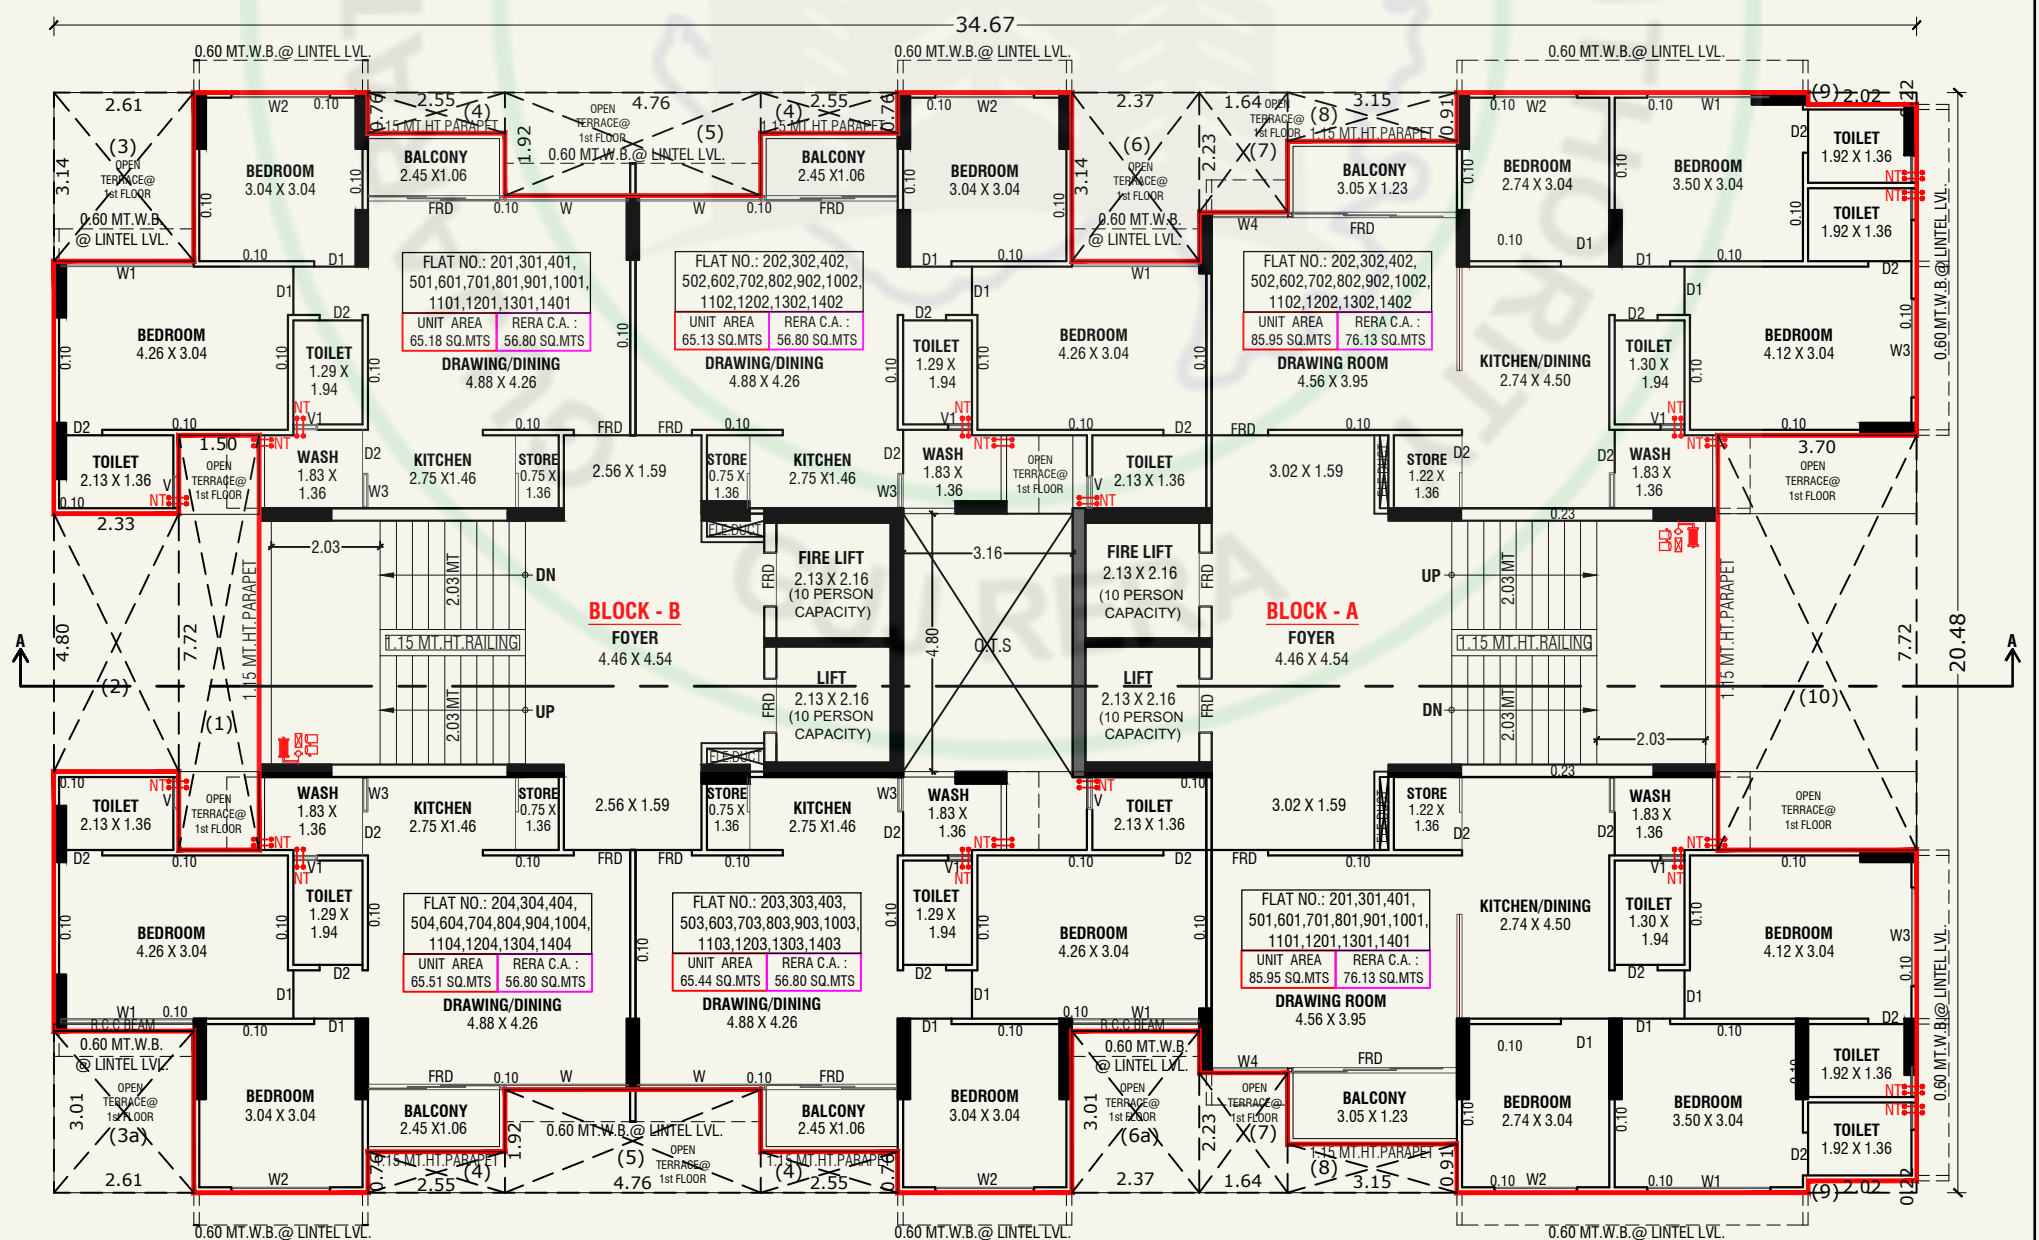


TYPICAL FLOOR PLAN (2ND TO 14TH FLOOR) (BLOCK-A+B)

LIGHTENNING
ARRESTER


LIGHTENNING
ARRESTER

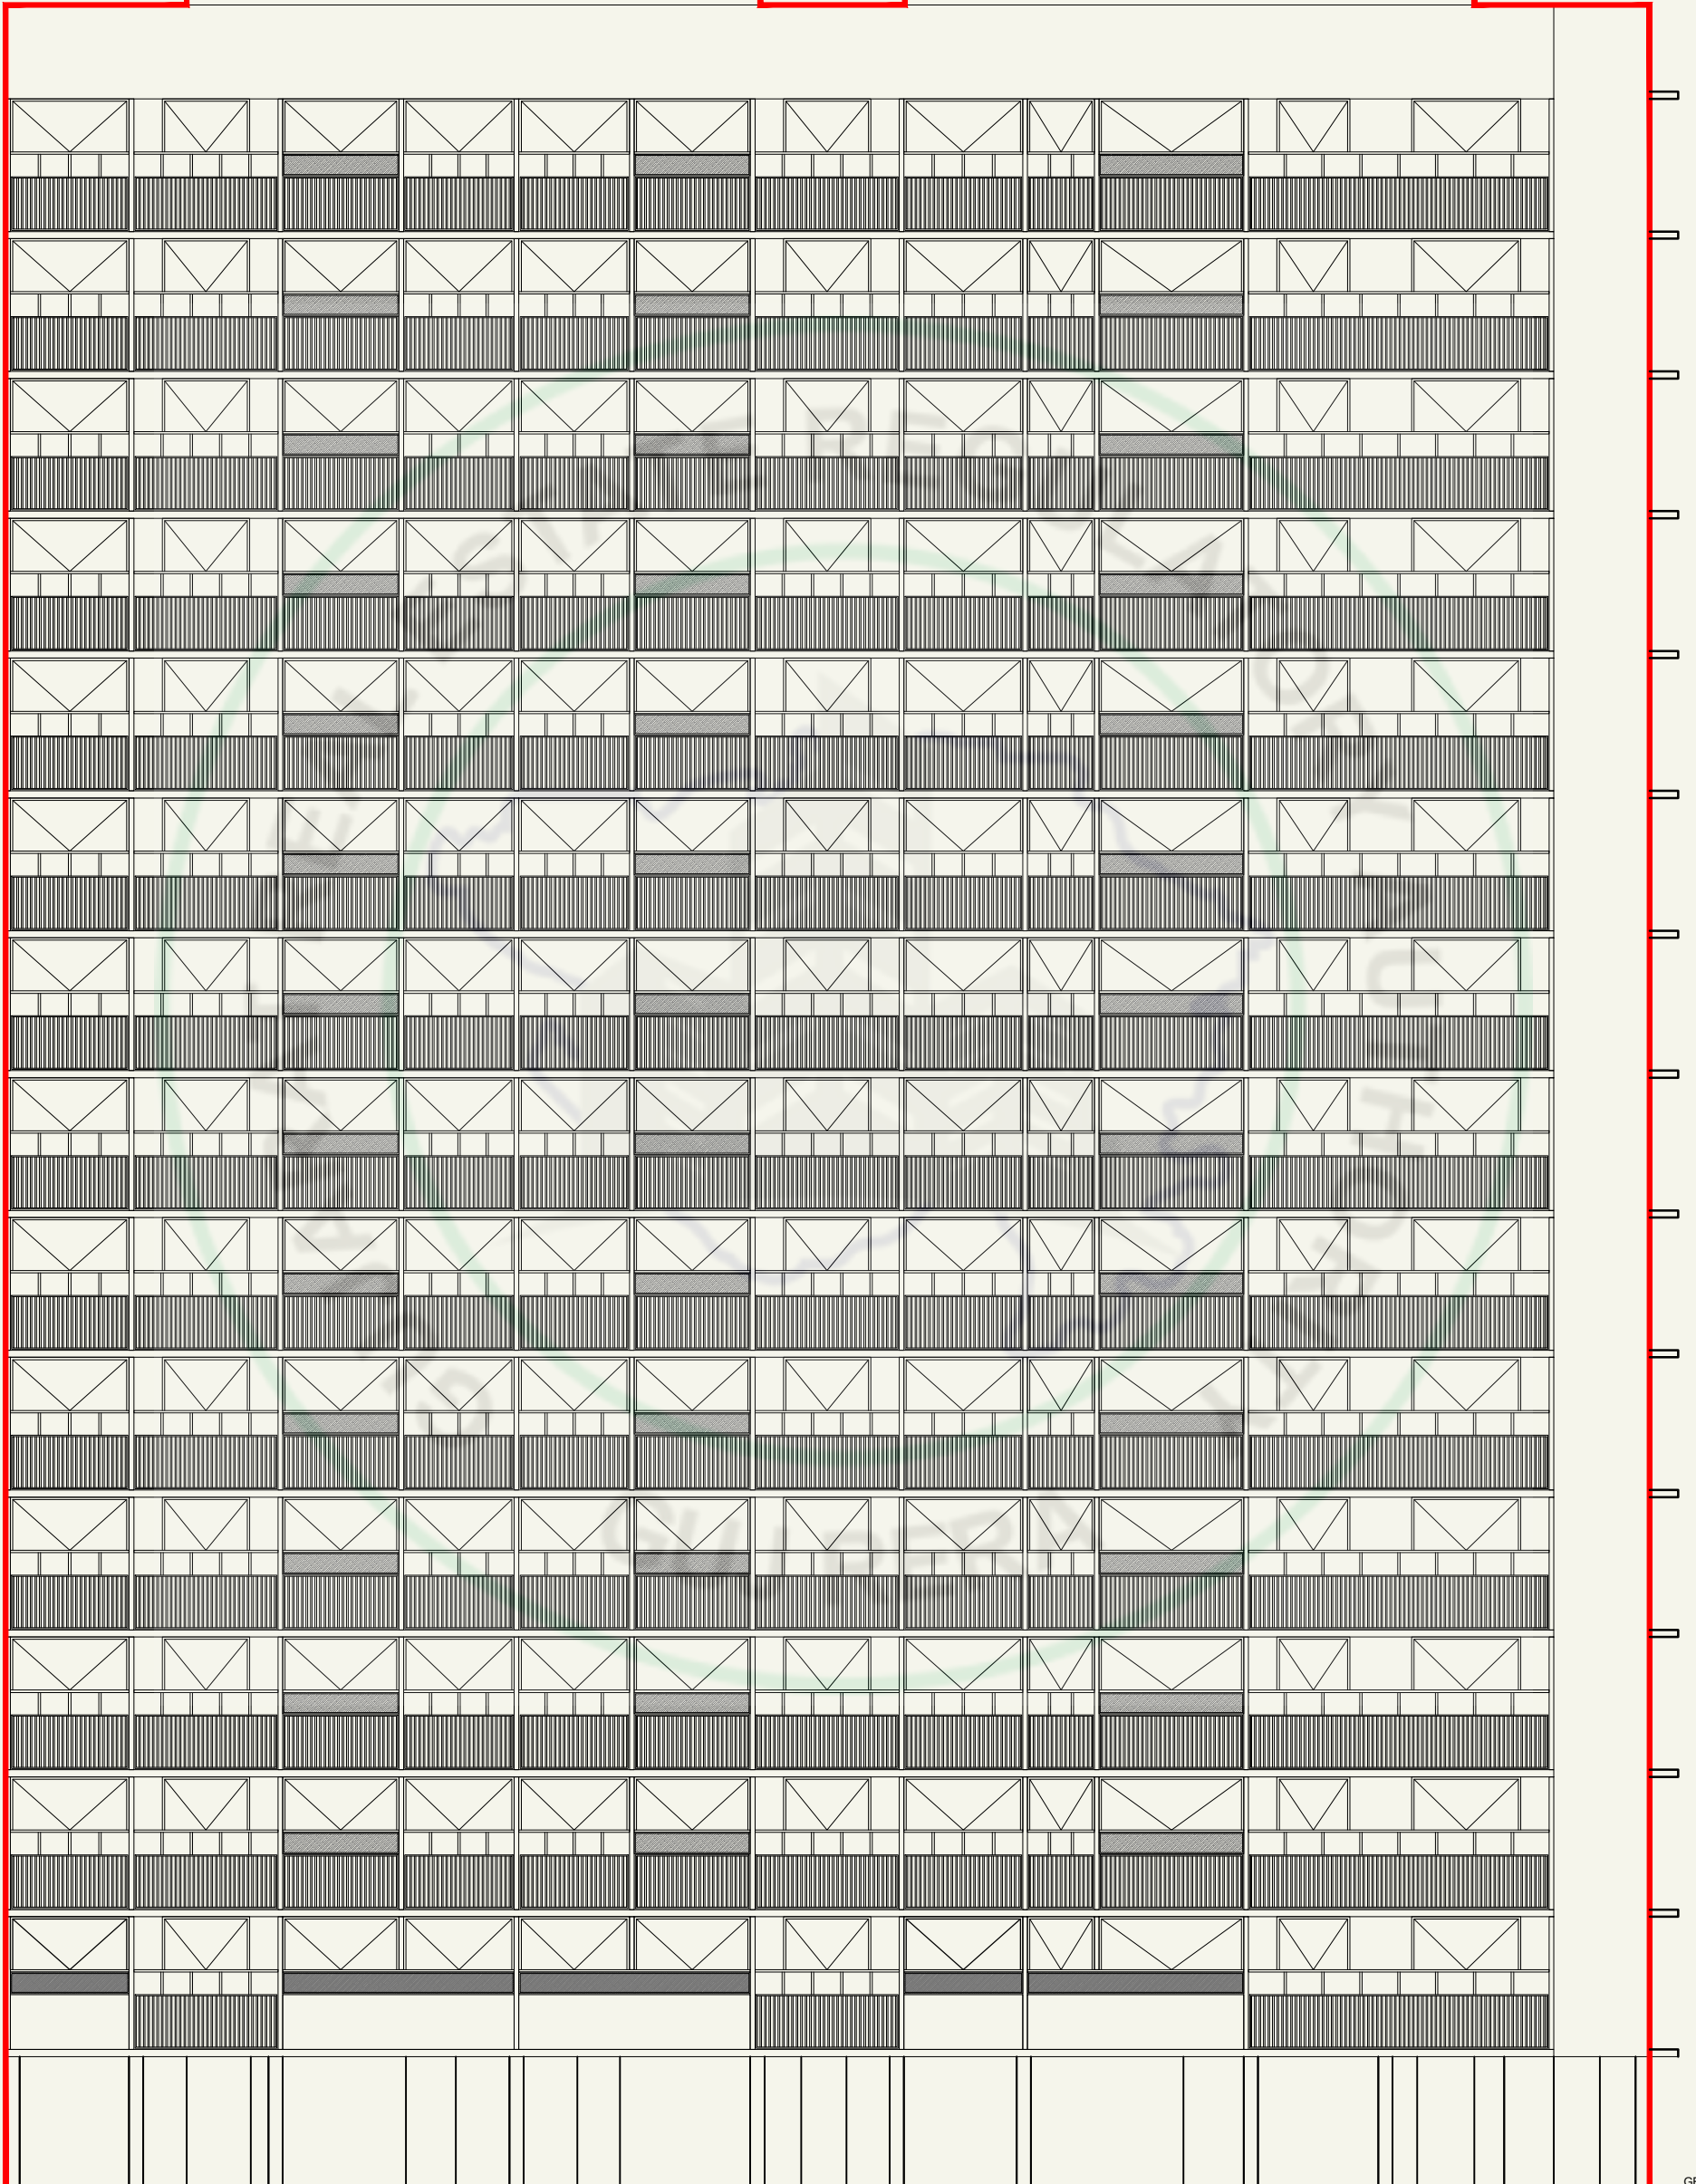


ELEVATION (BLOCK-A+B)

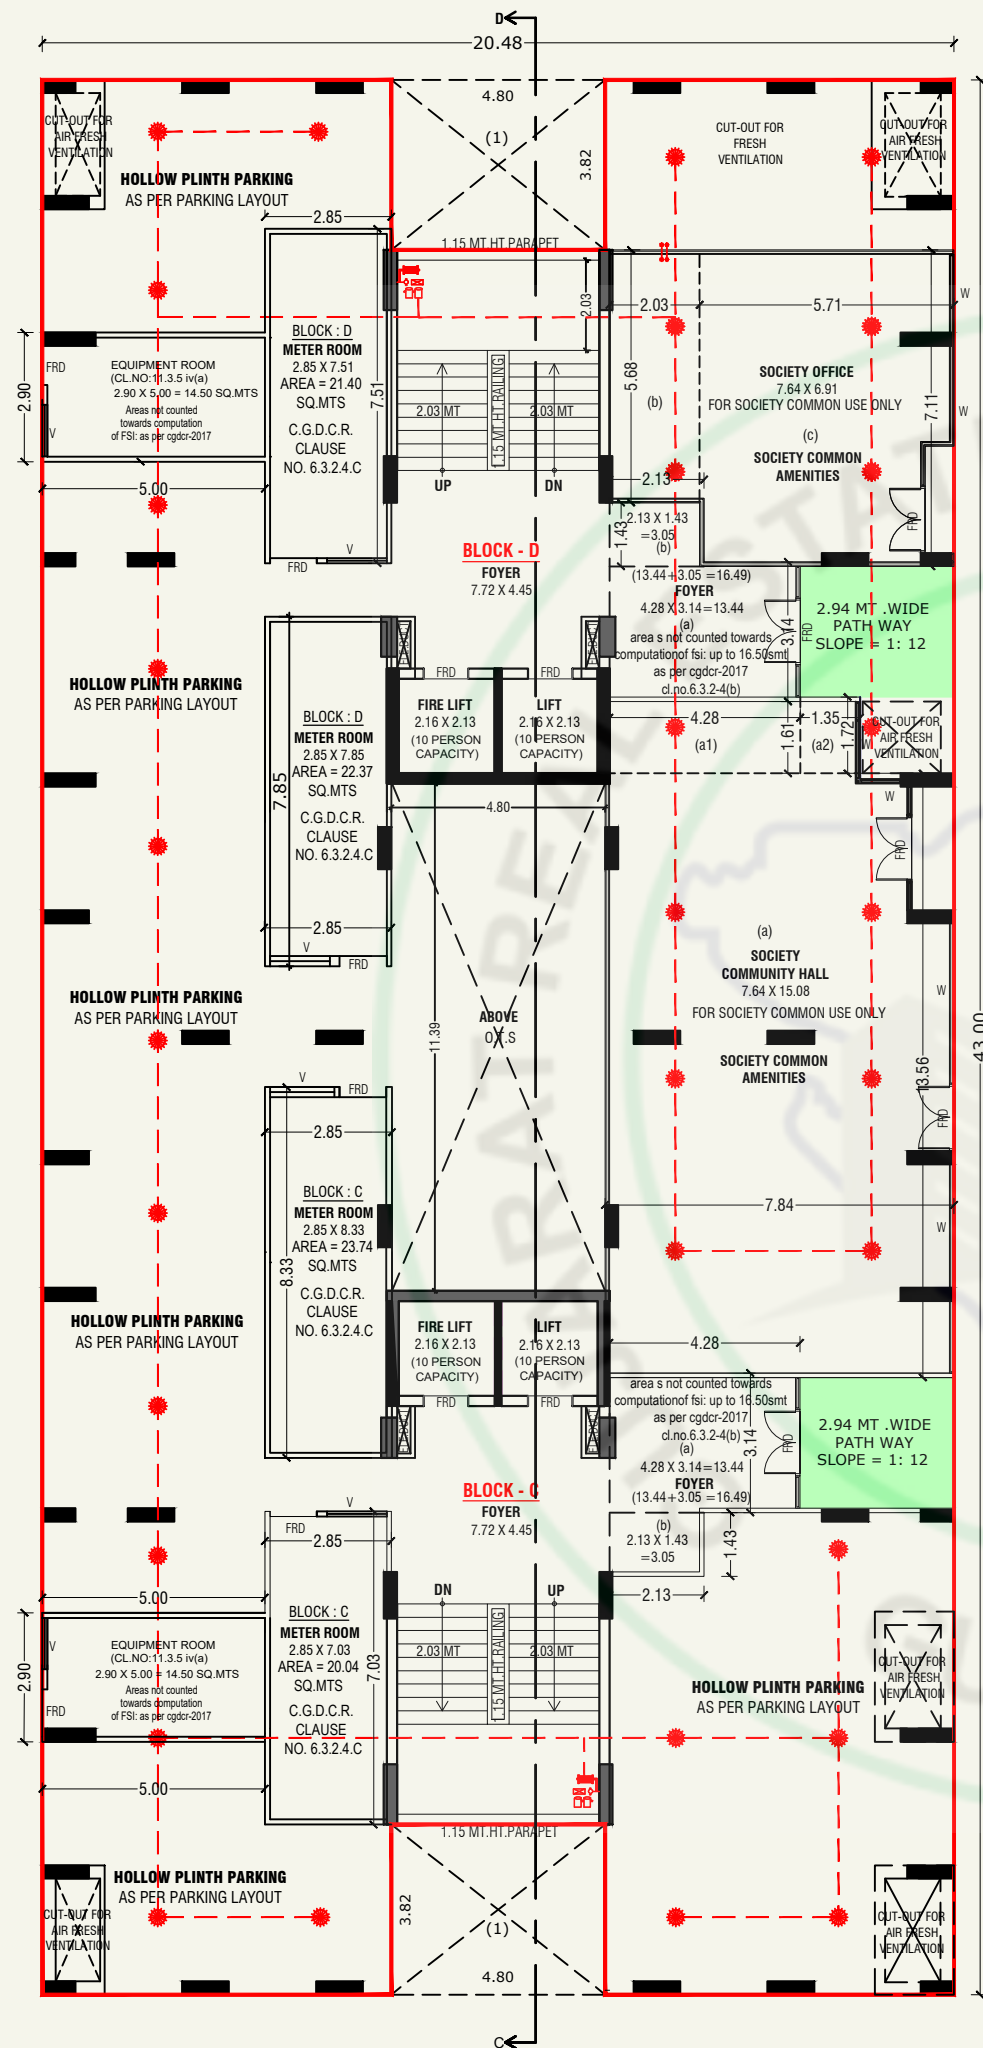


GROUND FLOOR PLAN (HOLLOW PLINTH) (BLOCK-C+D)

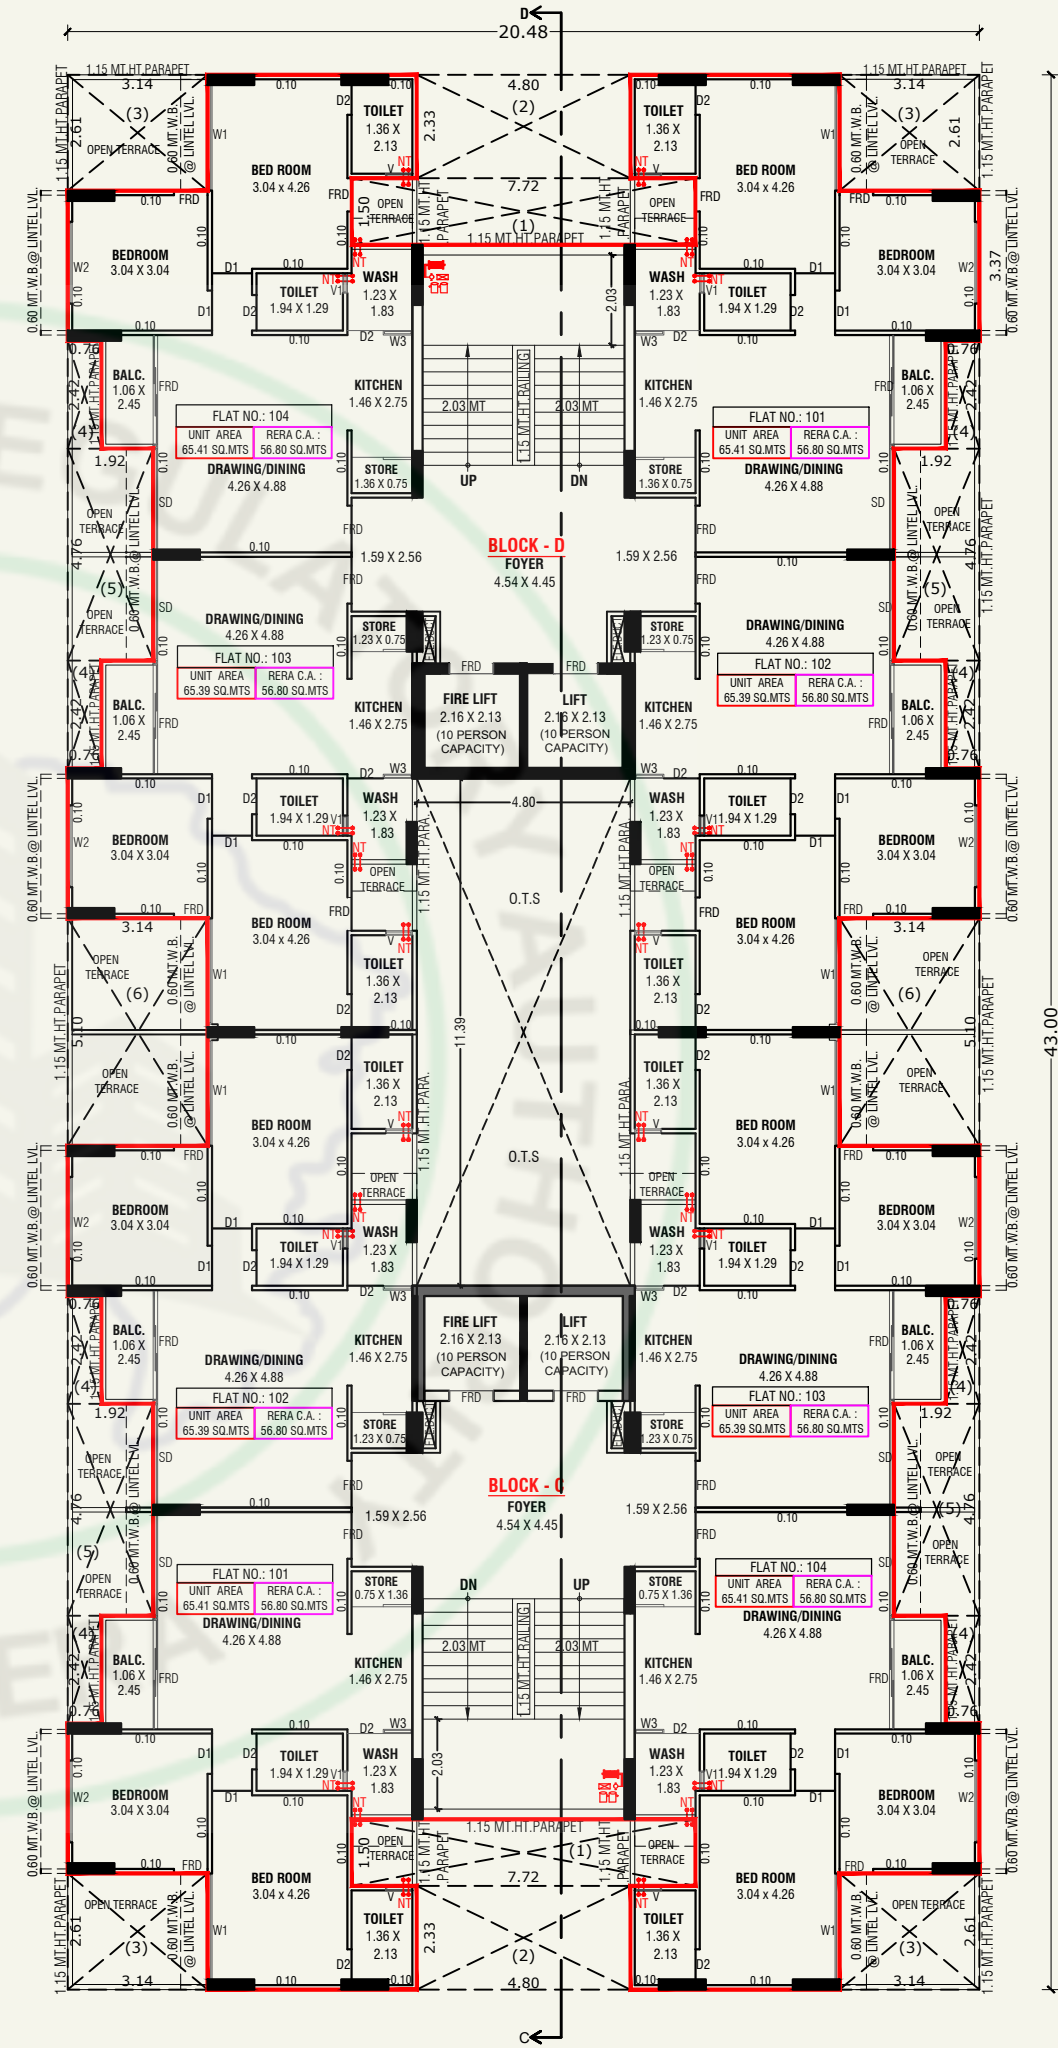

1ST FLOOR PLAN (BLOCK-C+D)

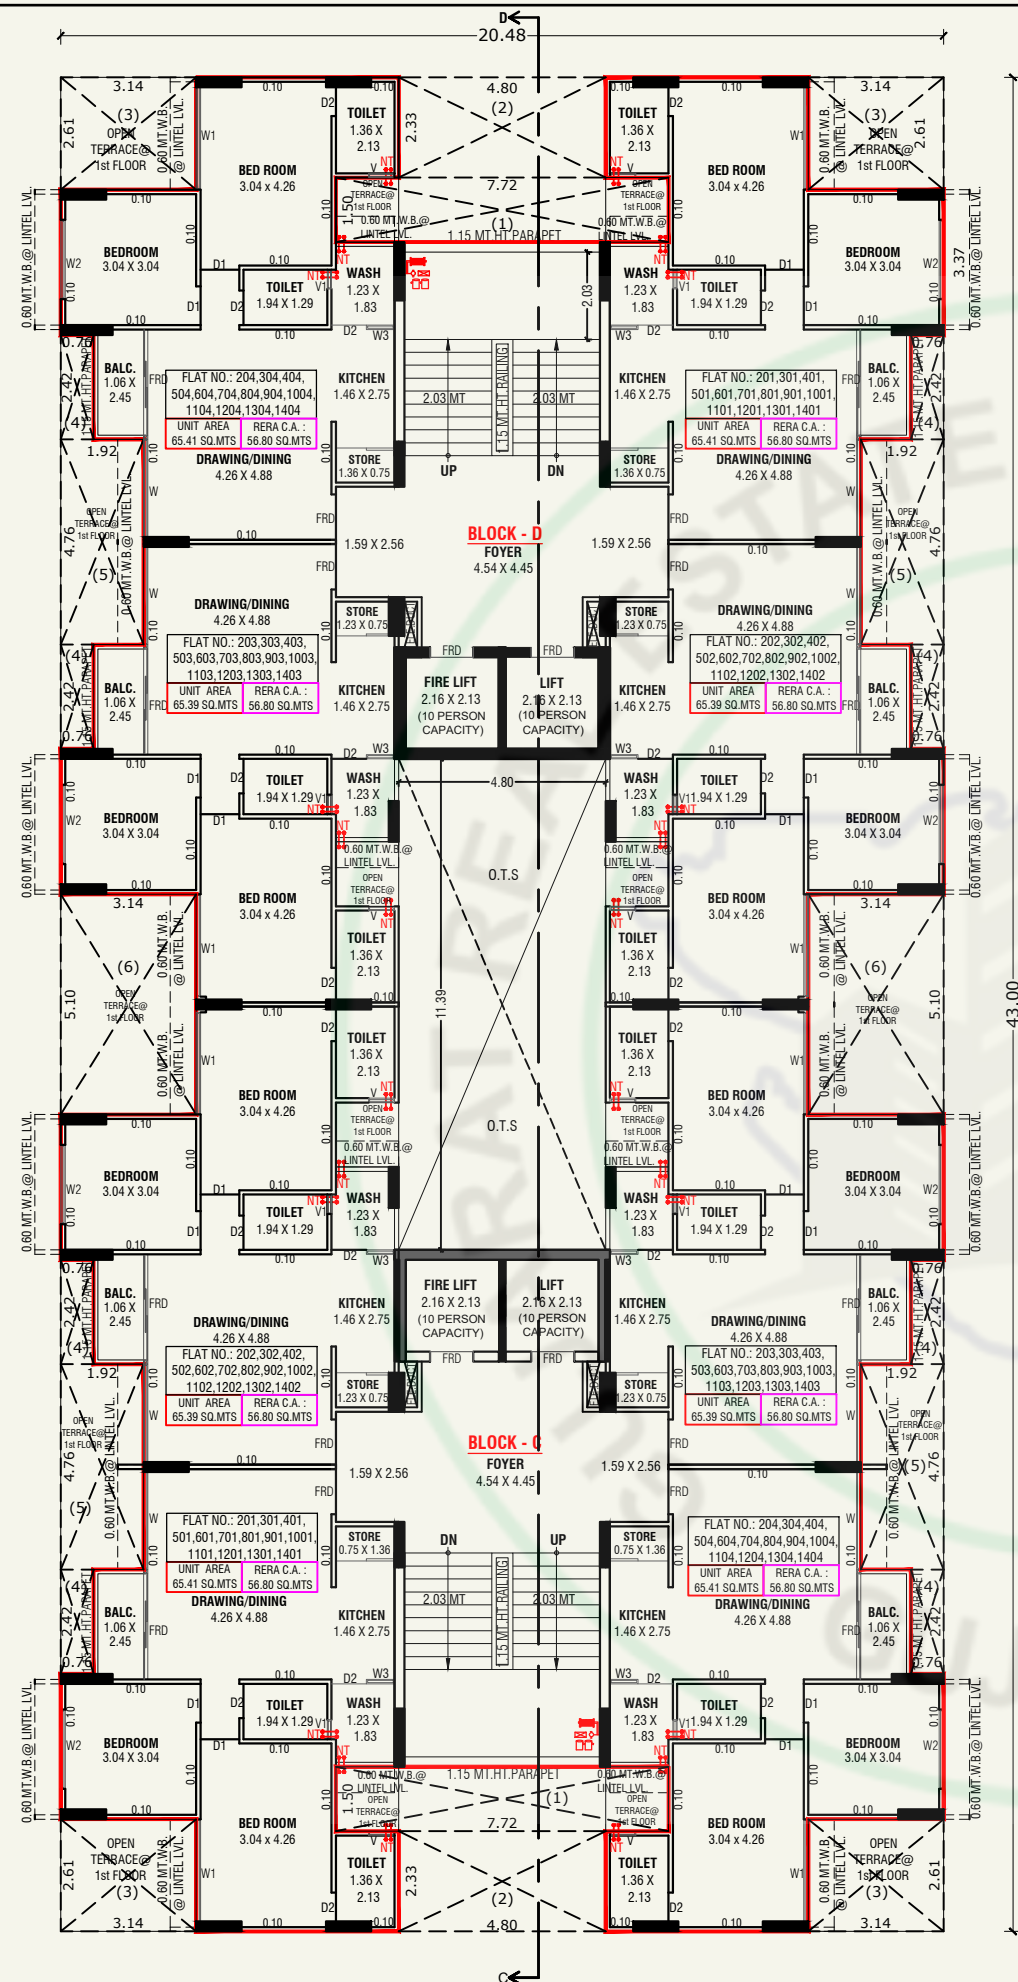


TYPICAL FLOOR PLAN (2ND TO 14TH FLOOR) (BLOCK-C+D)

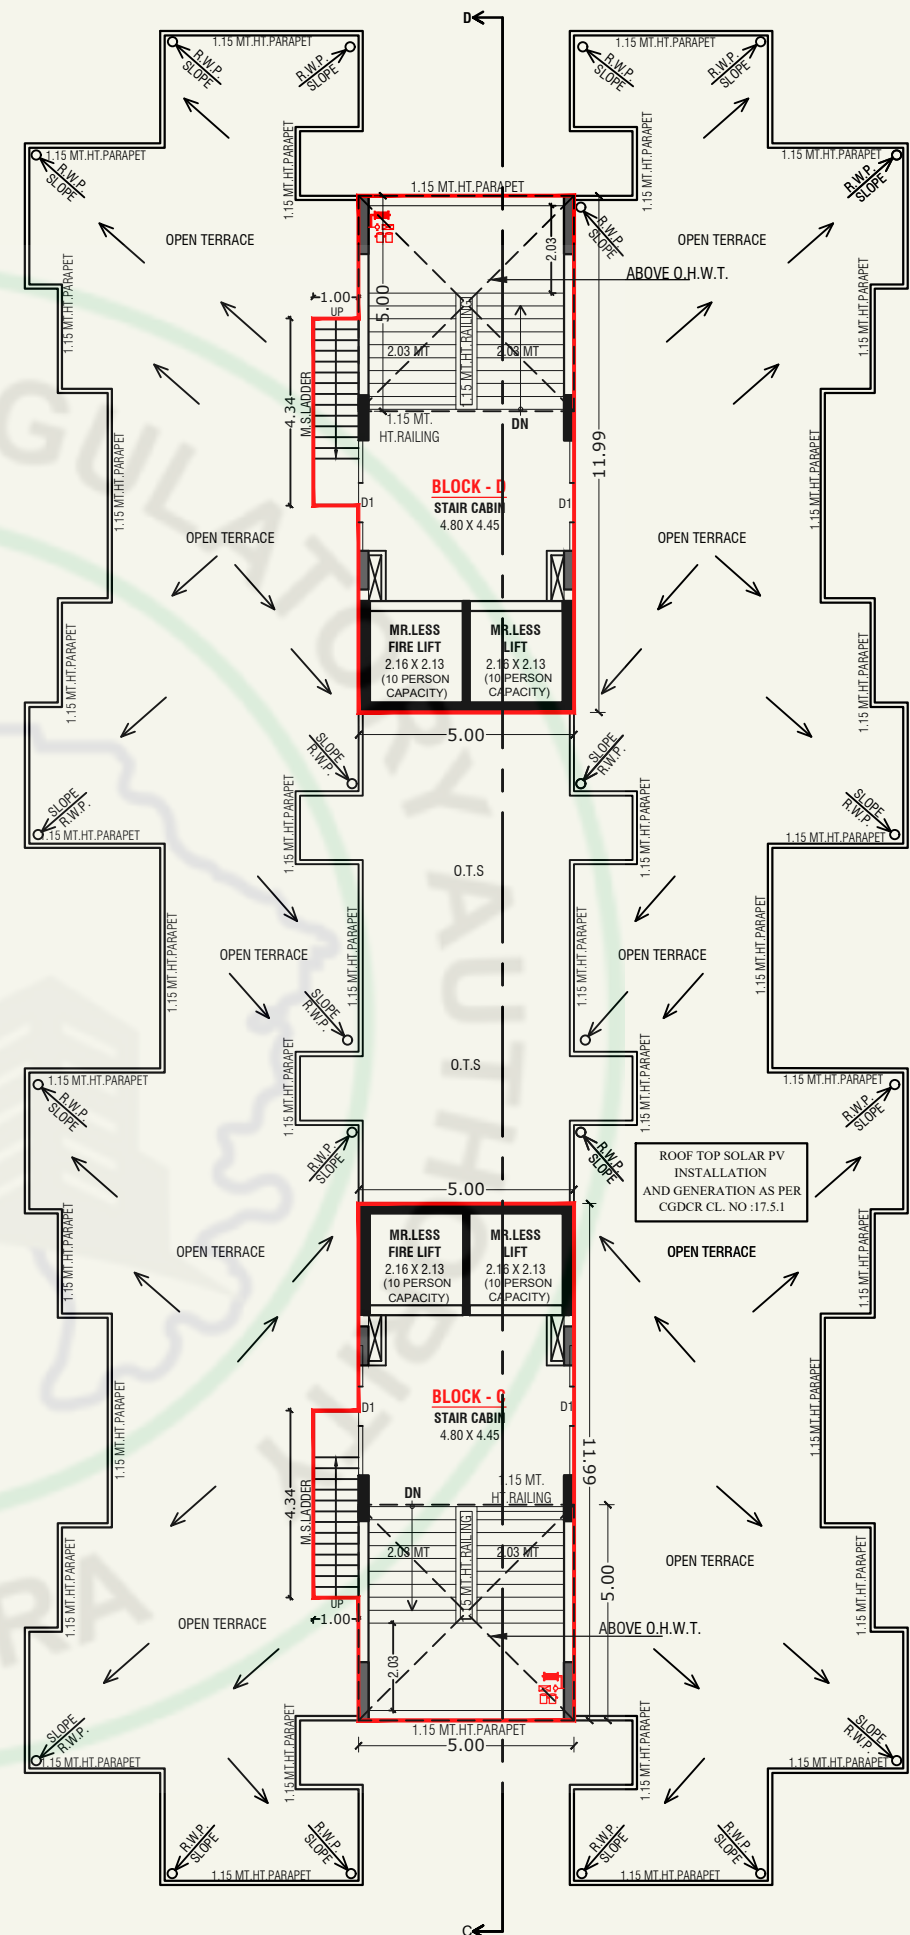


STAIR CABIN & OPEN TERRACE PLAN (BLOCK-C+D)

LIGHTENNING
ARRESTER


LIGHTENNING
ARRESTER

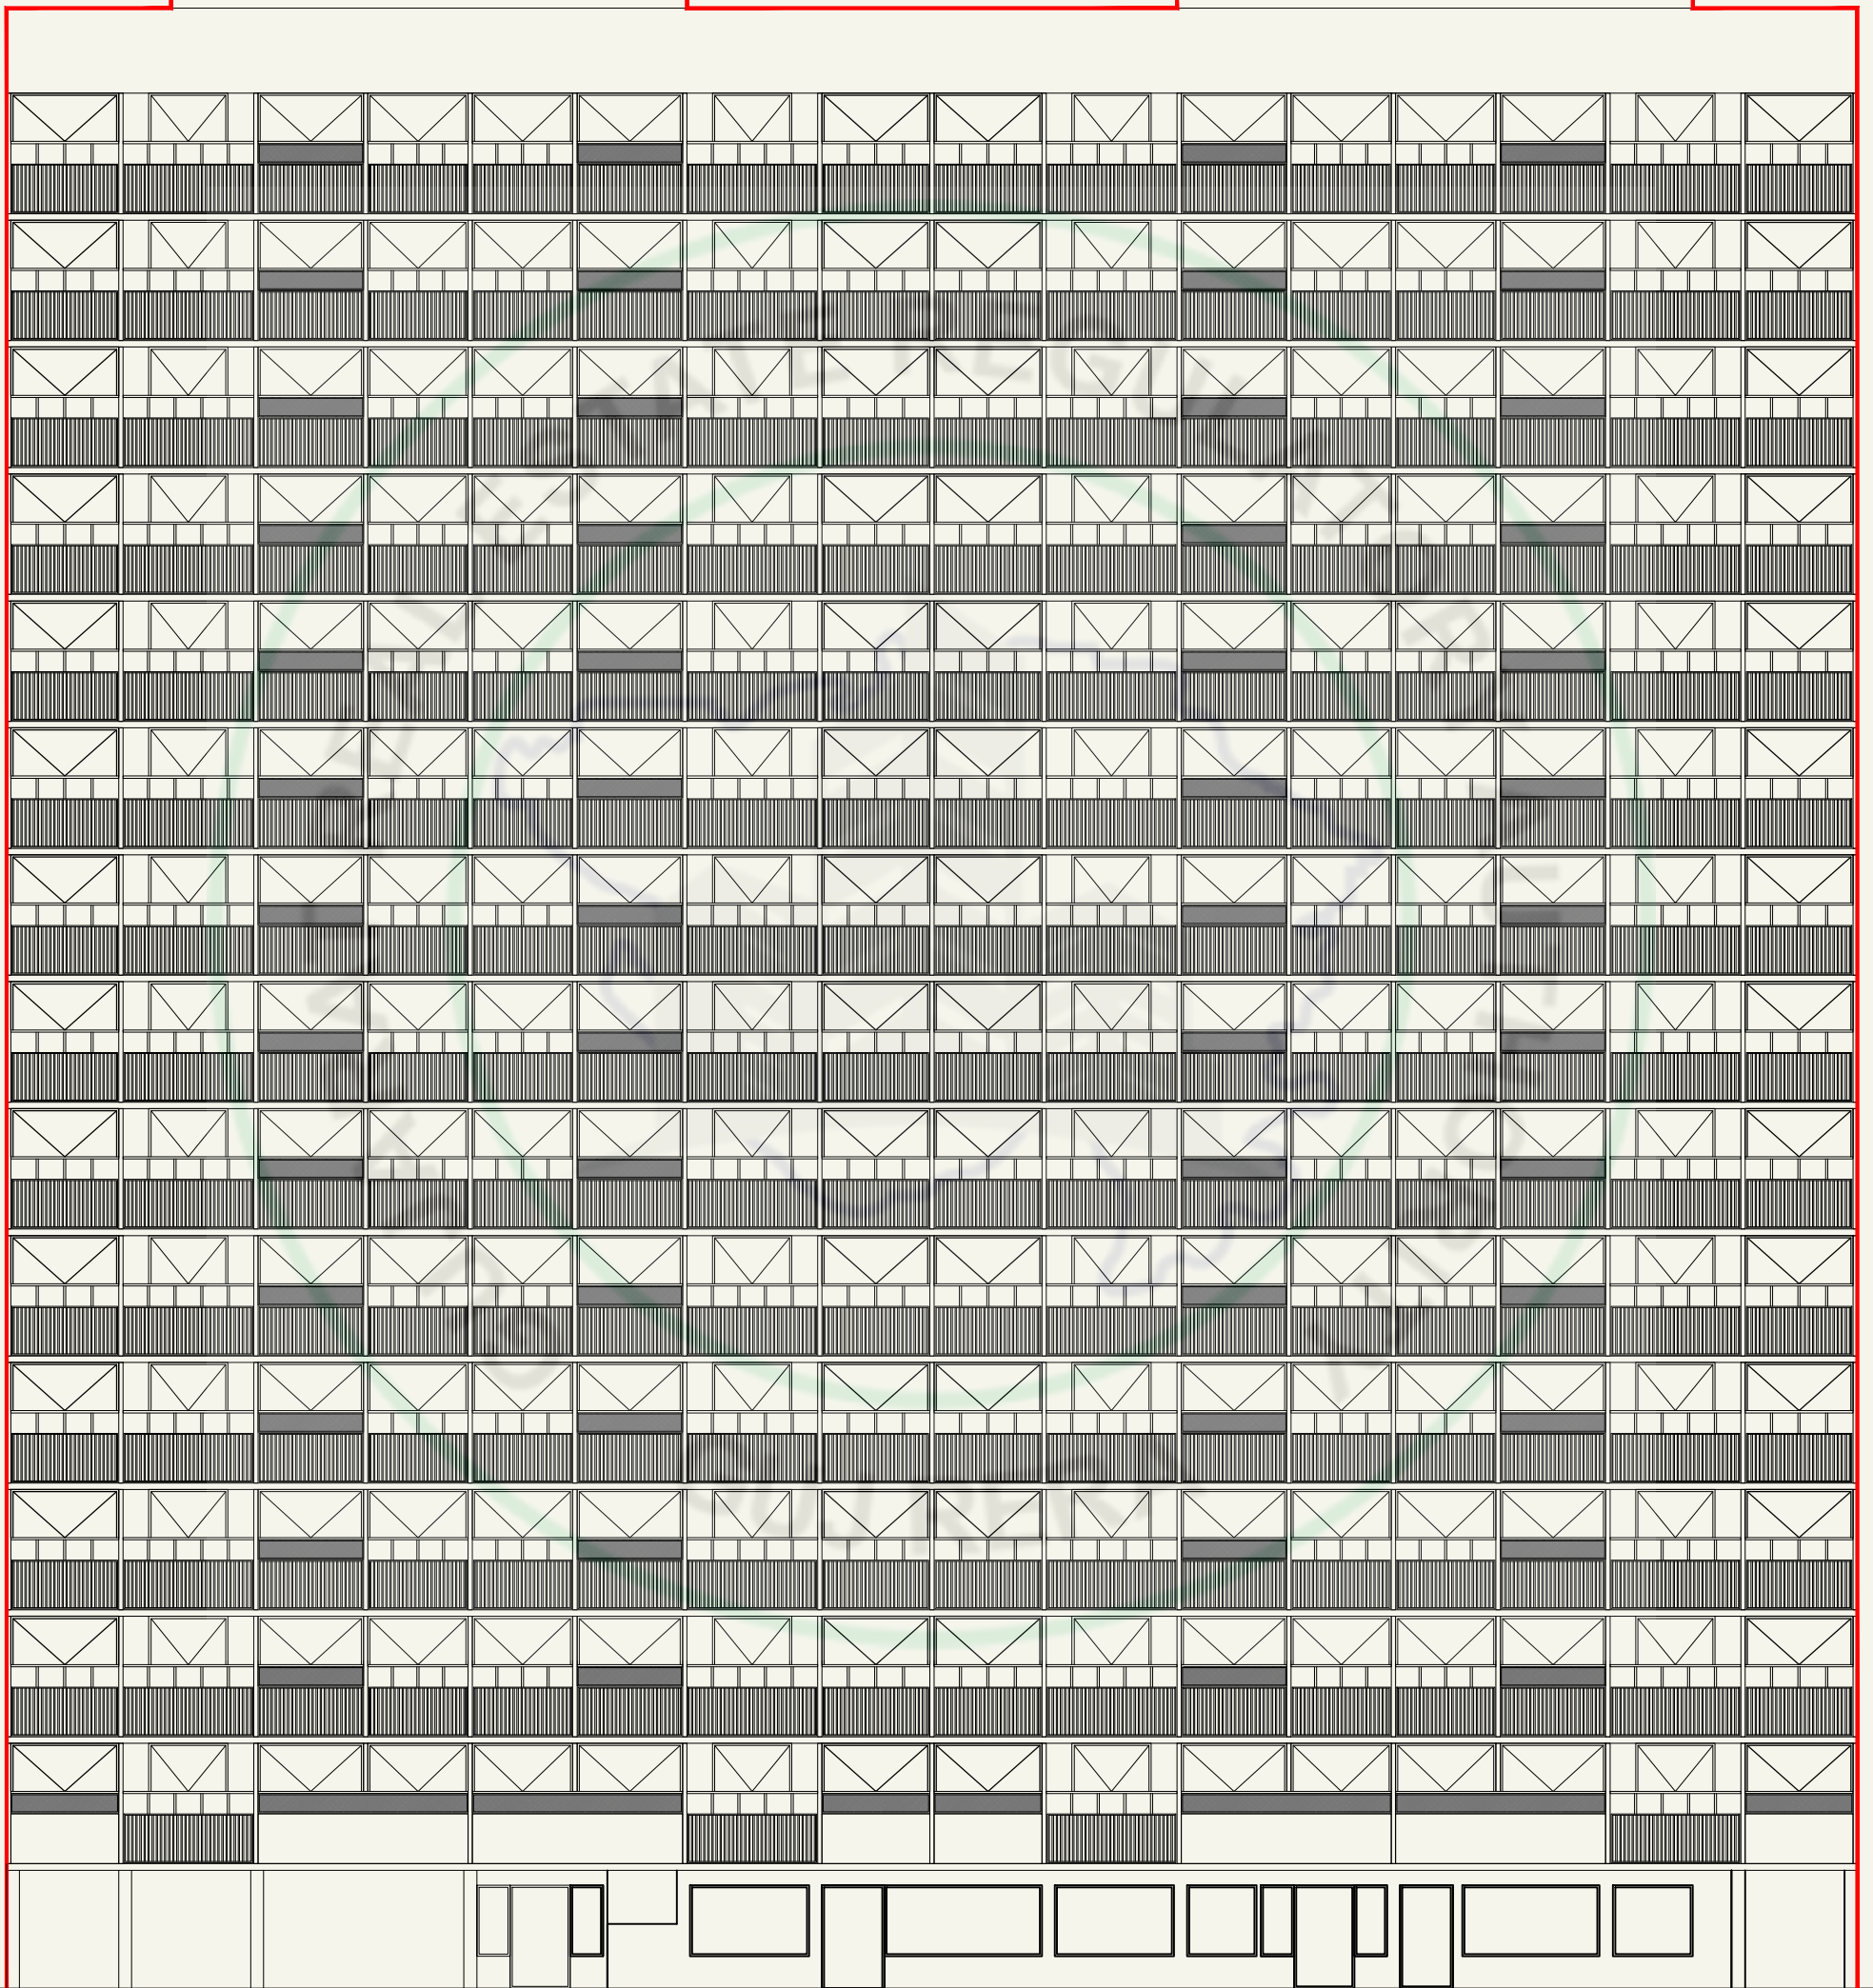


ELEVATION (BLOCK-C+D)

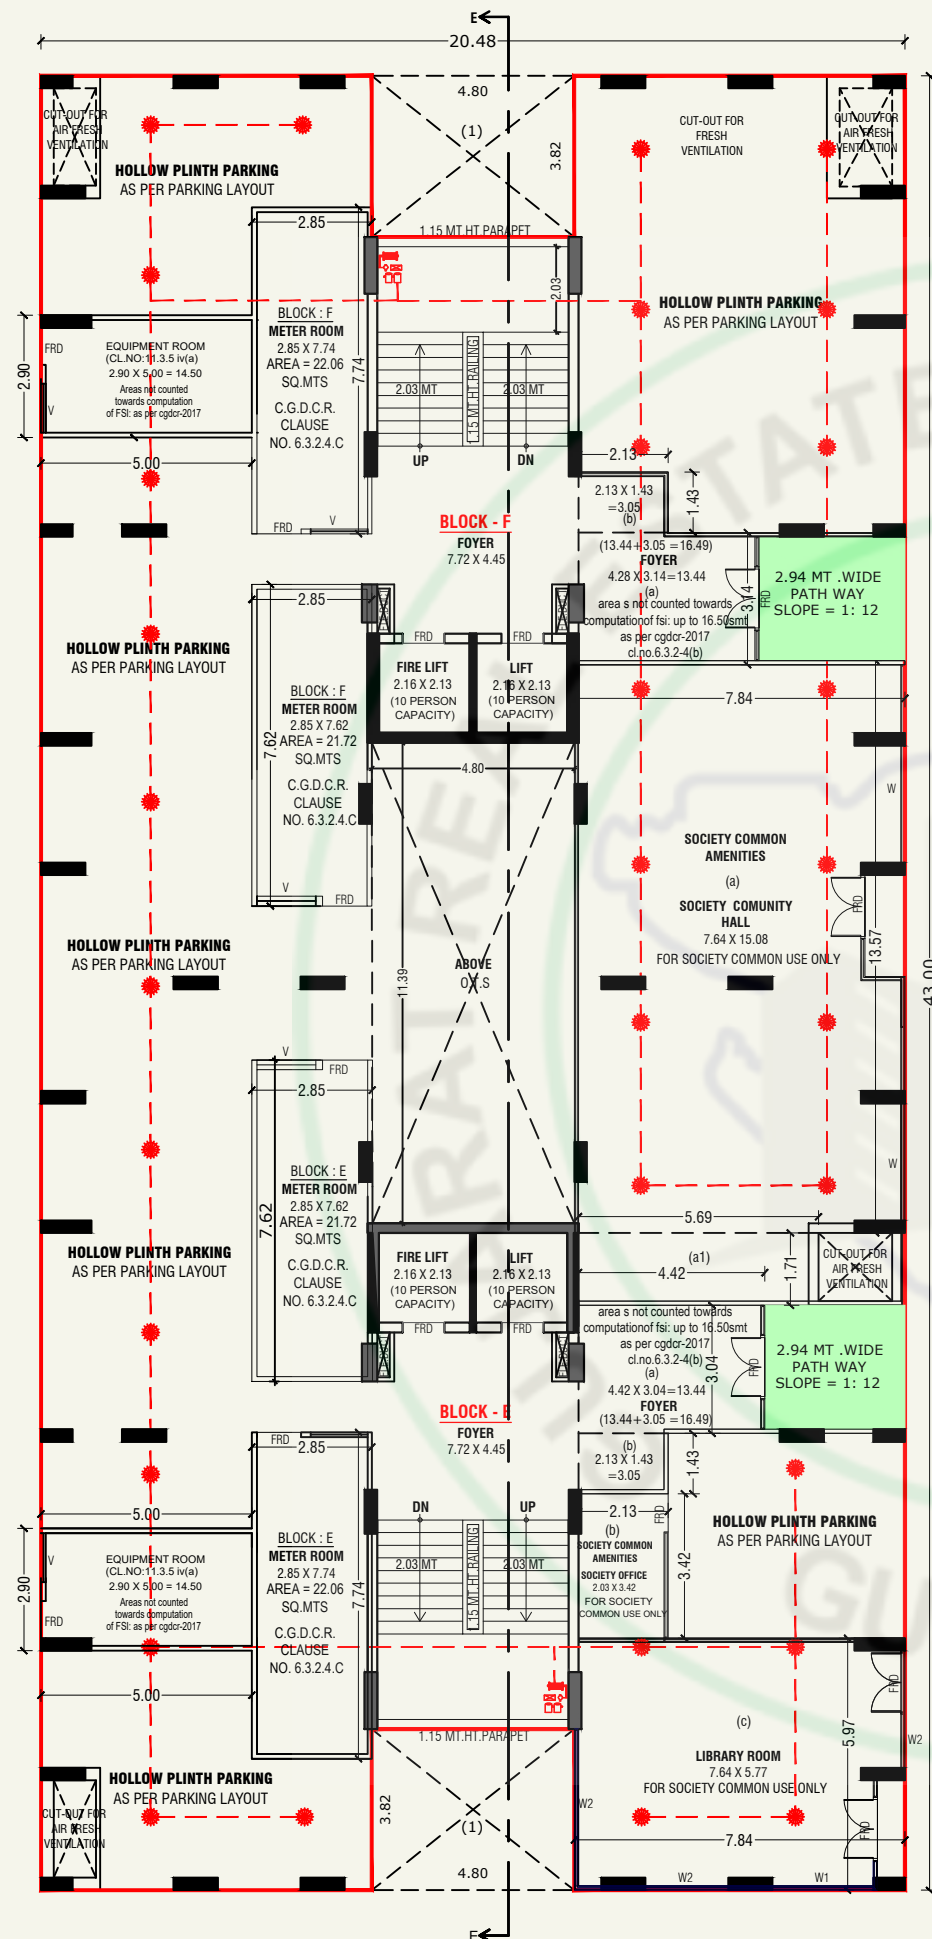


GROUND FLOOR PLAN (HOLLOW PLINTH) (BLOCK-E+F)

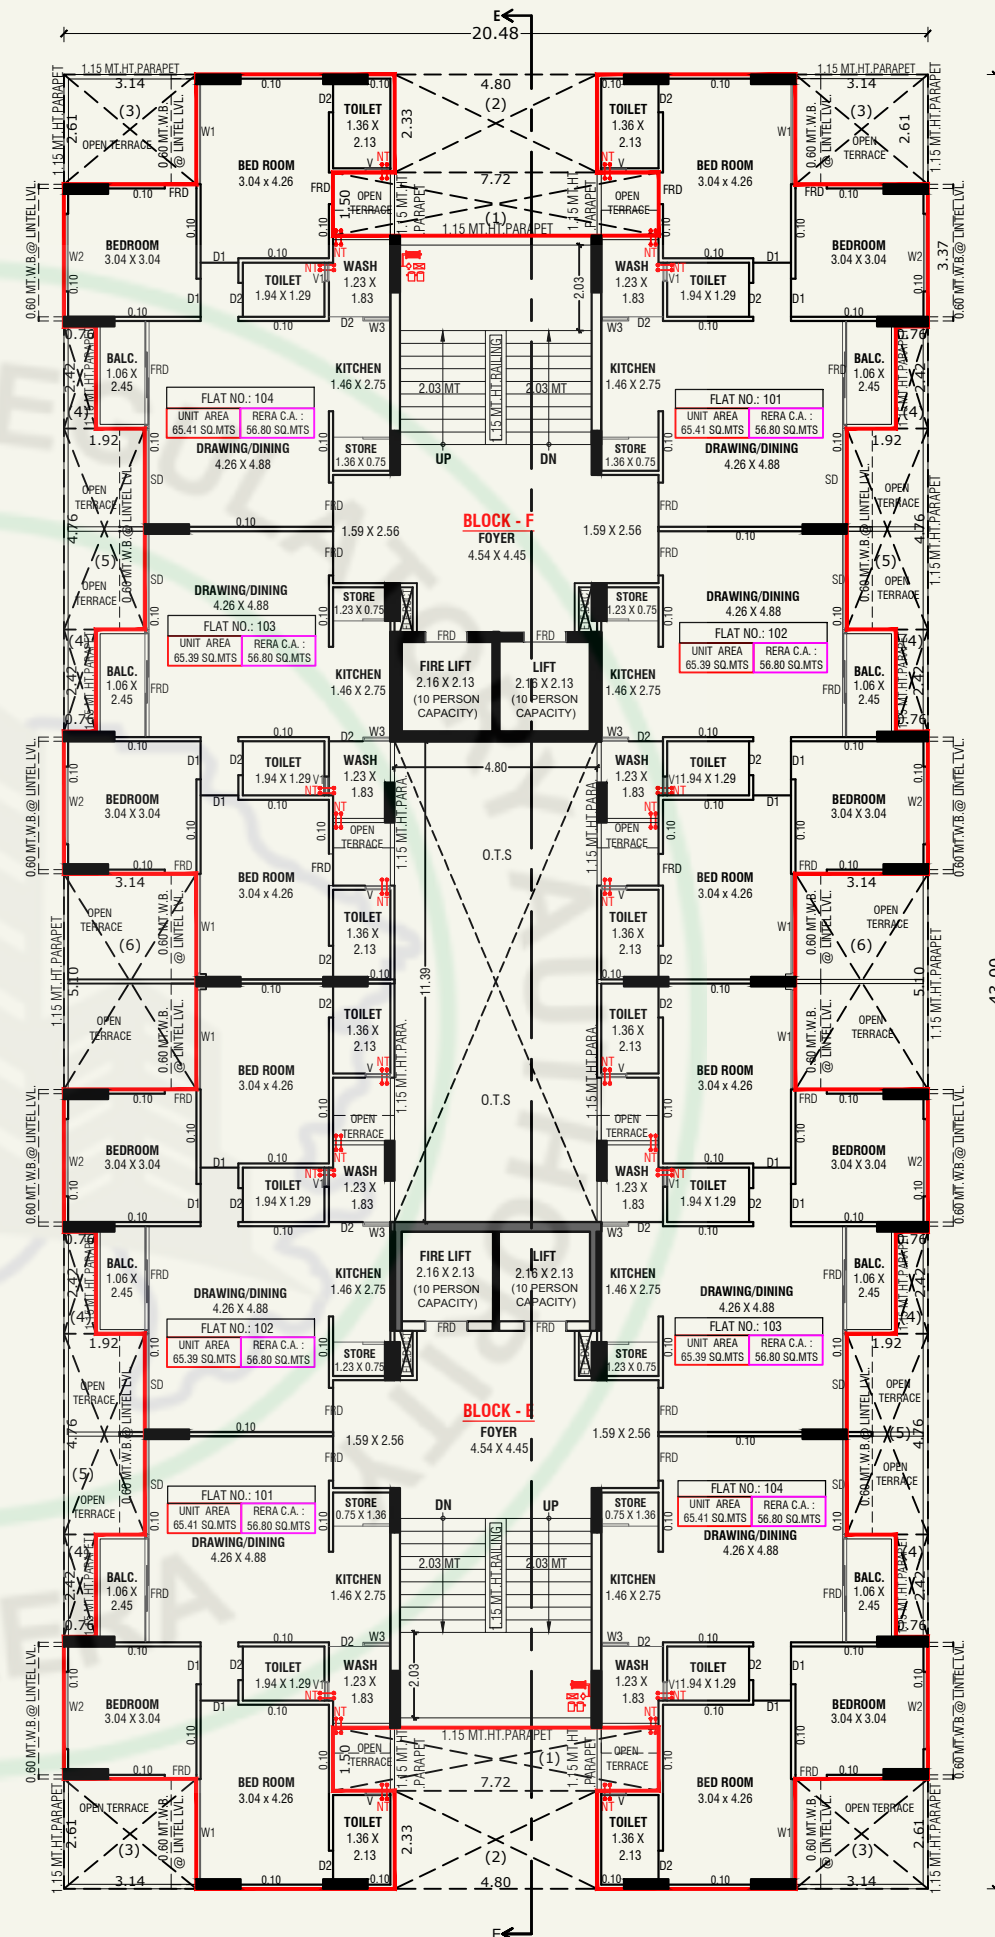

1ST FLOOR PLAN (BLOCK-E+F)

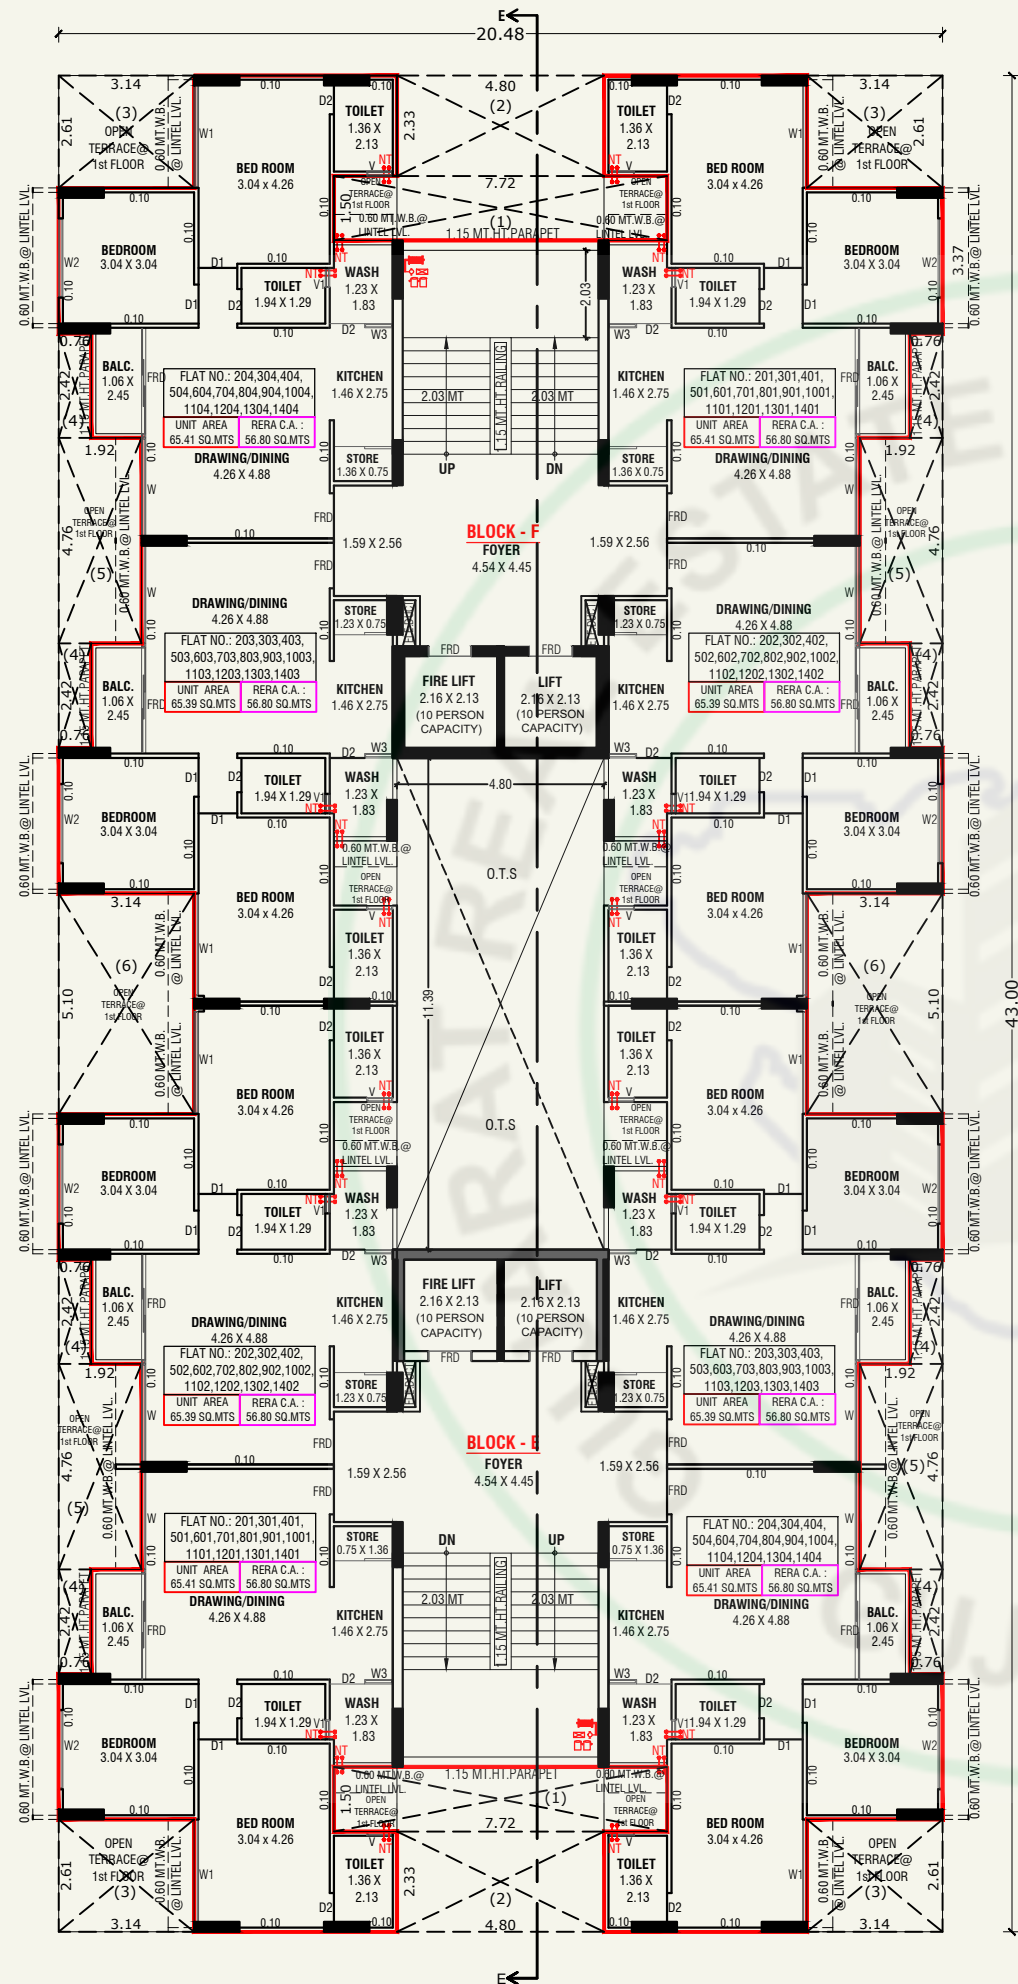

TYPICAL FLOOR PLAN (2ND TO 14TH FLOOR) (BLOCK-E+F)

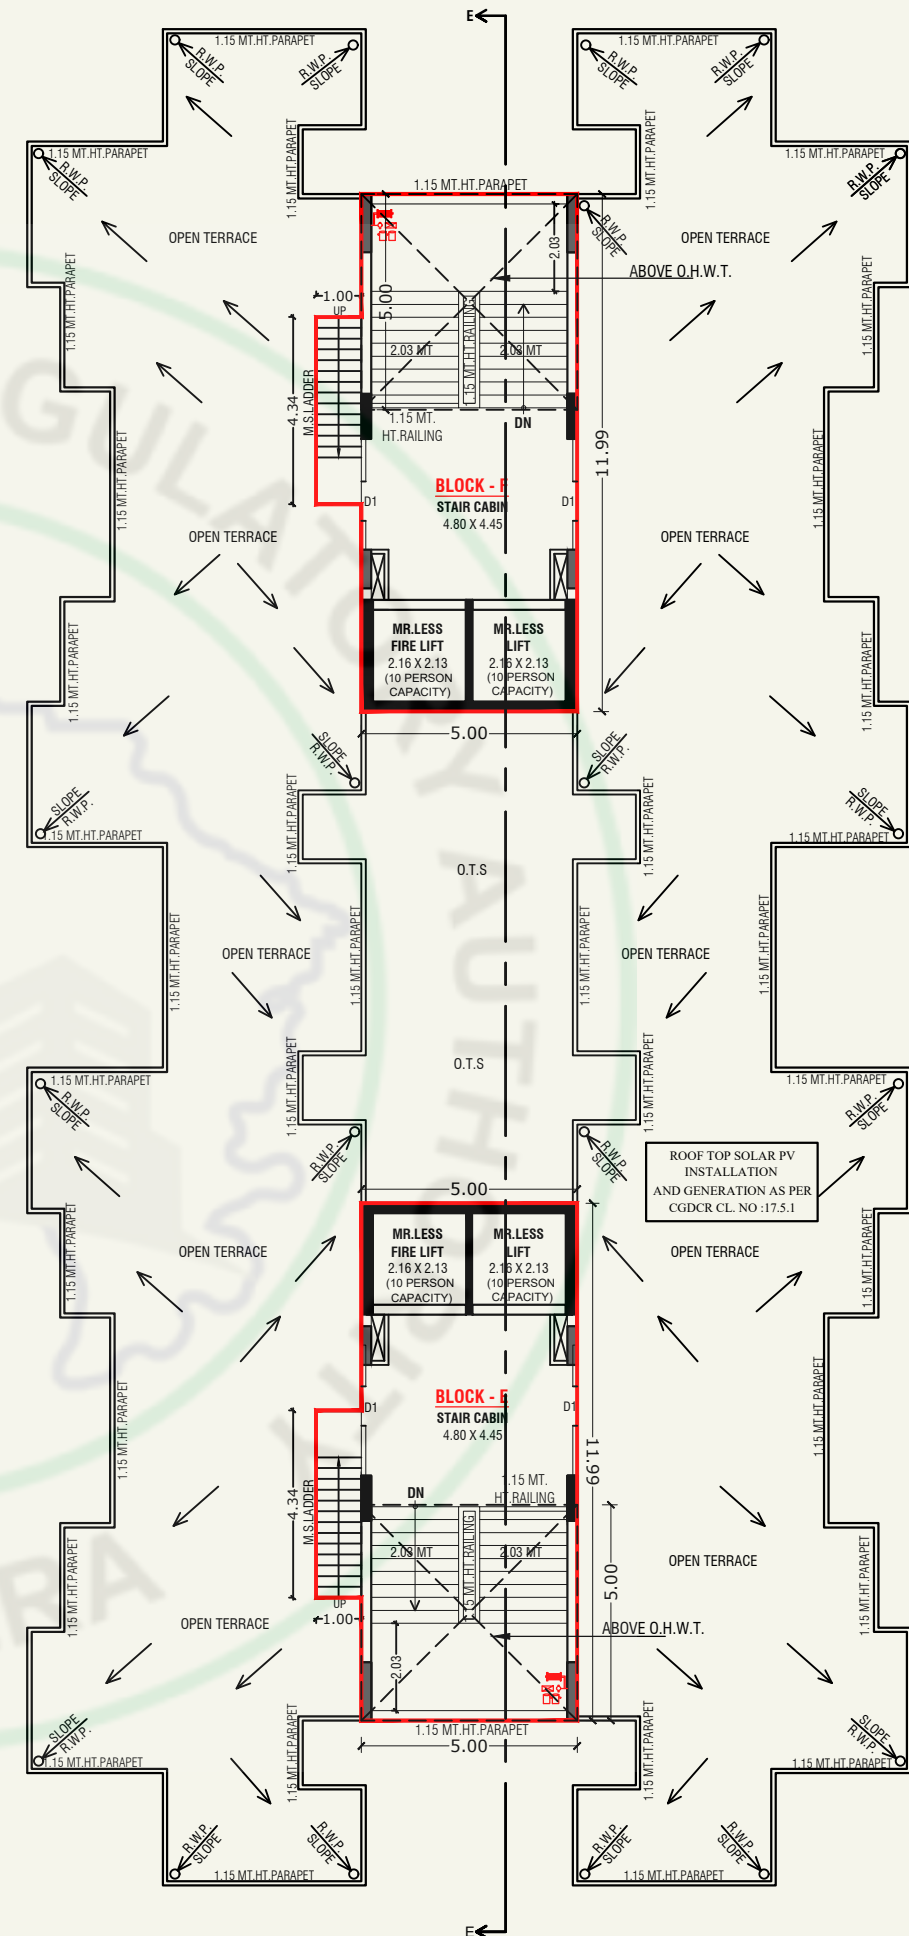

STAIR CABIN & OPEN TERRACE PLAN (BLOCK-E+F)


LIGHTENNING
ARRESTER

LIGHTENNING
ARRESTER




ELEVATION (BLOCK-E+F)

Note :- It is proposed that the Blocks - G+H shall be revised in the future and units shall be added with building up to 14th Floor

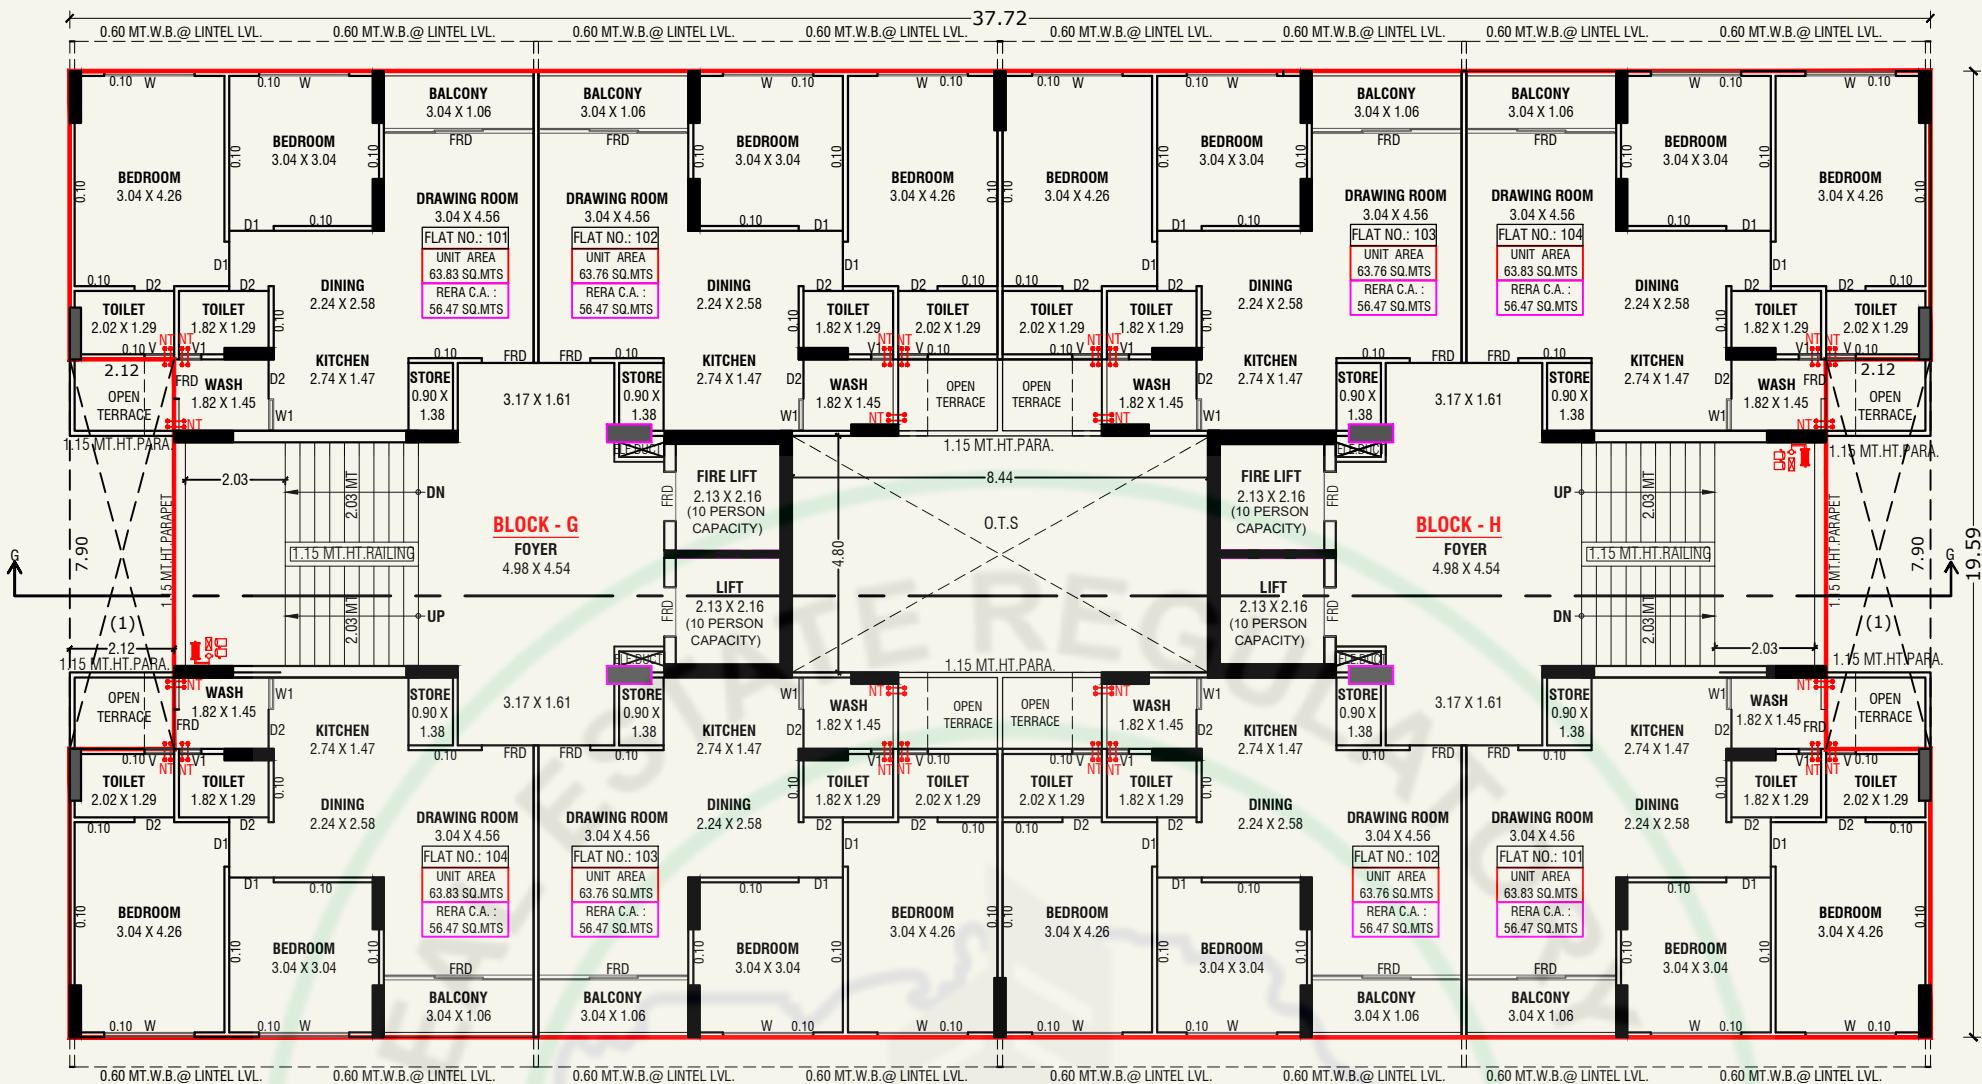


1ST. FLOOR PLAN (BLOCK-G+H)

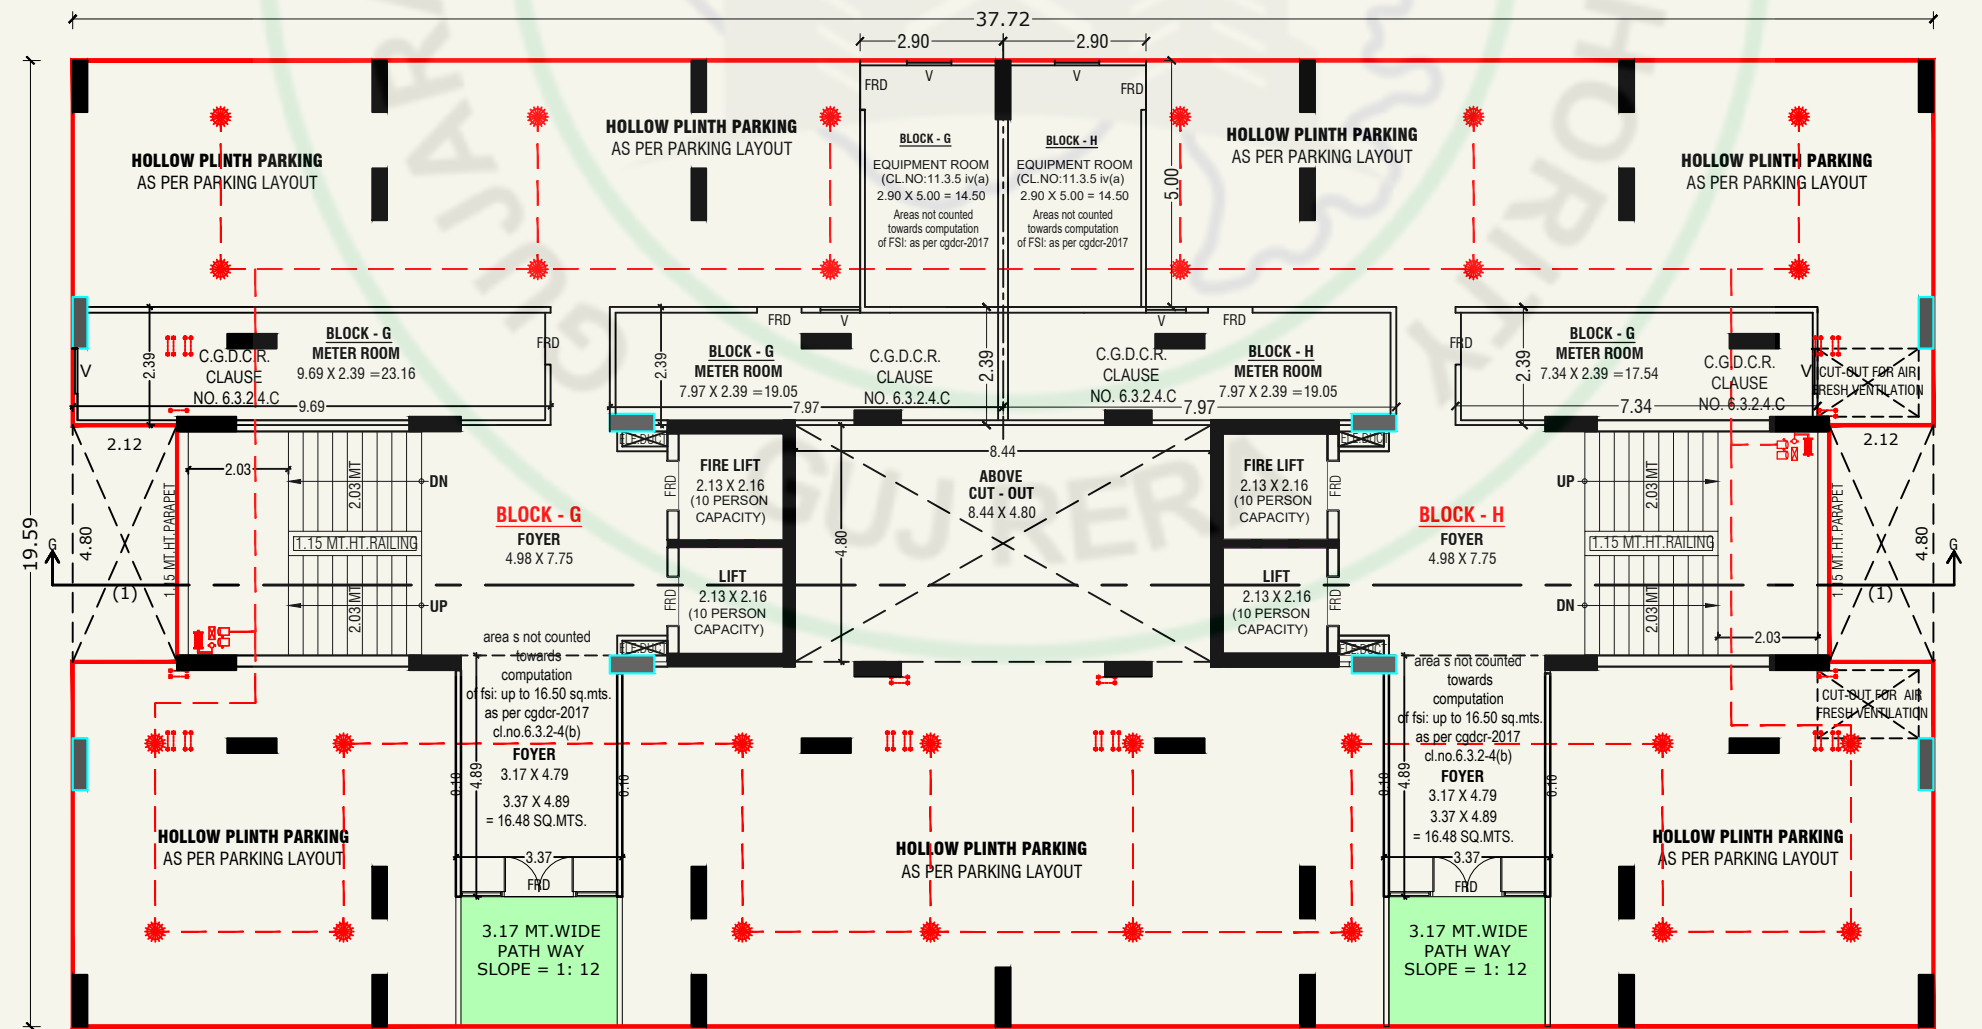


GROUND FLOOR PLAN (HOLLOW PLINTH) (BLOCK-G+H)

Note :- It is proposed that the Blocks - G+H shall be revised in the future and units shall be added with building up to 14th Floor

Note :- It is proposed that the Blocks - G+H shall be revised in the future and units shall be added with building up to 14th Floor

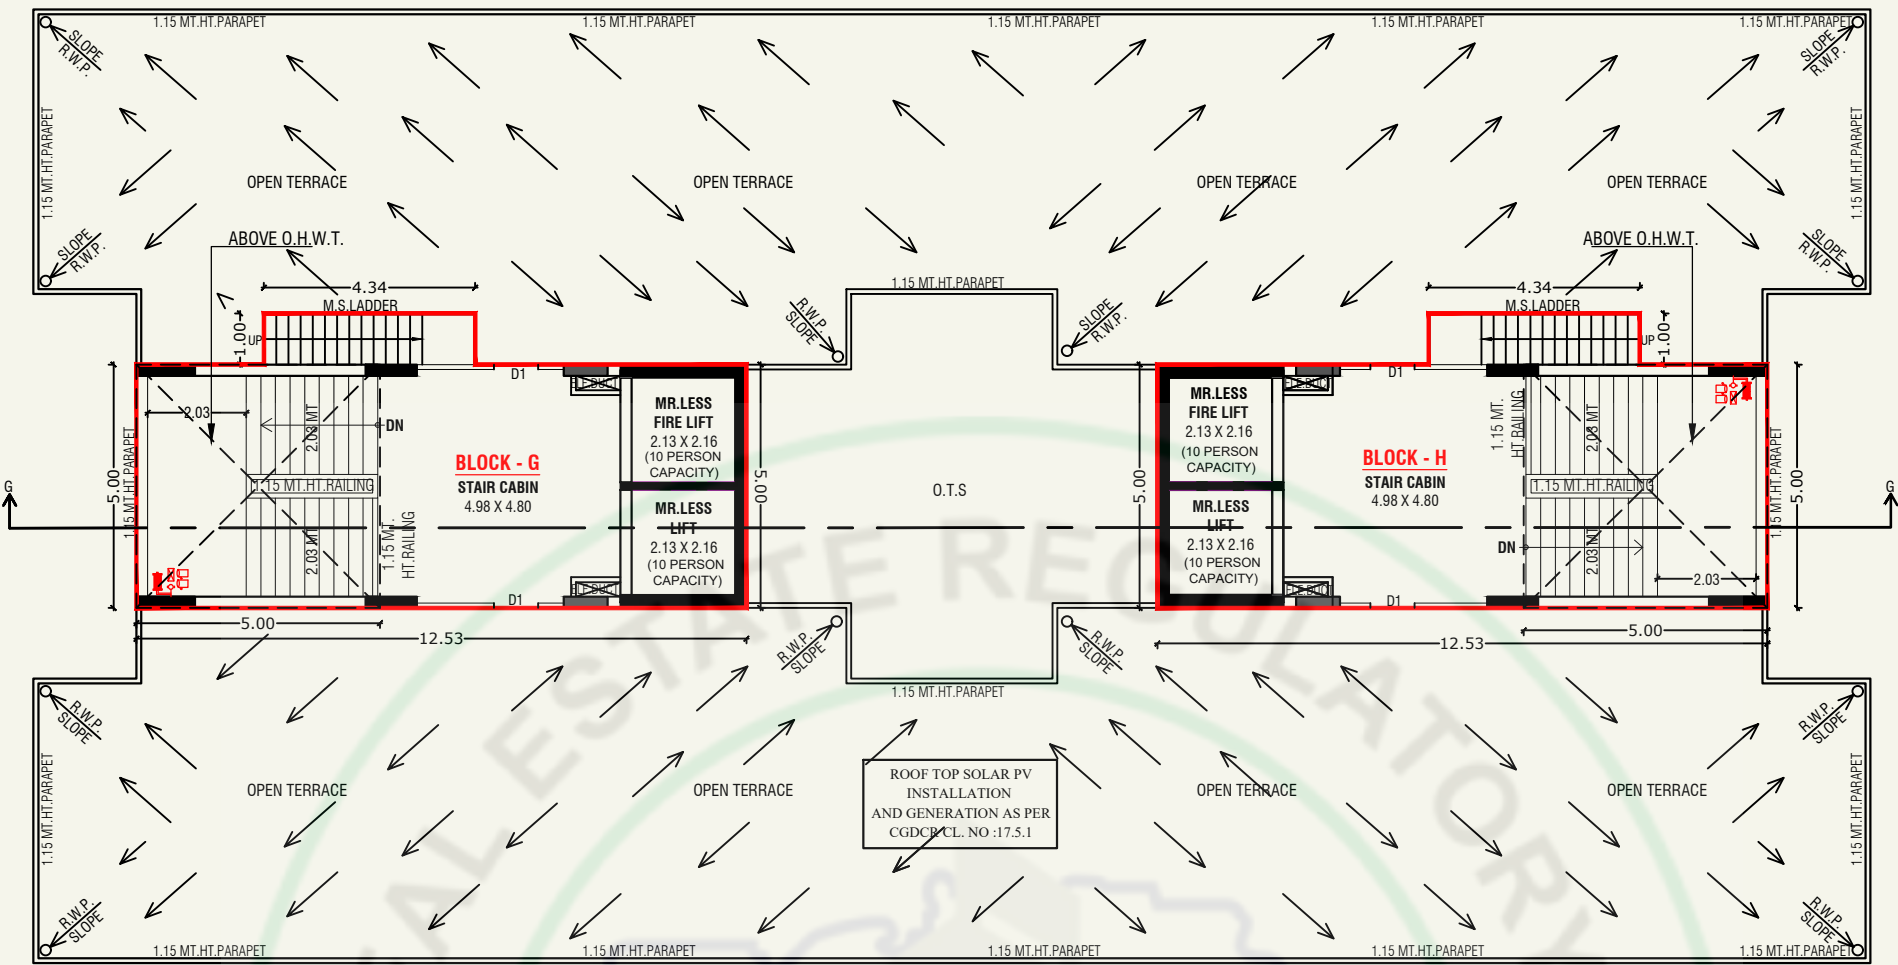

STAIR CABIN & OPEN TERRACE PLAN (BLOCK-G+H)

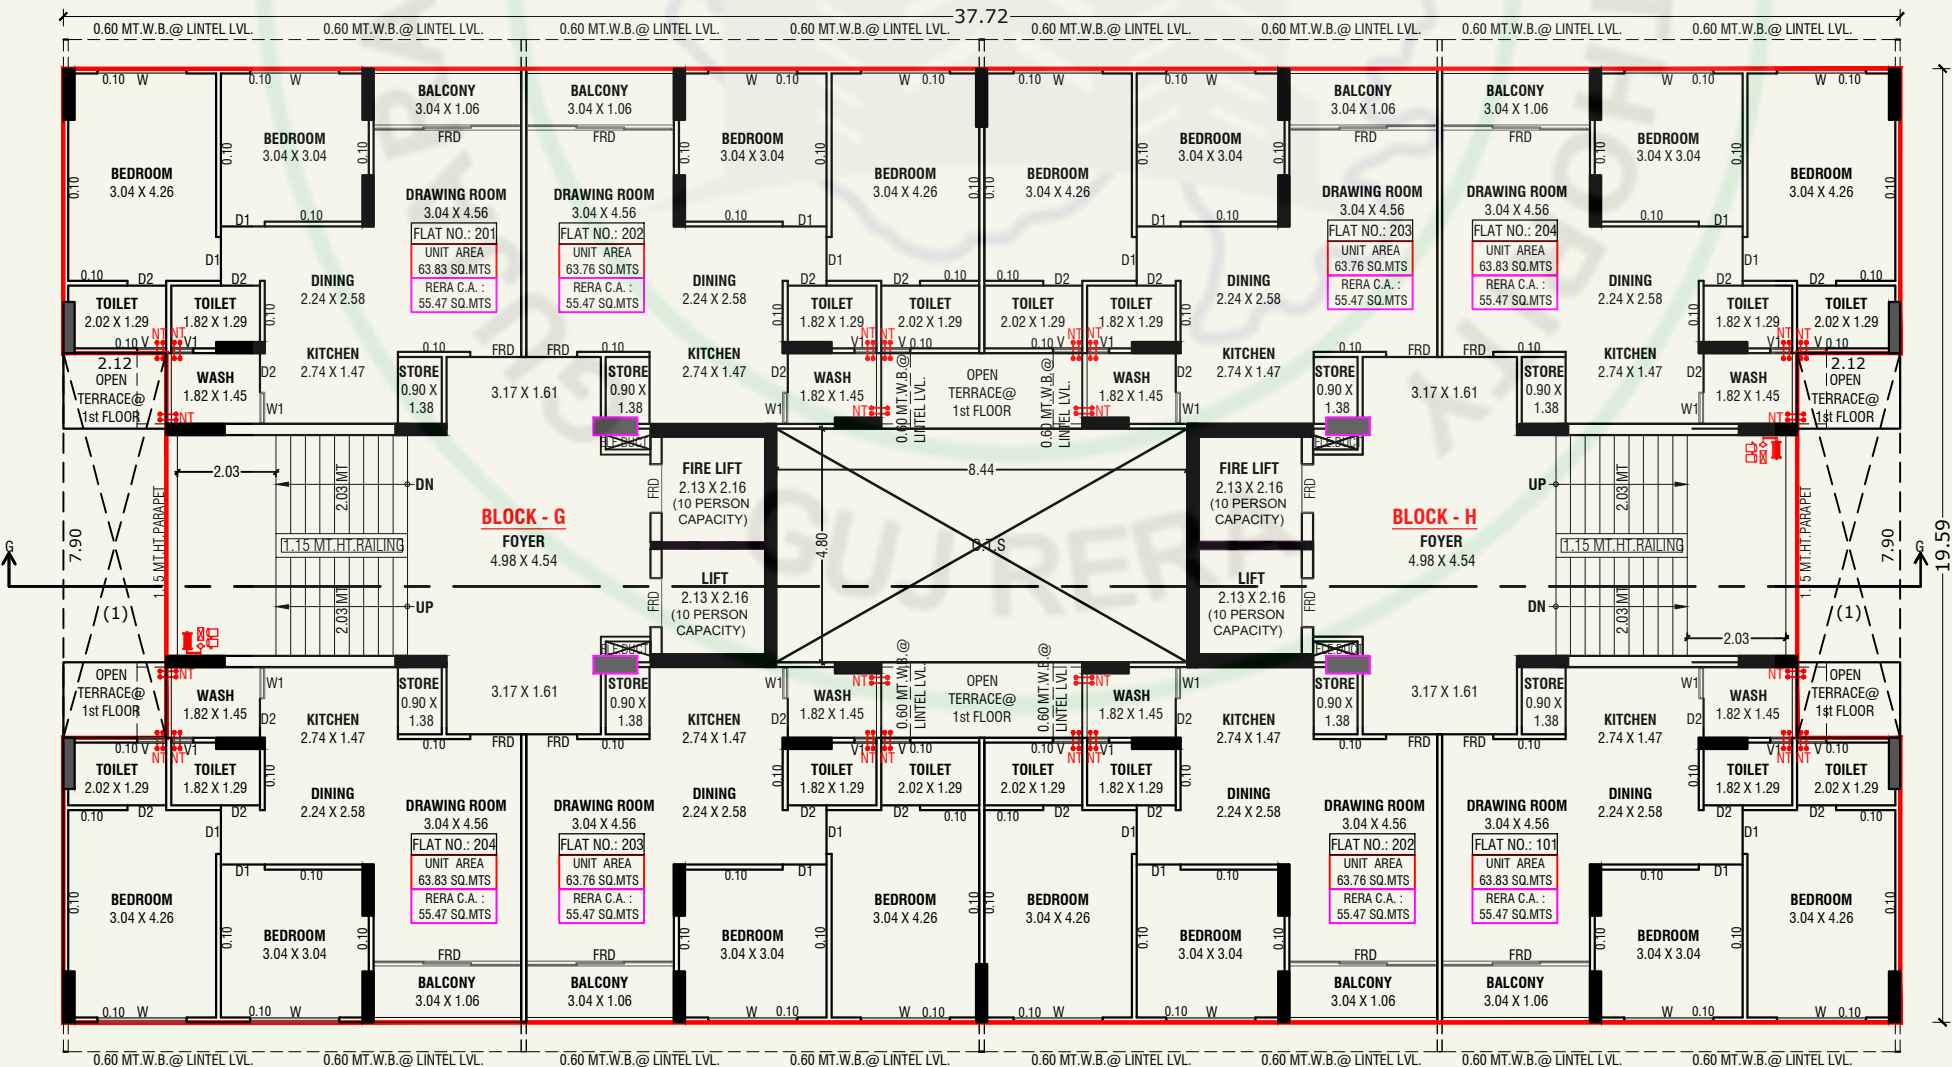


2ND FLOOR PLAN (BLOCK-G+H)

Note :- It is proposed that the Blocks - G+H shall be revised in the future and units shall be added with building up to 14th Floor

LIGHTENNING
ARRESTER

LIGHTENNING
ARRESTER

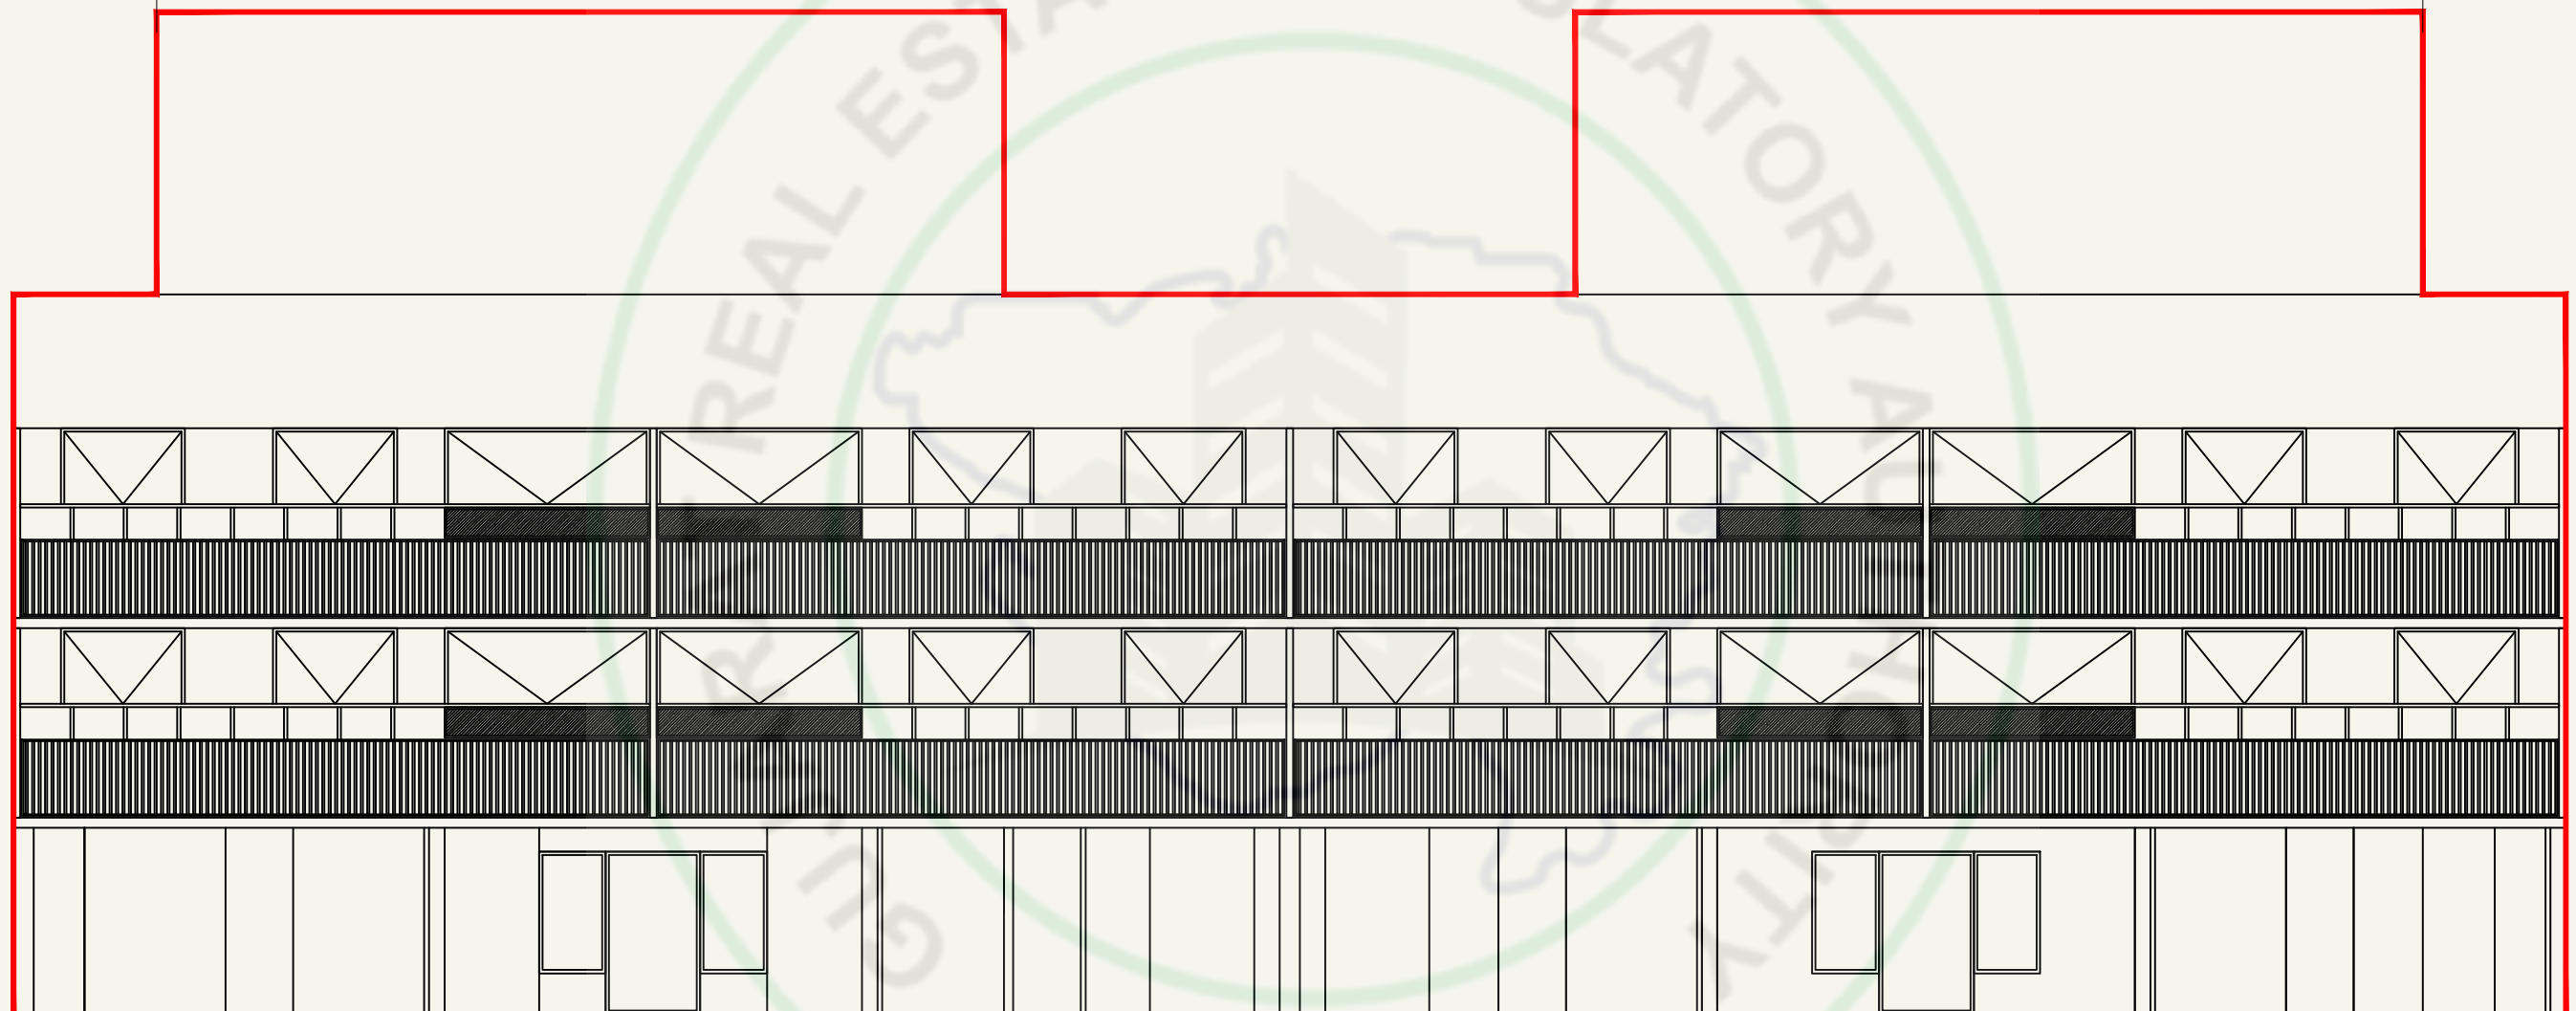

ELEVATION (BLOCK-G+H)

Note :- It is proposed that the Blocks - G+H shall be revised in the future and units shall be added with building up to 14th Floor

Image is only for Representative Purpose



Note :- It is proposed that the Blocks - G+H shall be revised in the future and units shall be added with building up to 14th Floor

SPECIFICATIONS

Flooring -

- Vitrified tile in drawing, living, dining & bedrooms or equivalent

Kitchen -

- Granite top platform with sink
- Tile dado up to lintel level

Wall Finish -

- Internal single coat mala plaster with putty finish
- External double coat plaster with paint or equivalent

Electrification -

- Concealed copper wiring with modular switches with MCB distribution panel

Toilets & Plumbing -


- Glazed tiles up to lintel level
- Bath fittings & Sanitary wares

Doors & Windows -

- Main door with wooden frame
- All other doors are flush door or equivalent
- Powder coated/anodized aluminum sliding window with granite seal or equivalent

Common Amenities for Society members

- Community Hall
- Library
- Swimming Pool
- Gym
- Society Office

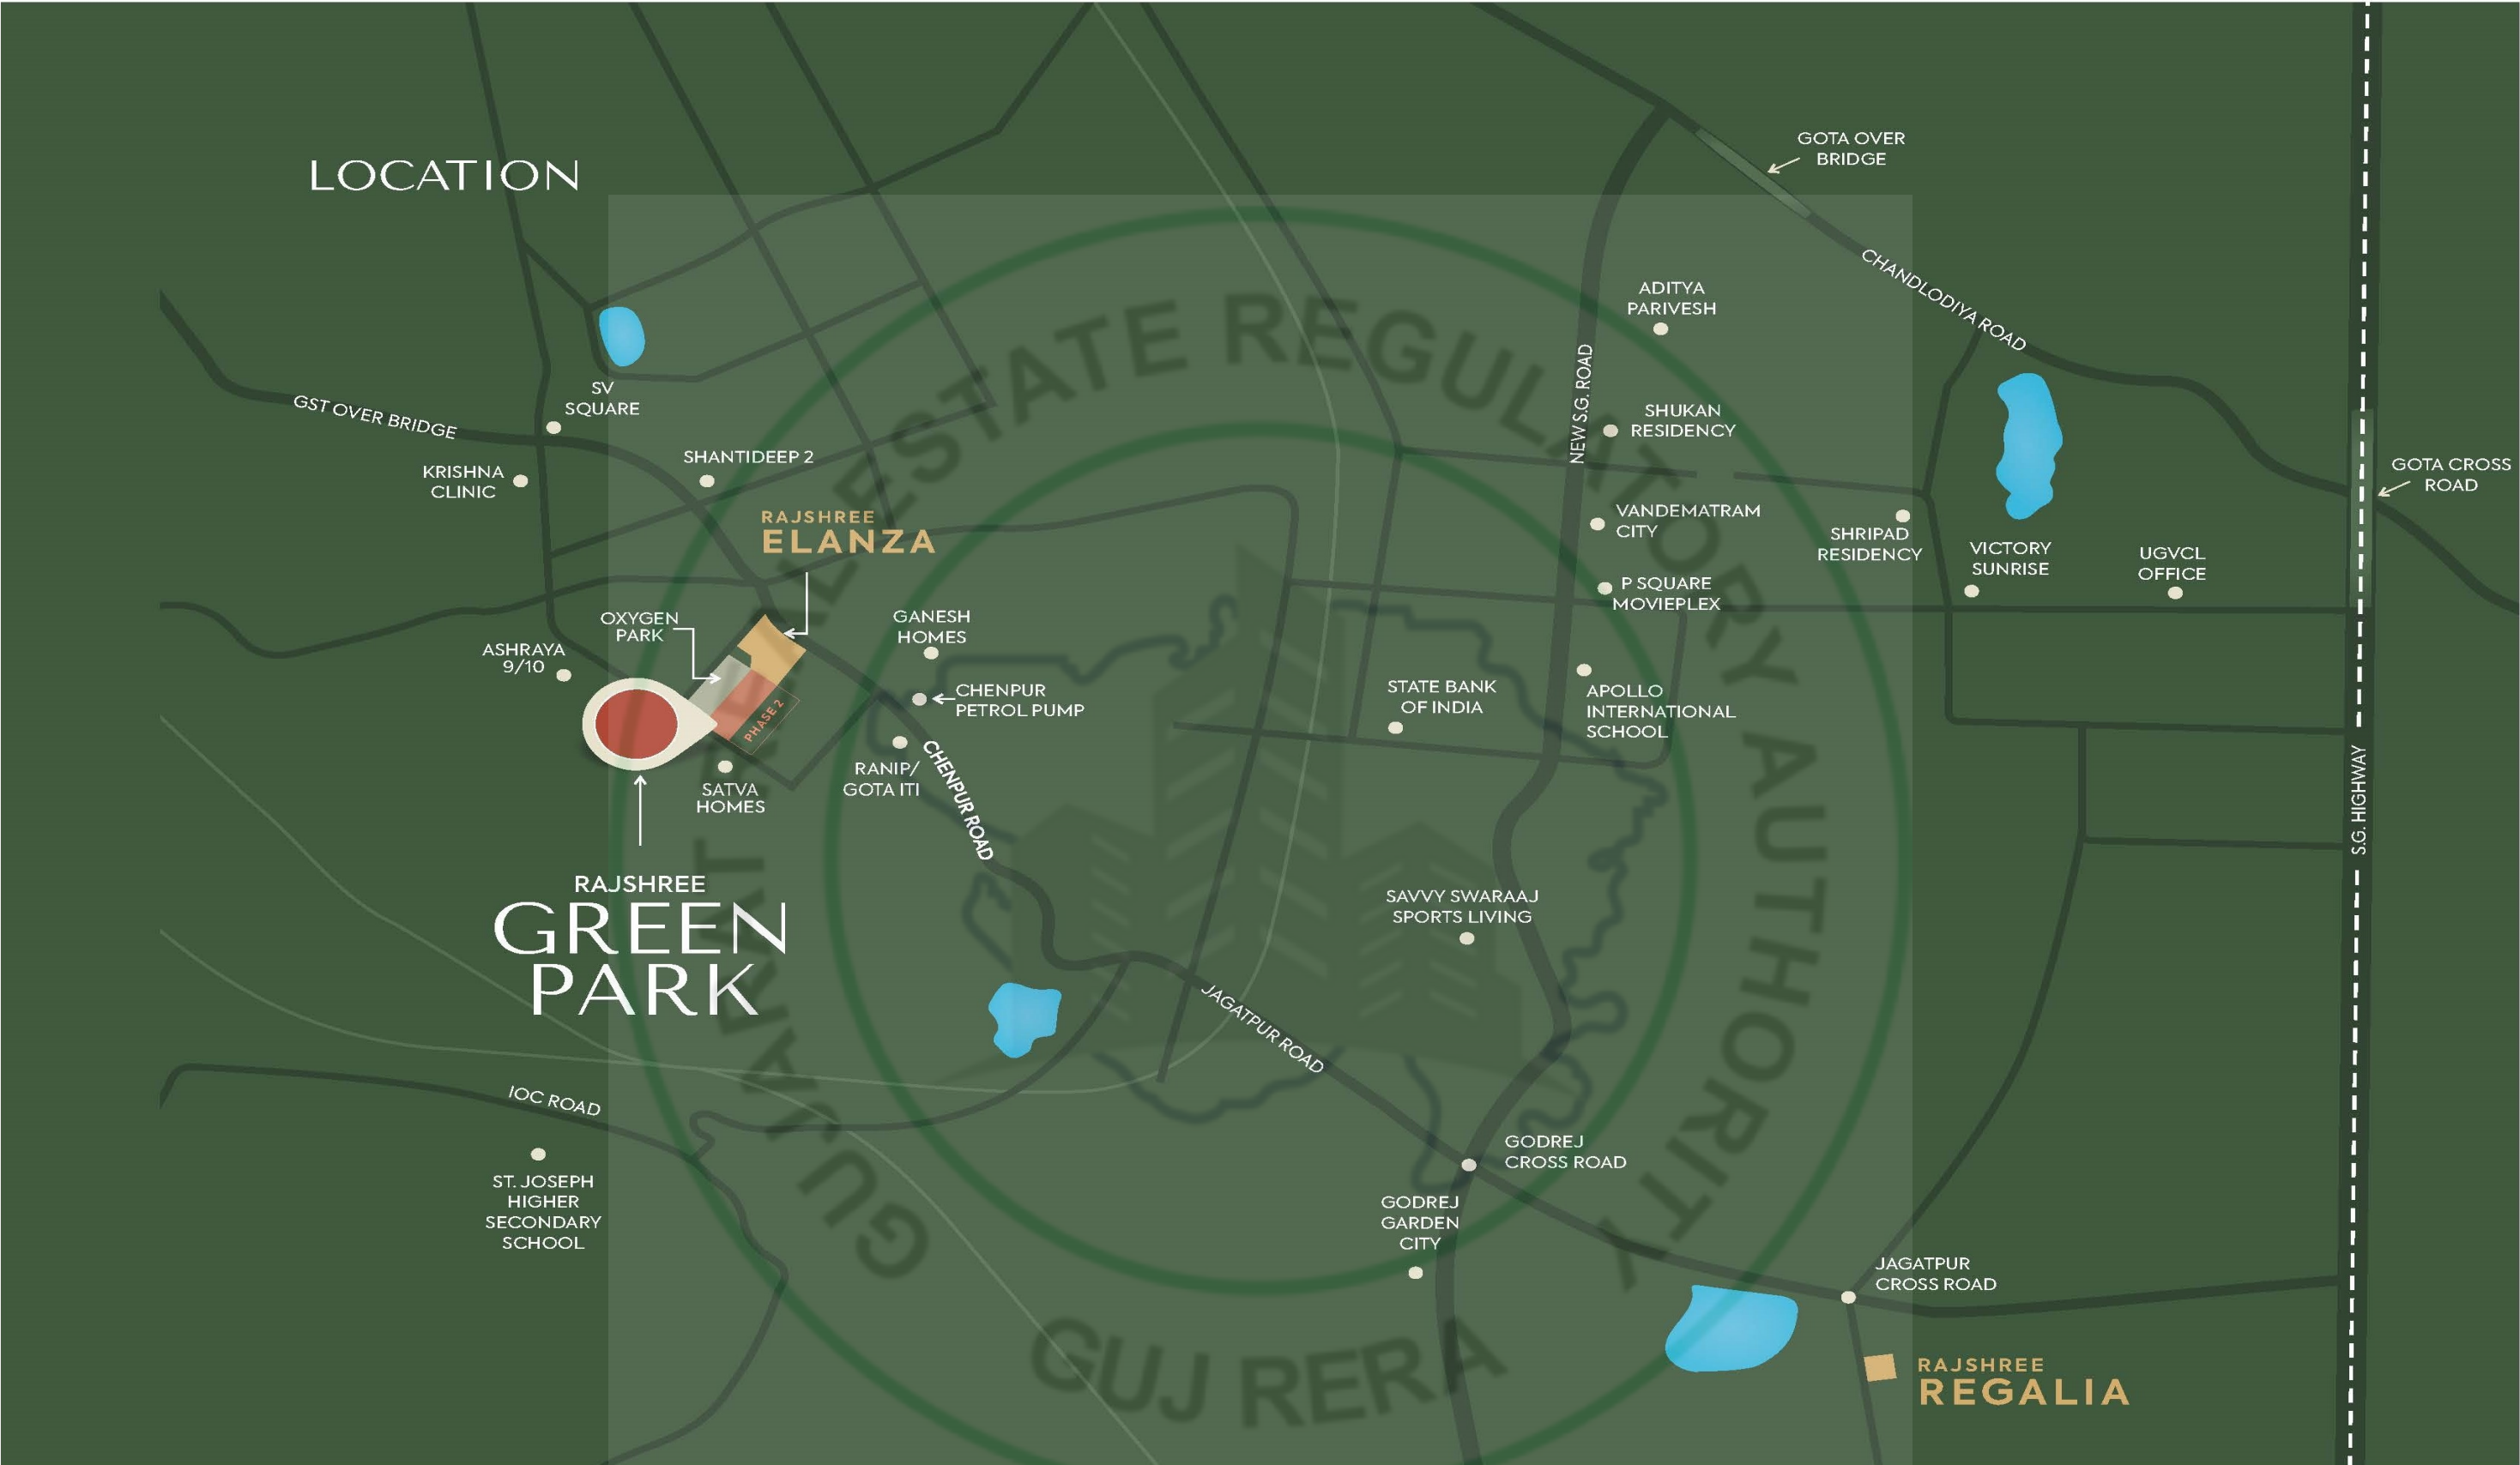

Structure Engineer
Nelson Macwan

Architect
Mansi Shah

Engineer
Harsh Shah