RAJYASH
RICHMOND 3

Rajyash Richmond 3, Nr. Rajyash Richmond-2, Rajyash Street,
Off. Ambli Bopal Road, Bodakdev, Ahmedabad, Gujarat - 380058


RAJYASH PROPERTY LLP

405, Mauryansh Elanza, Nr. Parekh's Hospital, Shyamal Cross
Road, Jodhpur Char Rasta, Satellite, Ahmedabad, Gujarat - 380015
Contact No. - +91 70693 63429


RERA Registration No. _____ **https://gujrera.gujarat.gov.in/**

Image is Only for Representative Purpose




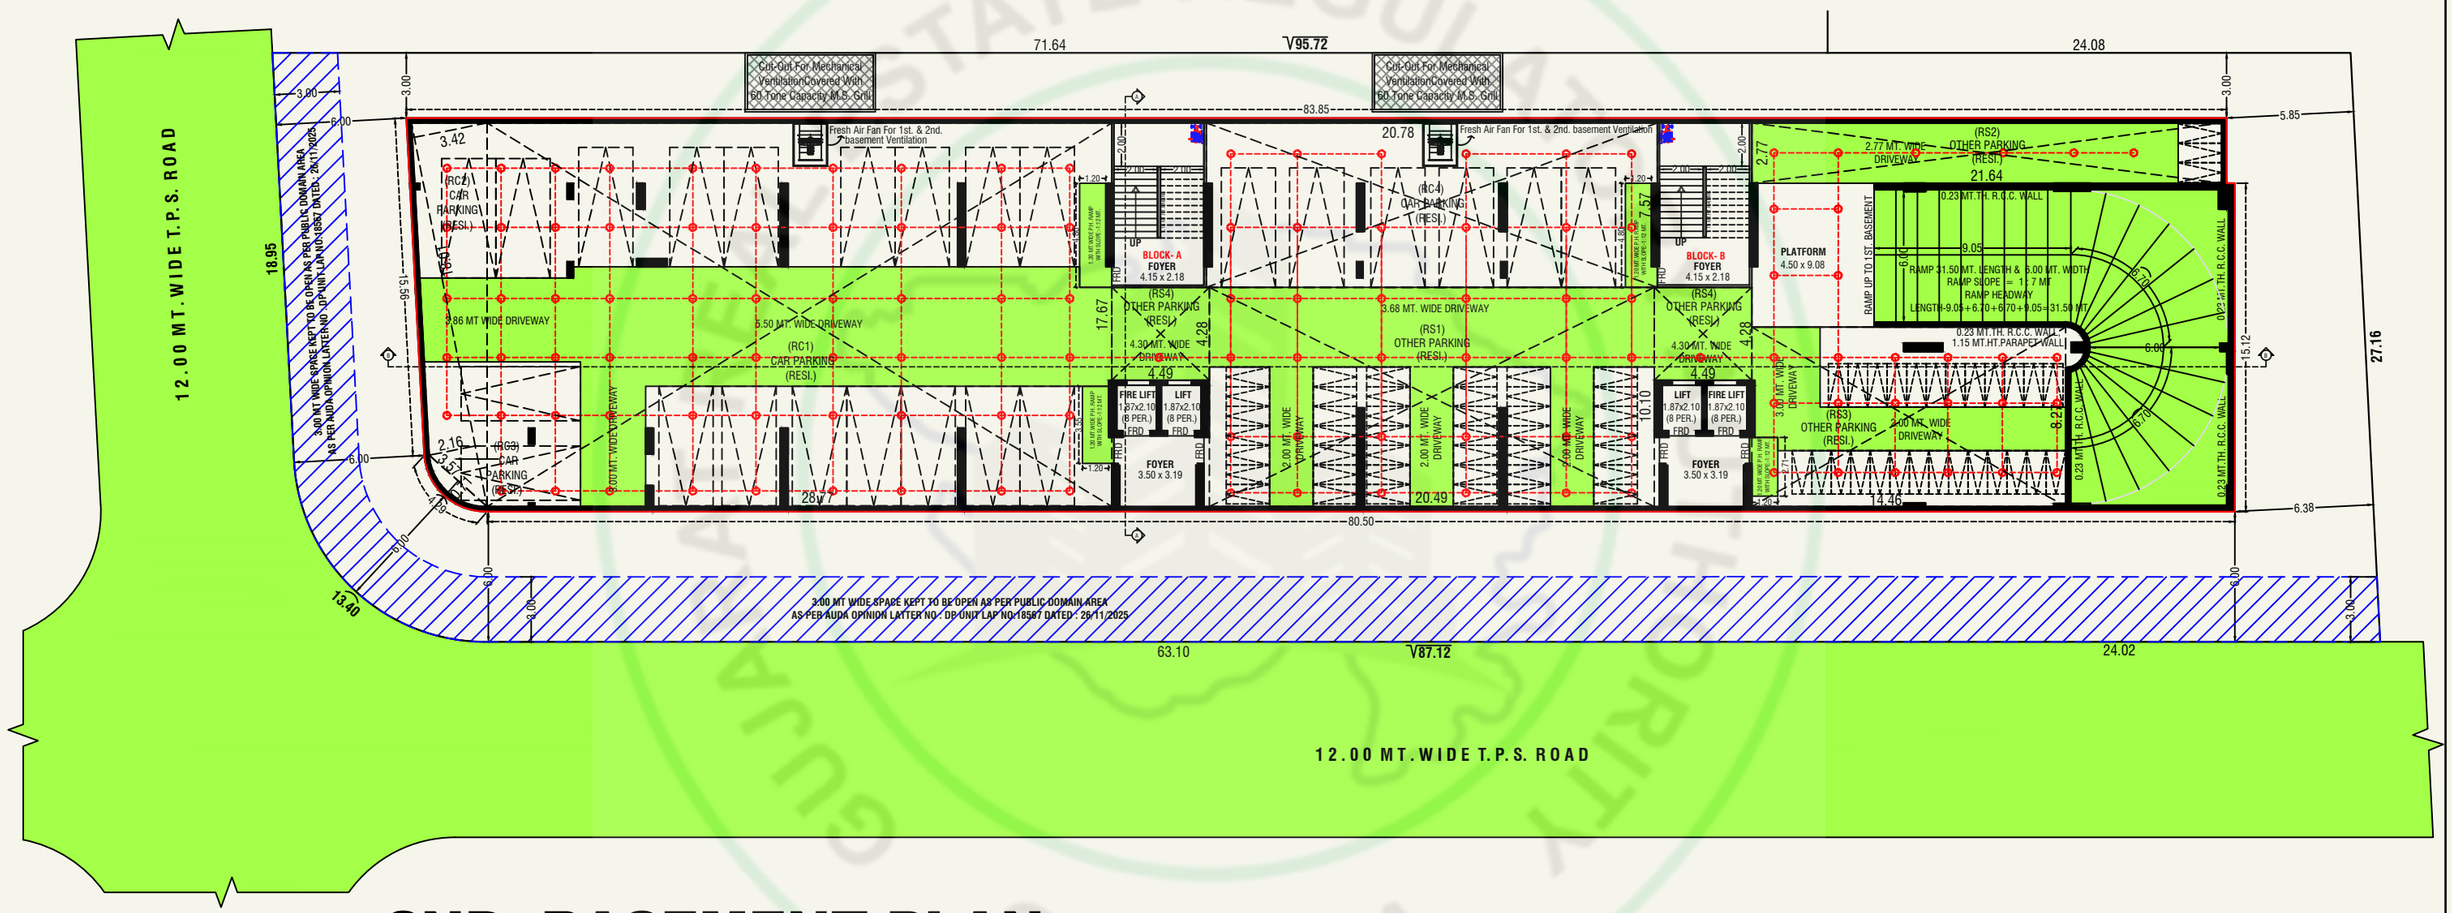


2ND. BASEMENT PLAN

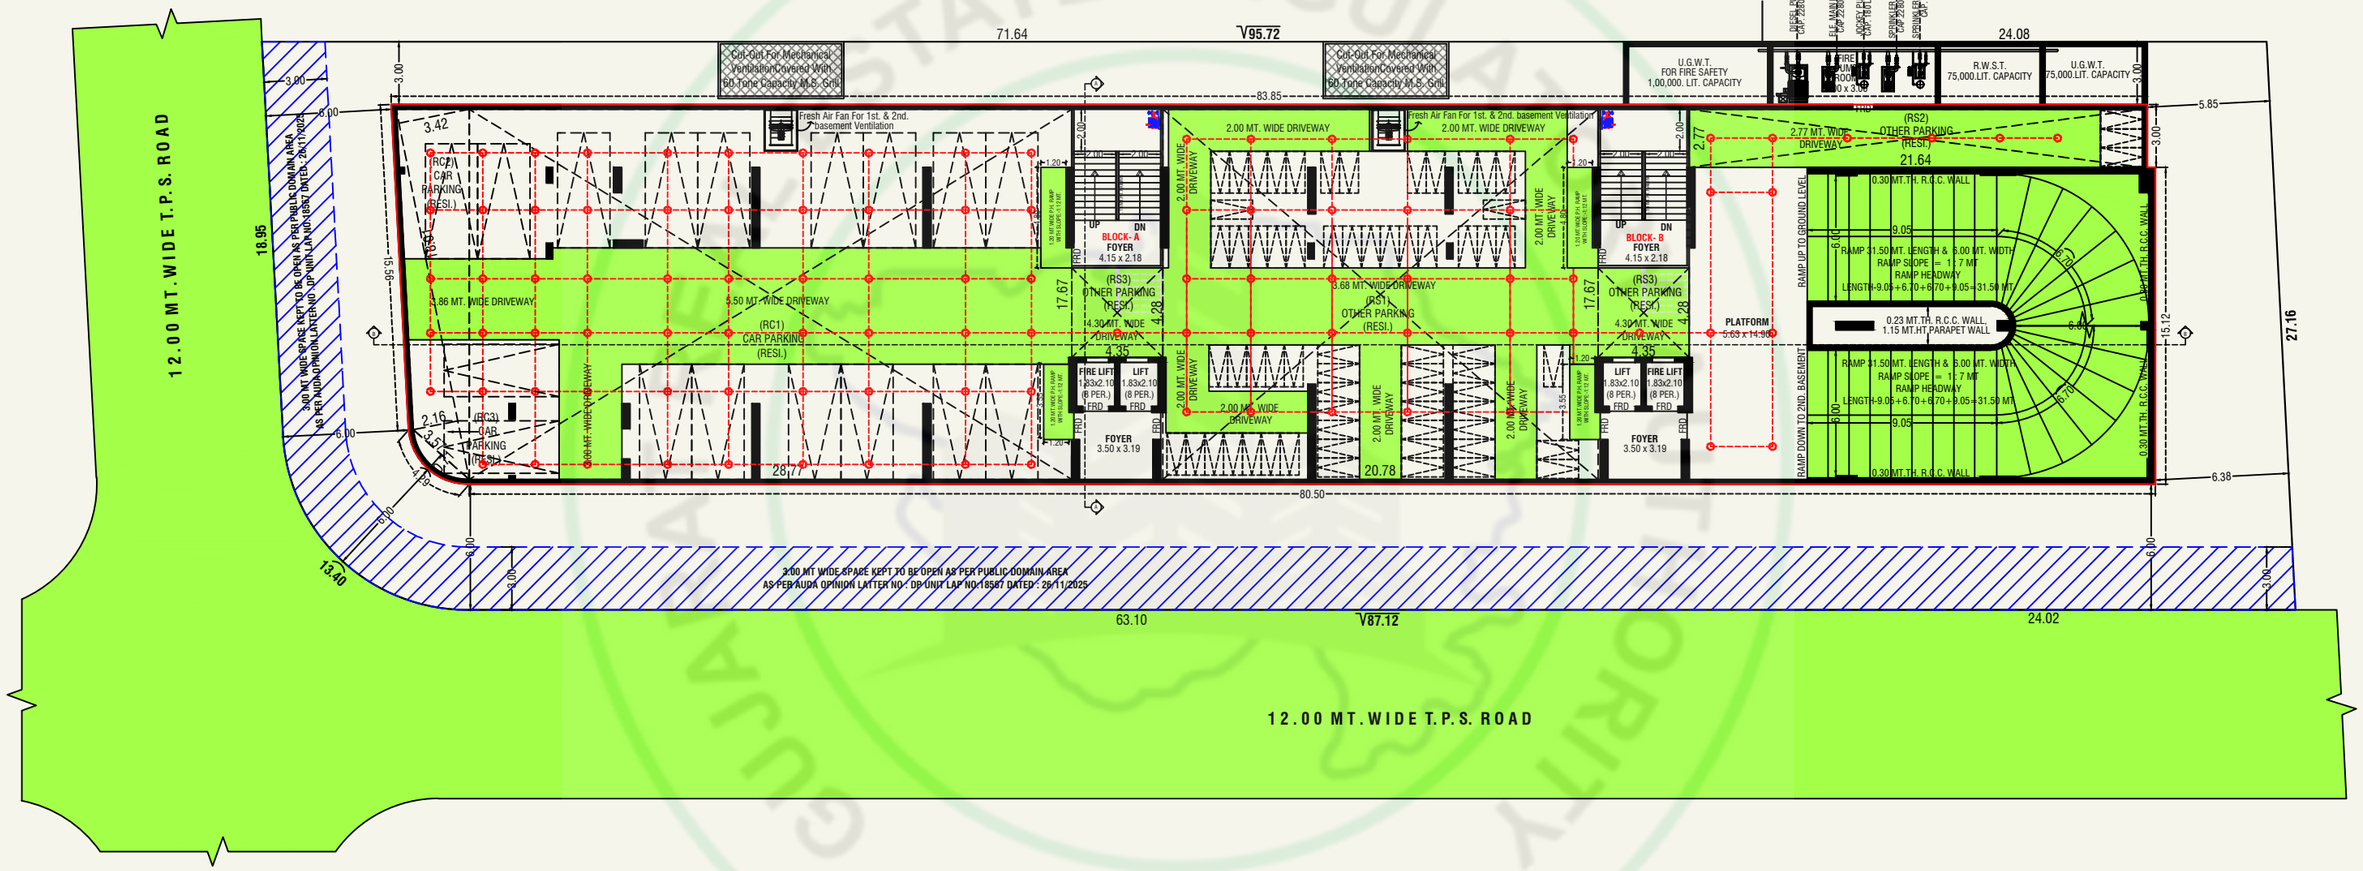


1ST. BASEMENT PLAN

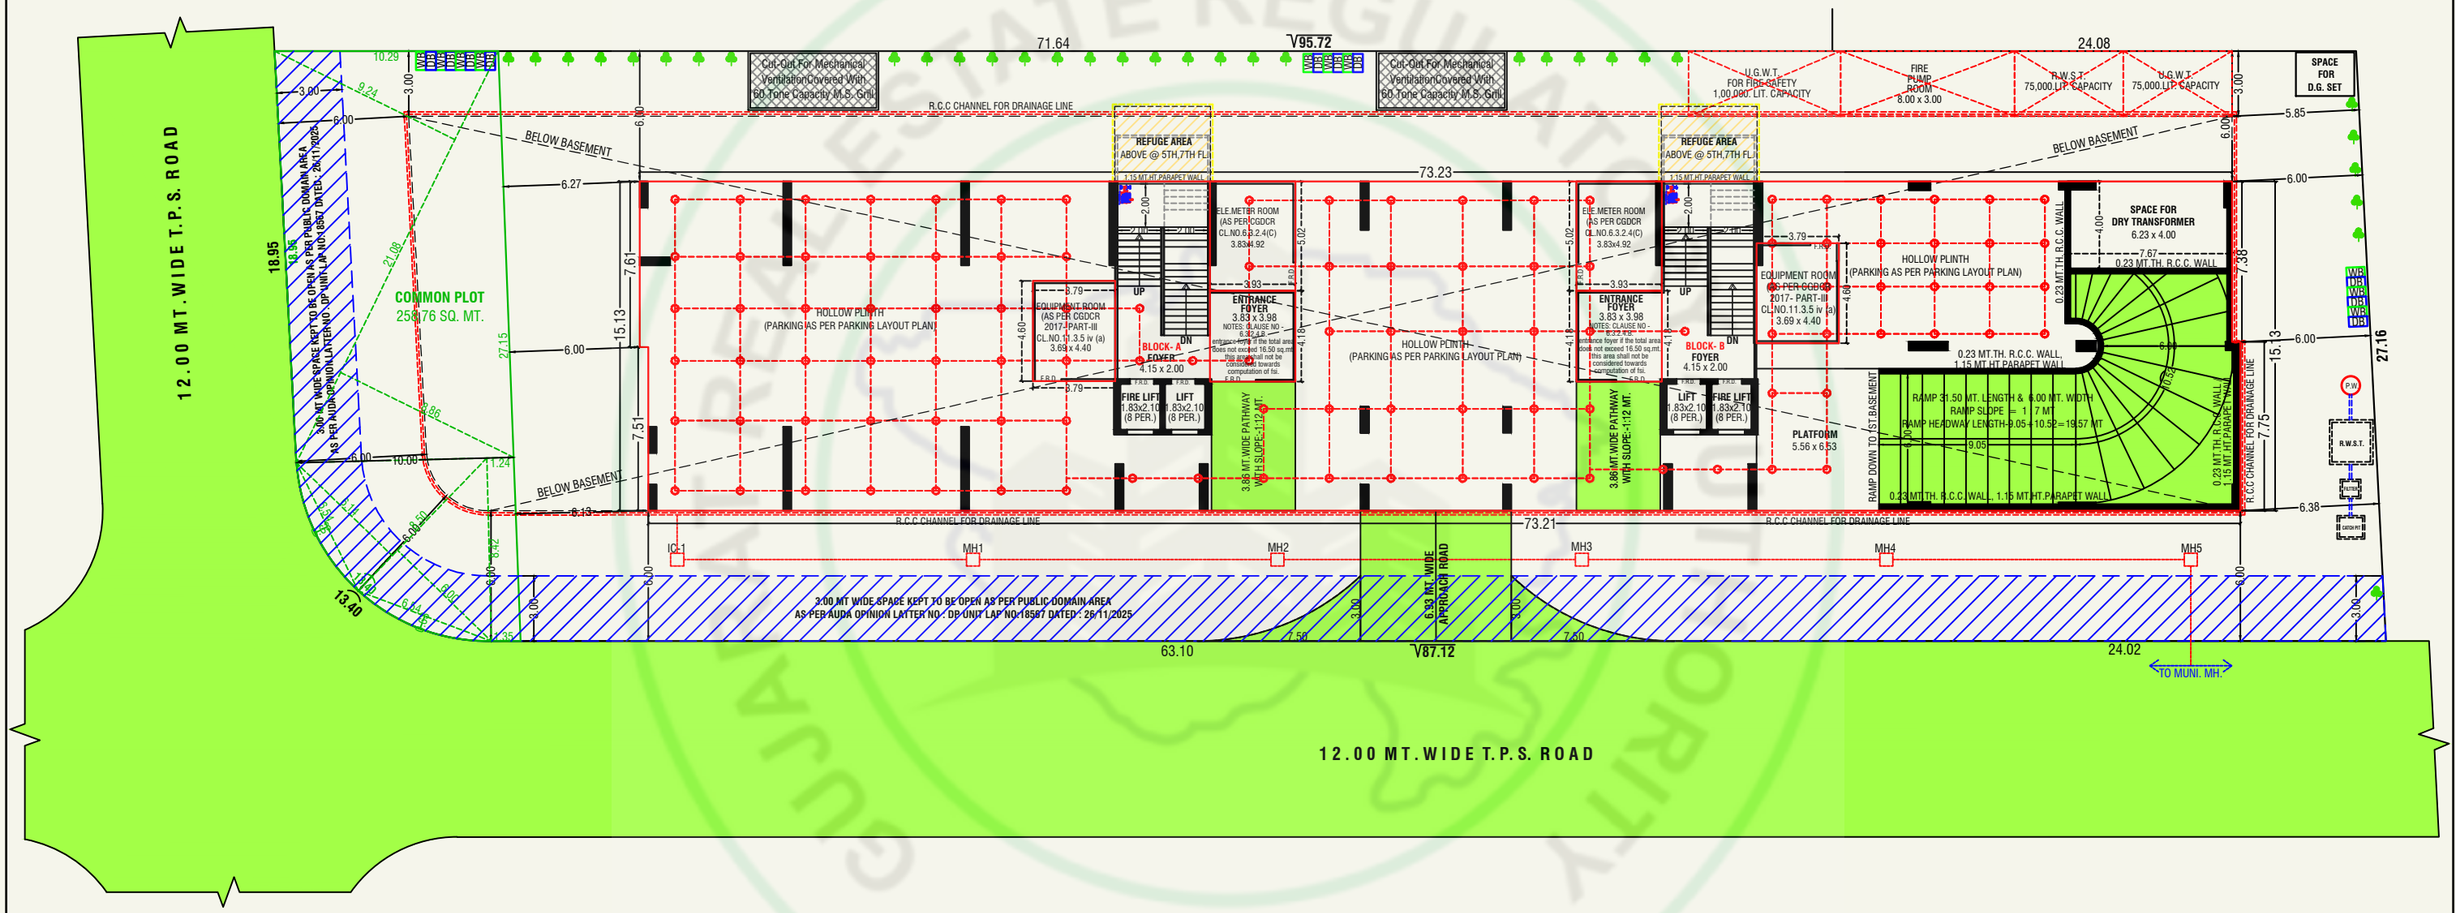


GROUND LEVEL LAYOUT PLAN

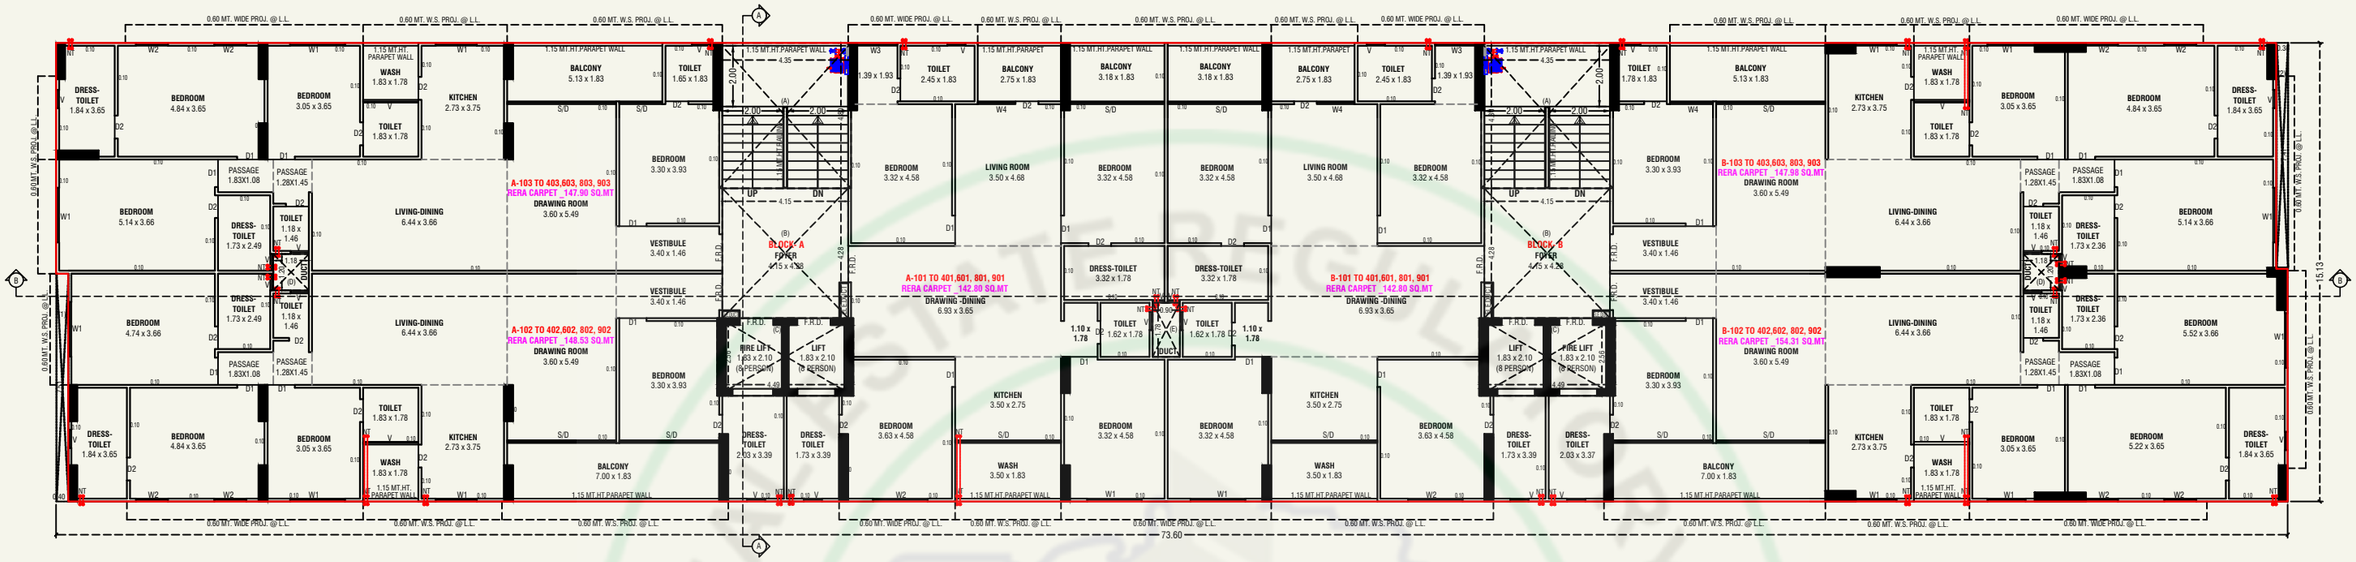


1ST. TO 4TH., 6TH., 8TH. & 9TH. FL. PLAN

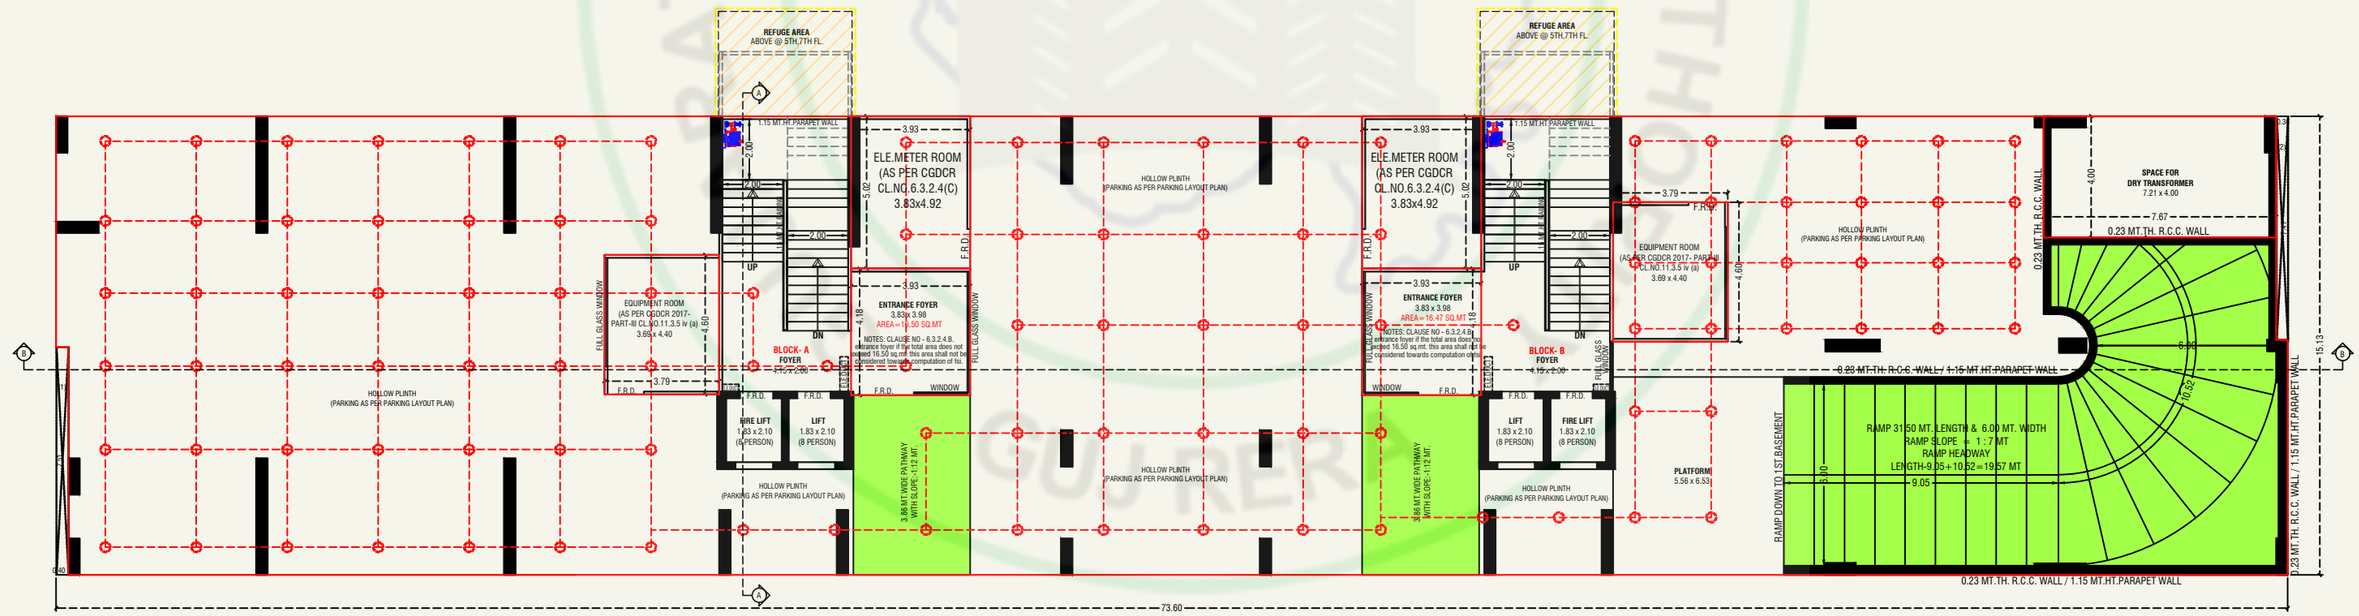


GROUND FLOOR PLAN

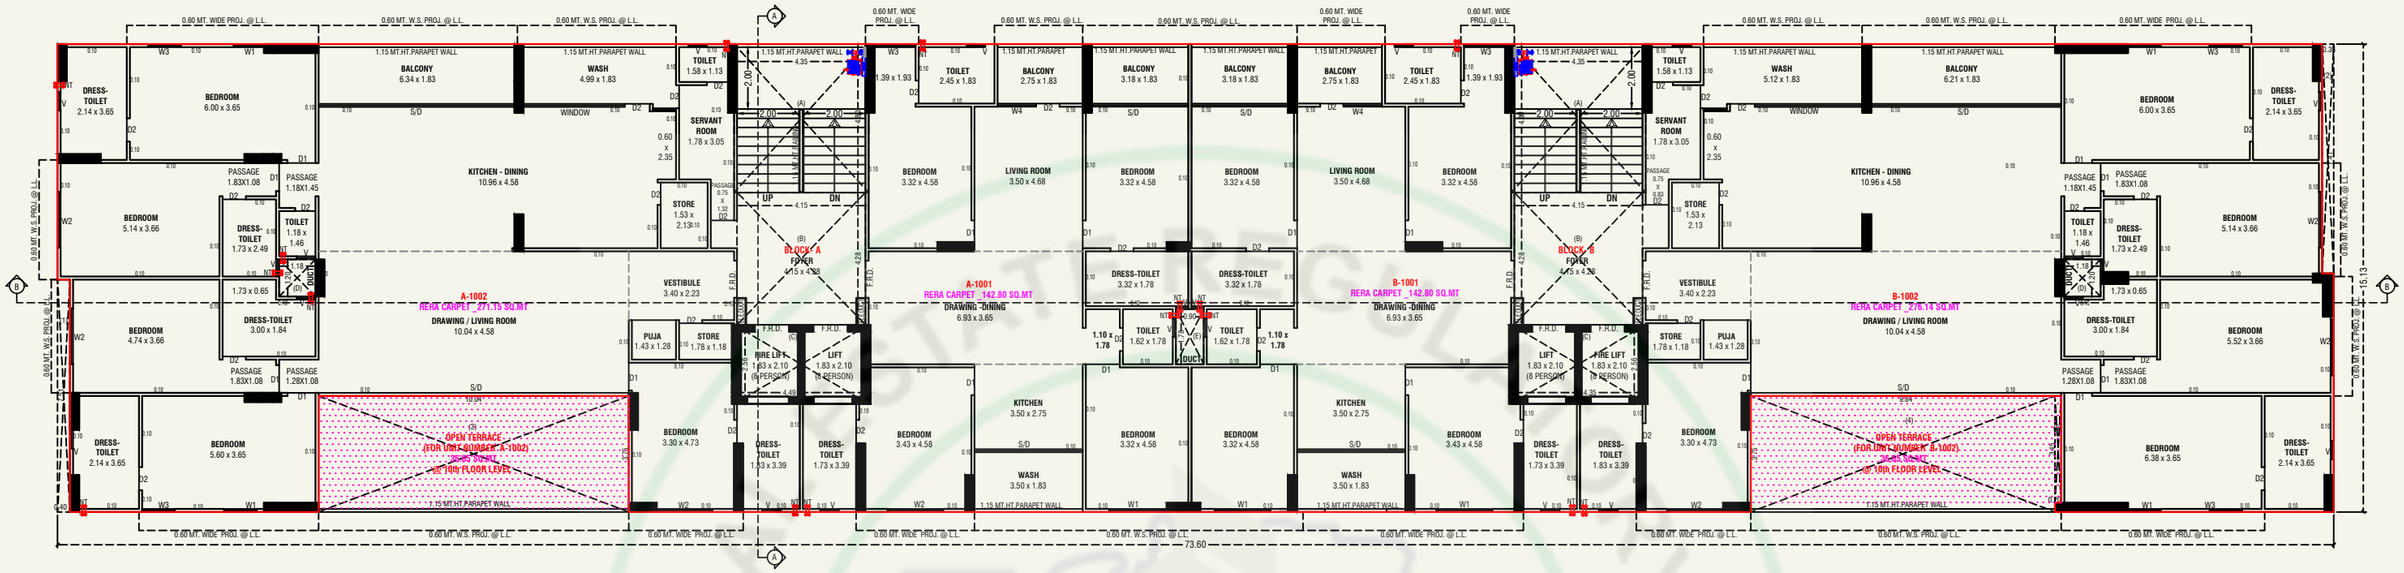


10TH. FLOOR PLAN

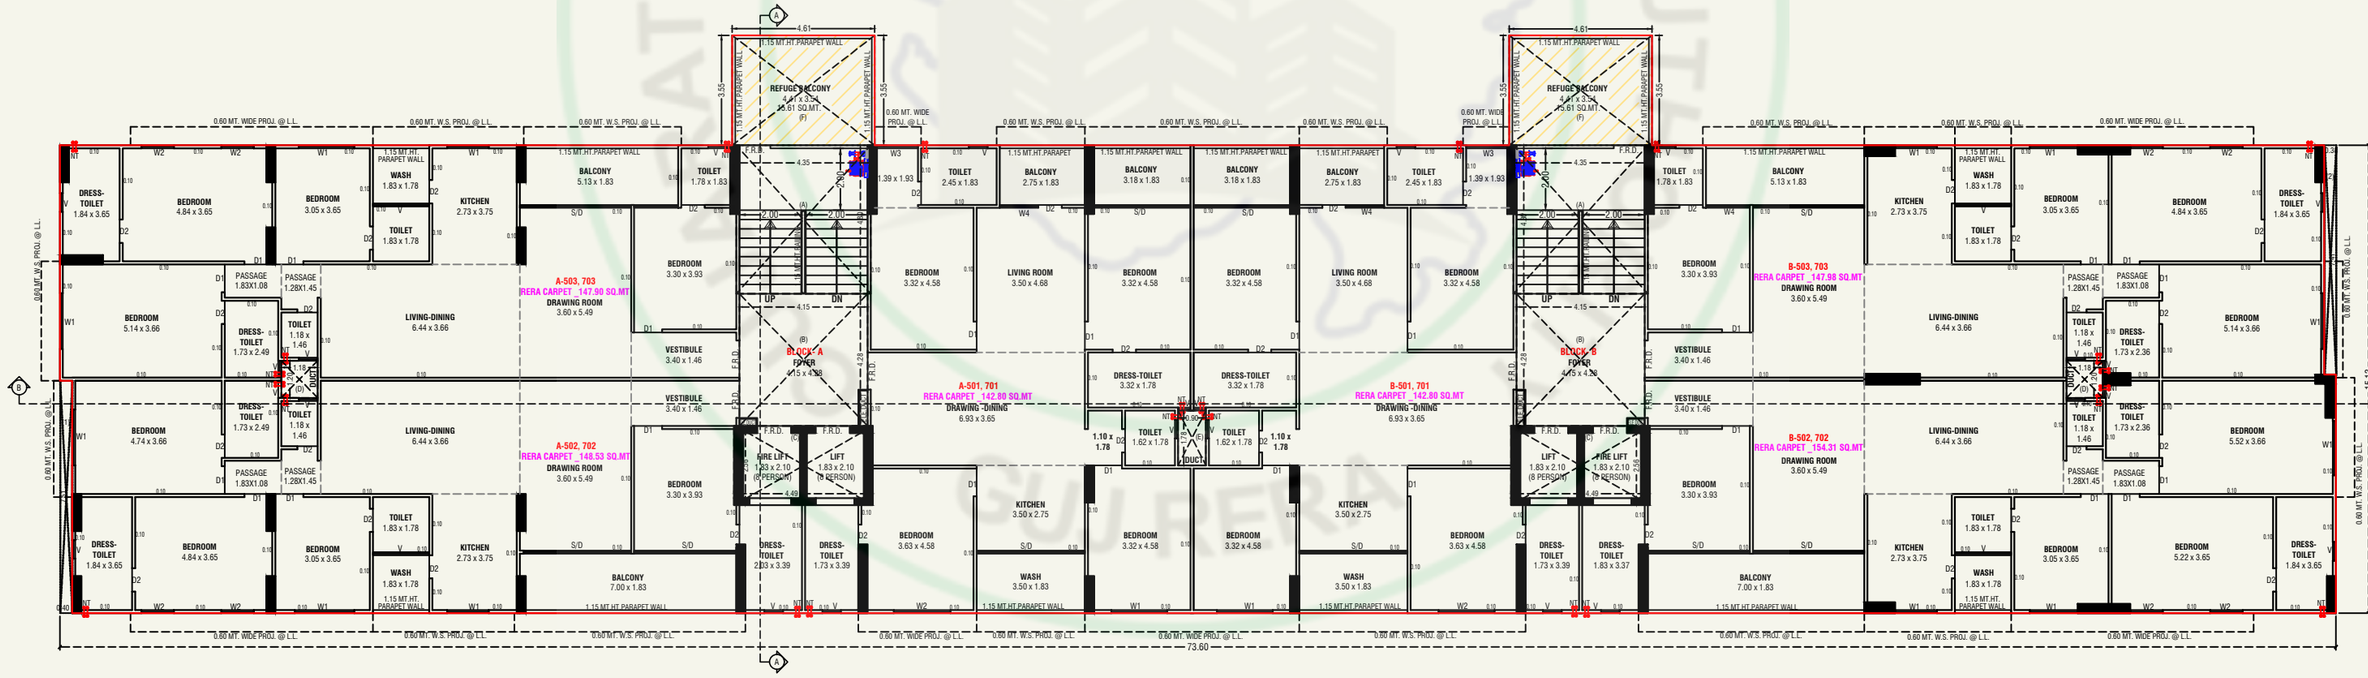

5TH. & 7TH. FLOOR PLAN

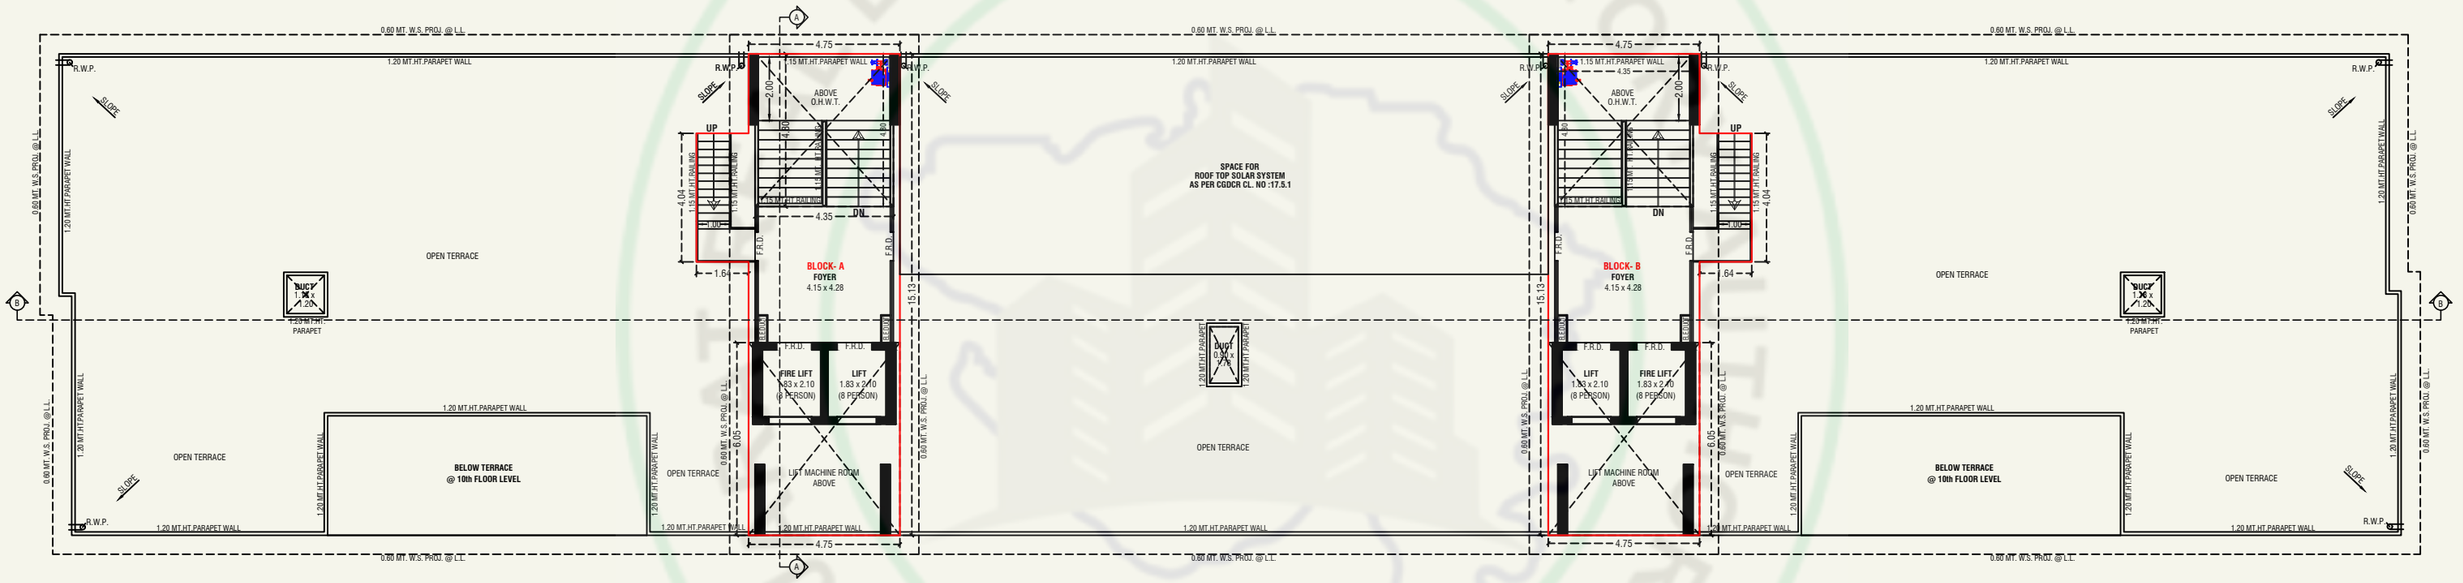

OPEN TERRACE PLAN WITH STAIR CABIN & O.H.W.T. PLAN

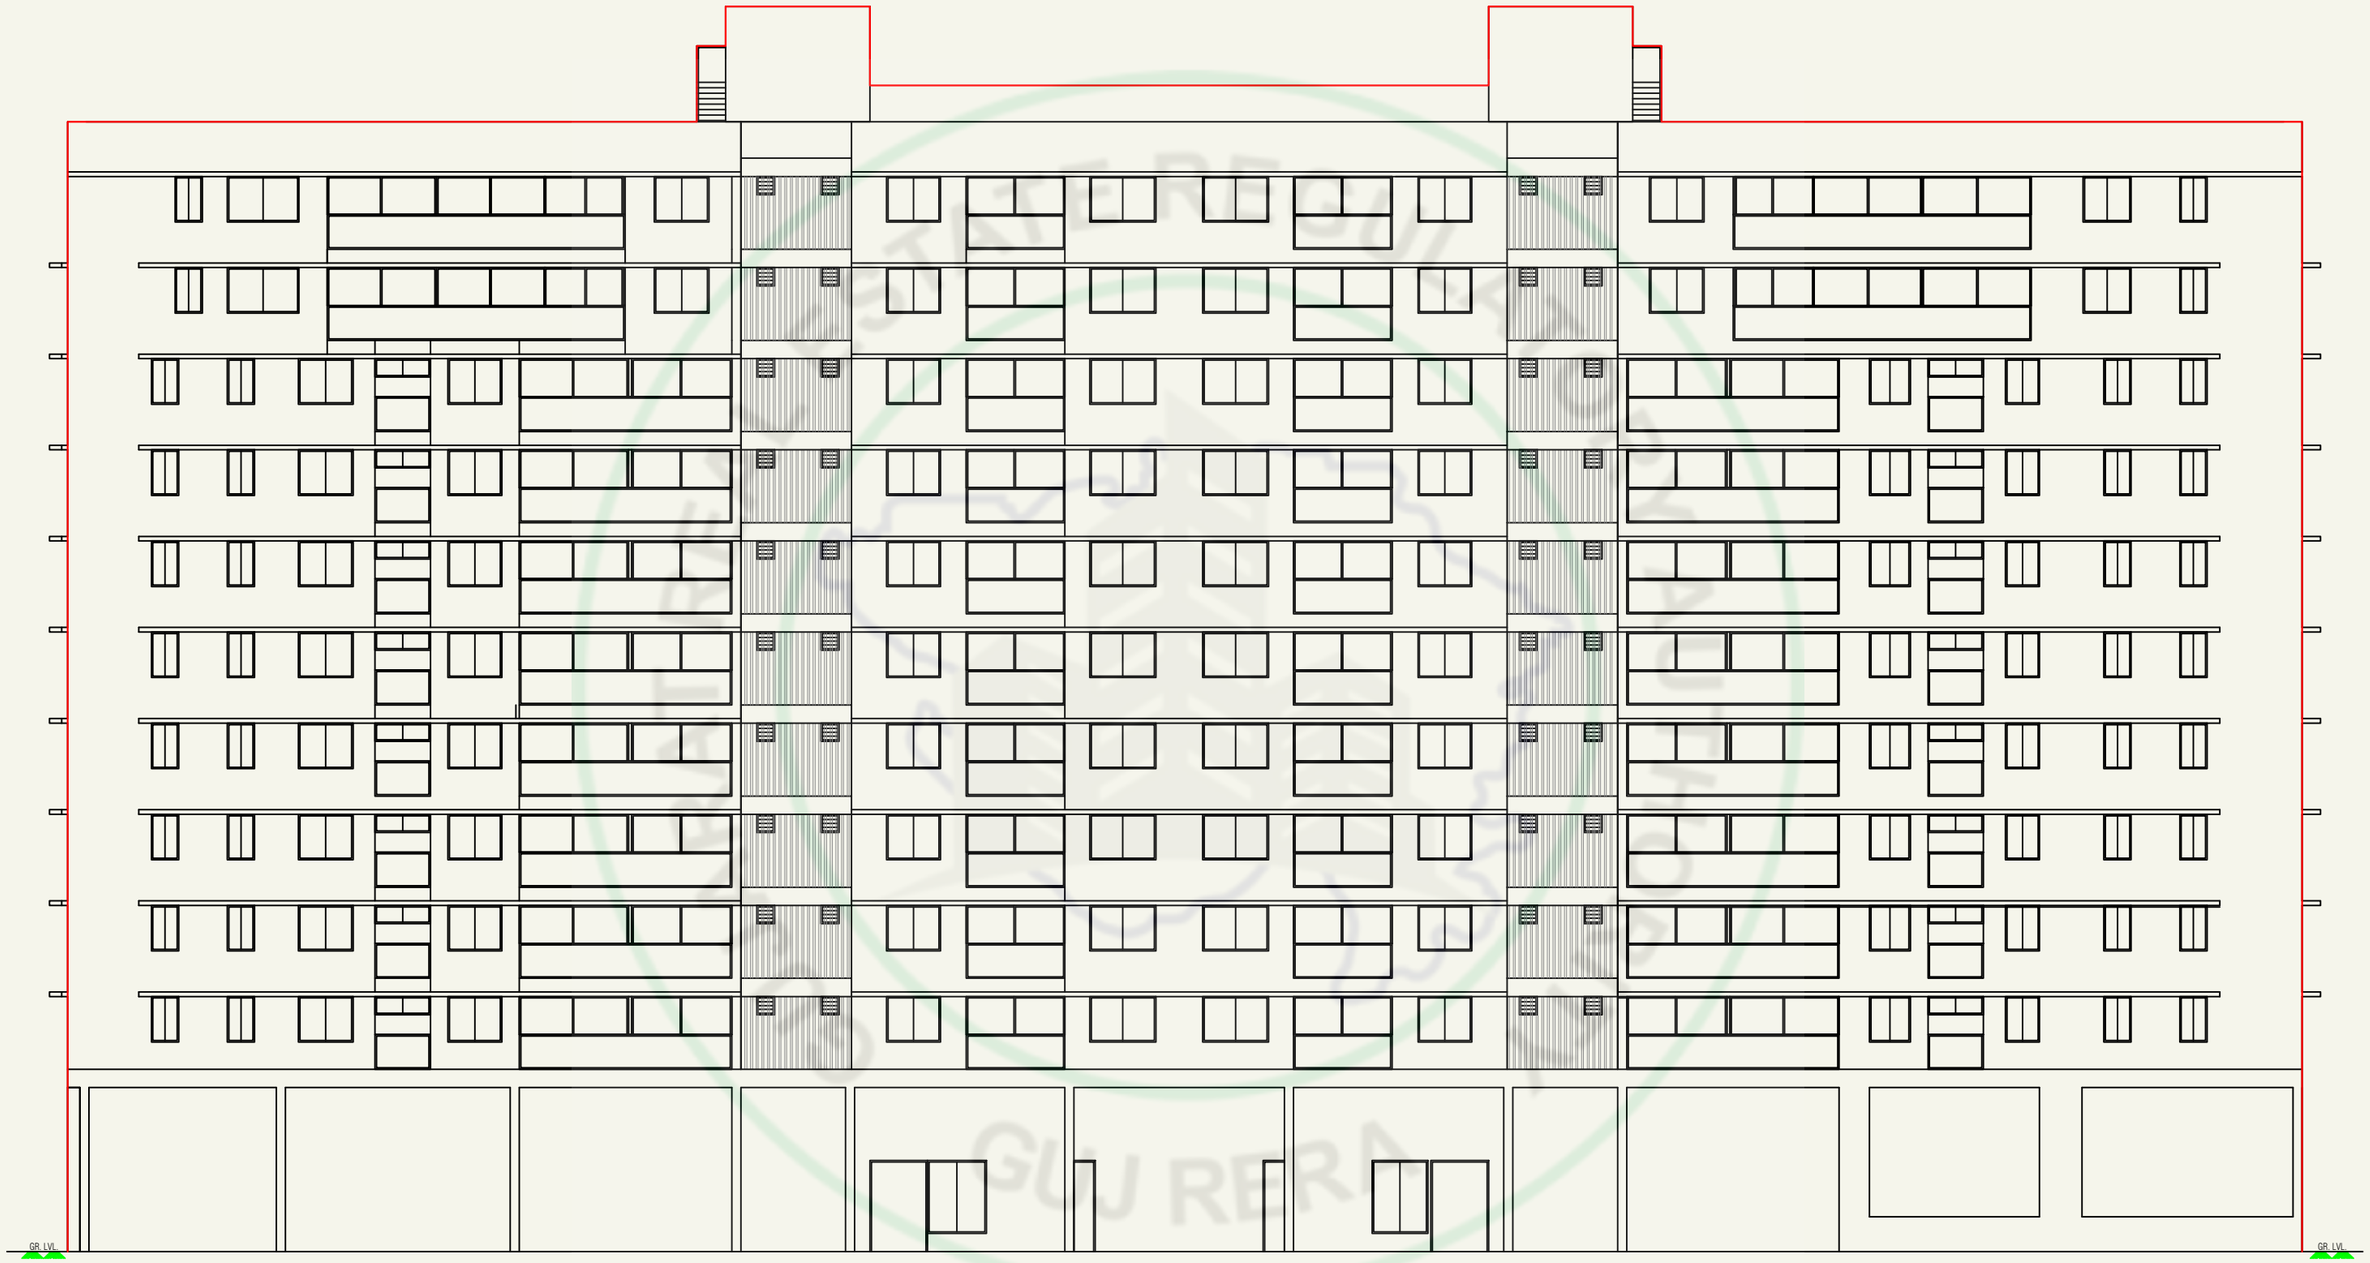

ELEVATION

SPECIFICATIONS

Structure -

- Earthquake resistant R.C.C. frame structure

Flooring -

- Vitrified tiles for drawing room, kitchen, dinning room or equivalent

Wall Finish -

- Internal single coat mala plaster with white putty
- External double coat plaster with paint or equivalent

Kitchen -

- Granite platform with Sink
- Tile dado upto lintel level

Plumbing -

- CPVC and UPVC pipes or equivalent
- Sanitary bath fitting & tiles on flooring dado or equivalent

Doors & Window -

- Main Door & other flush door or equivalent
- Windows section sliding window or equivalent


Electrification -

- Modular switches with concealed copper wiring and MCB distribution panel or equivalent

Lift -

- Automatic lift

LOCATION

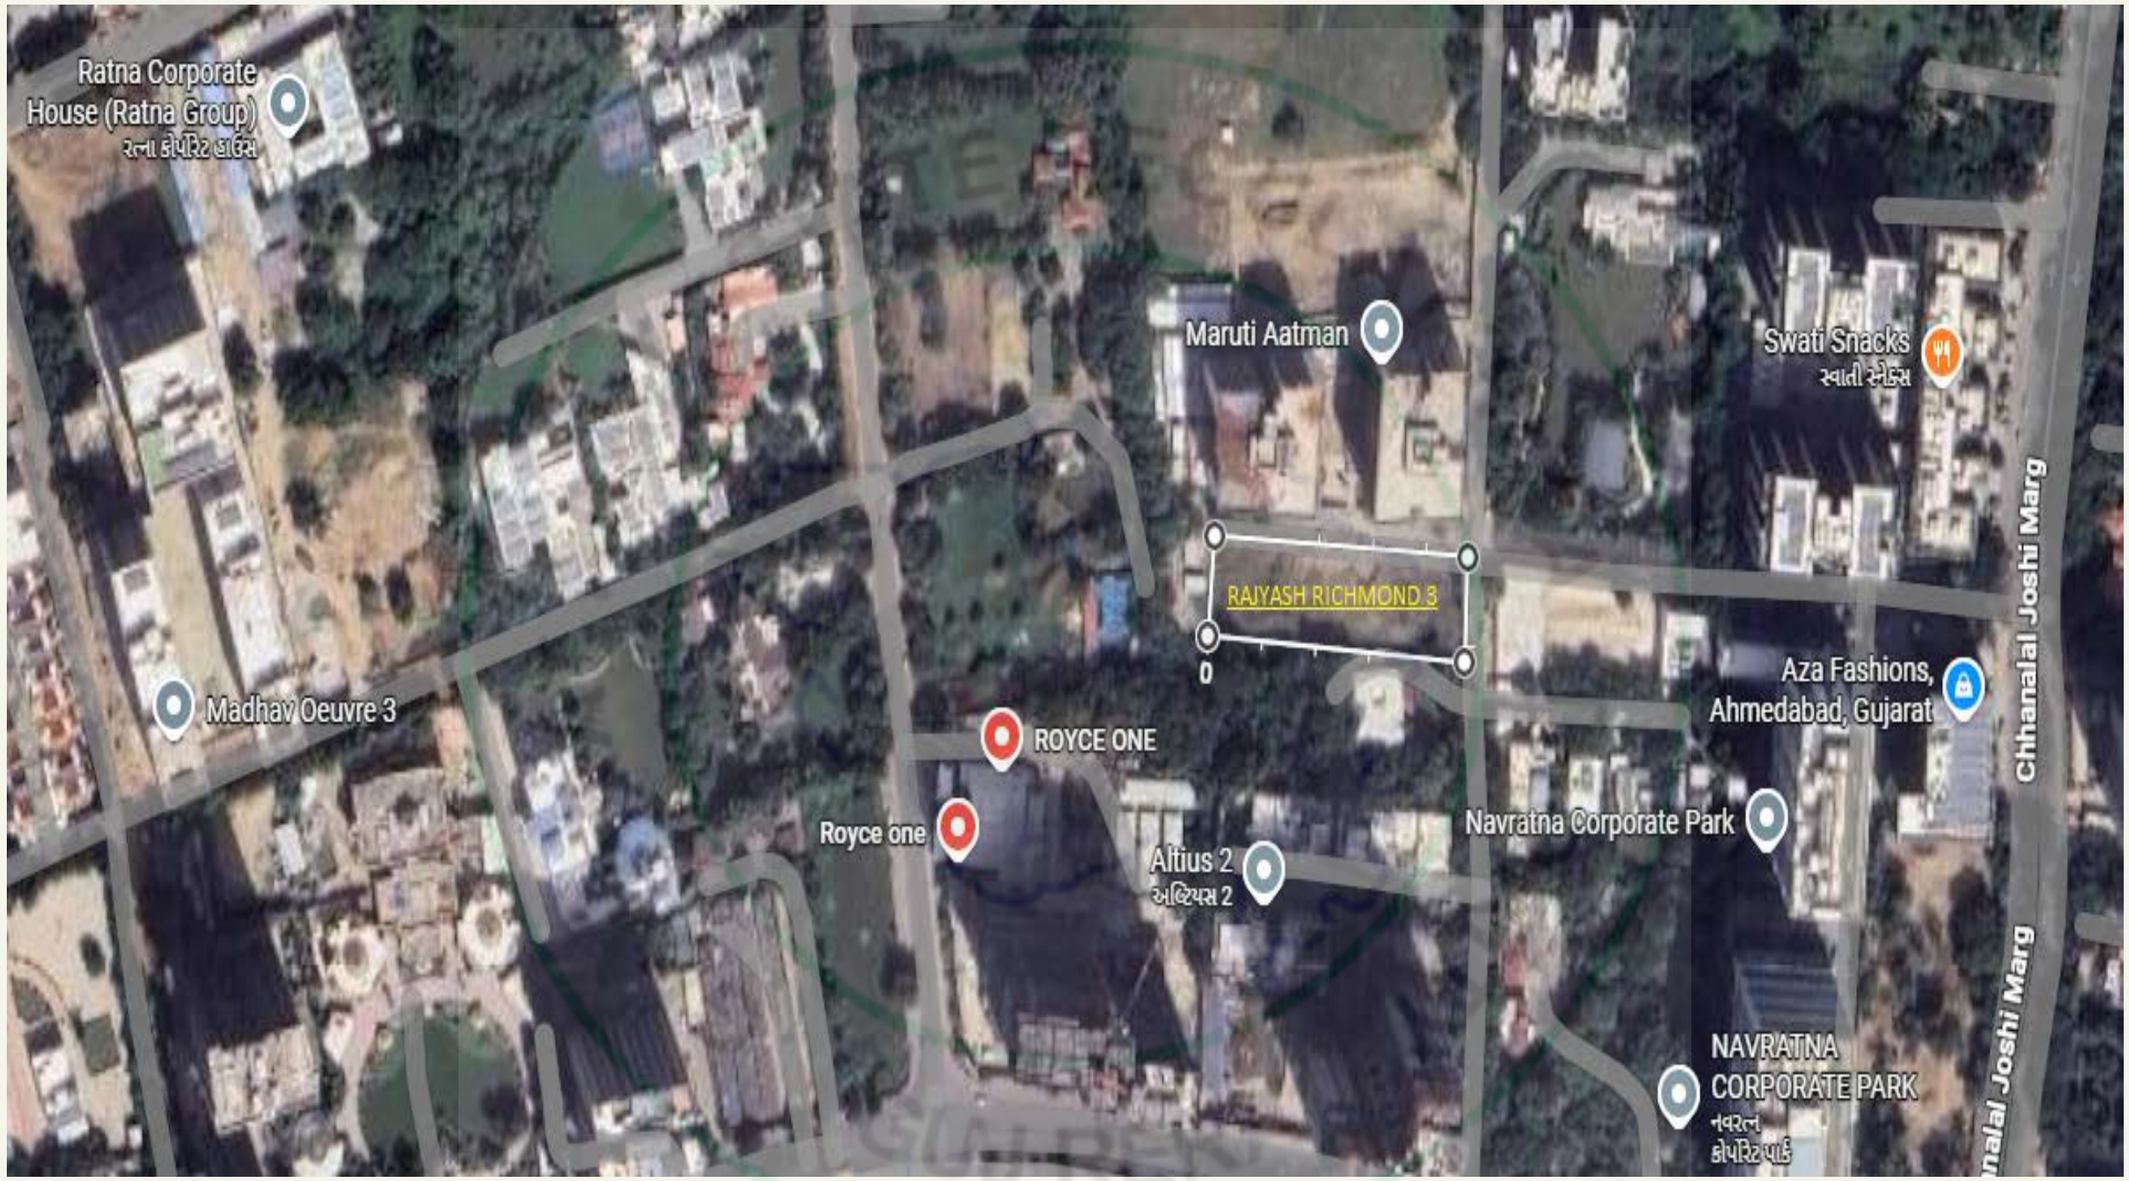

Structure Engineer	Architect	Engineer
Narendrakumar Patel	Vijalben Panchal	Pritesh Patel