

MANTRIX

**PRAGATI NAGAR RD, ISRO COLONY, SHASTRINAGAR, NARANPURA,
AHMEDABAD, GUJARAT 380013**


Ratnabhumi Buildspace LLP

**Registered Address:Turquoise-2, Opp. Decathlone, Nr. Shantipura
Circle, Sarkhej, Ahmedabad, Gujarat - 382210**

**Communication Address:Ratna Corporate House, Nr. Santoor Bunglows,
Ambli, Daskroi, Ahmedabad, Gujarat - 380058**


Contact No. - +91 95378 36767



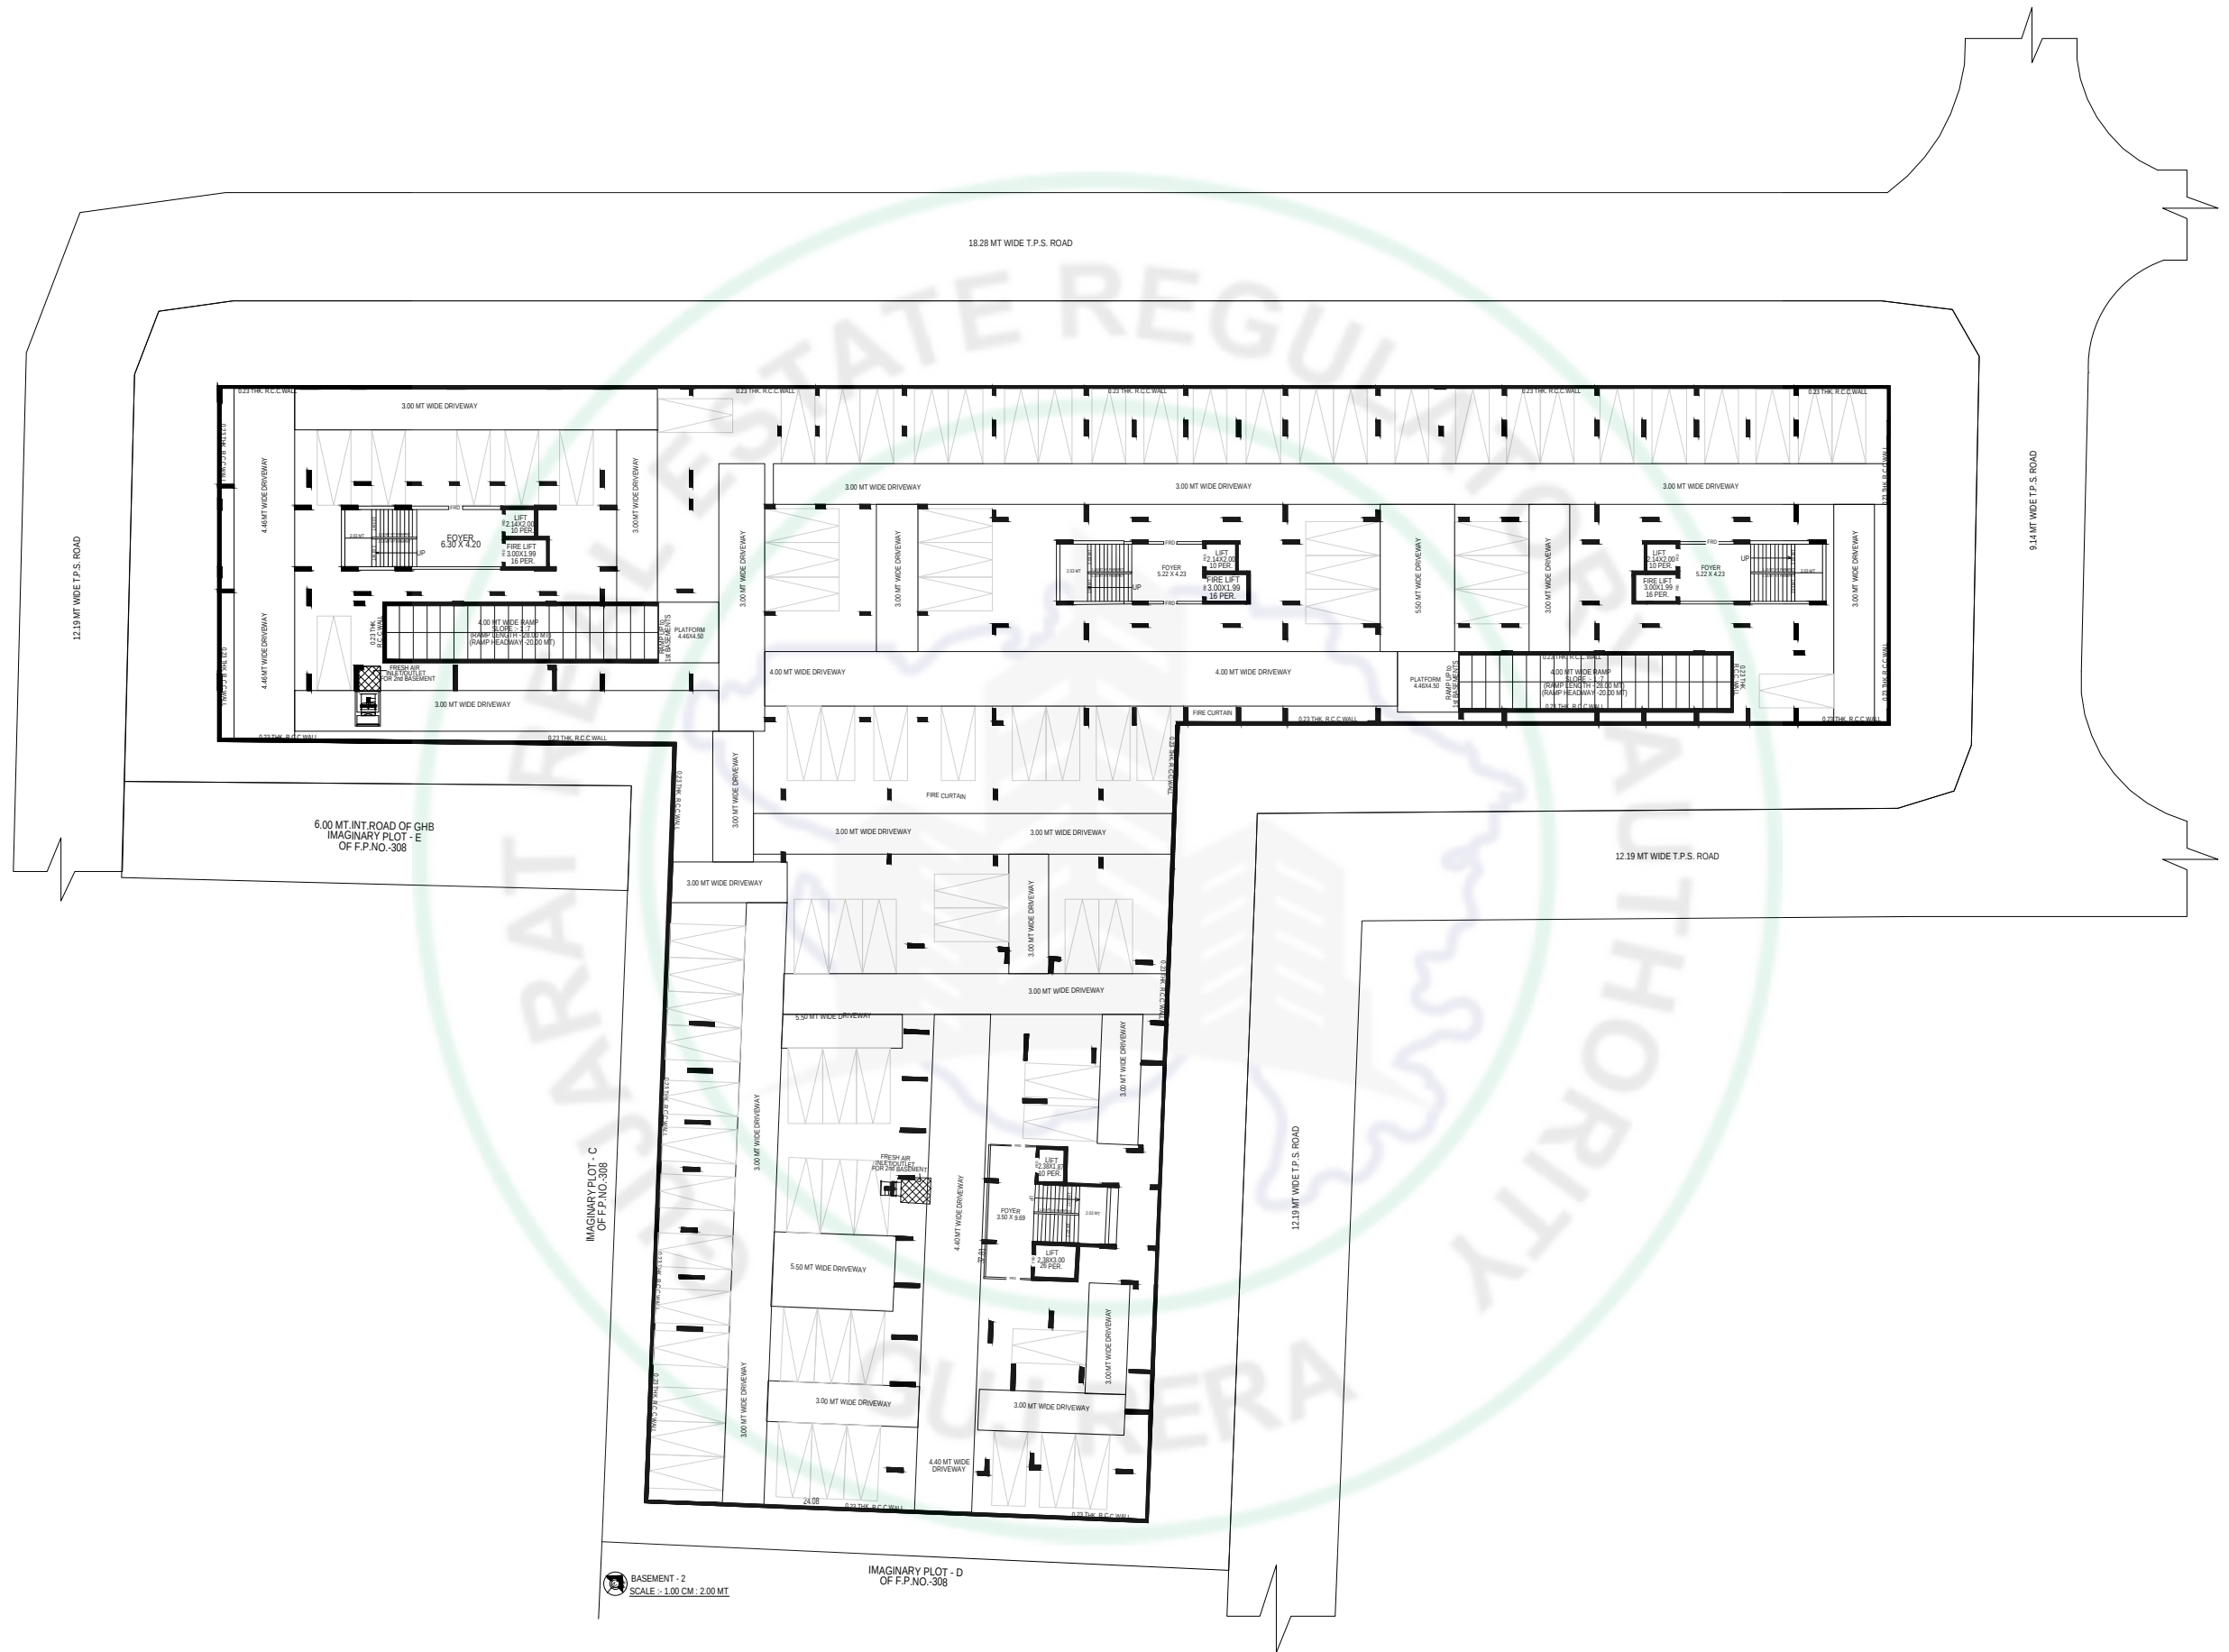


2ND BASEMENT PLAN WITH PARKING



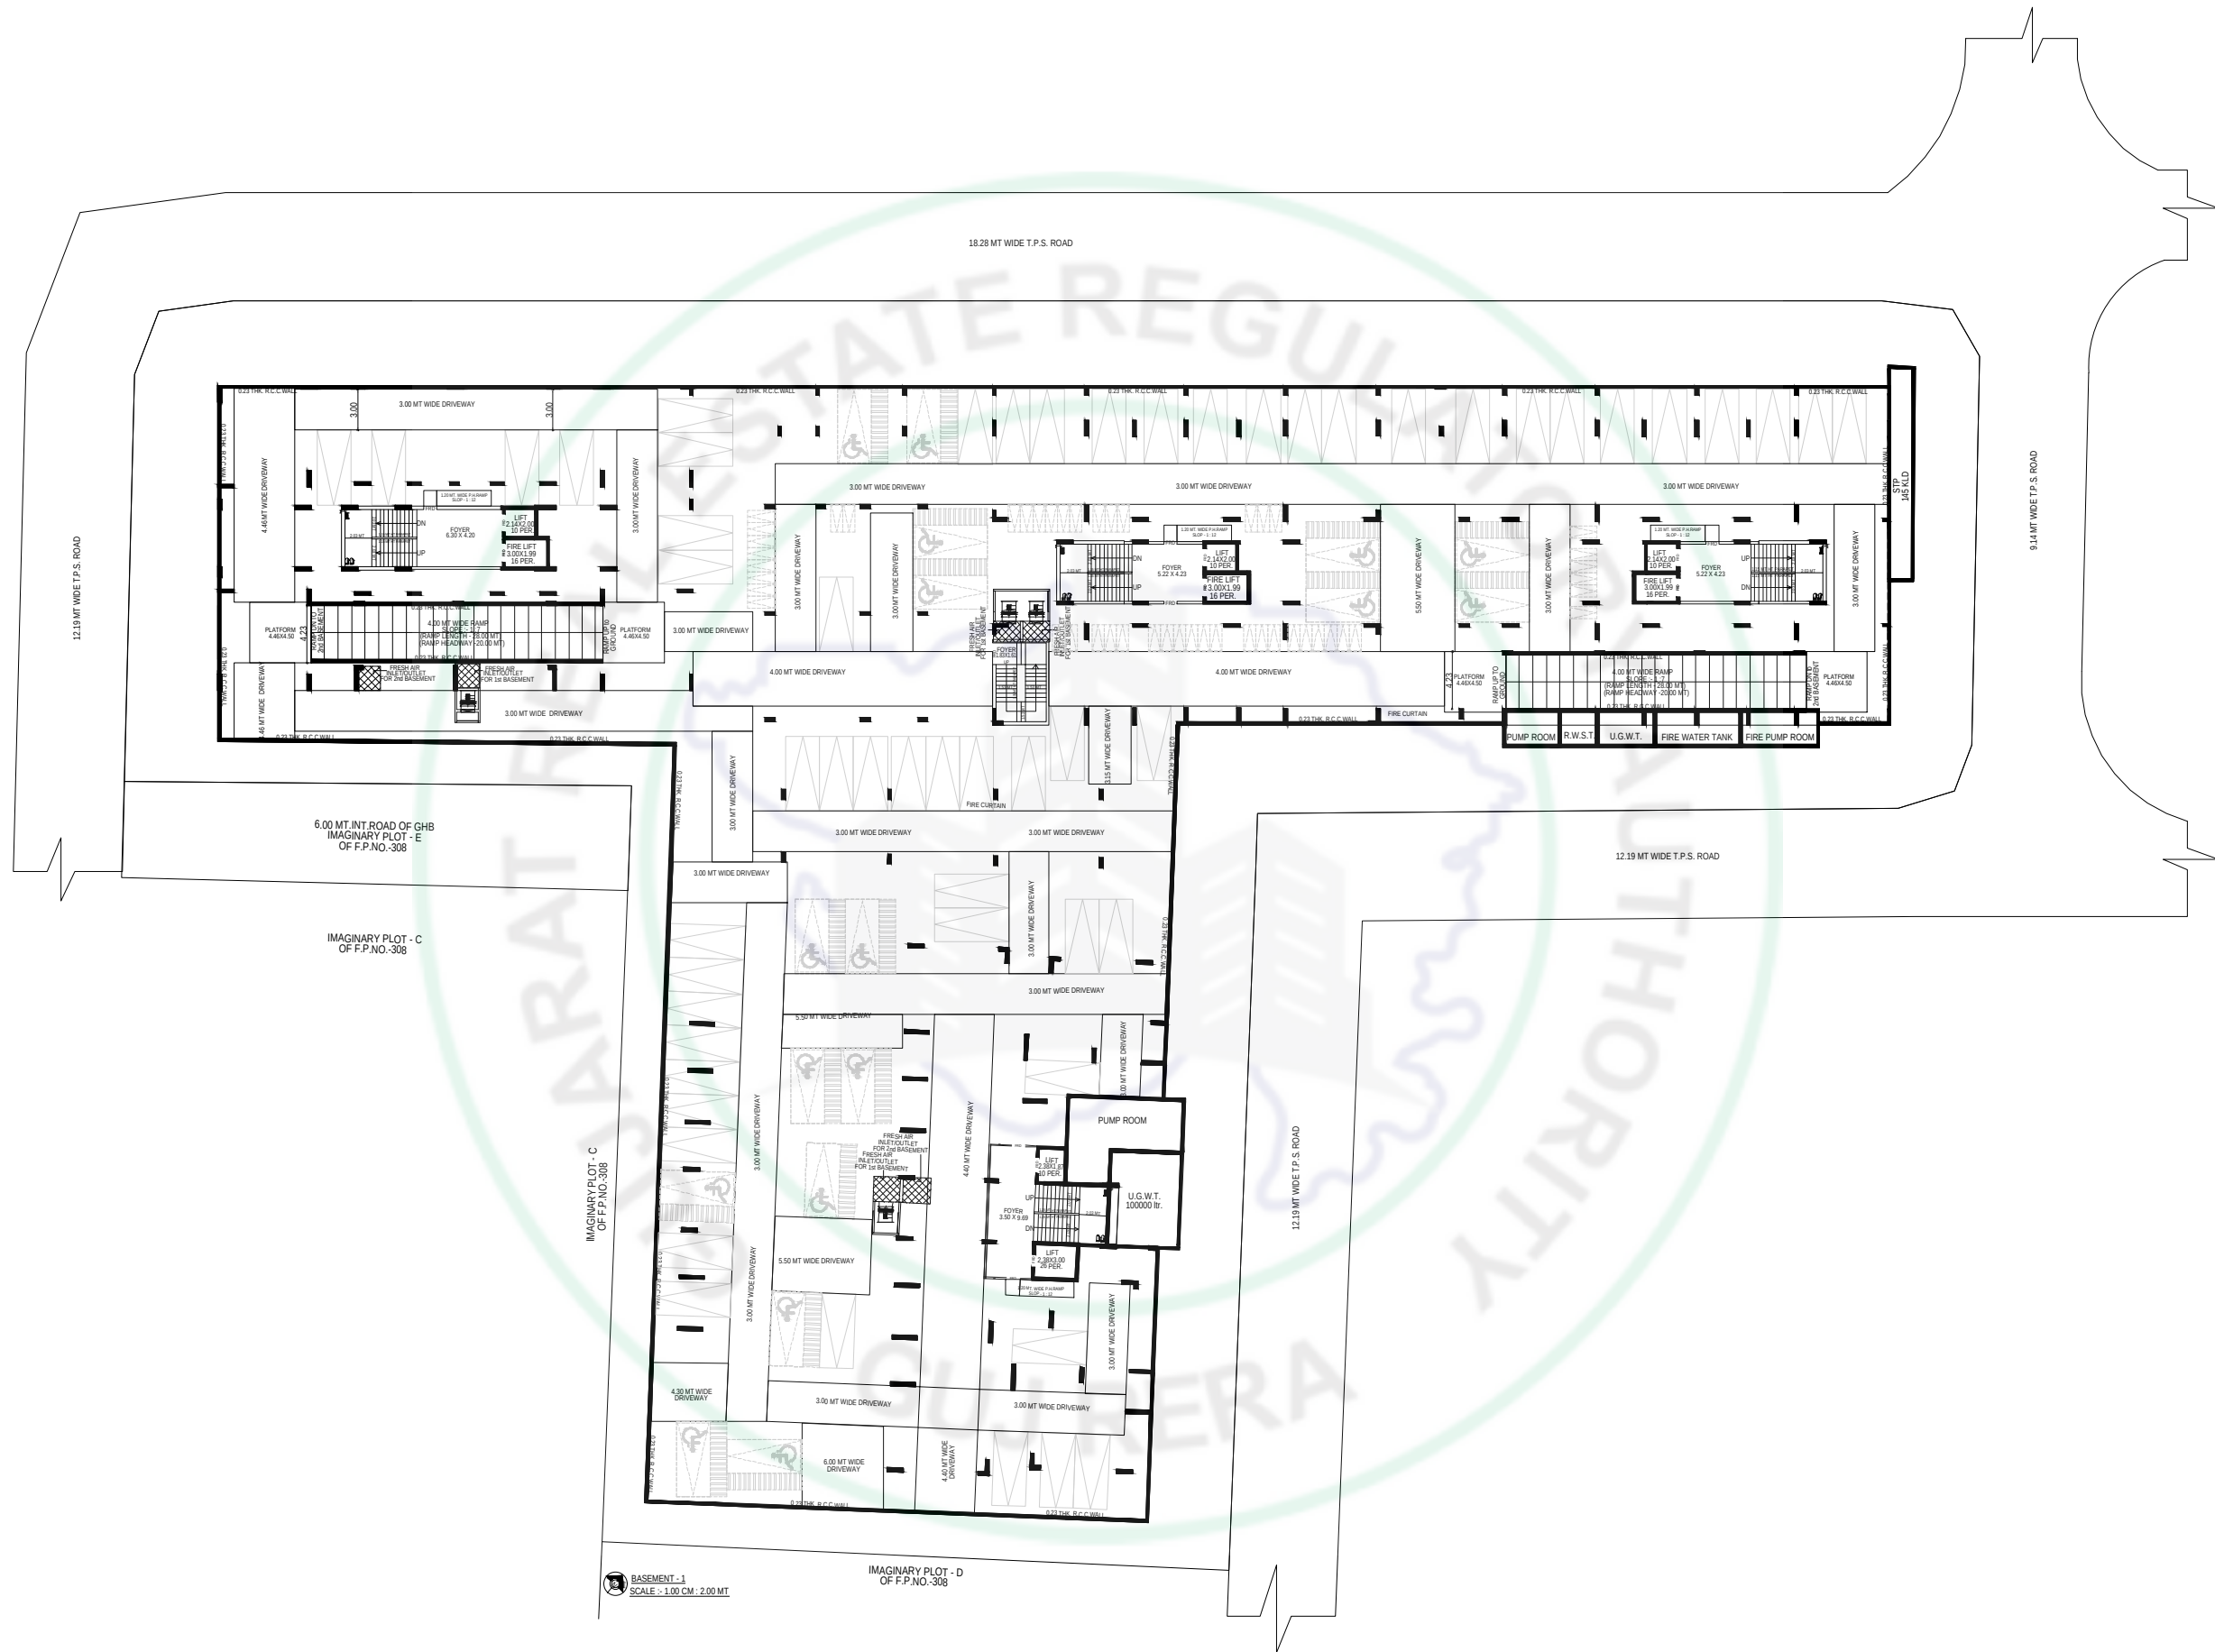


1ST BASEMENT PLAN WITH PARKING



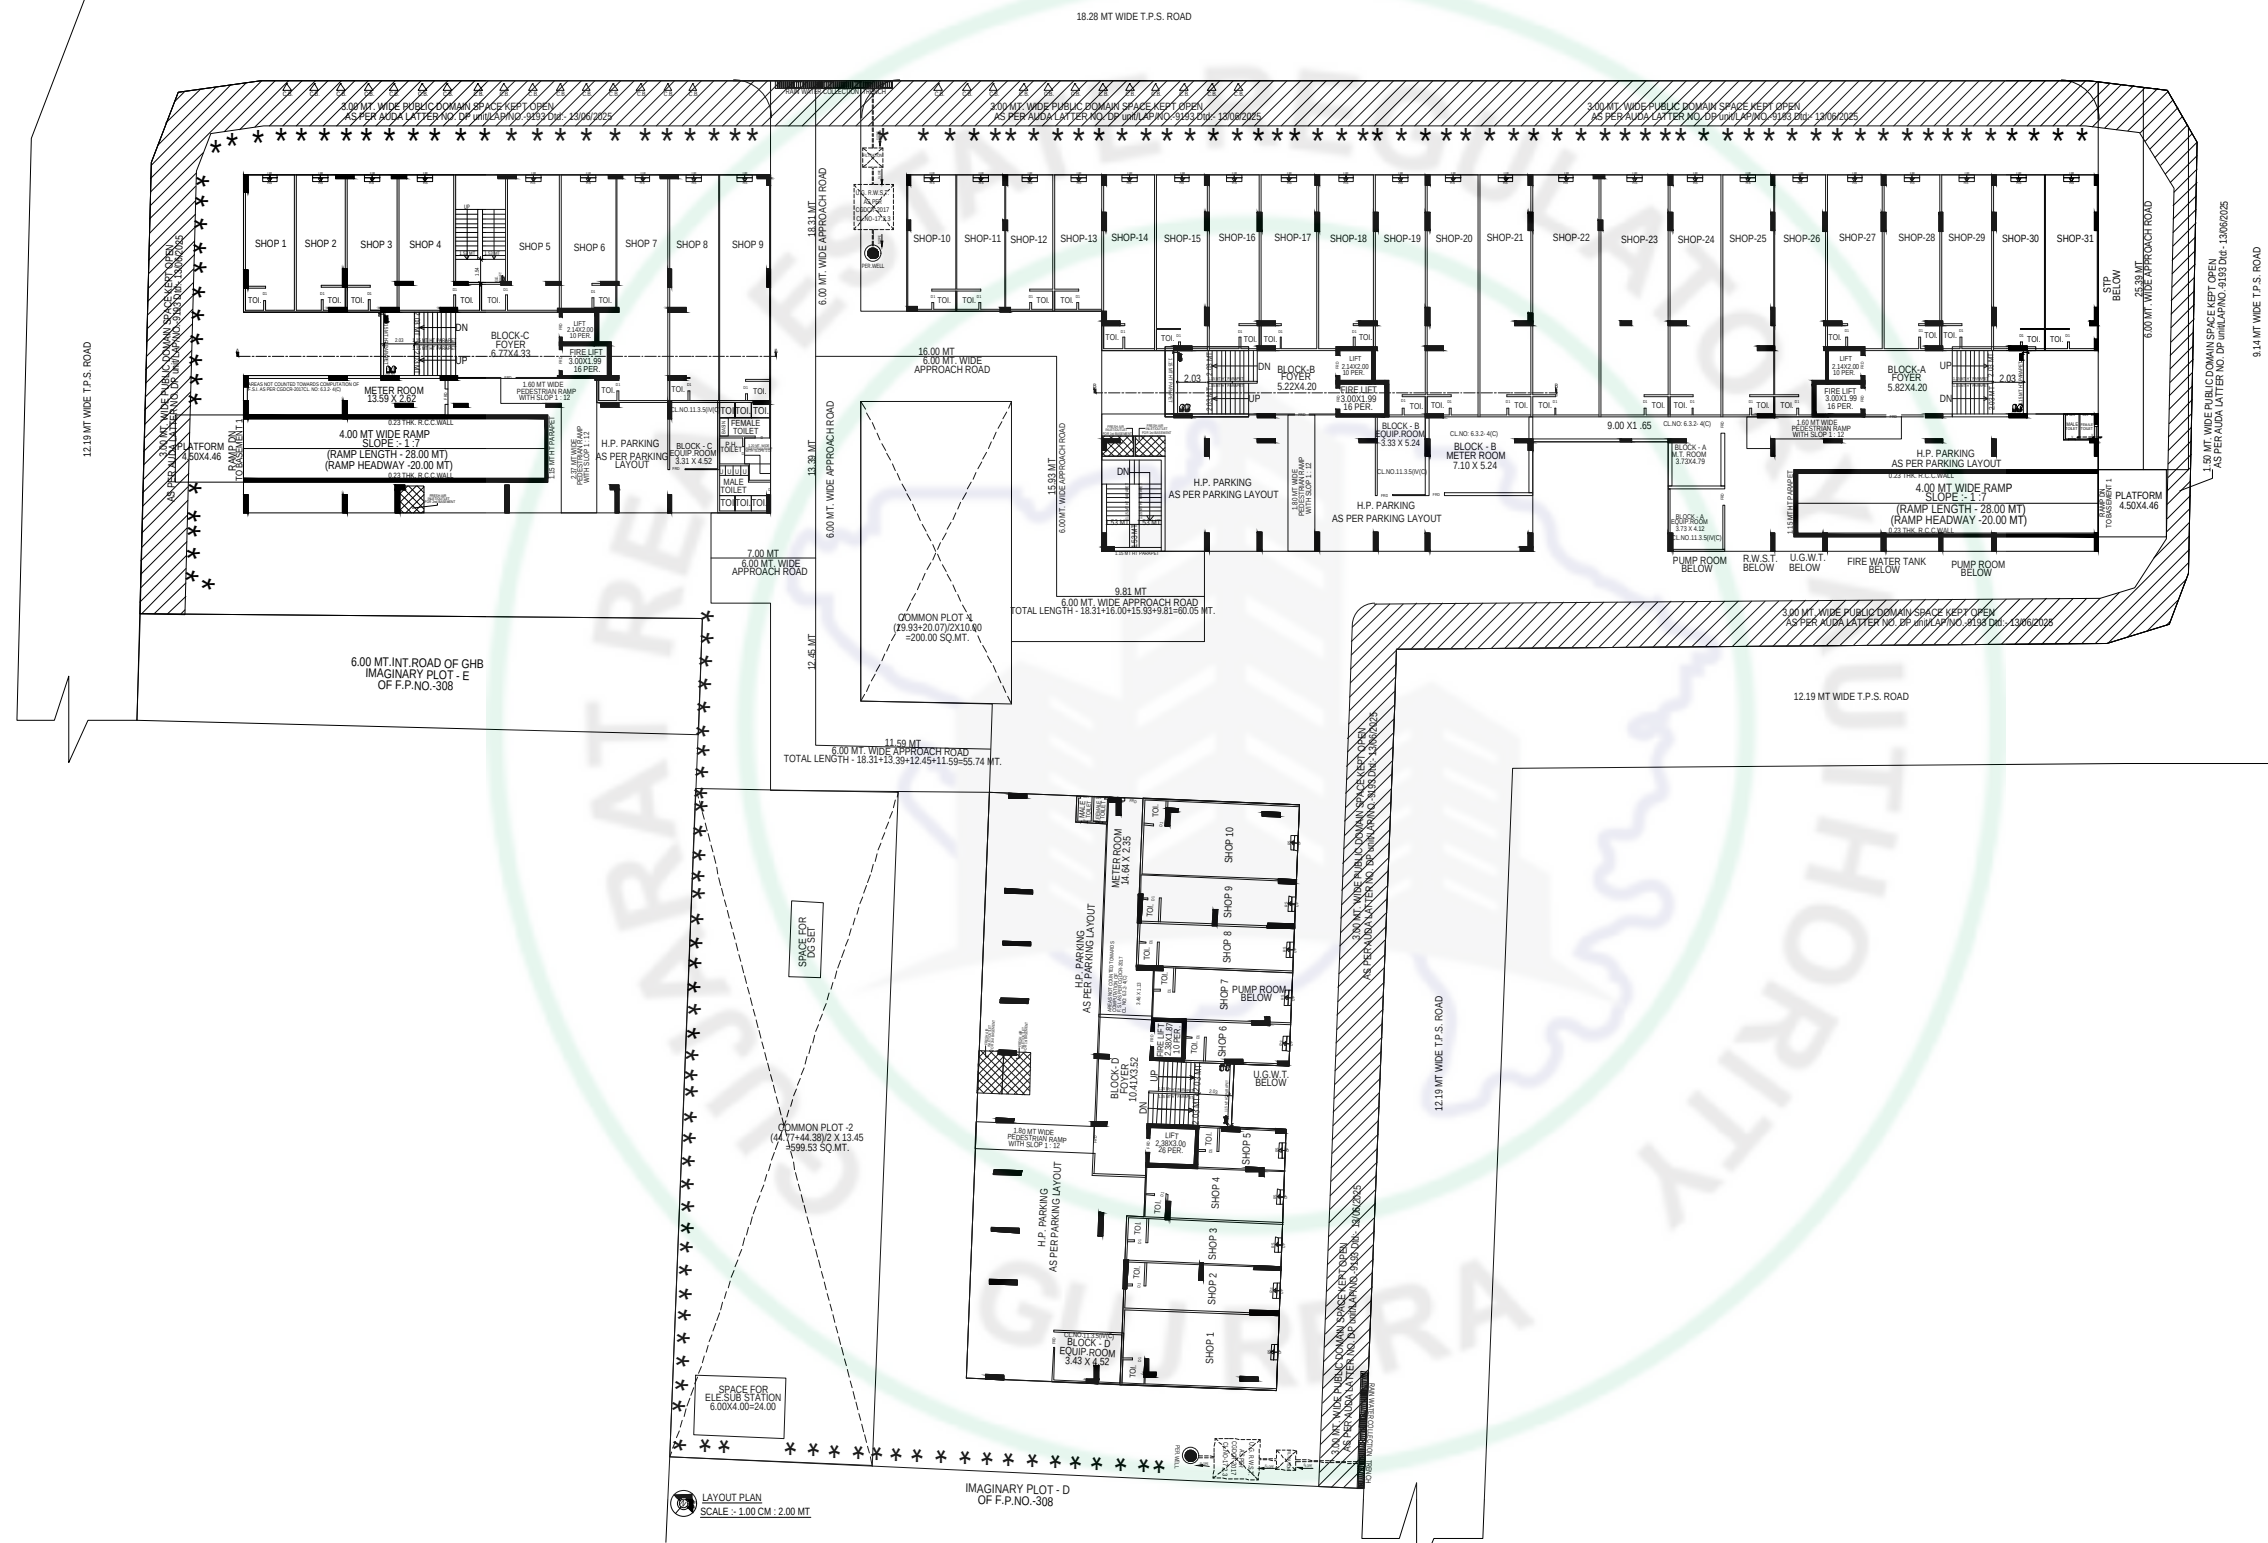


LAYOUT PLAN



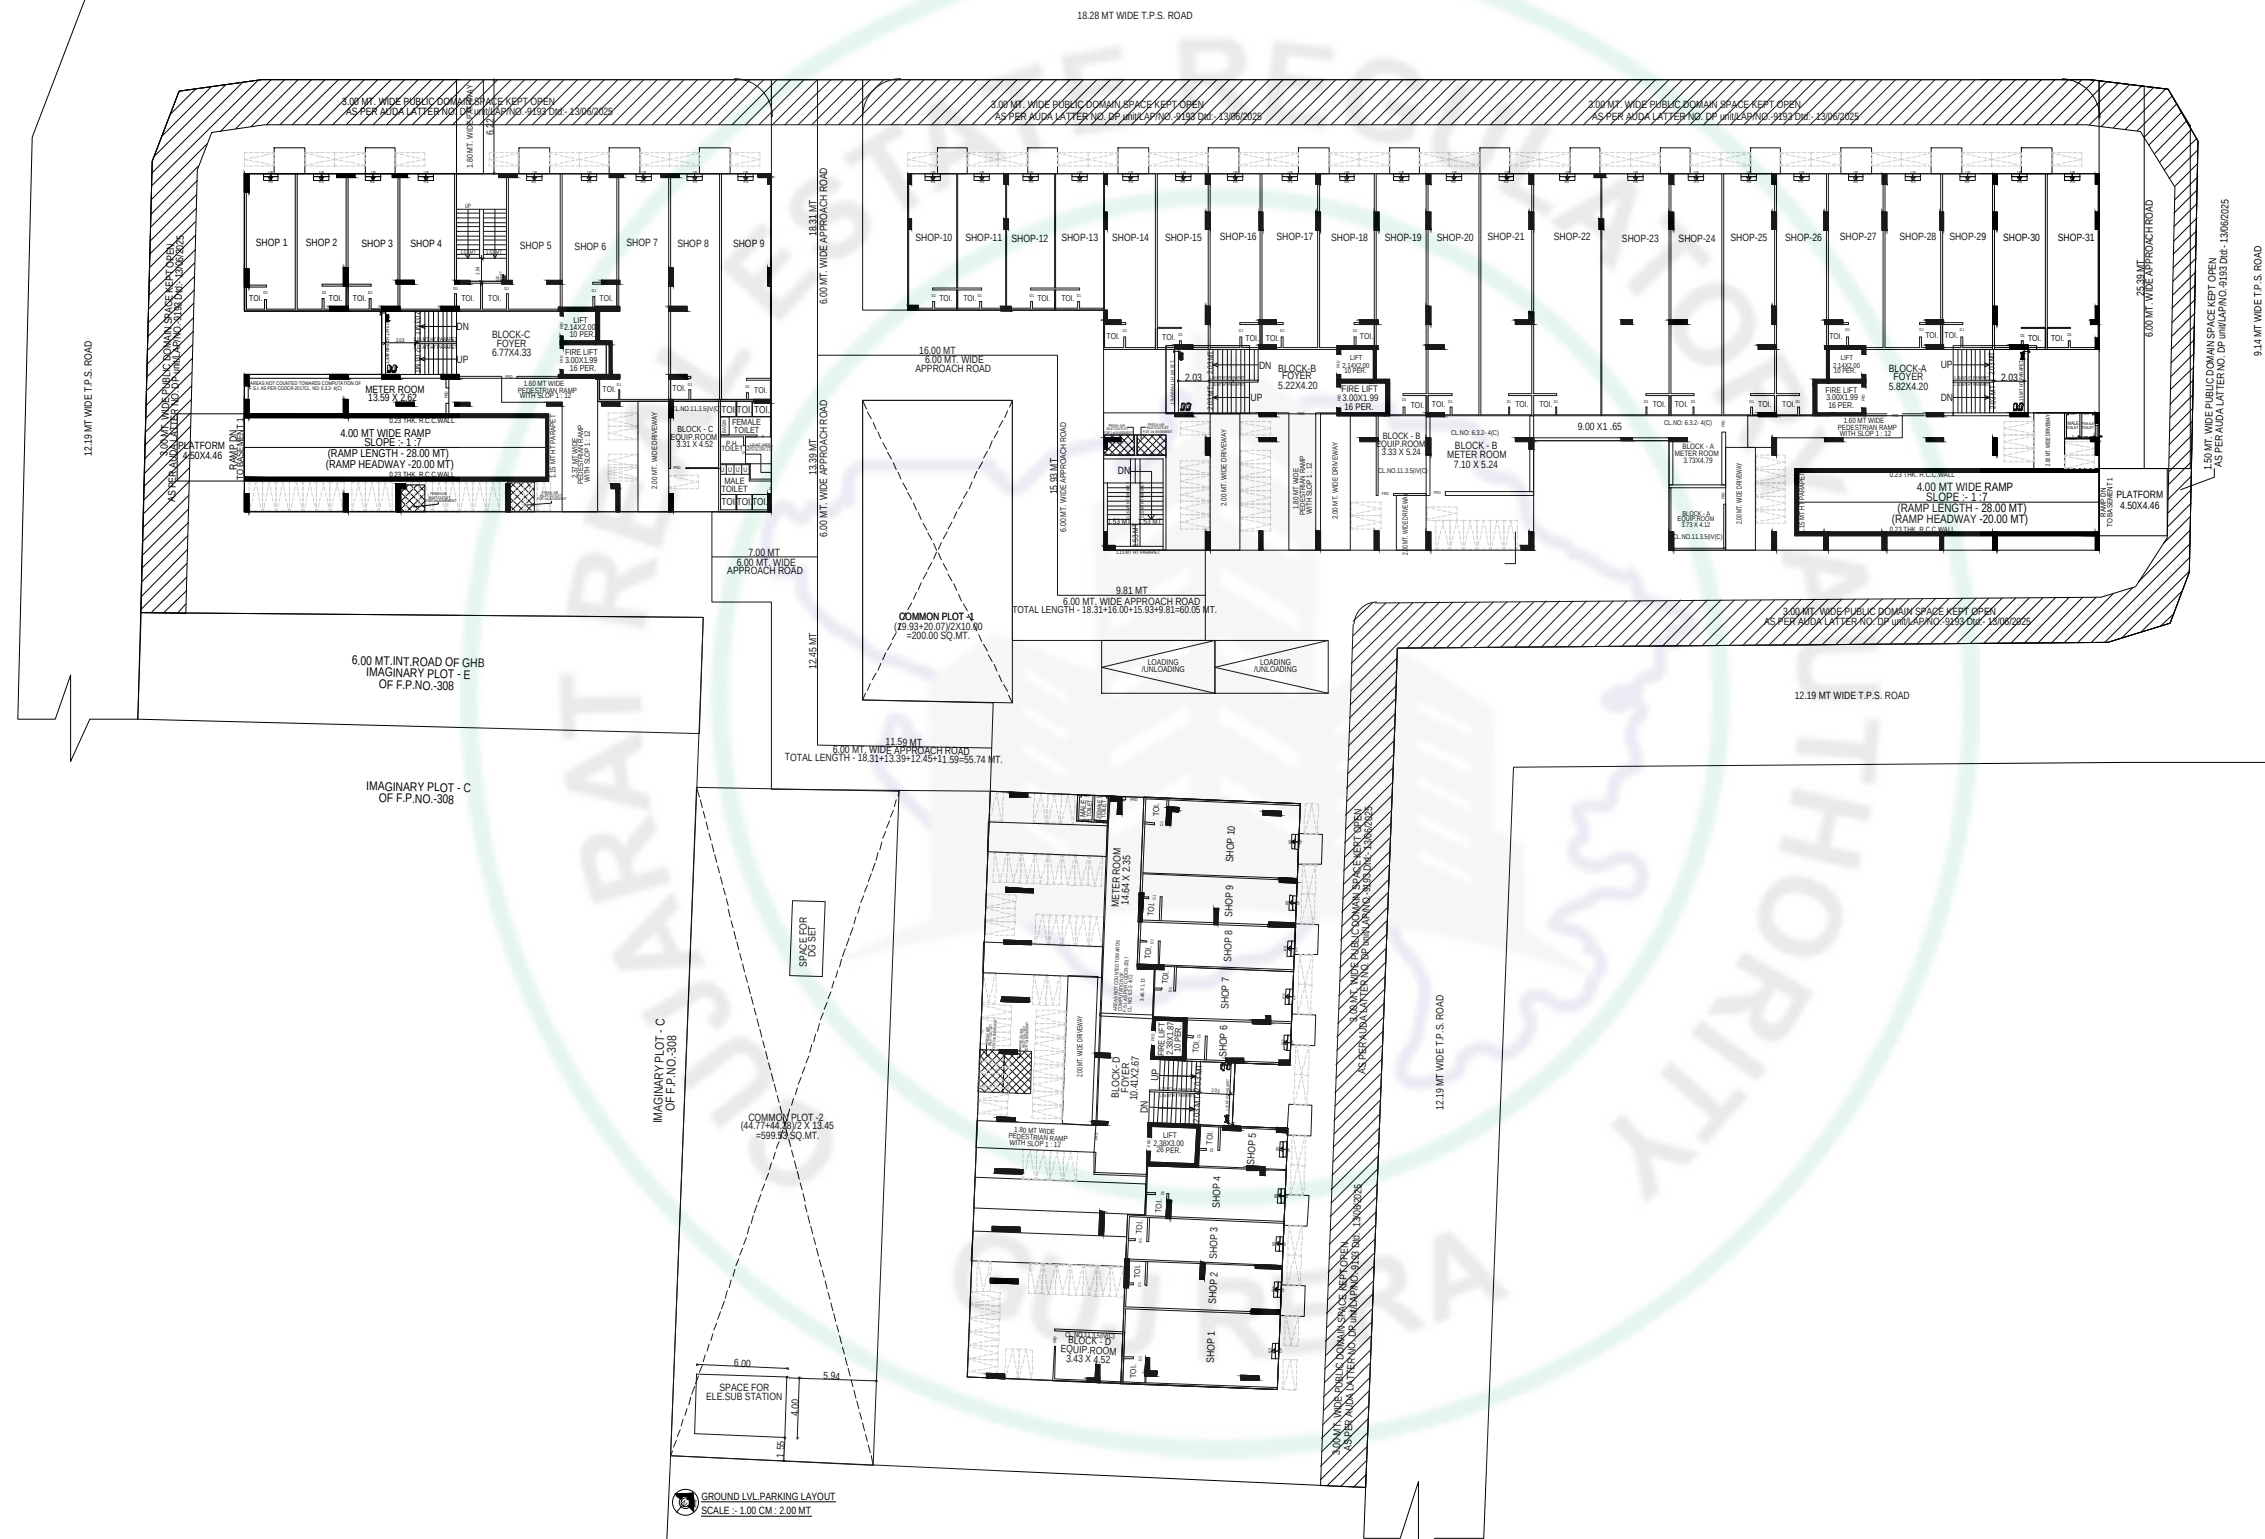


GROUND LVL PARKING LAYOUT PLAN




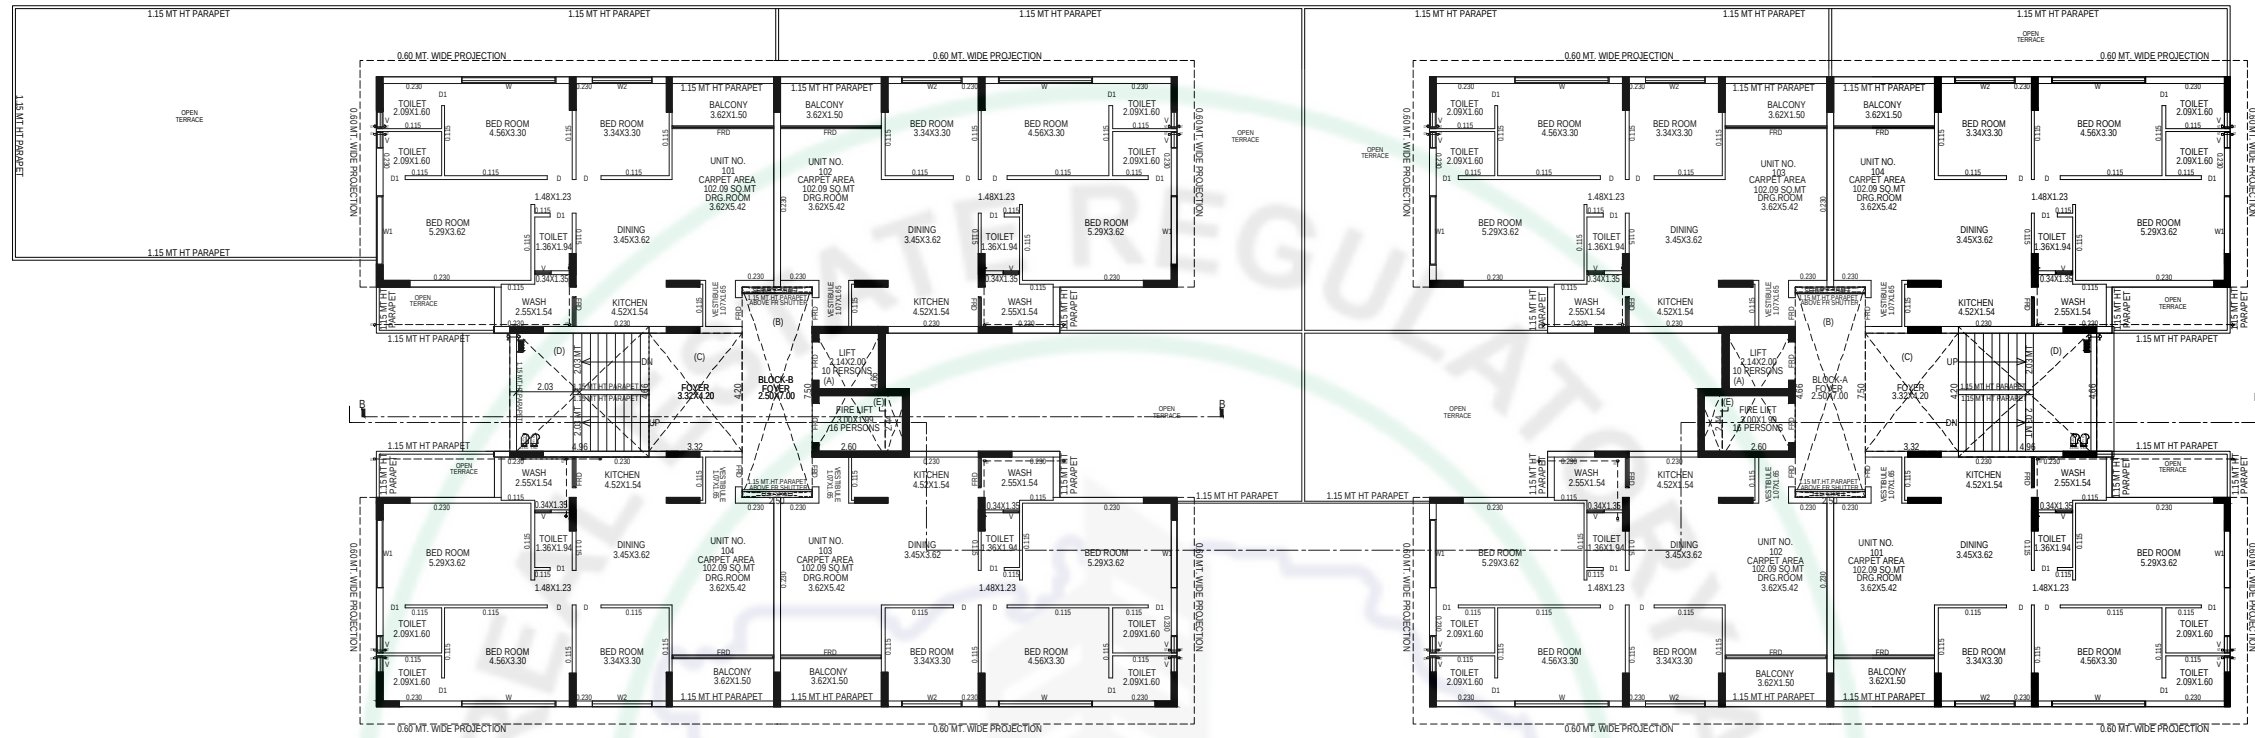


1ST. FLOOR PLAN

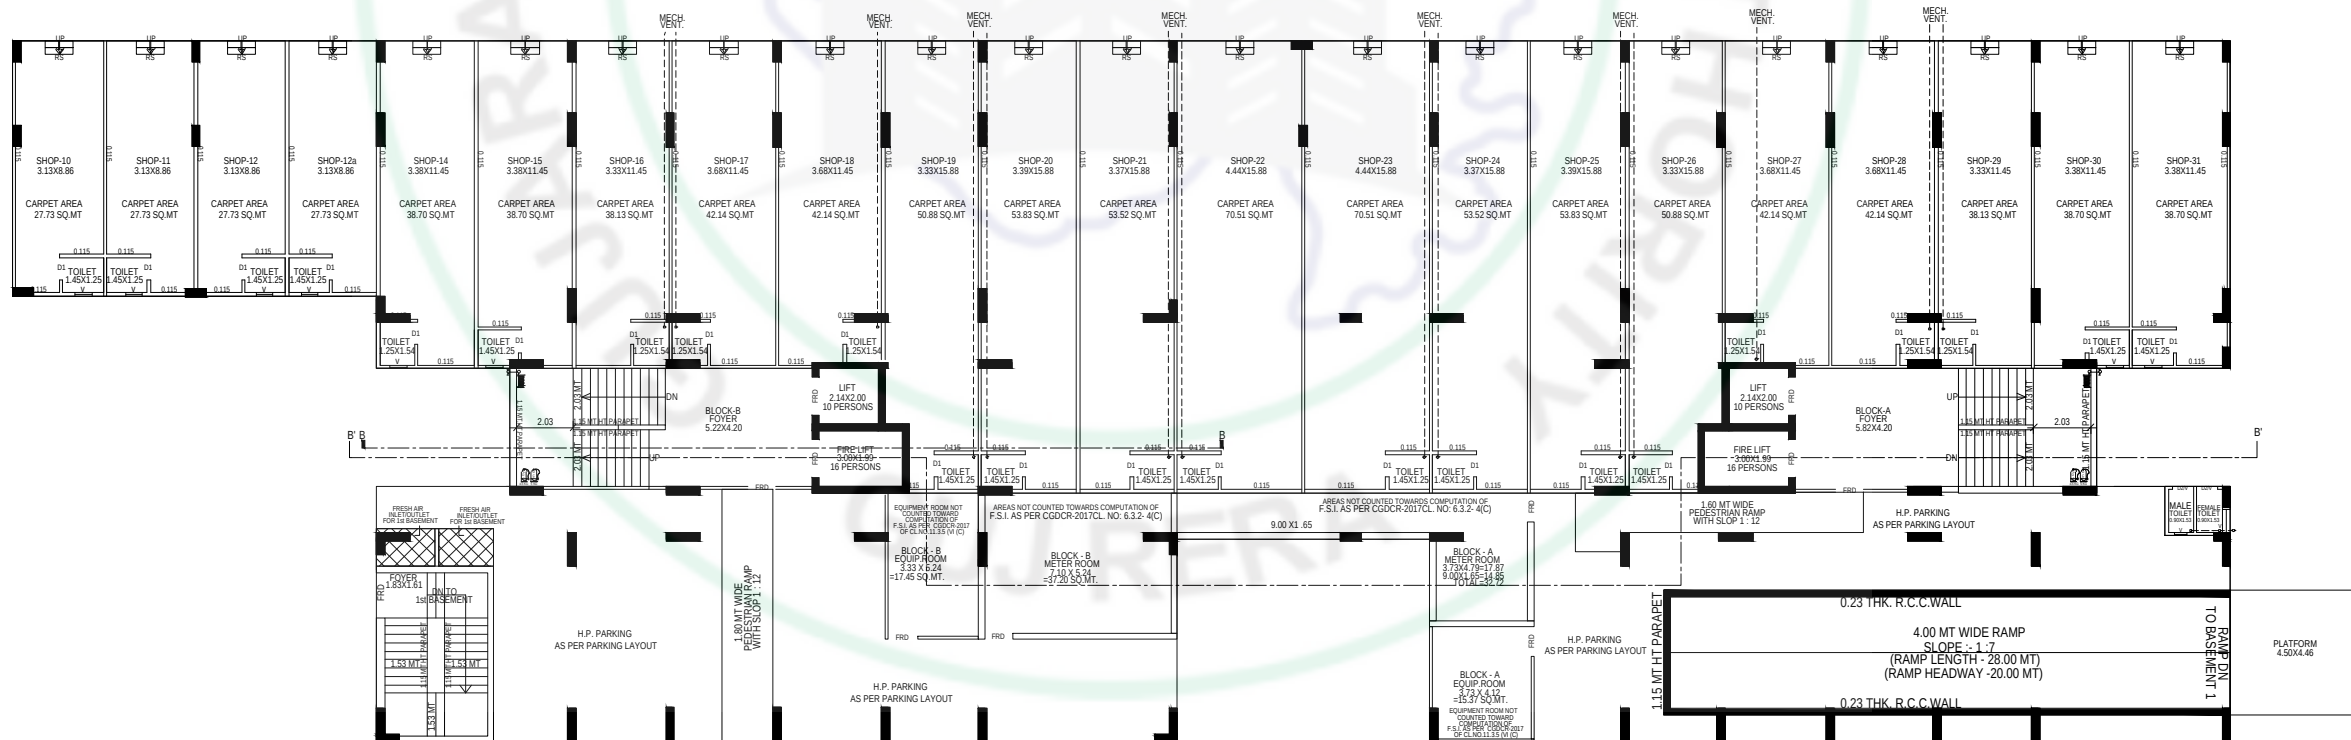


GROUND FLOOR PLAN

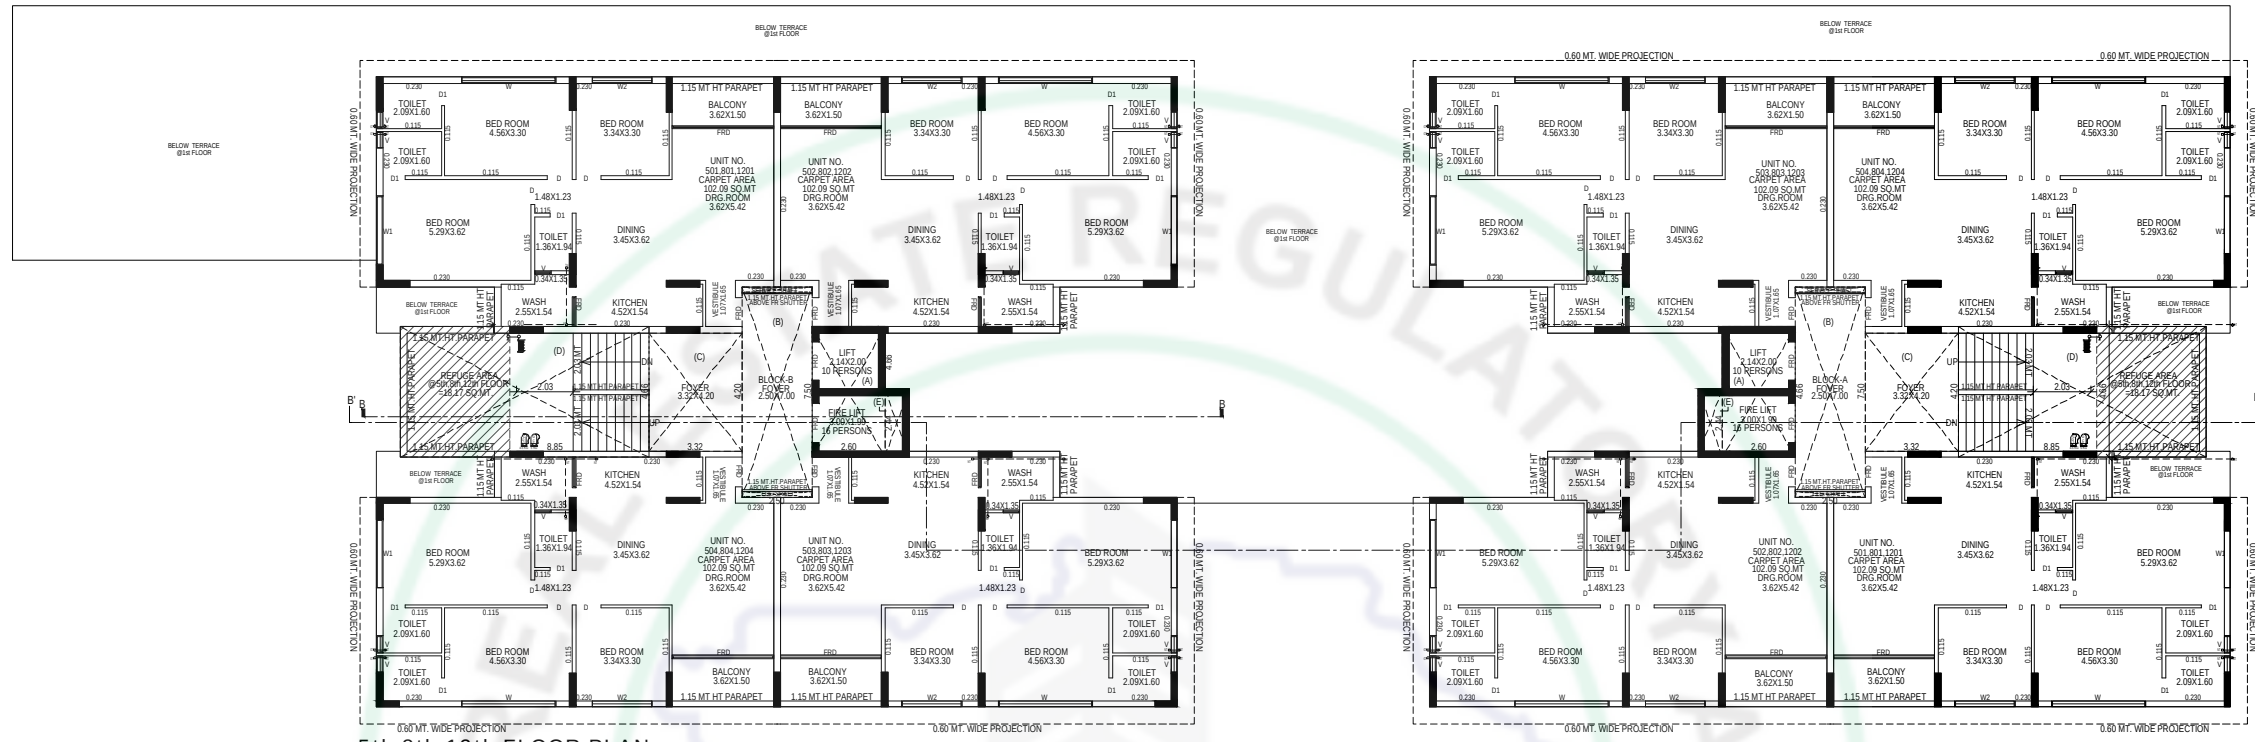

5th,8th,12th FLOOR PLAN

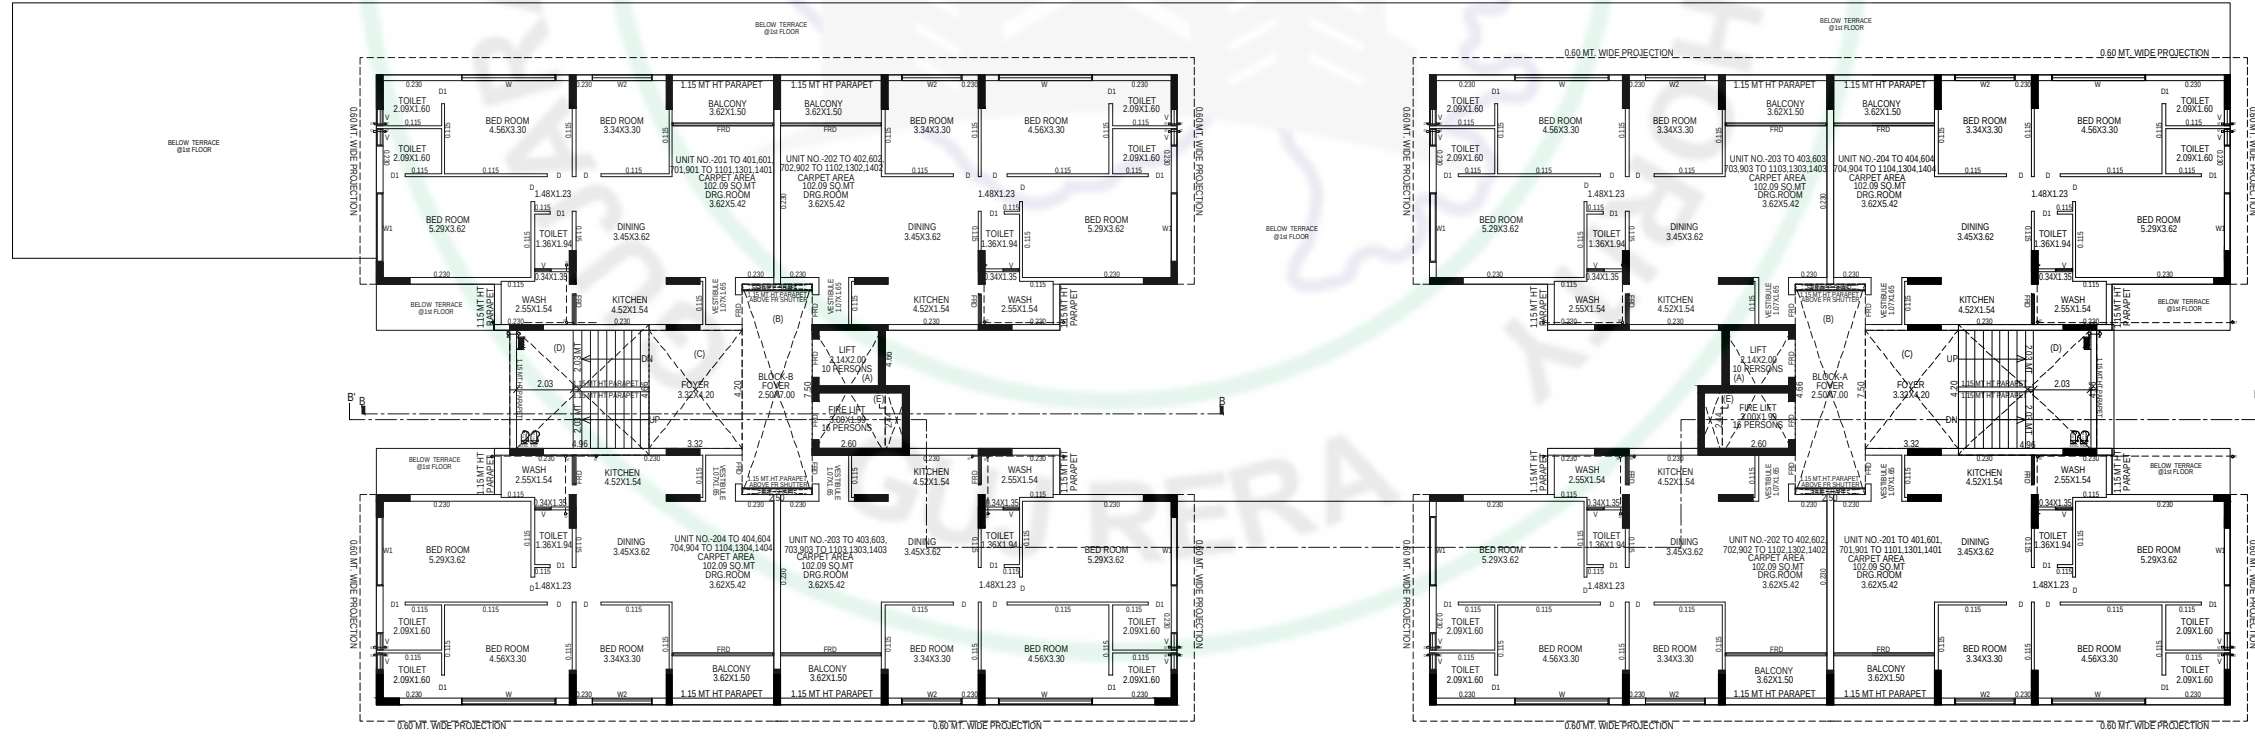


2nd,3rd,4th,6th,7th,9th,10th,11th,13th,14th FLOOR PLAN

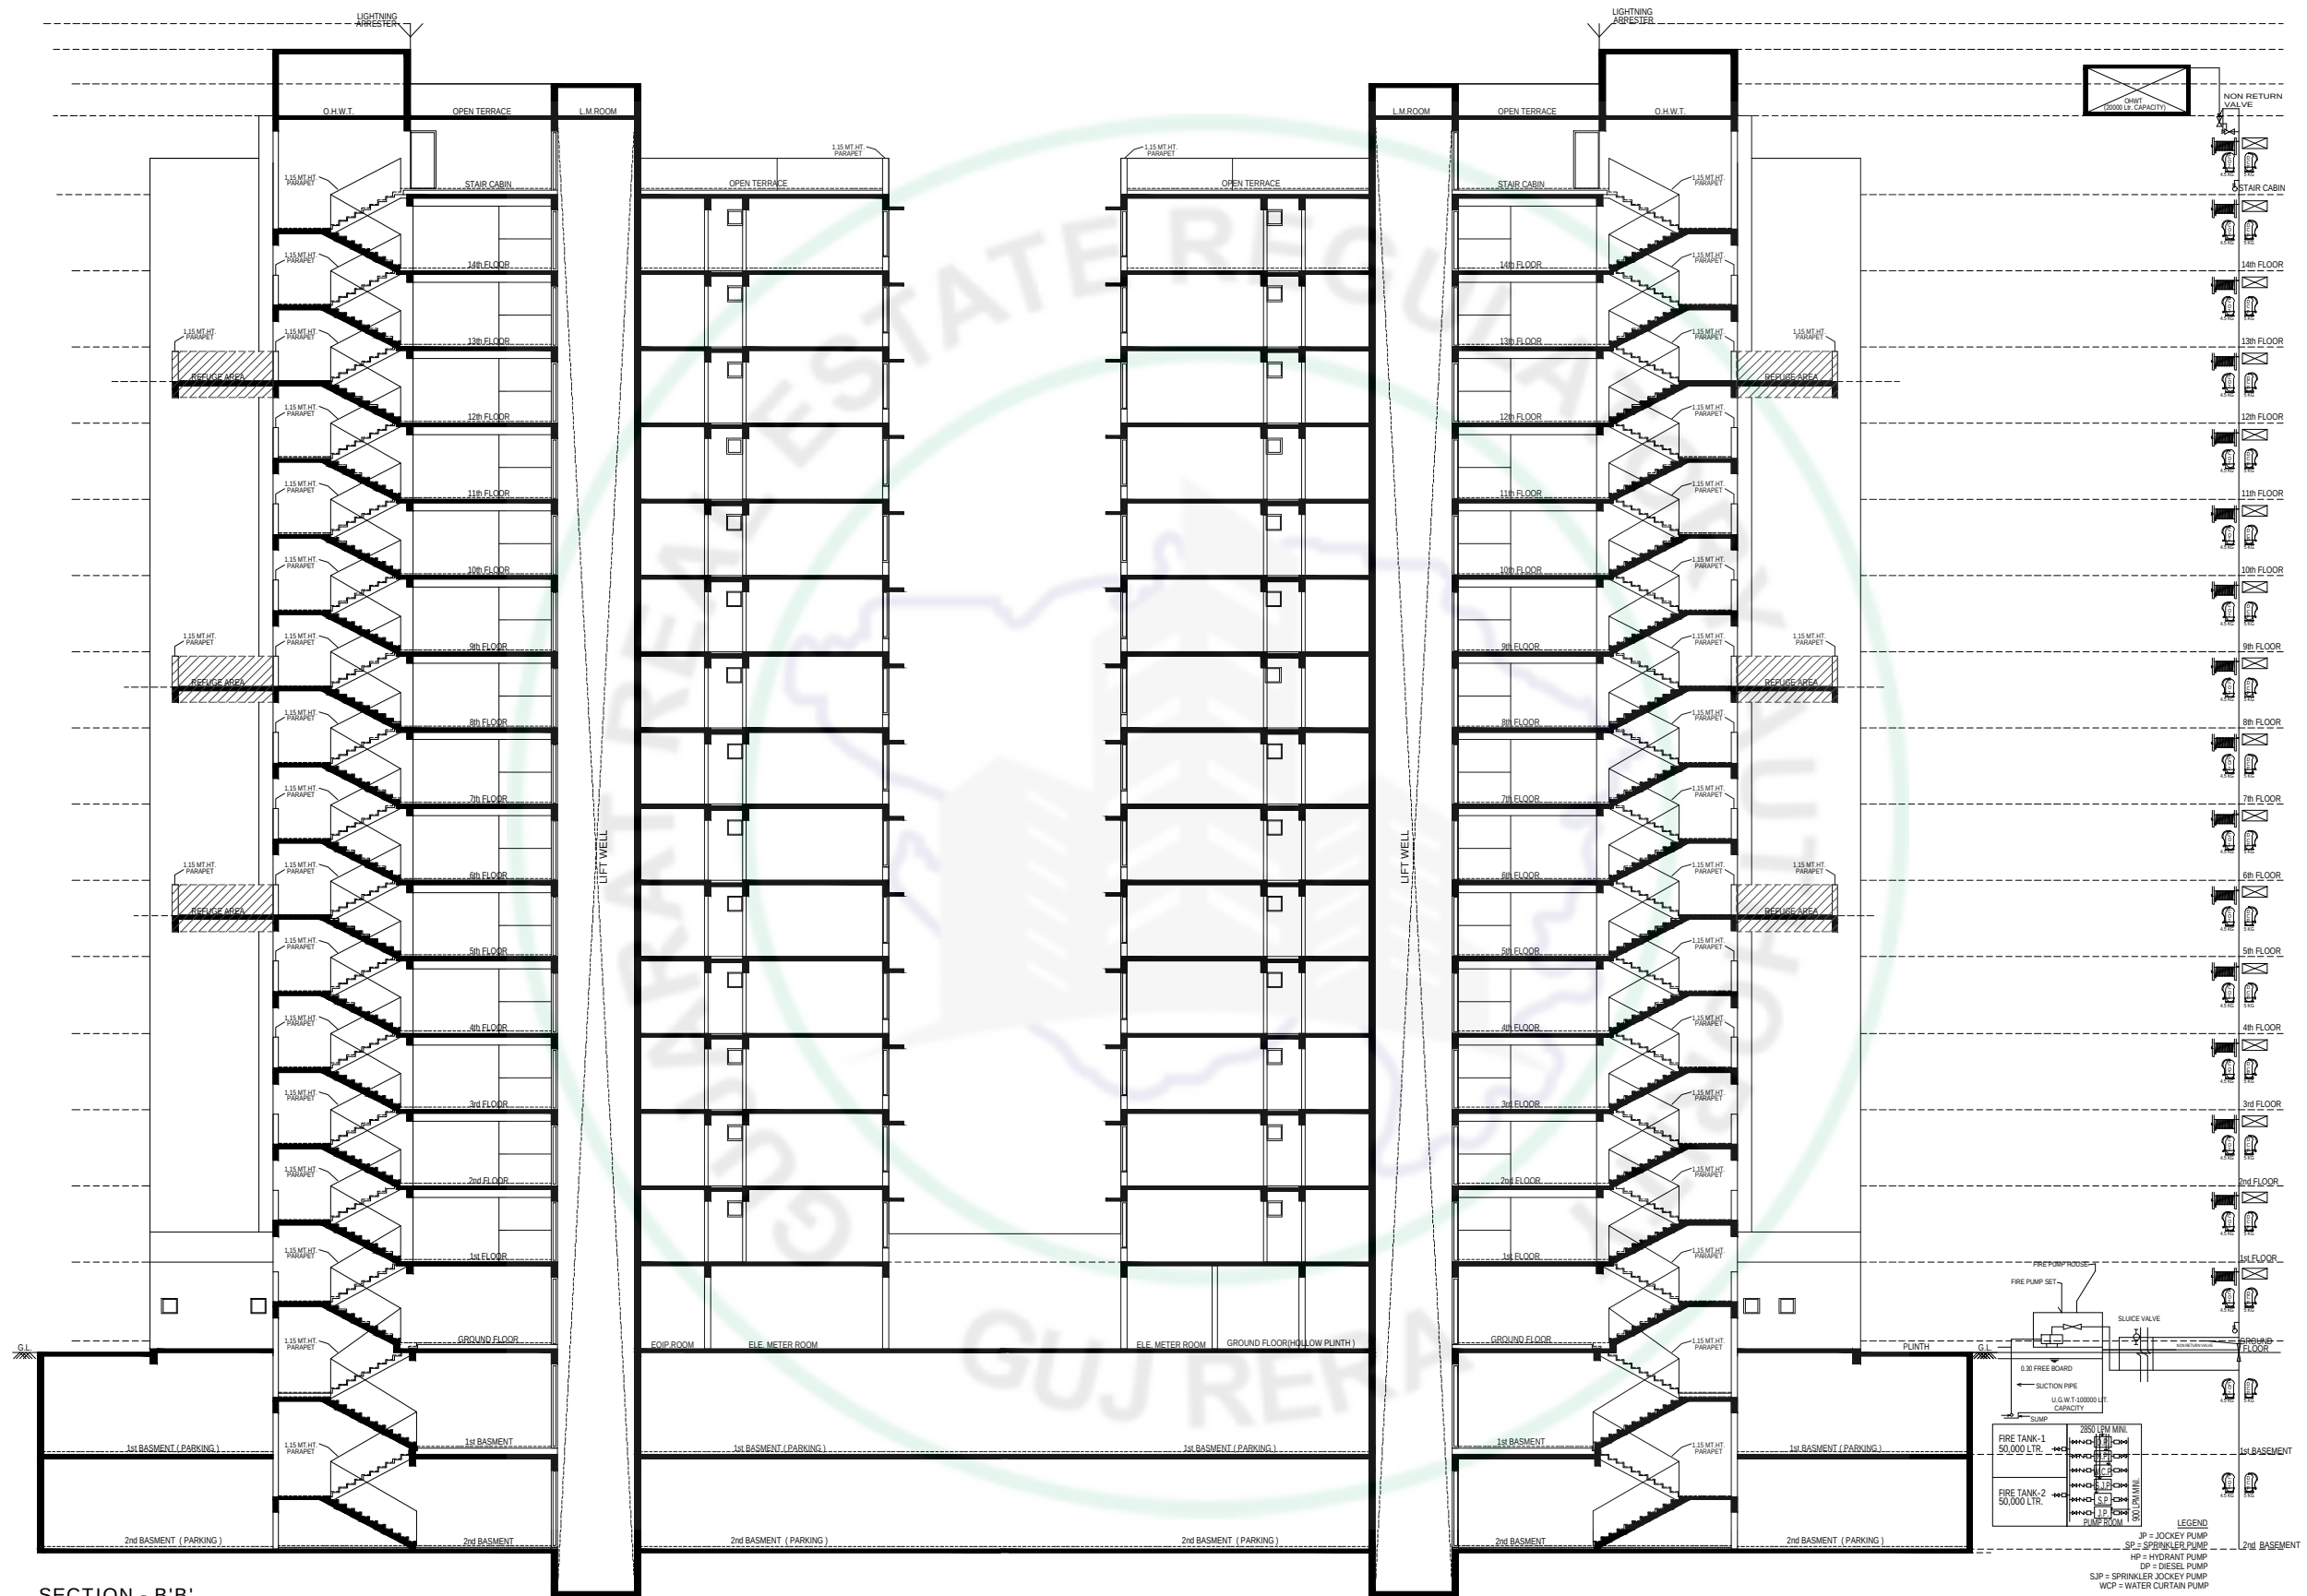





FRONT ELEVATION

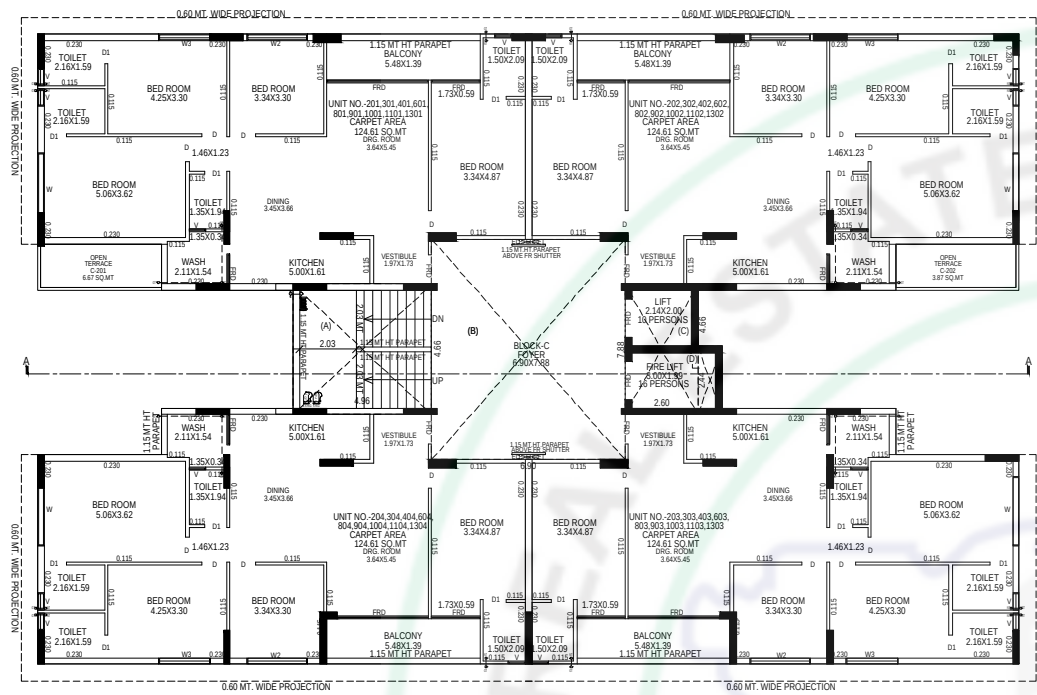


2nd to 4th, 6th, 8th to 11th, 13th FLOOR PLAN

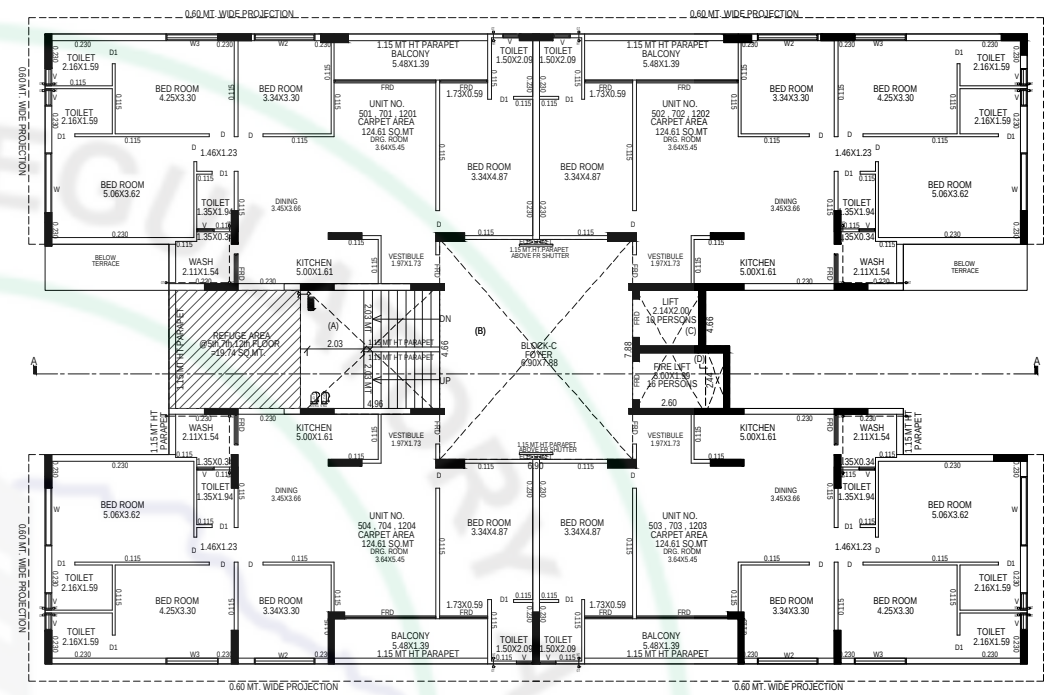

5th, 7th, 12th FLOOR PLAN

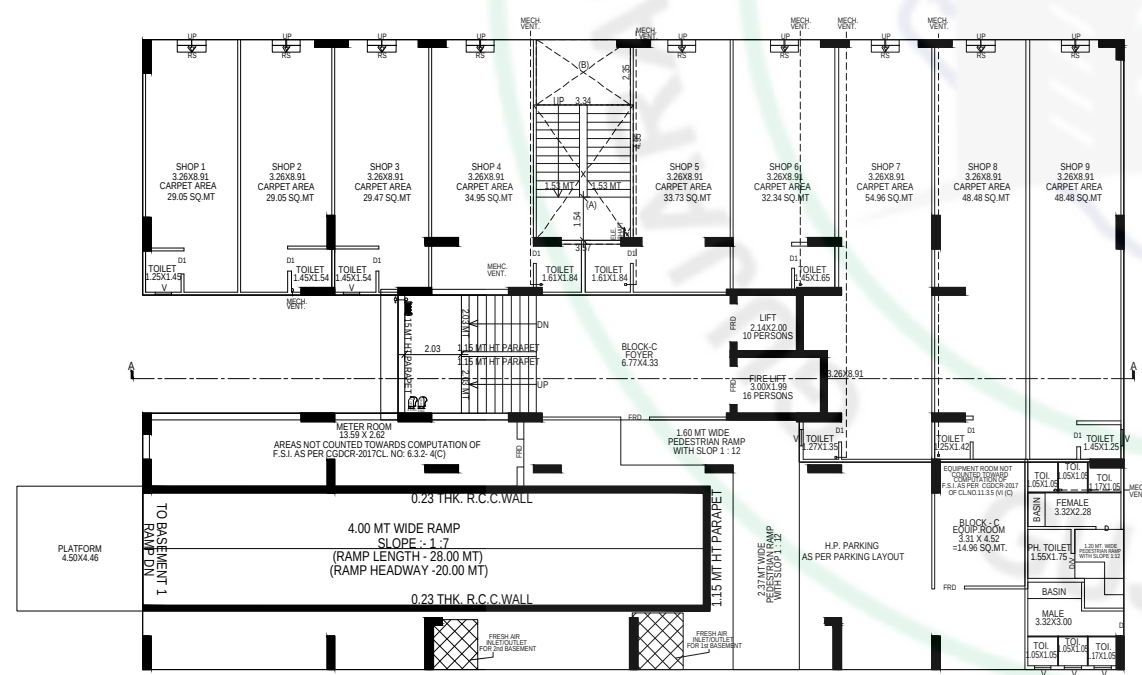


GROUND FLOOR PLAN

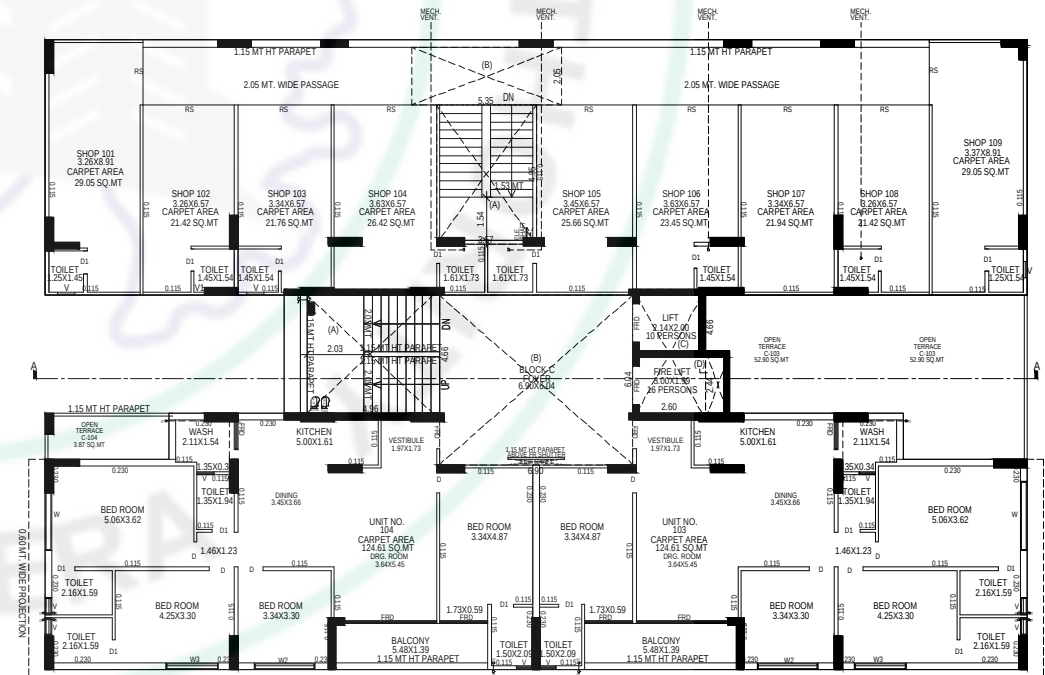


1st FLOOR PLAN




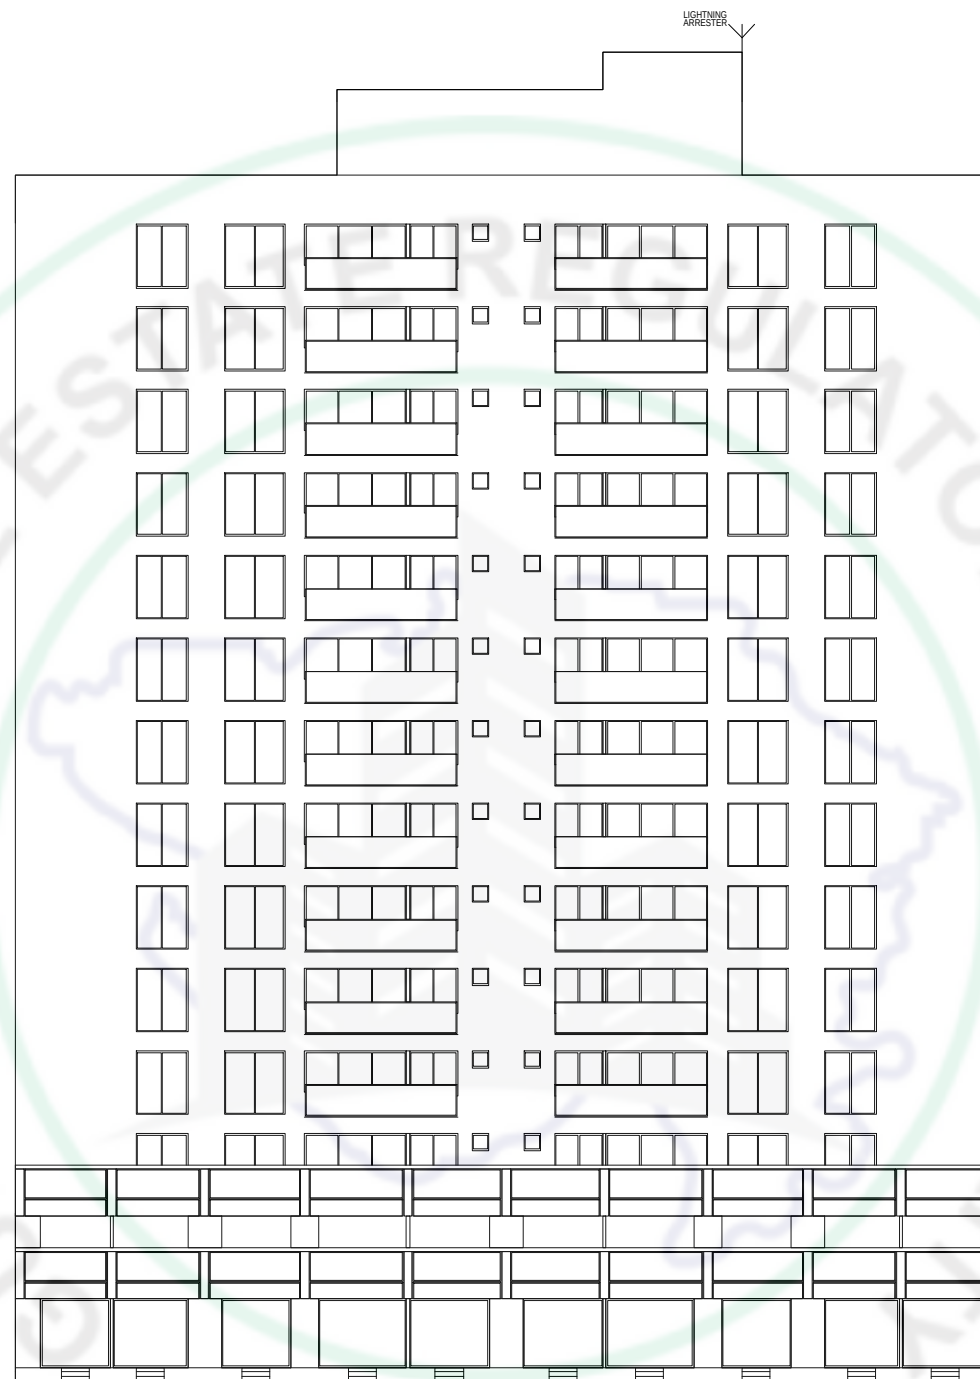


FRONT ELEVATION

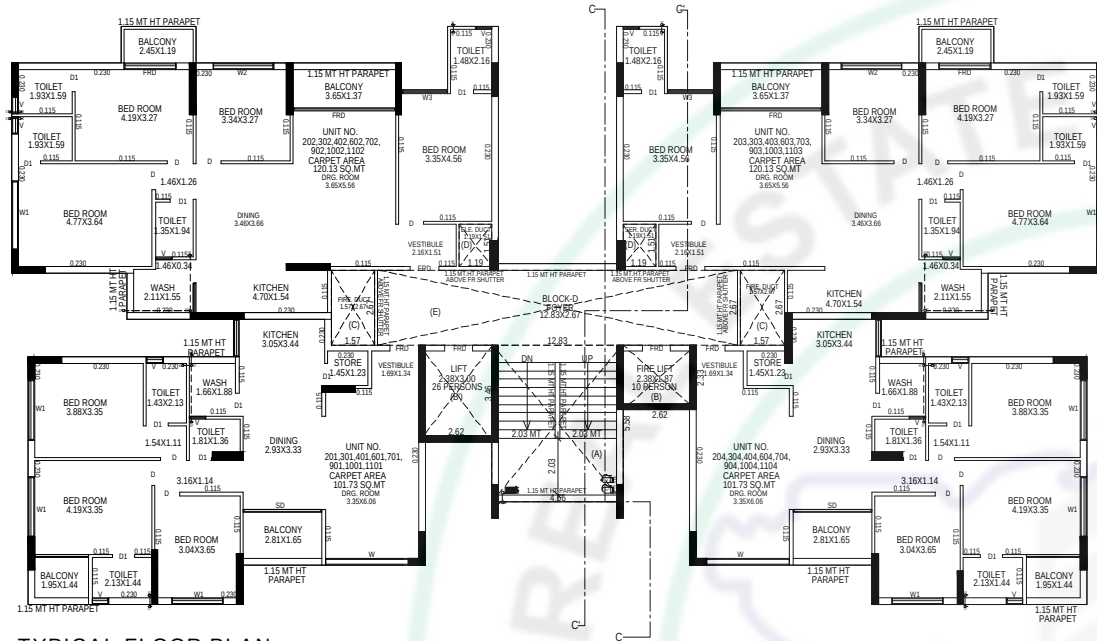


TYPICAL FLOOR PLAN
2nd,3rd,4th,6th,7th,9th,10th,11th FLOOR PLAN

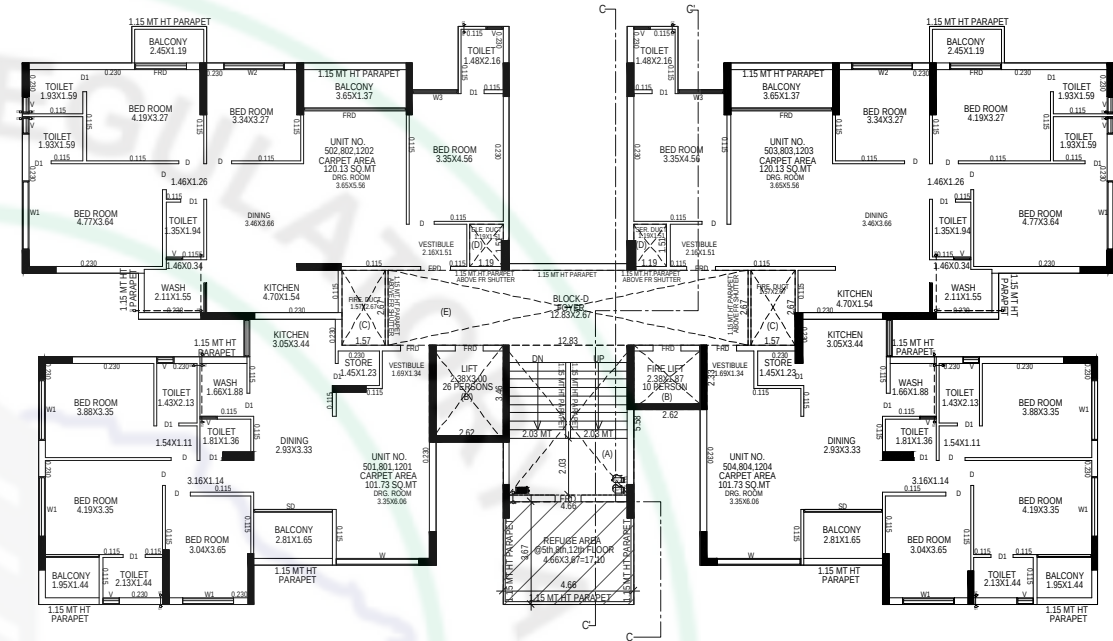


5th,8th,12th FLOOR (REFUGE AREA)

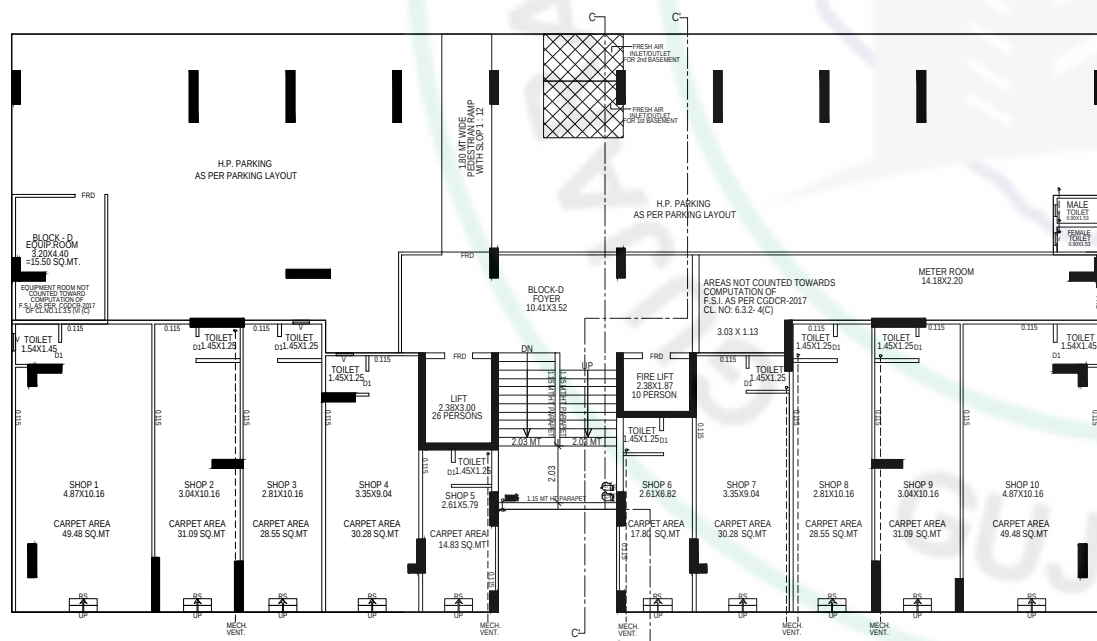


GROUND FLOOR PLAN

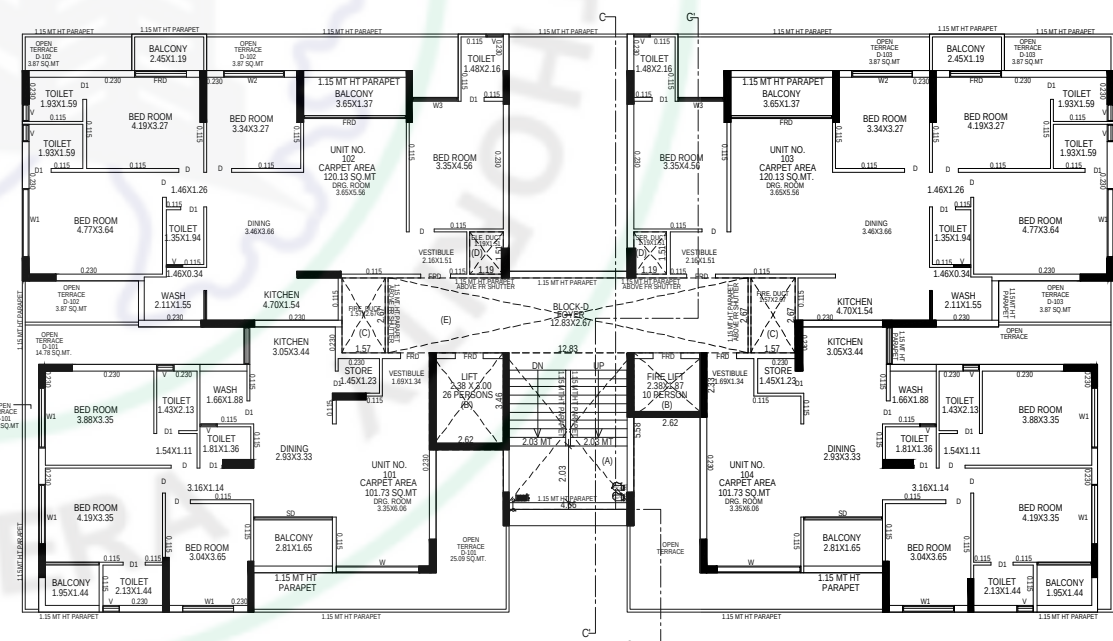


1st FLOOR PLAN

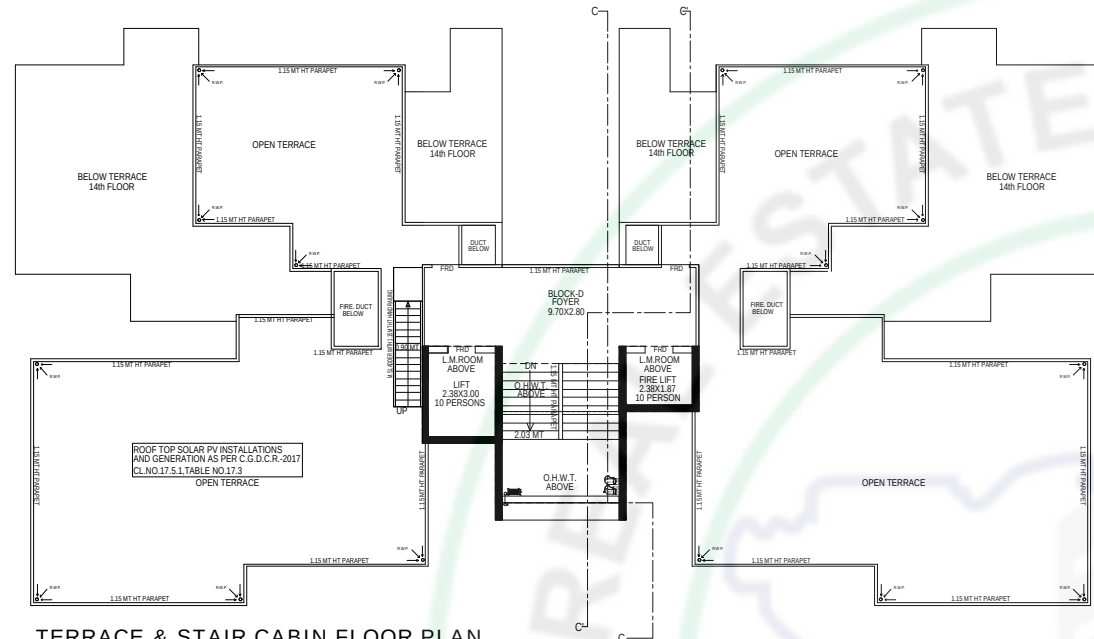



TERRACE & STAIR CABIN FLOOR PLAN

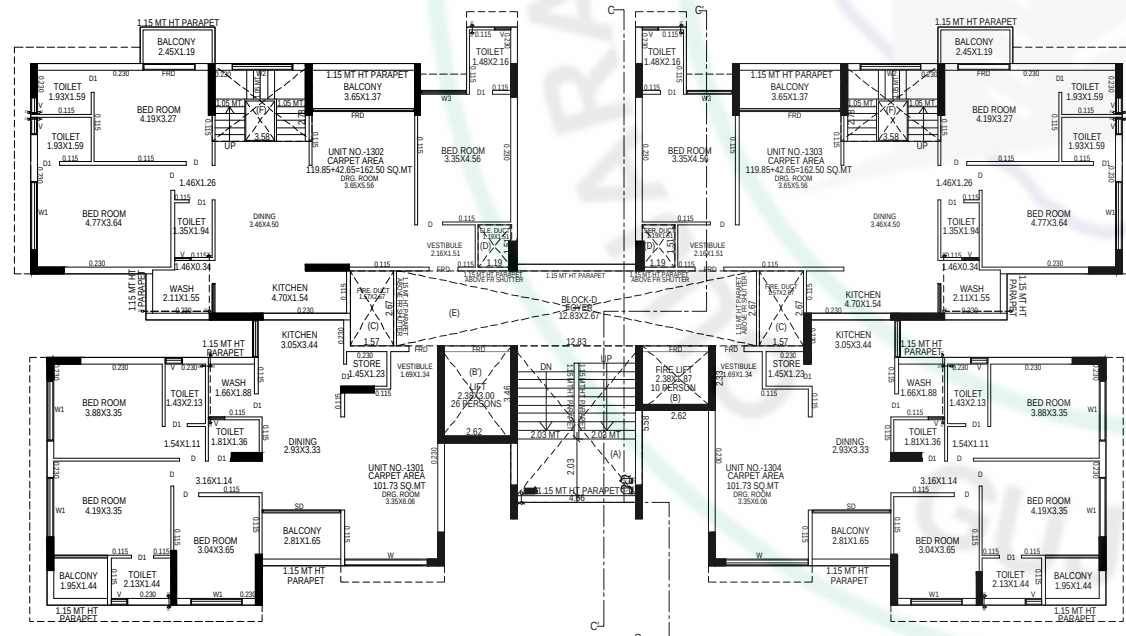

13th FLOOR PLAN

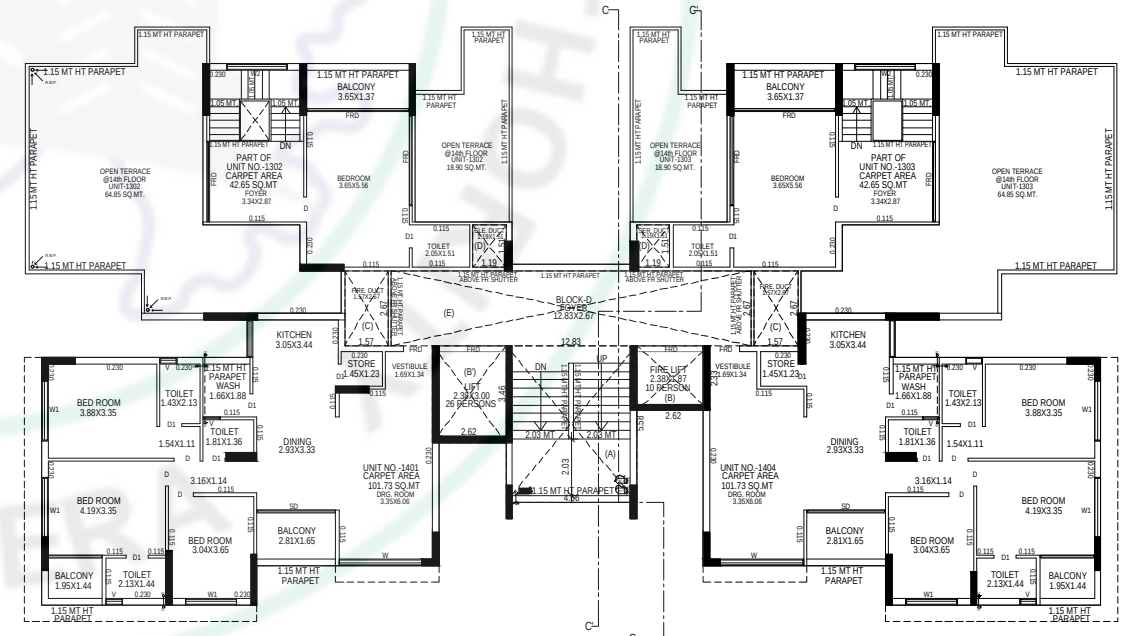

14th FLOOR PLAN

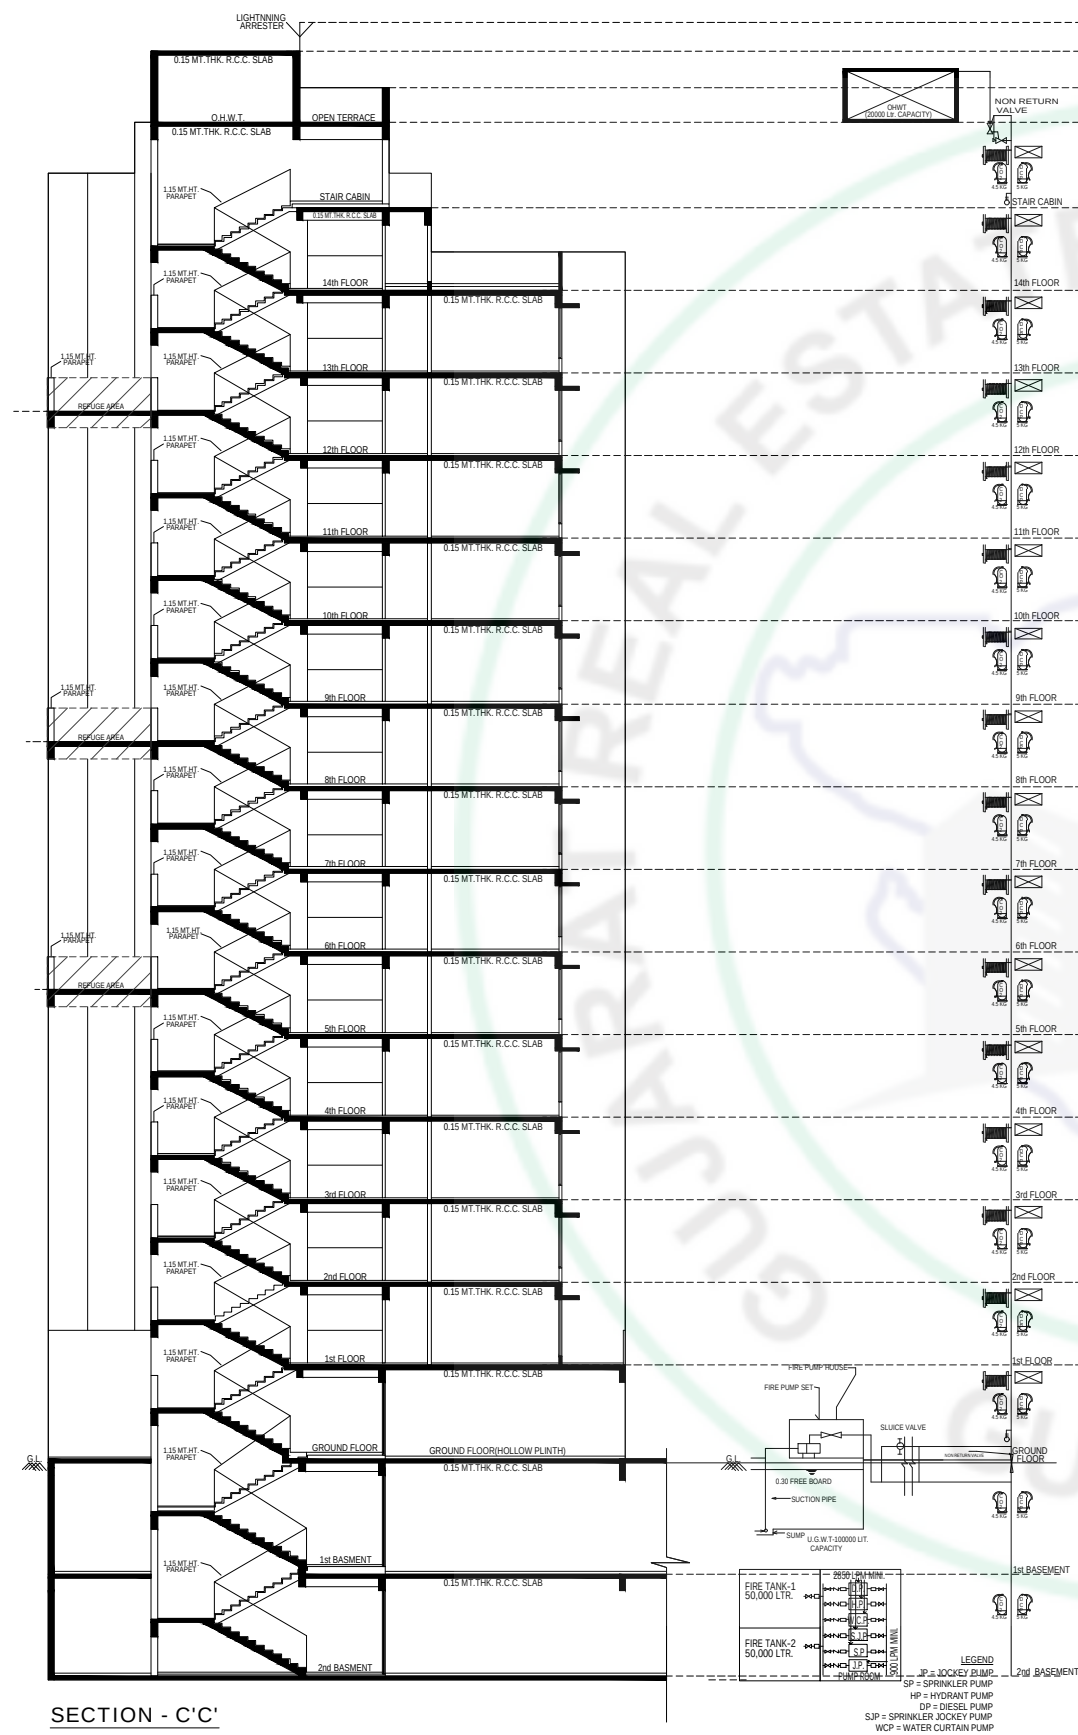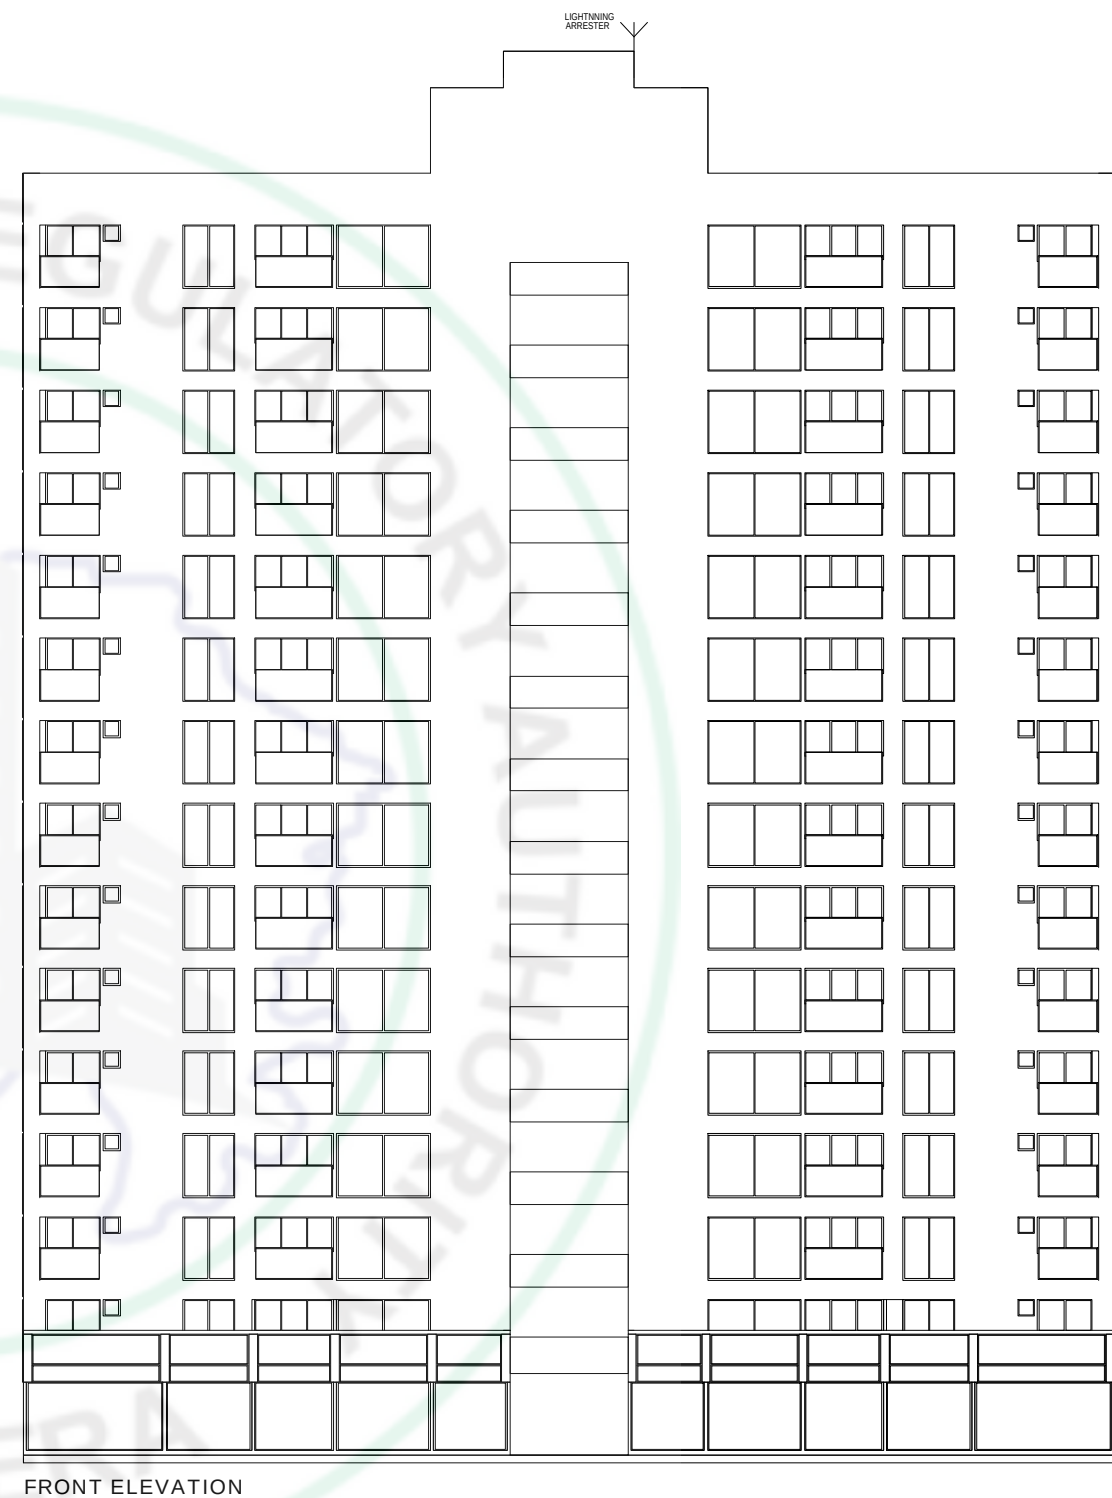

SPECIFICATIONS

Wall Finish -

- Internal - White putty over mala plaster
- External - Double coat plaster

Flooring -

- Vitrified tiles or equivalent

Kitchen -

- Tile platform with sink and Tile dedo

Plumbing -

- UPVC & CPVC pipes, C.P. fittings & Sanitary ware or equivalent

Doors & Windows -

- Main door and other plained flush doors or equivalent
- Sliding window

Toilet -


- Ceramic tile flooring in all toilets, glazed tiles dedo

Electrification -

- Meter+MCB & ELCB tripper with concealed wiring and fittings

Paint -

- External - Acrylic paint or equivalent
- Internal - White putty finish

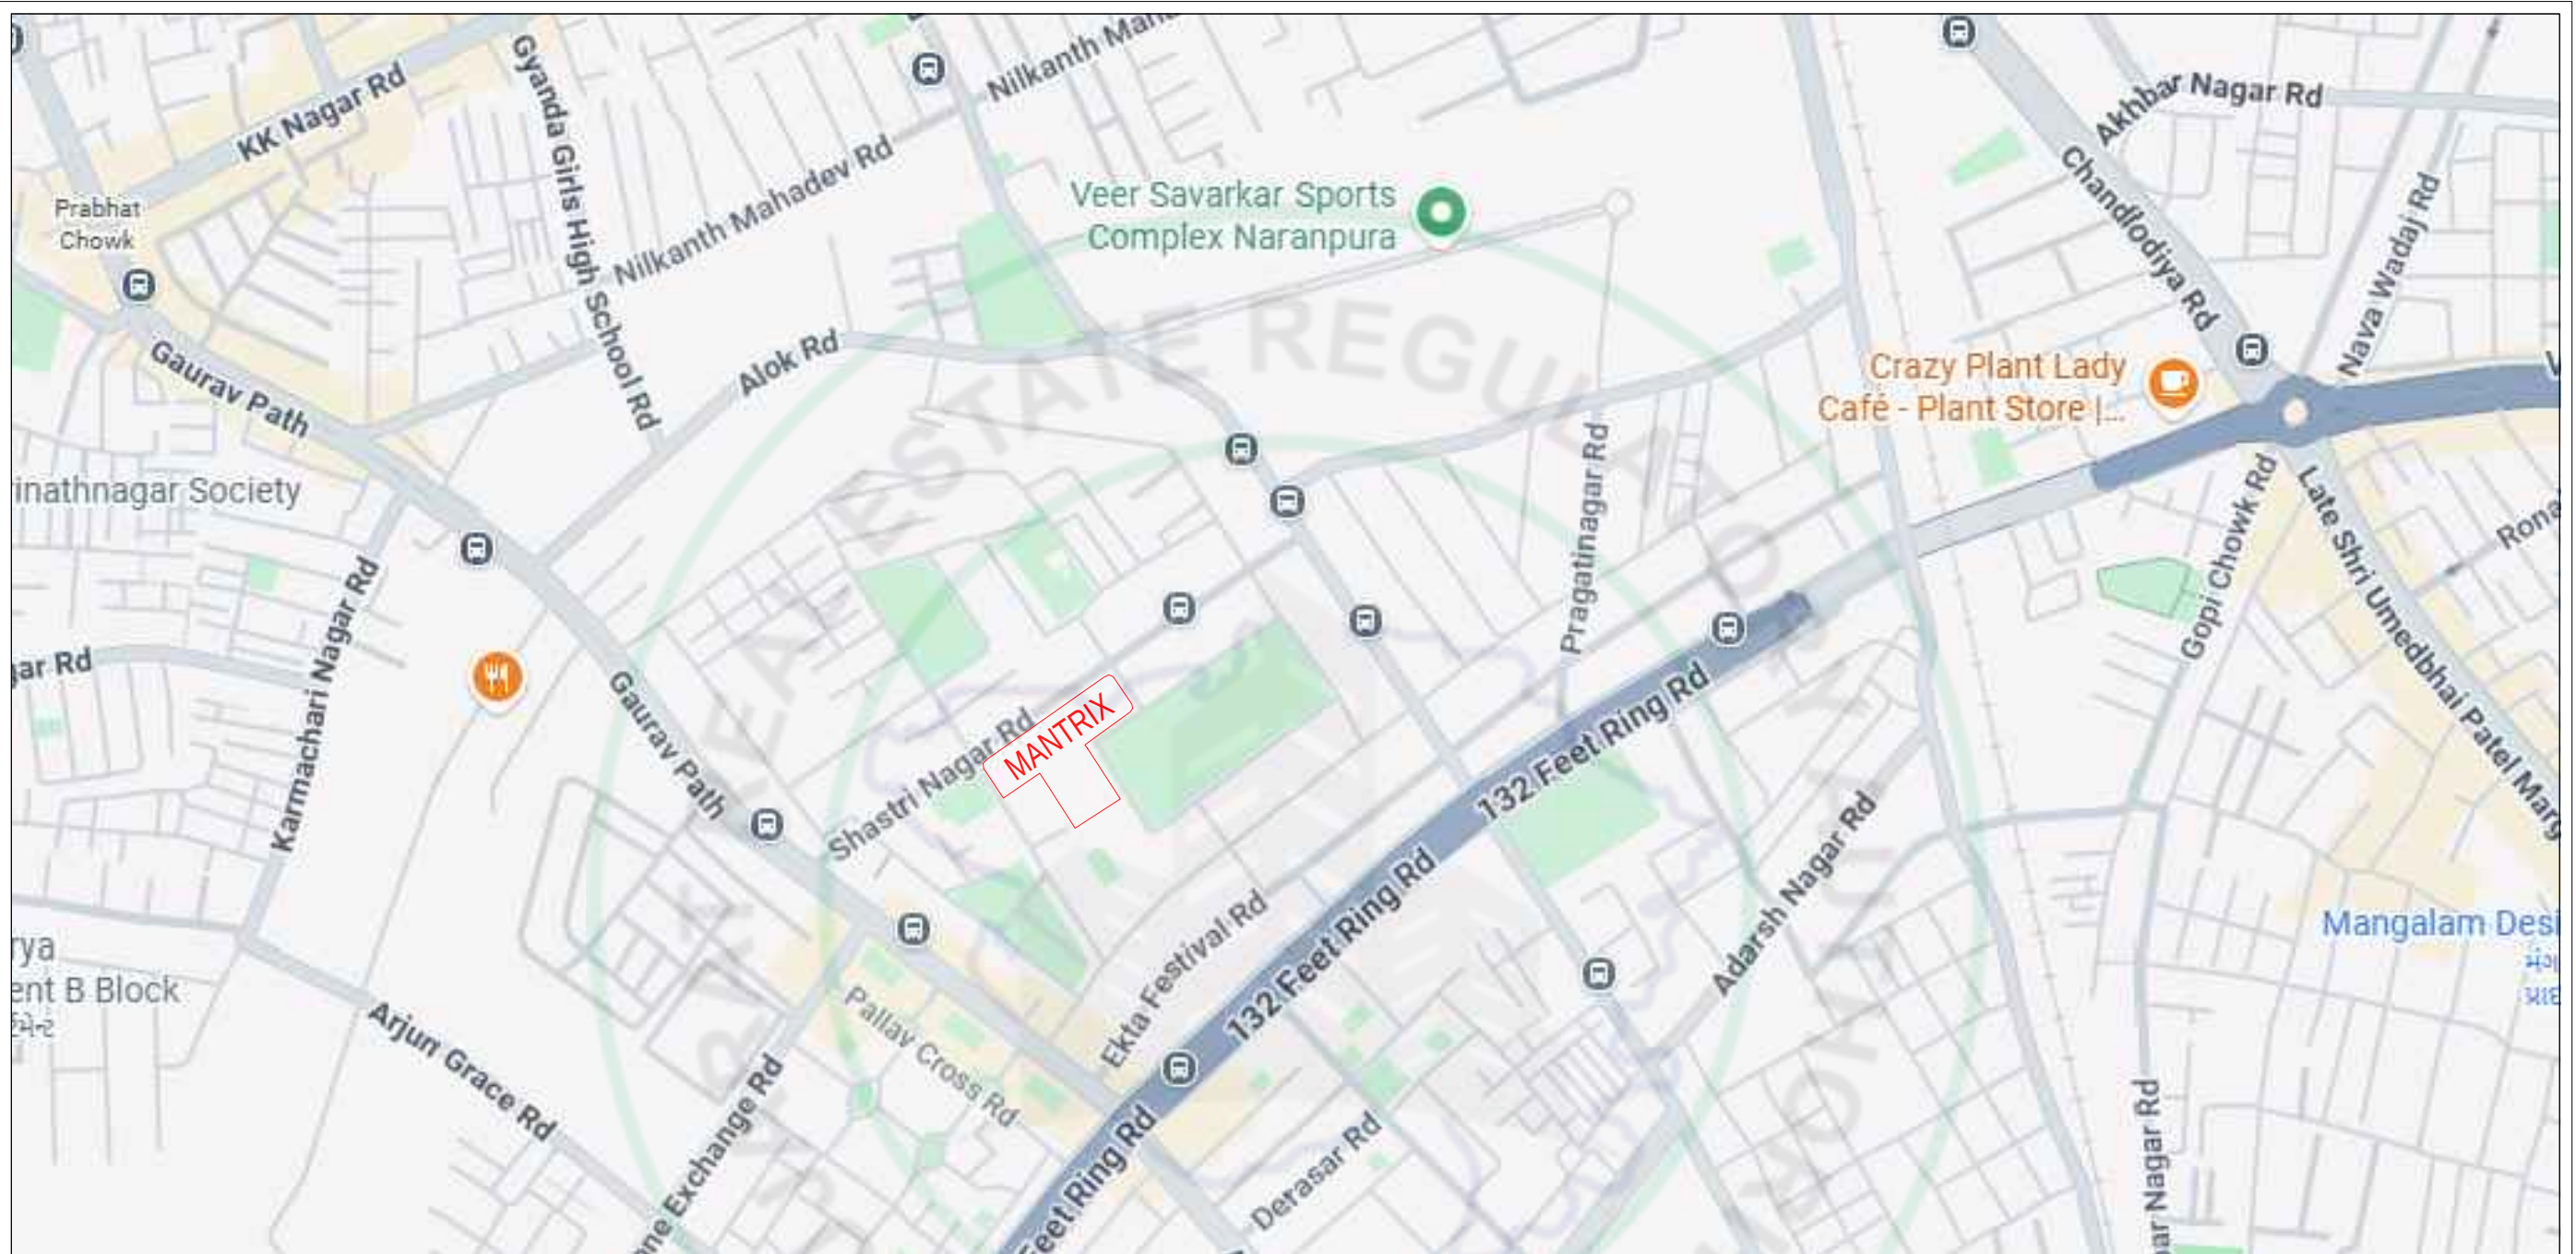

MANTRIX, PRAGATI NAGAR RD, ISRO COLONY, SHASTRINAGAR, NARANPURA,
AHMEDABAD, GUJARAT 380013

PROJECT BY
RATNA GROUP

ARCHITECT
MANSI SHAH ARCHITECTS

STRUCTURE
HNBS INTEGRATE

RERA REGISTER NO. :
RERA WEBSITE : WWW.GUJRERA.GUJARAT.GOV.IN