B N RESIDENCY



RIDHHI ICON




NORTH

PROJECT / CLIENT NAME - B.N RESIDENCY

LOCATION - VASTRAL

DRG.TITLE :

GROUND FLOOR LAY OUT

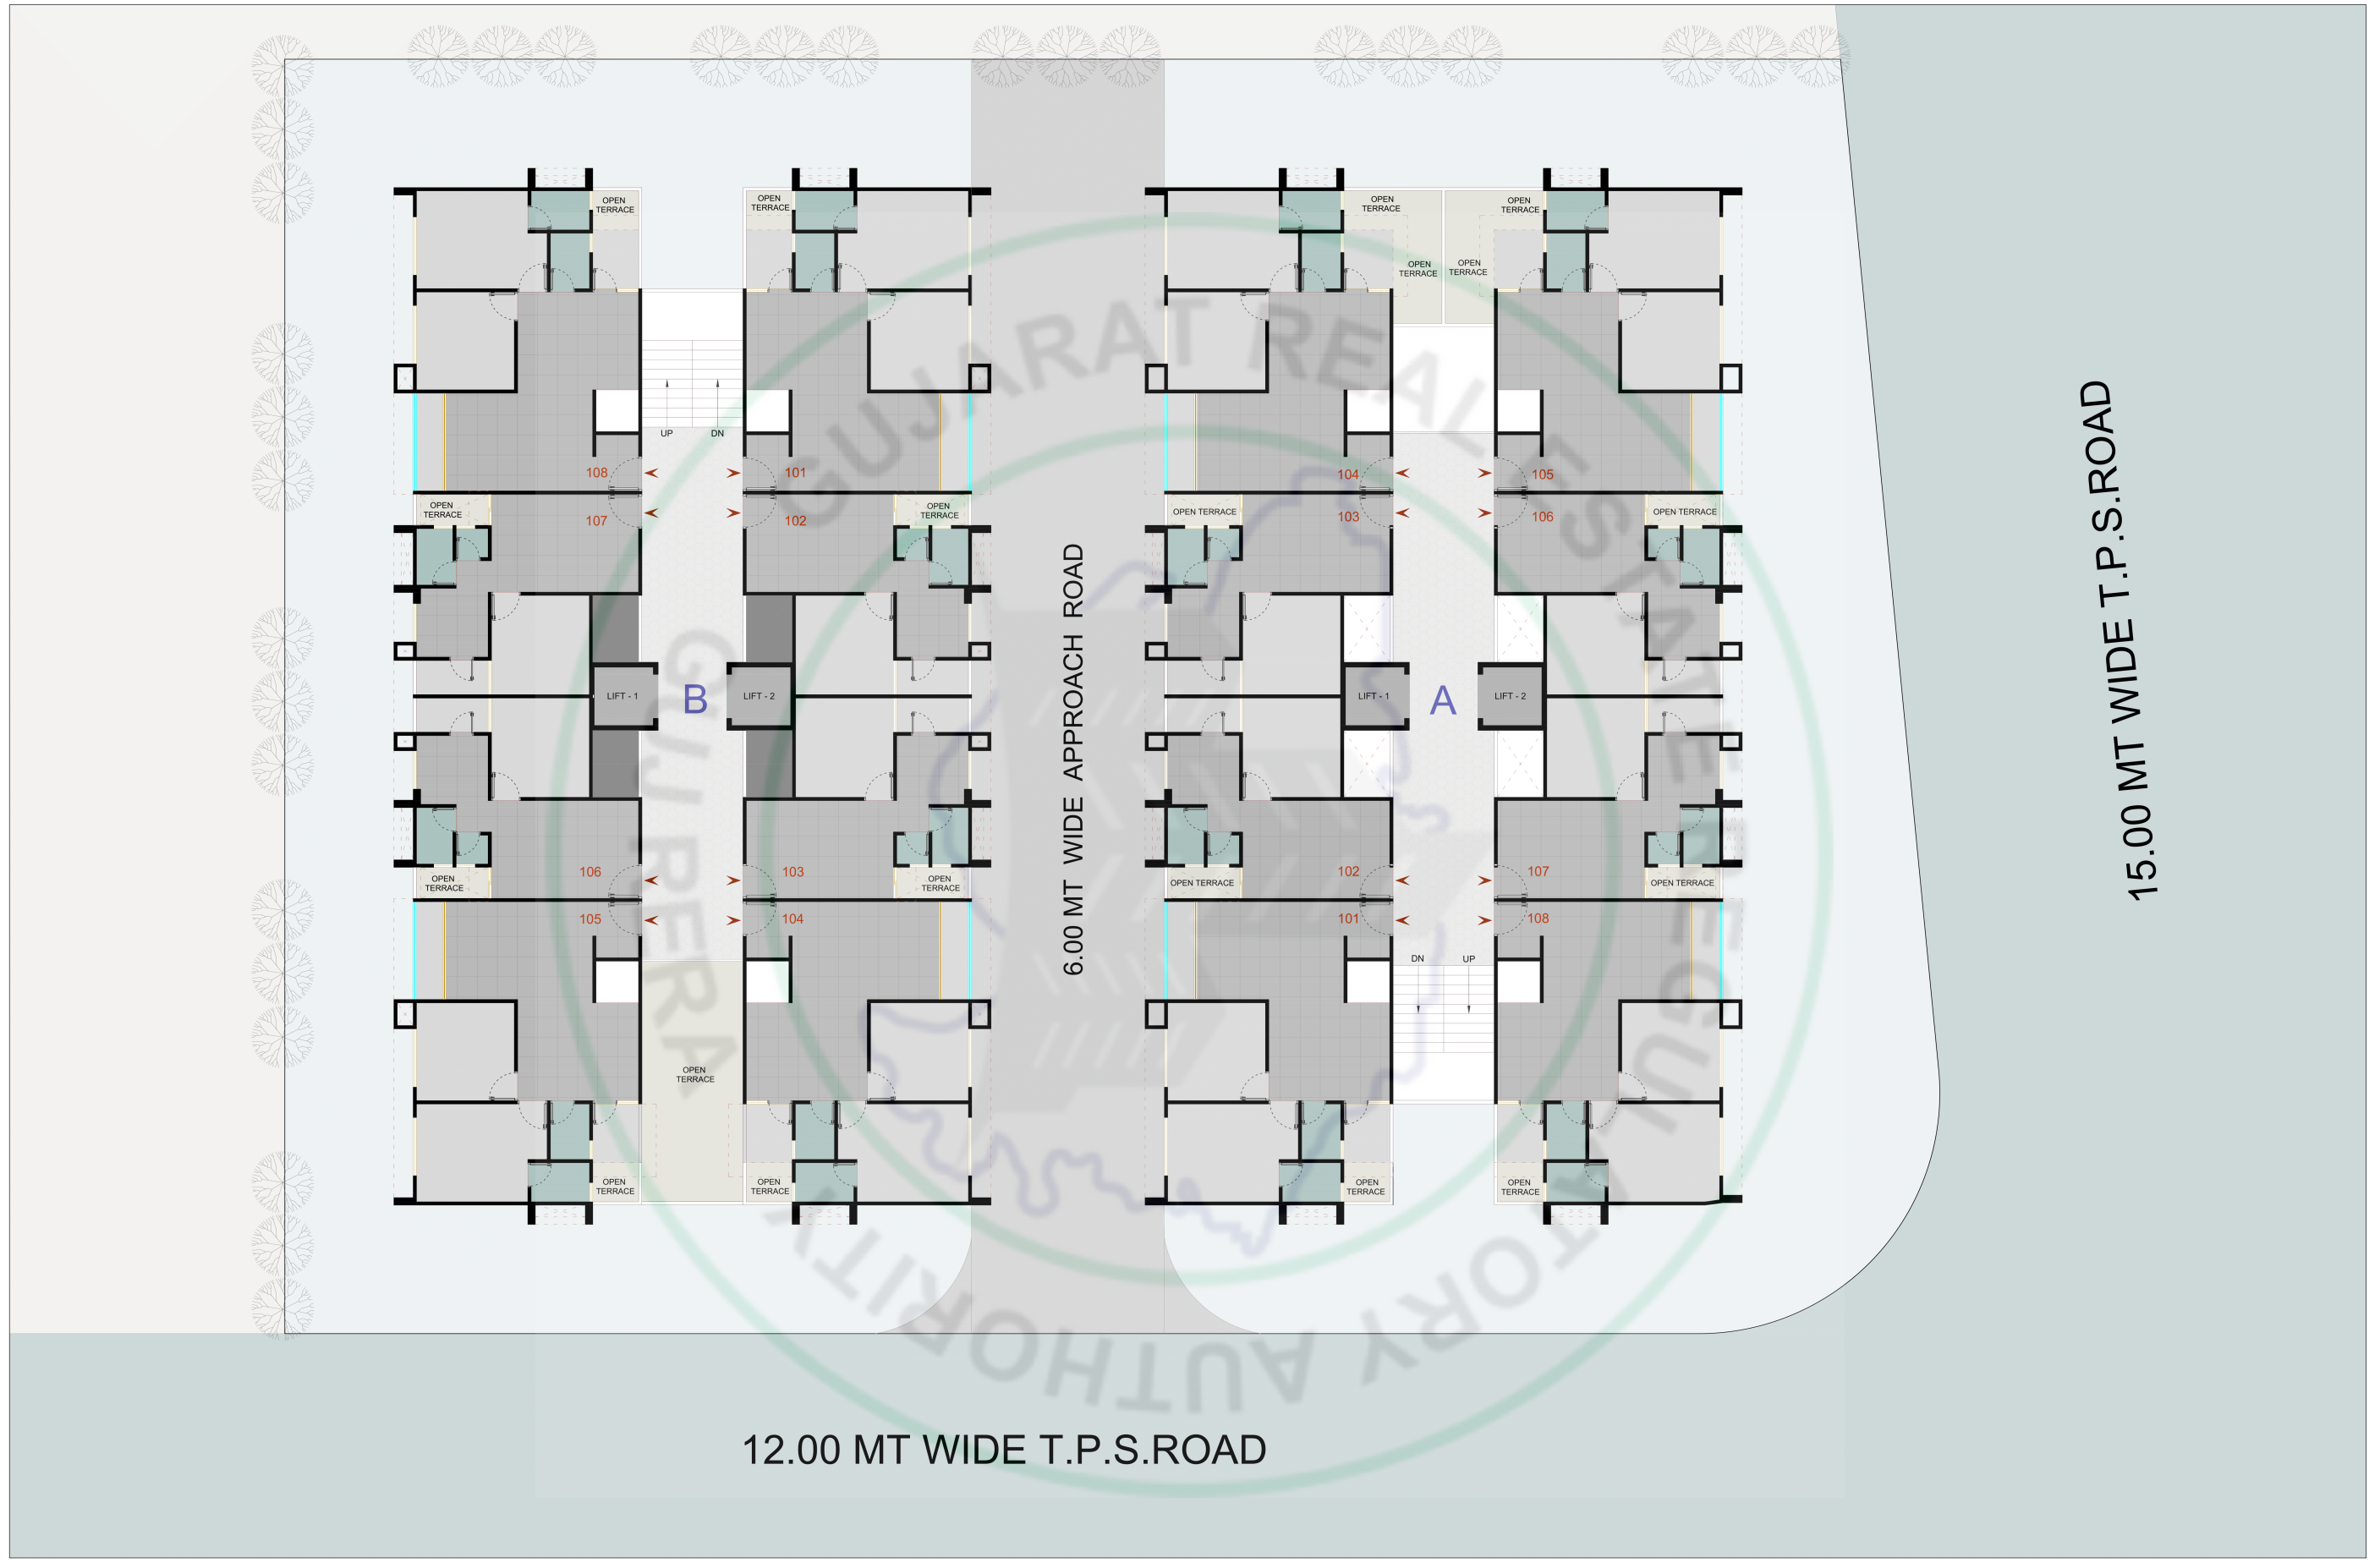


NORTH

PROJECT / CLIENT NAME - B.N RESIDENCY

LOCATION - VASTRAL

DRG.TITLE :

FIRST FLOOR LAY OUT

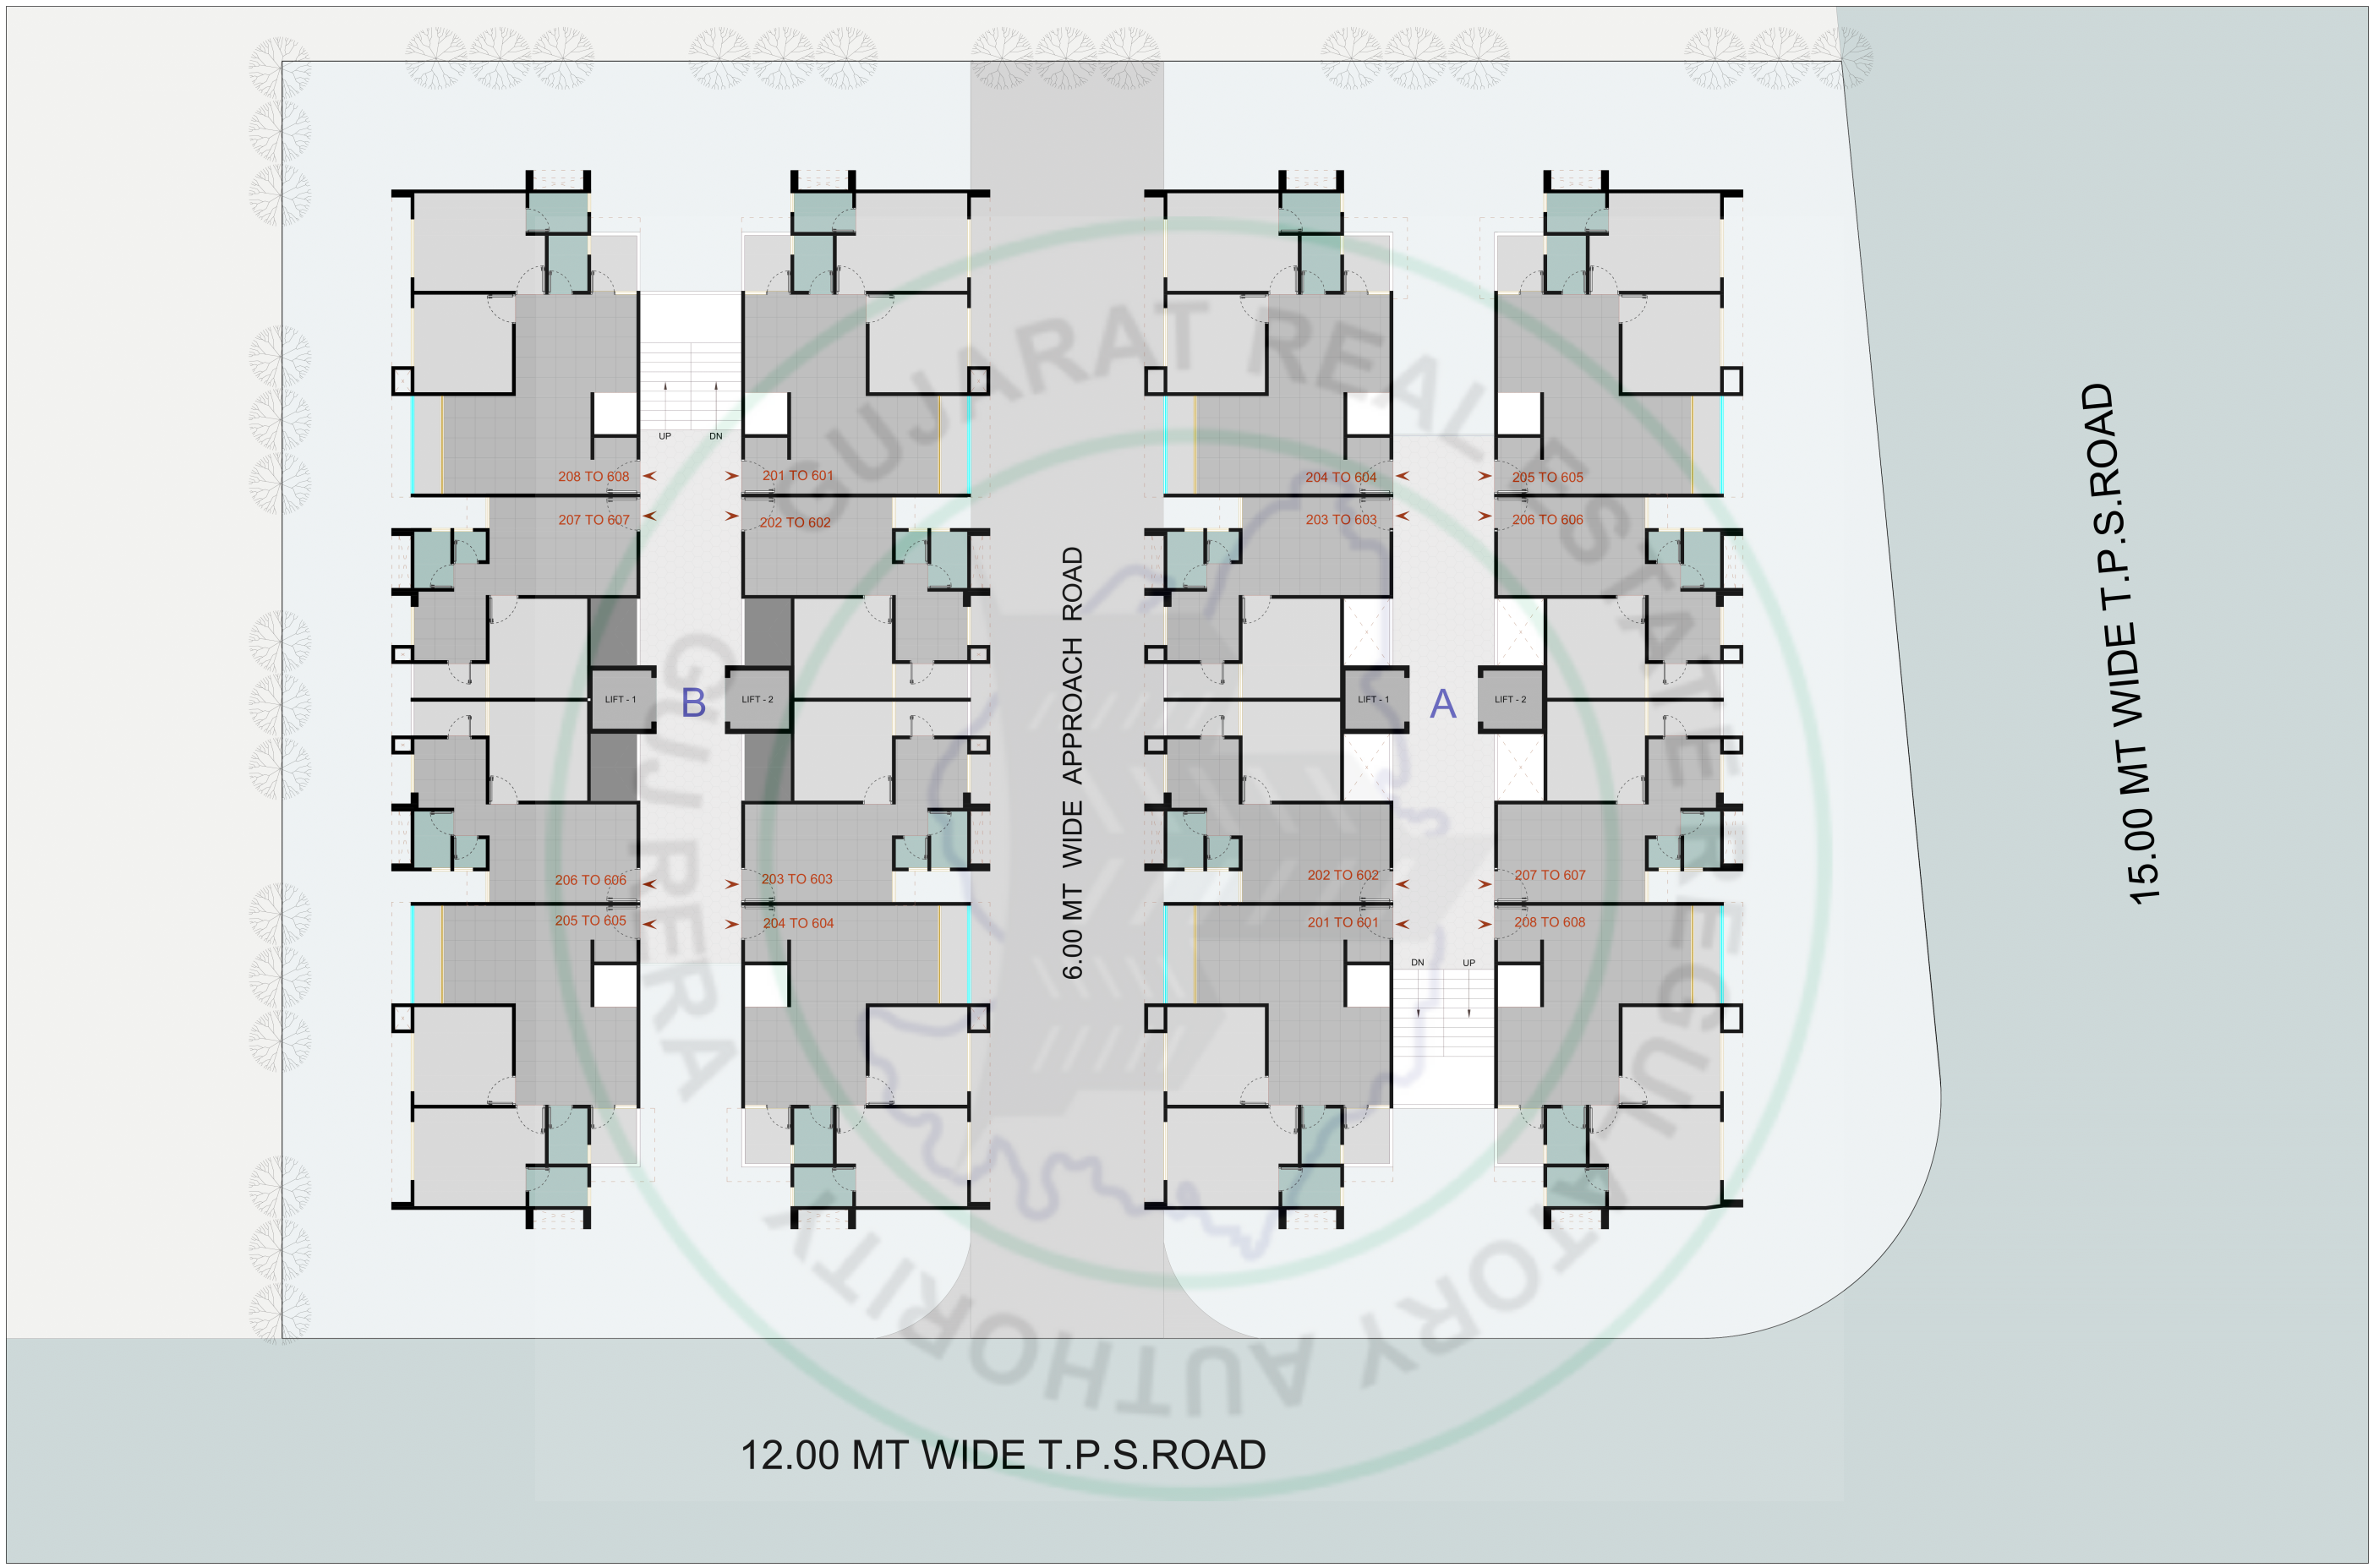


NORTH

PROJECT / CLIENT NAME - B.N RESIDENCY

LOCATION - VASTRAL

DRG.TITLE :

2ND TO 6TH FLOOR LAY OUT

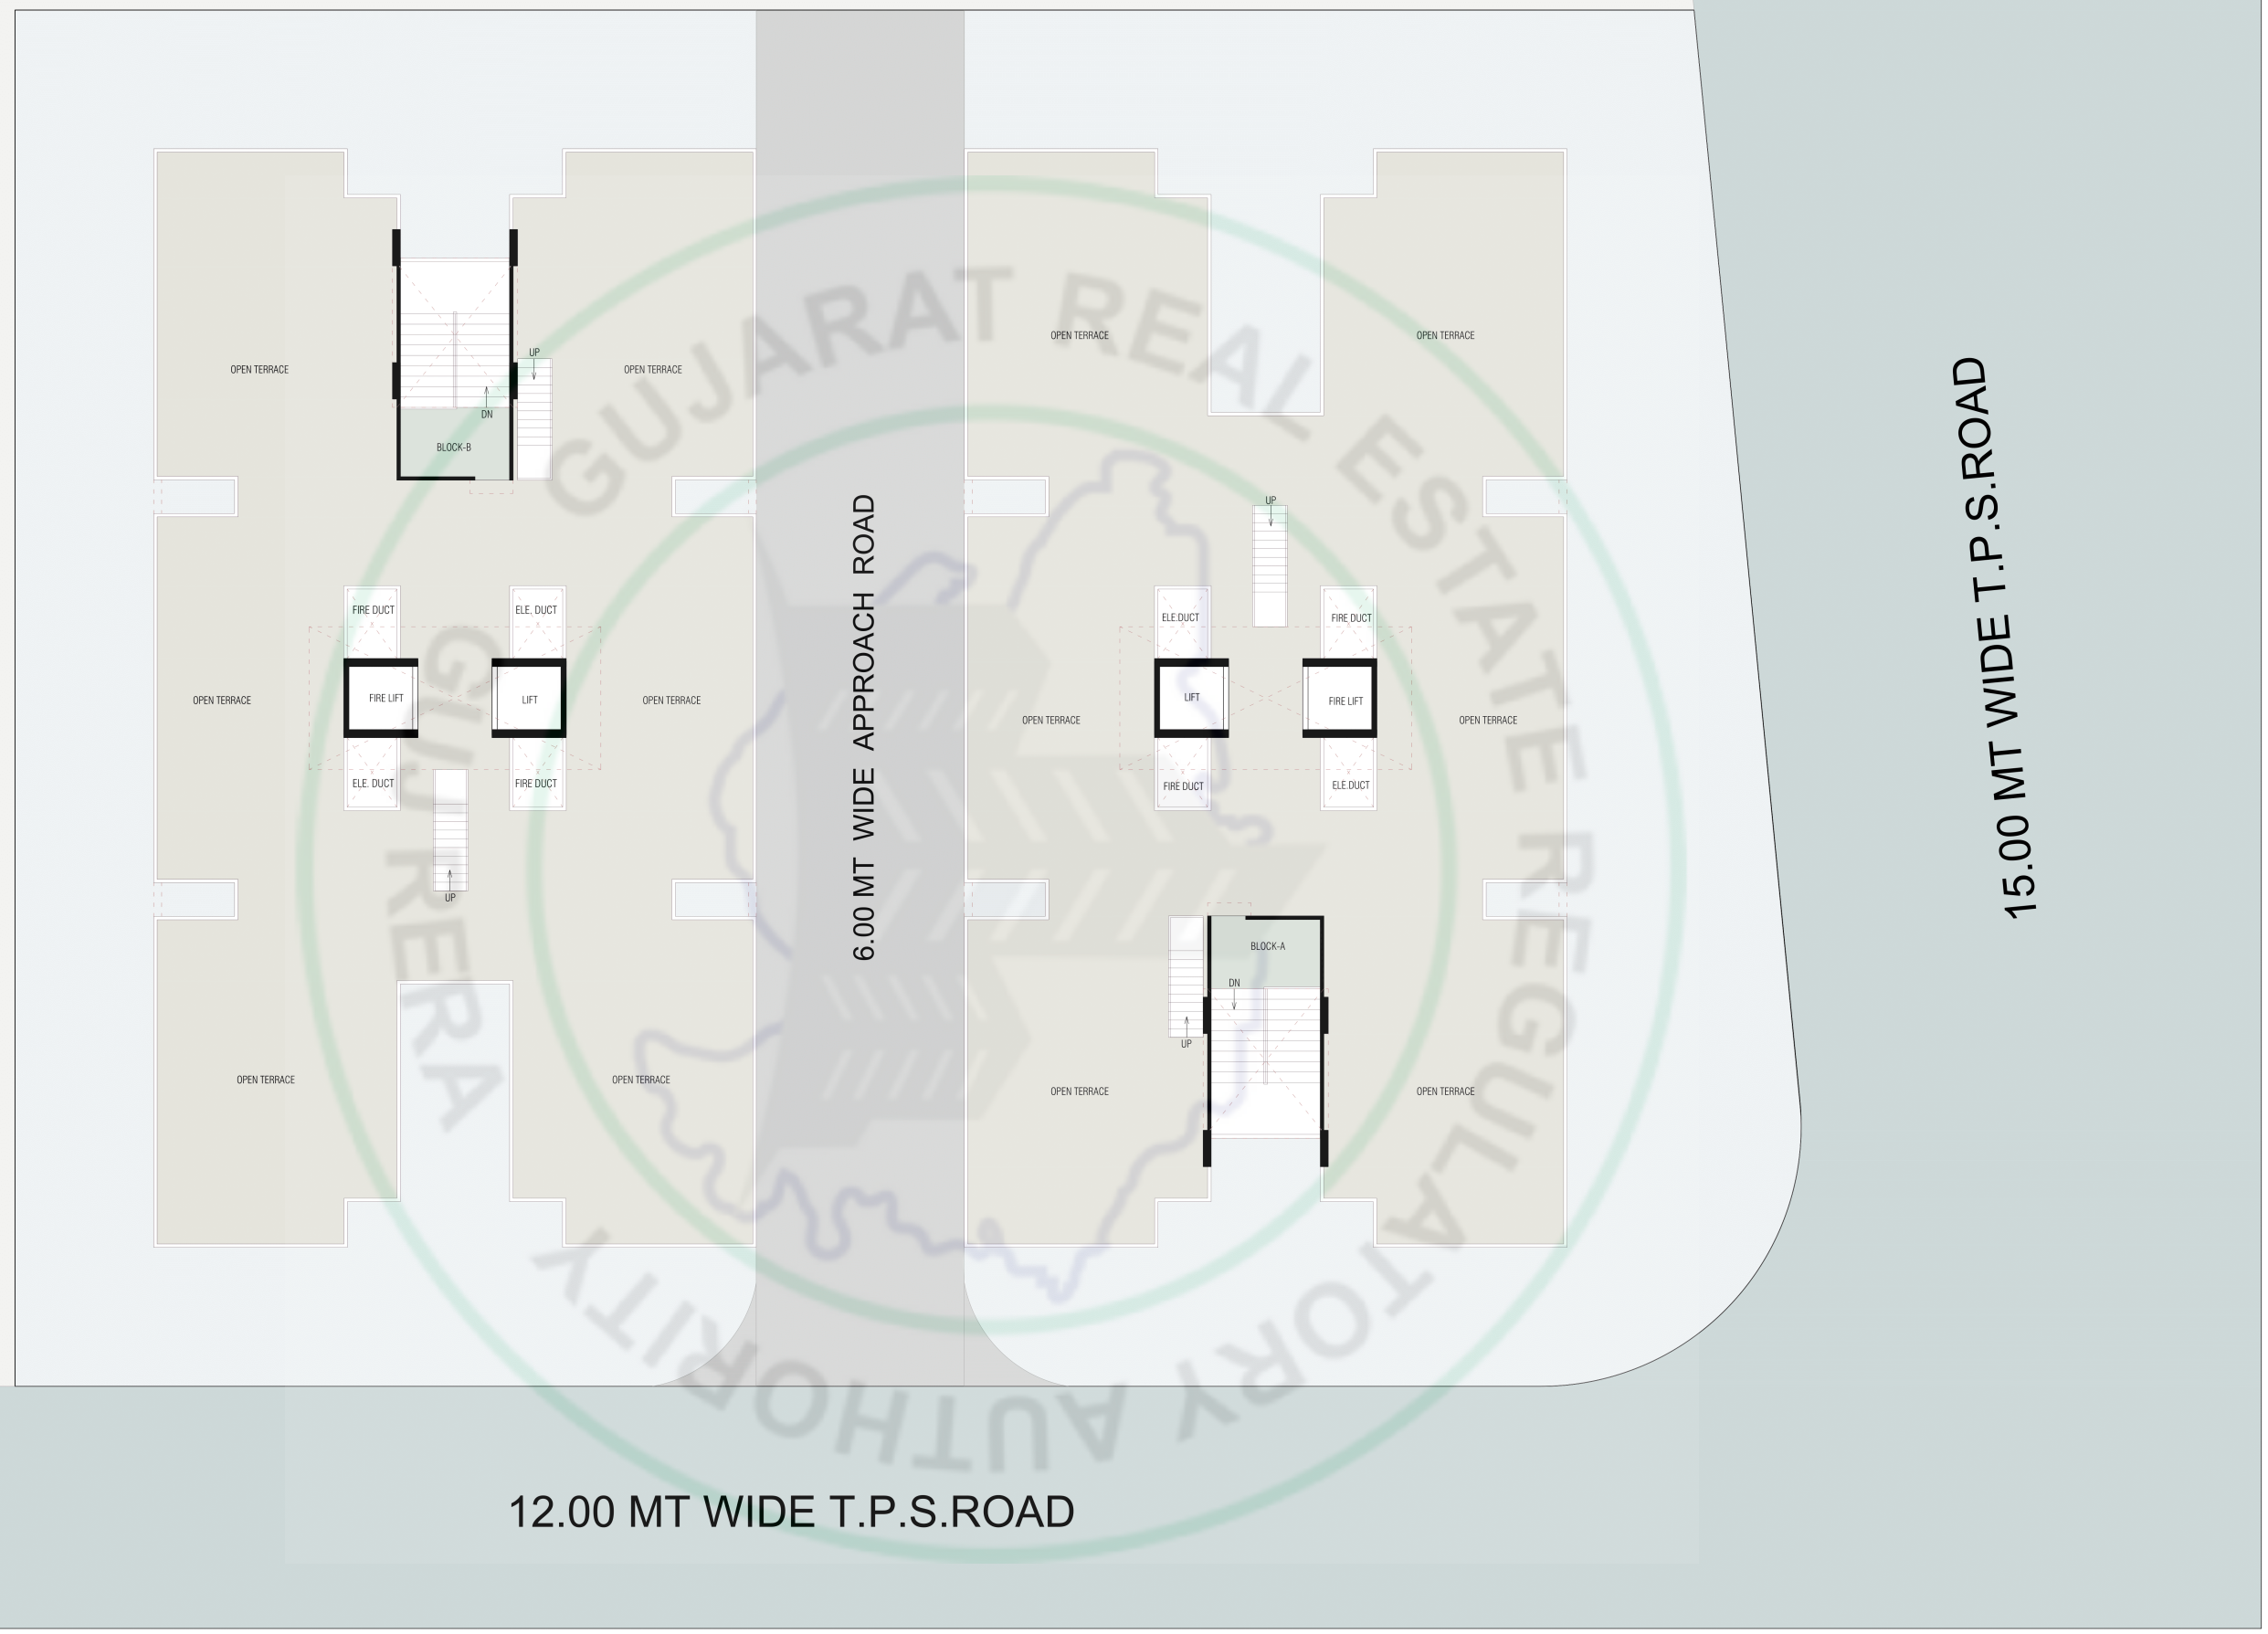


NORTH

PROJECT / CLIENT NAME - B.N RESIDENCY

LOCATION - VASTRAL

DRG.TITLE :

TERRACE LAYOUT PLAN

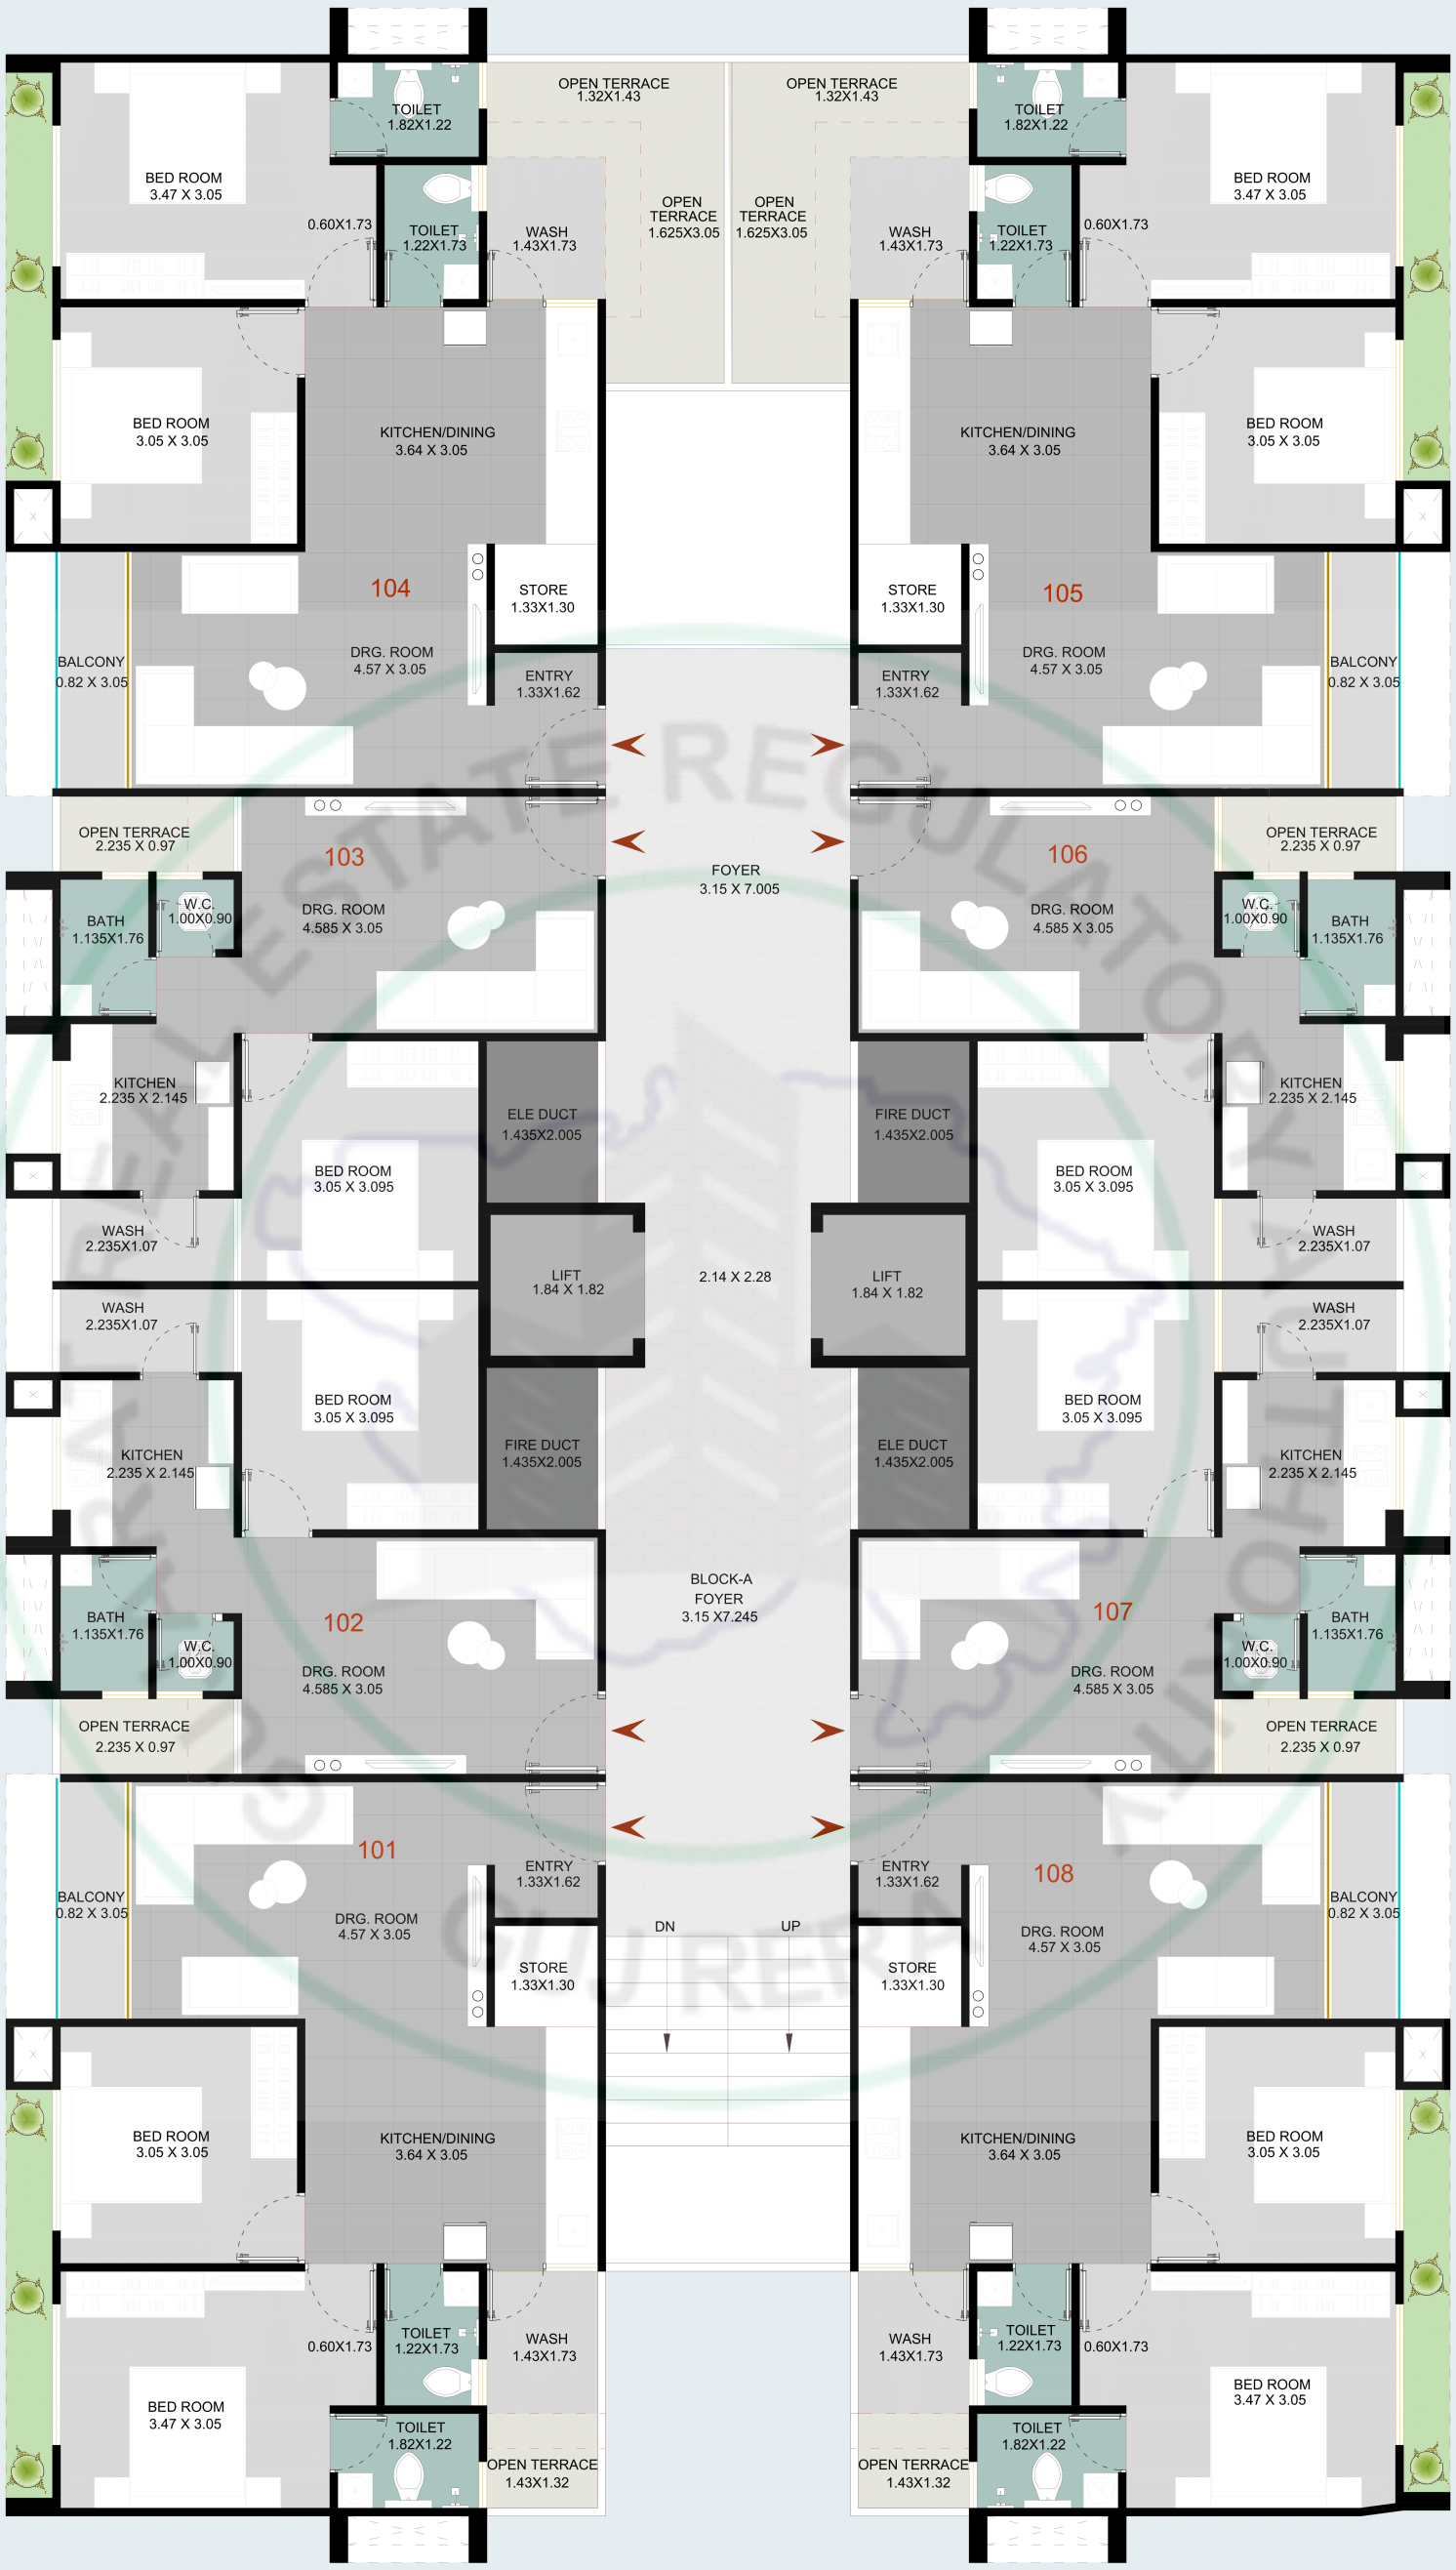


PROJECT / CLIENT NAME - B.N RESIDENCY

LOCATION - KARAI

NORTH

1ST FLOOR PLAN

SHREEM DESIGN

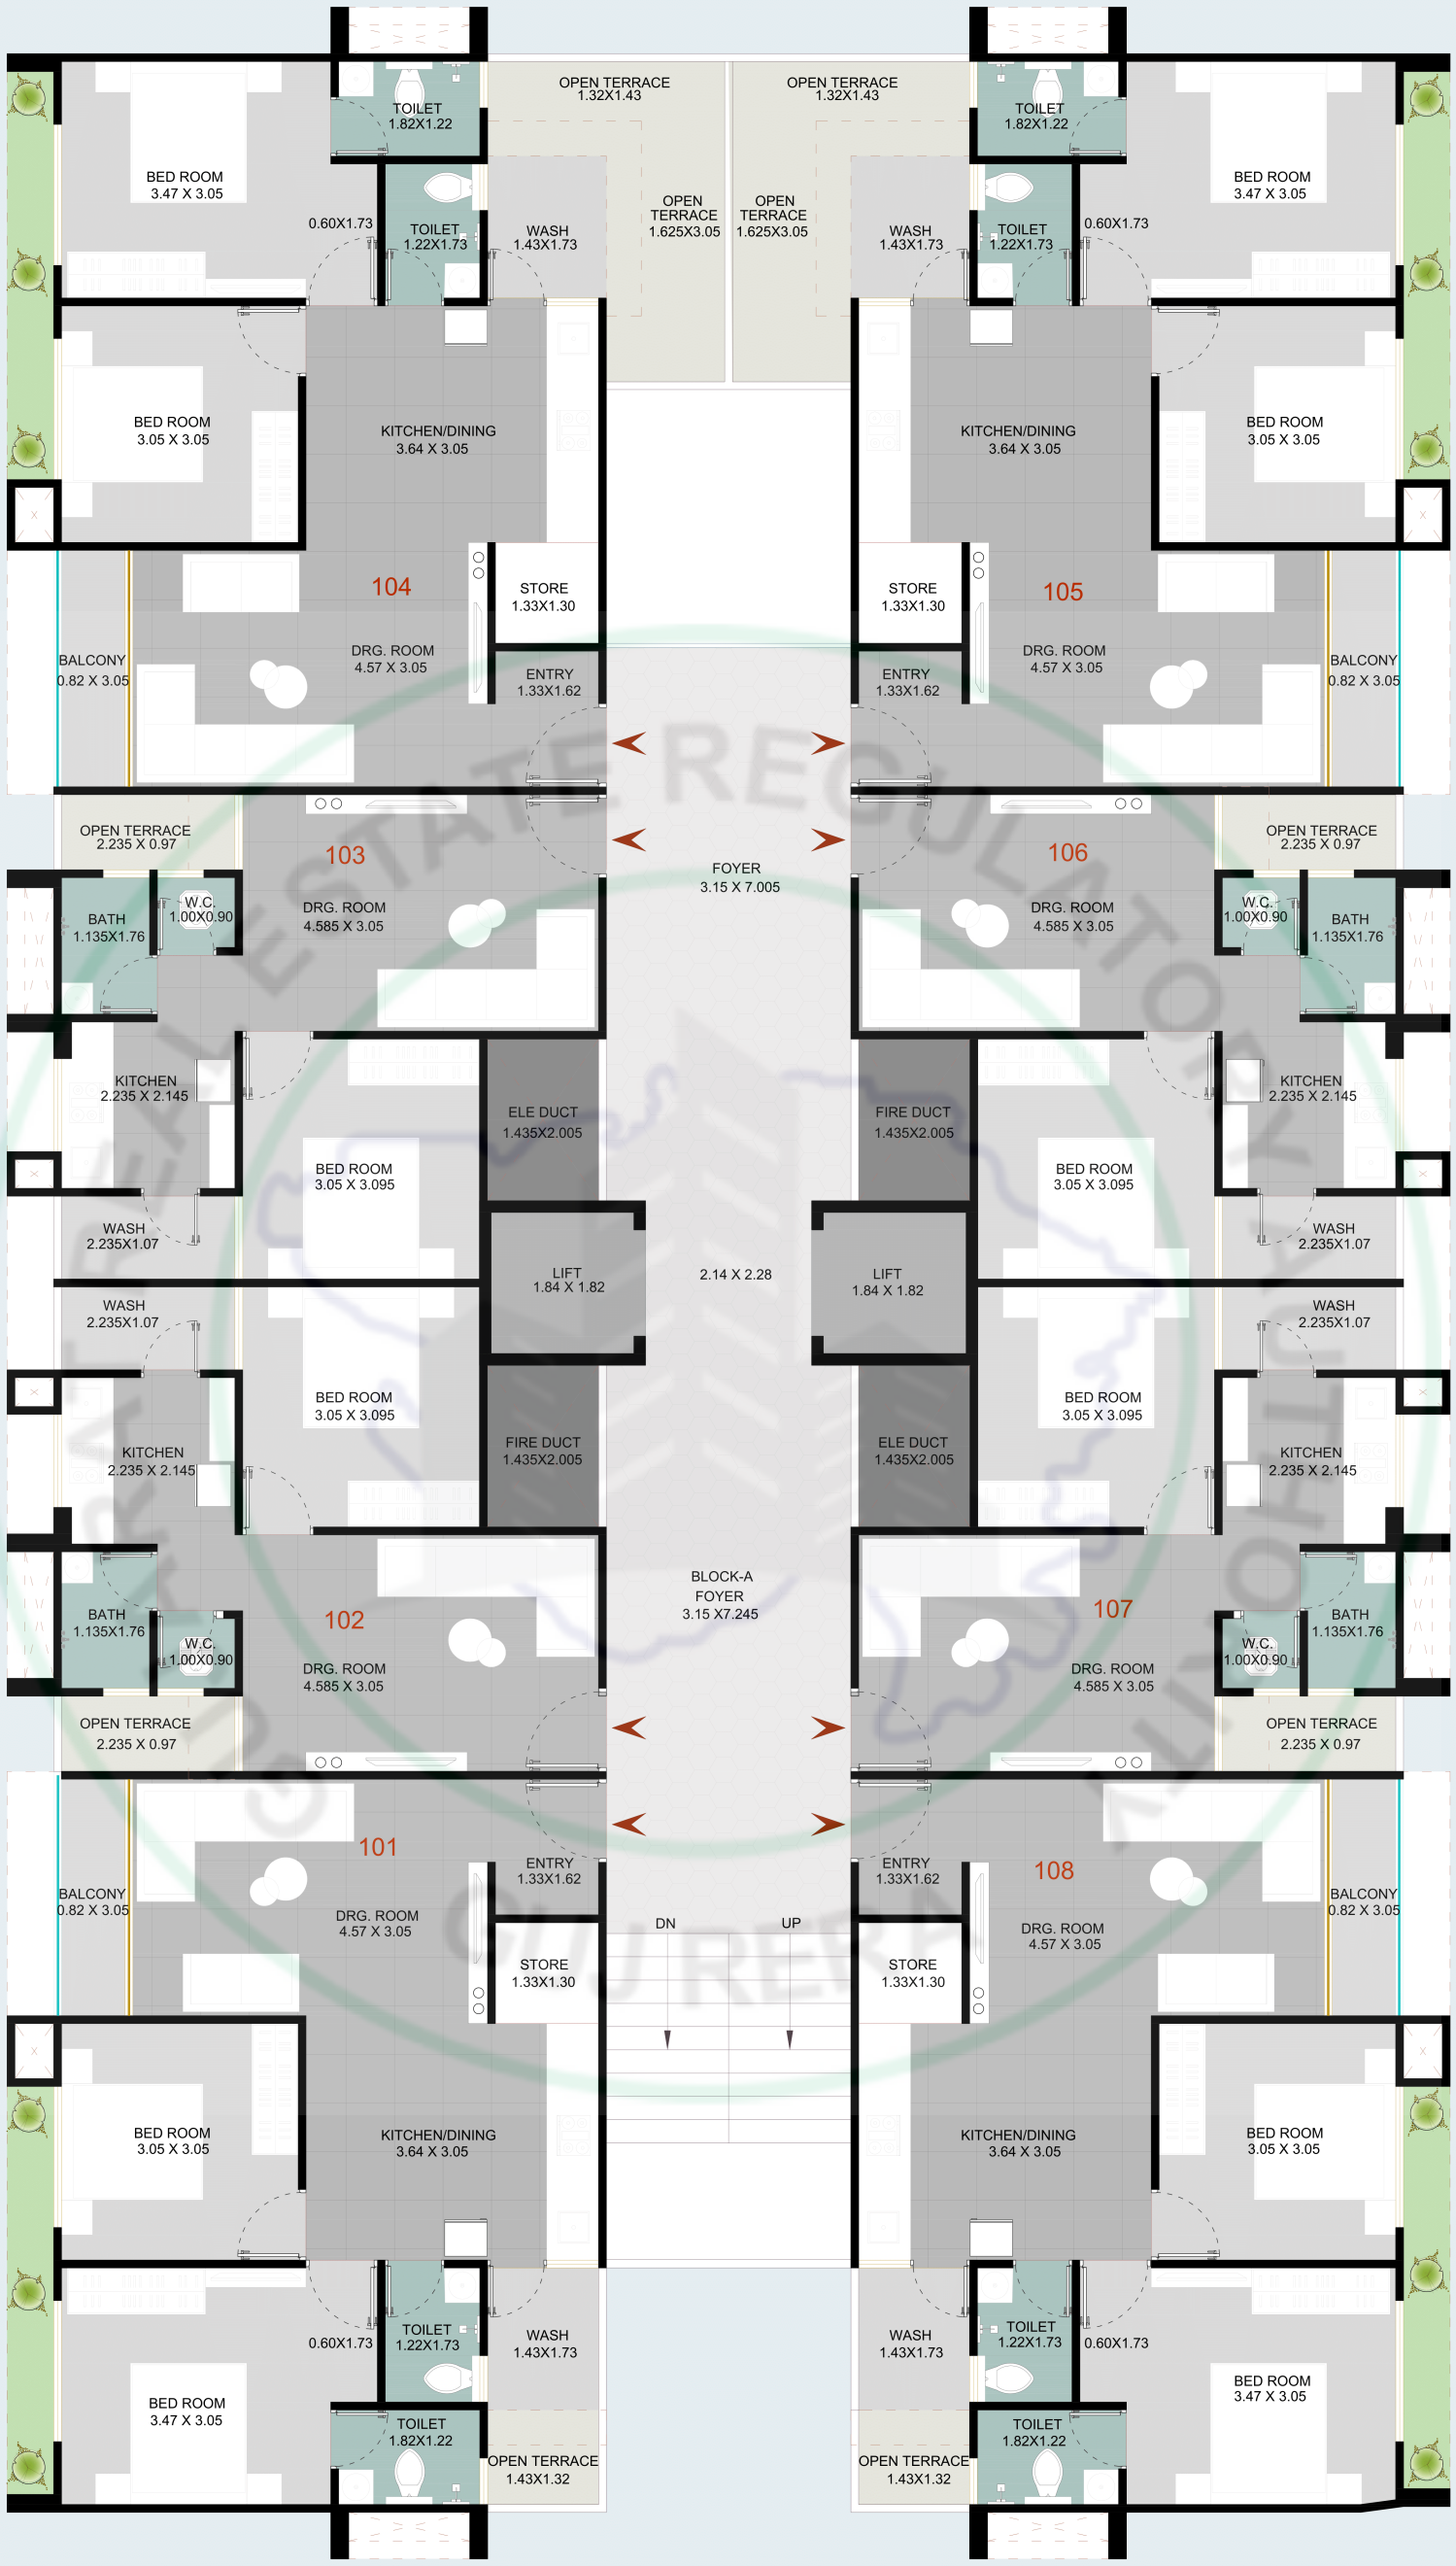

PROJECT / CLIENT NAME - B.N RESIDENCY

LOCATION - KARAI

NORTH

1ST FLOOR PLAN

SHREEM DESIGN

3.77 MT. WIDE (CLEAR) DRIVE WAY

DN

ELECTRIC METER ROOM (2.71X2.675)

EQUIPMENT ROOM 4.00 X 4.00

CUT-OUT 3.15 X 3.27

DRIVE WAY

DRIVE WAY

LIFT 1.84 X 1.82

FOYER 2.14X 2.20

FIRE LIFT 1.84 X 1.82

WIDE WALK WAY PADESTRIAN RAMP

DRIVE WAY

A

FOYER 3.15 X 7.245

DN UP

TOILET

17 SHOP 6.92 X 3.05

16 SHOP 6.92 X 3.05

15 SHOP 6.92 X 3.05

14 SHOP 6.92 X 3.05

13 SHOP 5.385 X 3.095

12 SHOP 5.385 X 3.095

11 SHOP 6.92 X 3.05

10 SHOP 6.92 X 3.05

09 SHOP 6.92 X 3.05

08 SHOP 6.92 X 3.05

06 SHOP 3.05 X 7.42

07 SHOP 3.77 X 7.42


PROJECT / CLIENT NAME - B.N RESIDENCY

LOCATION - KARAI

NORTH

GROUND FLOOR PLAN

SHREEM DESIGN

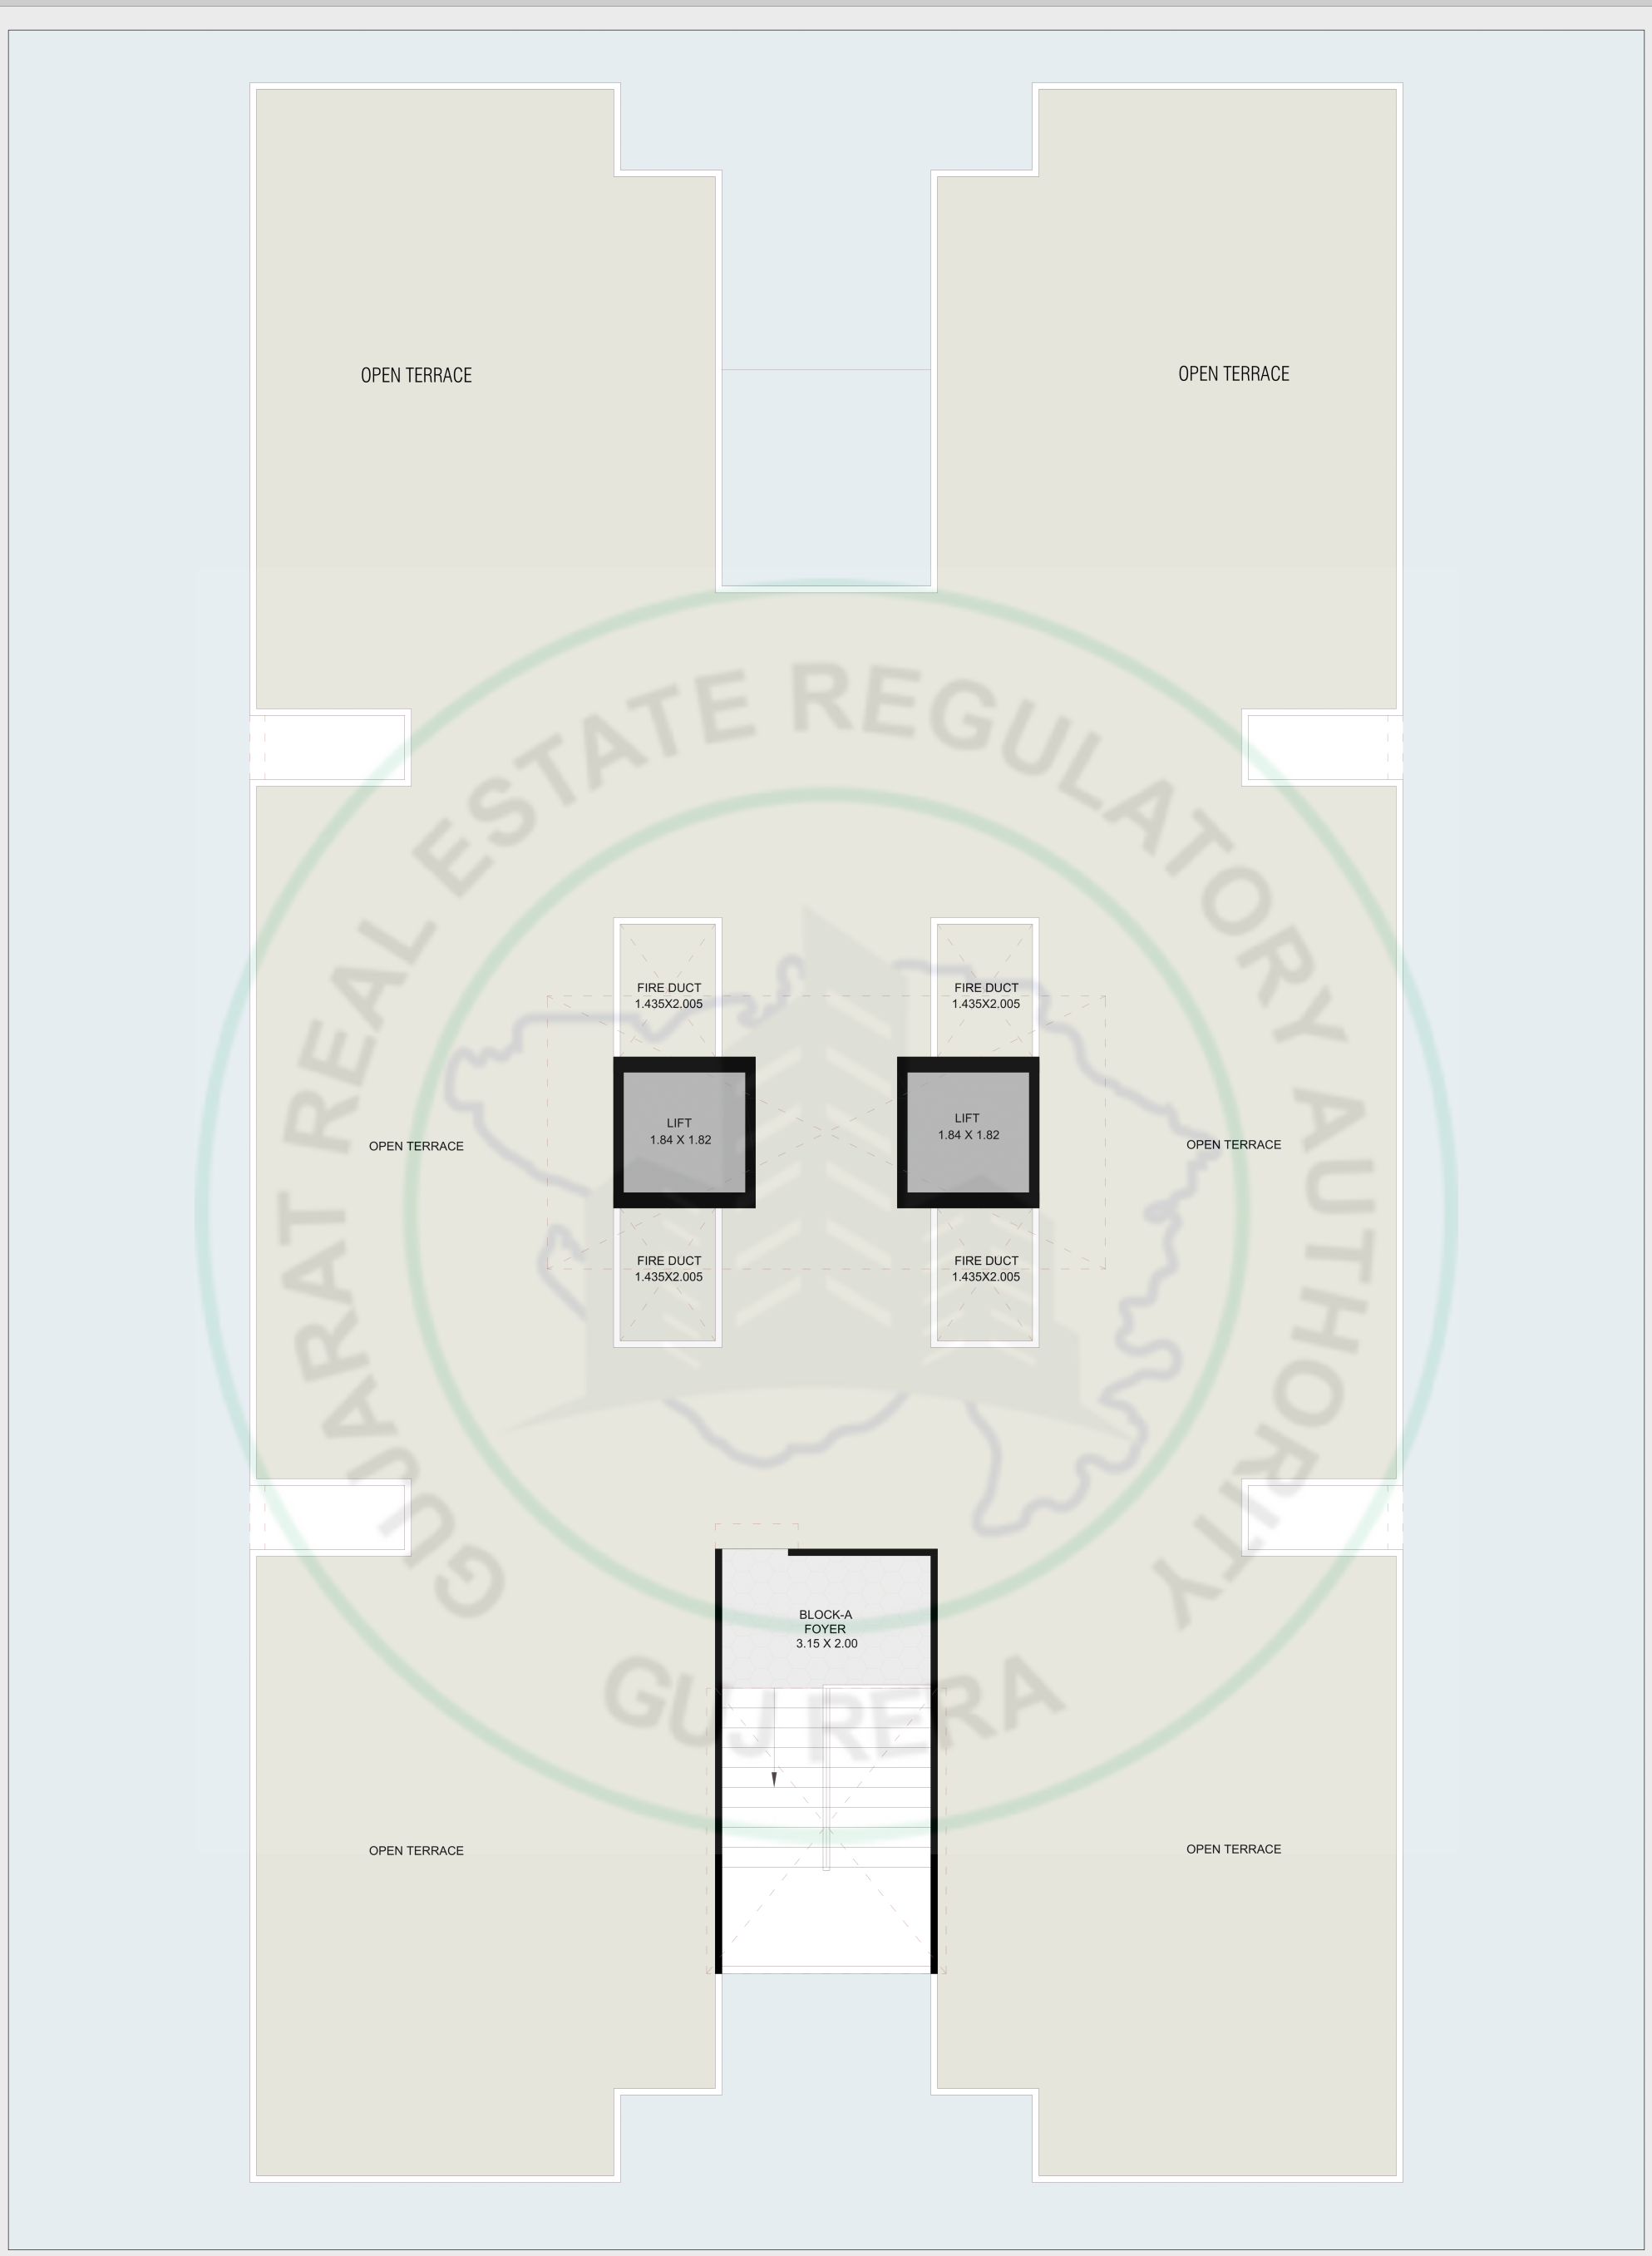


PROJECT / CLIENT NAME - B.N RESIDENCY

LOCATION - KARAI

NORTH

TERRACE FLOOR PLAN

SHREEM DESIGN

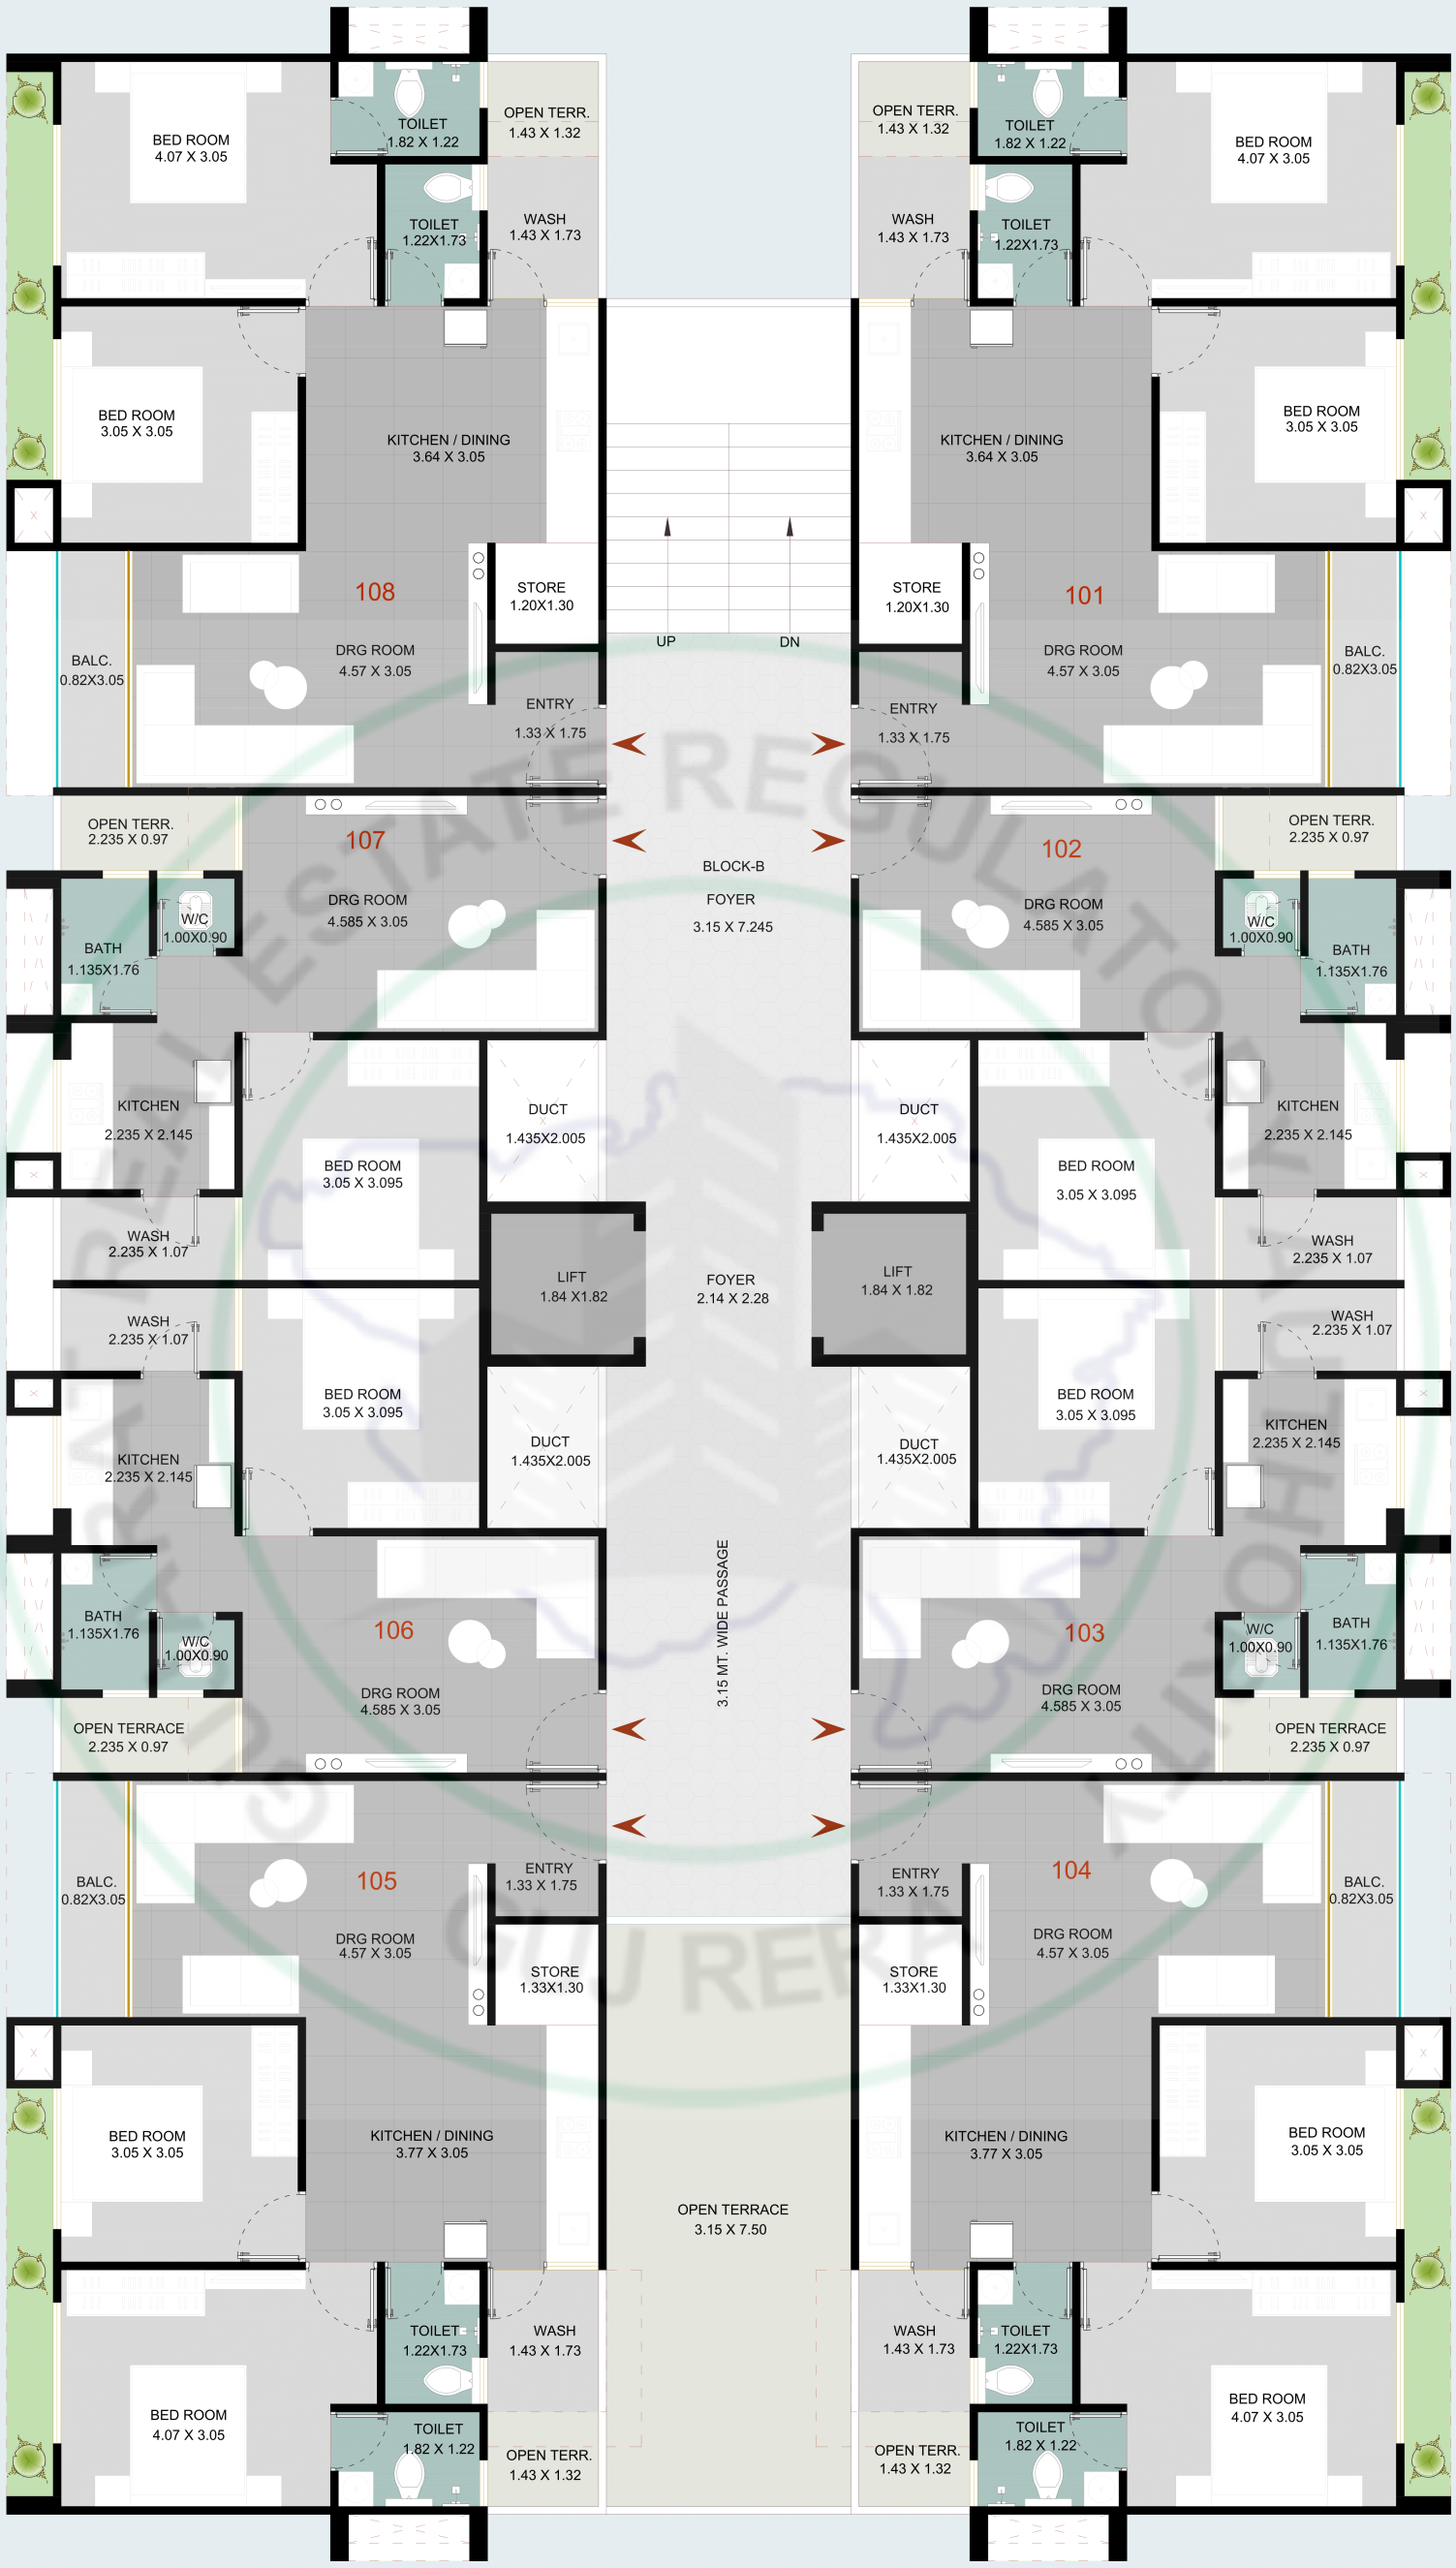


PROJECT / CLIENT NAME - B.N RESIDENCY

LOCATION - KARAI

NORTH

1ST FLOOR PLAN

SHREEM DESIGN

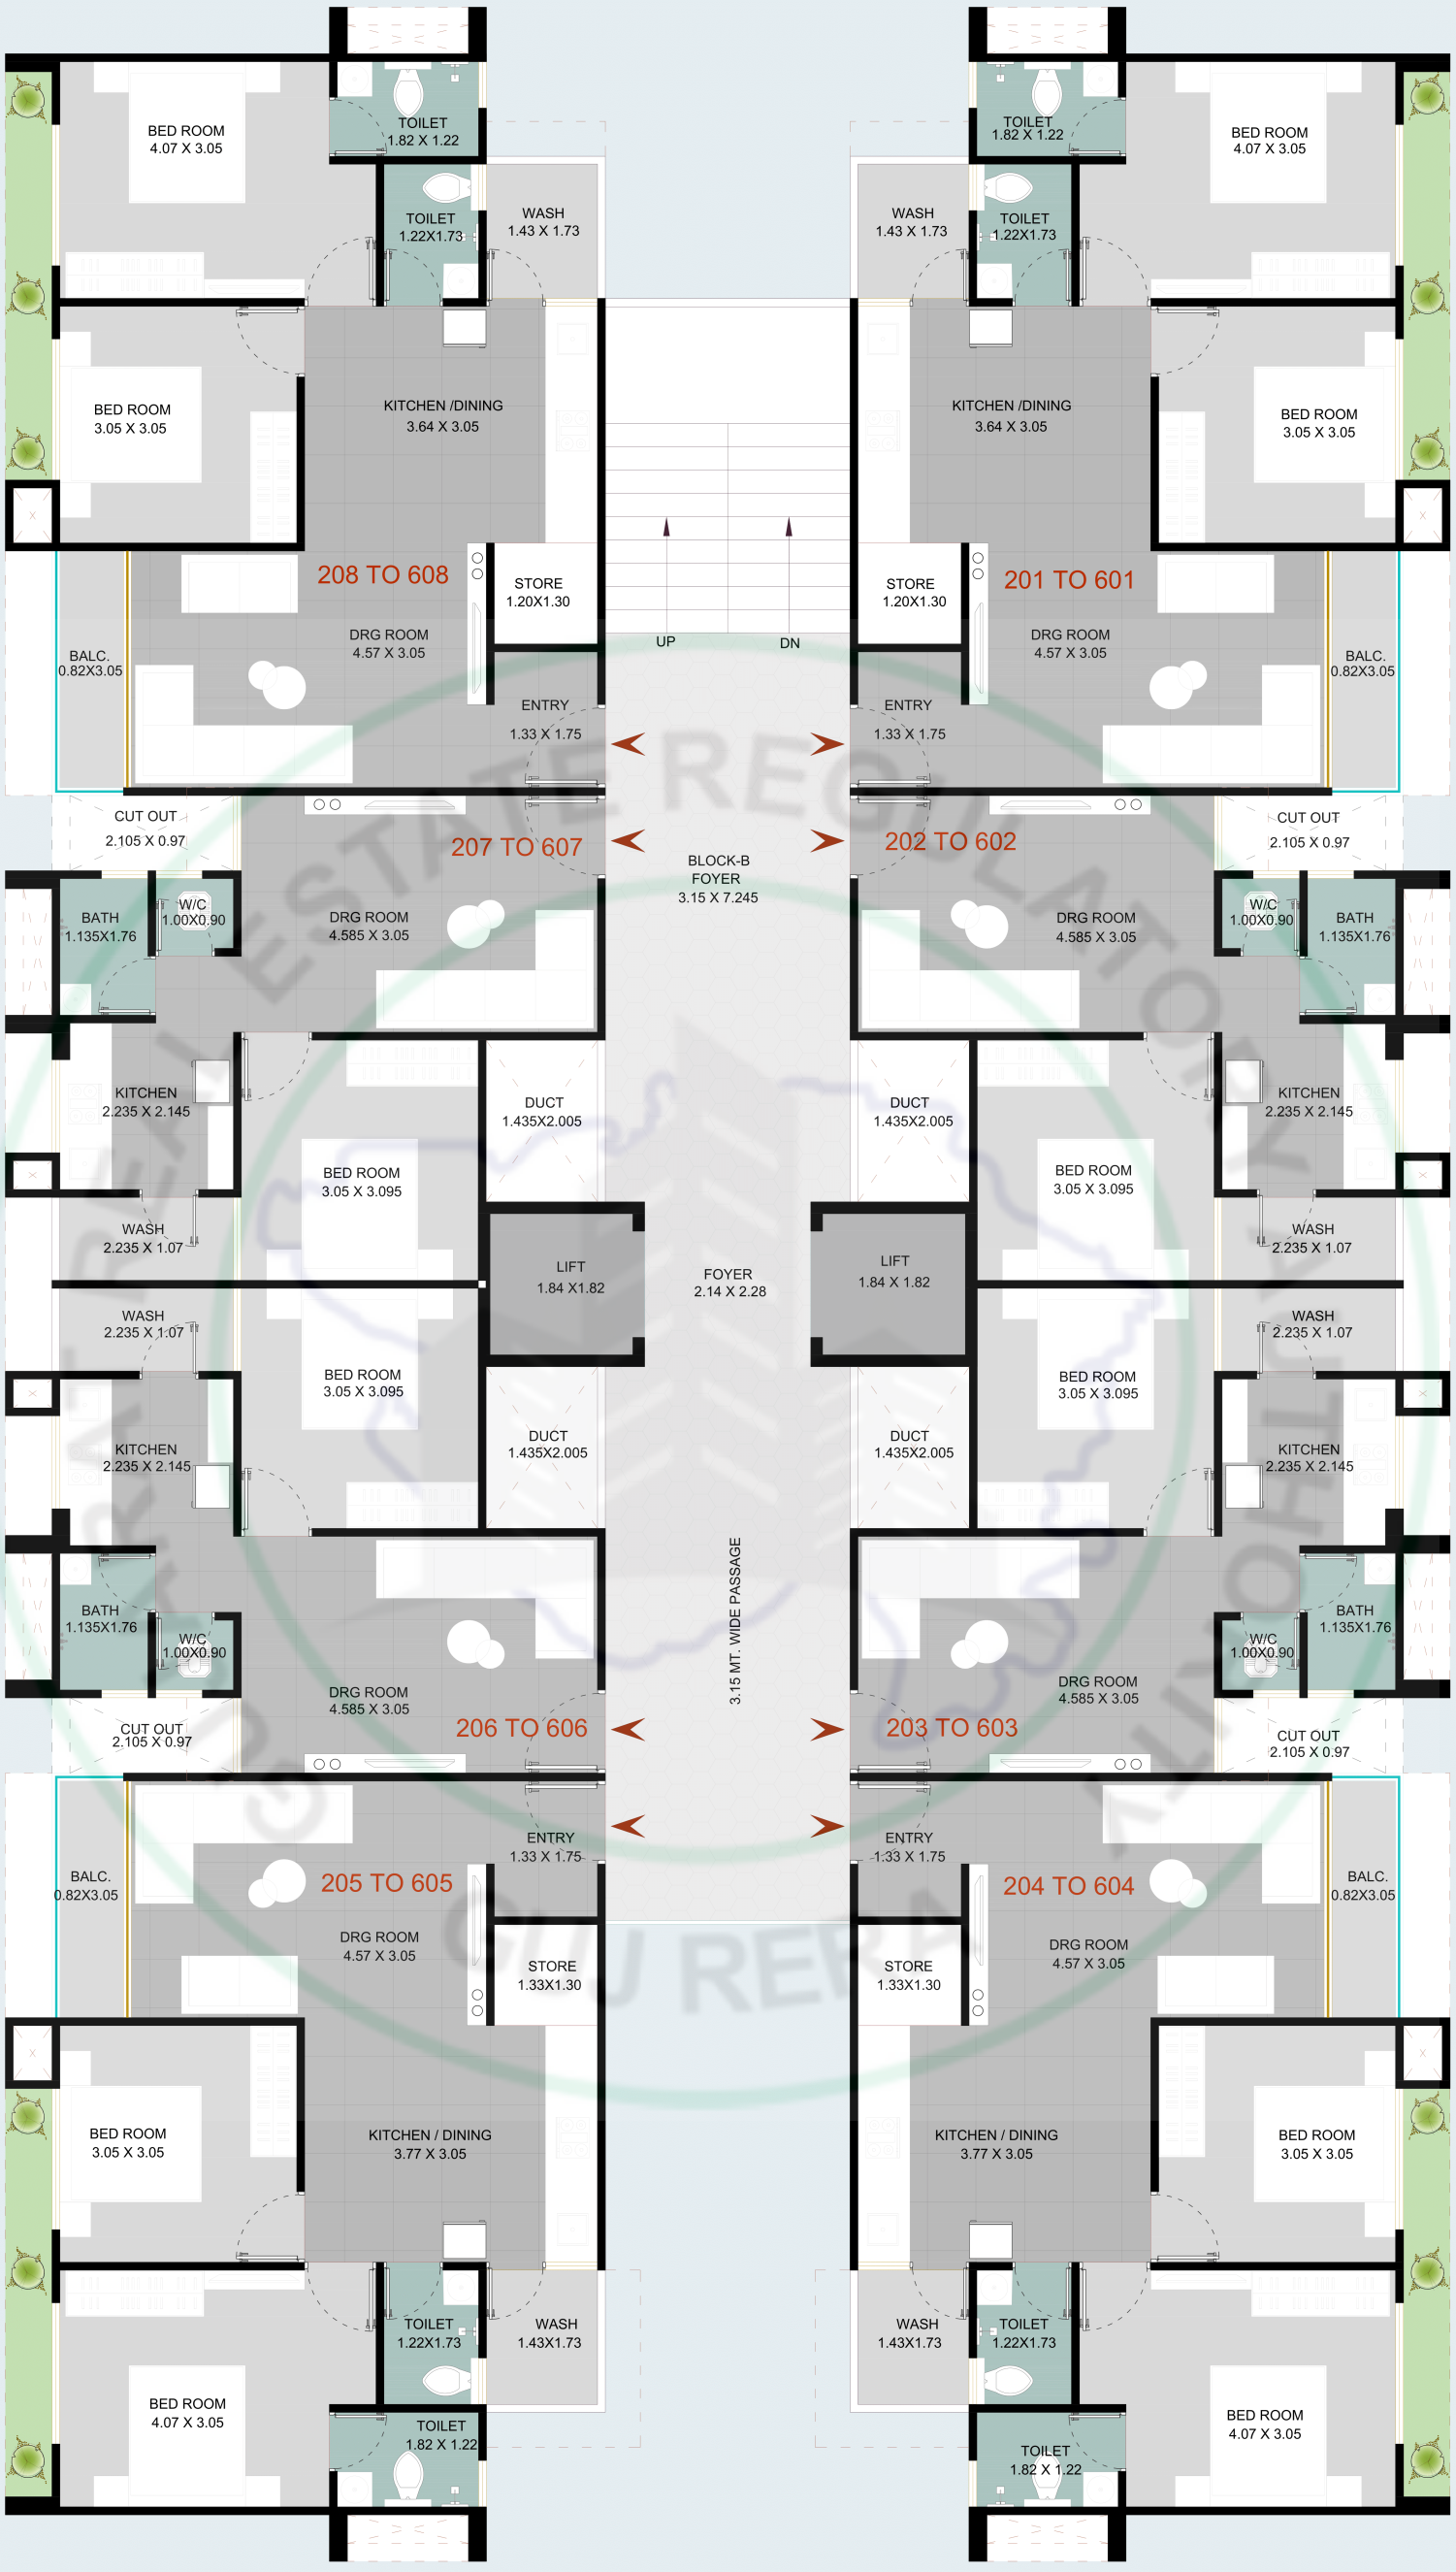


PROJECT / CLIENT NAME - B.N RESIDENCY

LOCATION - KARAI

NORTH

2ND TO 6TH FLOOR PLAN

SHREEM DESIGN

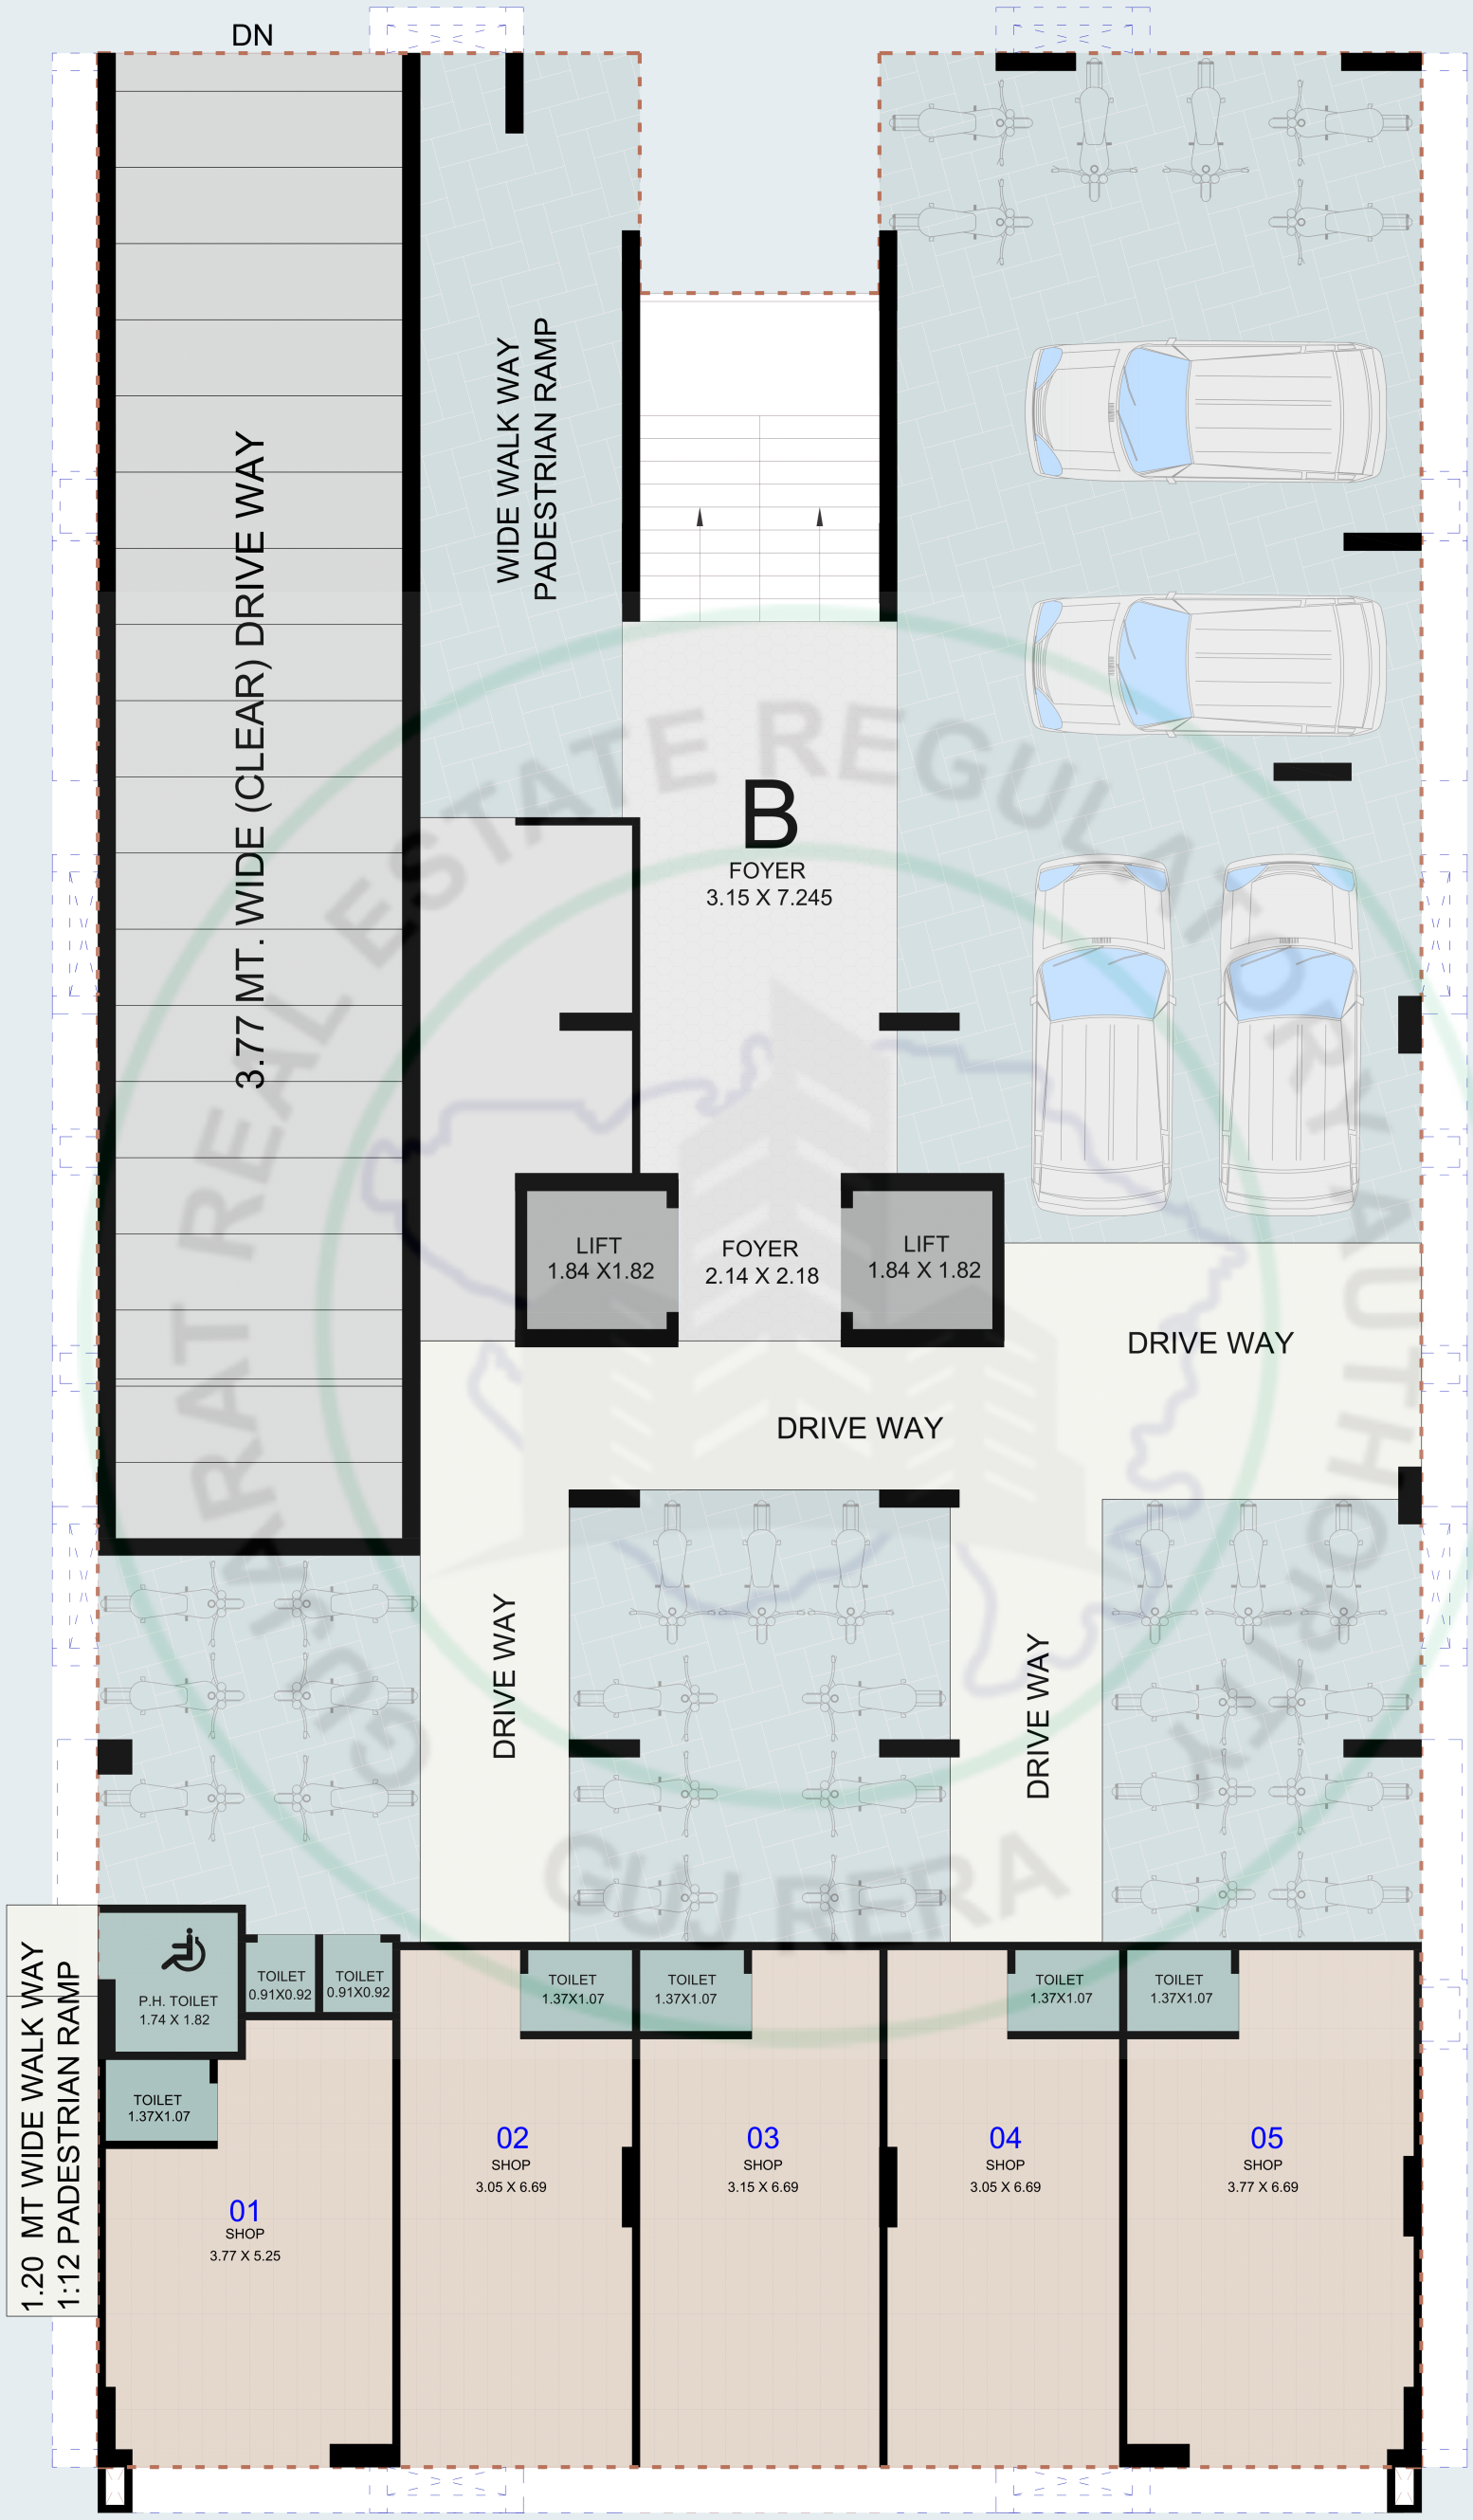


PROJECT / CLIENT NAME - B.N RESIDENCY

LOCATION - KARAI

NORTH

GROUND FLOOR PLAN

SHREEM DESIGN

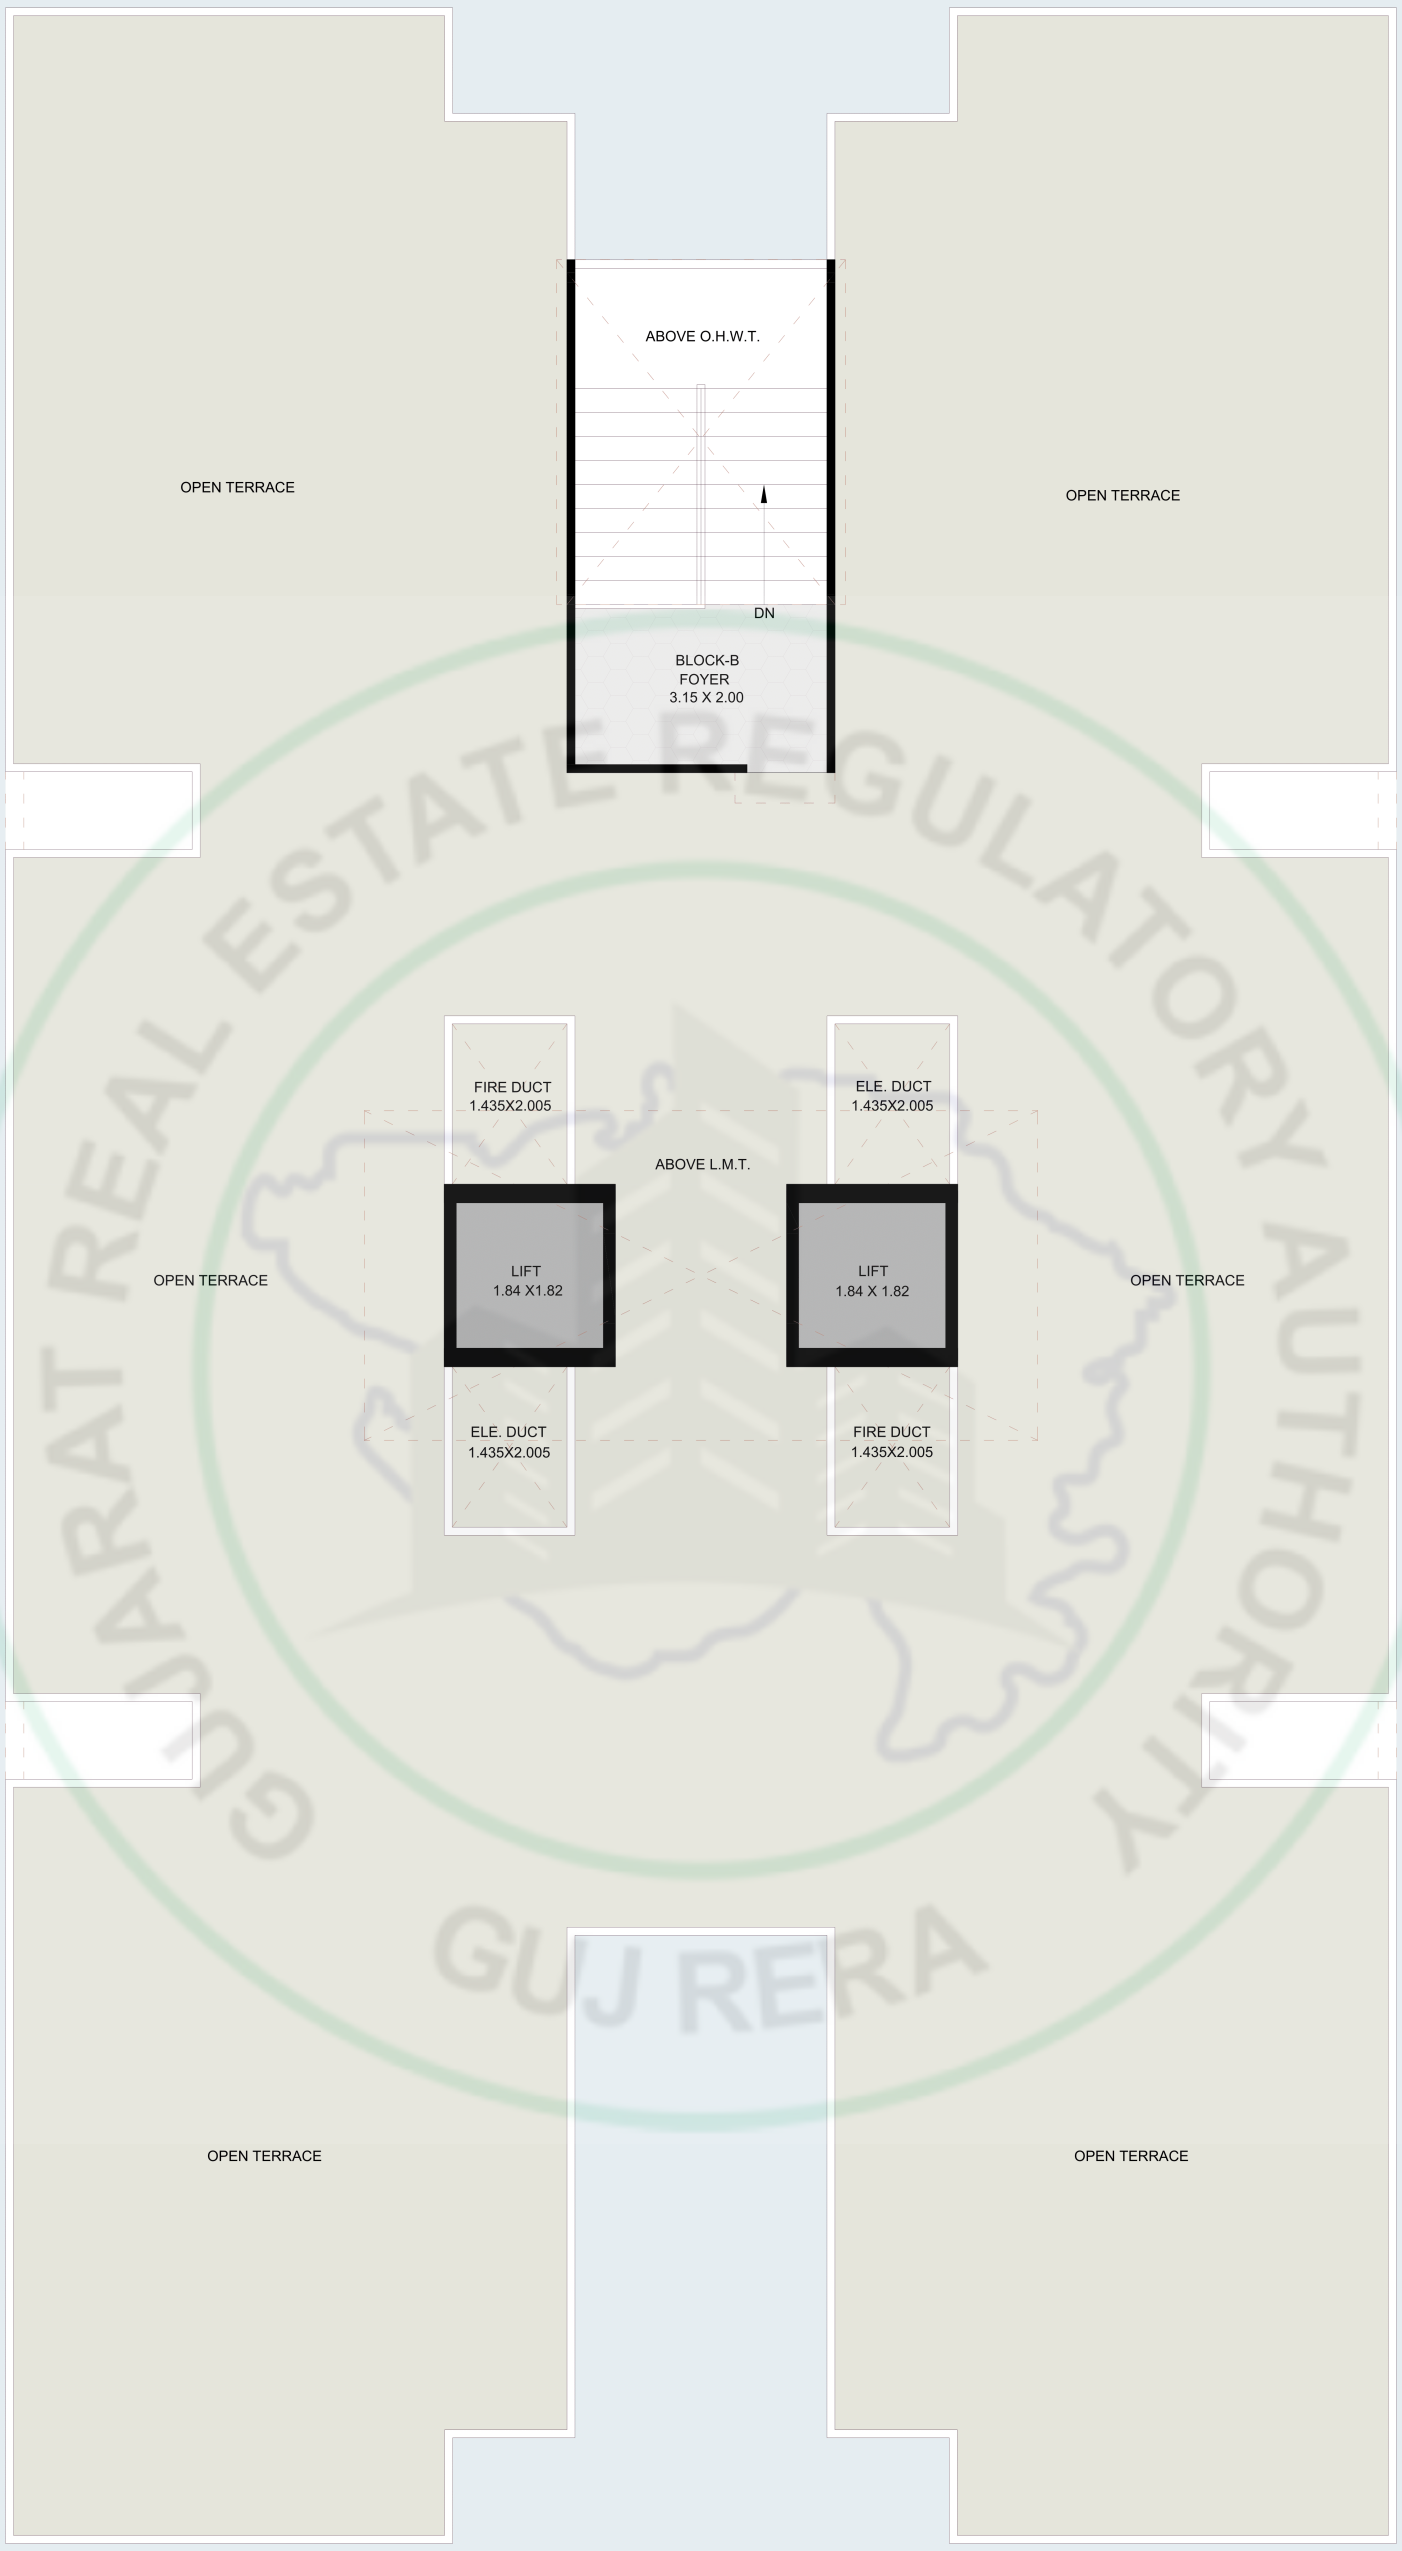


PROJECT / CLIENT NAME - B.N RESIDENCY

LOCATION - KARAI

NORTH

TERRACE FLOOR PLAN

SHREEM DESIGN

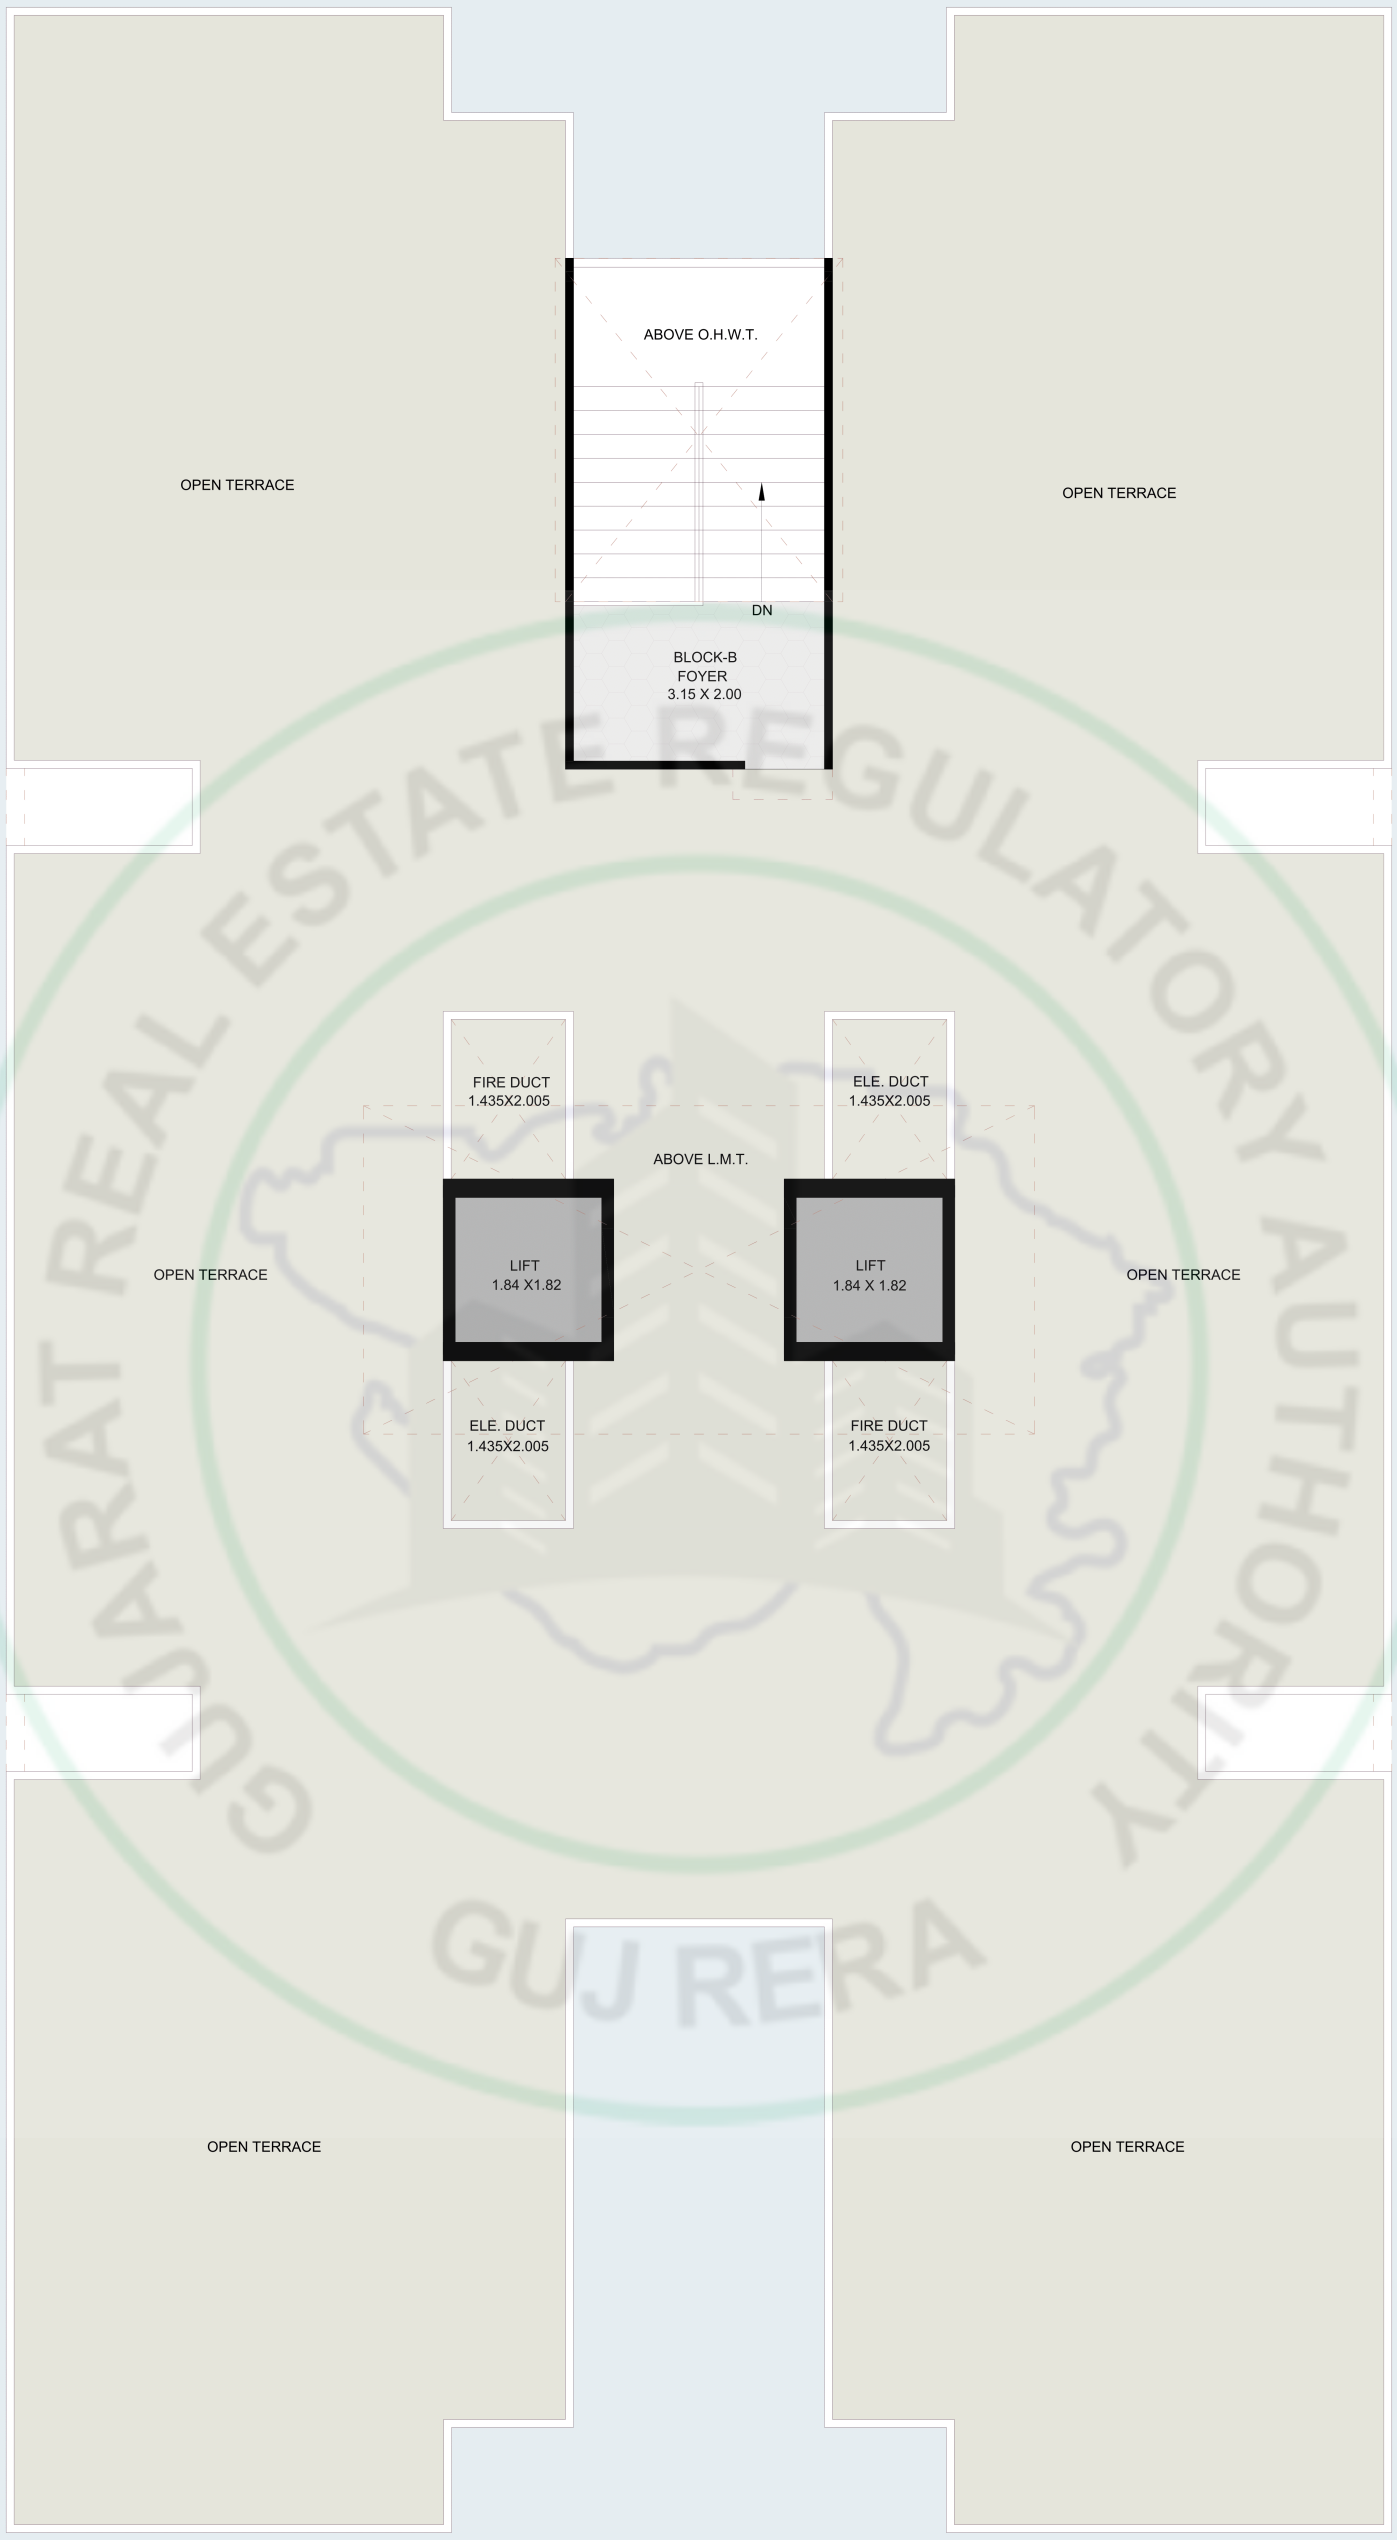

PROJECT / CLIENT NAME - B.N RESIDENCY

LOCATION - KARAI


NORTH

TERRACE FLOOR PLAN

SHREEM DESIGN

AMENITIES



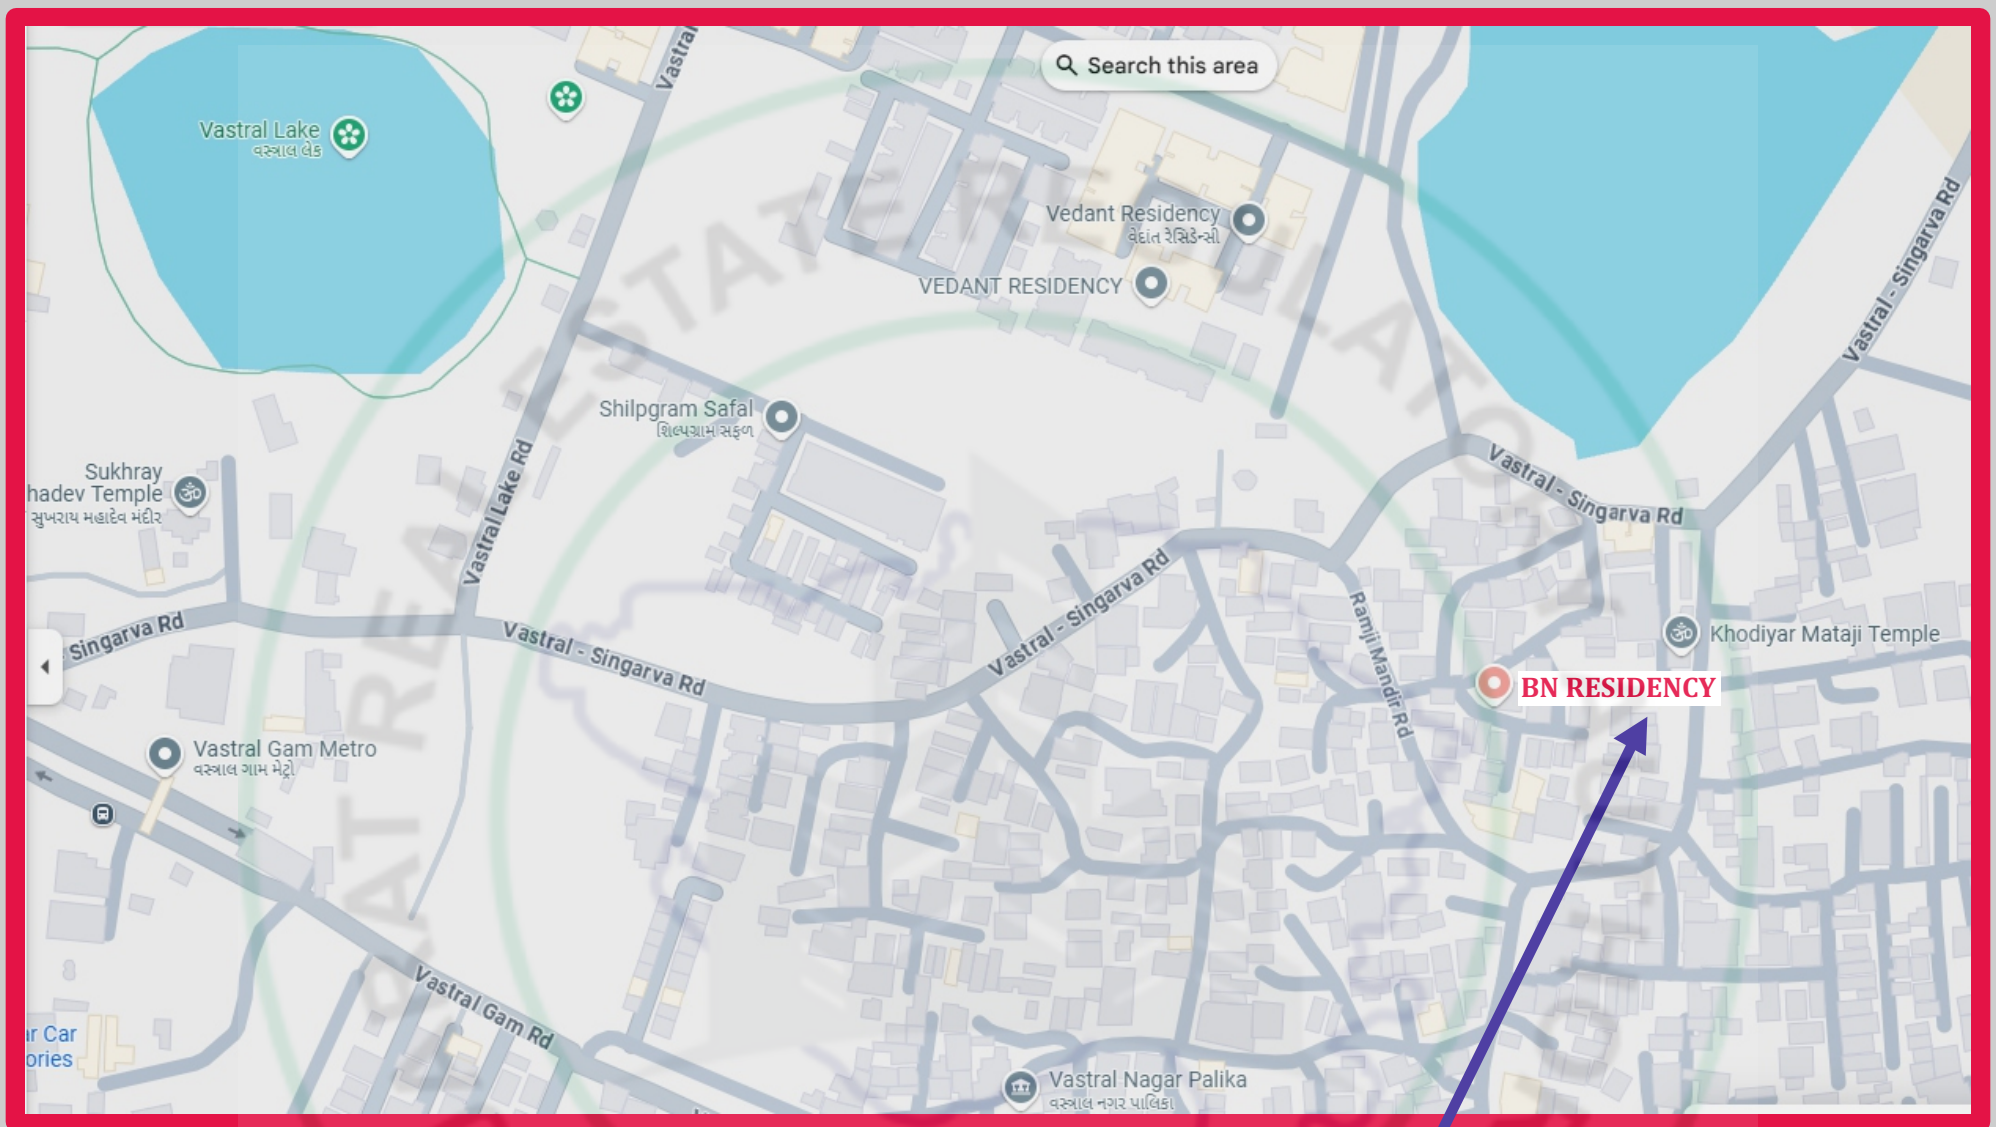

SITE ADDRESS

BN RESIDENCY, OPP. JOGNI MATA TEMPLE, B/S ROHIT VAS, VASTRAL GAM, VASTRAL, AHMEDABAD - 382418

Projecr By - RIDHHI ICON

STRUCTURE

S&S SHAH & SANGHVI ASSOCIATES

ARCHITECT

श्रीं SHREEM DESIGN

SITE ENGINEER

YOGESH P. PANCHAL

AMC REG. NO 001ERH0904200601 | AMC REG. NO. 001CW09042600338

601, The Allen Town, S.P. Ring Road, Nikol, Ahmedabad