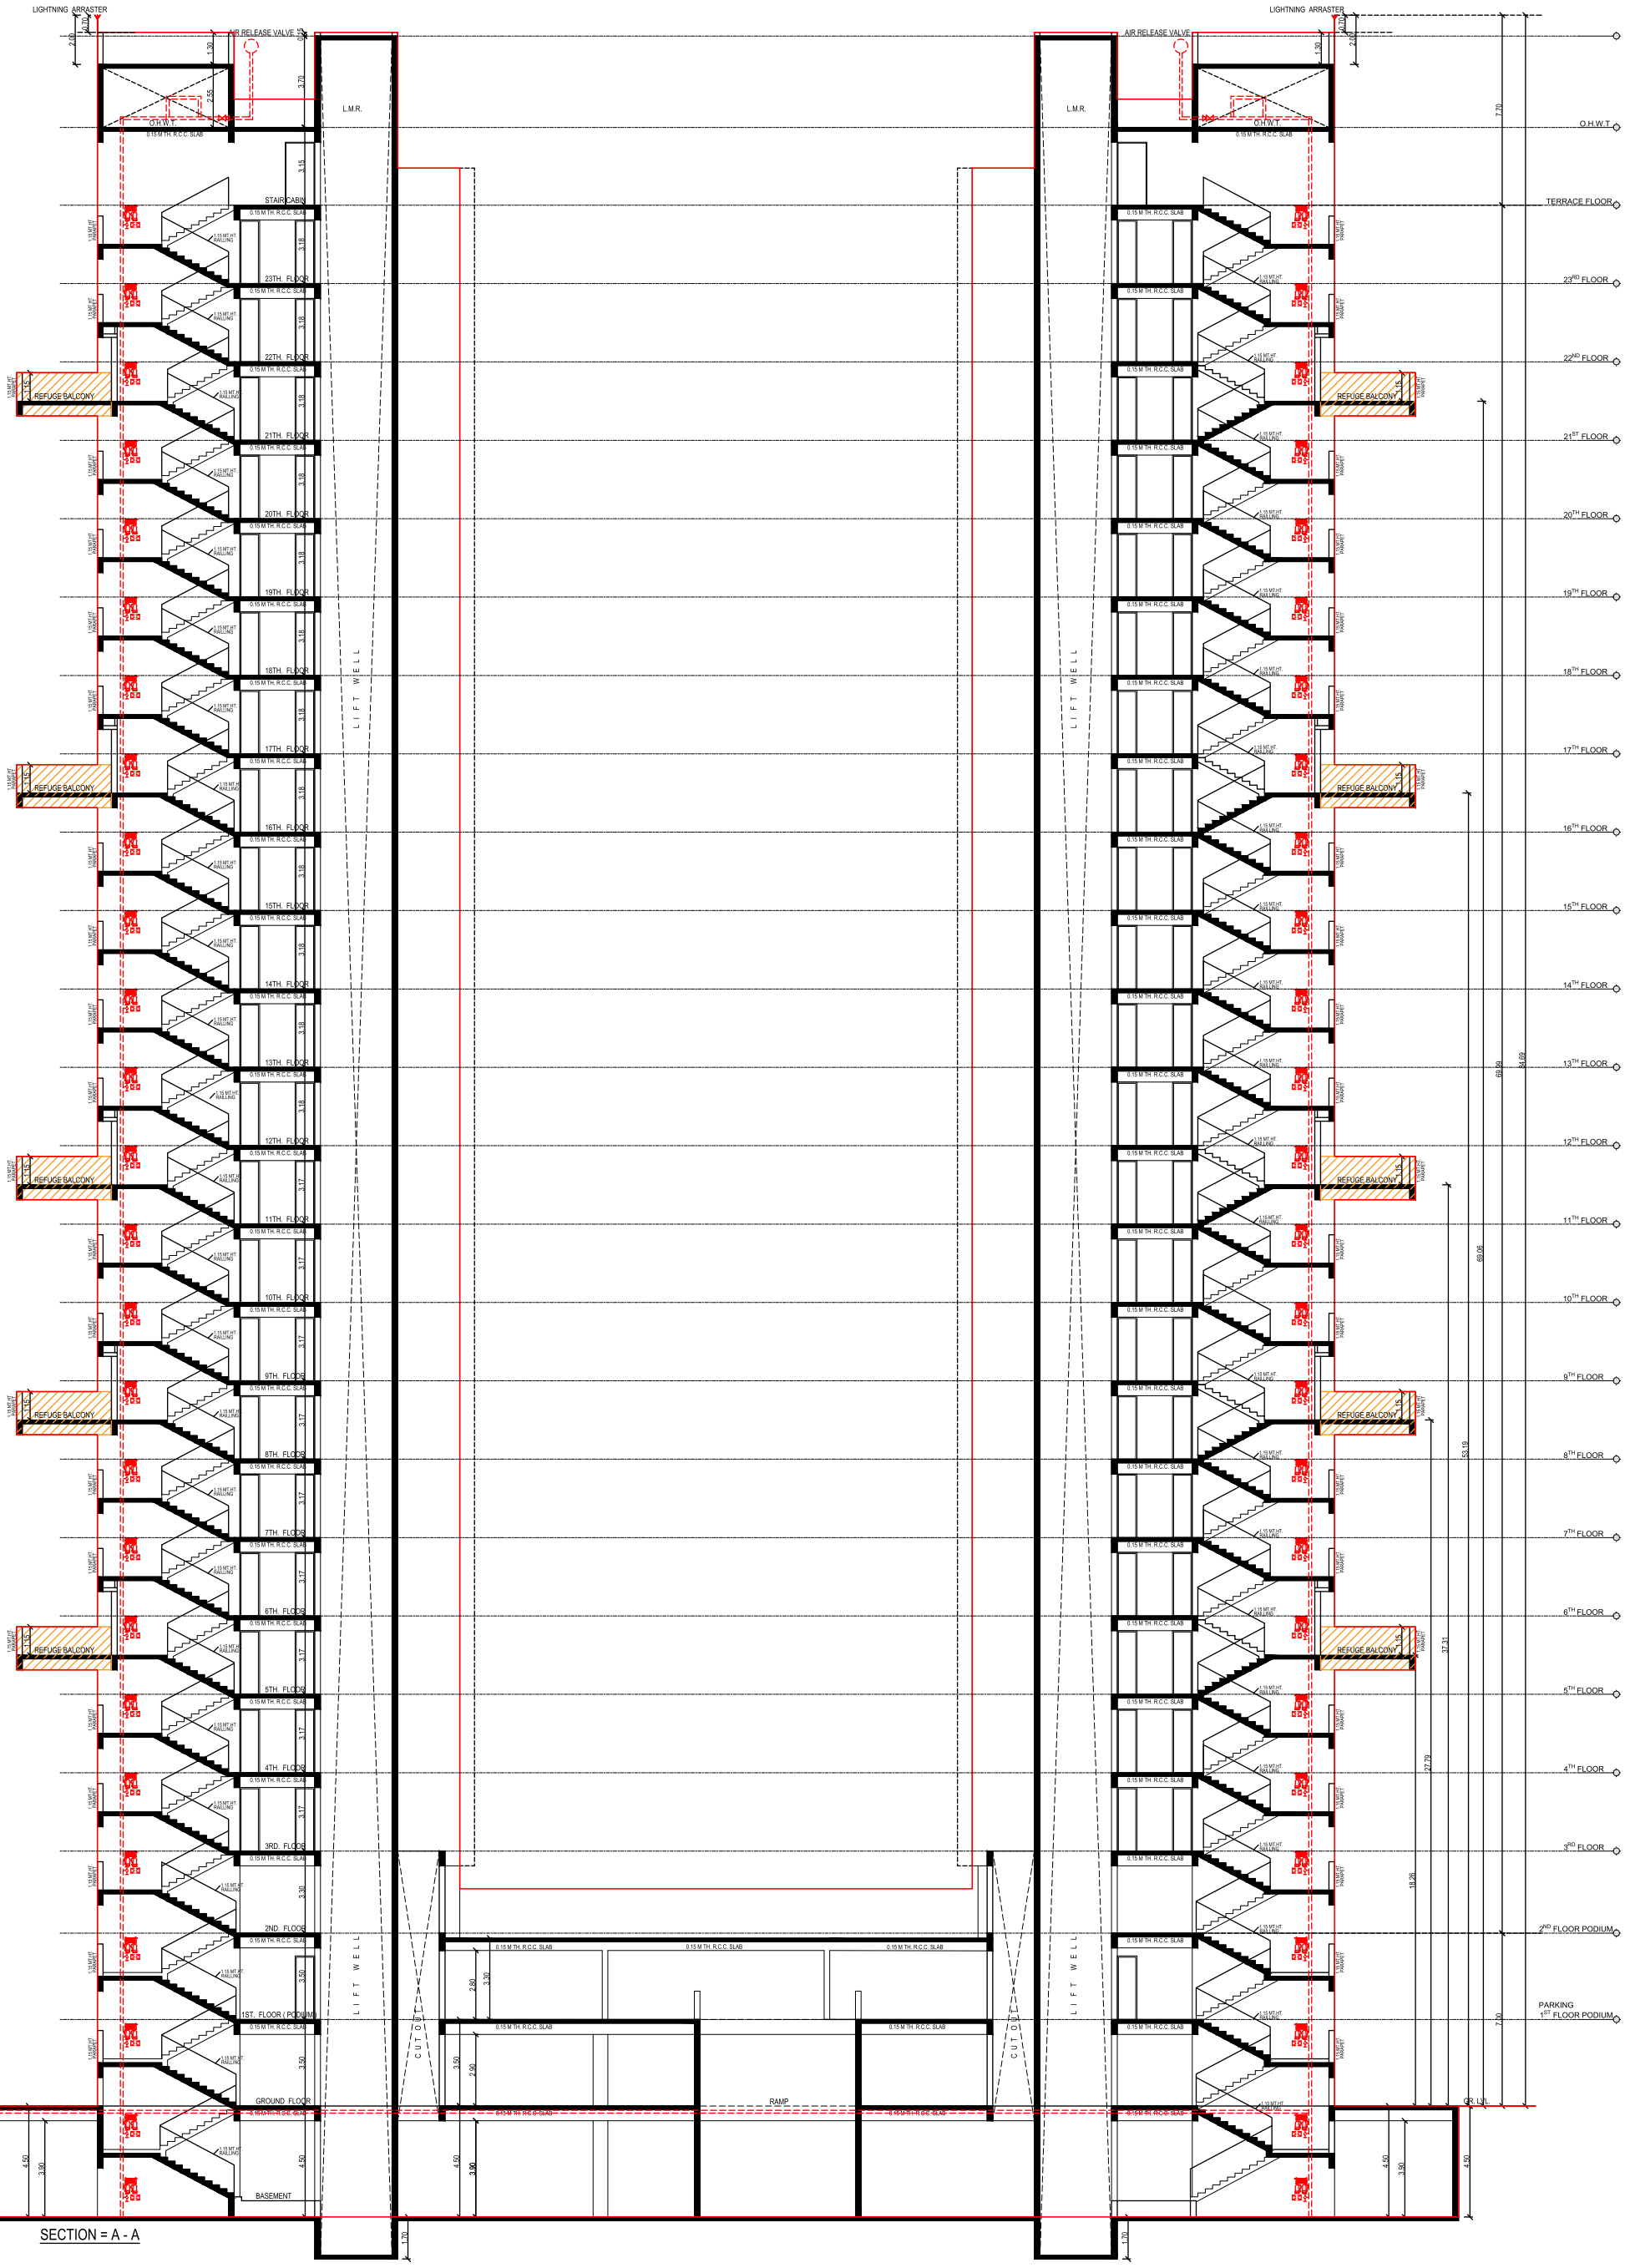

vertical
vue


Tripoly Studio


LIGHTNING ARRASTER
AIR RELEASE VALVE
O.H.W.T
0.15 M TH. R.C.C. SLAB
L.M.R.
STAIR CABIN
REFUGE BALCONY
23TH. FLOOR
22TH. FLOOR
21TH. FLOOR
20TH. FLOOR
19TH. FLOOR
18TH. FLOOR
17TH. FLOOR
16TH. FLOOR
15TH. FLOOR
14TH. FLOOR
13TH. FLOOR
12TH. FLOOR
11TH. FLOOR
10TH. FLOOR
9TH. FLOOR
8TH. FLOOR
7TH. FLOOR
6TH. FLOOR
5TH. FLOOR
4TH. FLOOR
3RD. FLOOR
2ND. FLOOR
1ST. FLOOR (PODIUM)
GROUND FLOOR
BASEMENT
L I F T W E L L
C U T O U T
RAMP
TERRACE FLOOR
23RD FLOOR
22ND FLOOR
21ST FLOOR
20TH FLOOR
19TH FLOOR
18TH FLOOR
17TH FLOOR
16TH FLOOR
15TH FLOOR
14TH FLOOR
13TH FLOOR
12TH FLOOR
11TH FLOOR
10TH FLOOR
9TH FLOOR
8TH FLOOR
7TH FLOOR
6TH FLOOR
5TH FLOOR
4TH FLOOR
3RD FLOOR
2ND FLOOR PODIUM
PARKING
1ST FLOOR PODIUM
FIRE PUMP HOUSE
FIRE PUMP SET
GR. LVL.
SUCATION PIPE
U.G. WATER TANK
1,00,000 LIT. CAP.
8.00 X 5.00 X 2.50
CON./SITE
FOOT VALVE
SECTION = A - A

BASEMENT



MOJE VILLAGE AMBLI
MOJE VILLAGE SHILAJ
26.49
ADJ.F.P. - 302
42.10
3.00
40.15
3.01
9.45
20.23
20.49
3.25
4.30
20.01
55.40
39.90
4.42
0.23 M TH. R.C.C. WALL
① CAR PARKING
② CAR PARKING
③ CAR PARKING
④ CAR PARKING
⑤ CAR PARKING
BLOCK- C
BLOCK- D
BLOCK- B
BLOCK- A
FIRE LIFT 2.90 X 2.10 10 PER.CAP.
LIFT 2.60 X 2.10 10 PER.CAP.
FOYER 3.04 X 8.81
5.00 M WIDE DRIVEWAY
4.50 M WIDE DRIVEWAY
4.79 M WIDE DRIVEWAY
3.50 M WIDE DRIVEWAY
6.30 M WIDE DRIVEWAY RAMP SLOPE 1:7 (LENGTH 31.65M)
PLATFORM 6.30 X 4.50
UP TO GROUND FLOOR
0.05 M EXPANSION JOINT
BASEMENT EXHAUST VENT
ADJ.F.P. NO - 109
ADJ.F.P. NO - 329
102.54
113.36
78.13
94.41
64.69
60.37
66.00
FIRE U.G.W.T.
DOMESTIC U.G.W.T.
SPACE FOR SEWAGE TREATMENT PLANT ROOM
SPACE FOR STP
36.00 M WIDE T.P.S. ROAD

GROUND FLOOR

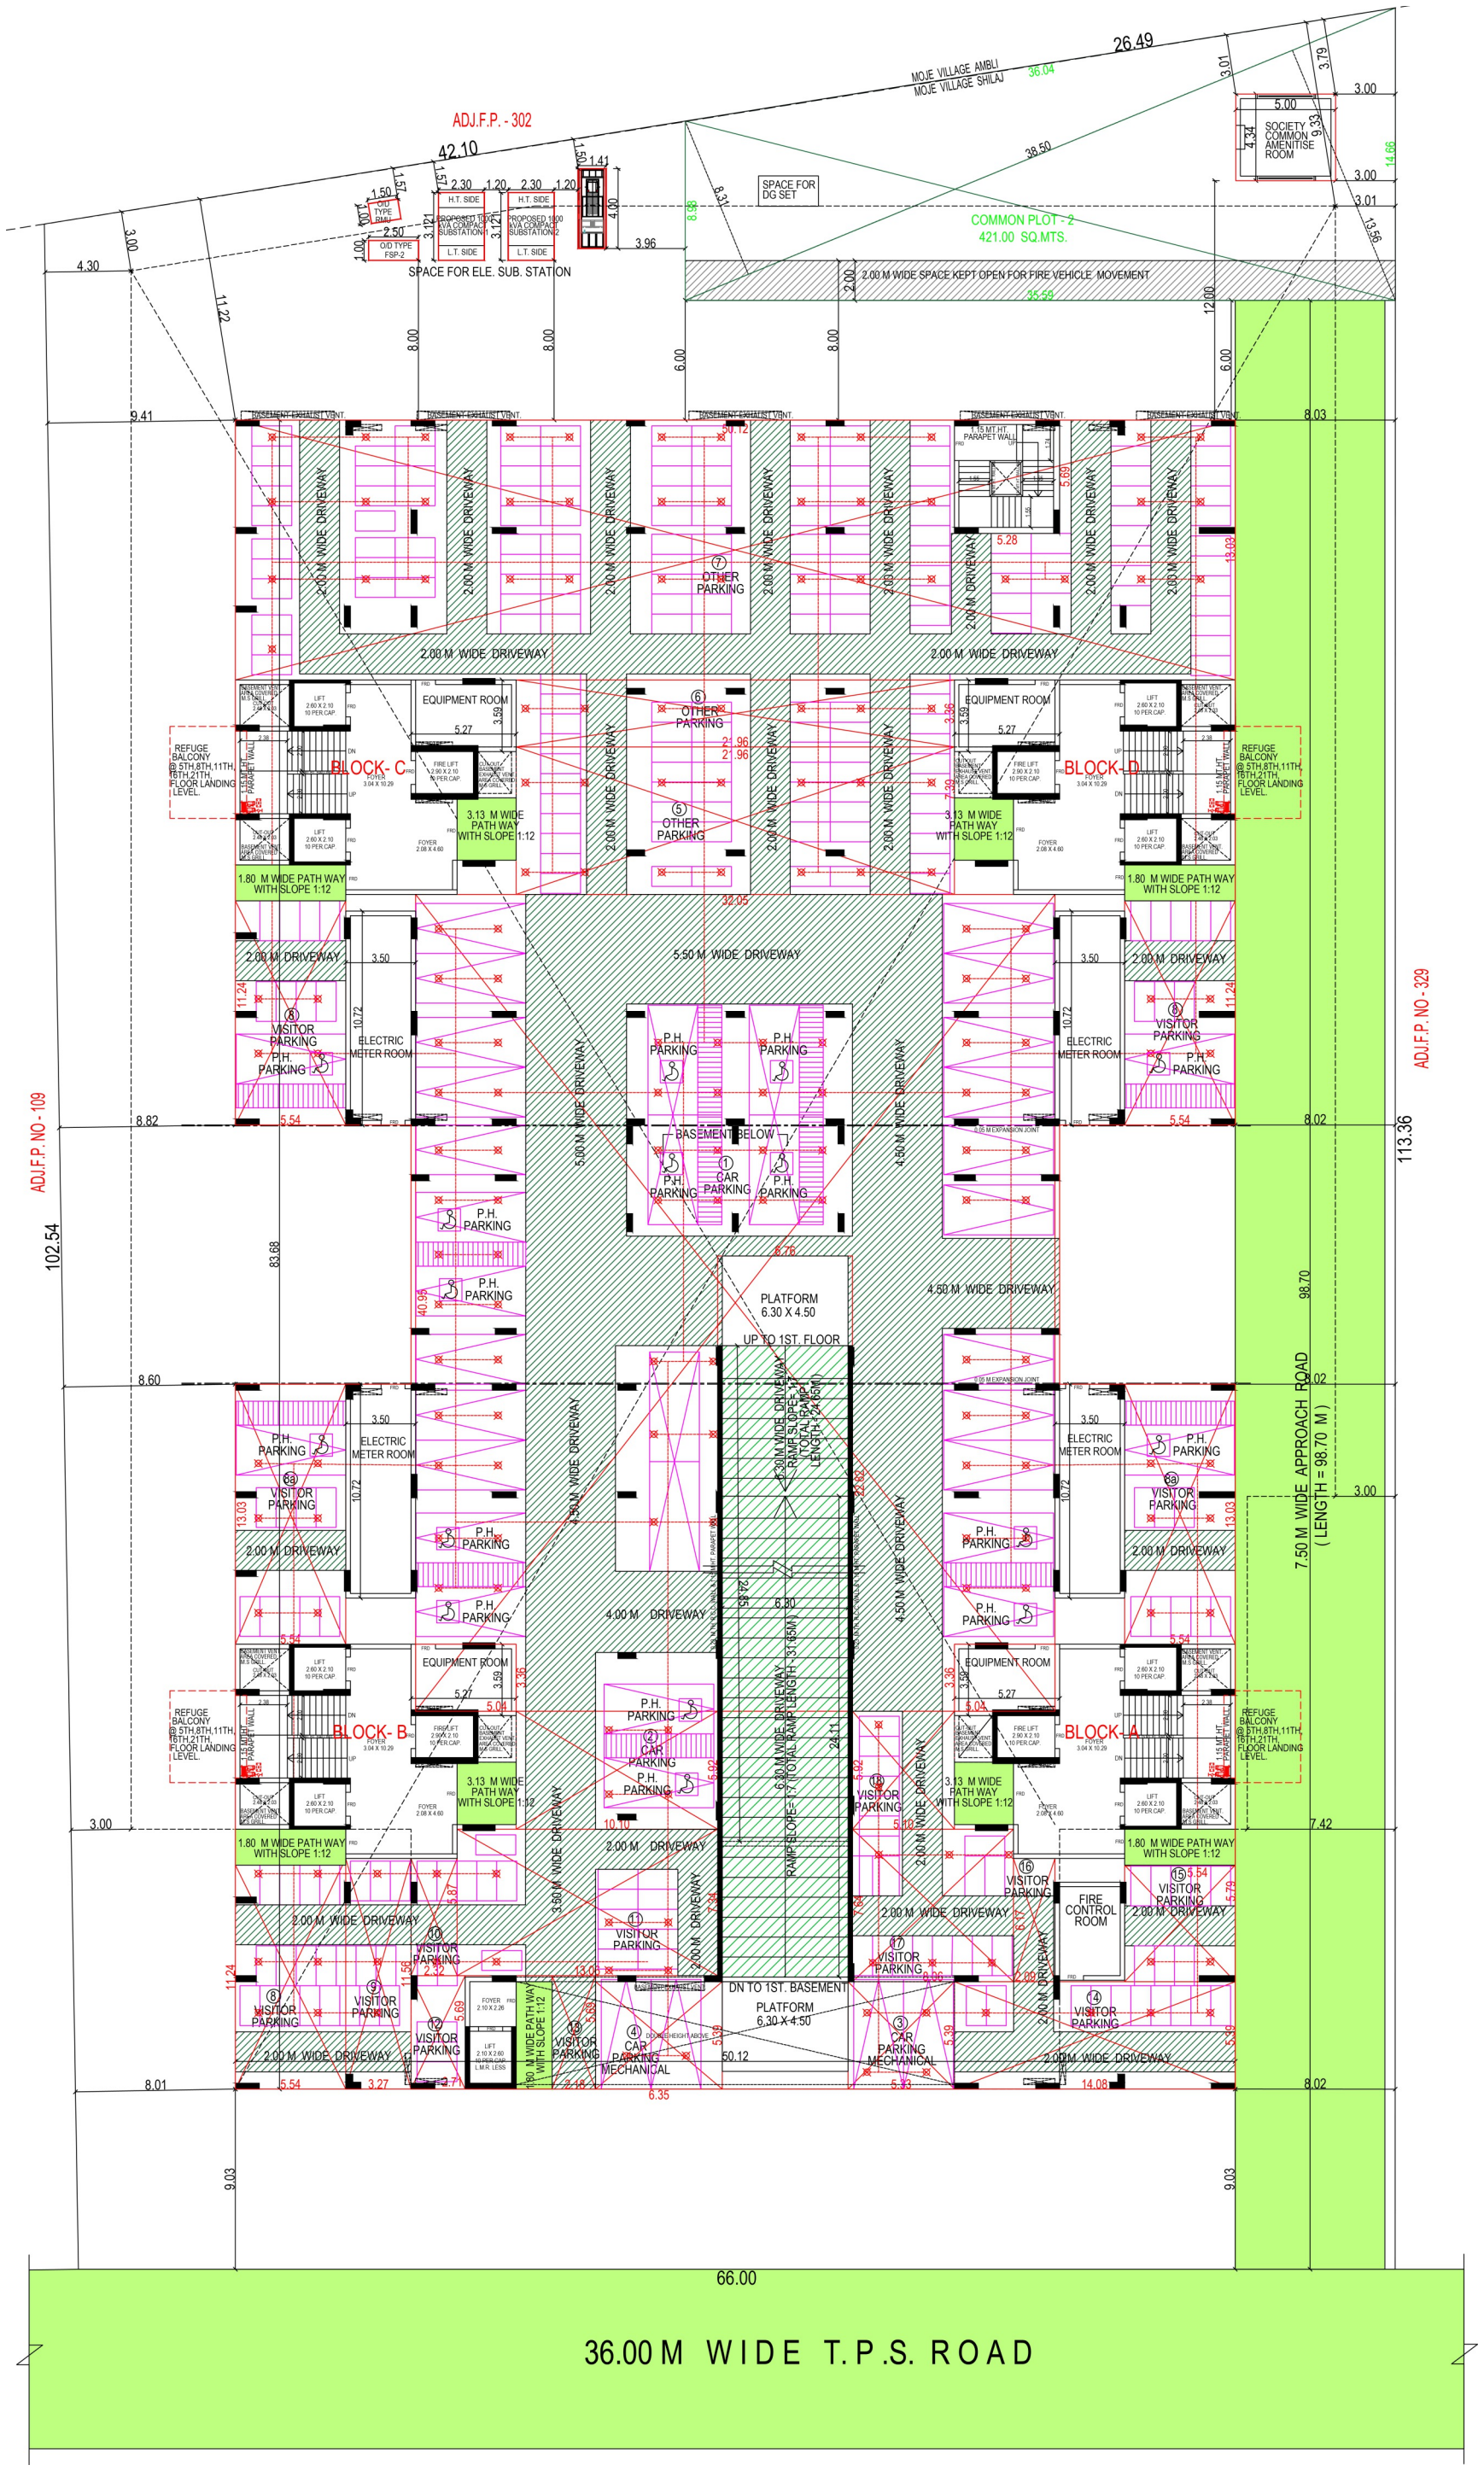


1ST FLOOR PLAN

(PODIUM FLOOR) PLAN WITH PARKING LAYOUT

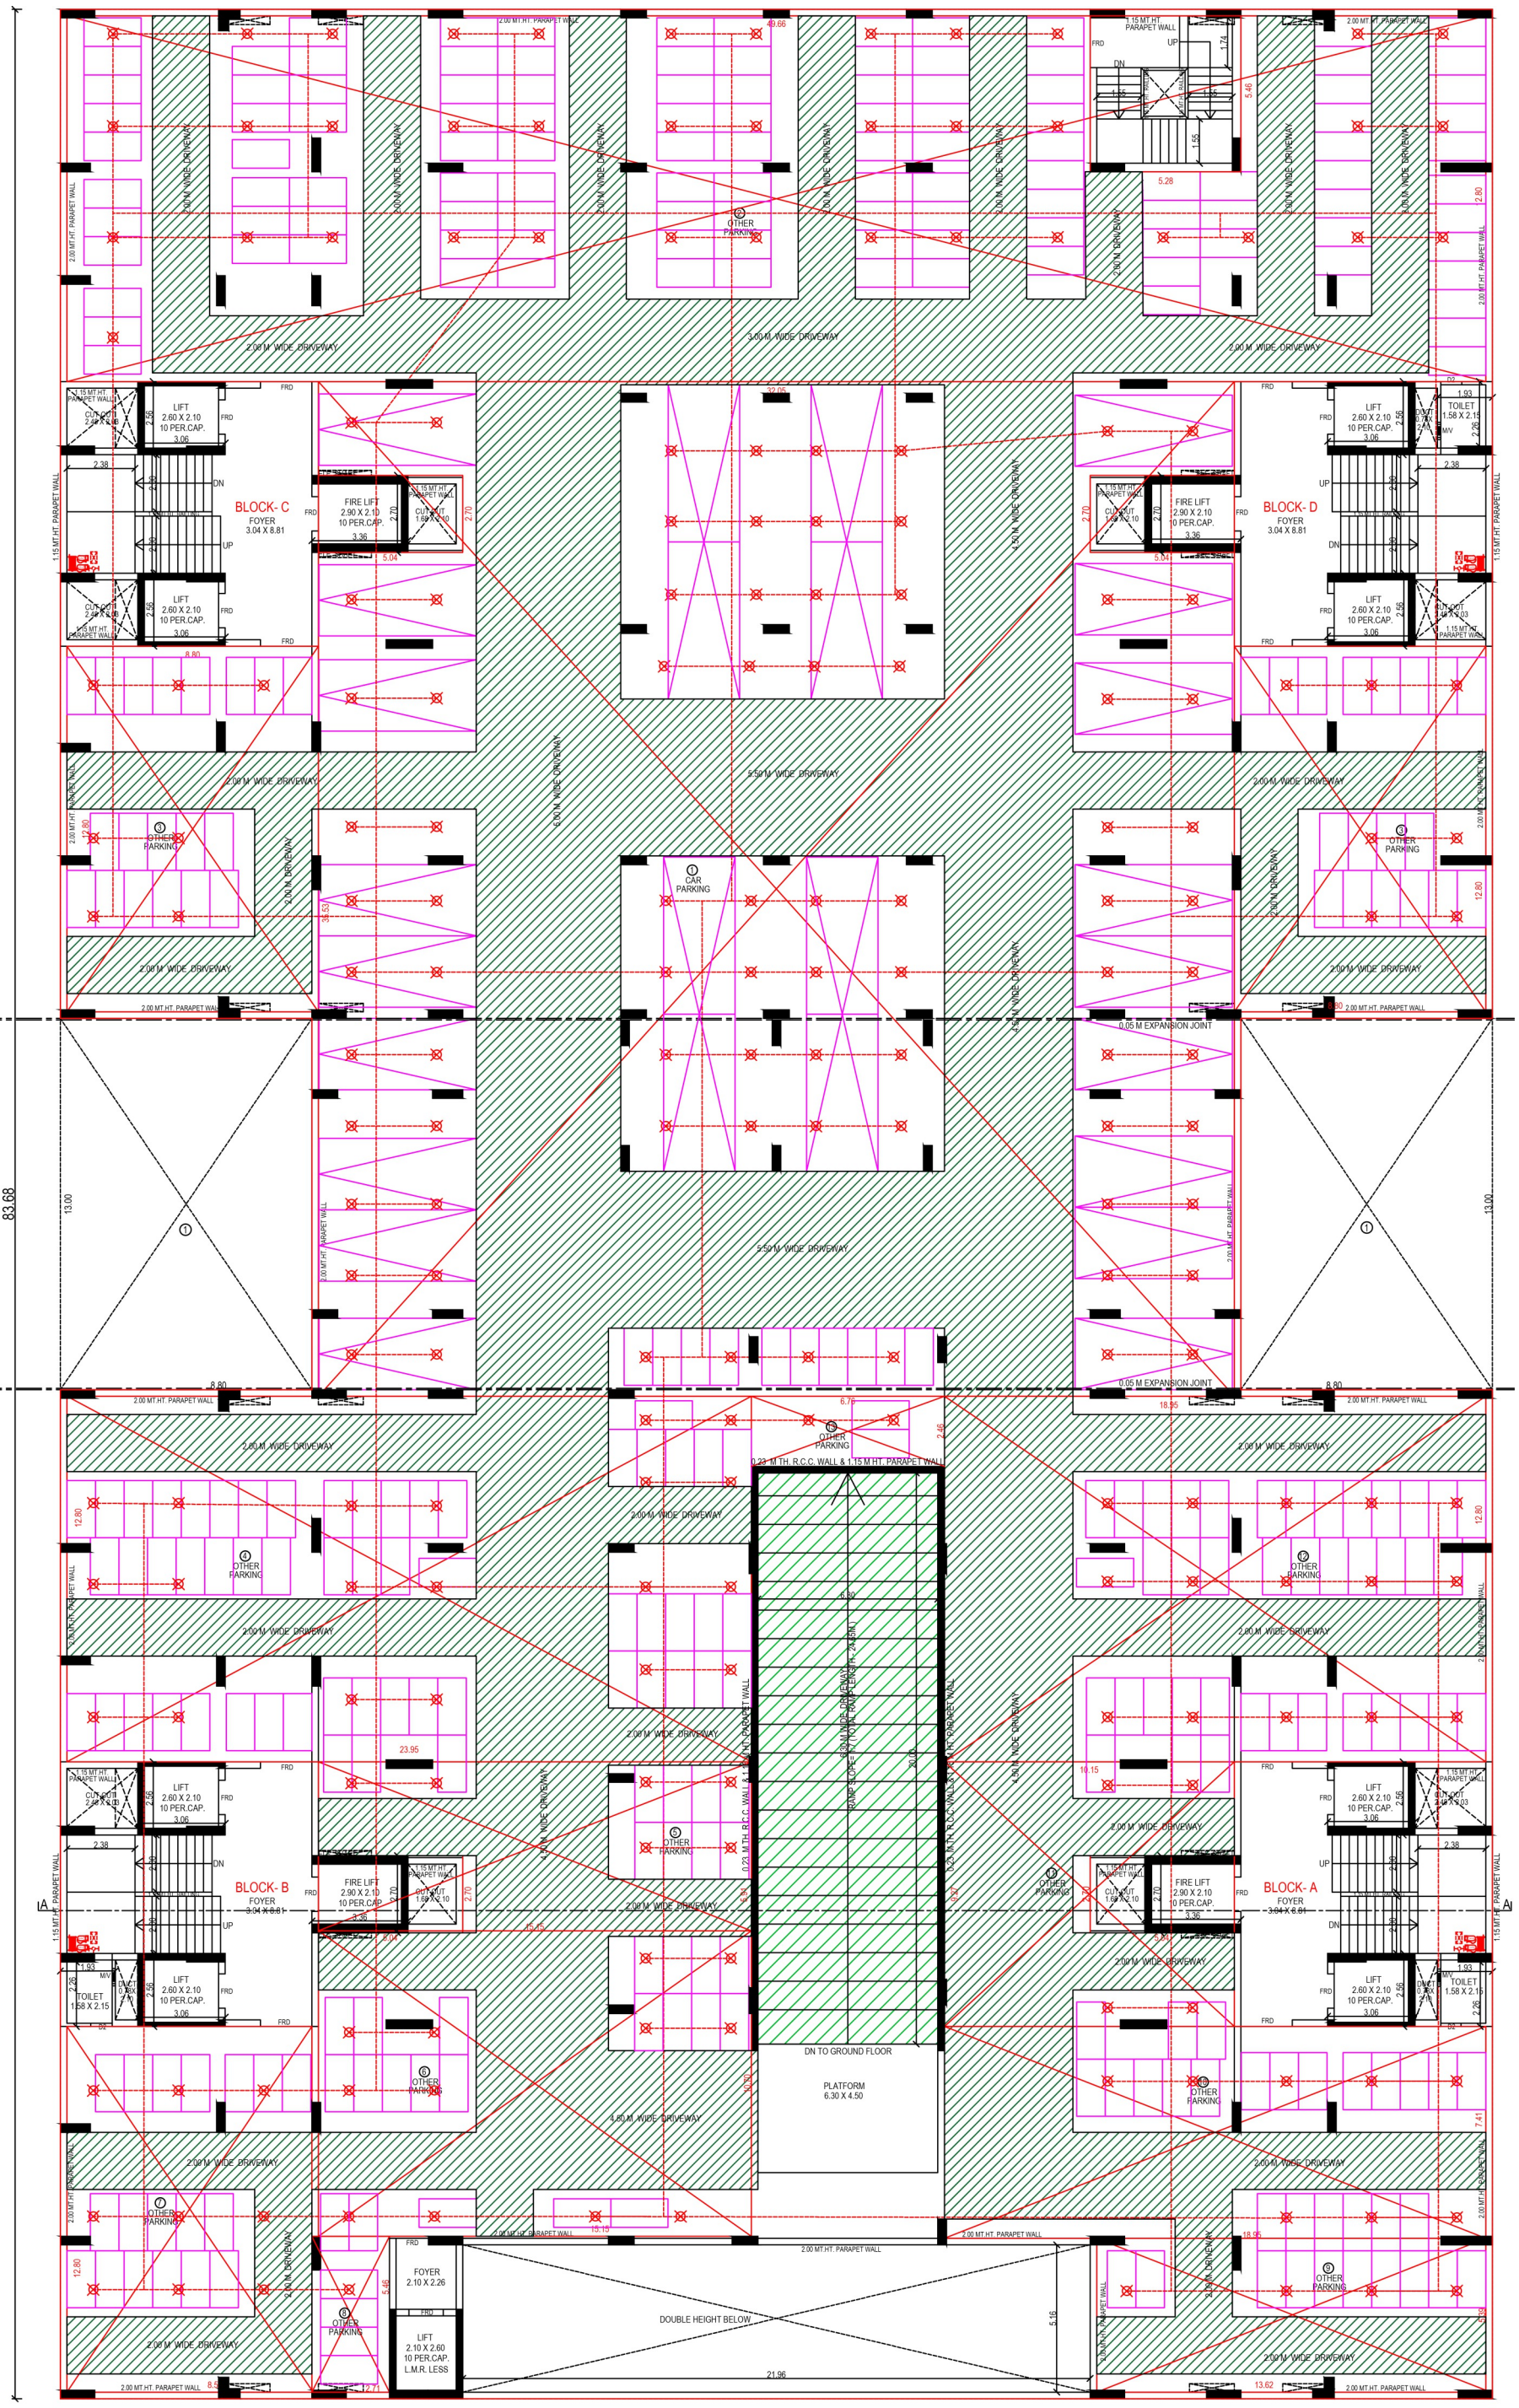


2ND FLOOR PLAN


PODIUM TERRACE

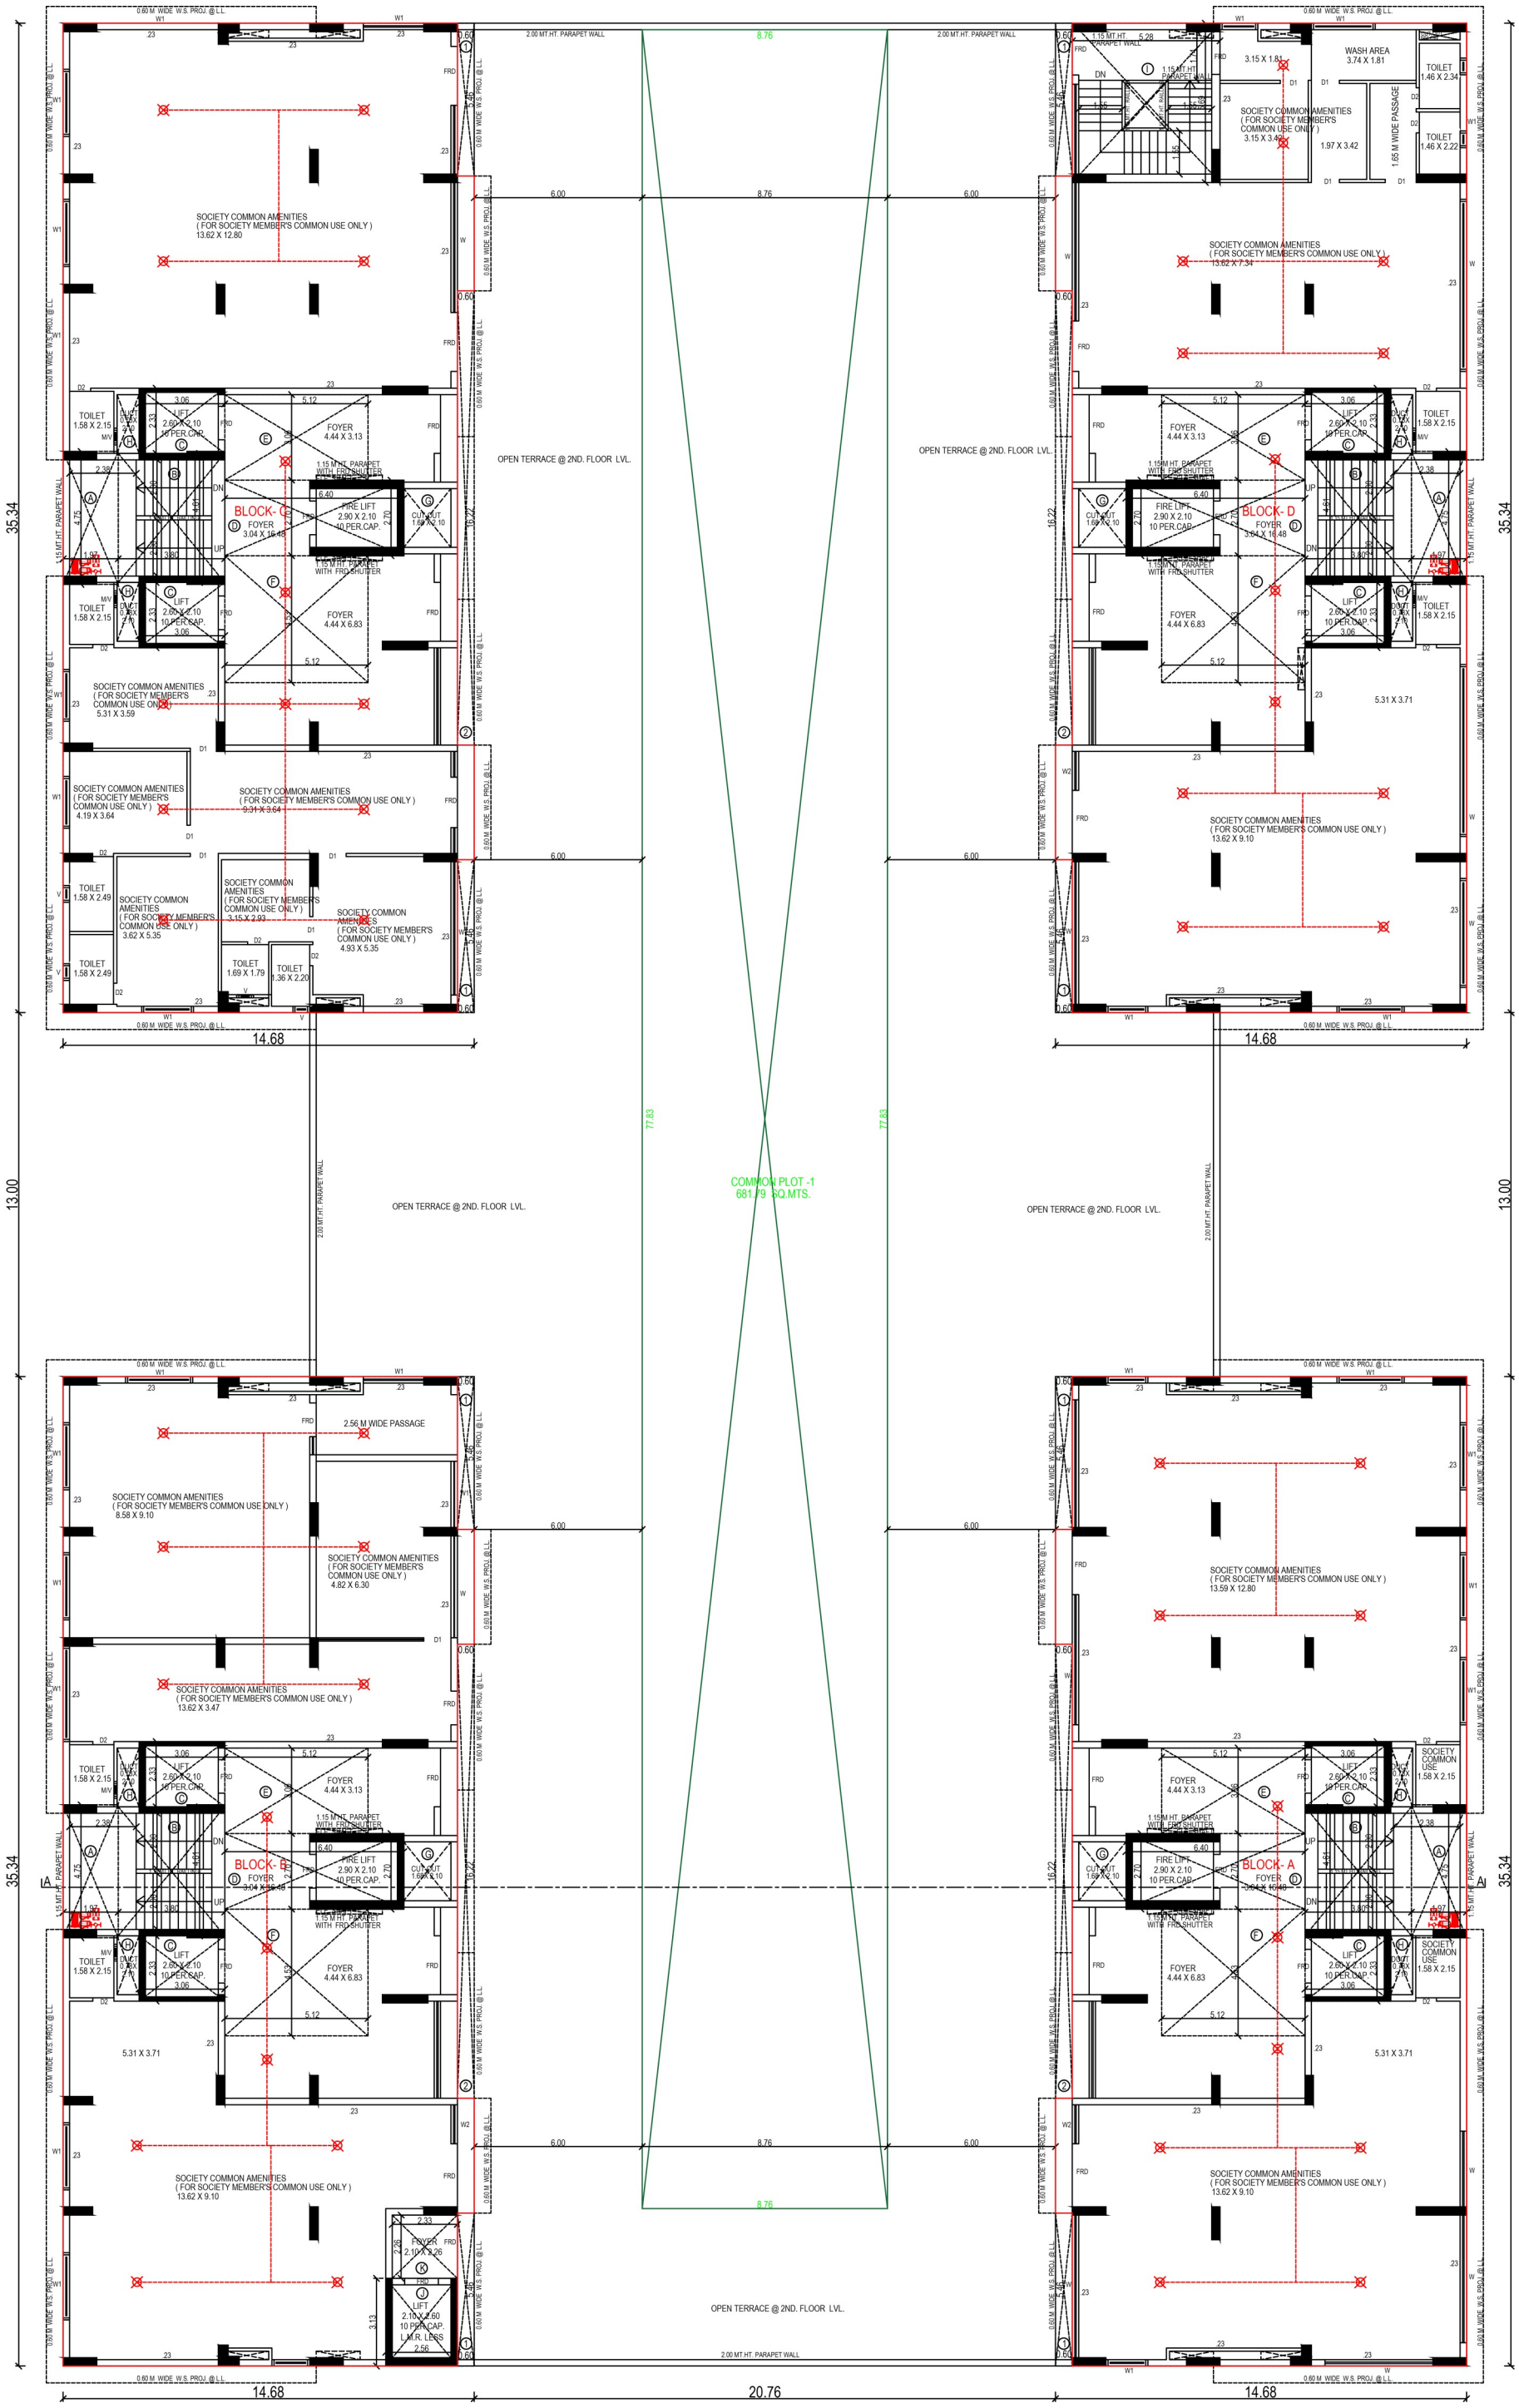

3RD FLOOR PLAN

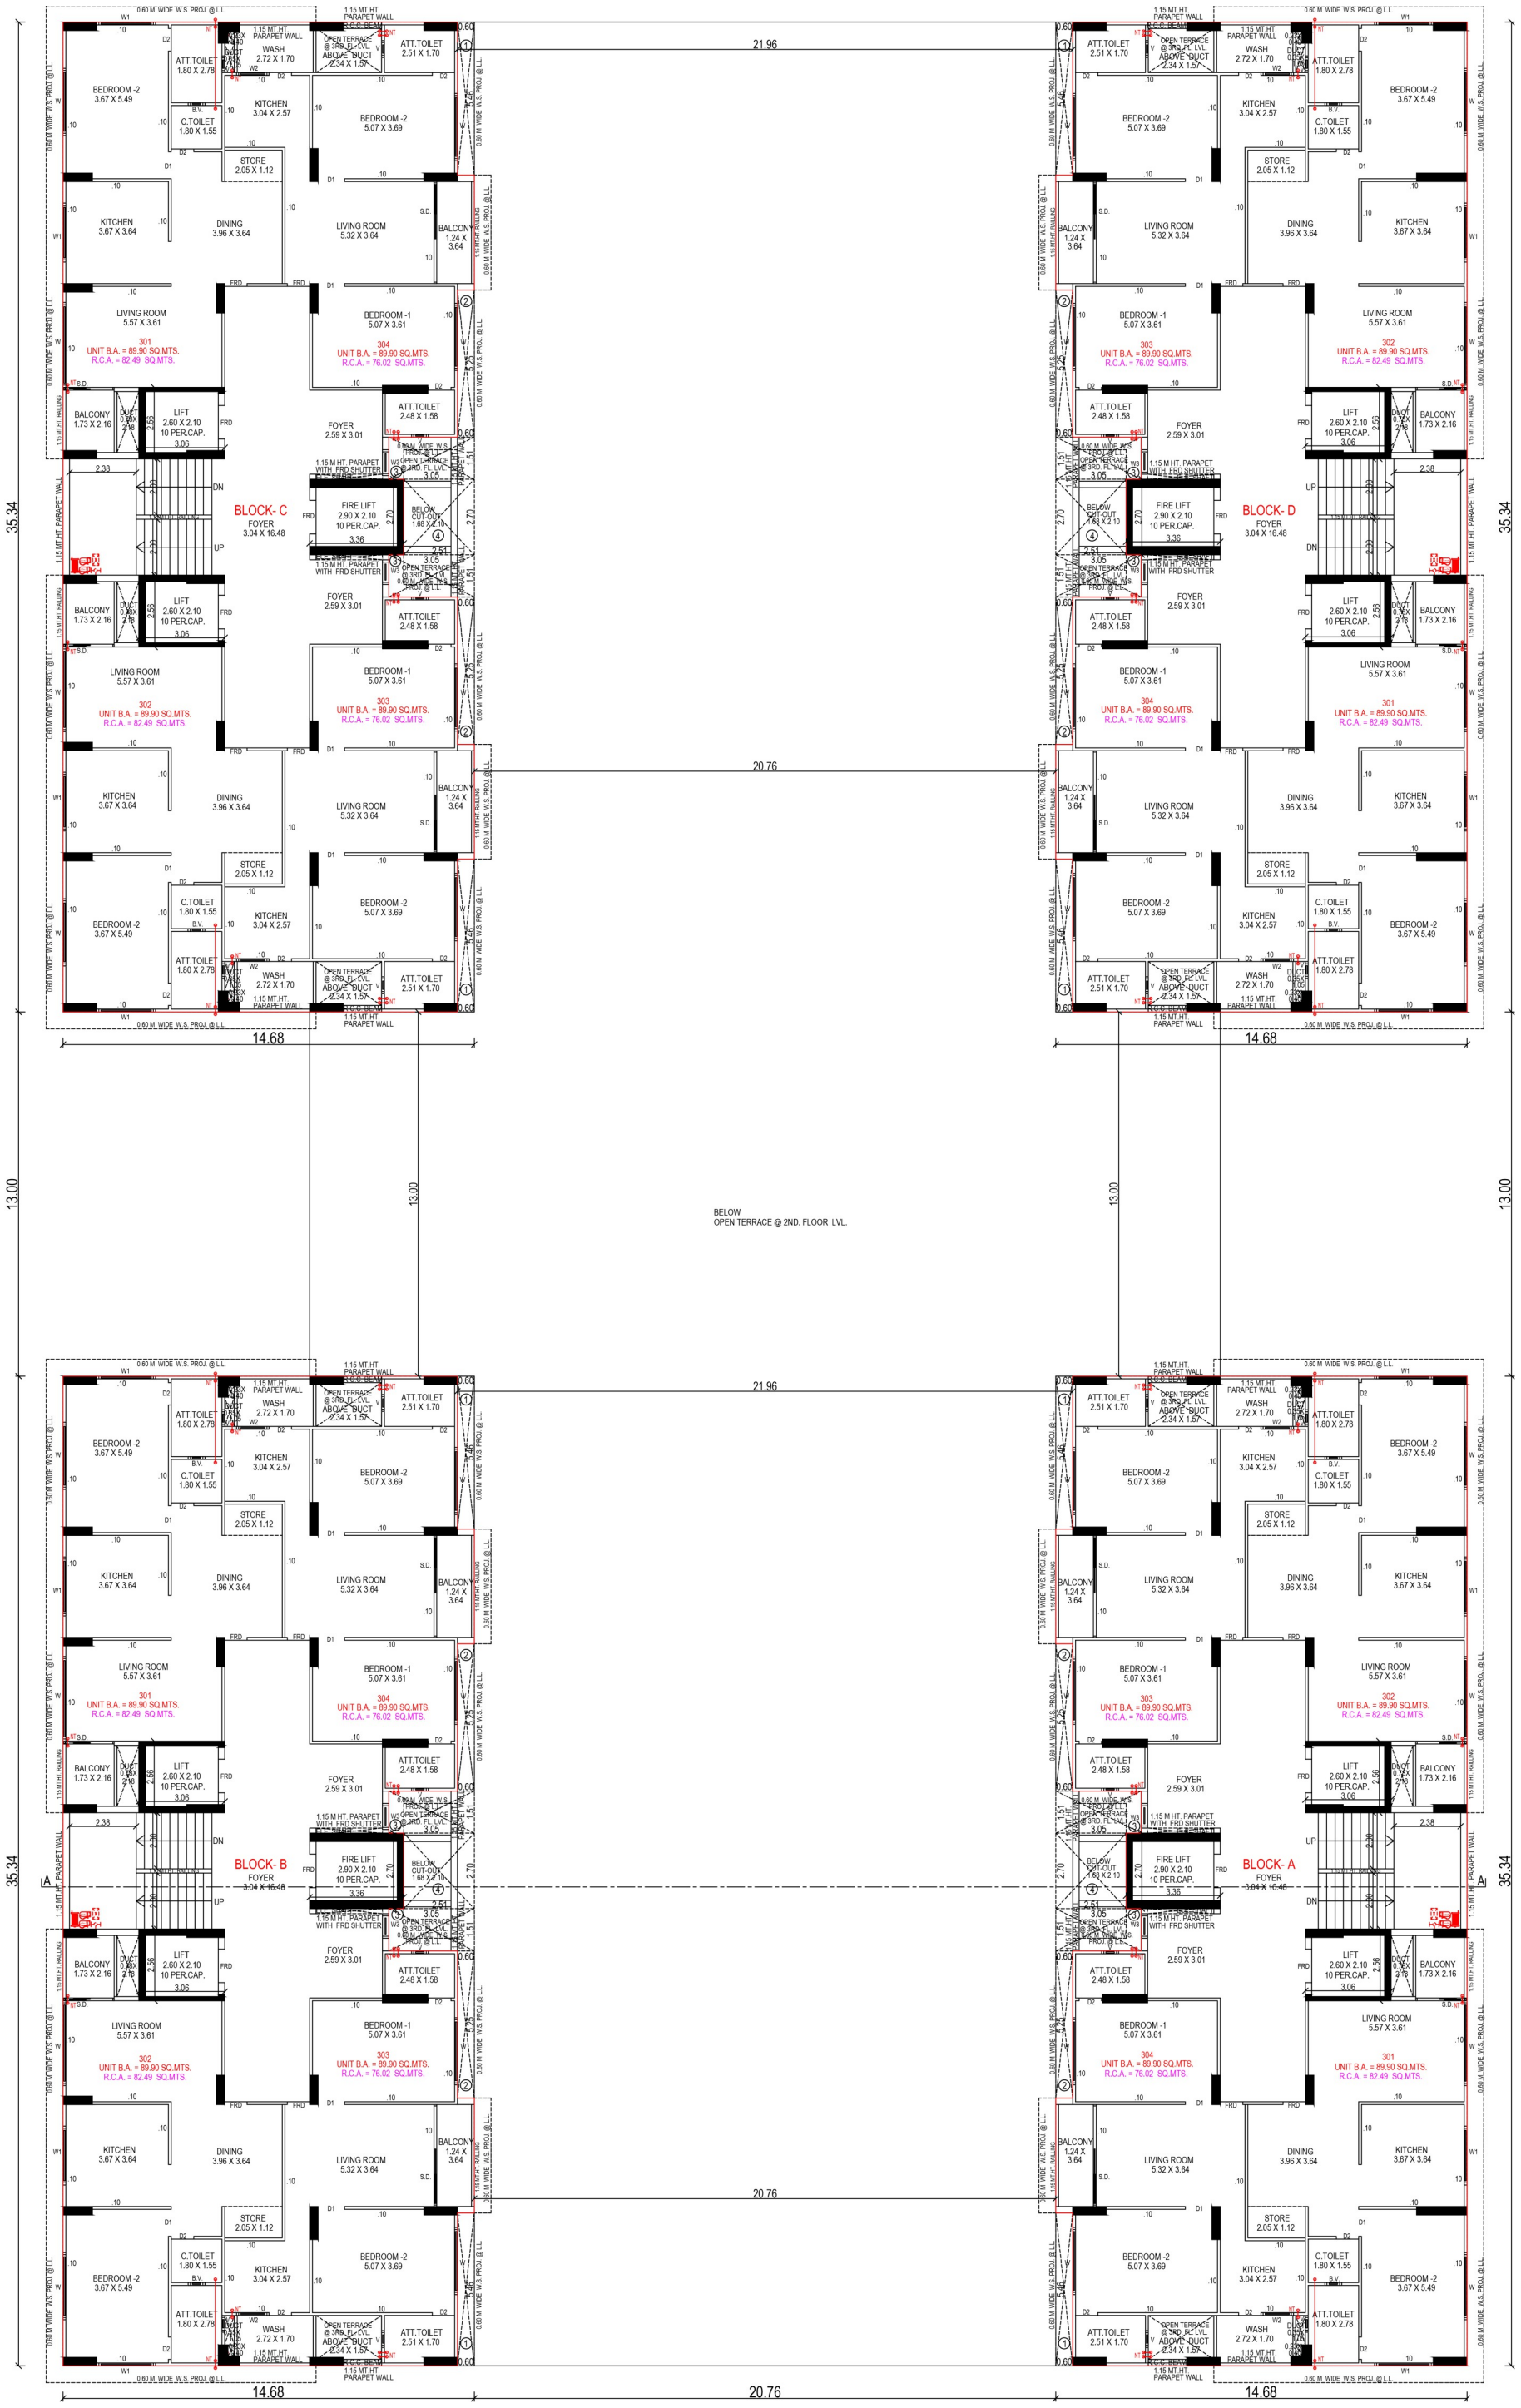


4,6,7,9,10,12,13,14 FLOOR

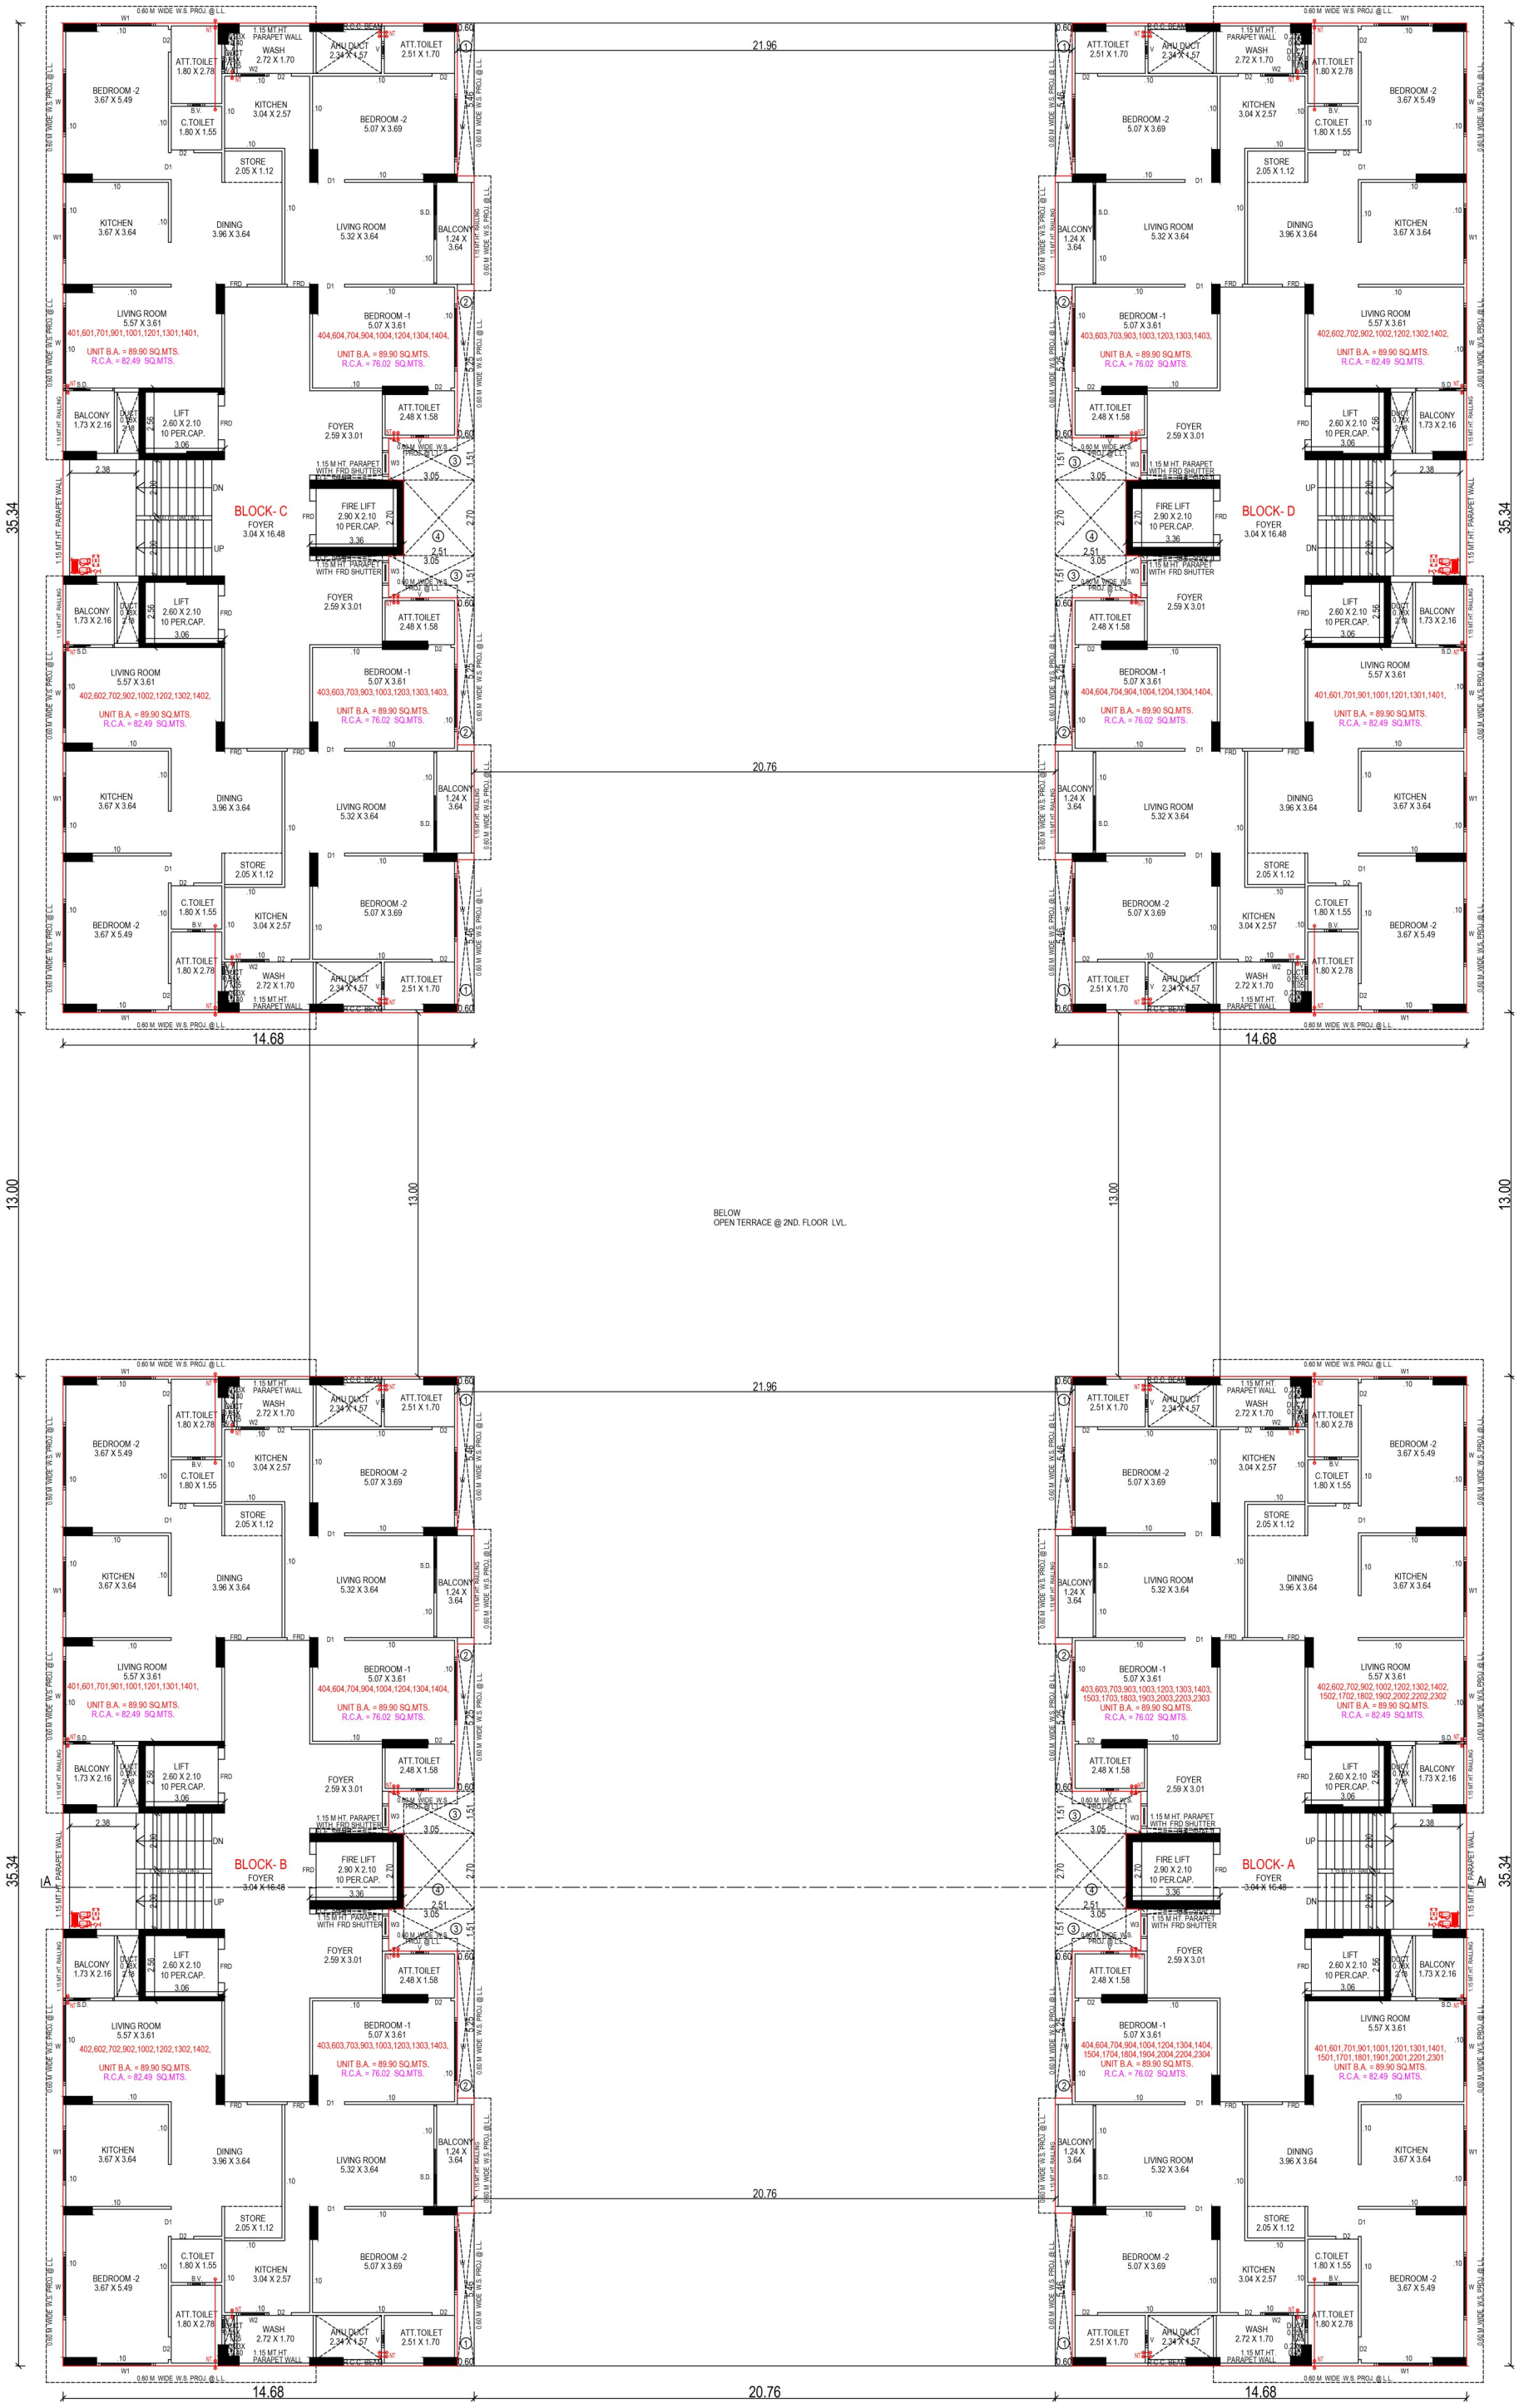


5,8,11 FLOOR

REFUGE AREA

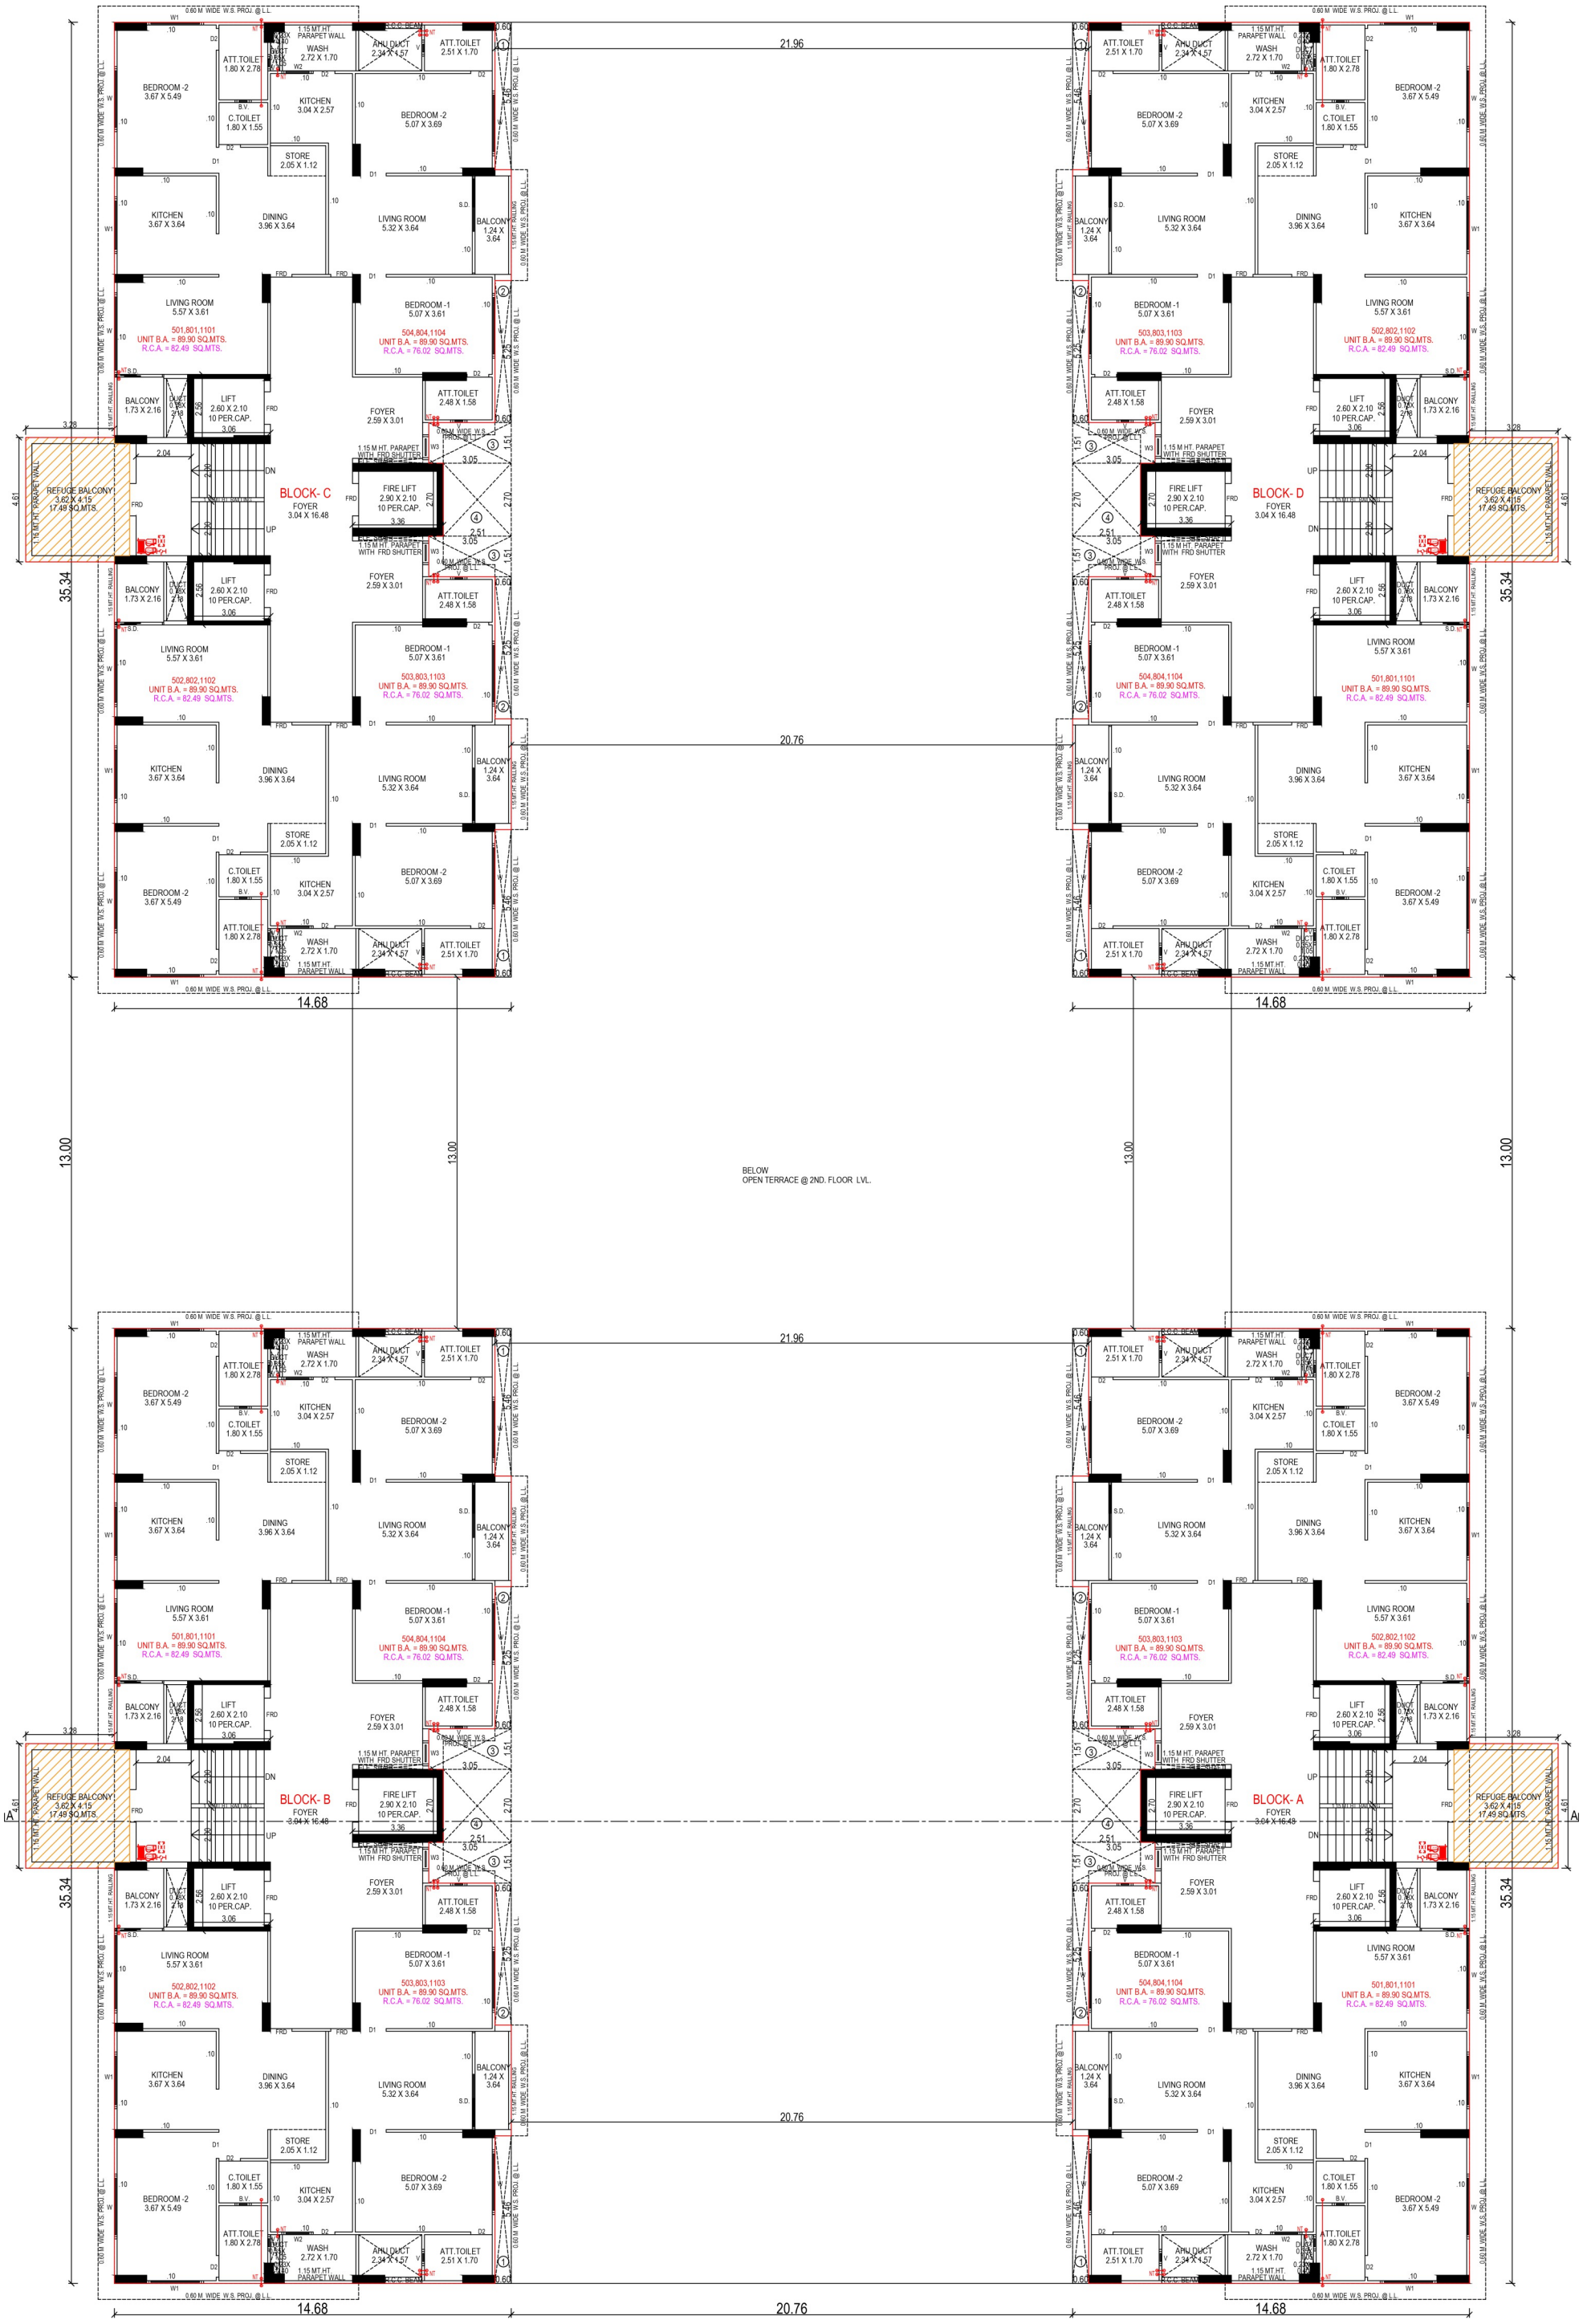


15,17,18,19,20,22,23 FLOOR

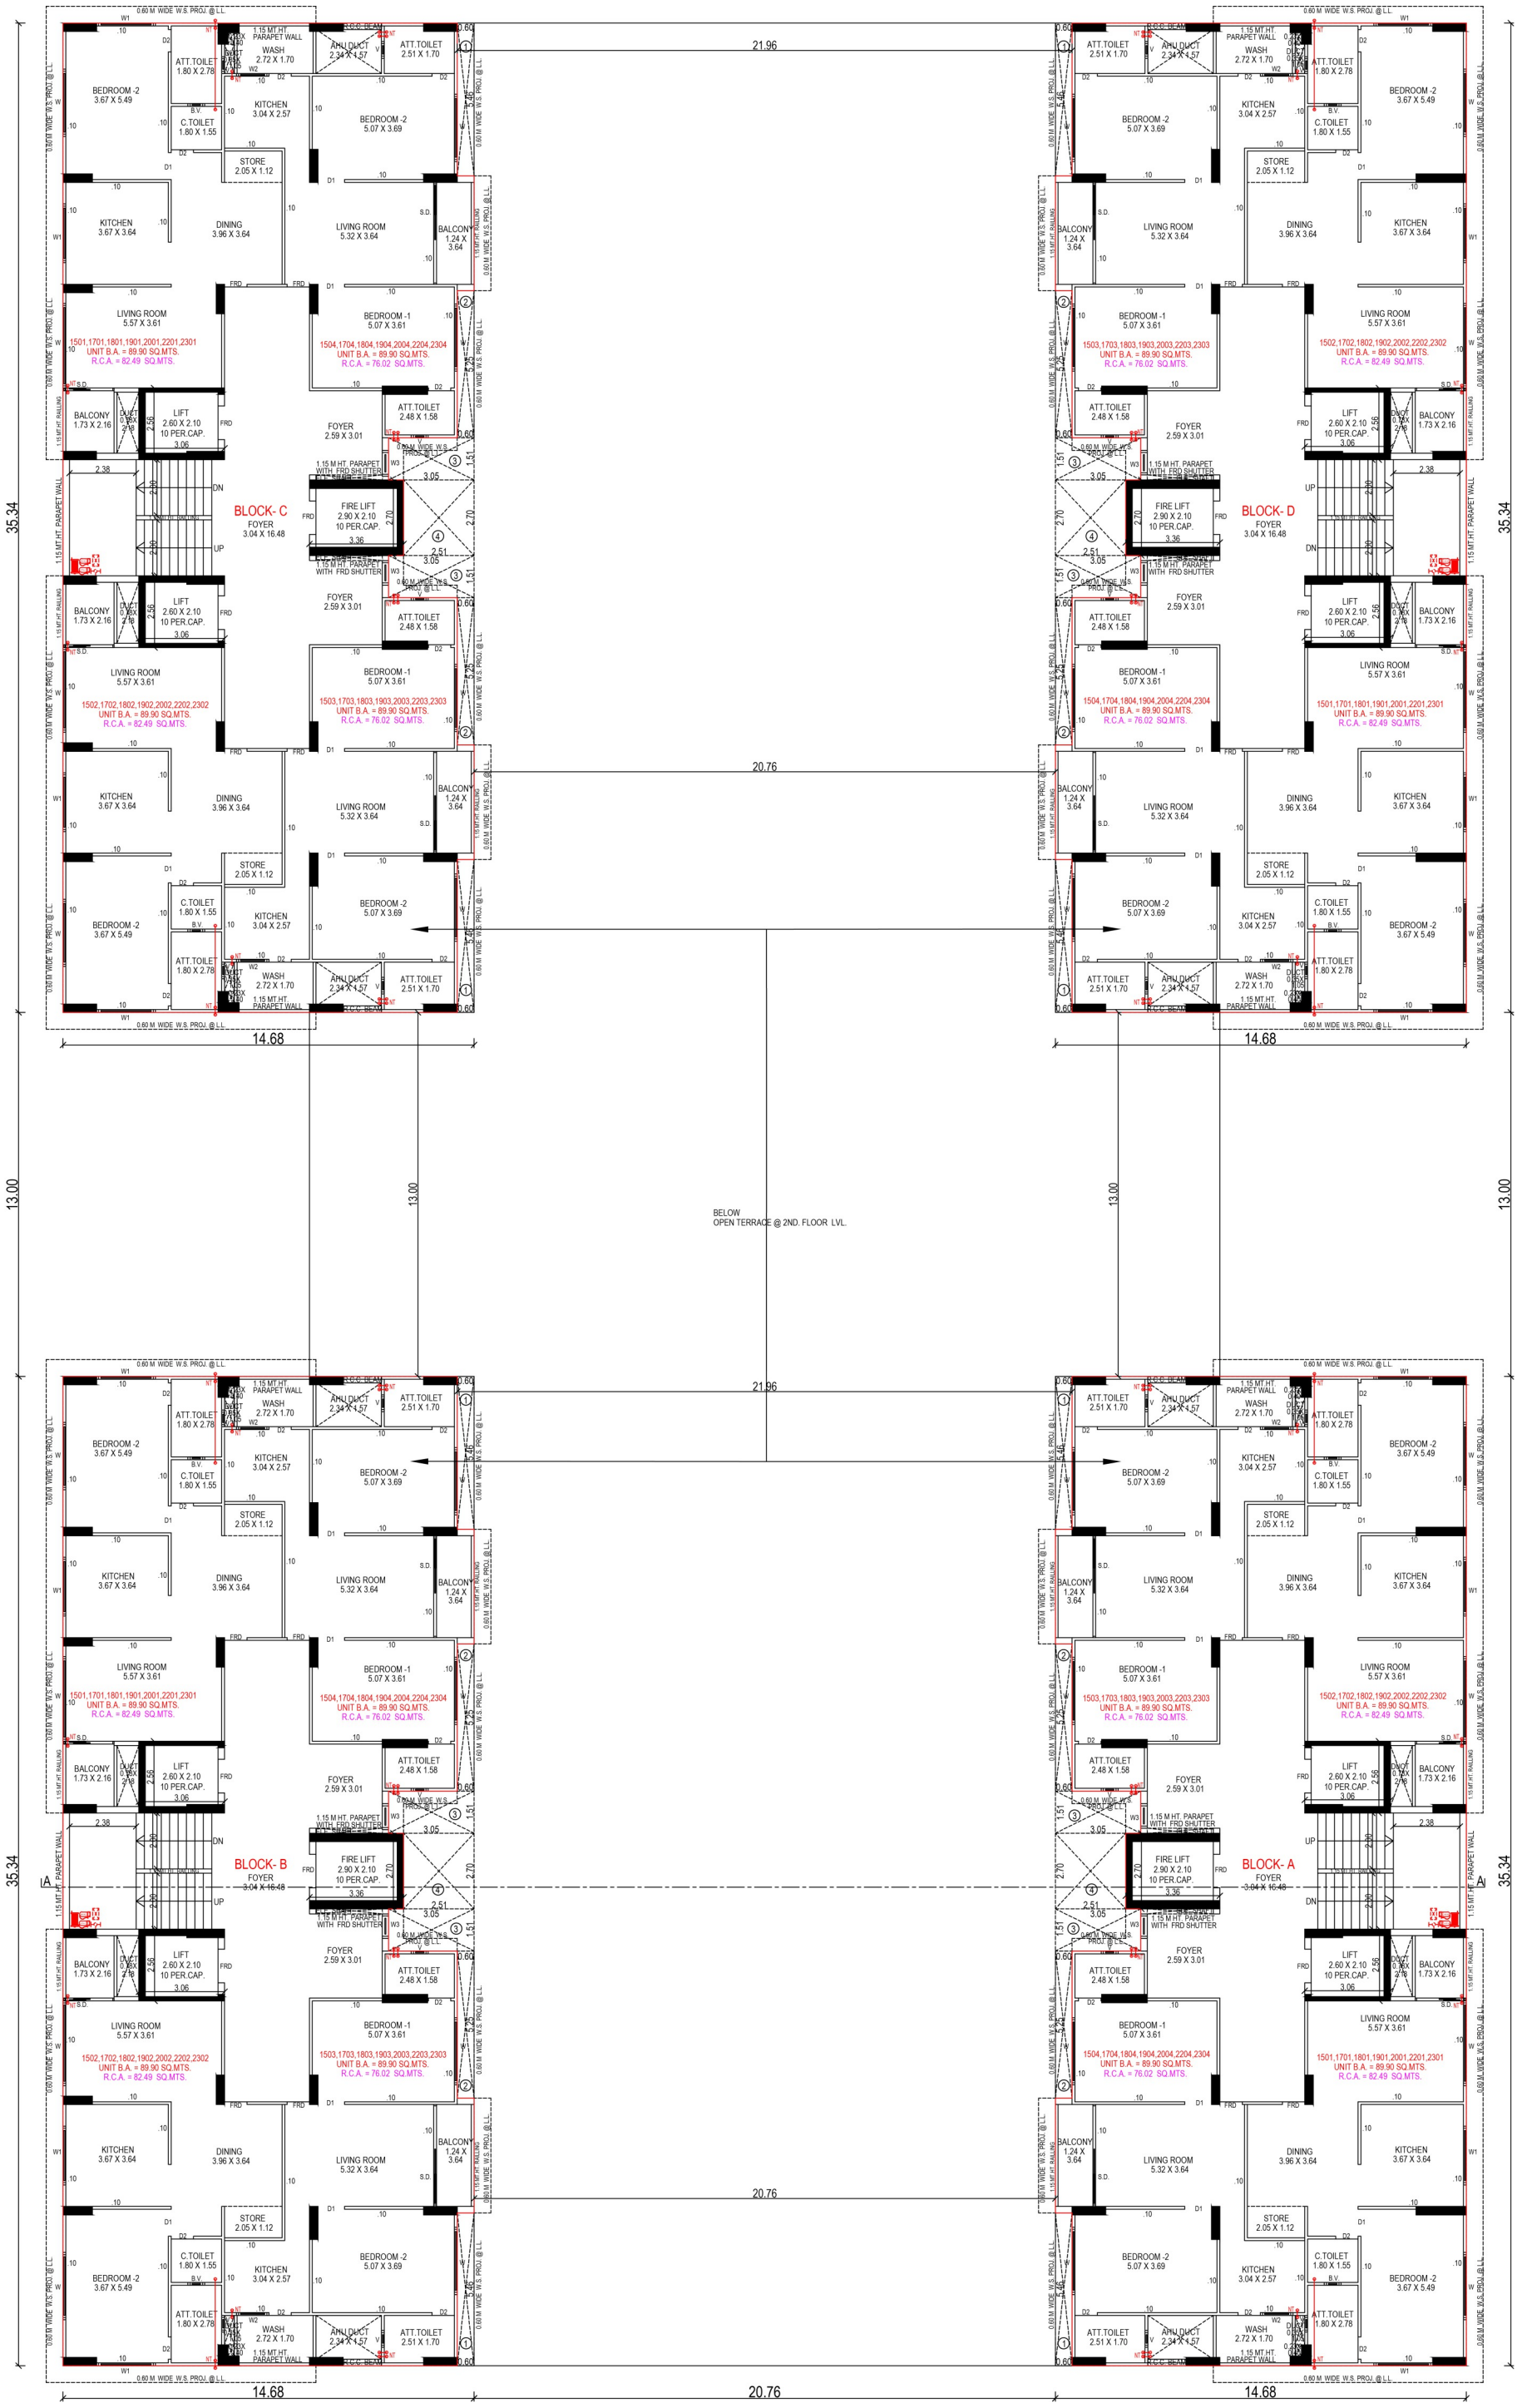


16, 21 FLOOR


REFUGE AREA

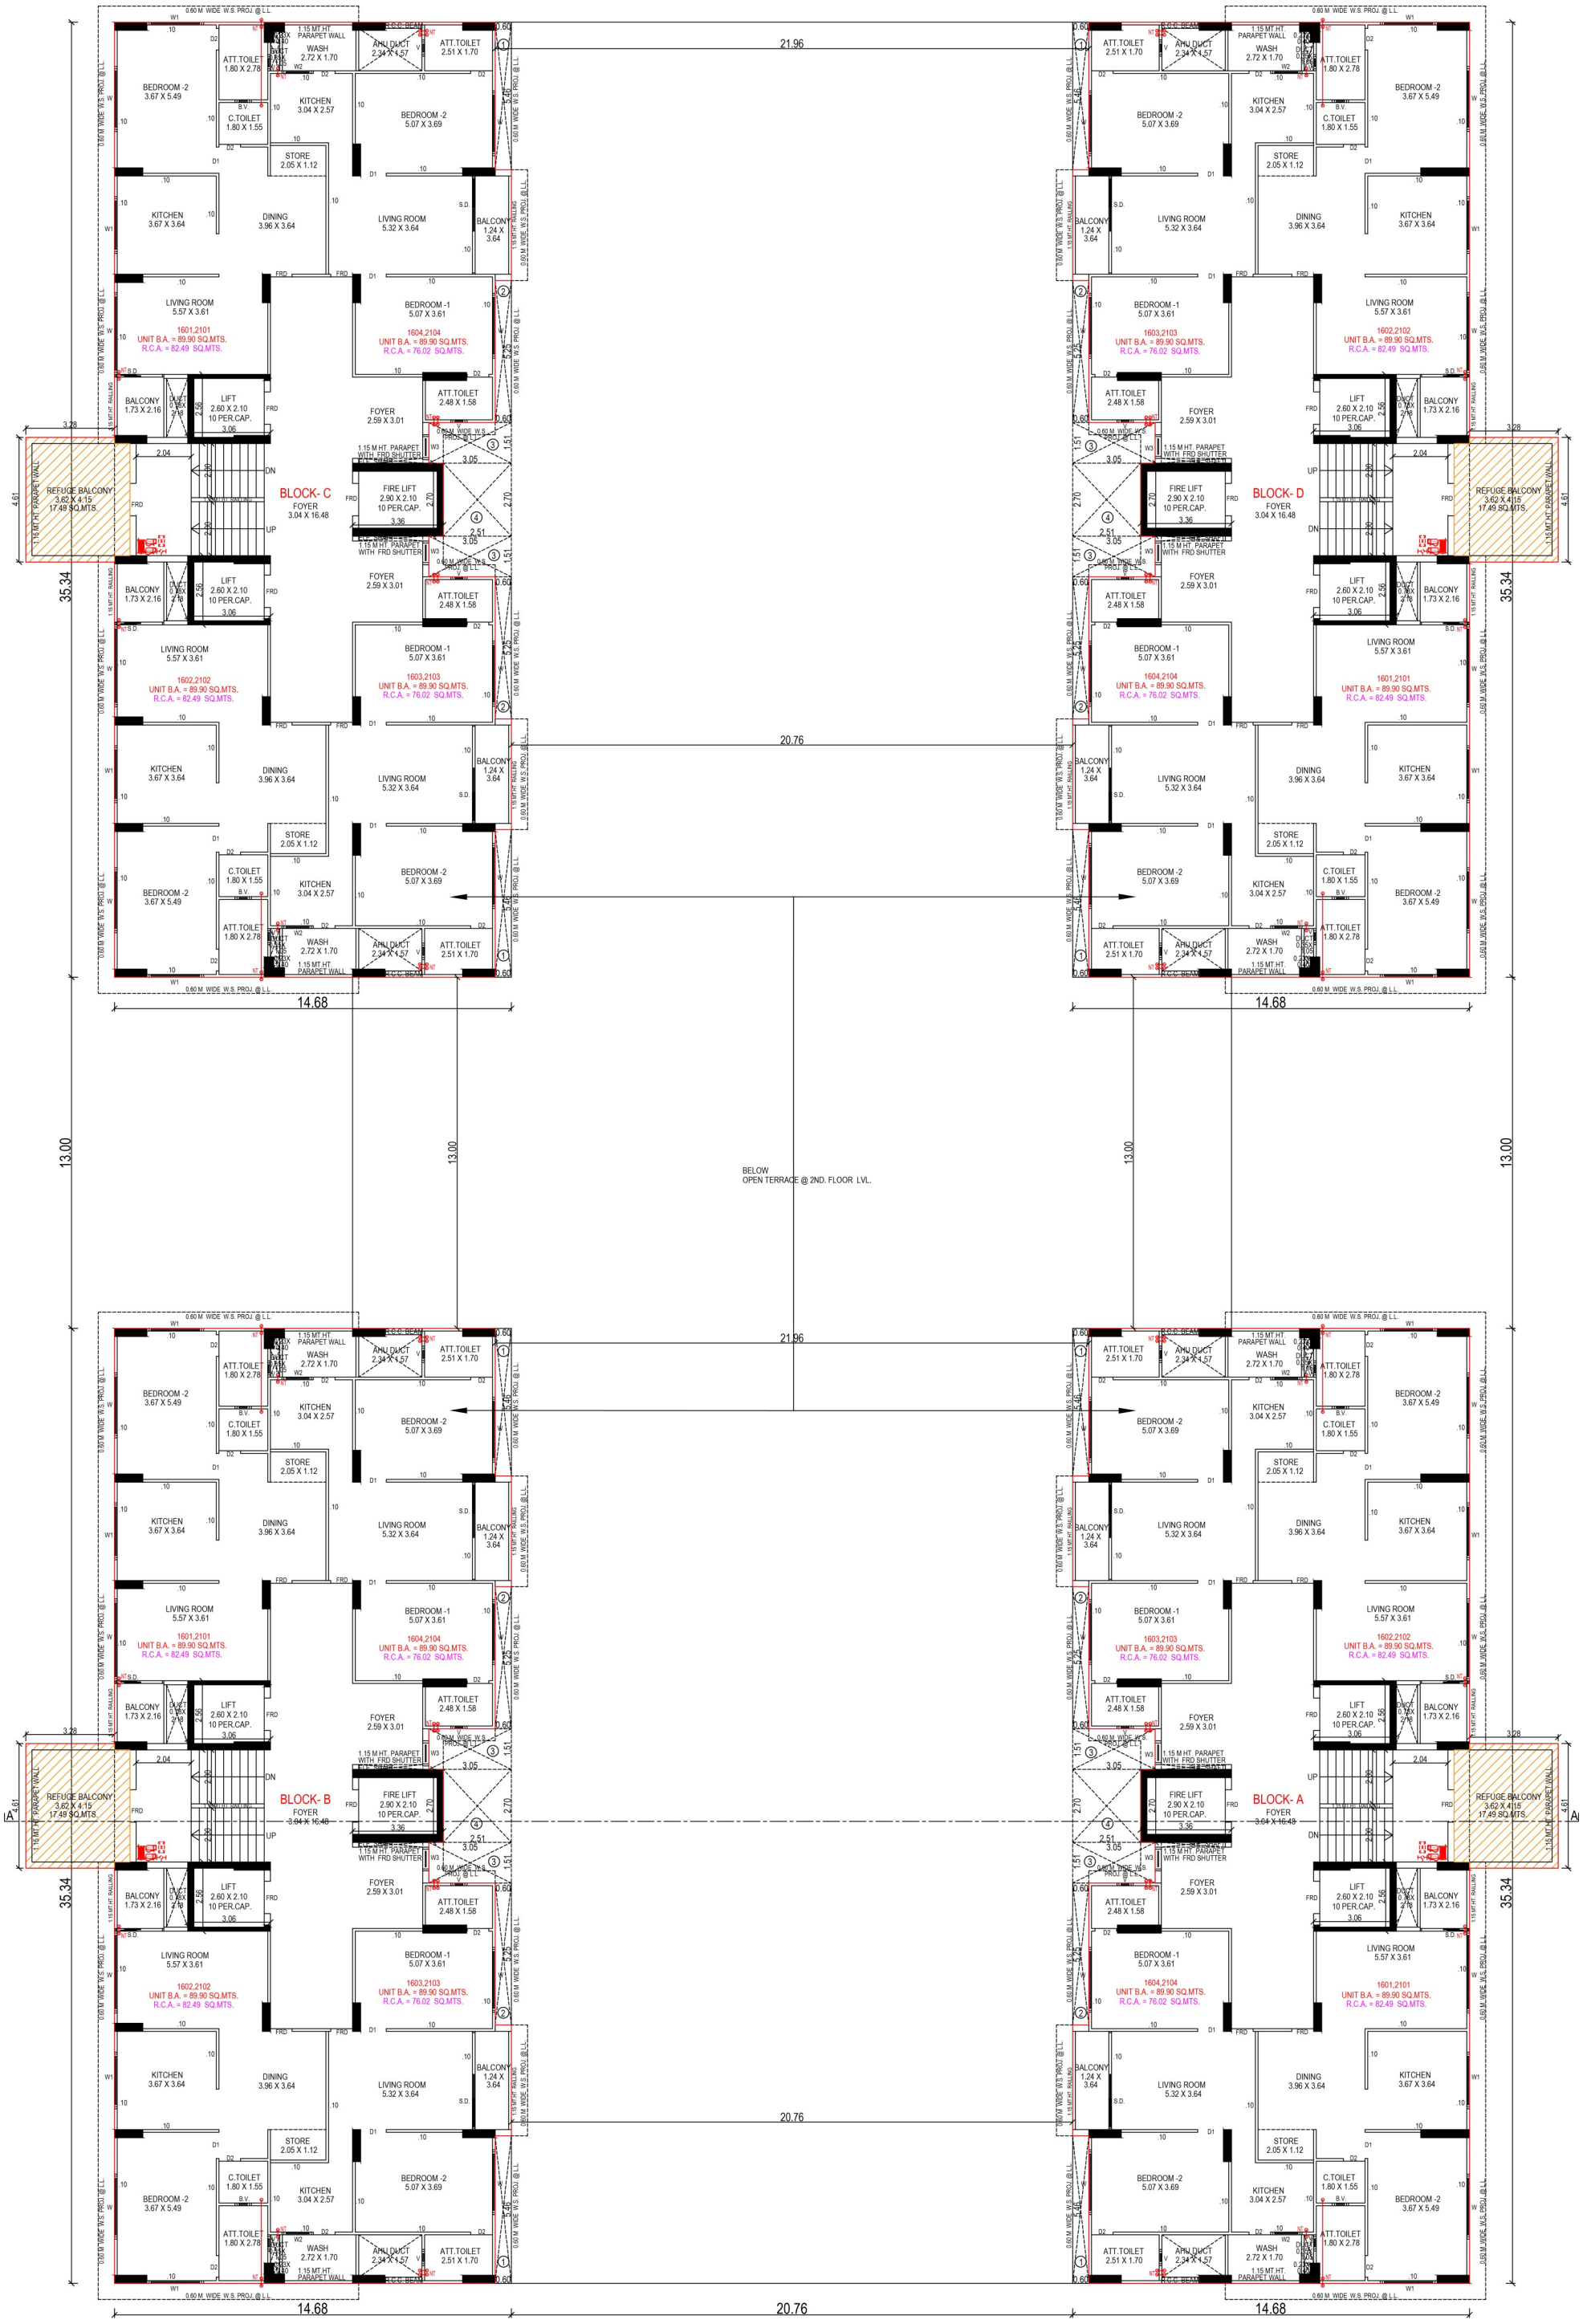

TERRACE FLOOR

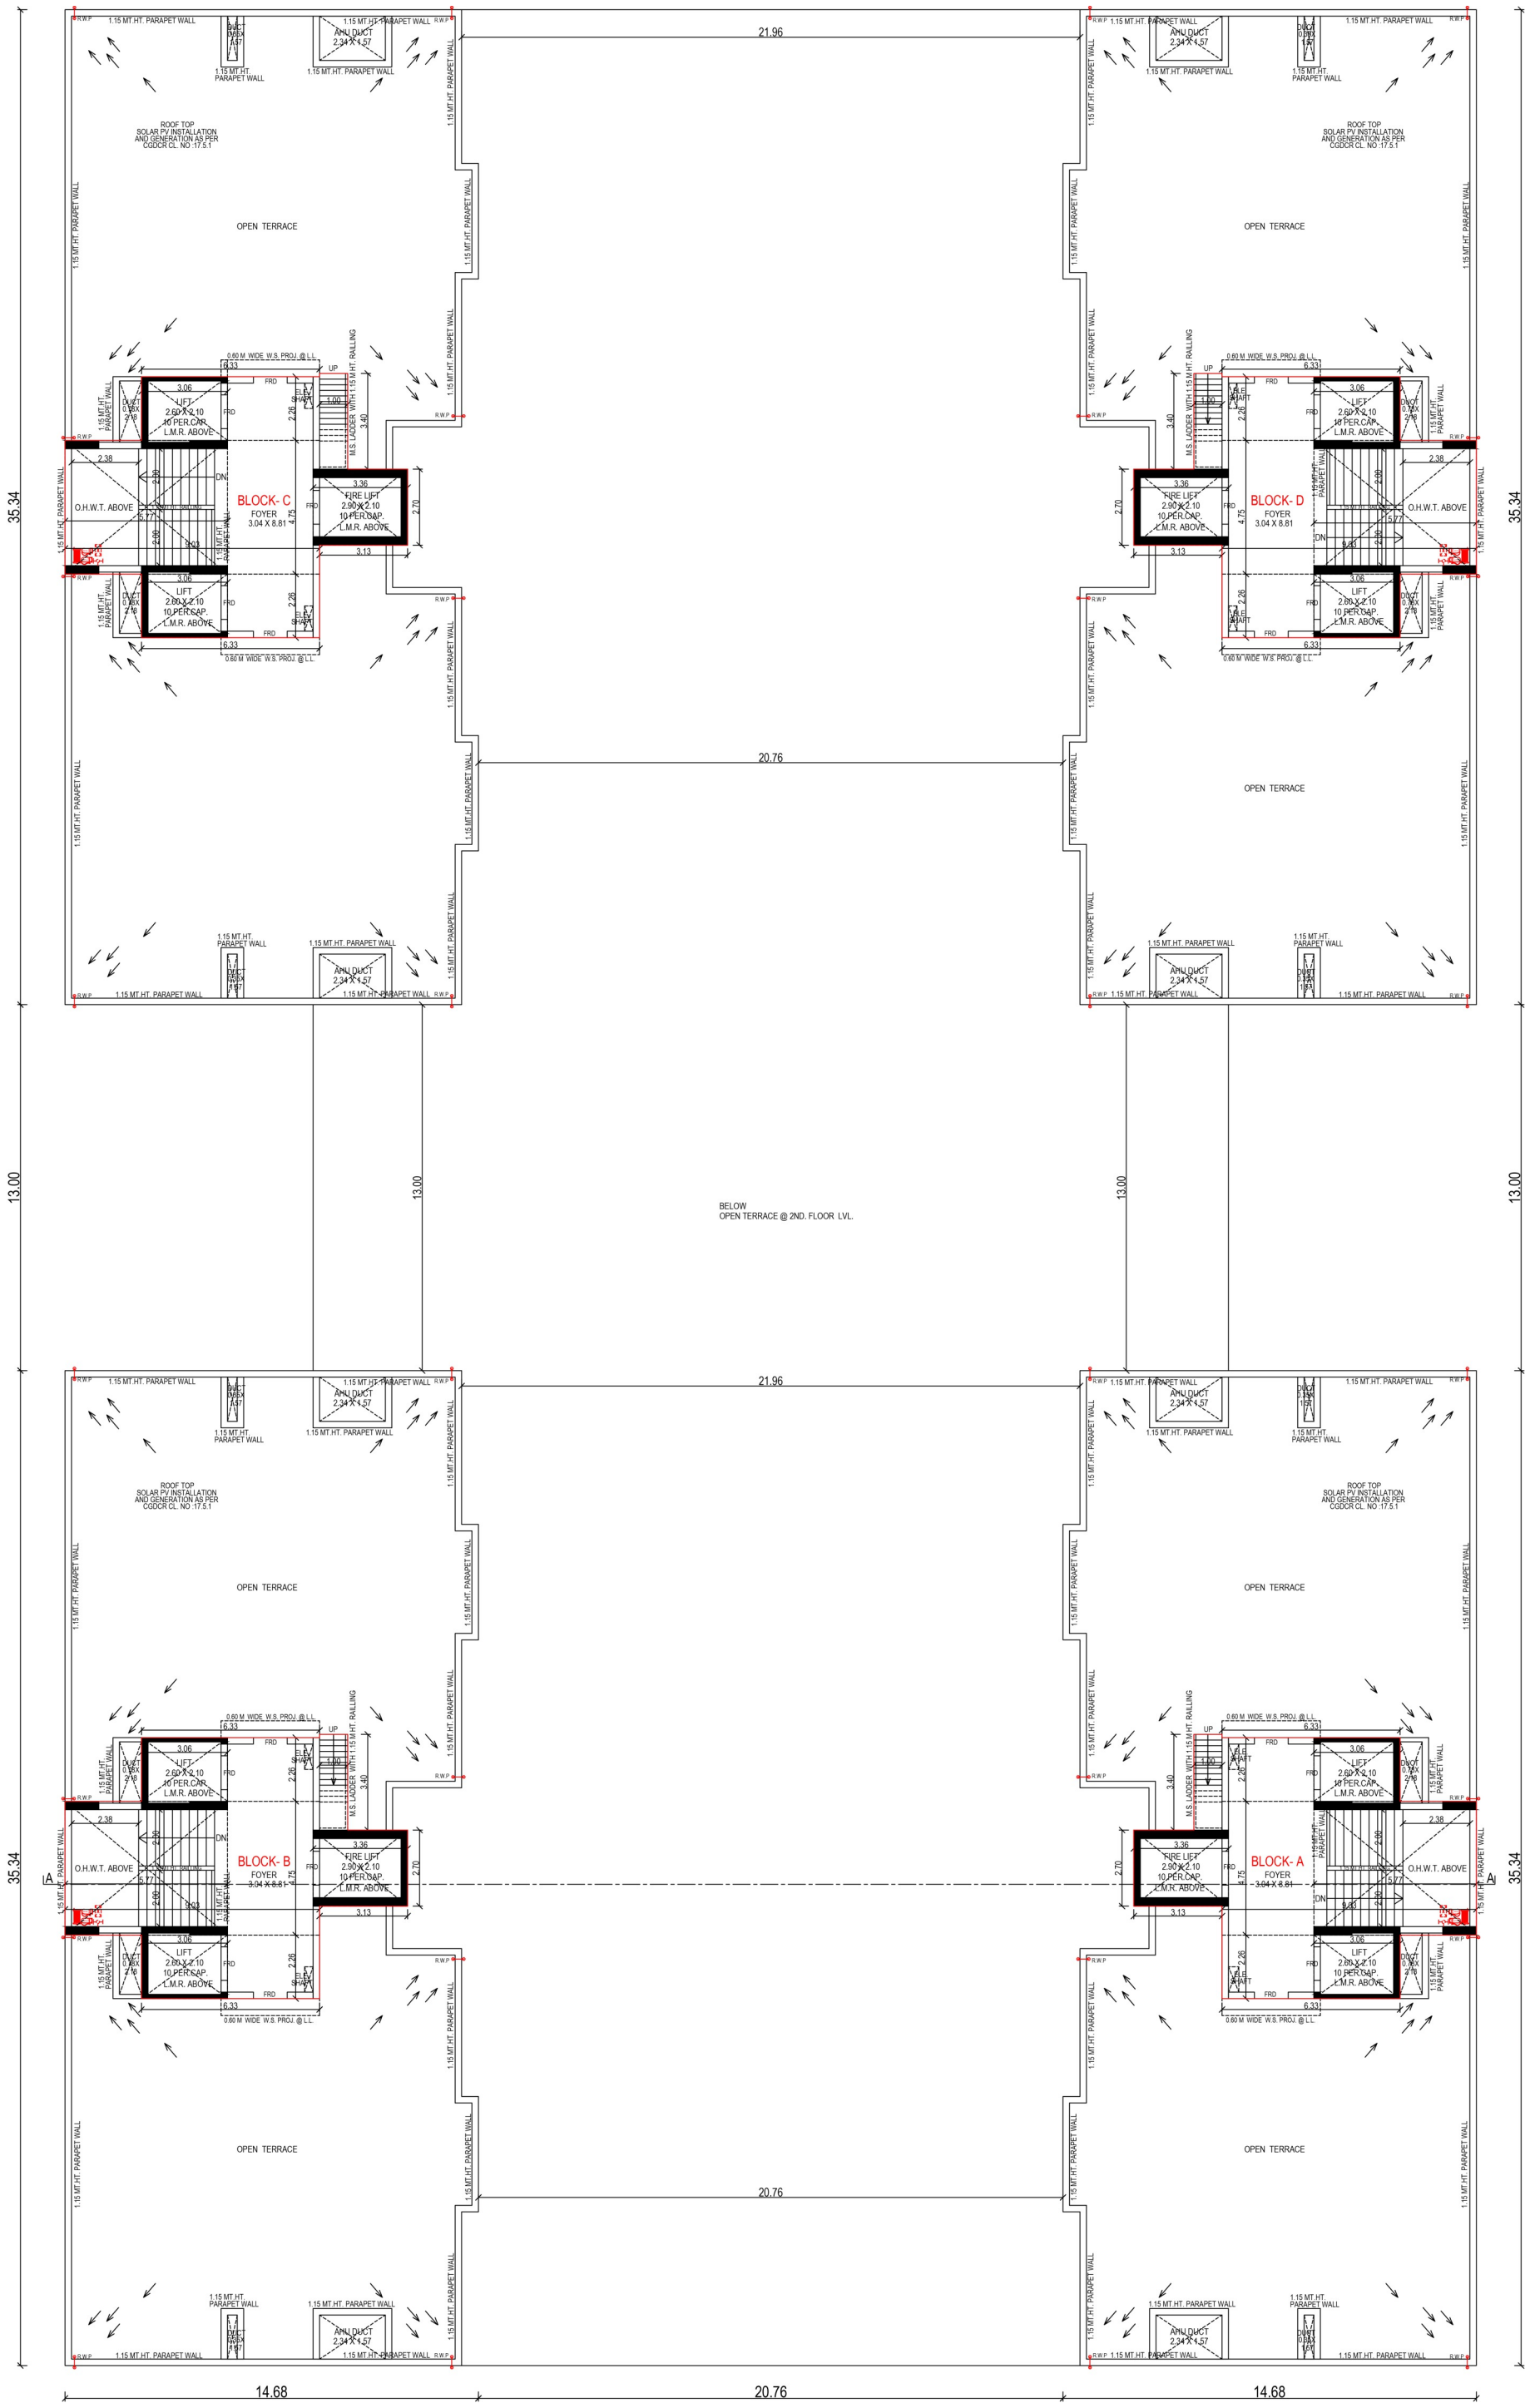

TERRACE UNIT PLAN

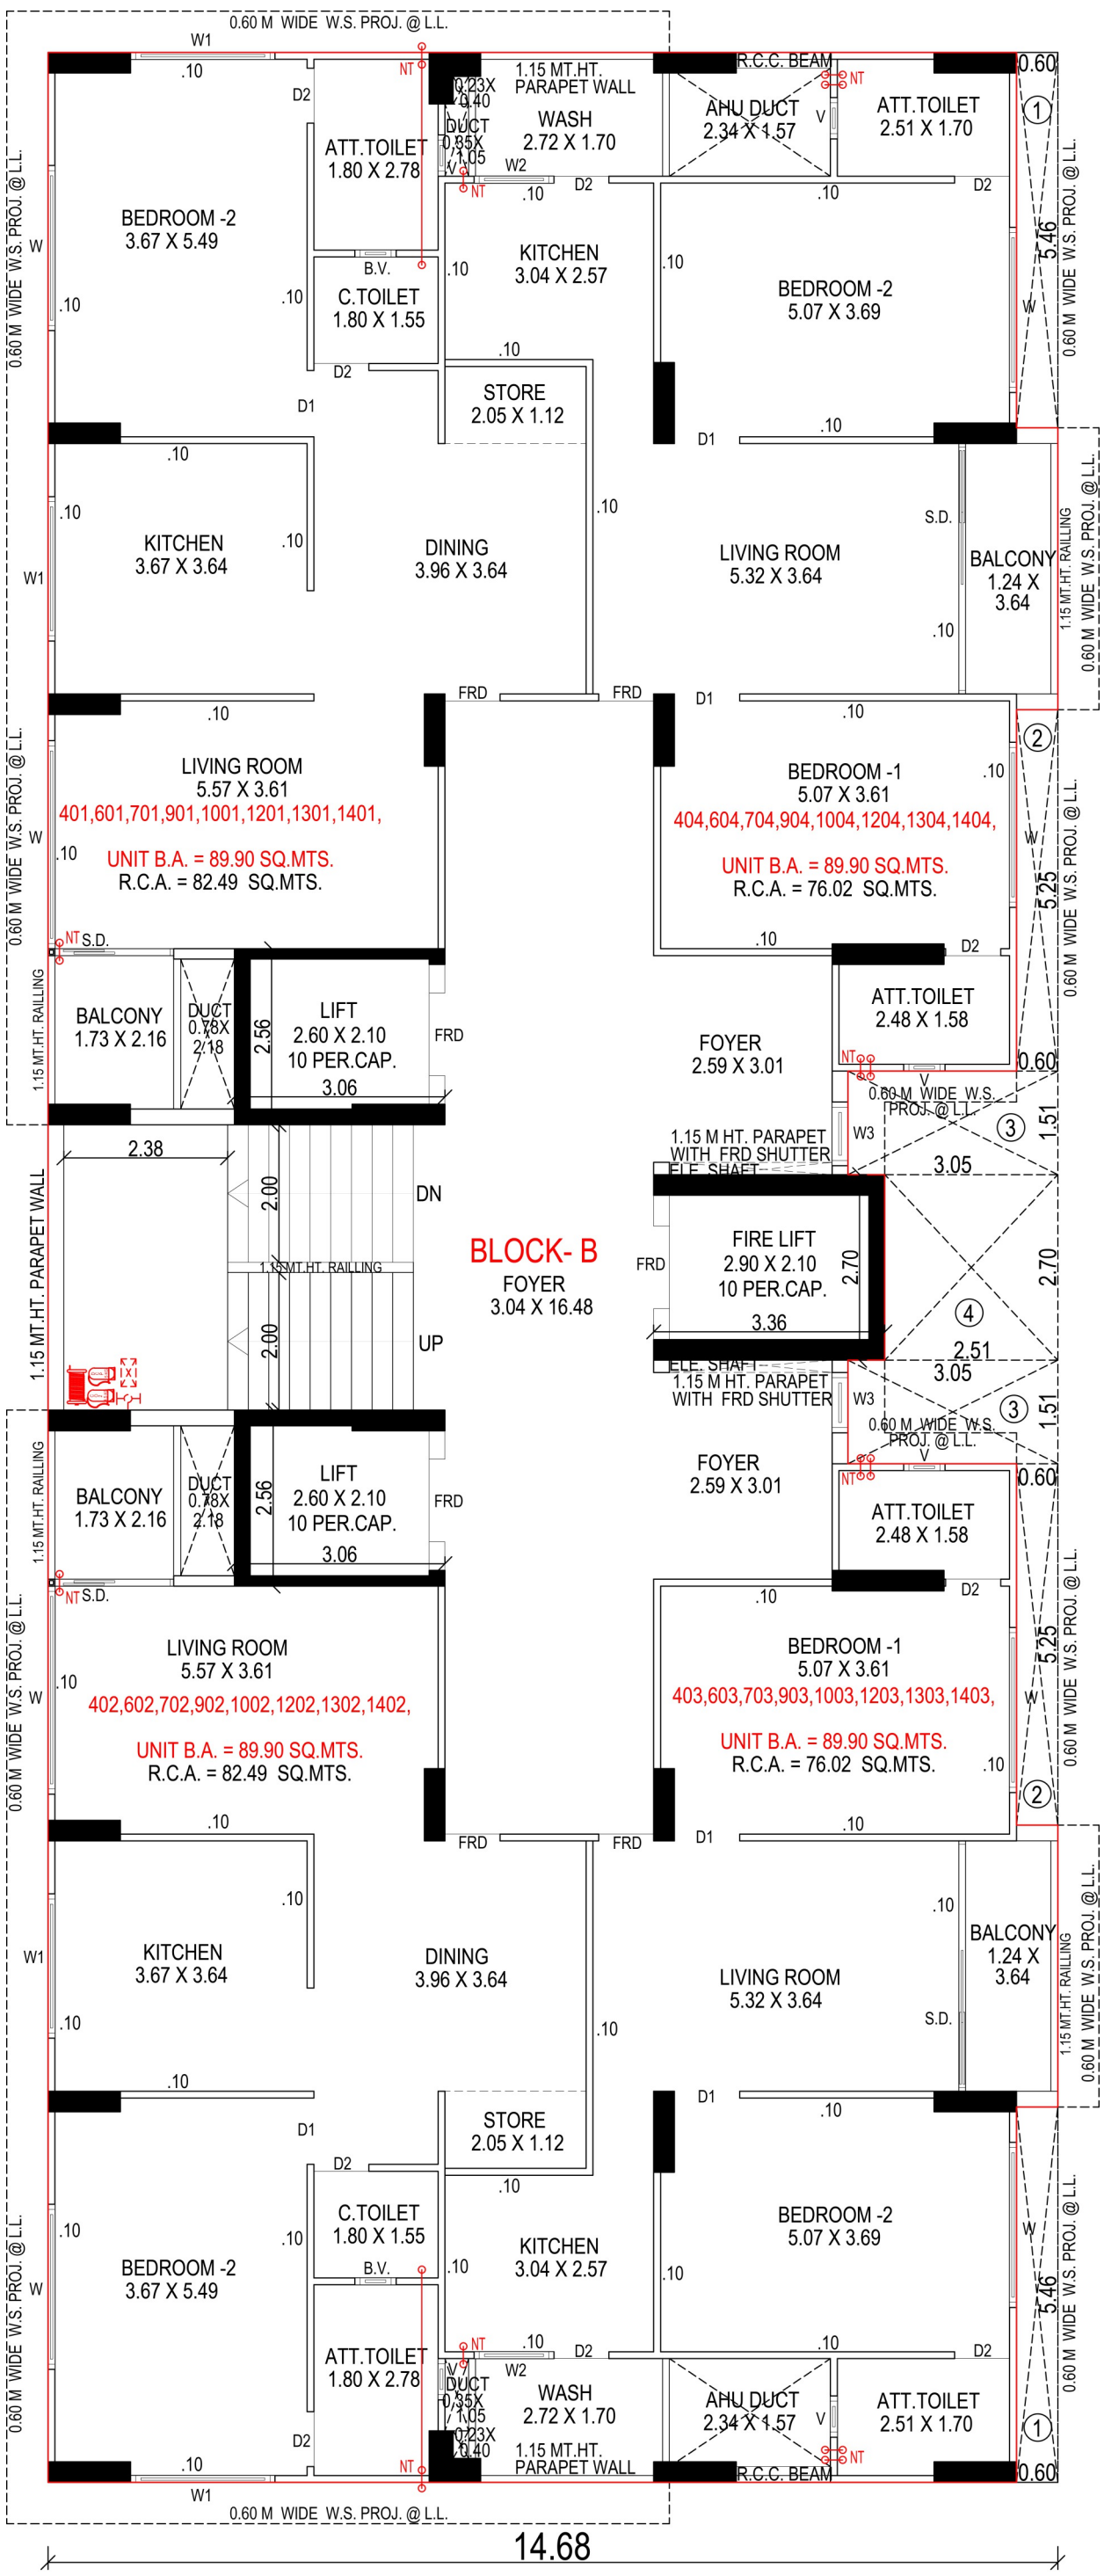

SPECIFICATIONS

FLOORING
-VITRIFIED TILES (ALL AREA)

KITCHEN
-GRANITE PLATFORM
-TILES UPTO LINTEL LEVEL

DOORS AND WINDOWS:
-FLUSH DOORS WITH WOODEN FRAMES
-POWDER COATED ALUMINIUM SECTION WINDOWS

PLUMBING:
-CONCEALED PLUMBING LINES AND CP FITTINGS (CPVC)
-SANITARYWARE OF GOOD QUALITY BRANDS


ELECTRIFICATION:
-3 PHASE CONCEALED ISI COPPER WIRING WITH MODULAR SWITCHES, MCB AND ELCB DISTRIBUTION PANELS

WASH AREA:
-ANTI-SKID FLOORING AND DEDO OF VITRIFIED TILES UPTO SILL LEVEL

PAINT AND WALL FINISH:
-INTERNAL: PLASTER WITH PUTTY FINISH
-EXTERNAL: PLASTER WITH ACRYLIC PAINT

ELEVATOR:
-AUTOMATIC ELEVATOR OF REPUTED BRANDS

WATER SUPPLY:
-24-HR WATER SUPPLY FROM OVERHEAD WATER TANK

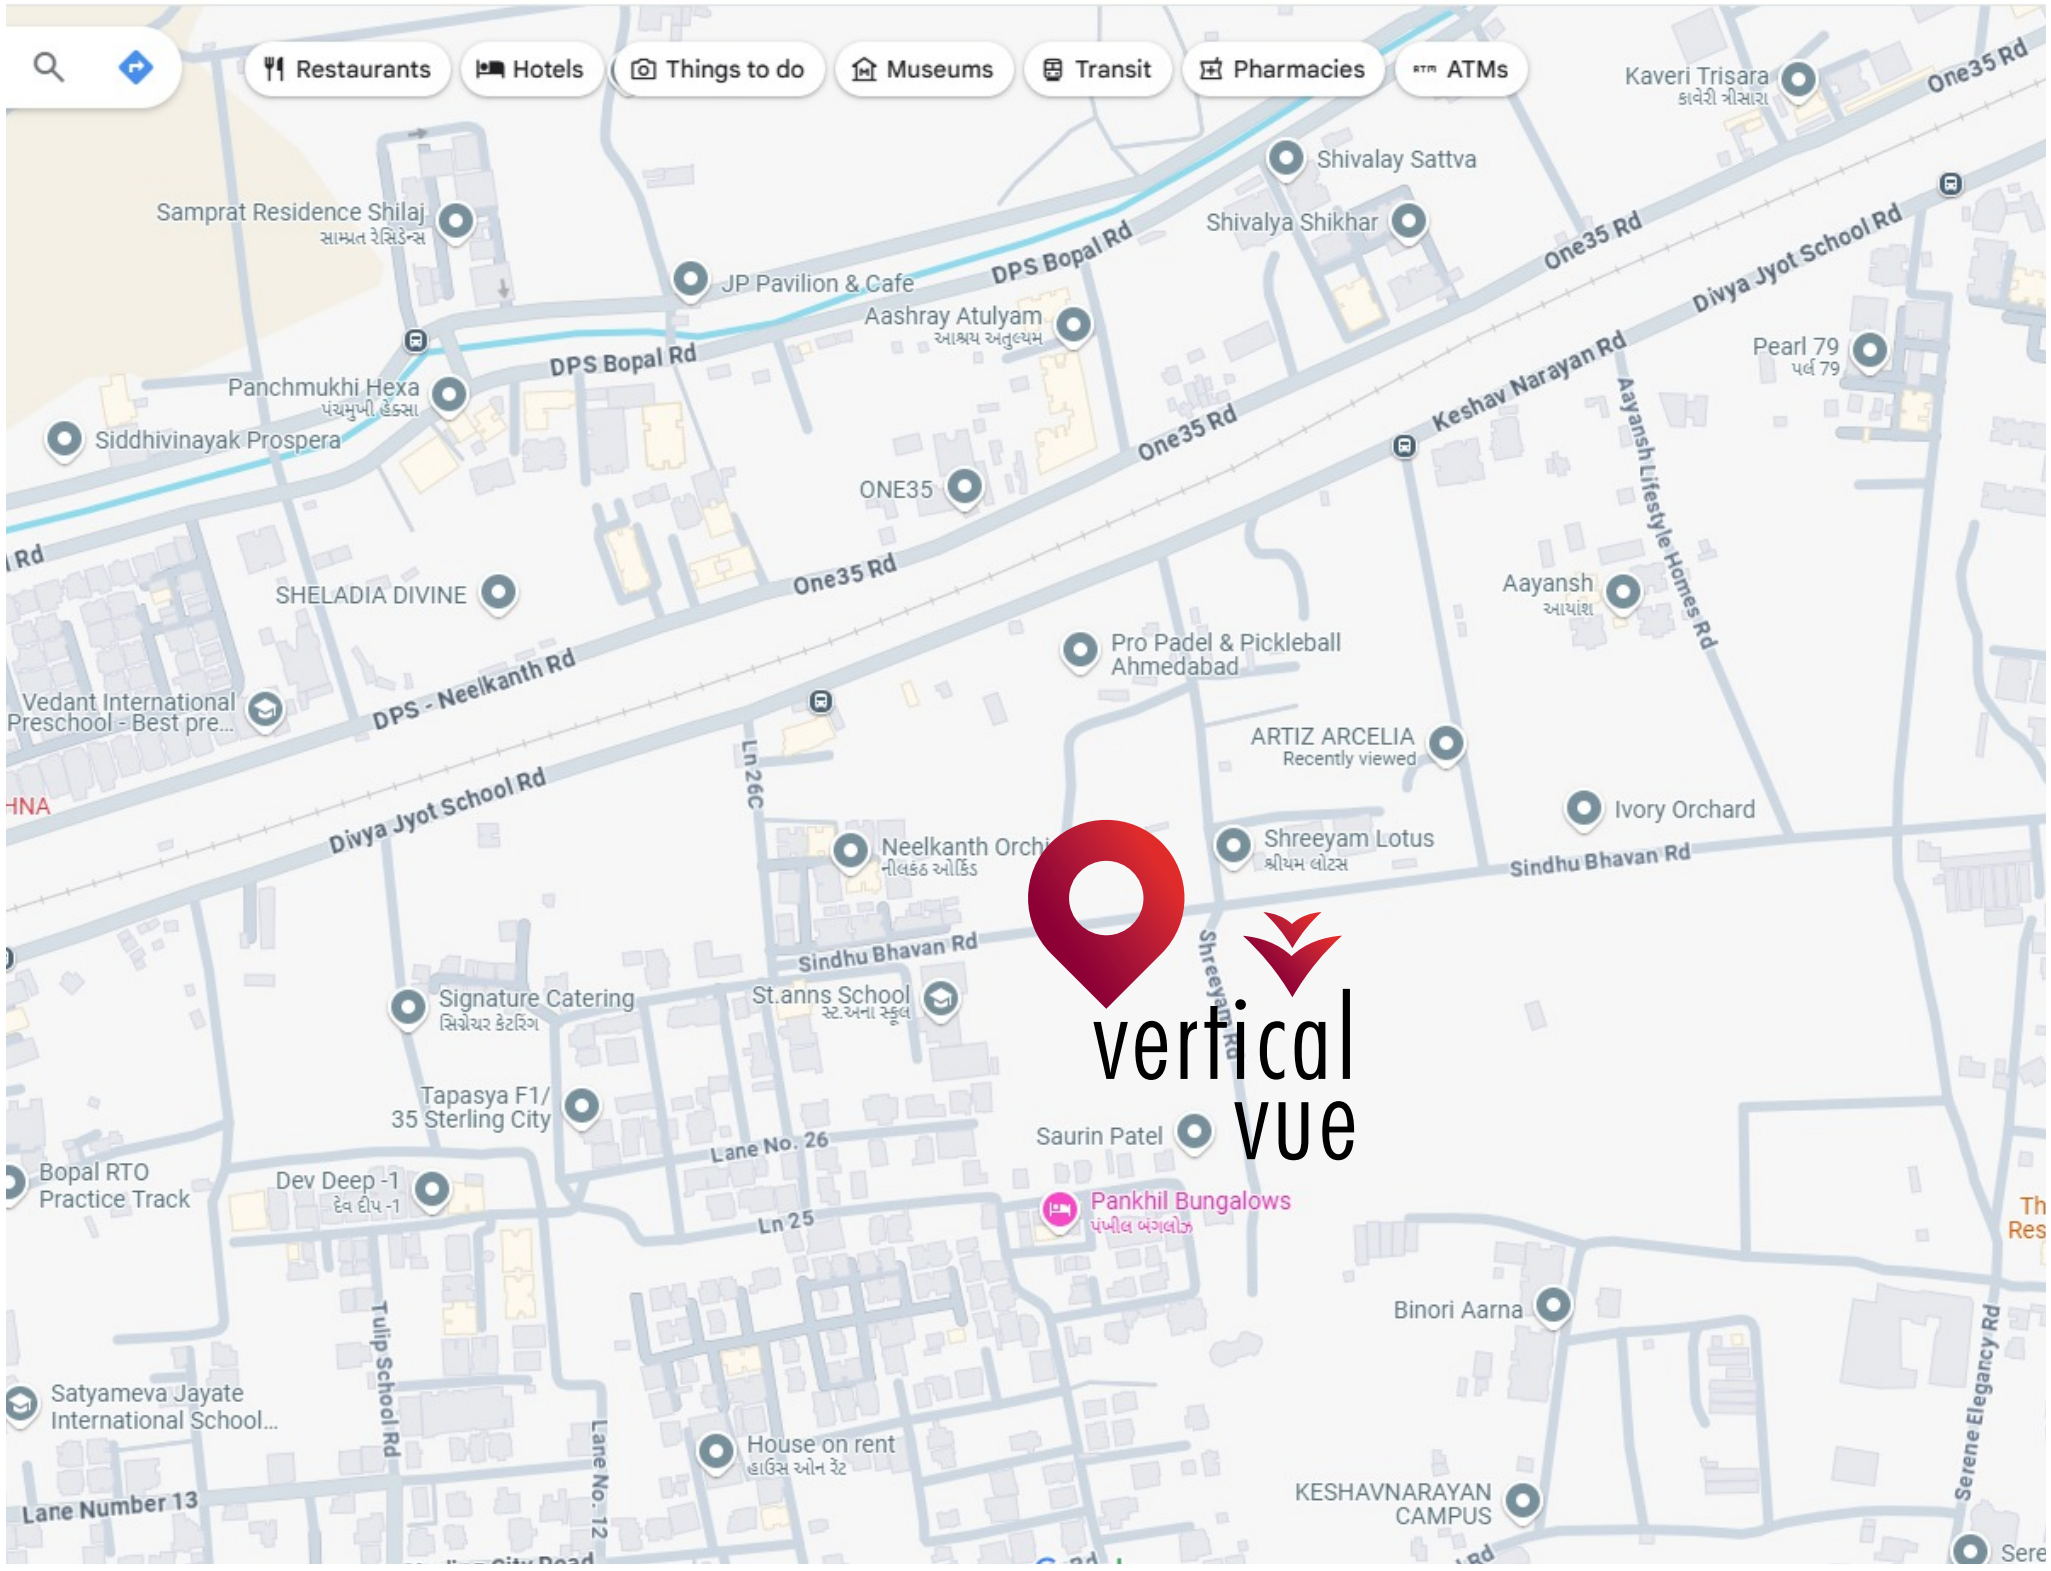

verfical
vue

VERTICAL VUE, OPP. SHREEYAM LOTUS, SINDHU BHAVAN EXTENSION ROAD, SHILAJ, AHMEDABAD - 380058	PROJECT BY **SAT ASSOCIATES**	ARCHITECT **SAHIL SONI**	STRUCTURE **BHOOMI CONSULTANTS (INDIA) PRIVATE LIMITED**

RERA REGISTER NO.

RERA WEBSITE : WWW.GUJRERA.GUJARAT.GOV.IN