





DEVELOPER




Site Address: Saverra ONE, Near Dev Kutir 2,
SM Patel School Road, Bavla -382220
Contact No.: **9099967776**

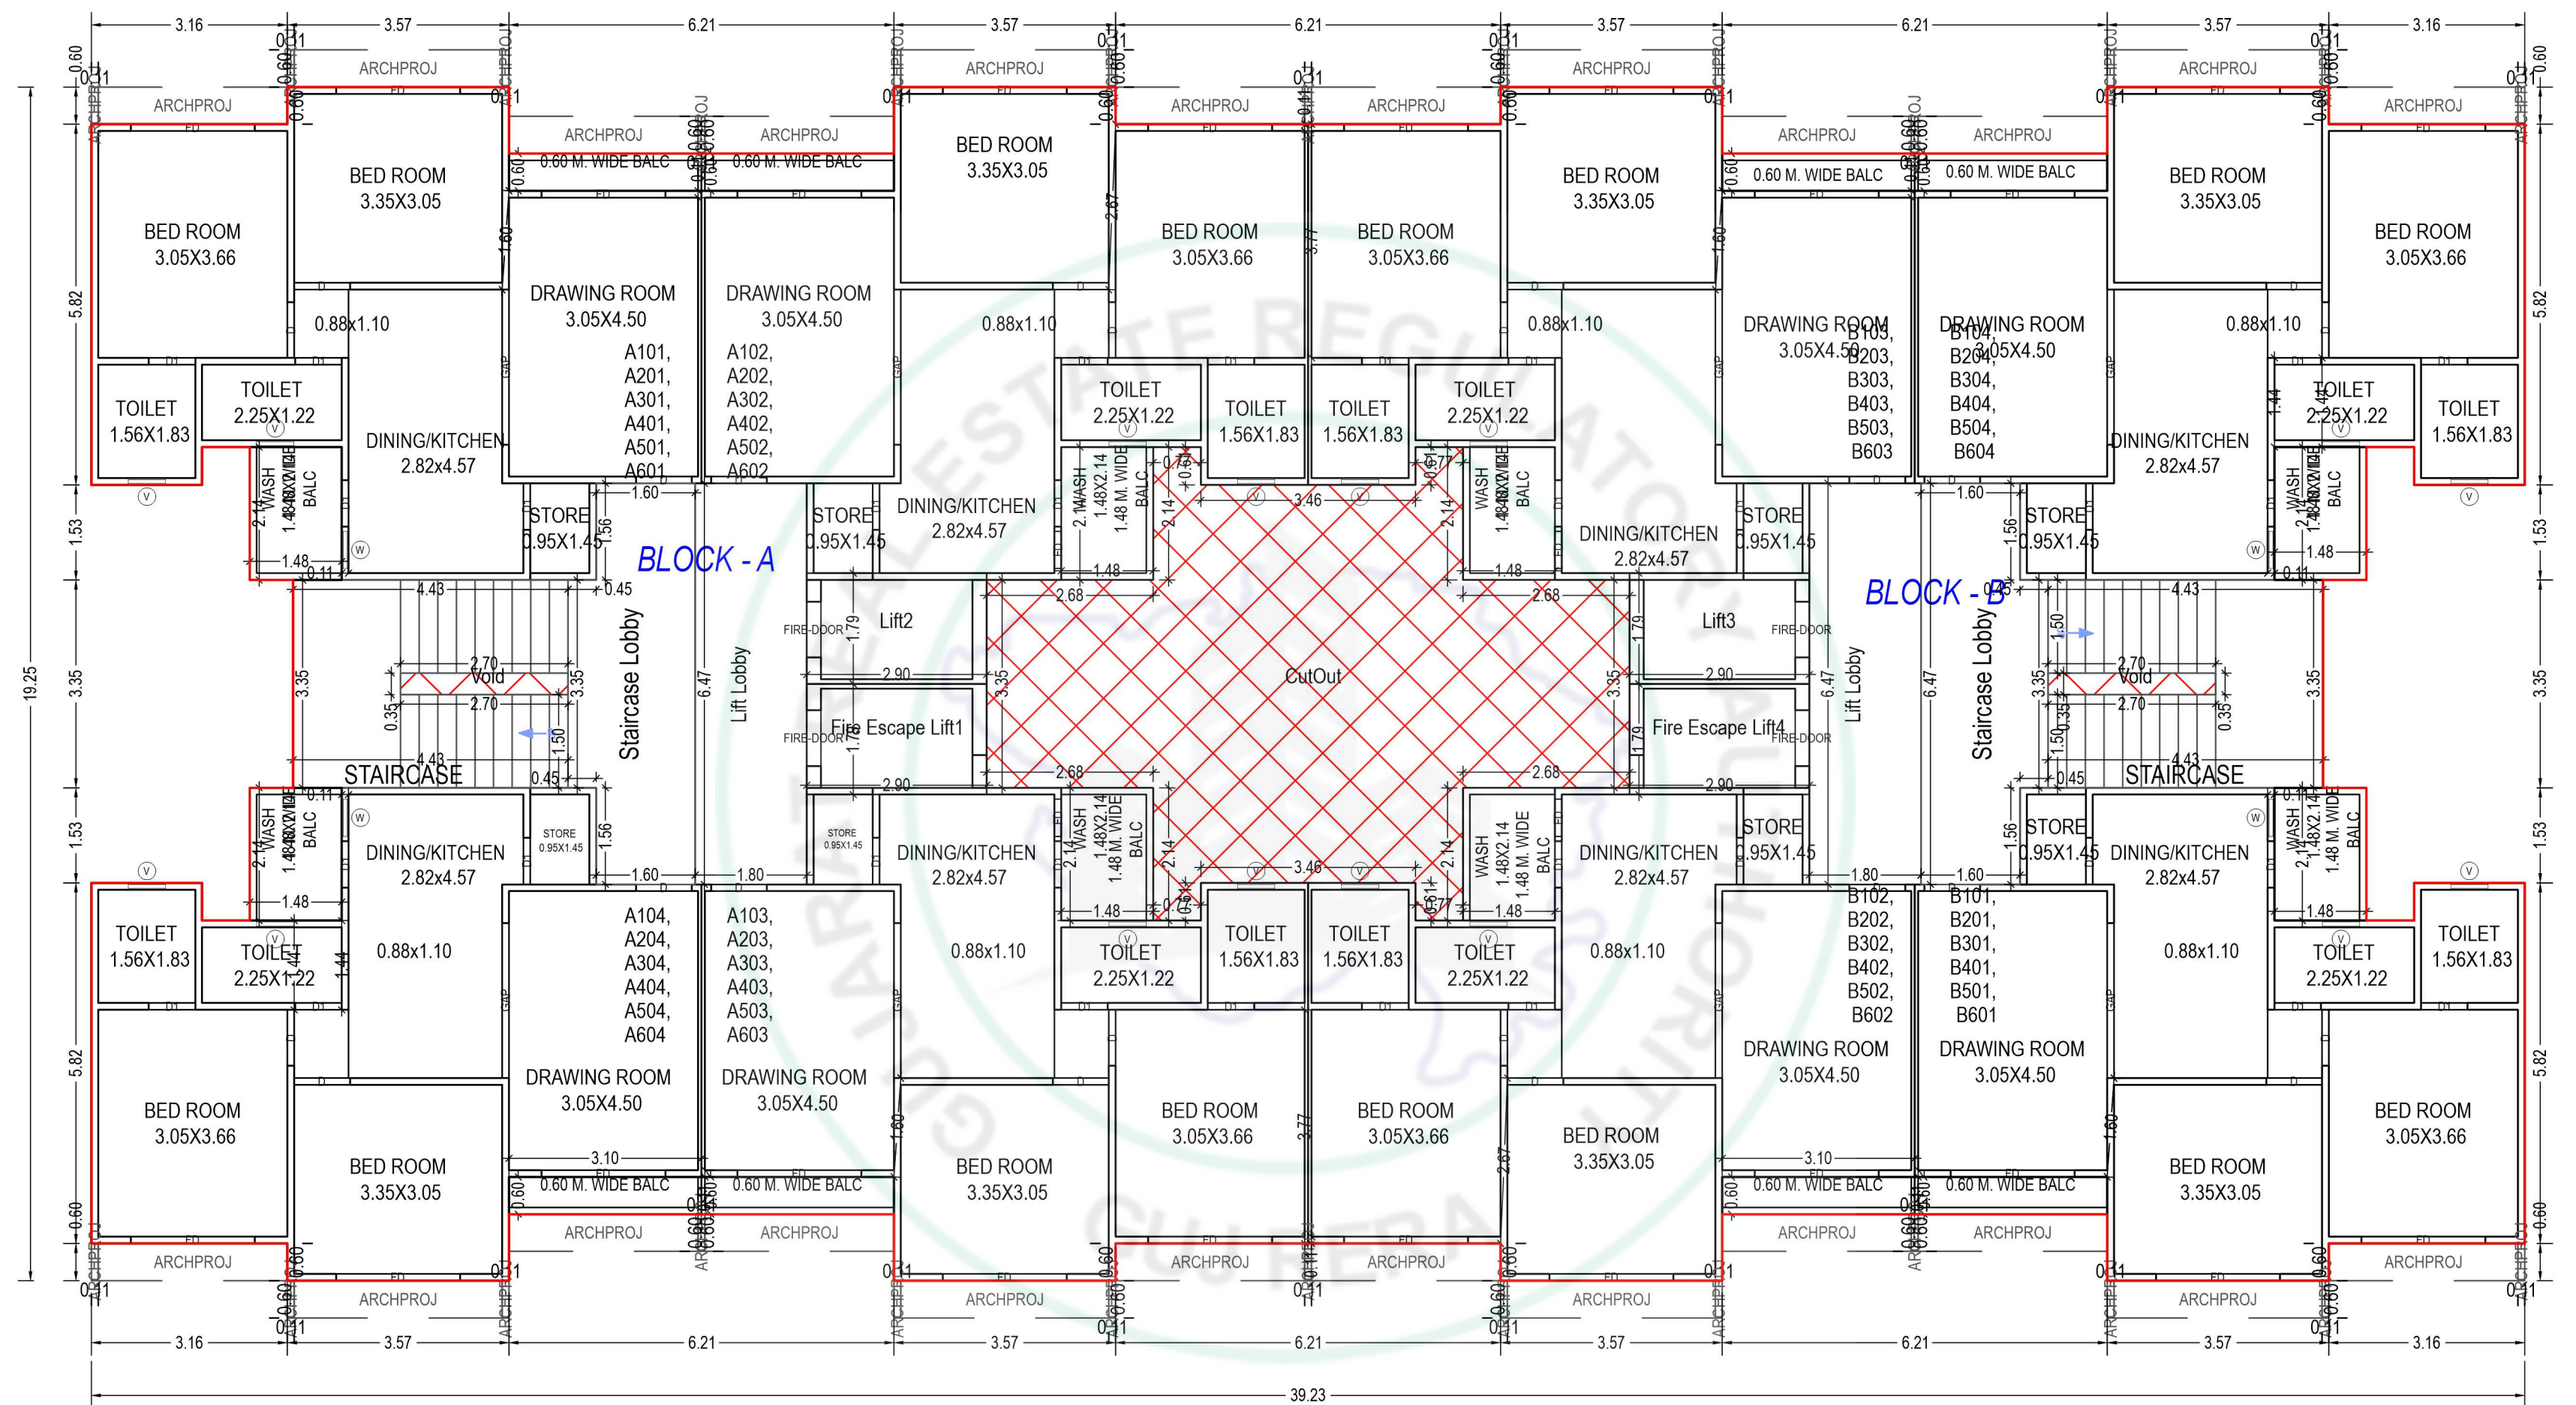


TYPICAL - 1, 2, 3, 4, 5, 6 FLOOR PLAN
(Proposed)
(SCALE 1:100)
Block A & B

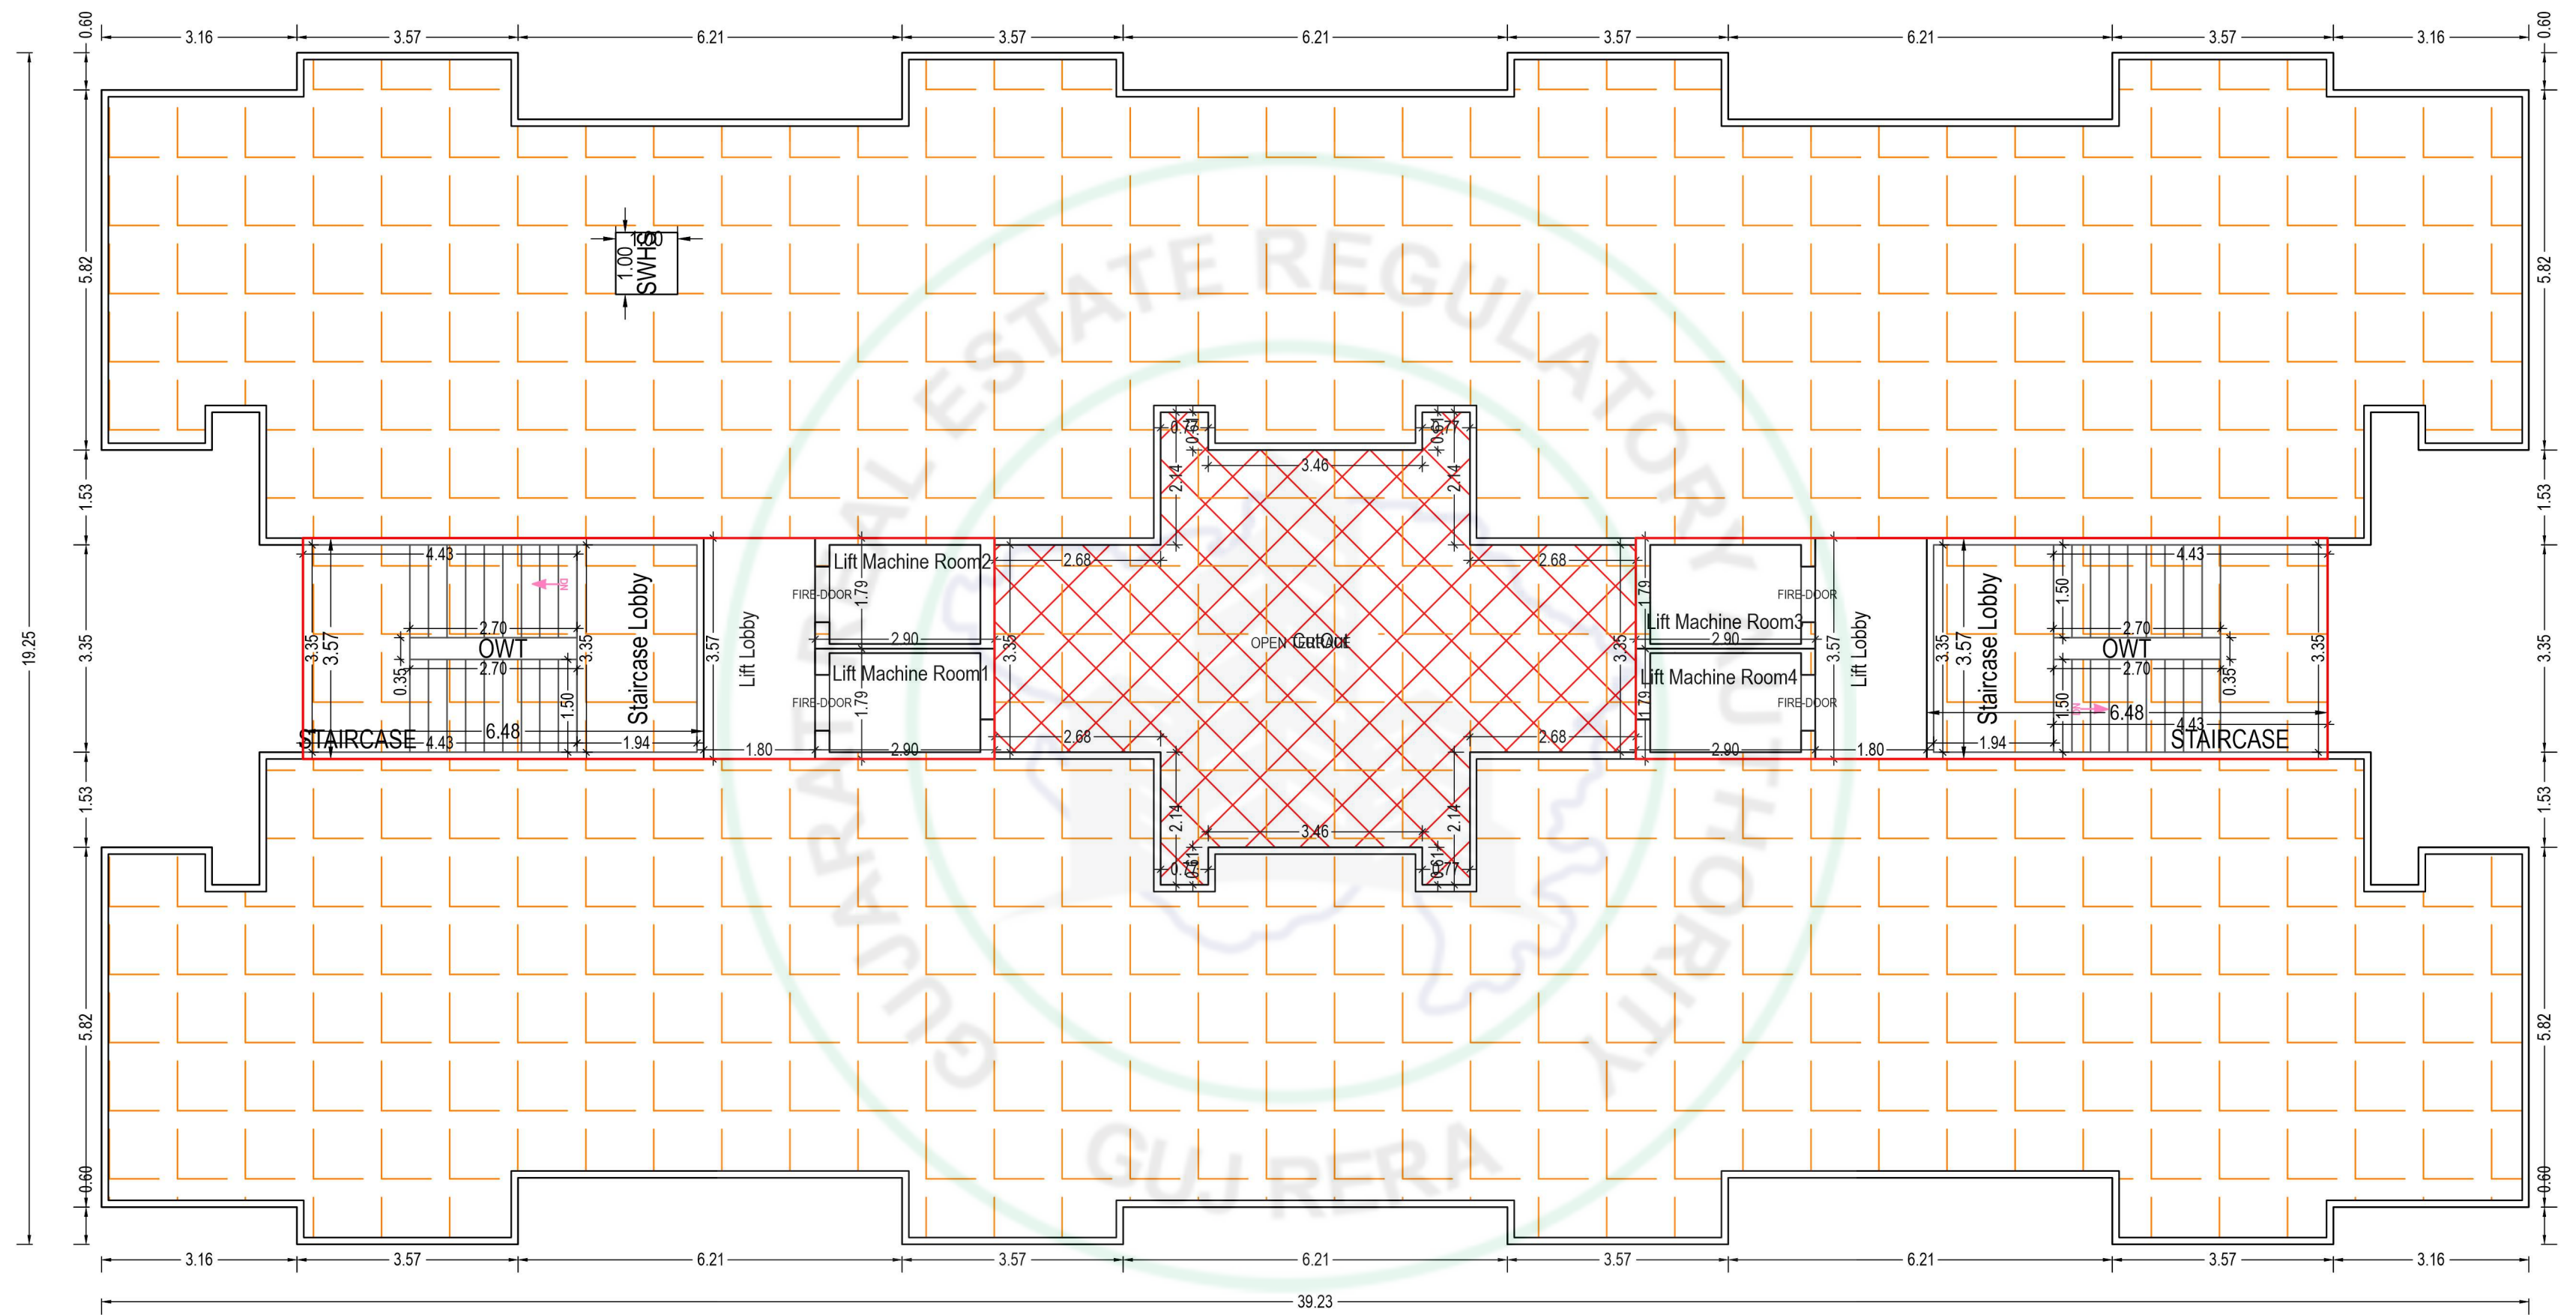

TERRACE FLOOR PLAN
(SCALE 1:100)
Block A & B

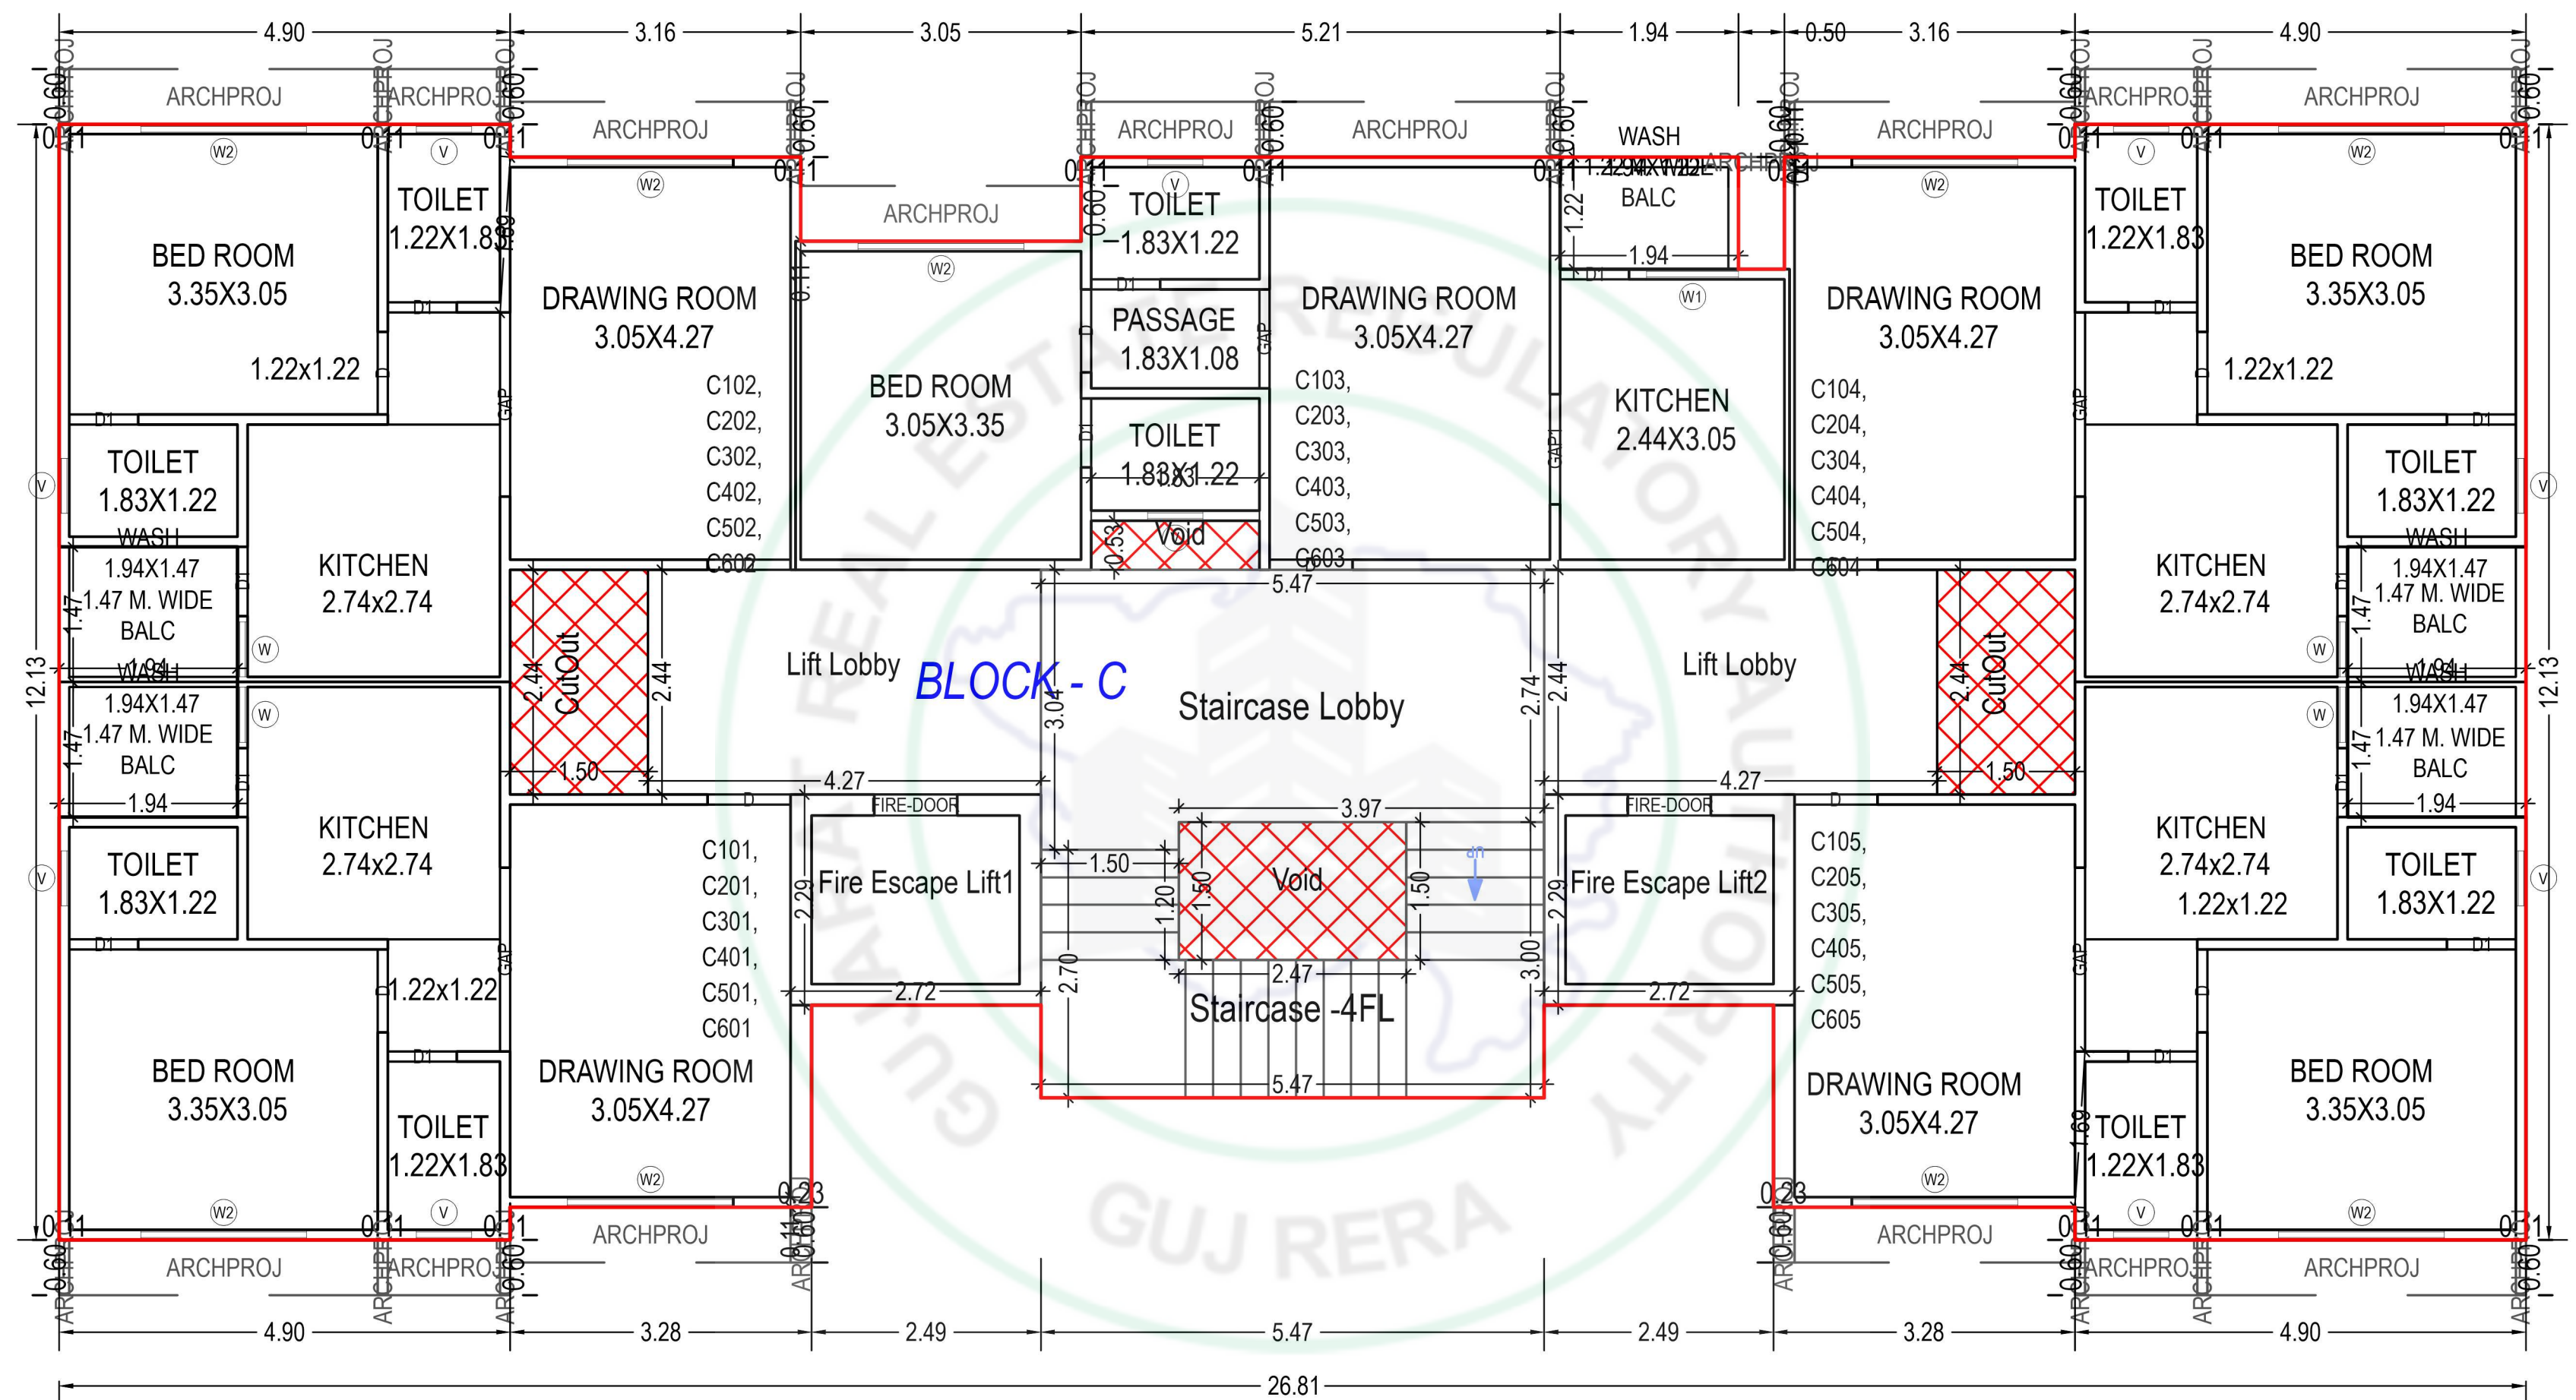

TYPICAL - 1, 2, 3, 4, 5, 6 FLOOR PLAN
(Proposed)
(SCALE 1:100) Block C

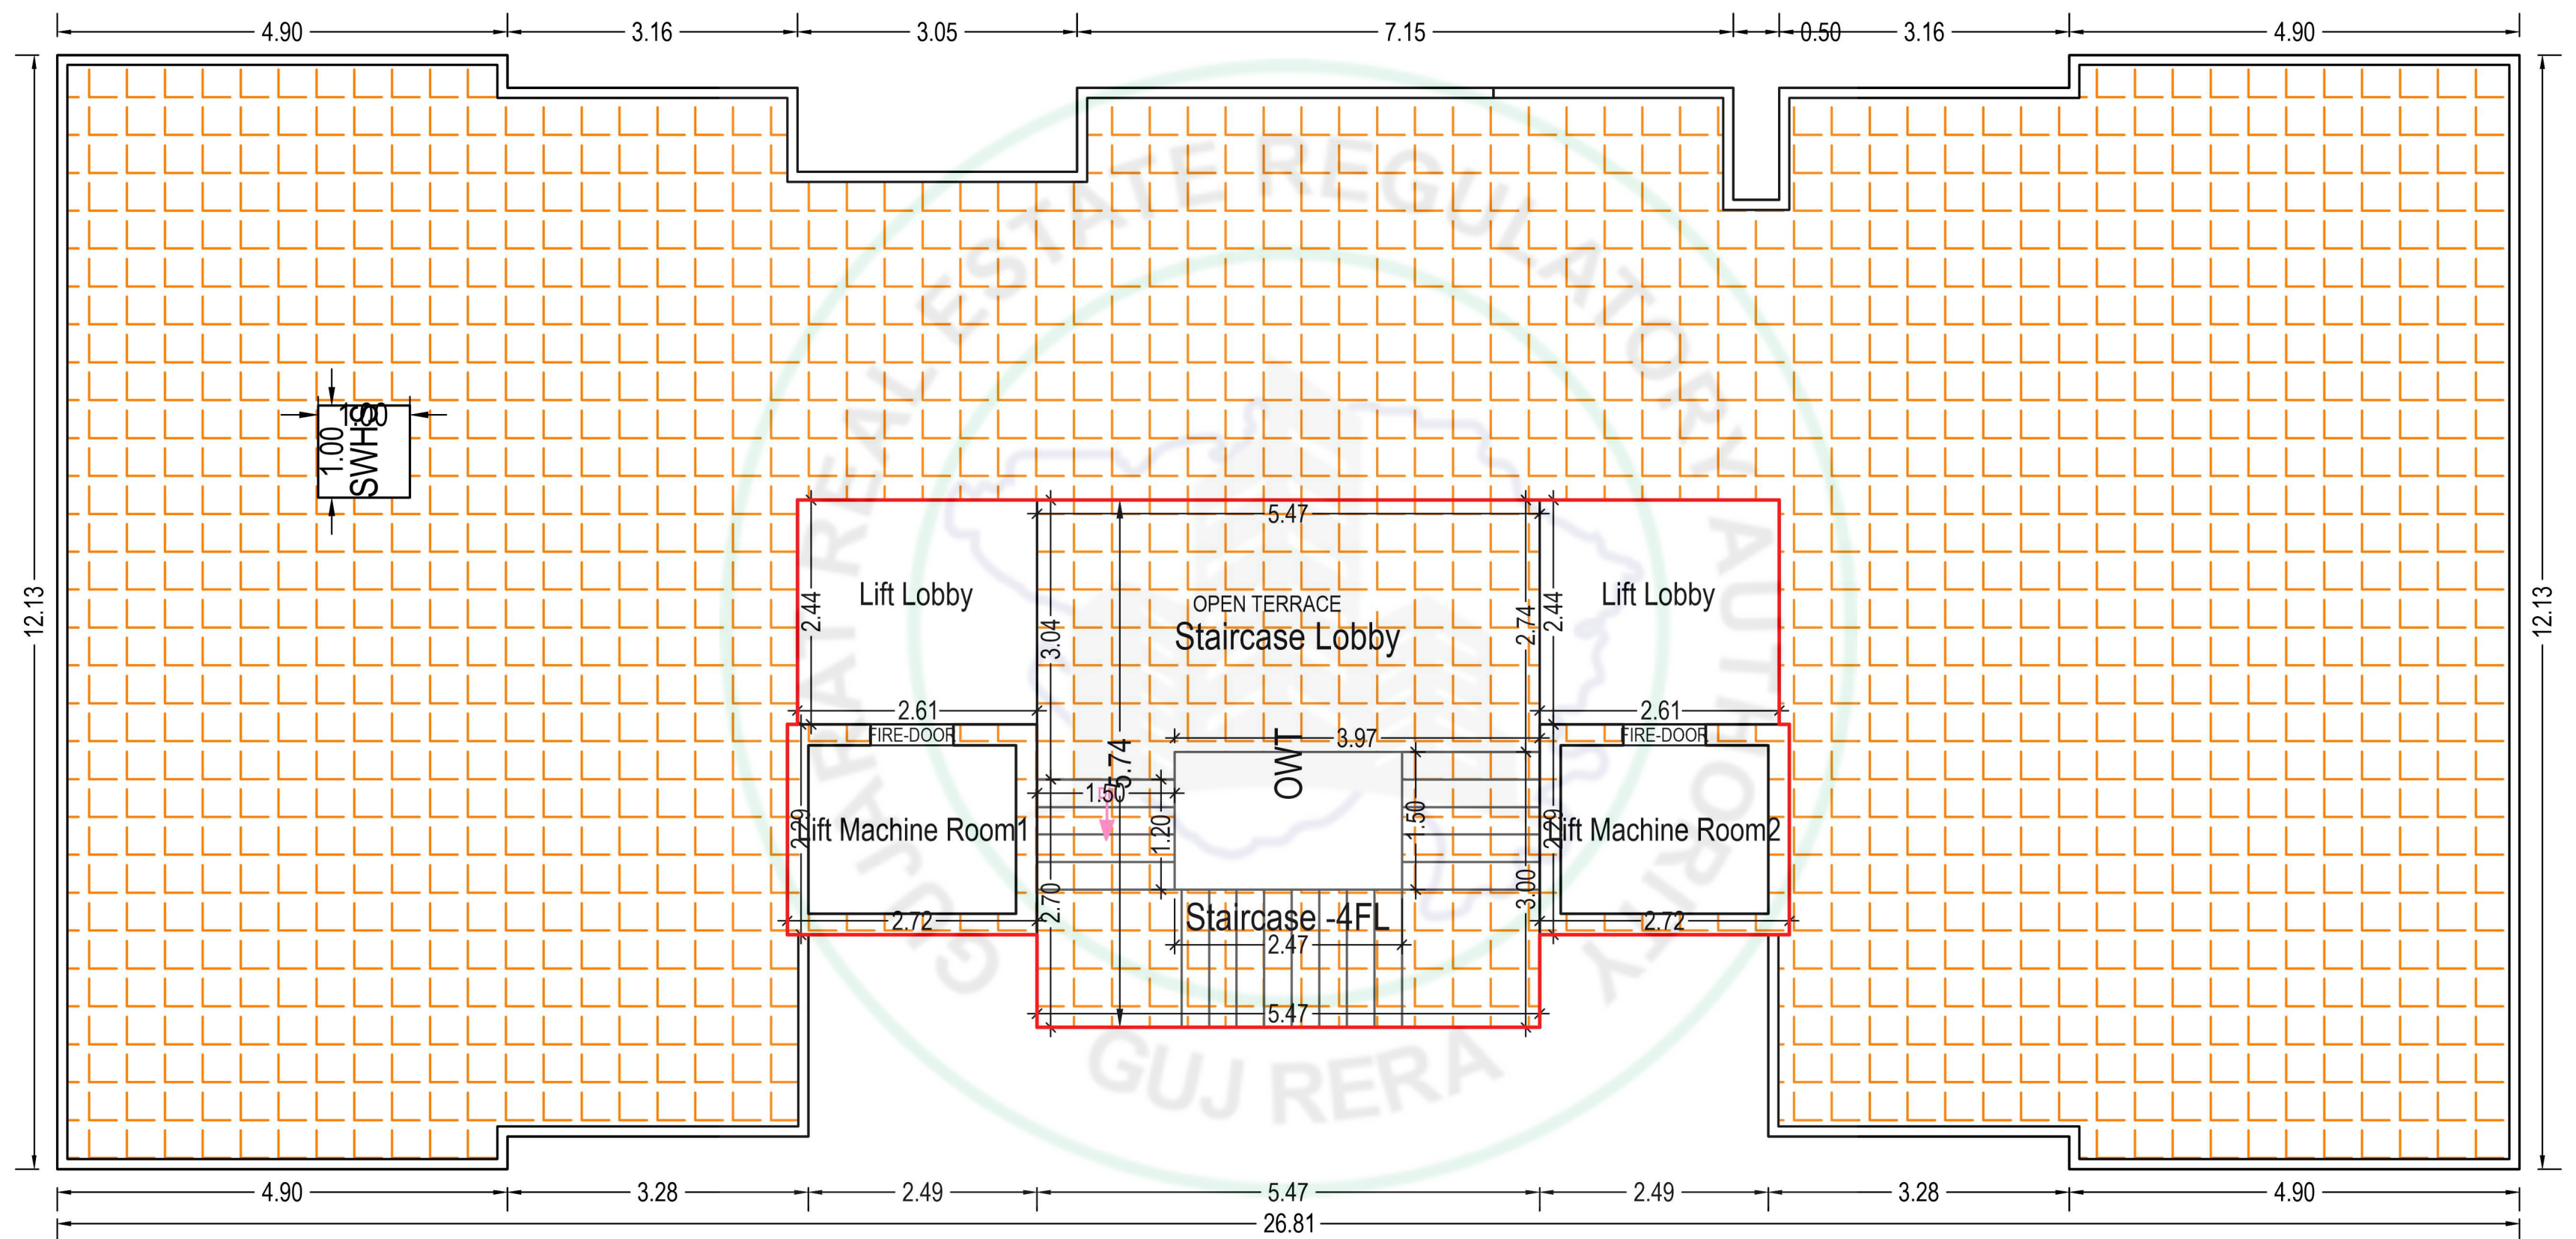

TERRACE FLOOR PLAN
(SCALE 1:100)
Block C





SPECIFICATION

STRUCTURE:

- R.C.C. Frame Structure as per IS code
- Considering earthquake resistance.

KITCHEN:

- Granite Platform with SS Sink.
- Glazed tiles with dado up to lintel level.
- Plumbing & electric provision for water purifier & washing machine.

WINDOW:

- Premium quality aluminum window.
- Reflective glass in window

ELECTRIFICATION:

- Branded modular switches.
- Concealed wiring with premium brands
- Sufficient electric points in all rooms.
- Air-conditioning points in all bedrooms

WALL FINISH:

- Internal wall mala plaster with putty
- External wall doubt coat mala plaster with texture finish

DOORS:

- Decorative wooden polished main door
- All other doors are flush doors.
- Premium quality hardware fittings.

TERRACE:


- Suitable water proofing with china-mosaic or ceramic tiles

BATHROOM/TOILET:

- Premium quality bath fittings.
- Glazed tiles on wall up to lintel level

FLOORING:

- Premium quality vitrified tiles in drawing, kitchen & bedroom area.

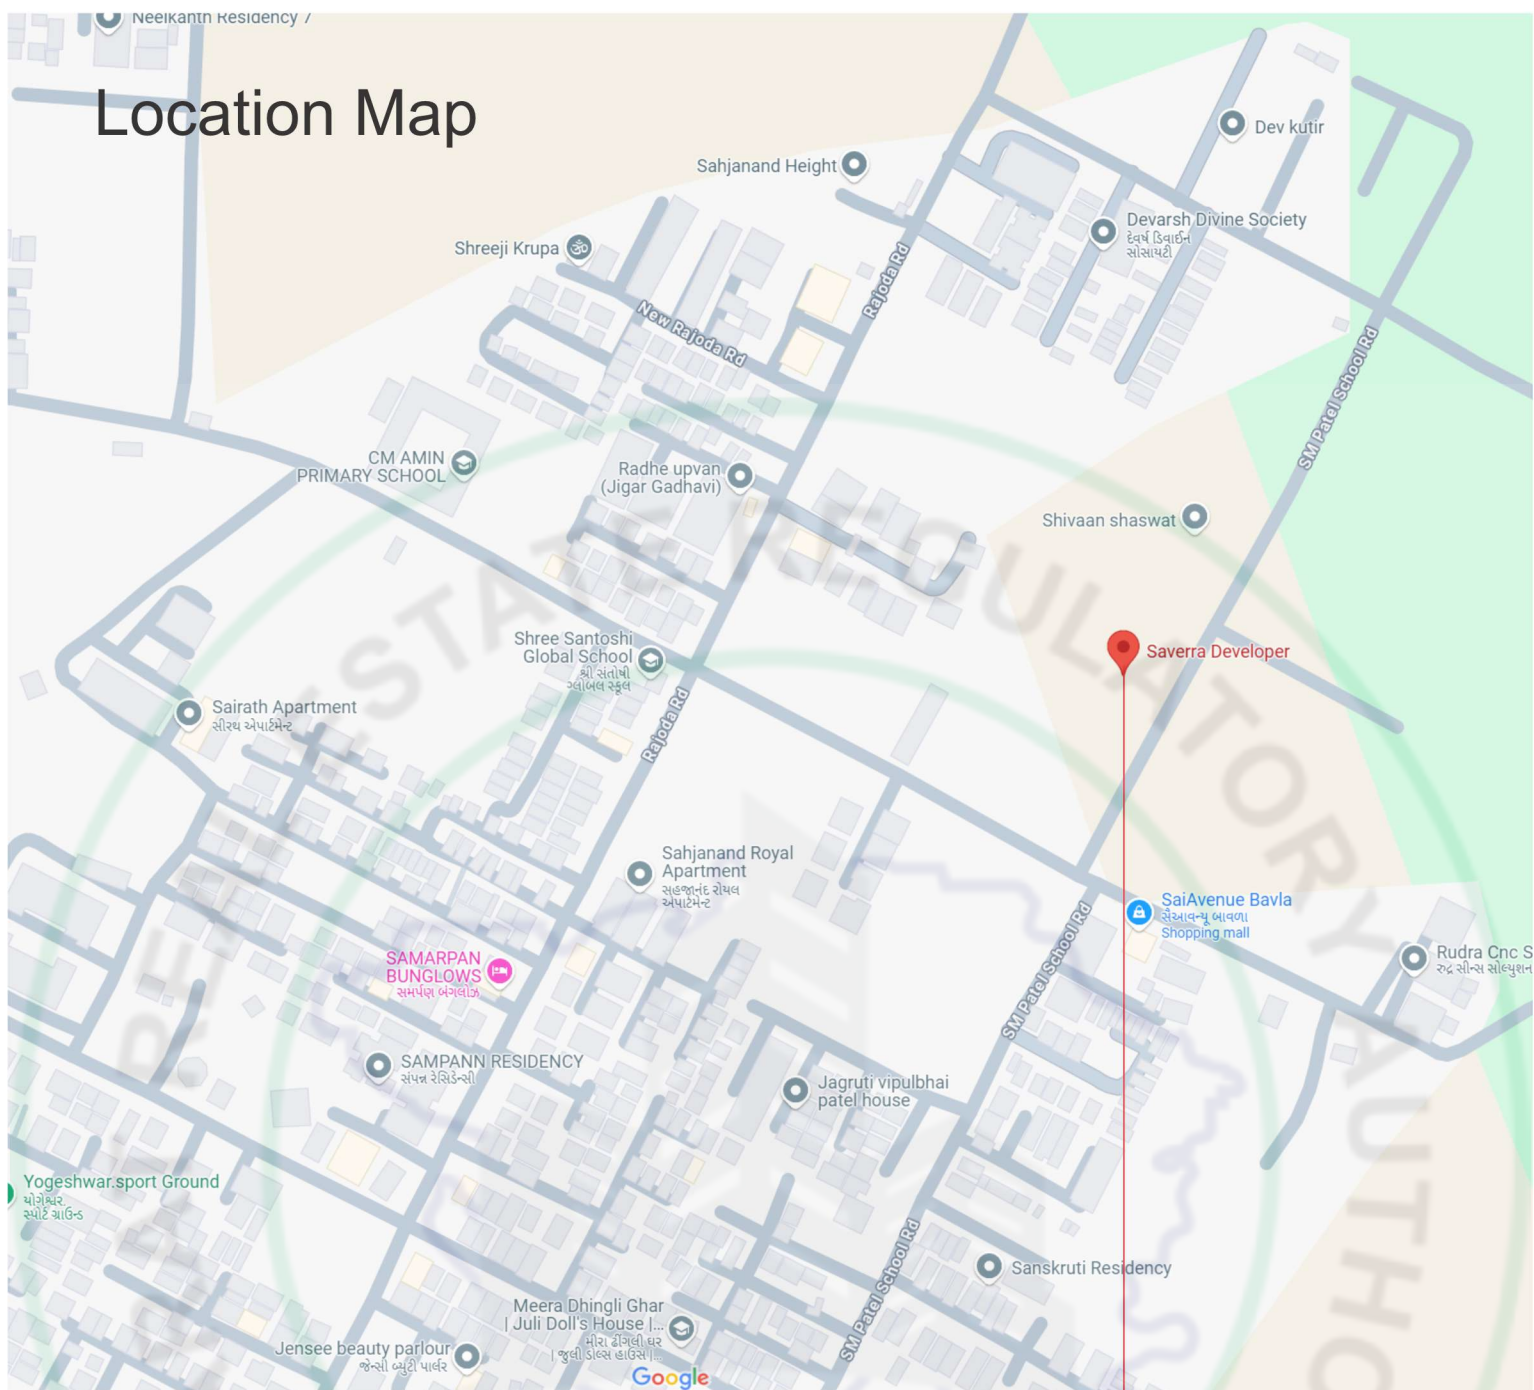

Site Address: Saverra ONE, Near Dev Kutir 2, SM Patel School Road, Bavla -382220
 Contact No.: **9099967776**



DEVELOPER



ARCHITECT



RERA REG. NO. :

Website : www.gujrera.gujarat.gov.in