

SHILP SERENE

BY: SHILP INFRAPROJECTS PRIVATE LIMITED

3 BHK APARTMENTS AND SHOPS

BUILDING ELEVATION



LAYOUT PLAN



0 MT. WIDE SERVICE ROAD

.00 MT. WIDE RING ROAD

BASEMENT ONE




BASEMENT TWO



GROUND AND FIRST FLOOR BLOCK A TO E

GROUND FLOOR PLAN

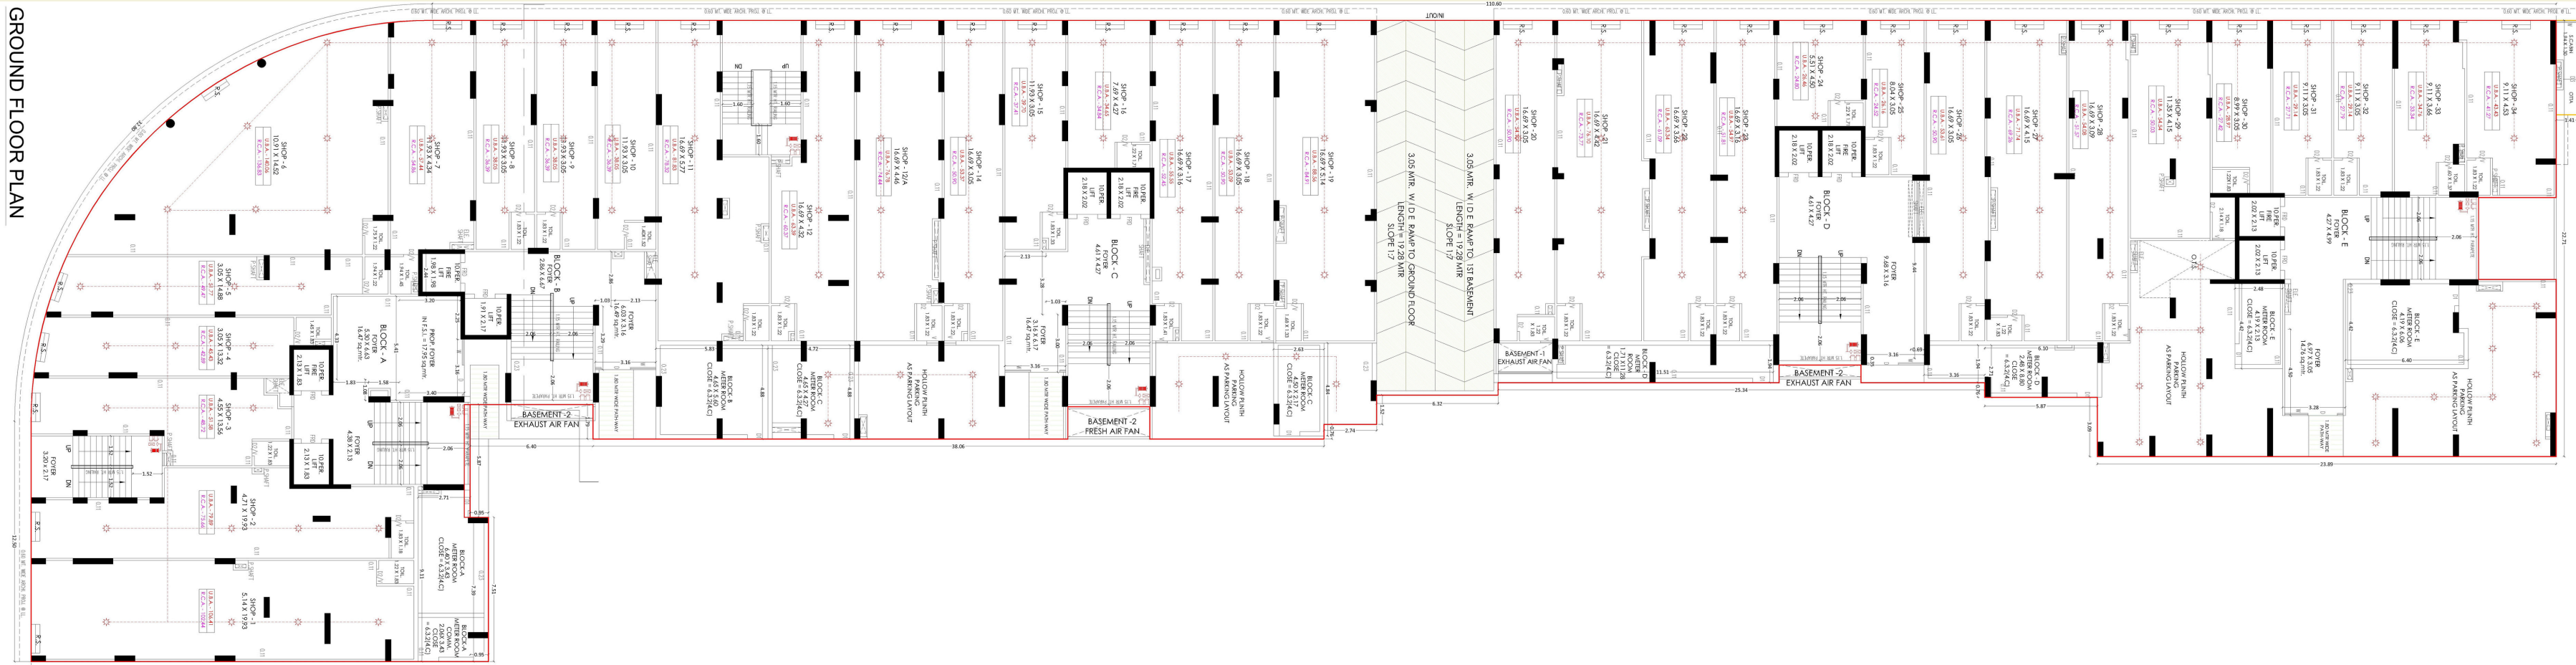

ST FLOOR PLAN (COMM + RESI.)




SECOND TO FOURTEEN FLOOR BLOCK A TO E





SECOND FLOOR PLAN

3rd to 14th FLOOR PLAN

TERRACE BLOCK A TO E

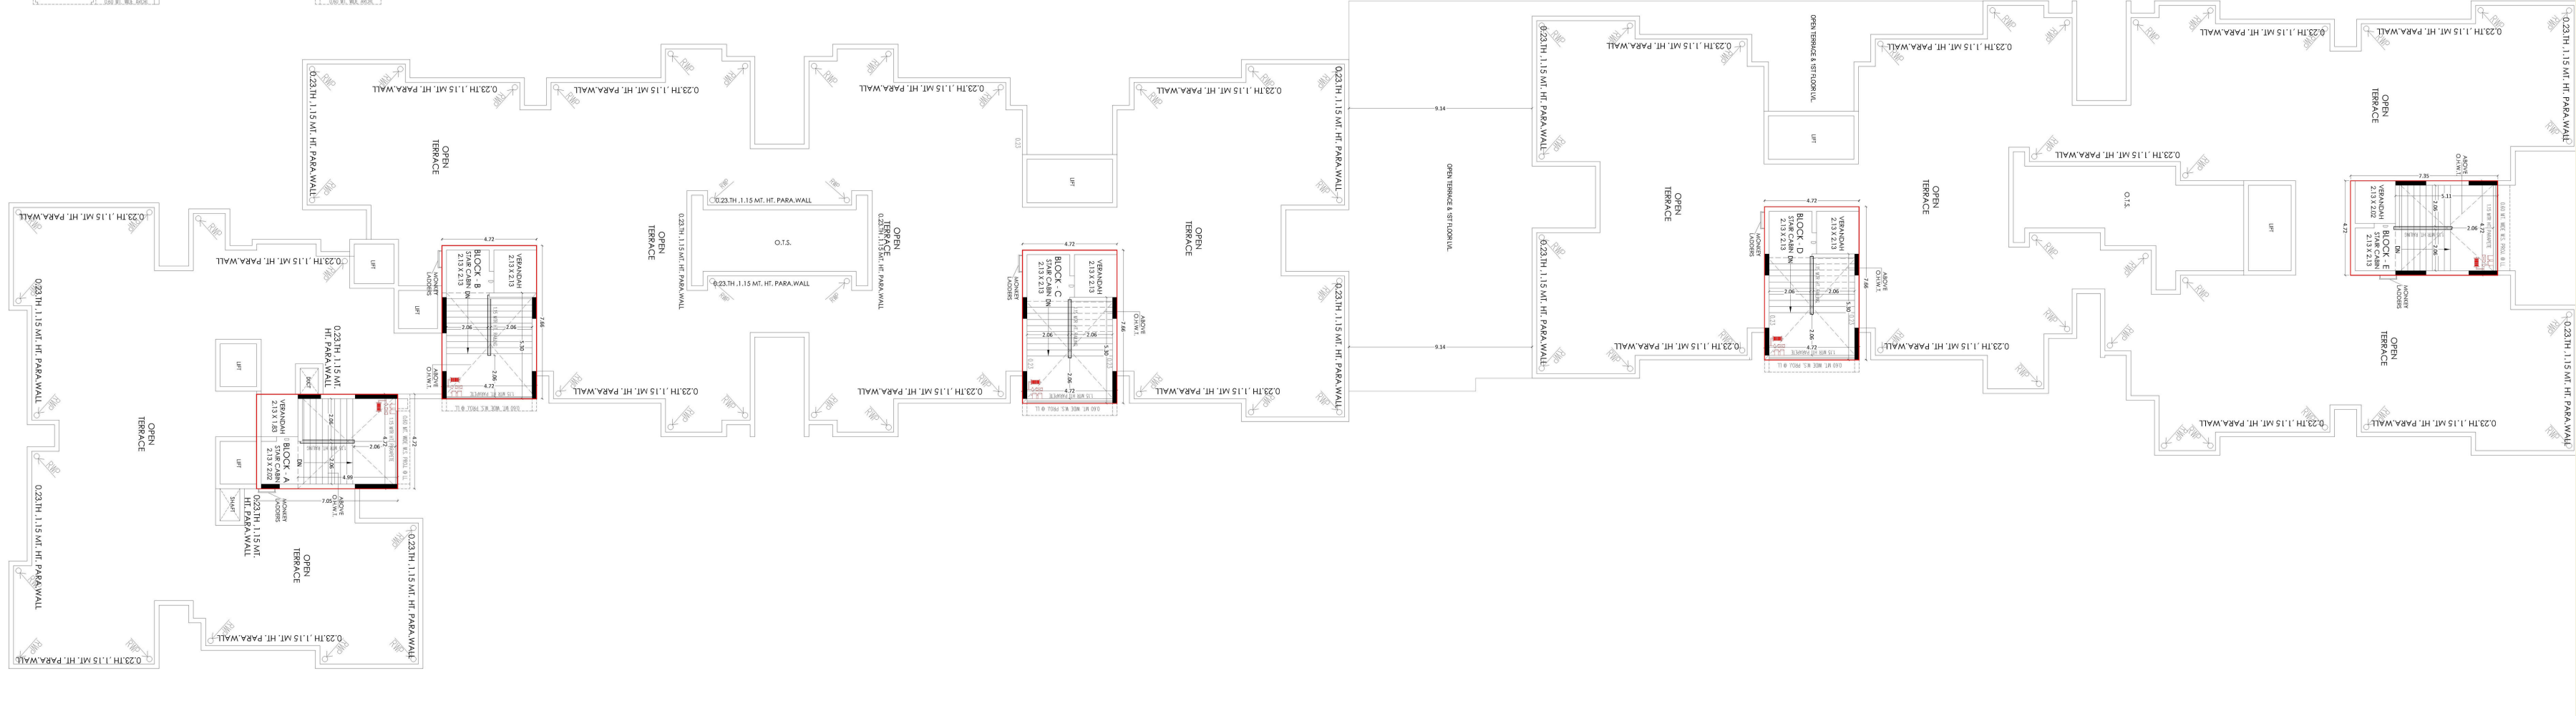


GROUND AND FIRST FLOOR BLOCK F TO H

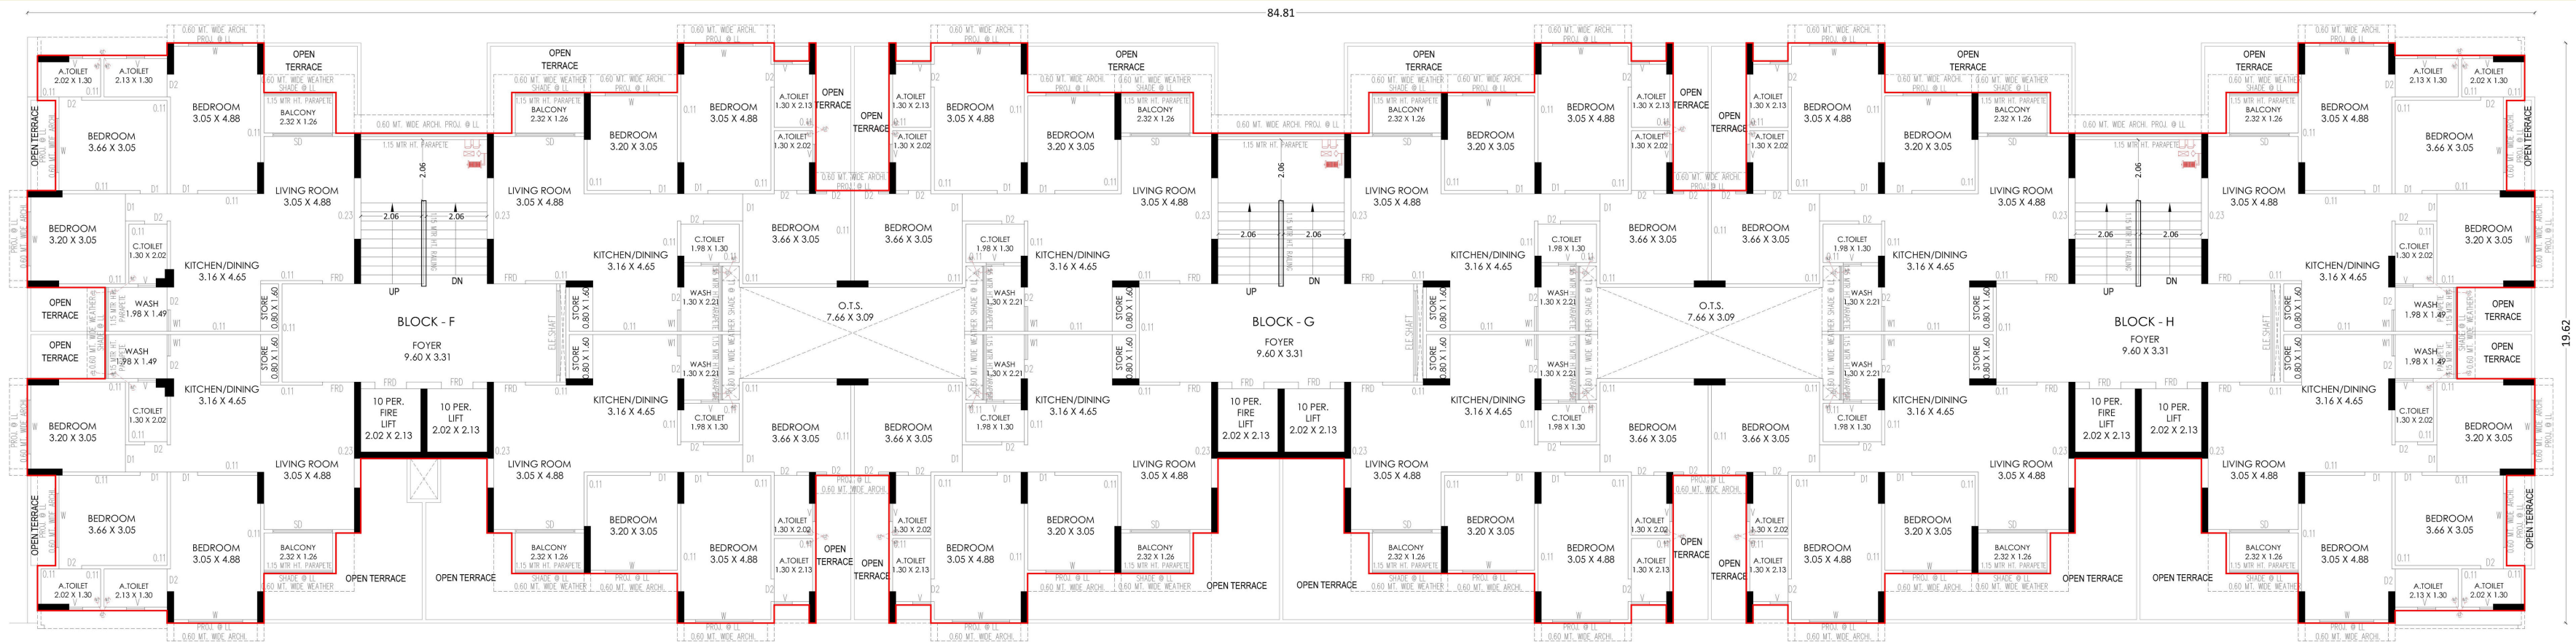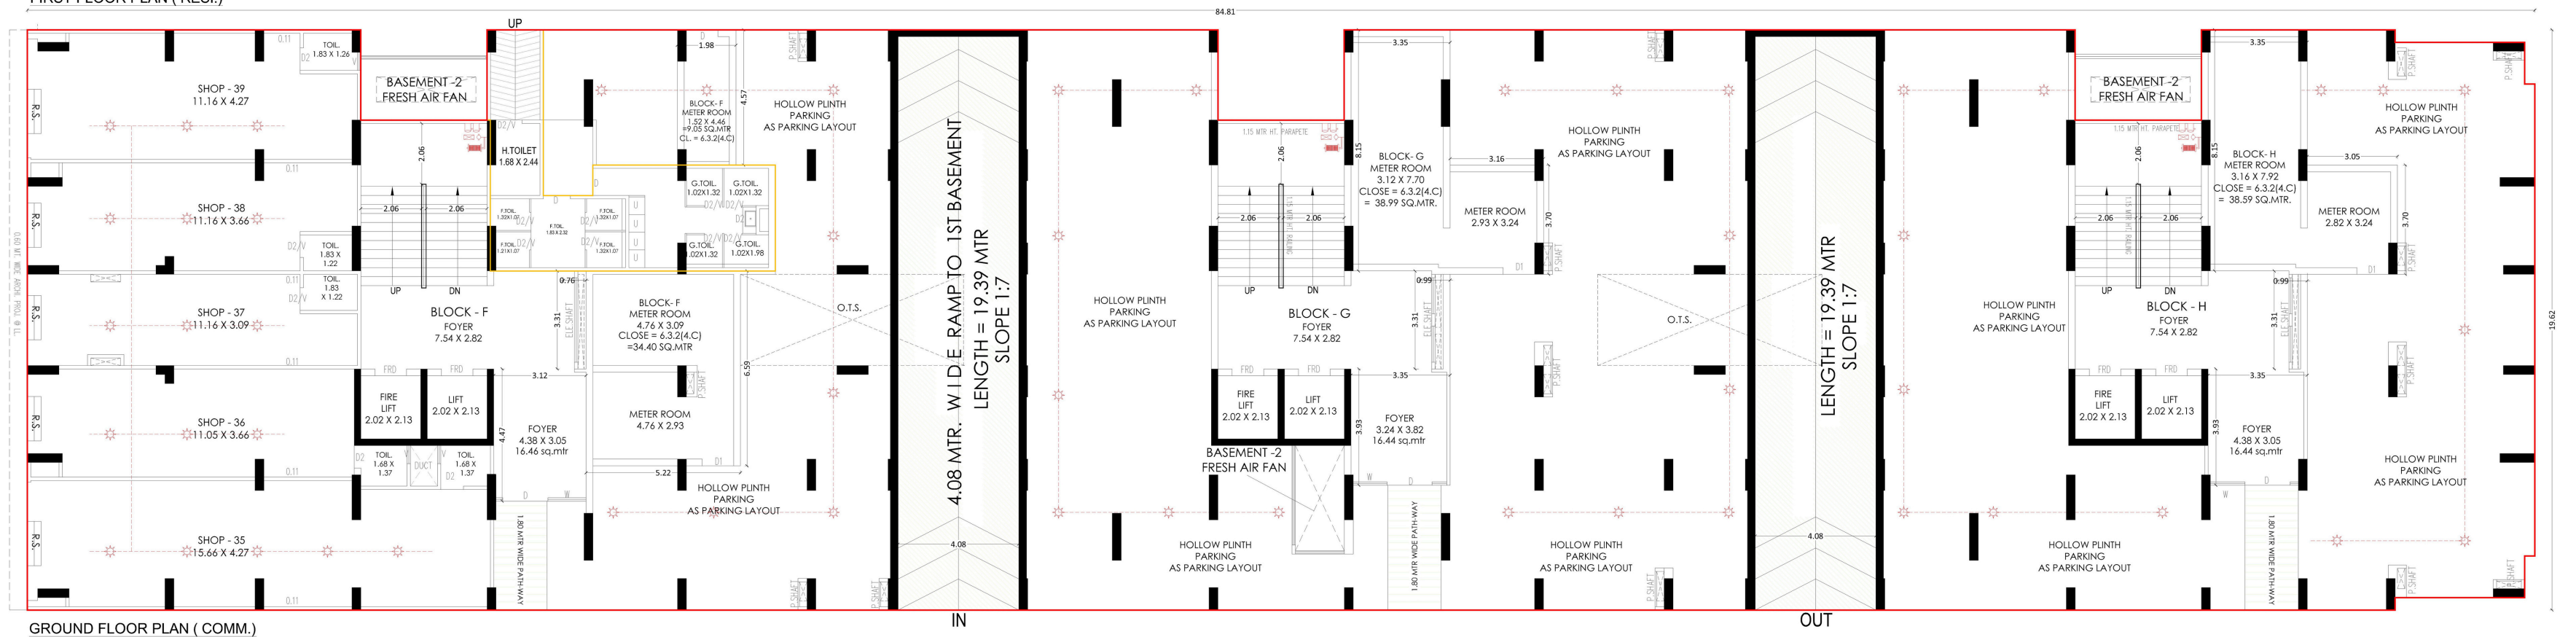

SECOND TO FOURTEEN FLOOR AND TERRACE BLOCK F TO H







2nd to 14TH FLOOR PLAN (RESI.)

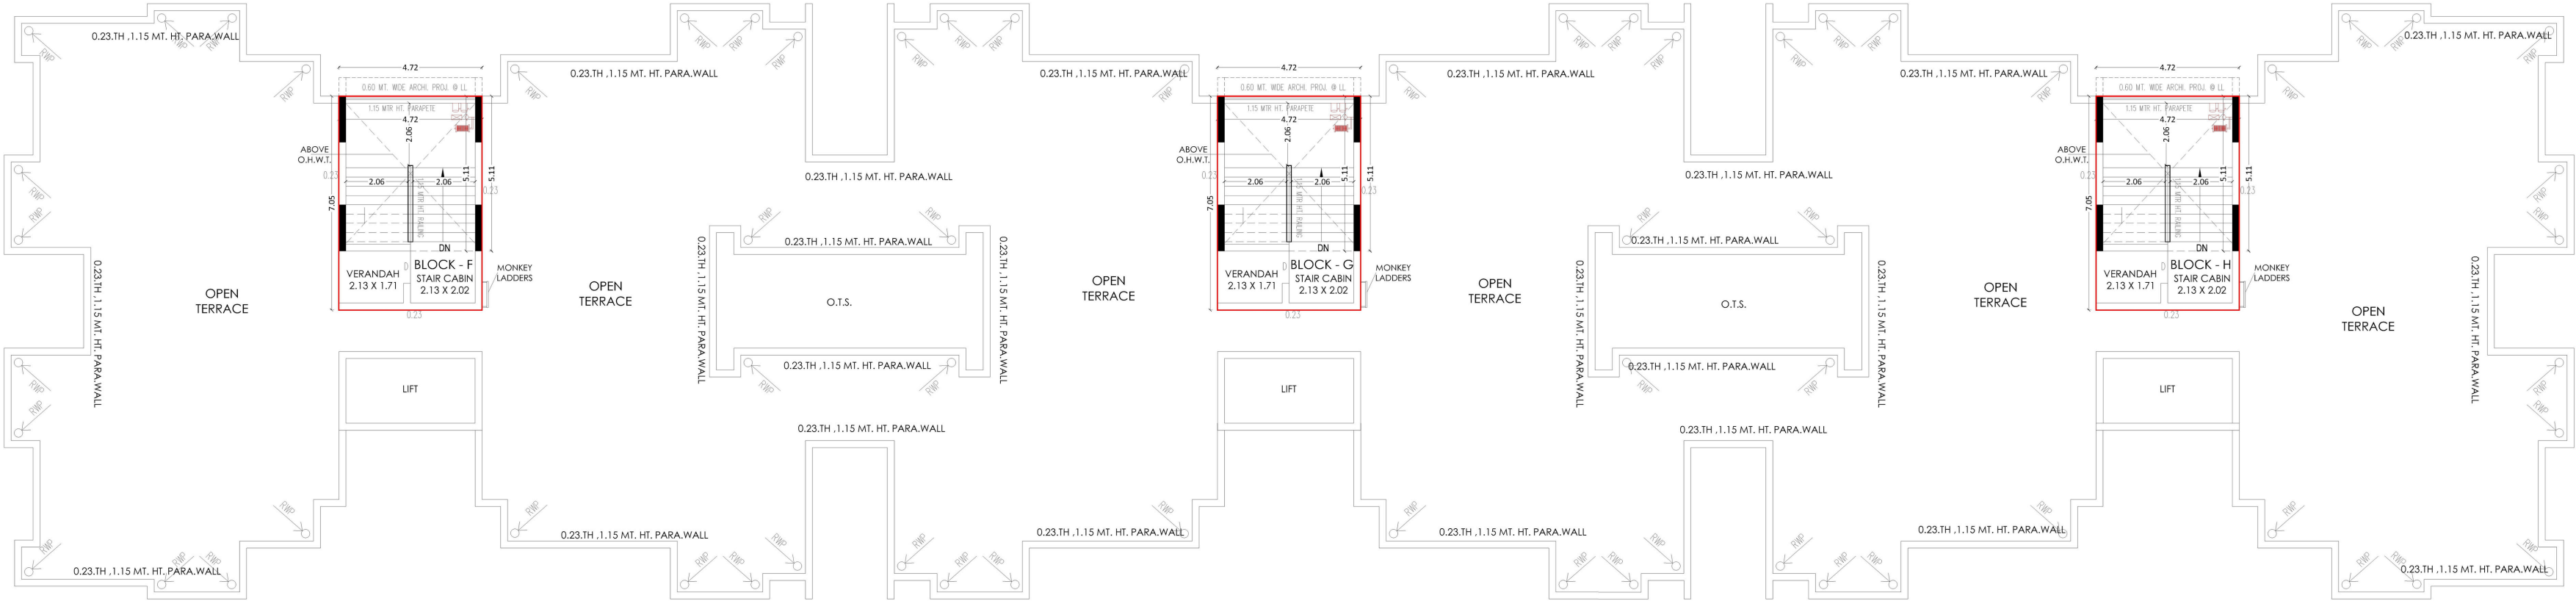

TERRACE FLOOR PLAN


FLOOR AND TERRACE PLANS BLOCK I AND J

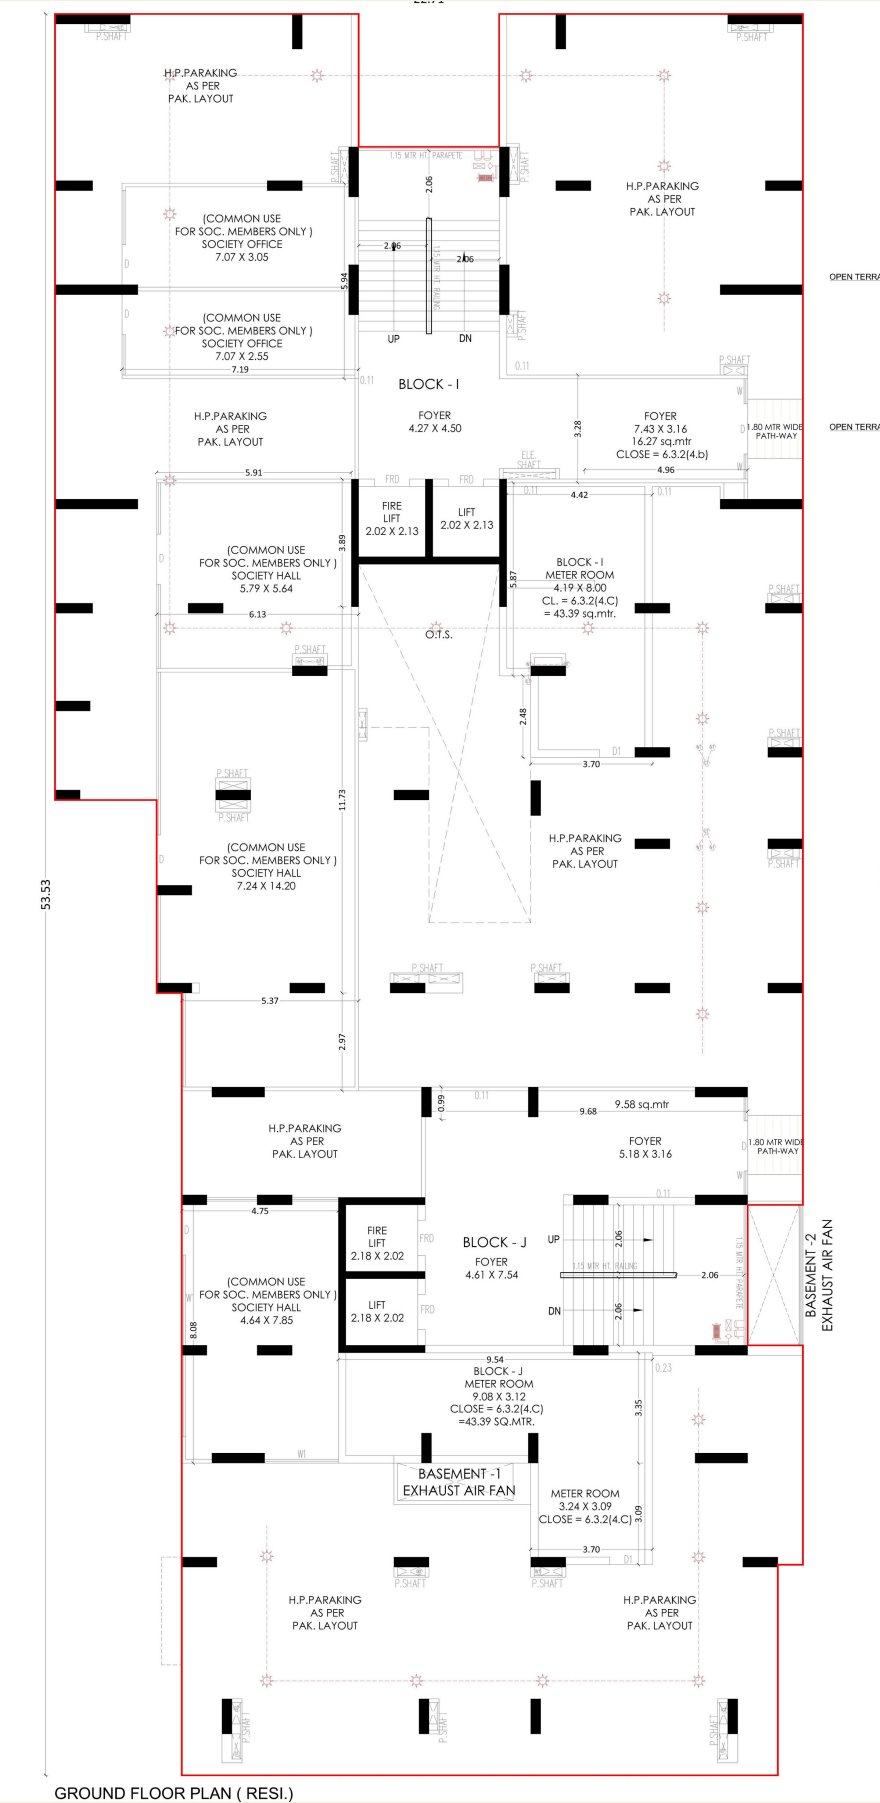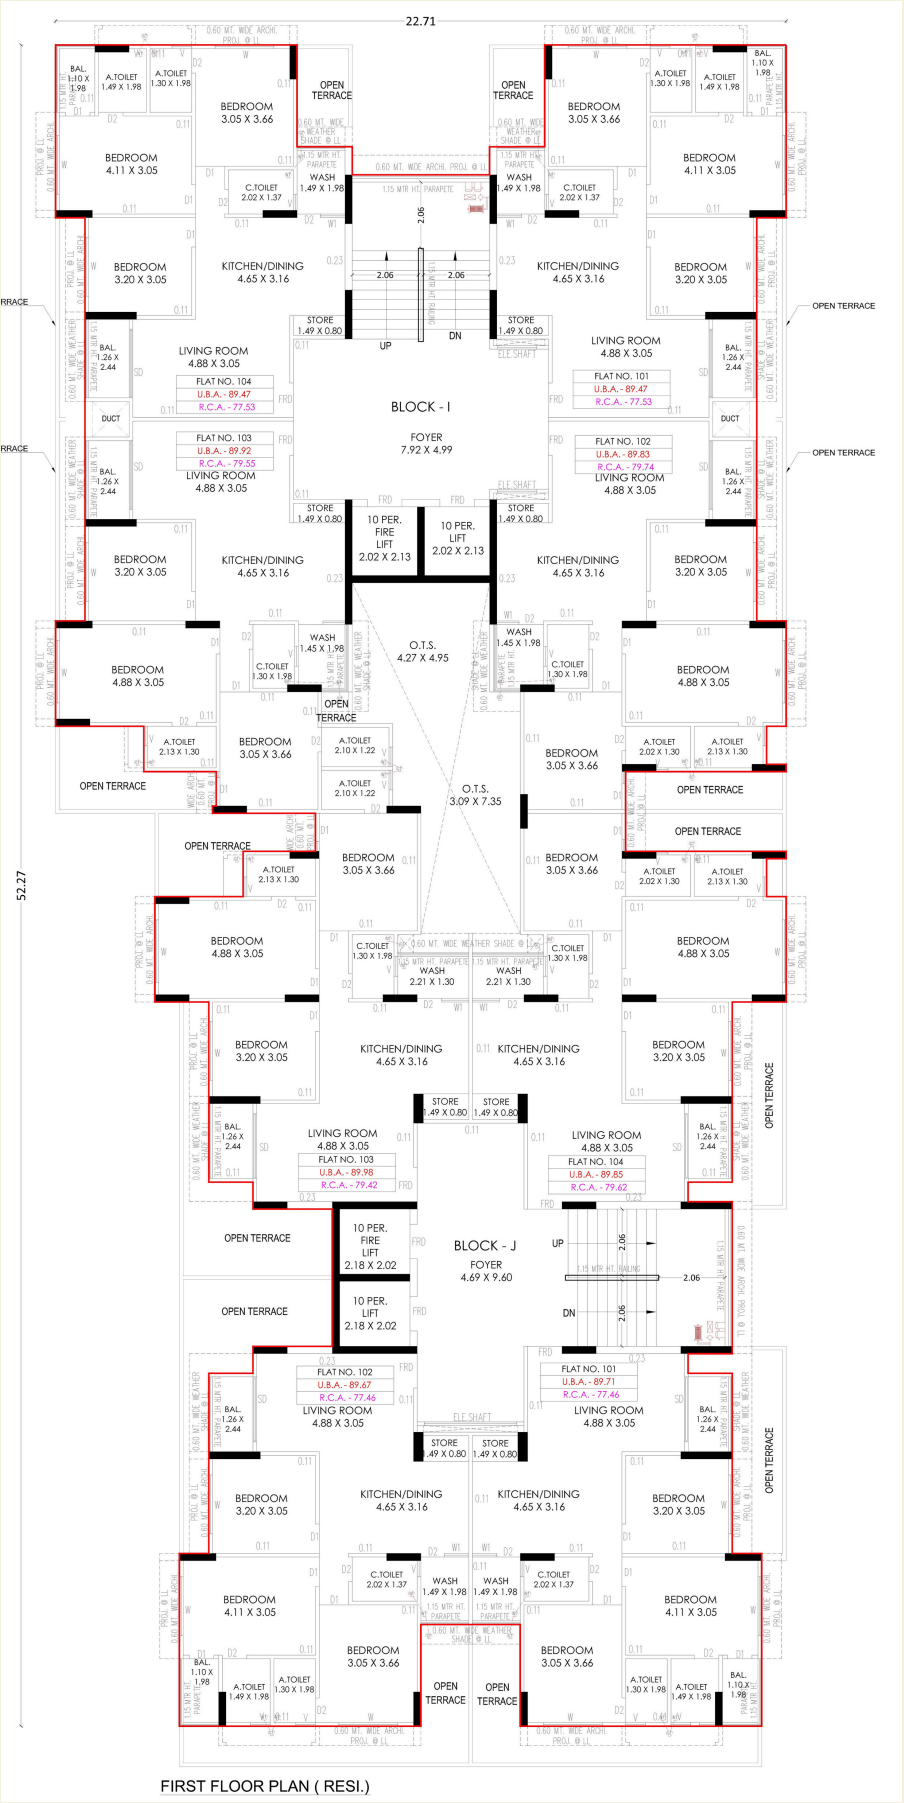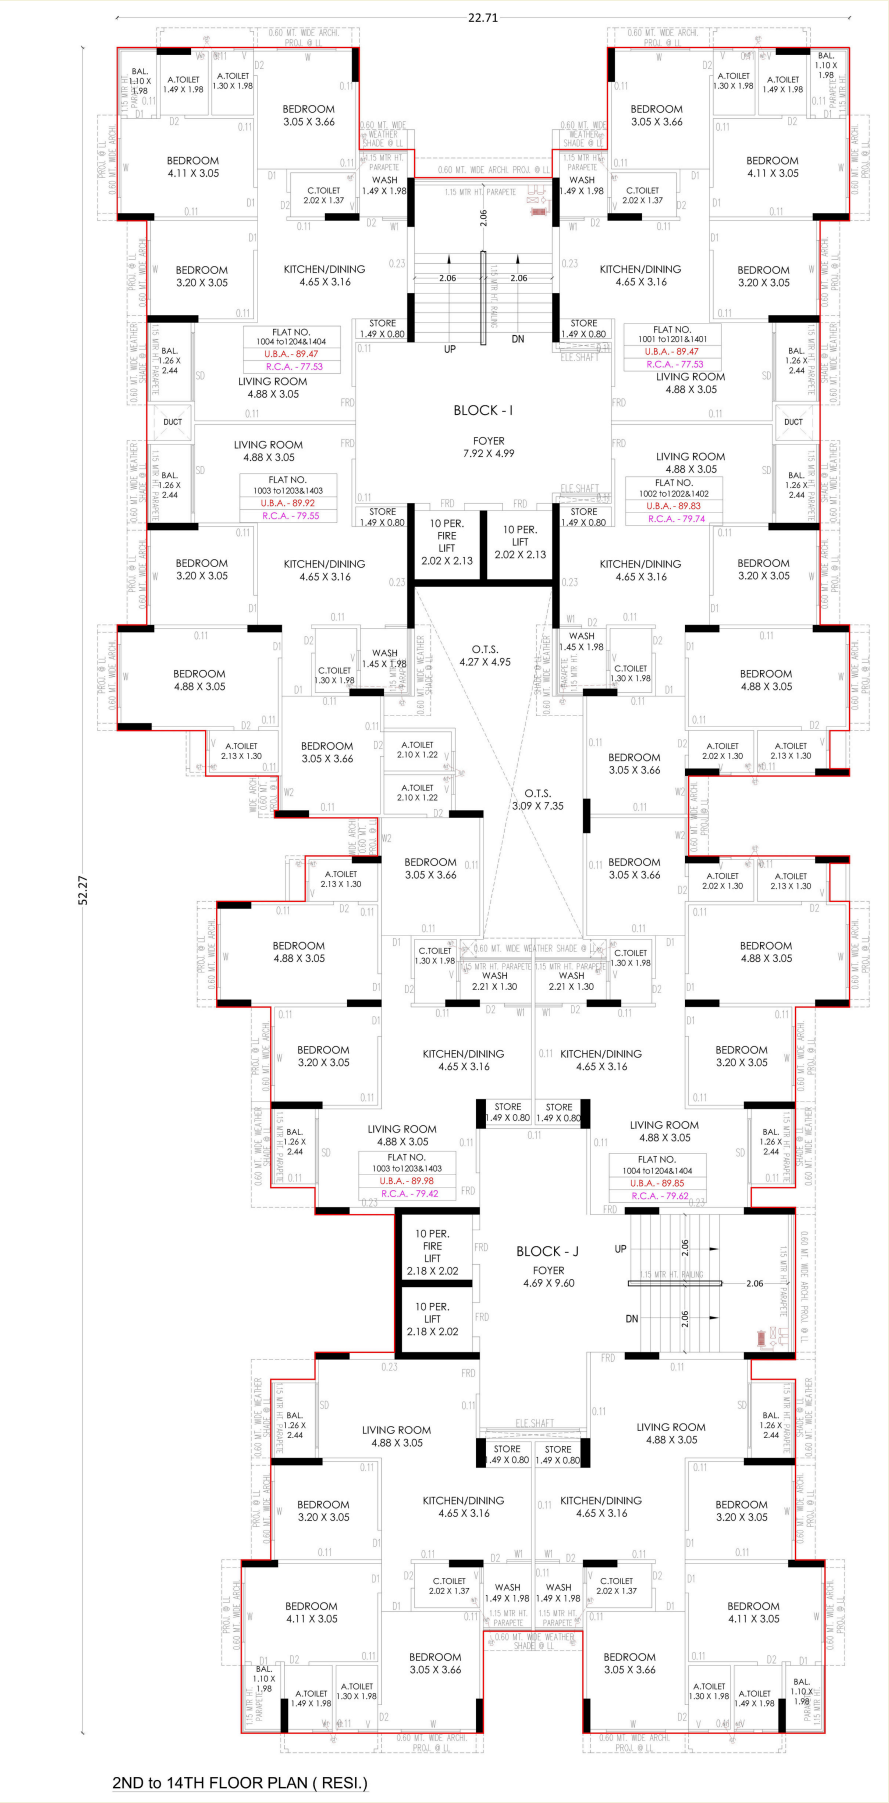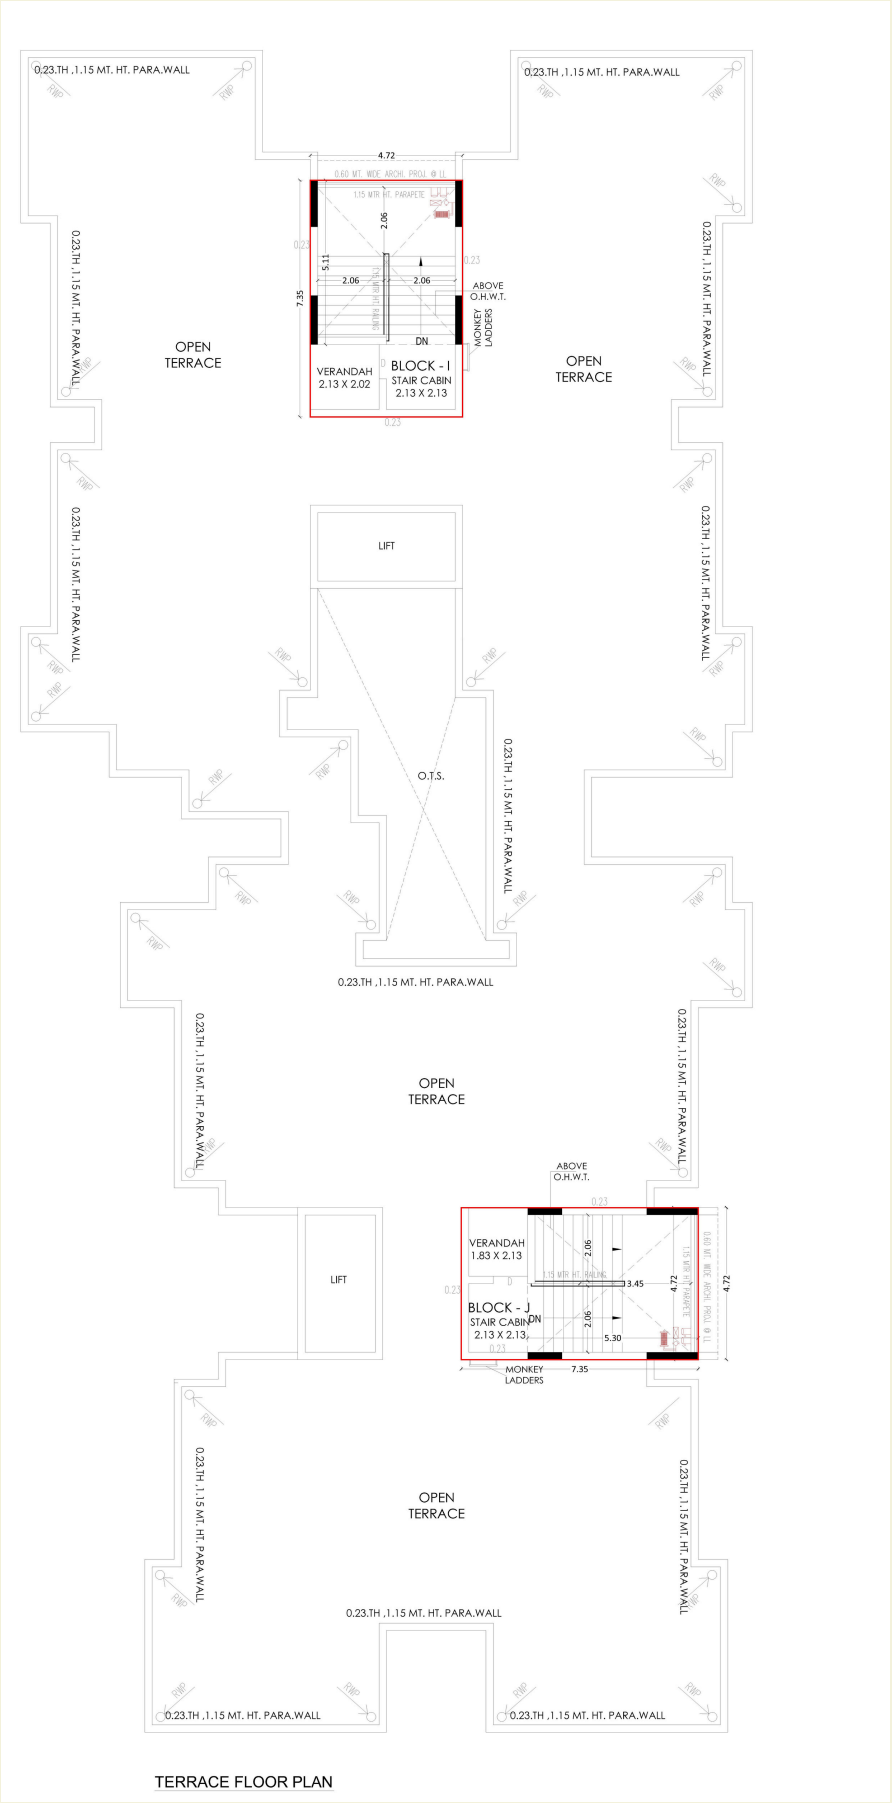


FLOOR AND TERRACE PLANS BLOCK K




FIRST FLOOR PLAN (RESI.)

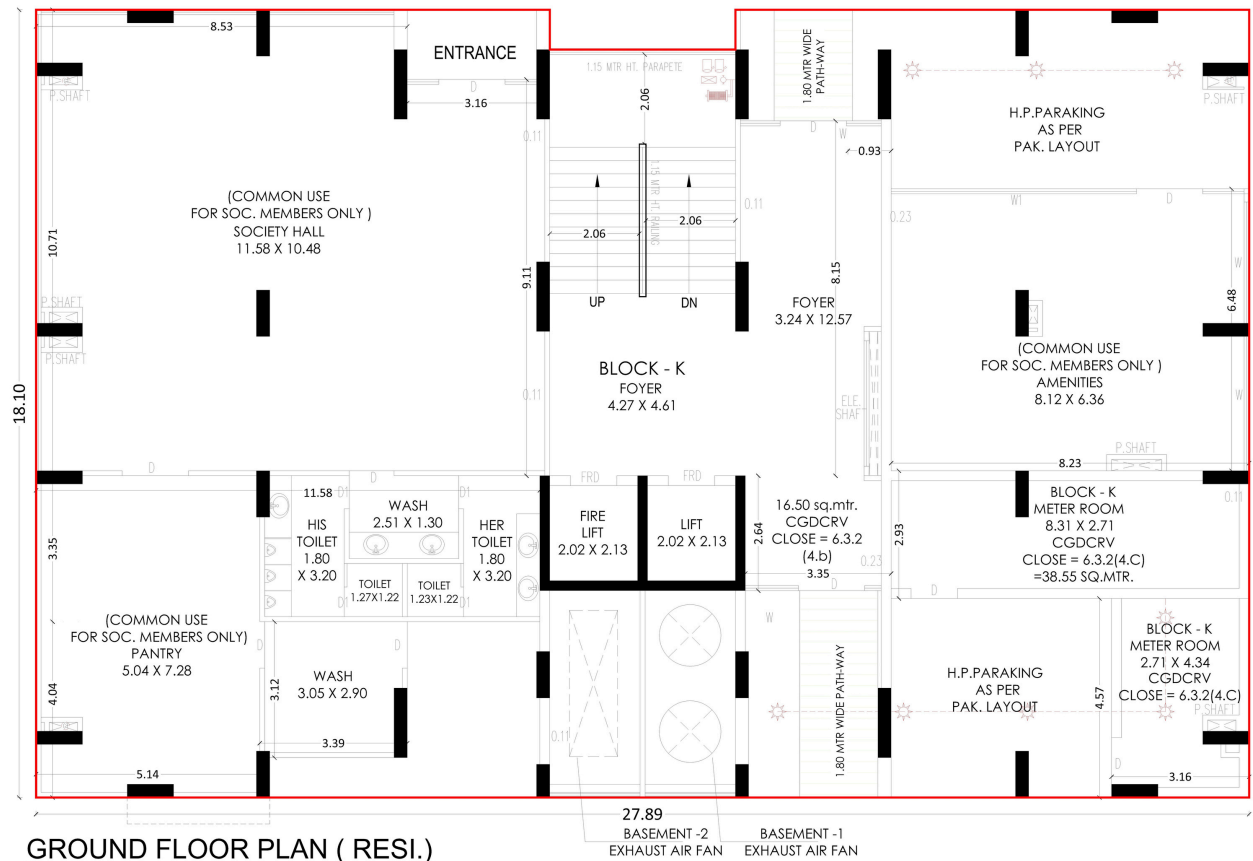

GROUND FLOOR PLAN (RESI.)

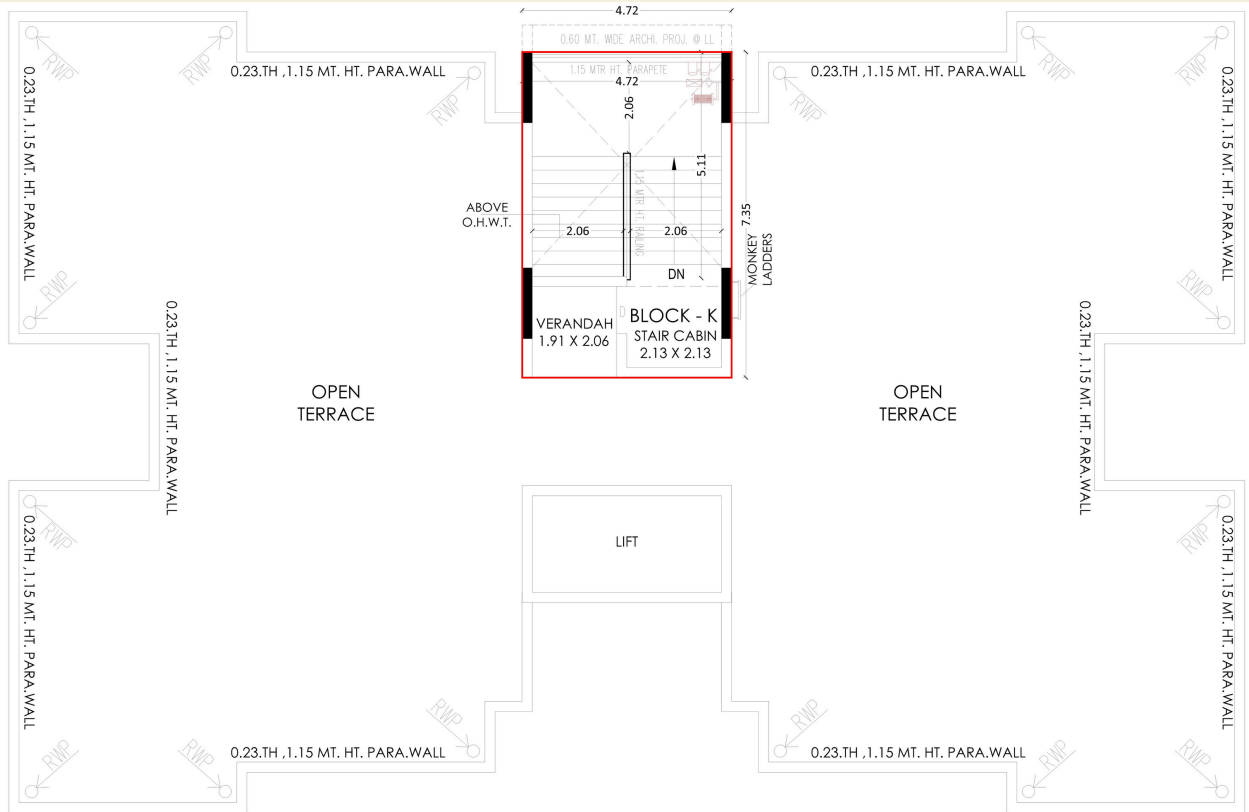

TERRACE FLOOR PLAN

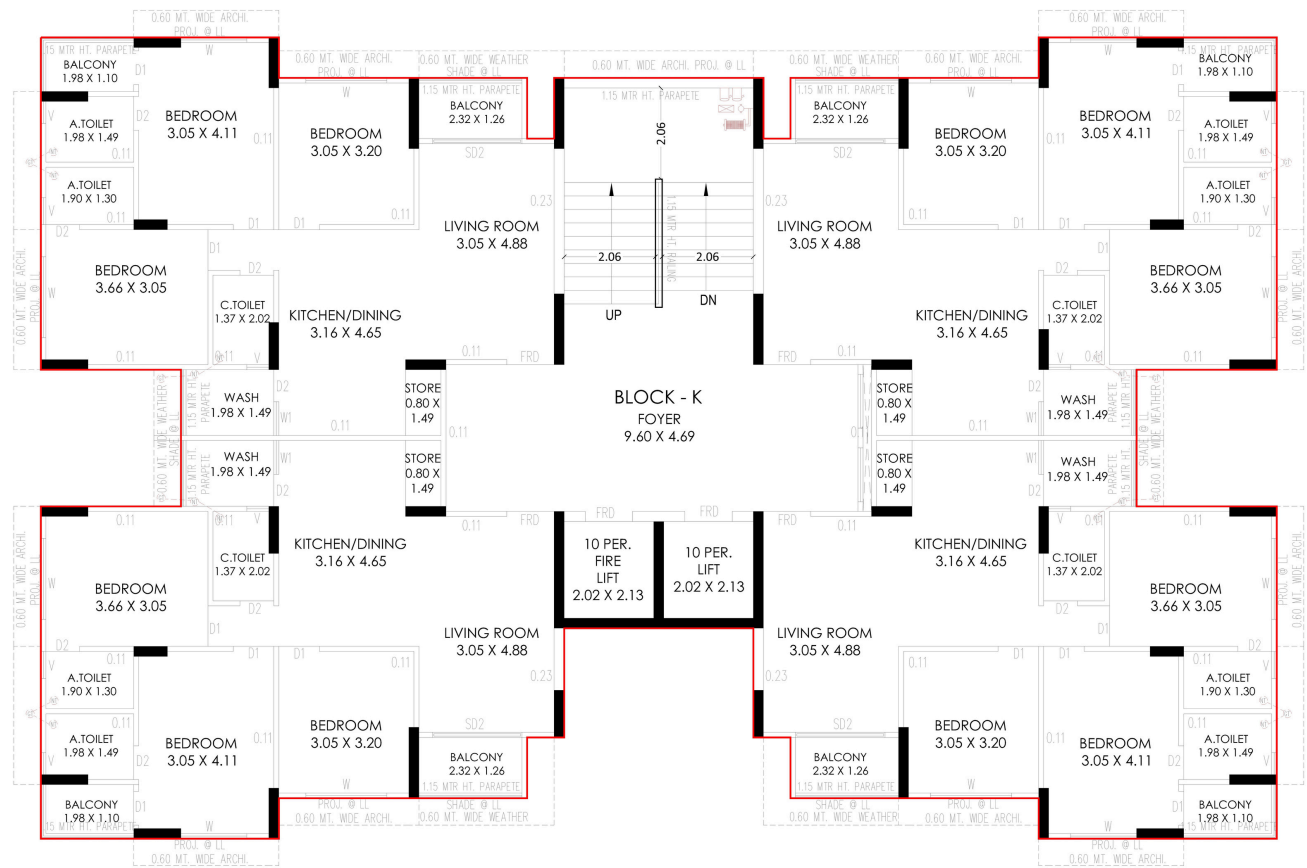

2ND TO 14TH FLOOR PLAN (RESI.)

-----SPECIFICATIONS-----

WALL FINISH

- Internal Smooth Finish Plaster with Double Coat Birla Putty.
- External Plaster or texture with Acrylic Paint.

DOOR

- Main Door – Main Door with Wooden Frame.

KITCHEN

- Granite or Vitrified Platform with Stainless Steel Sink Along With Electrical point For Water Purifier.
- Designer Glaze Tile Dado Up to Lintel Level.

FLOORING

- Vitrified Tile Flooring in Entire Apartment.

WINDOWS

- Sliding Aluminum Window Section With Anodized or Powder Coated.


TOILET

- Ceramic or Glaze Tile Up to Lintel Level.
- CP Fittings – Chrome Plated Branded Bathroom Fittings.

ELECTRIFICATION

- ISI Modular Switches.
- ISI Wires.
- Distribution Board with MCB for Safety and Protection.

-----KEY PLAN-----

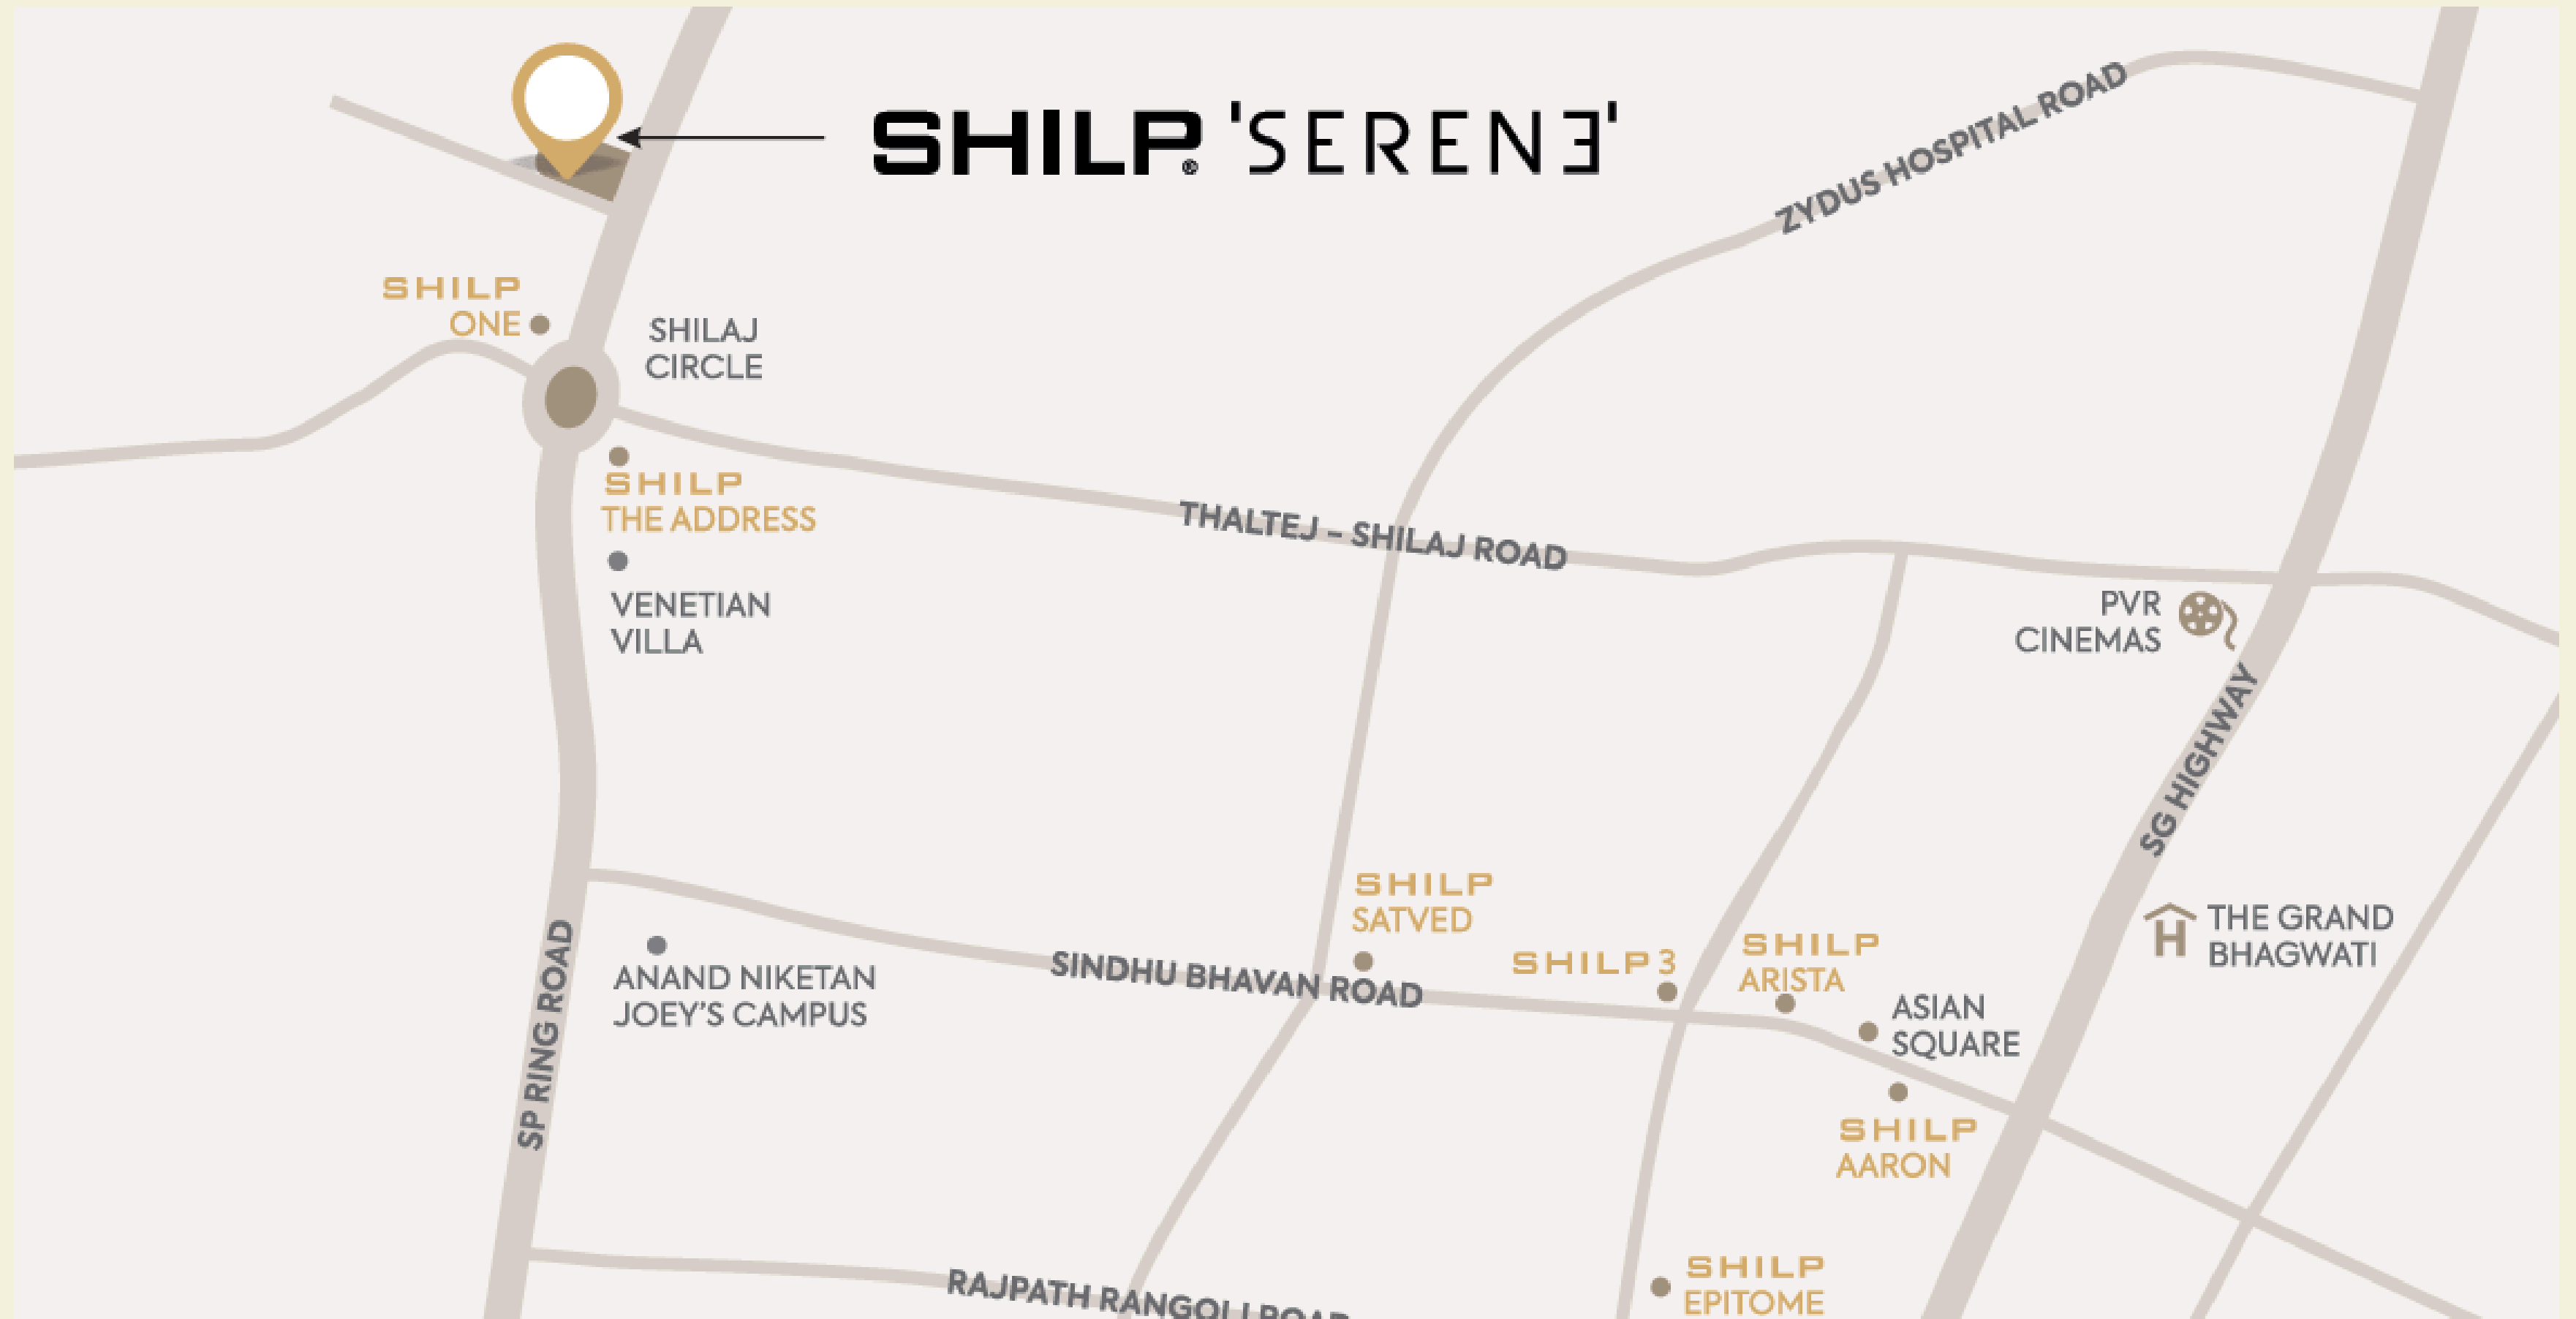

SITE ADDRESS:
"SHILP SERENE", S P RING ROAD,
NR. SHILAJ CROSS ROADS, VILLAGE: SHILAJ, DISTRICT: AHMEDABAD.

DEVELOPED BY:-
SHILP INFRAPROJECTS PRIVATE LIMITED
SHILP HOUSE
Beside Rajpath Club, Rajpath Rangoli Road, Bodakdev,
Ahmedabad - 380054.

Contact No :- +91 70696 13123
Email :- info@shilp.co.in/sales@shilp.co.in

Guj RERA Reg No :-PR/GJ/AHMEDABAD/AHMEDABAD CITY/AUDA/MAA10737/041022

ARCHITECT – ADS ARCHITECTS PVT LTD.
STRUCTURE WORK – SETU INFRASTRUCTURE