

“A home built with hearts“

DEVELOPER



SHRADDHA
INFRASTRUCTURE



॥ શ્રદ્ધા ॥
HERITAGE
4 BHK HERITAGE BUNGALOWS

Beside Rivera East, Behind Suryam Green,
RTO Road Vastral, Ahmedabad-382418.

BOOKING CONTACT

+91 98250 35363

+91 99090 99468

+91 99099 02686

RERA NO.

Website: gujrerar1.gujarat.gov.in,



॥ શ્રદ્ધા ॥
HERITAGE
4 BHK HERITAGE BUNGALOWS

A WELCOME HOME

It feels so great when
your address reads-
Bungalow.
Own a home and receive
the blessings and bliss of
bungalows living at
an unimaginable price.



the amenities



ATTRACTIVE
ENTRANCE GATE



CCTV CAMERA



ATTRACTIVE
CLUB HOUSE



PICKUP AND
DROP OFF ZONE



ADANI GAS LINE



SENIOR CITIZEN
SIT OUT



CHILDREN
PLAY AREA



ATTRACTIVE
PLANTATION



24 HOURS WATER
SUPPLY WITH PRESSURE SYSTEM



LANDSCAPED
GARDEN



24X7 SECURITY

A COMPLETE EXPRESSION FOR **CLUB CLASS LIVING**



**A VILLA
THAT PROMISES
MAJESTIC
LIFESTYLE**

The beauty of this spectacular
abode lies in its inherent ability
to present you with every
luxury you ever aspired for.







TYPICAL LAY-OUT PLAN




SOCIETY OFFICE PLAN

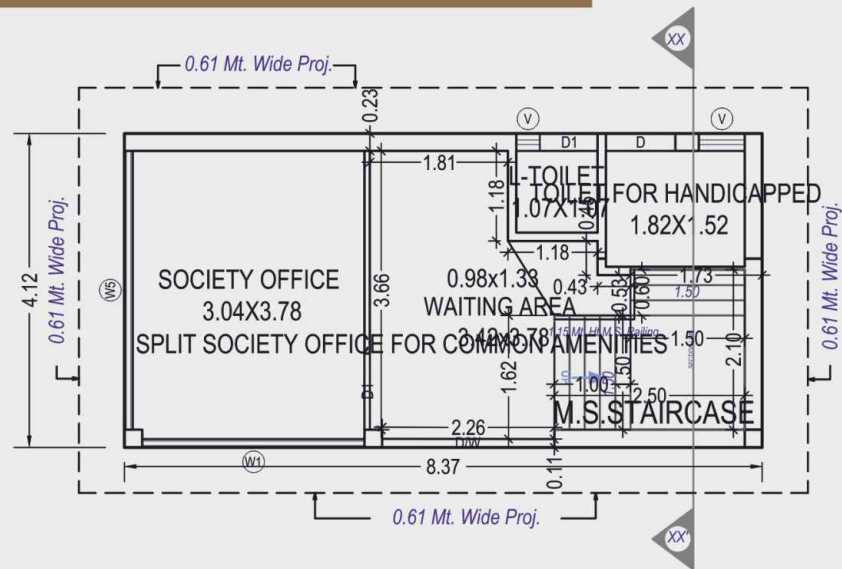

GROUND FLOOR PLAN

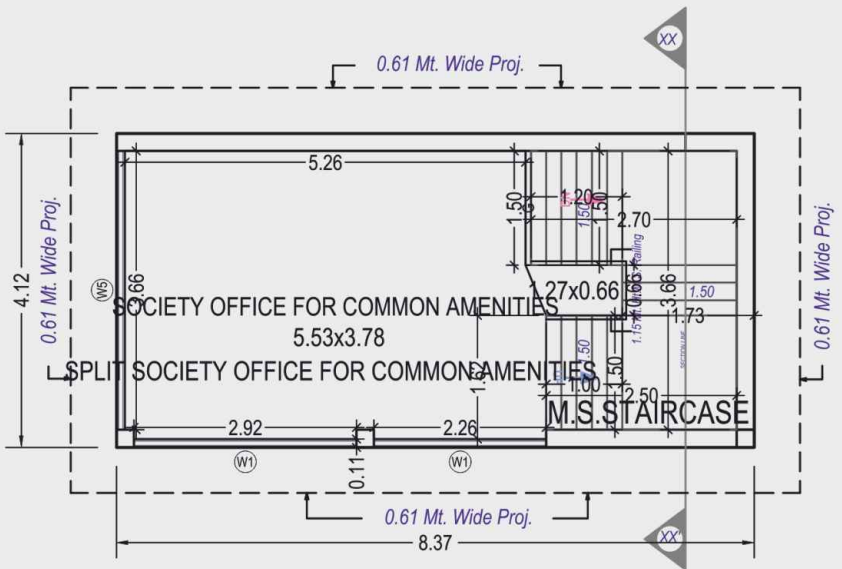

FIRST FLOOR PLAN

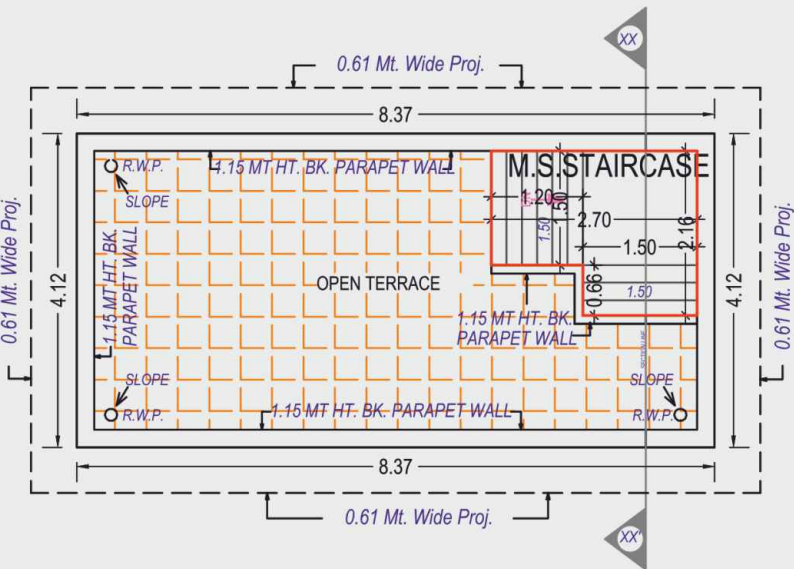

TERRACE FLOOR PLAN



24.00 MT. WIDE T.P. ROAD






UNIT NO. 2 TO 09




GROUND FLOOR PLAN

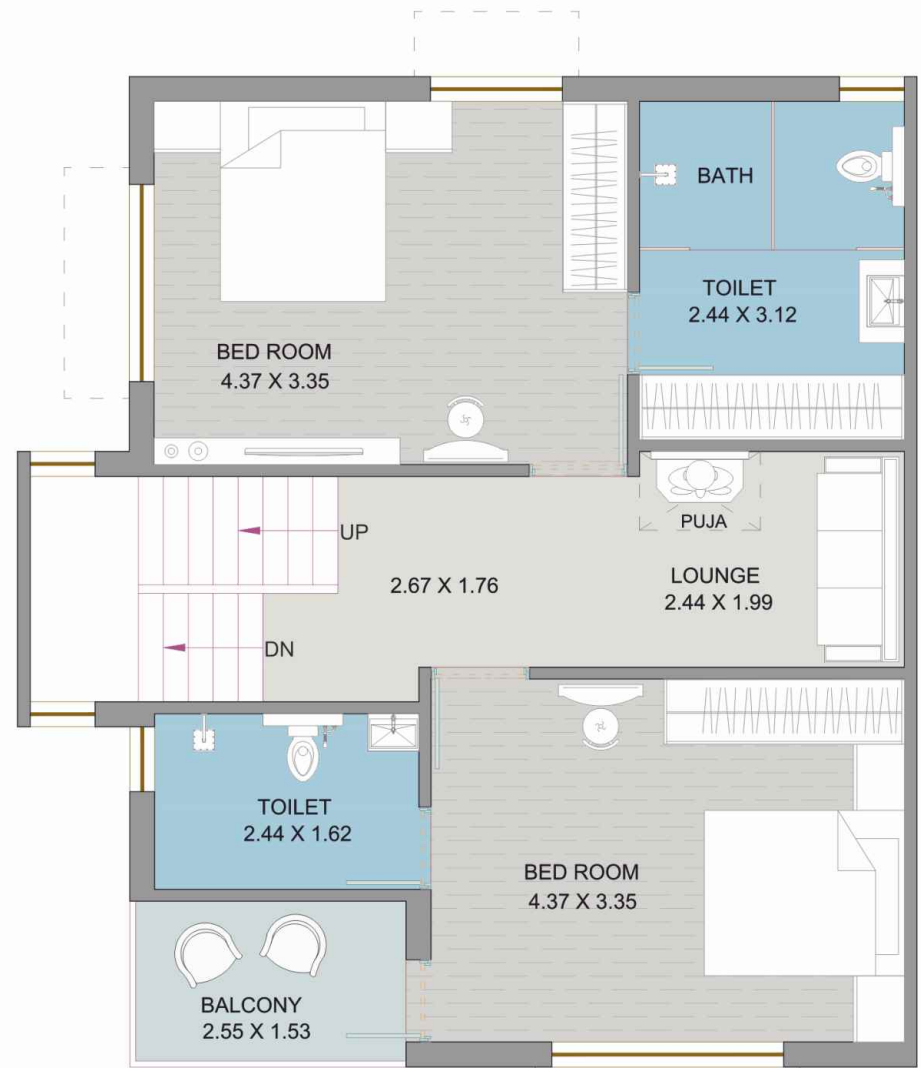

FIRST FLOOR PLAN



SECOND FLOOR PLAN

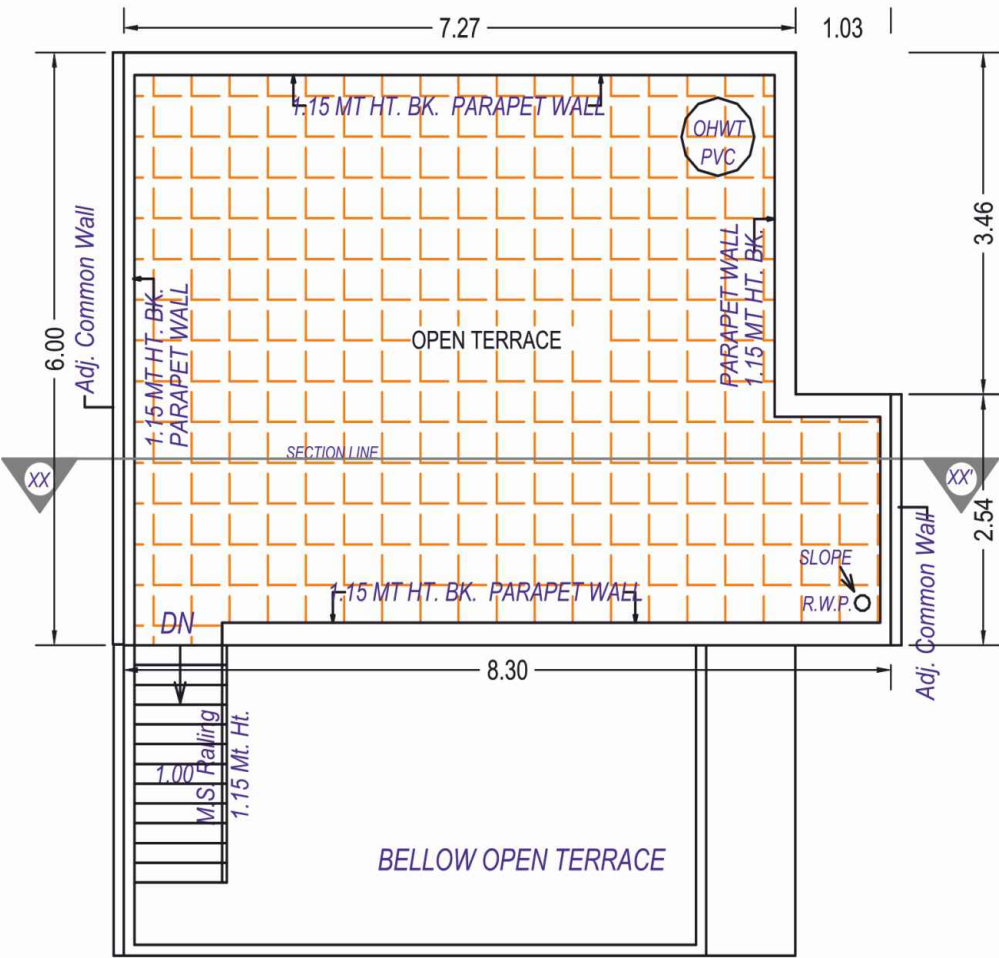

TERRACE FLOOR PLAN




UNIT NO. 11




GROUND FLOOR PLAN



FIRST FLOOR PLAN

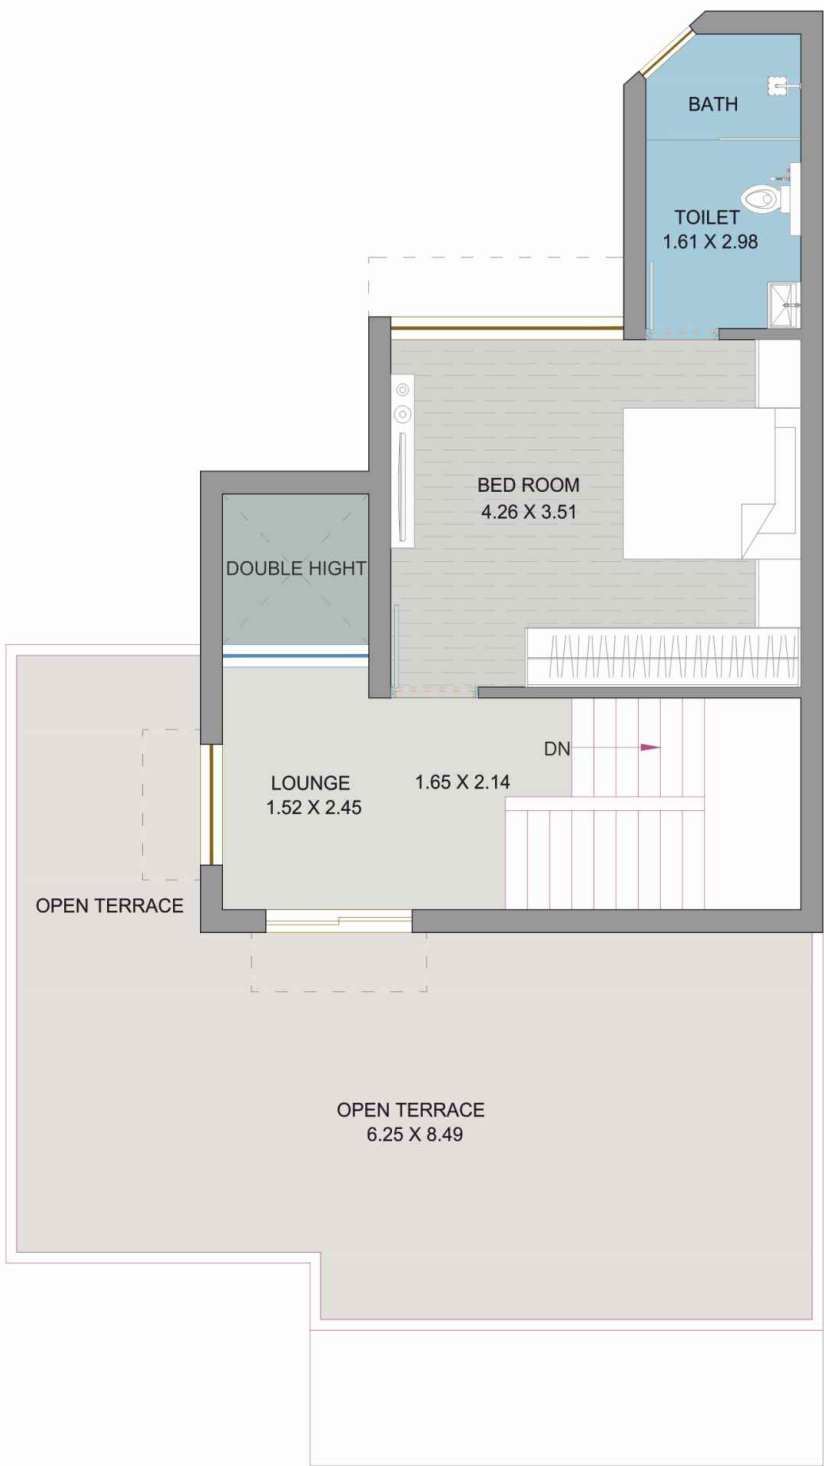


SECOND FLOOR PLAN

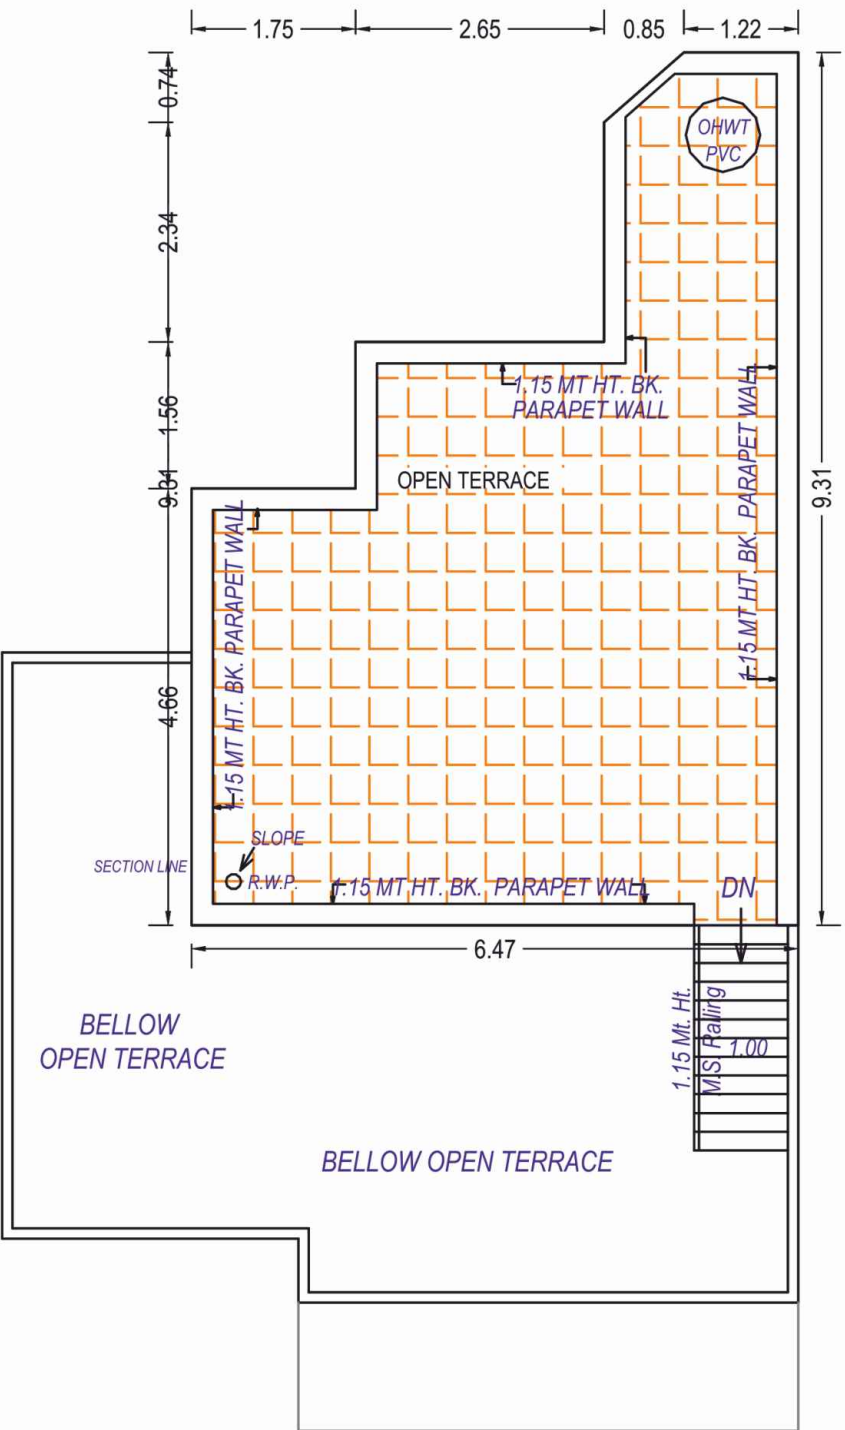

TERRACE FLOOR PLAN
(SCALE 1:100)



UNIT NO. 12

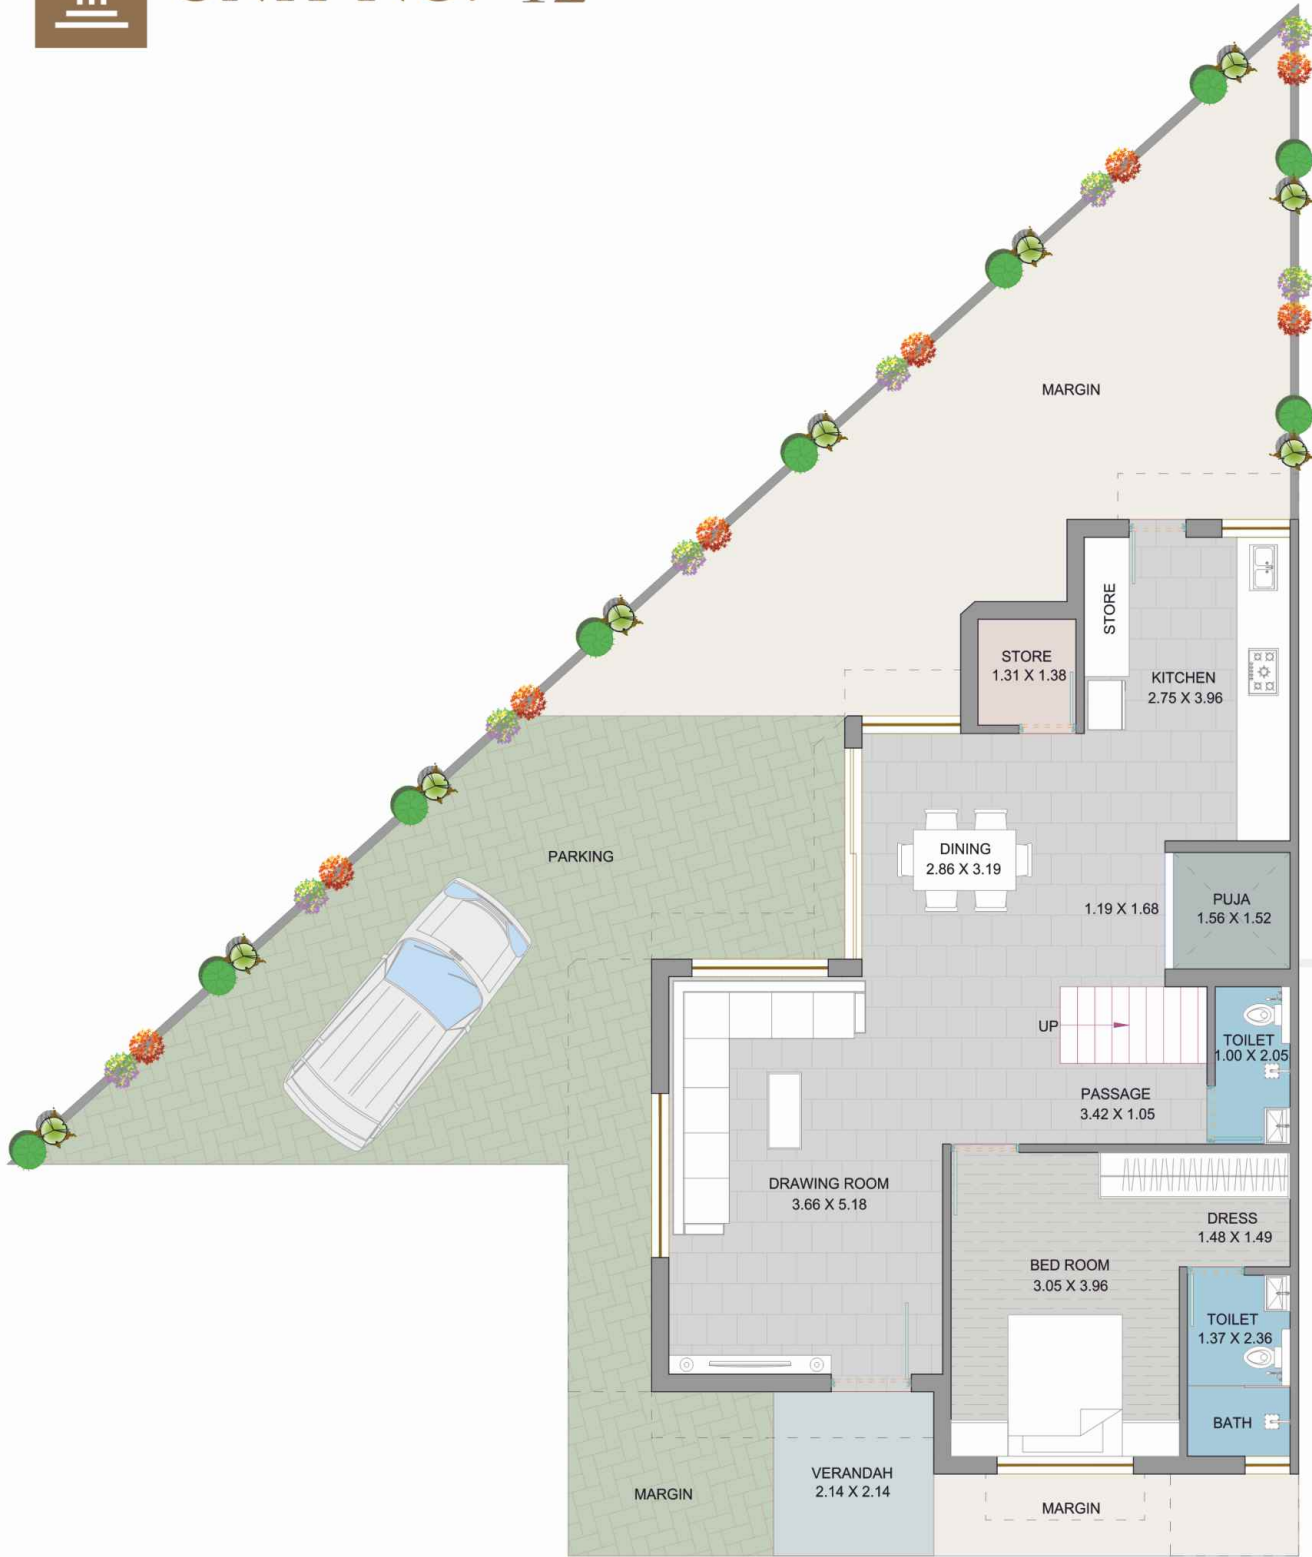


GROUND FLOOR PLAN



FIRST FLOOR PLAN



SECOND FLOOR PLAN

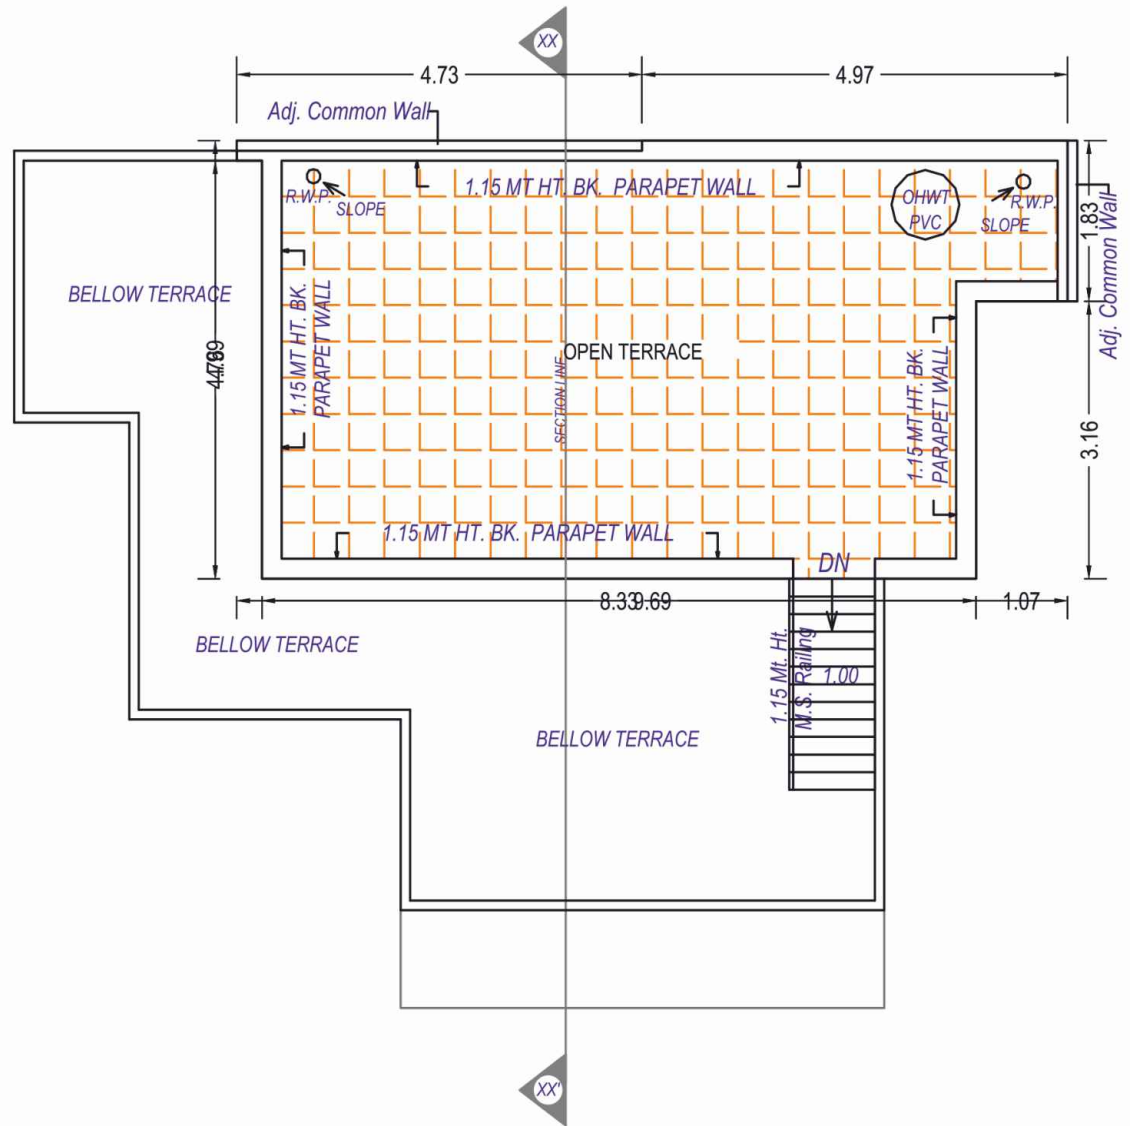


TERRACE FLOOR PLAN




GROUND FLOOR PLAN



FIRST FLOOR PLAN

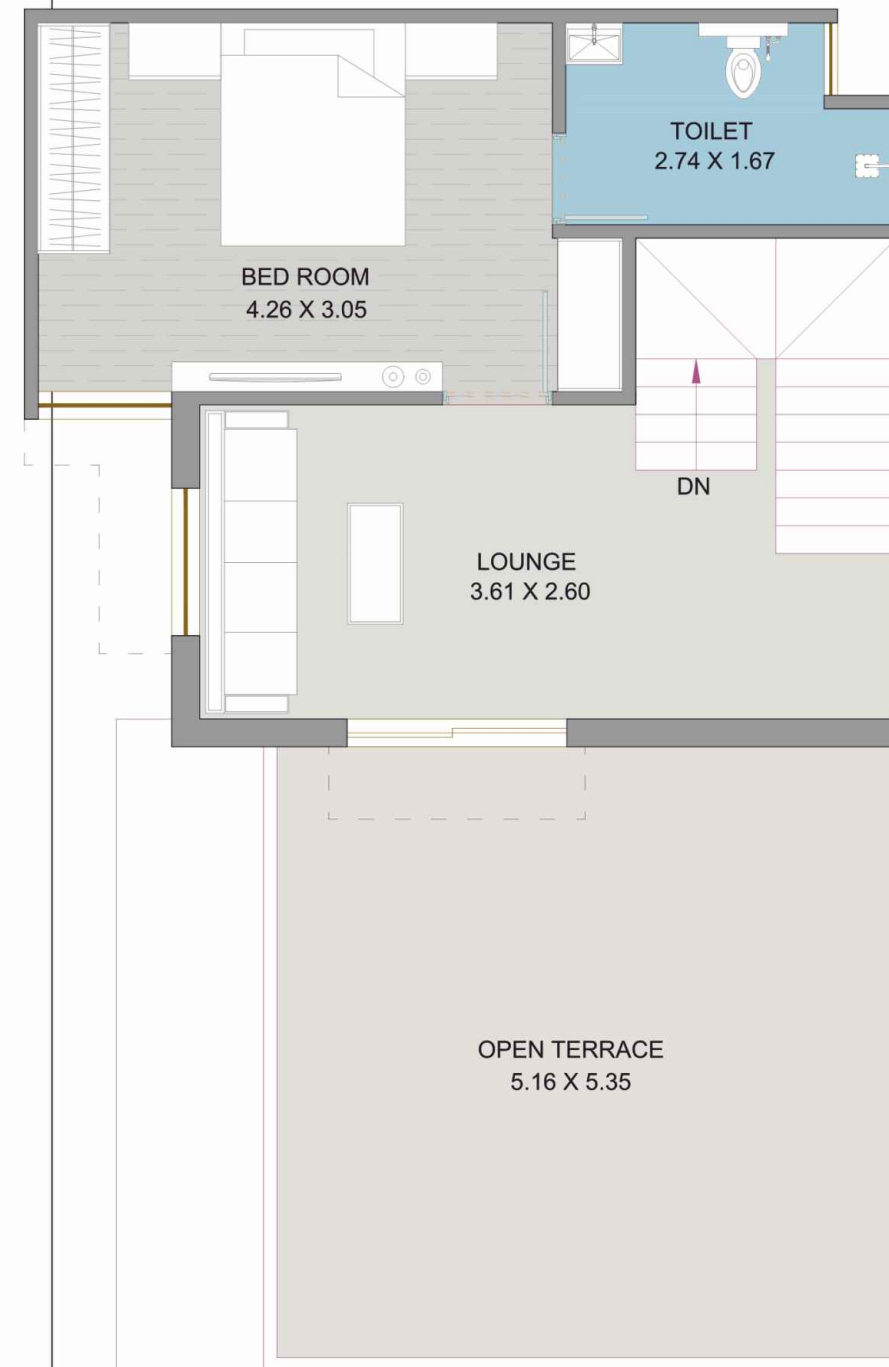

SECOND FLOOR PLAN

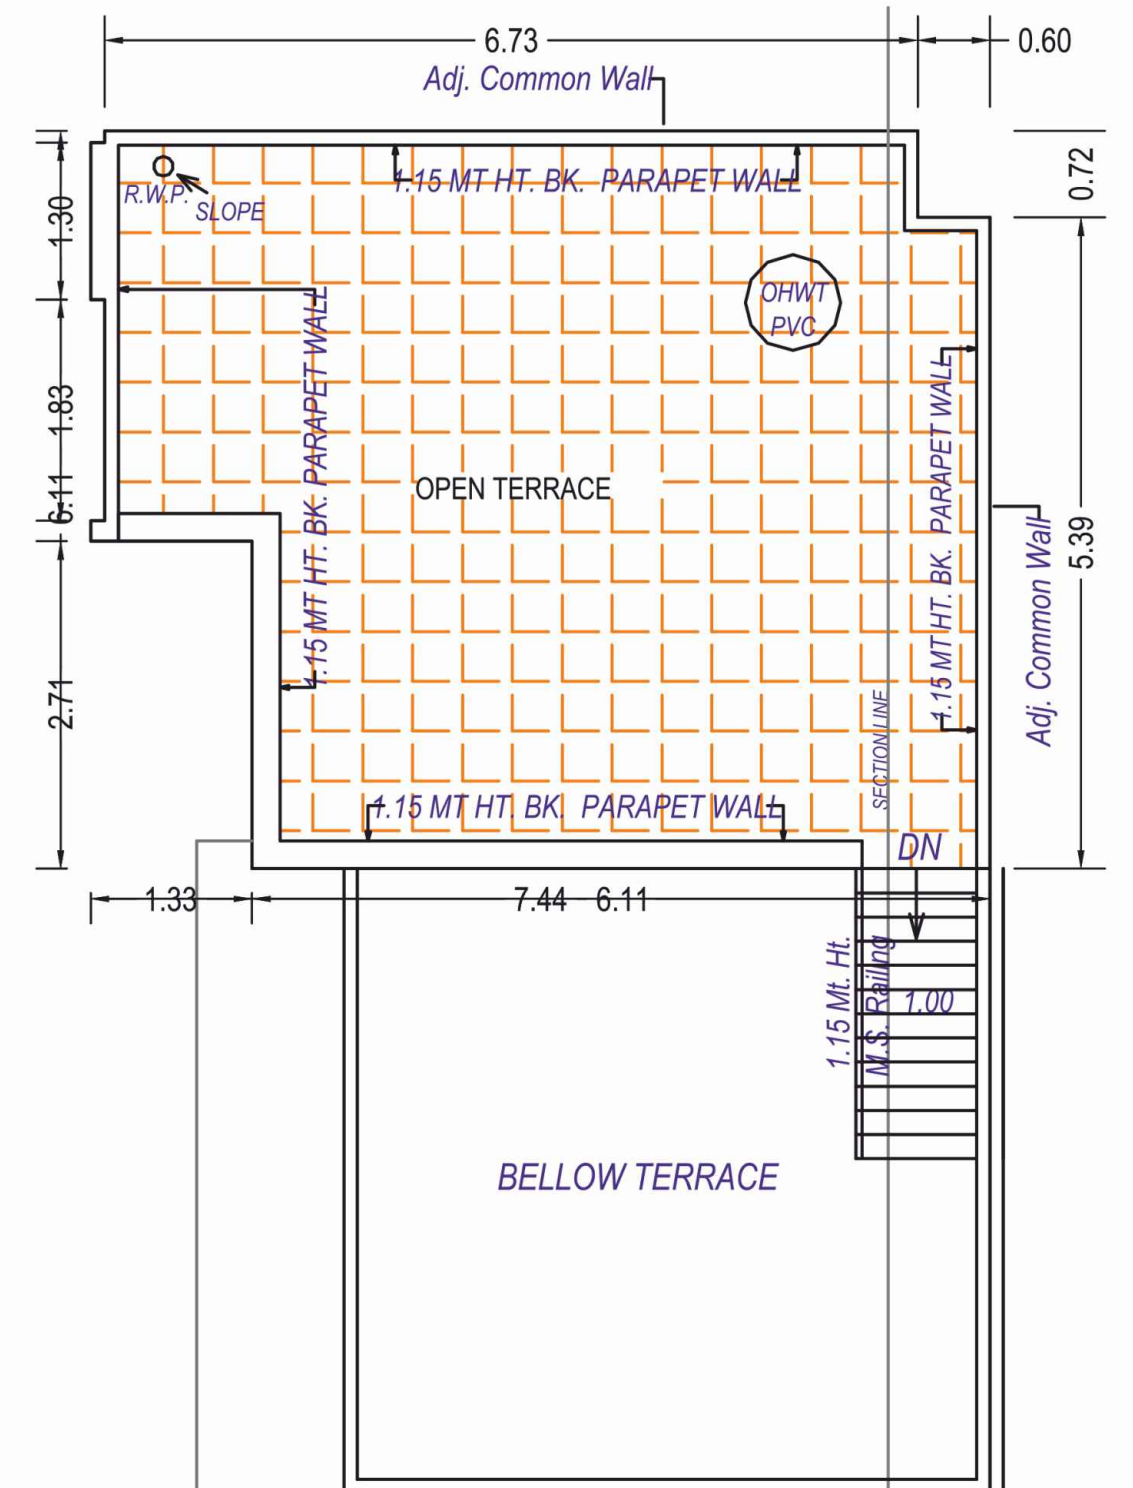


TERRACE FLOOR PLAN



UNIT NO. 17




GROUND FLOOR PLAN

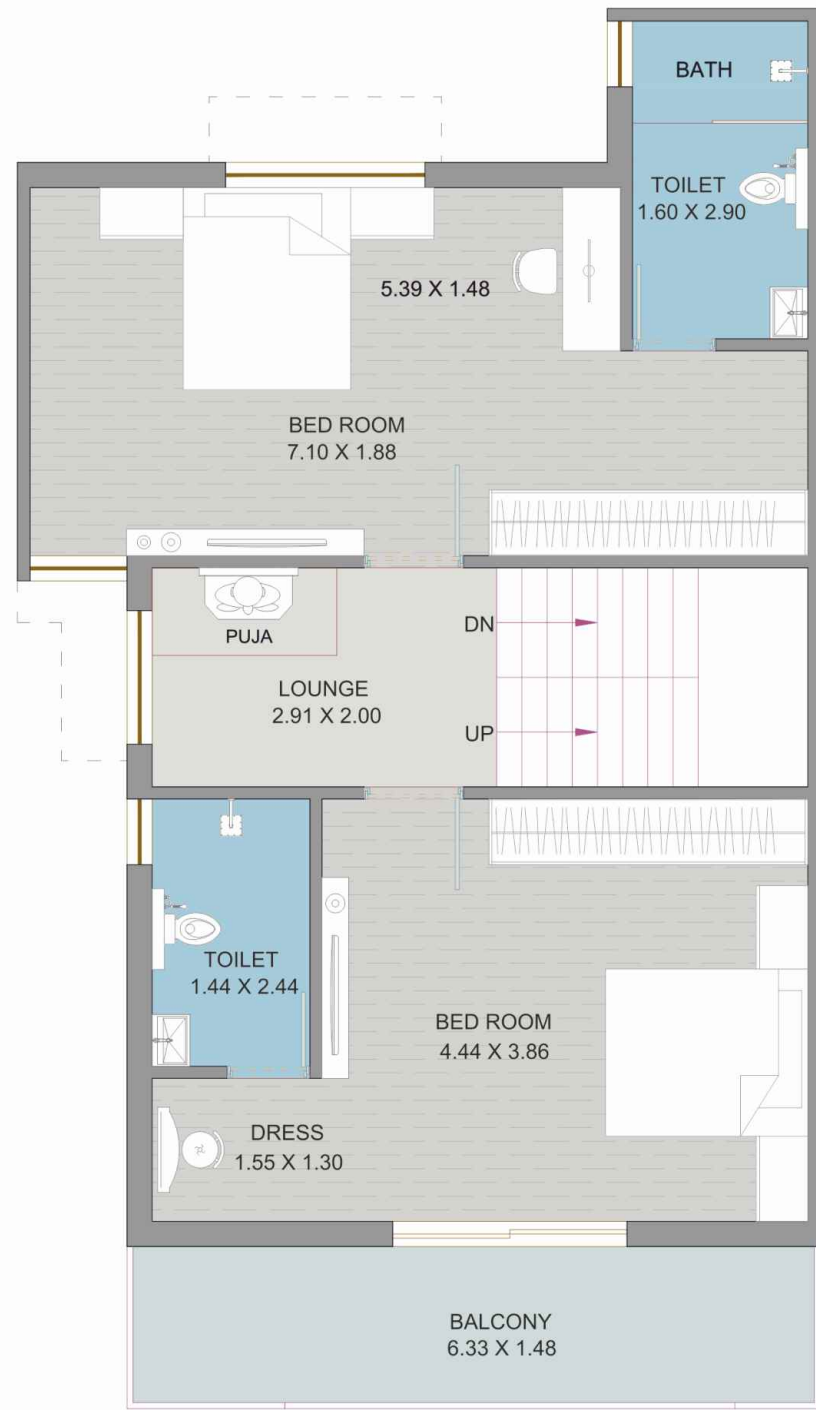

FIRST FLOOR PLAN



SECOND FLOOR PLAN

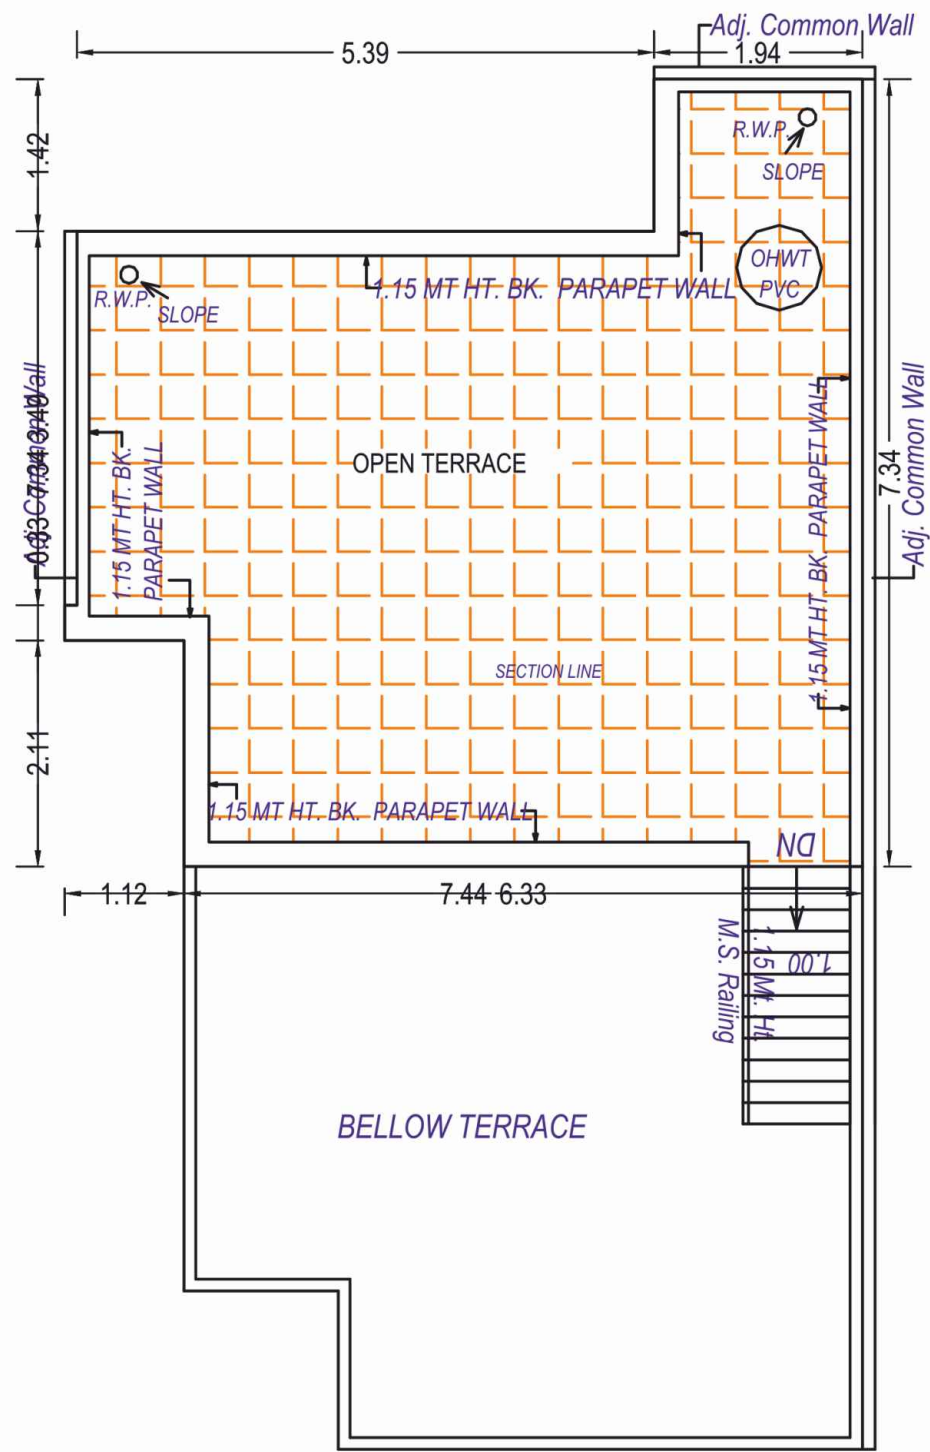


TERRACE FLOOR PLAN
(SCALE 1:100)




UNIT NO. 18




GROUND FLOOR PLAN

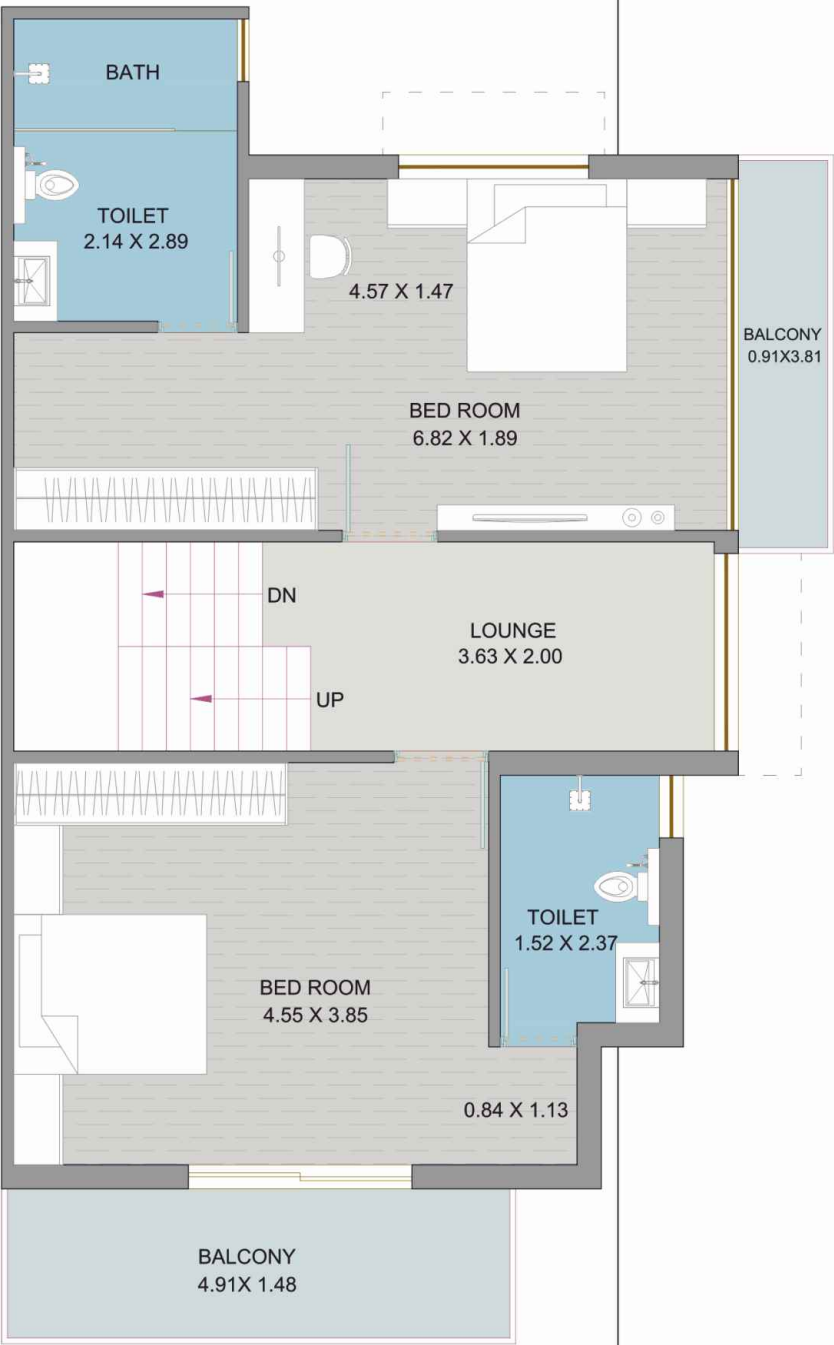

FIRST FLOOR PLAN

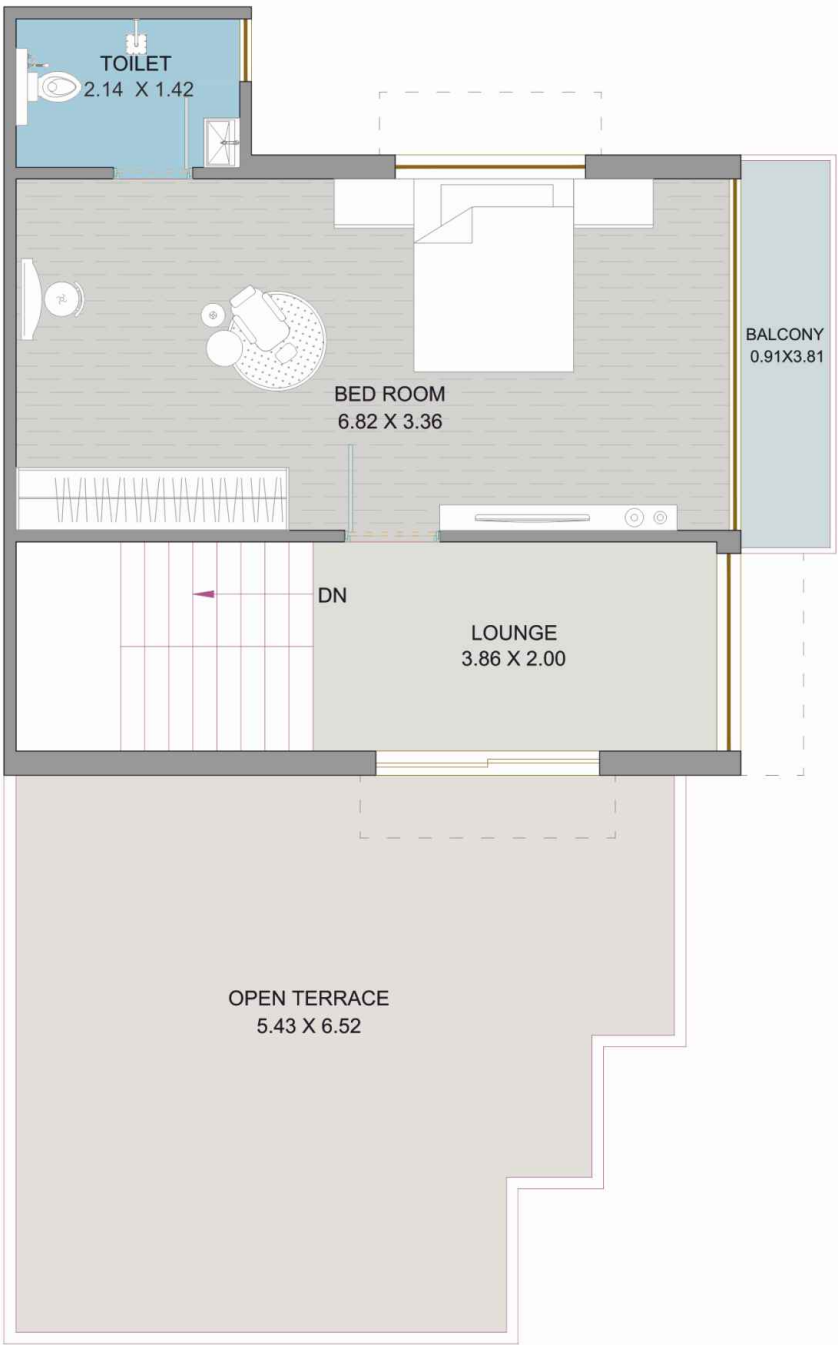

SECOND FLOOR PLAN

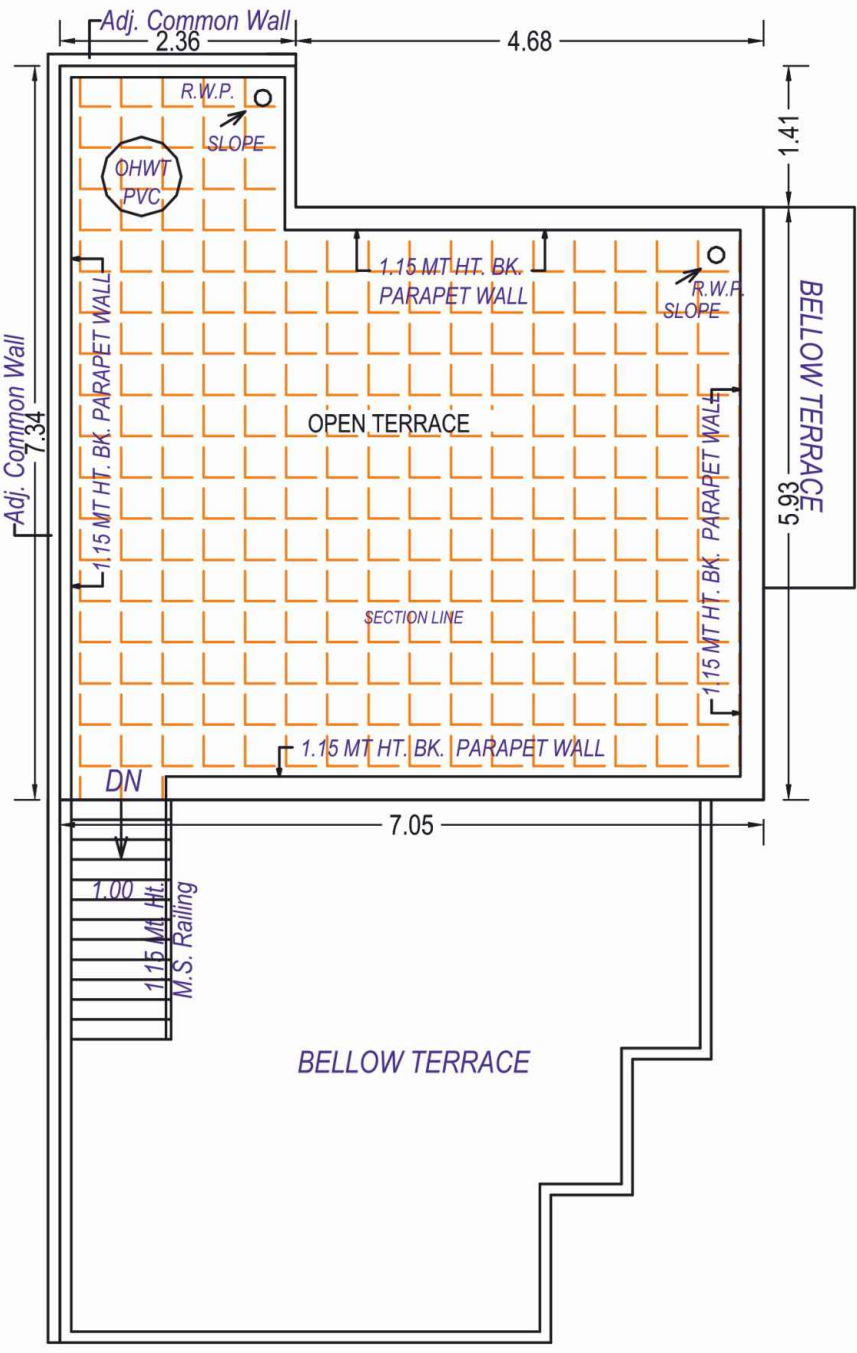

TERRACE FLOOR PLAN



UNIT NO. 19, 24, 25, 30




GROUND FLOOR PLAN





FIRST FLOOR PLAN



SECOND FLOOR PLAN

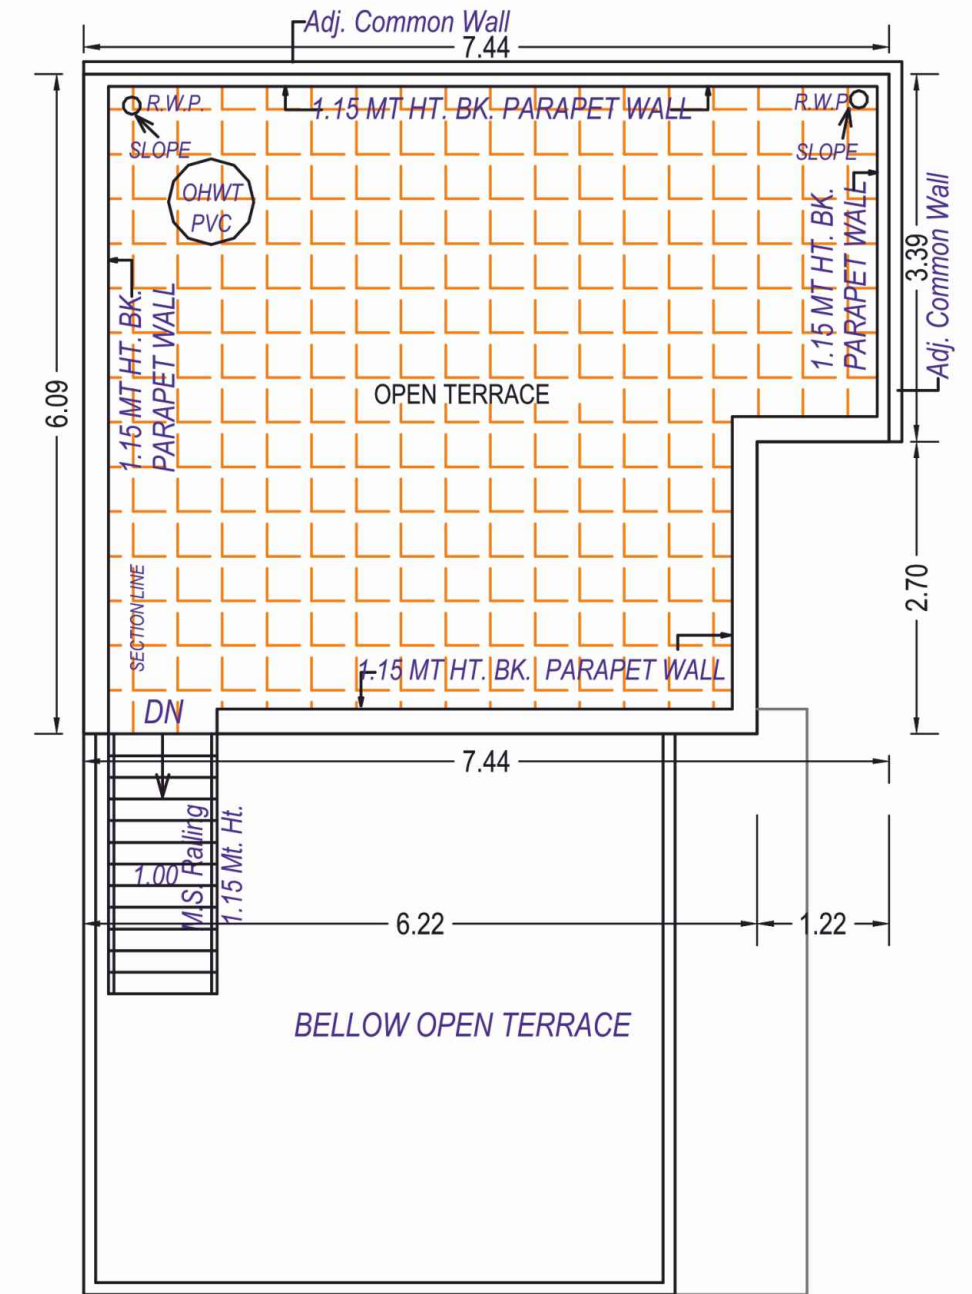

TERRACE FLOOR PLAN

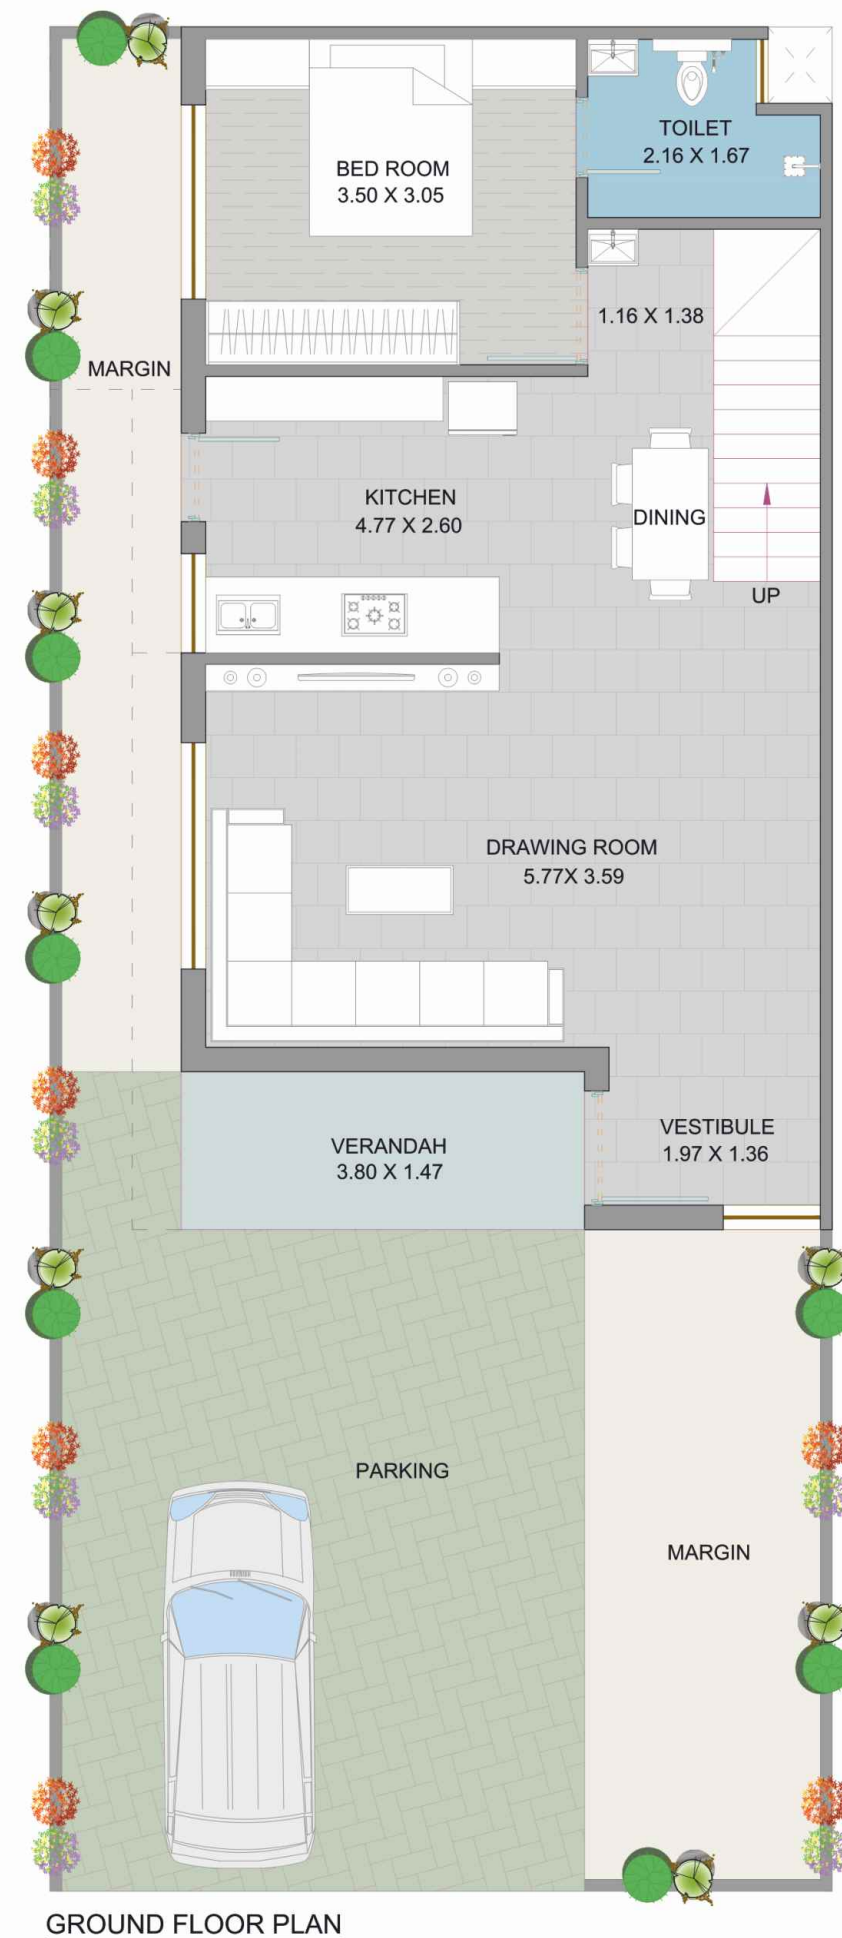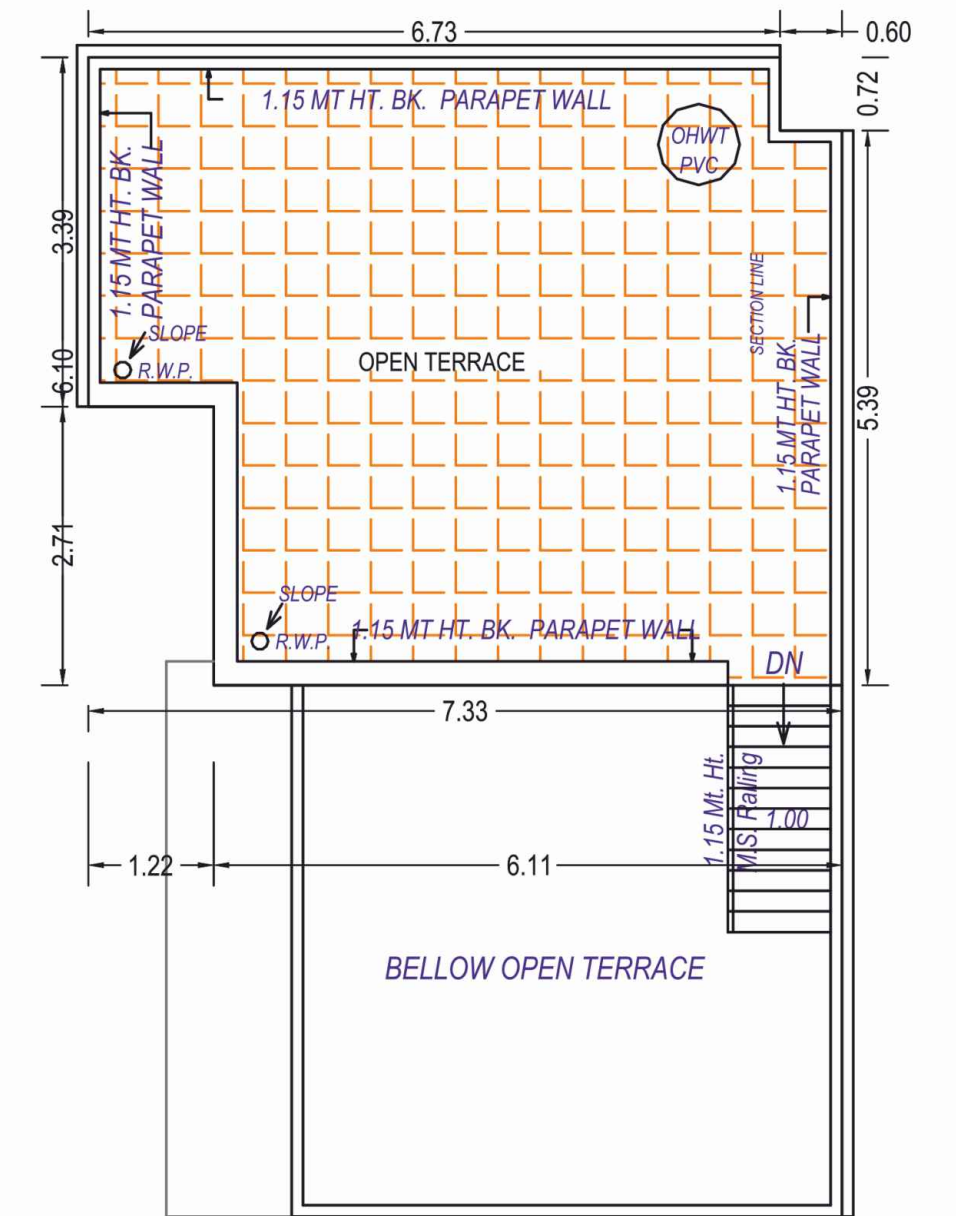

UNIT No. 28 & 29



COME AND LIVE YOUR DREAM


Shraddha Heritage
smiles with freshness and
togetherness for
an iconic life.



GREEN IS THE NEW SHADE OF LUXURY


Lush green landscape, tall trees and floral
plantation surrounds your home in the
most delightful way.

SPECIFICATION

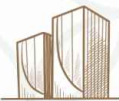STRUCTURE		Composite structure with adequate R.C.C. work.	TOILET		All toilet concealed plumbing point. Lintel level glazed tiles dedo. A good quality CP fittings.
WALL FINISH		Internal single coat mala plaster with putty finish and external mala plaster texture coat & weather proof exterior paint.	DOOR/ WINDOW		Wooden door frame with enamel painted flush door shutters, attractive main door with brass fitting. Aluminum 3 track windows with mosquito net.
FLOORING		Vitrified tiles in G.F. & F.F.	ELECTRIFICATION		AC point in all bedrooms. TV connection in hall & master bedroom.
KITCHEN		Granite platform with S.S. sink. lintel level dedo on platform.	PLUMBING		Over head water tank connected with all bathrooms with branded fittings and cold & hot water pipe.

NOTES

- > In the interest of the continual development is design and quality of construction, the developer reserves all rights to make suitable changes in the scheme and all the purchasers shall abide by such changes.
All dimensions shown here are from unfinished to unfinished wall and of the longest measure of the area.
- > The brochure is intended only to convey the essential design and technical features of the scheme and shall not be construed to form part of the legal document. Agreement for sale shall be final and binding to the purchaser.
All elements, objects, treatments, materials, equipments and colour of schemes shown are artist's impressions. Actual may be differ from the artist's impressions.
- > All the architectural and interior images in the brochure, are merely simulated interpretations using computer graphics to enhance the customer's understanding and are not factual images.
- > Subject to Ahmedabad Jurisdiction only.

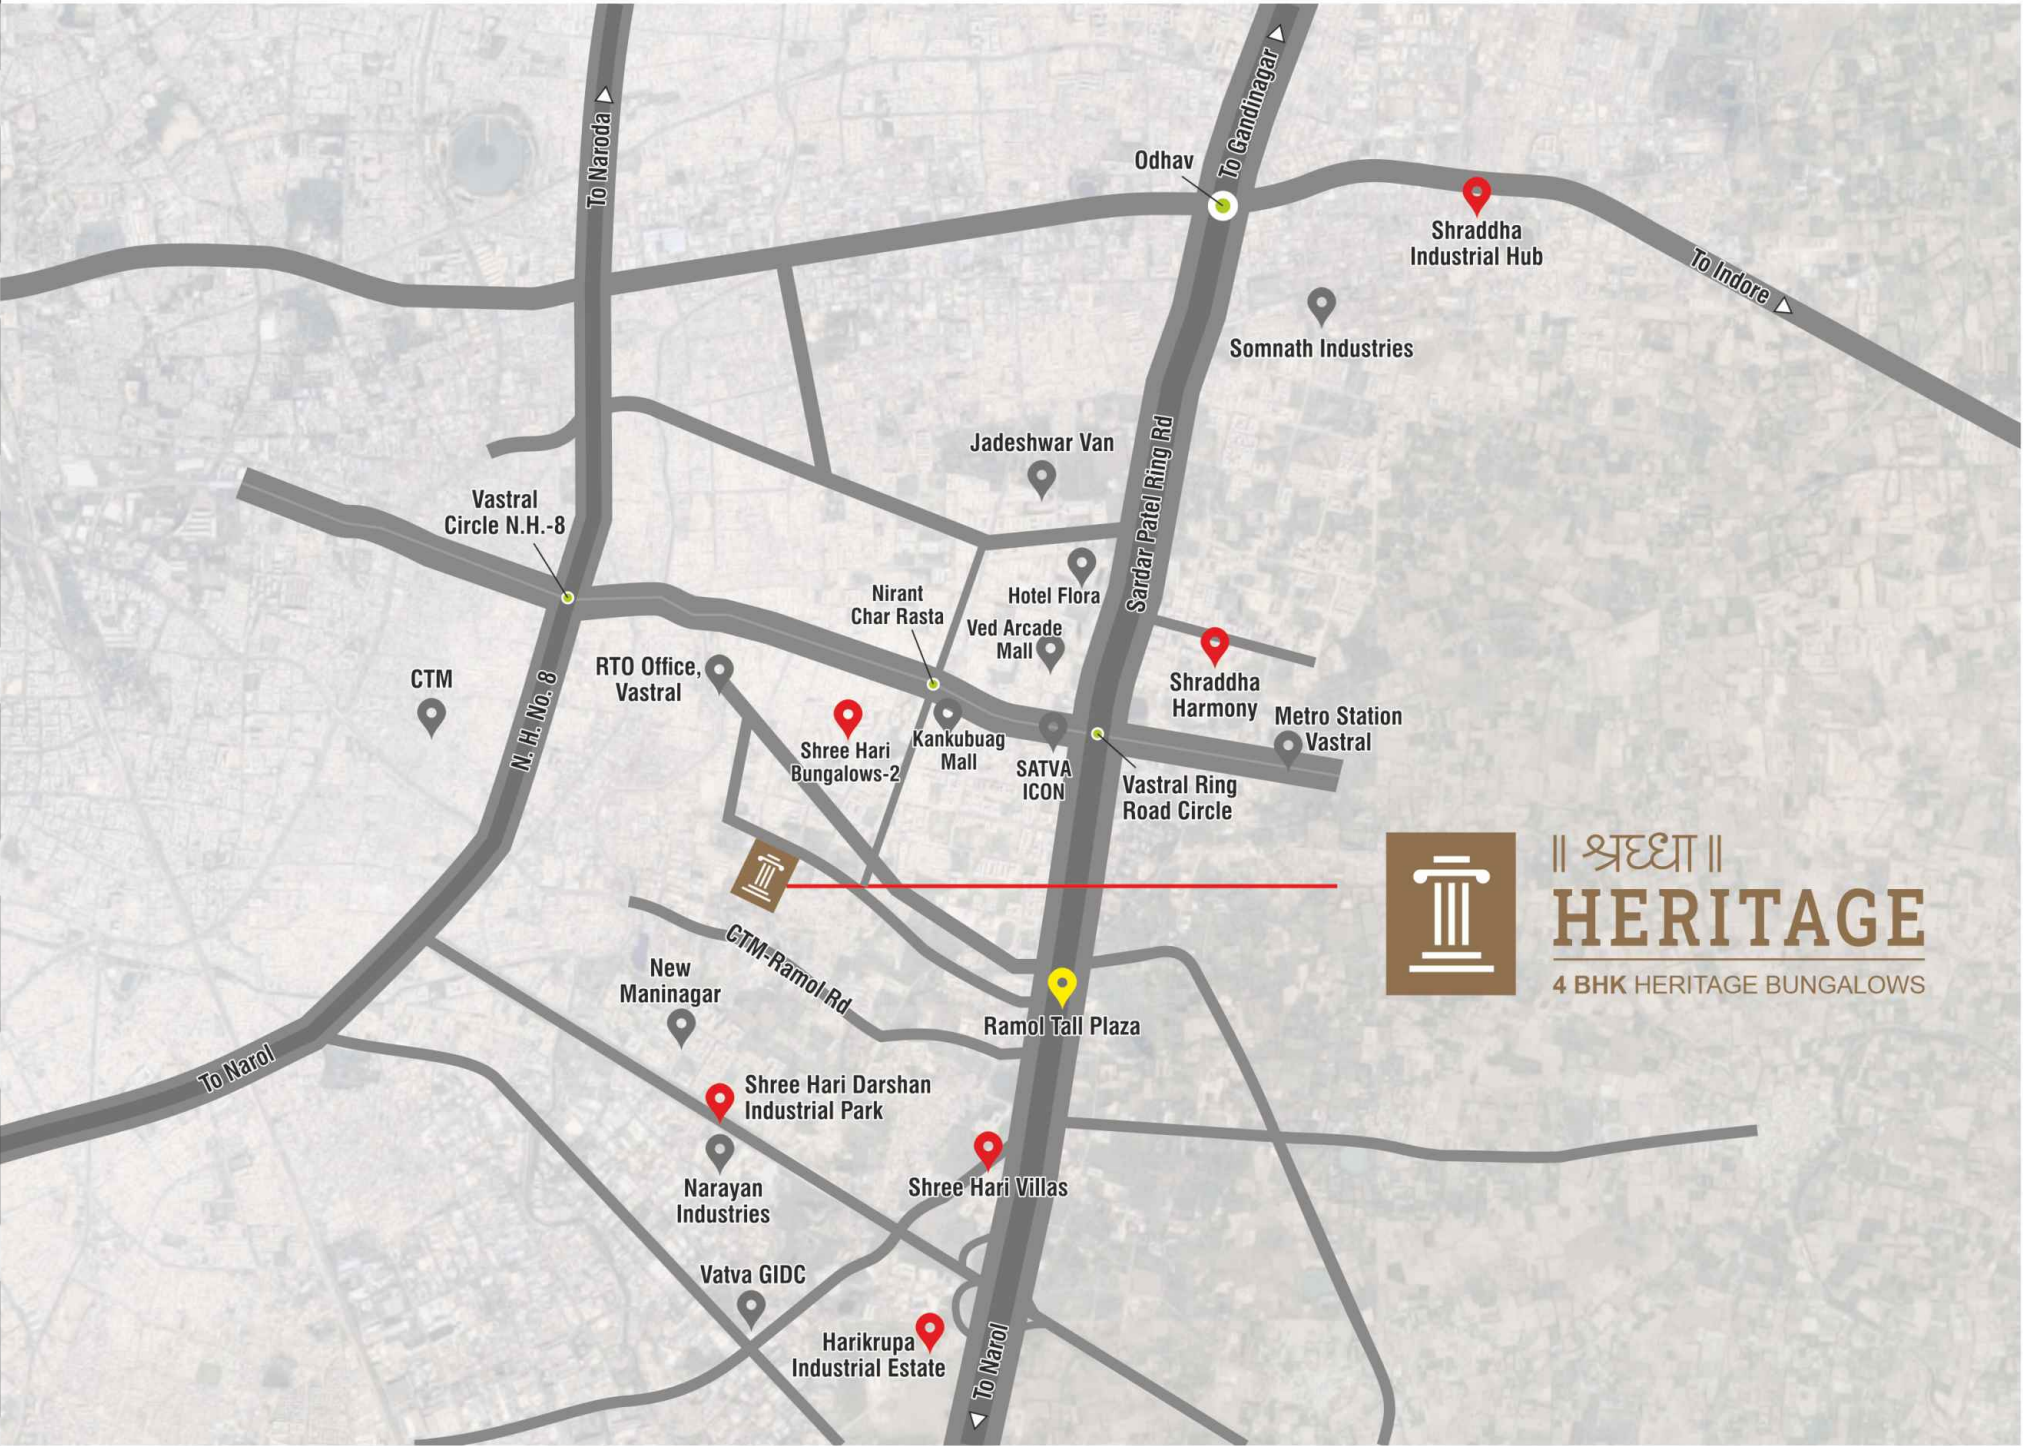

Site Address :
SHRADDHA HERITAGE
Beside Rivera East, Behind Suryam
Green , RTO Road Vastral,
Ahmedabad-382418.

Architect
DEGREE
DESIGN STUDIO
ARCHITECT, INTERIOR &
LANDSCAPE CONSULTANT
MO. 9824008841
E-mail - 9degree.designstudio@gmail.com

Engineer
SHREEM
DESIGN
Cell: 98798 33438

Structure Engineer
SHAH & SANGHVI
ASSOCIATES
Gandhinagar