Shree Hari
Heaven

Nr. Shivam Bungalows, B/h. Baliyadev Temple,
Opp. Shreeji Sky, Radhe Residency Road,
Lambha, Ahmedabad.

Developer :
NEELKANTH
DEVELOPERS

+91 7600113811

Shree Hari
Heaven

2 BHK LUXURIOUS FLATS & SHOPS







BASEMENT LAYOUT PLAN




GROUND FLOOR LAYOUT PLAN

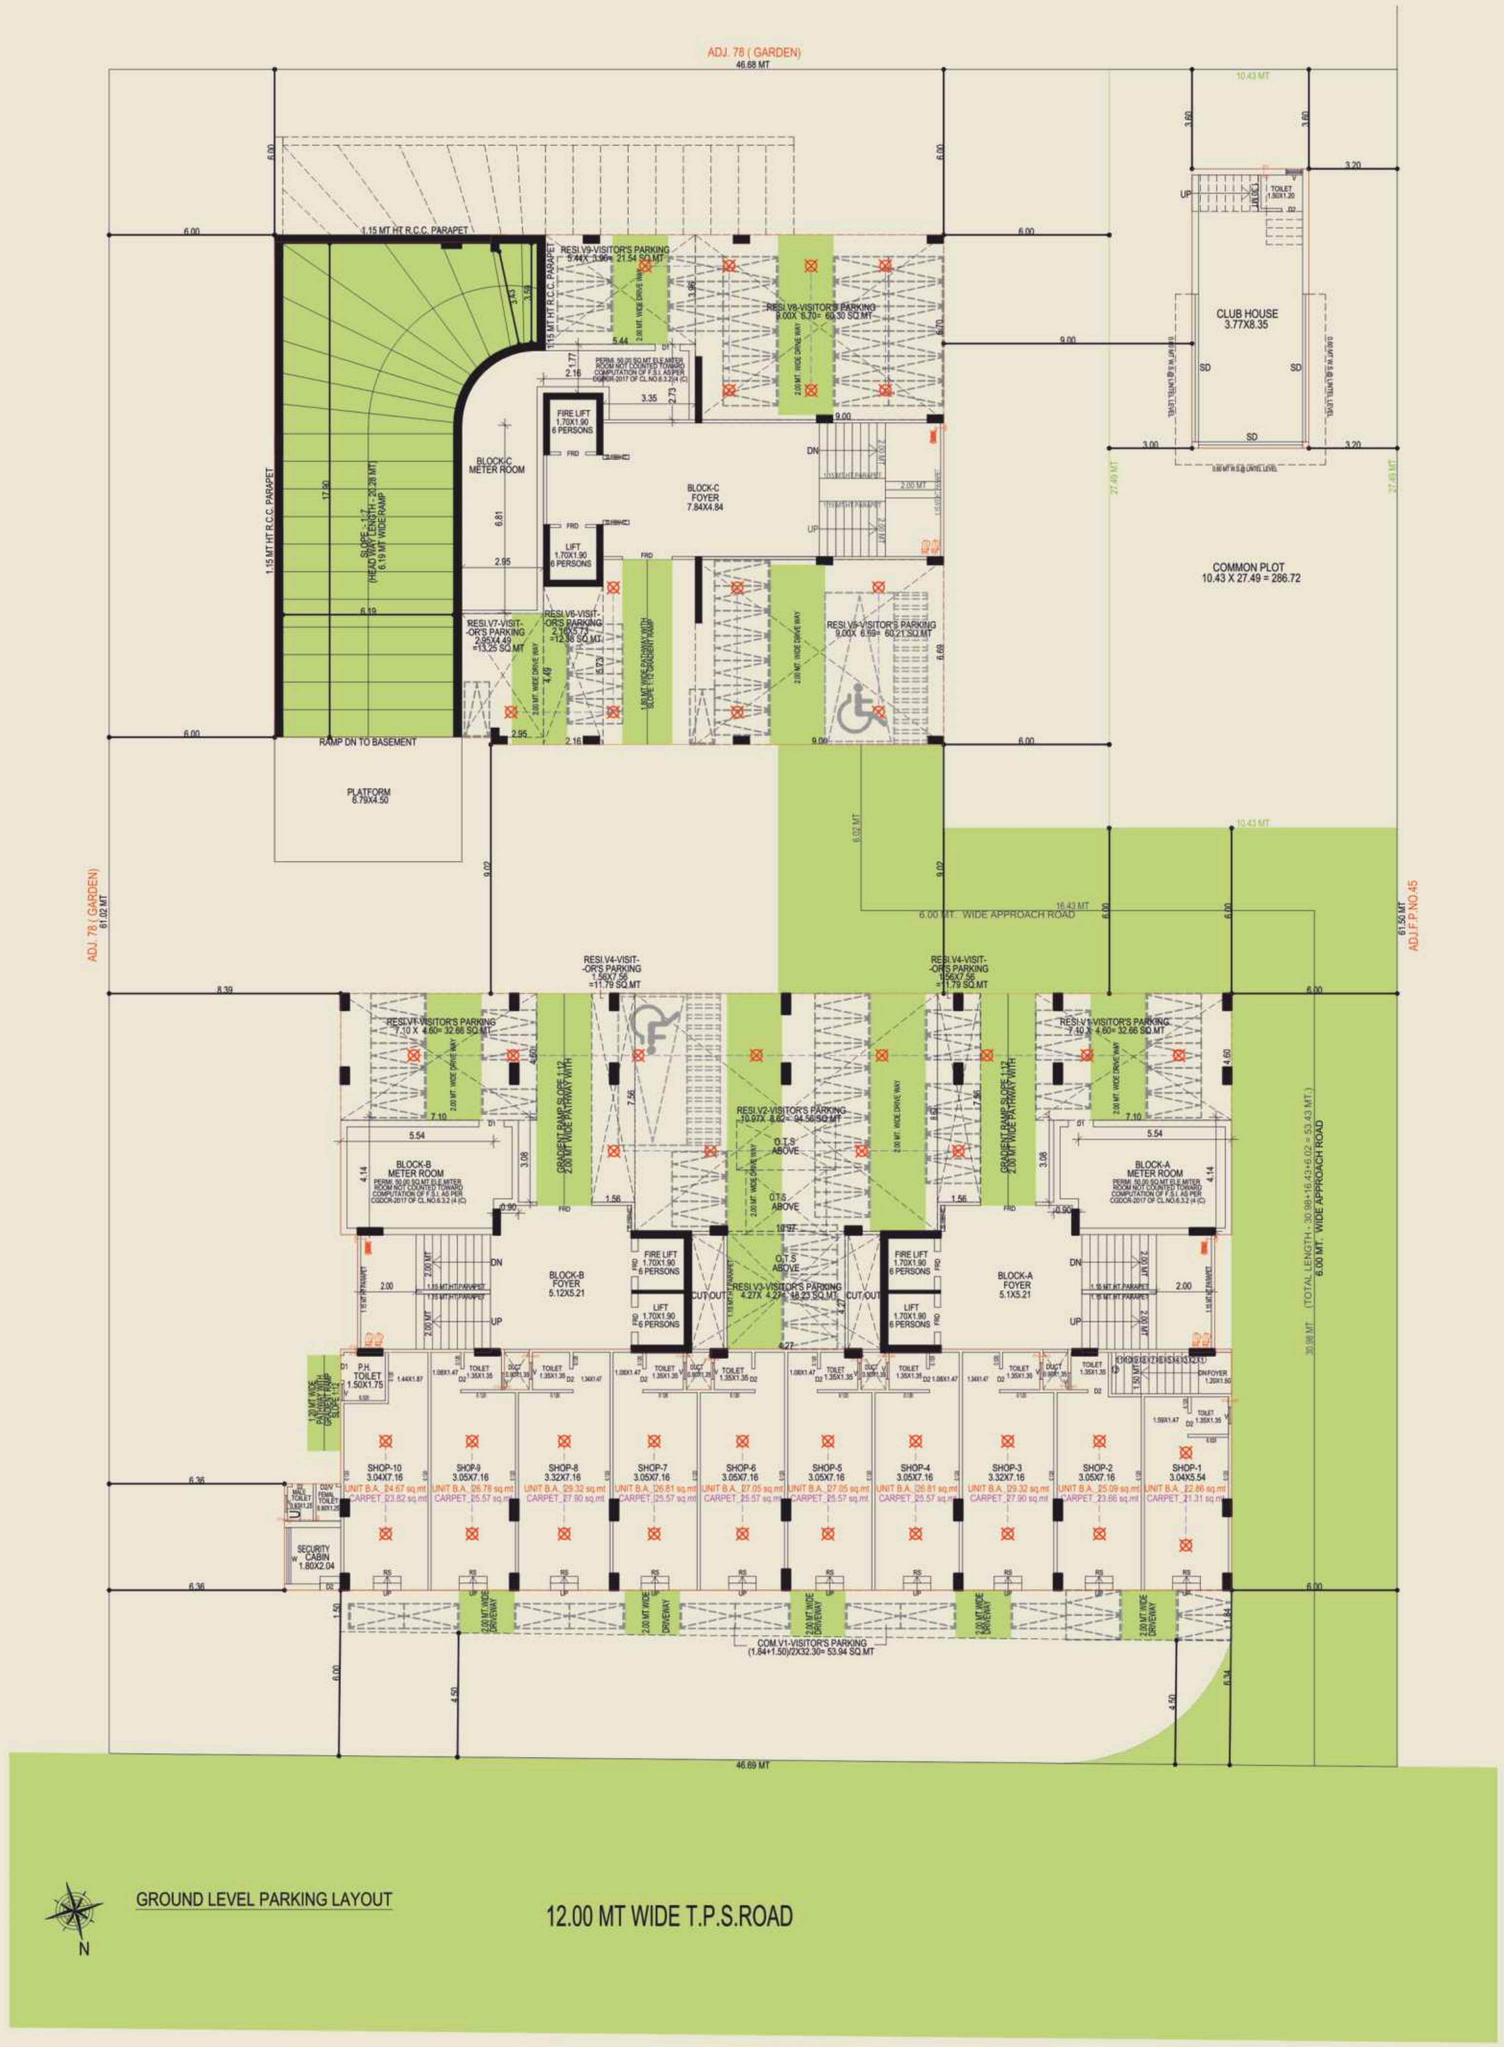


GROUND FLOOR (SHOP) LAYOUT PLAN

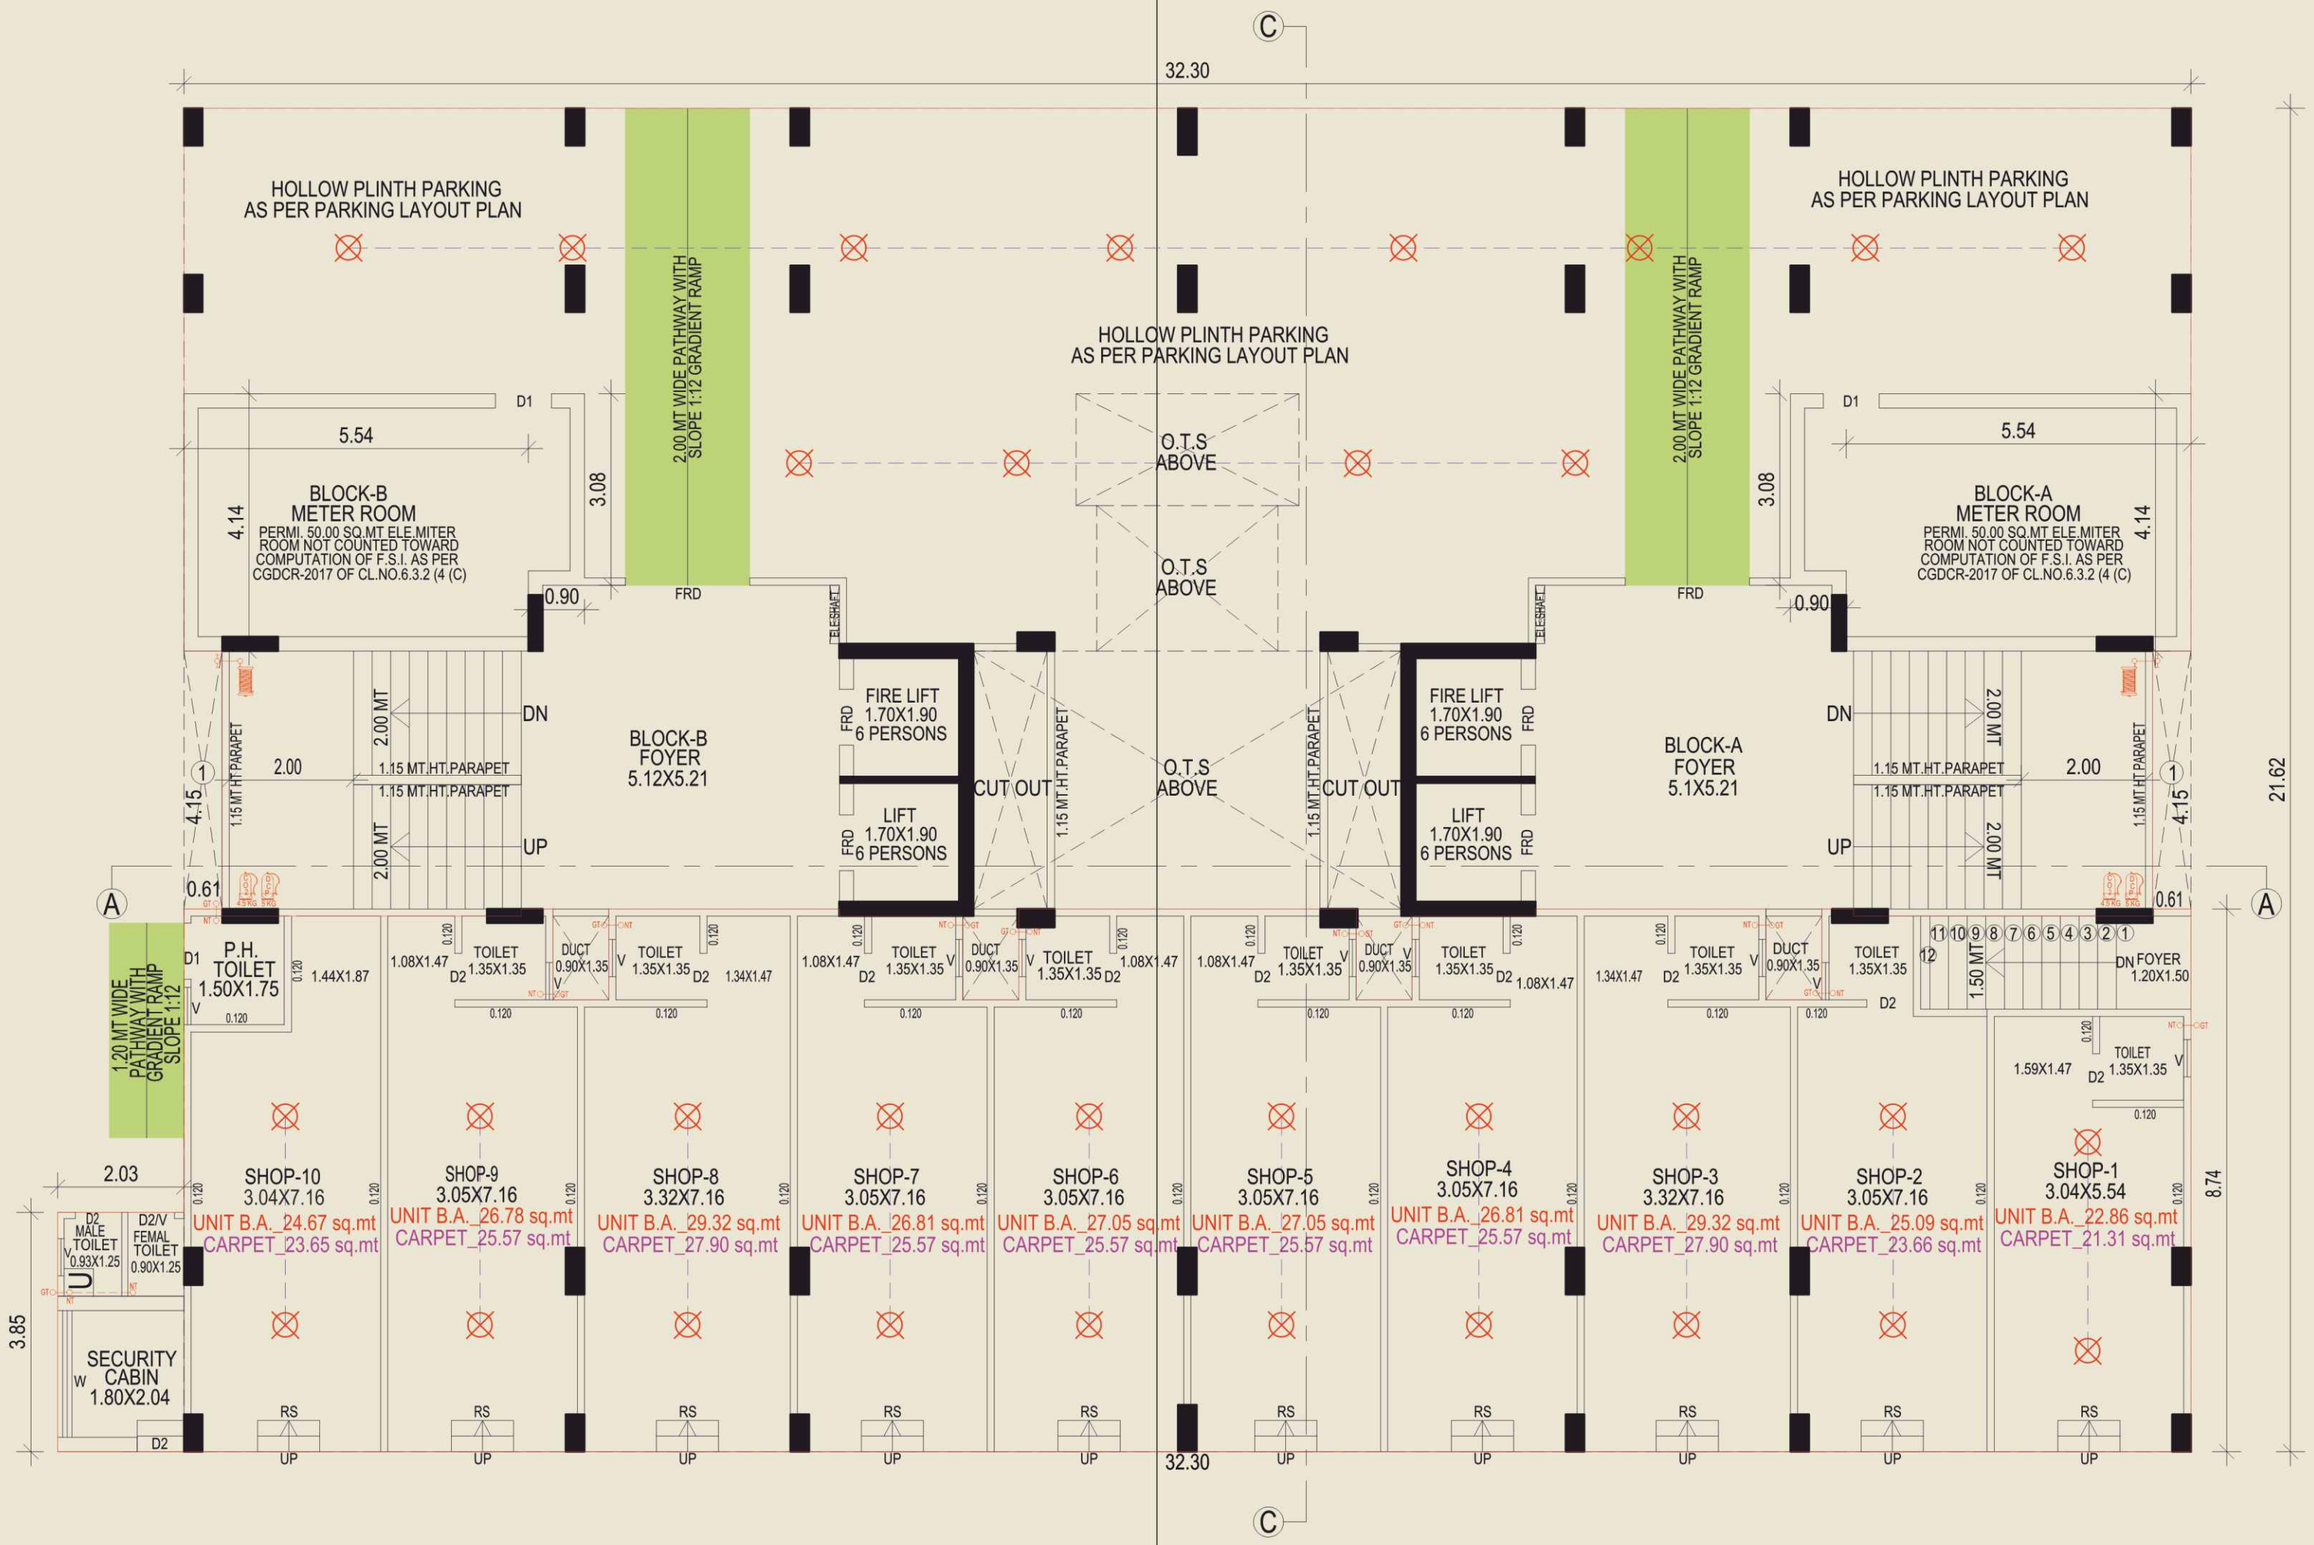


BLOCK - A & B GROUND FLOOR LAYOUT PLAN

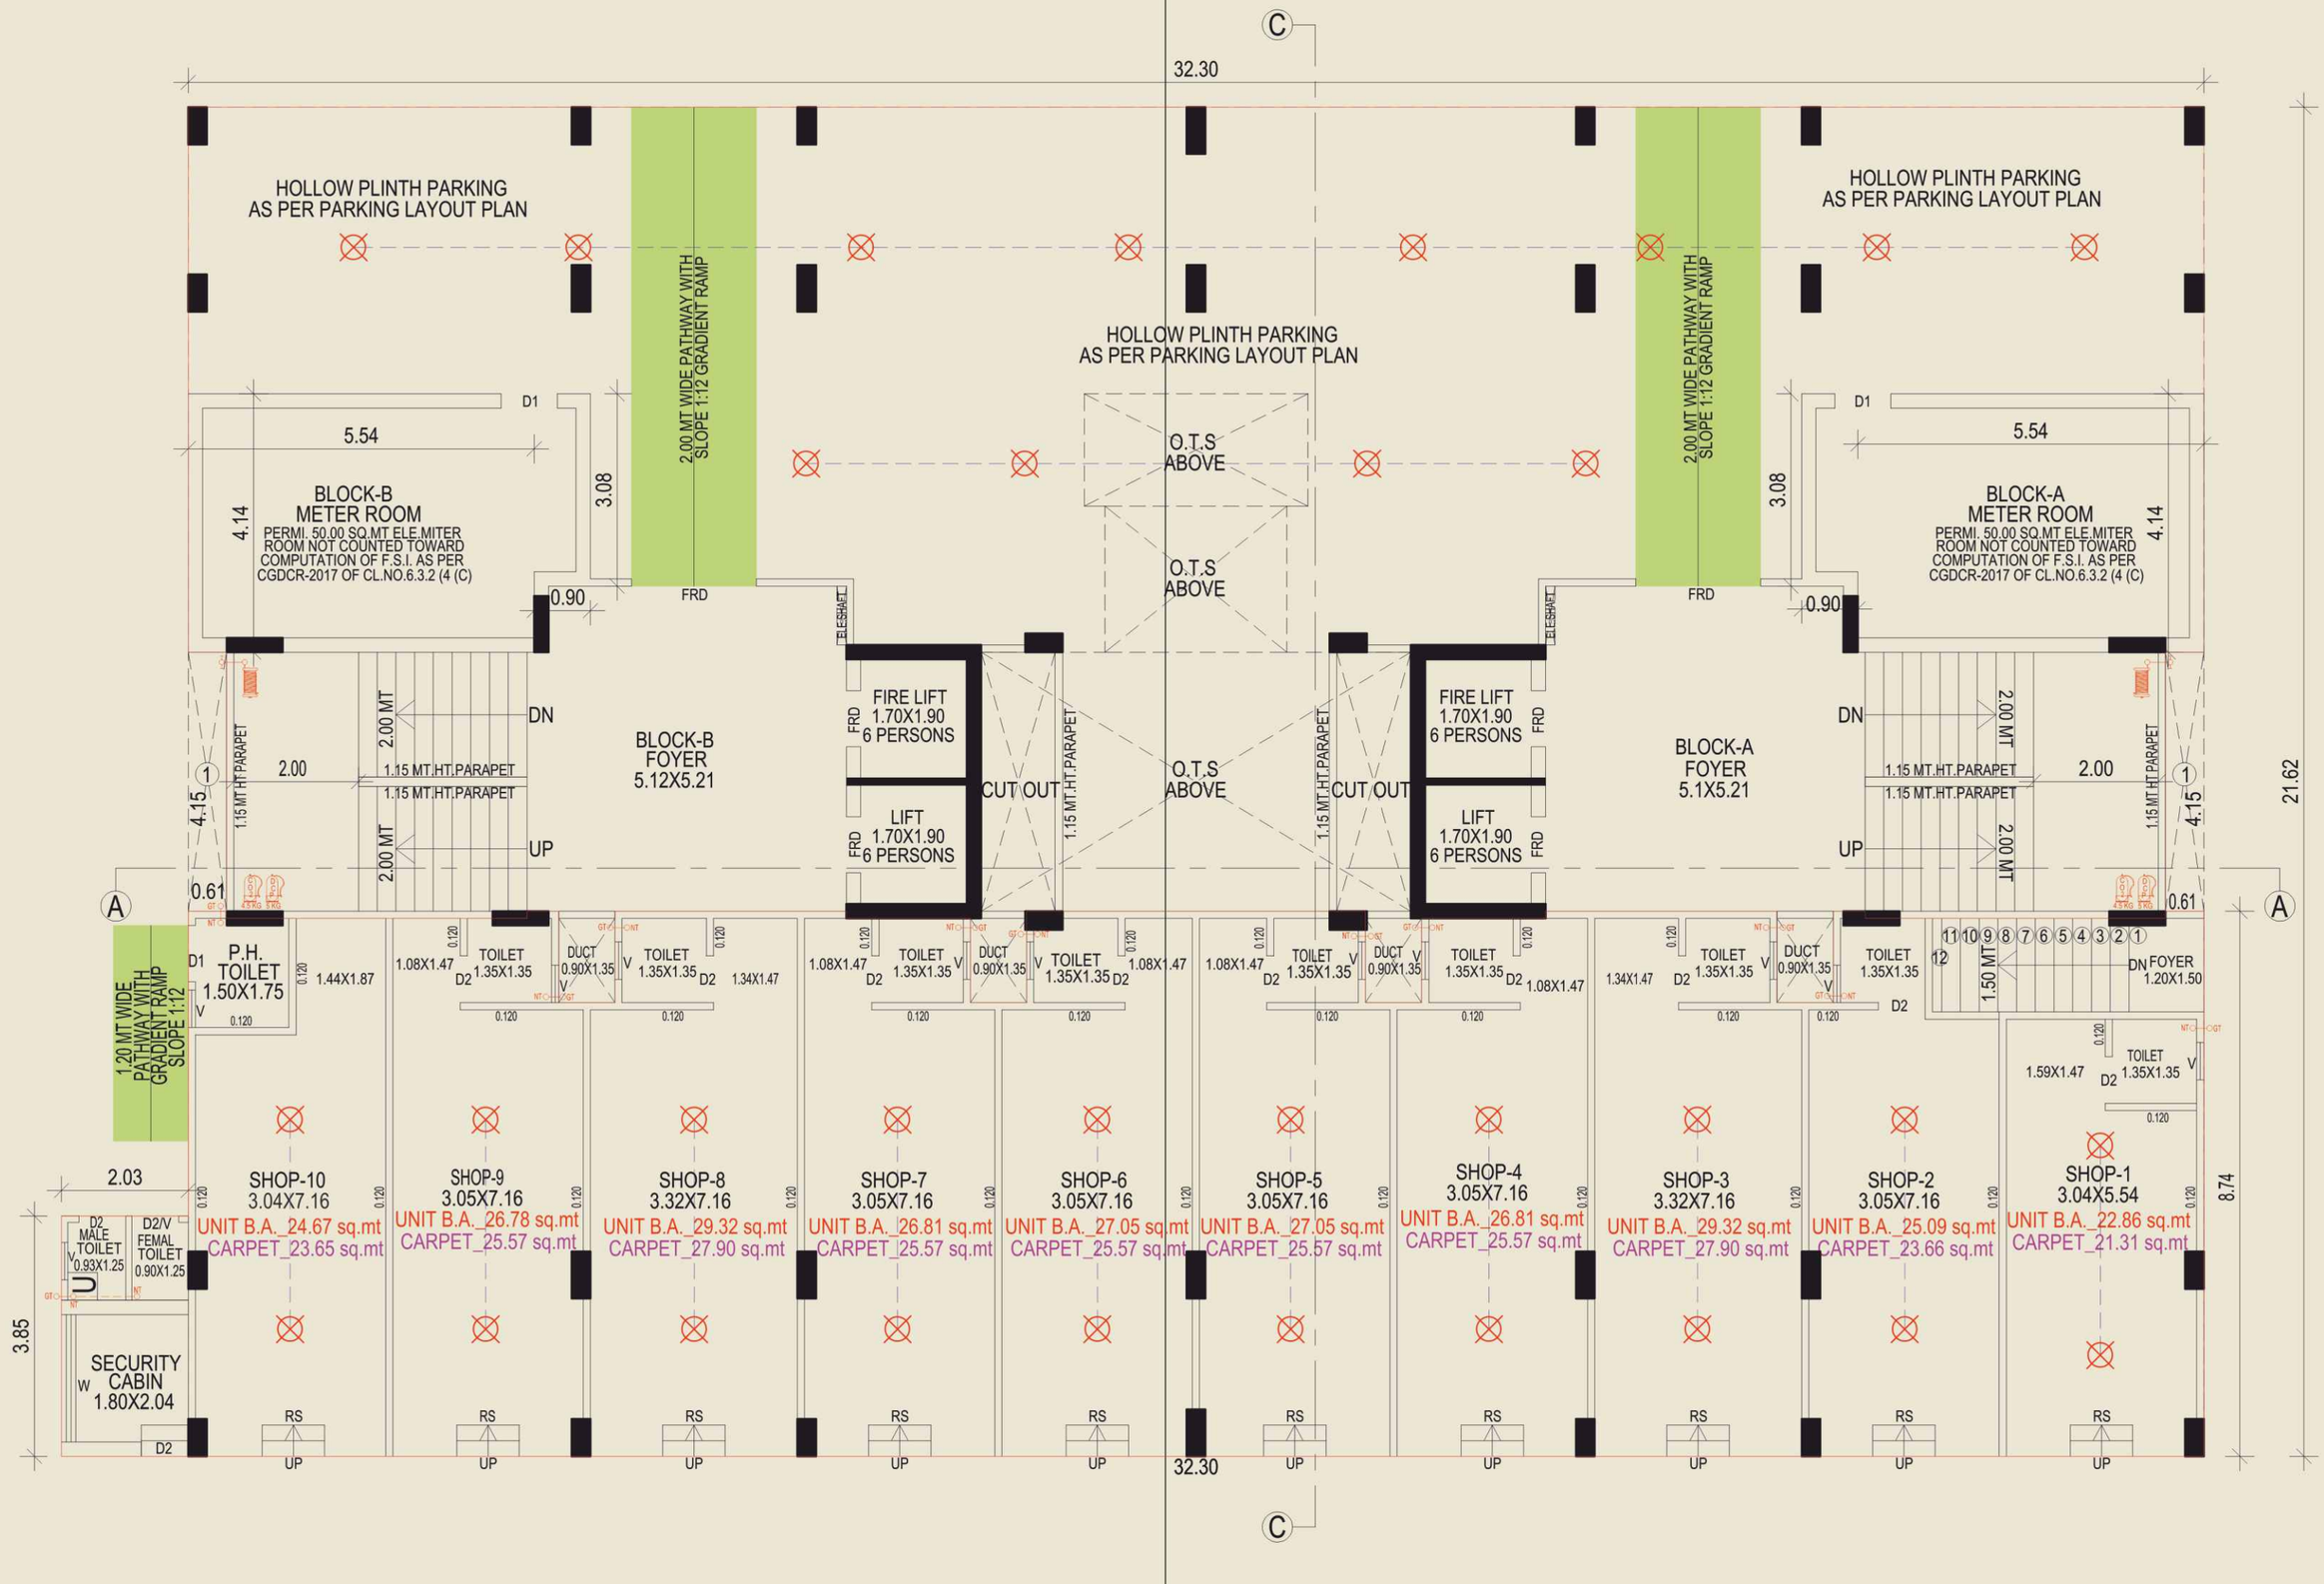


BLOCK - A & B FIRST FLOOR LAYOUT PLAN

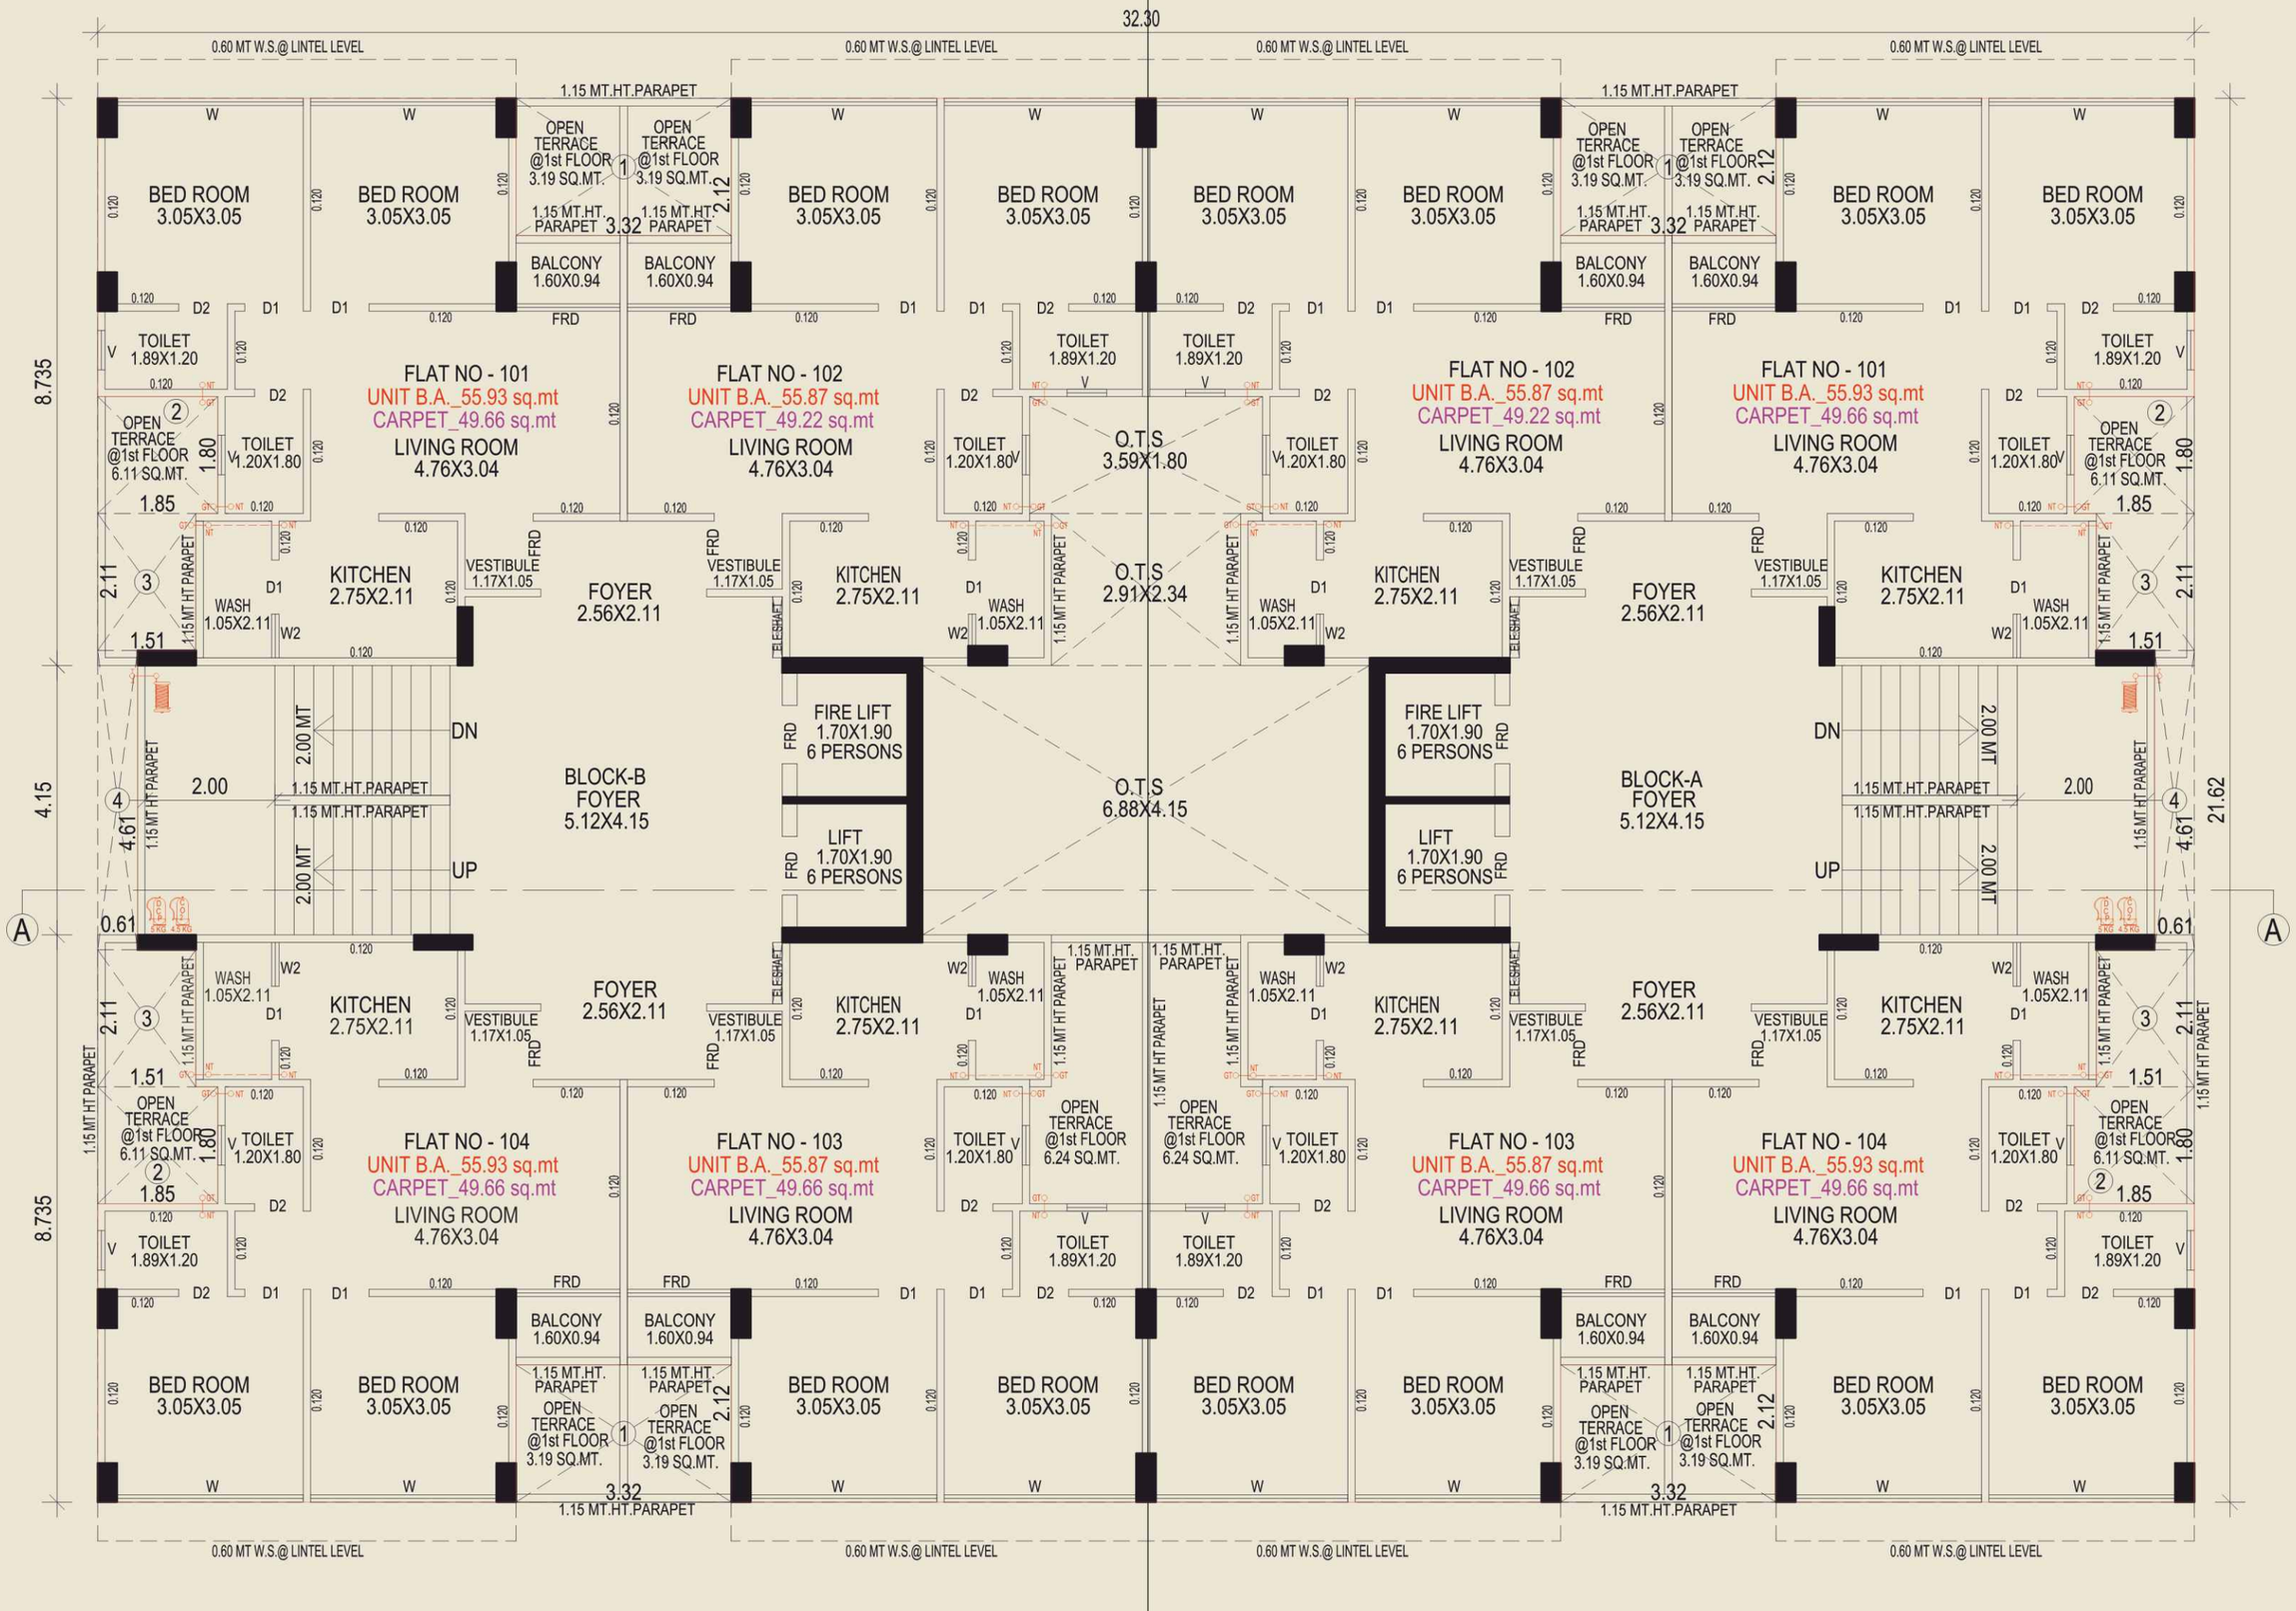


BLOCK - A & B 2nd to 9th FLOOR LAYOUT PLAN

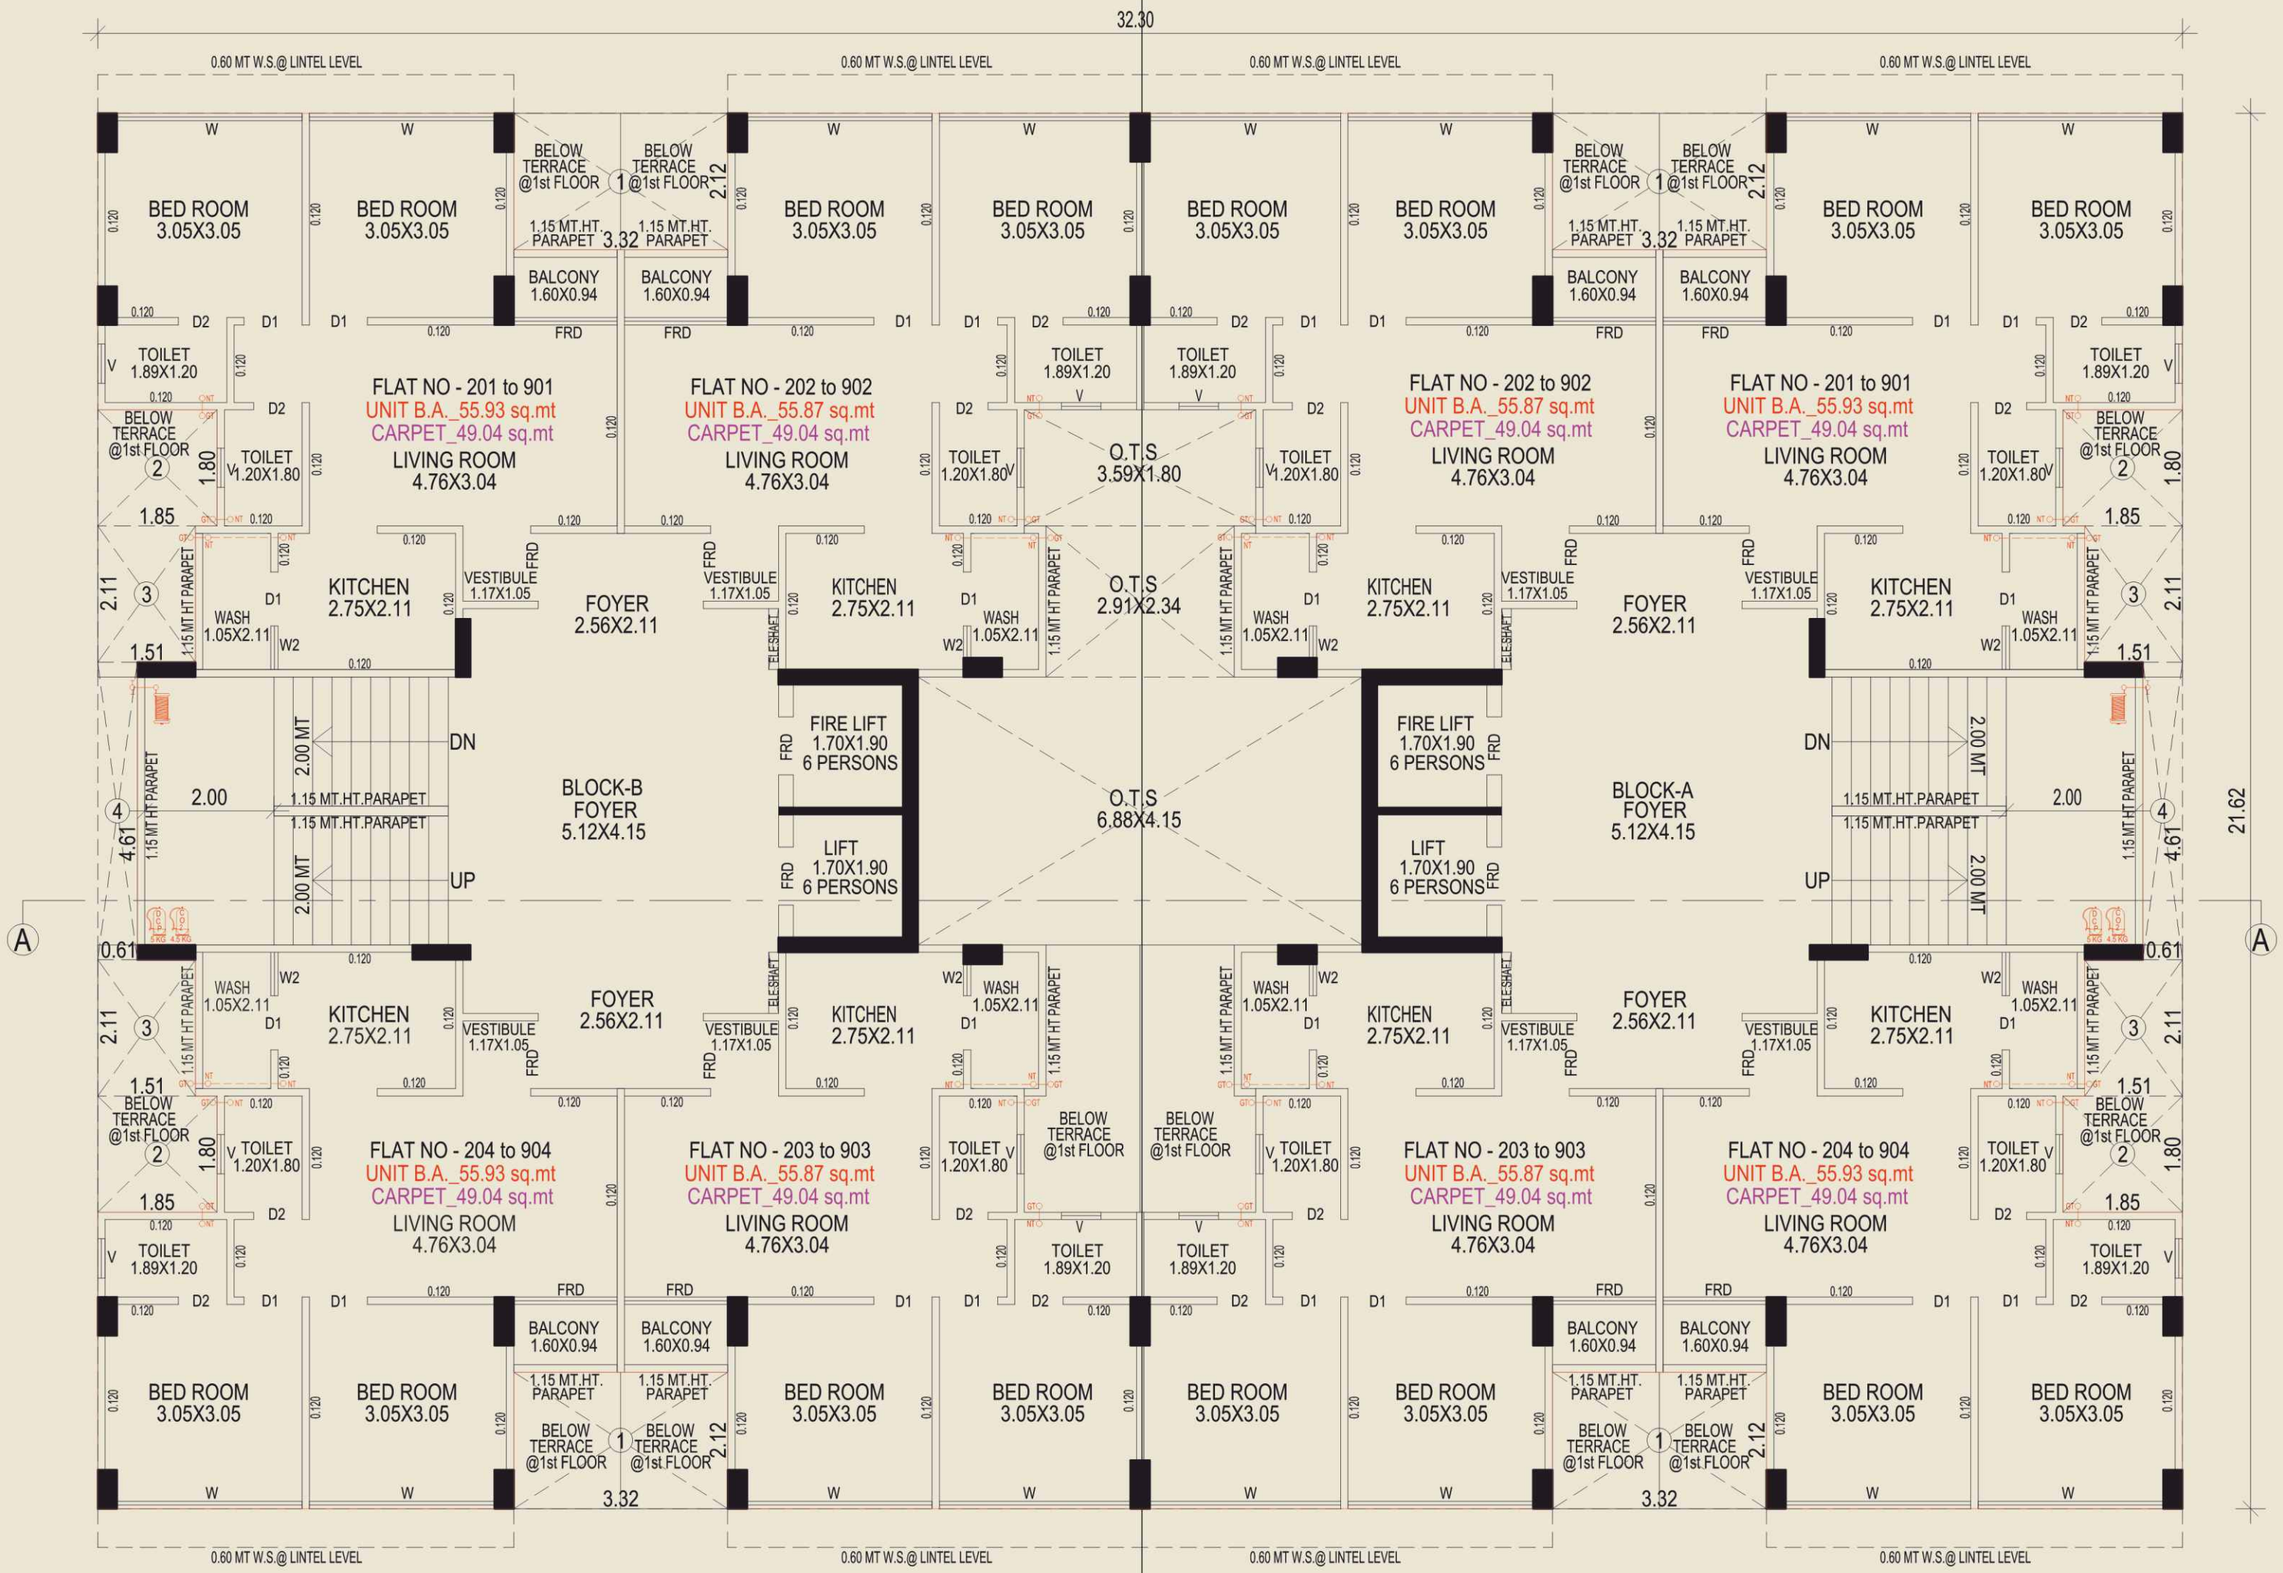


BLOCK - A & B TERRACE & CABIN FLOOR LAYOUT PLAN

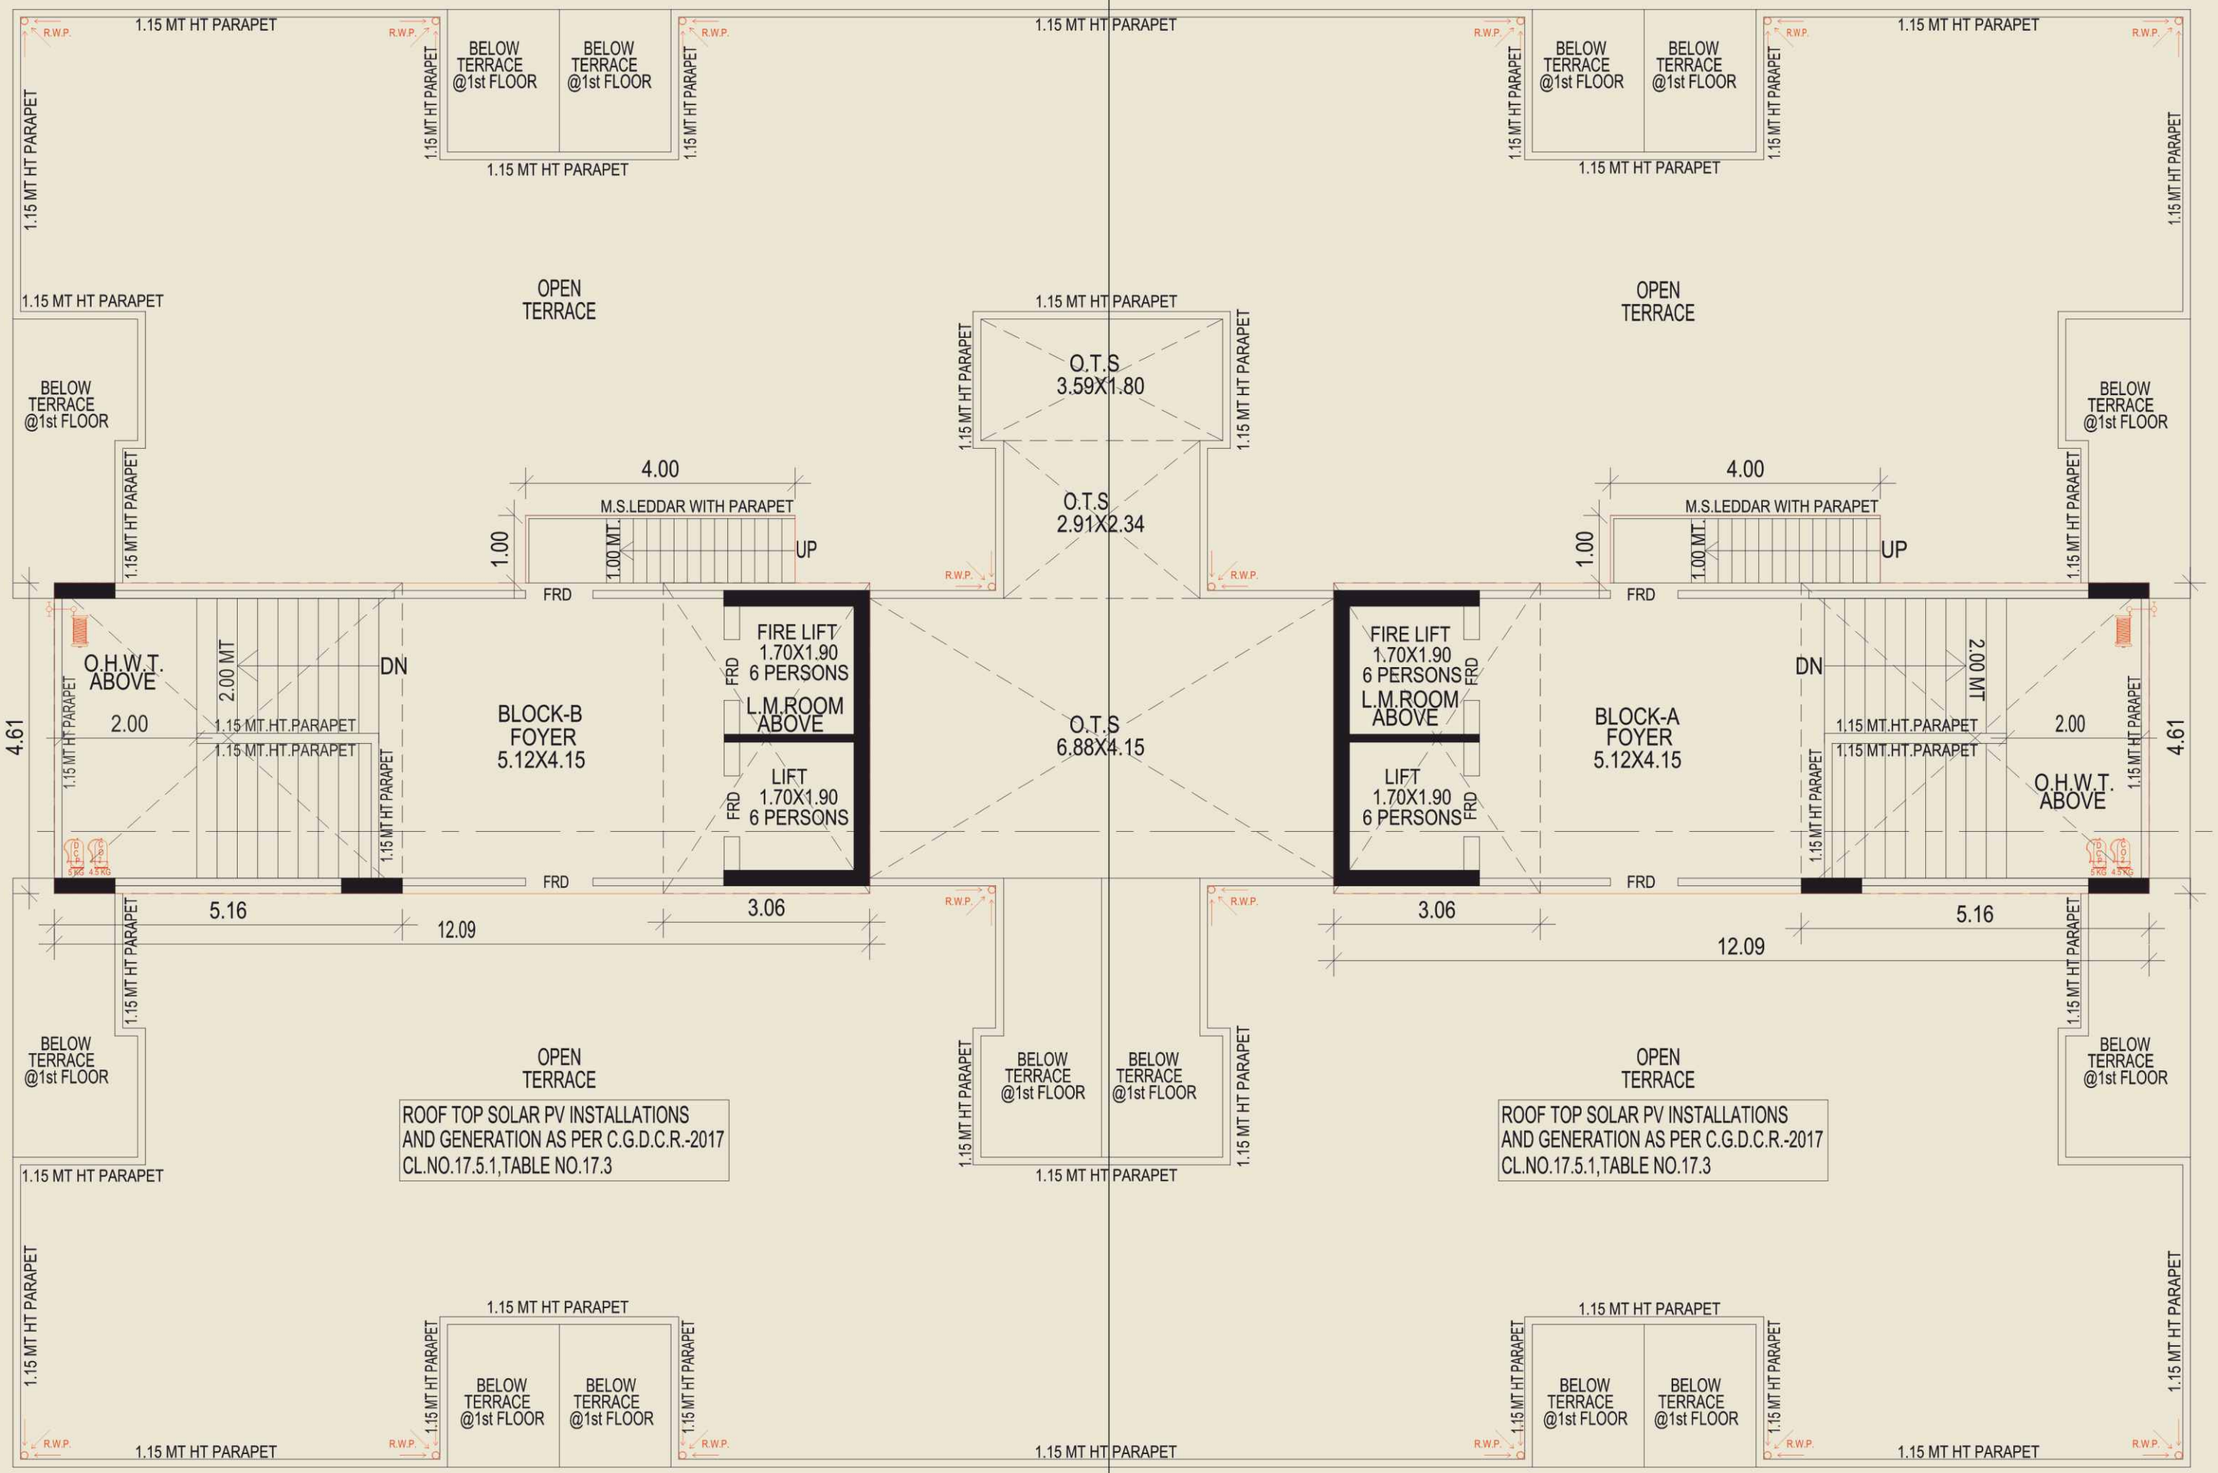


BLOCK - C GROUND FLOOR LAYOUT PLAN

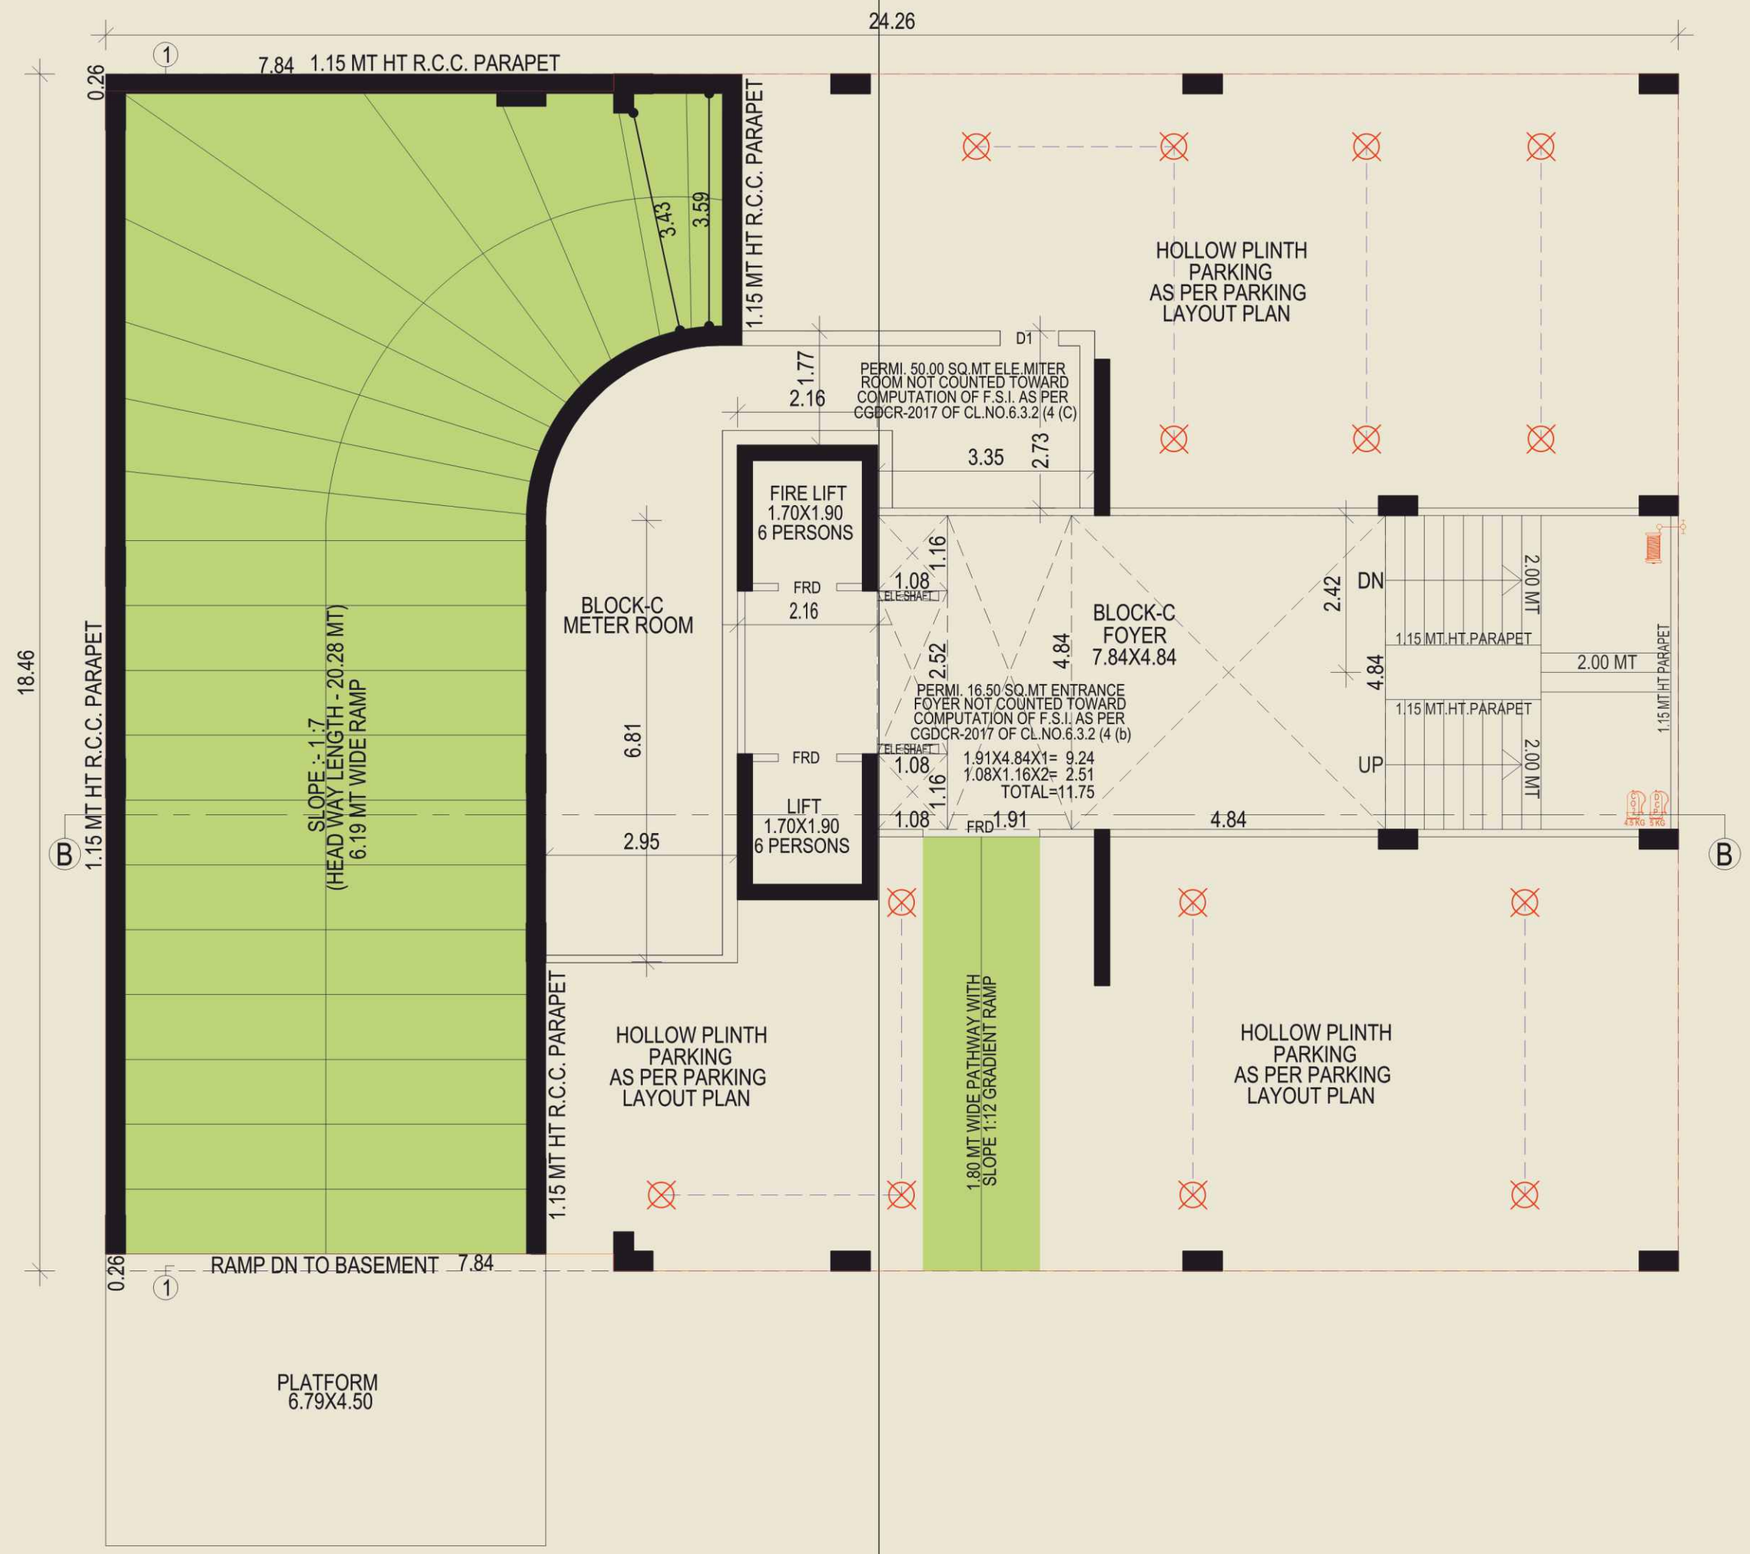


BLOCK - C FIRST FLOOR LAYOUT PLAN

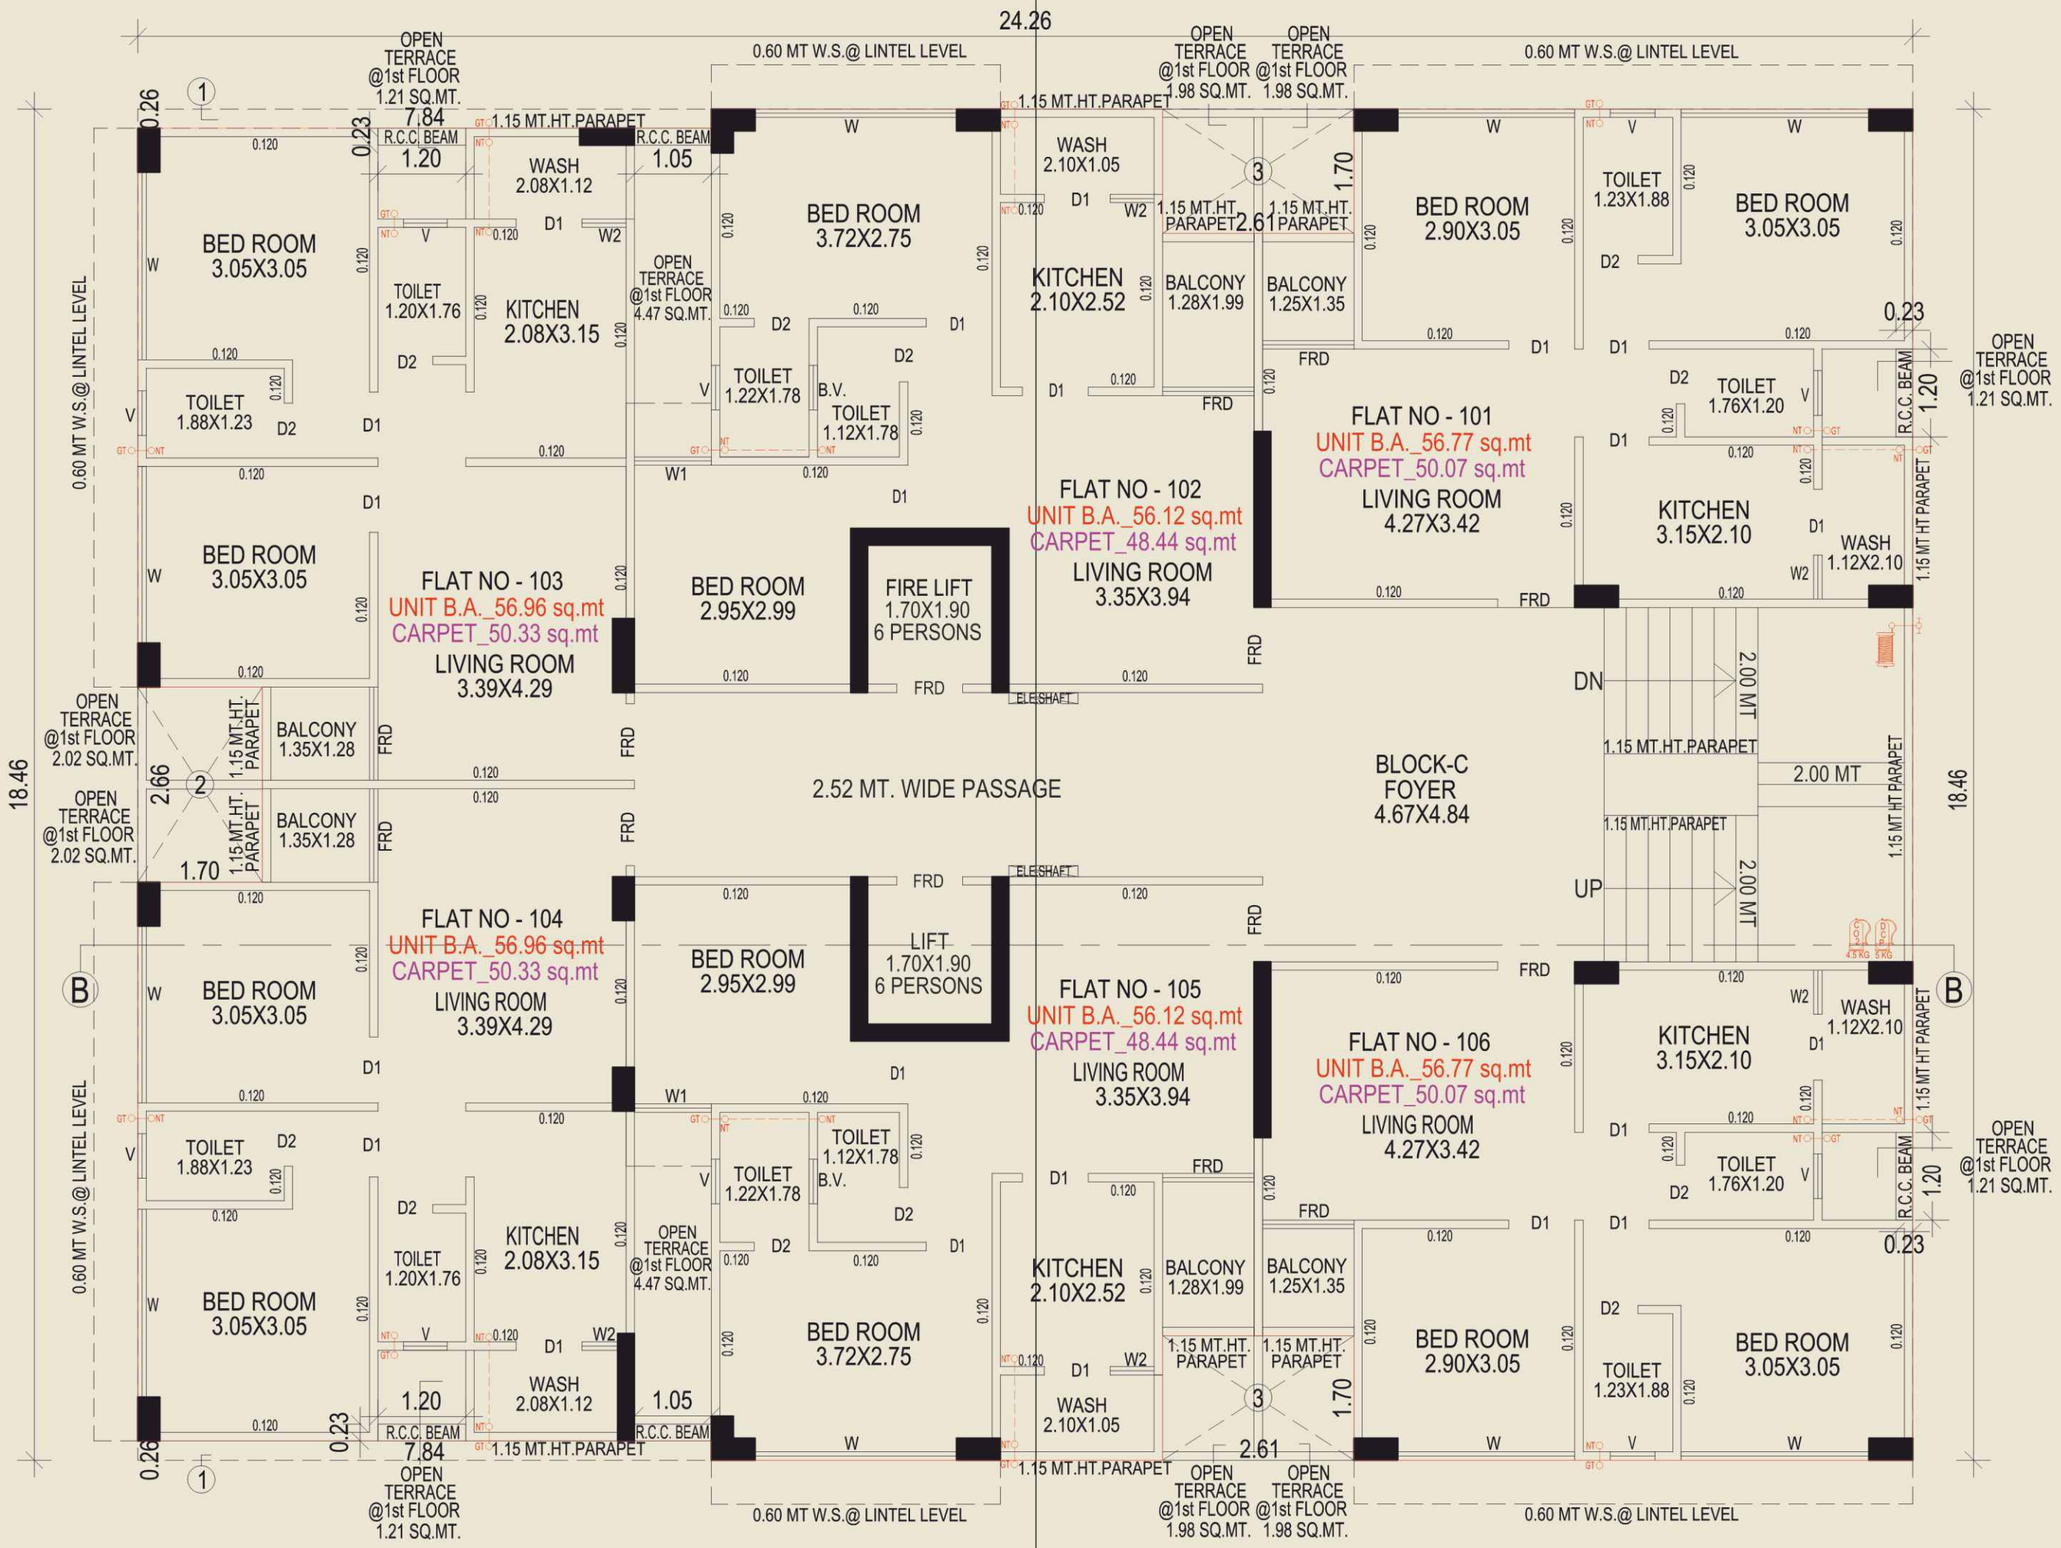

BLOCK - C 2nd to 10th FLOOR LAYOUT PLAN

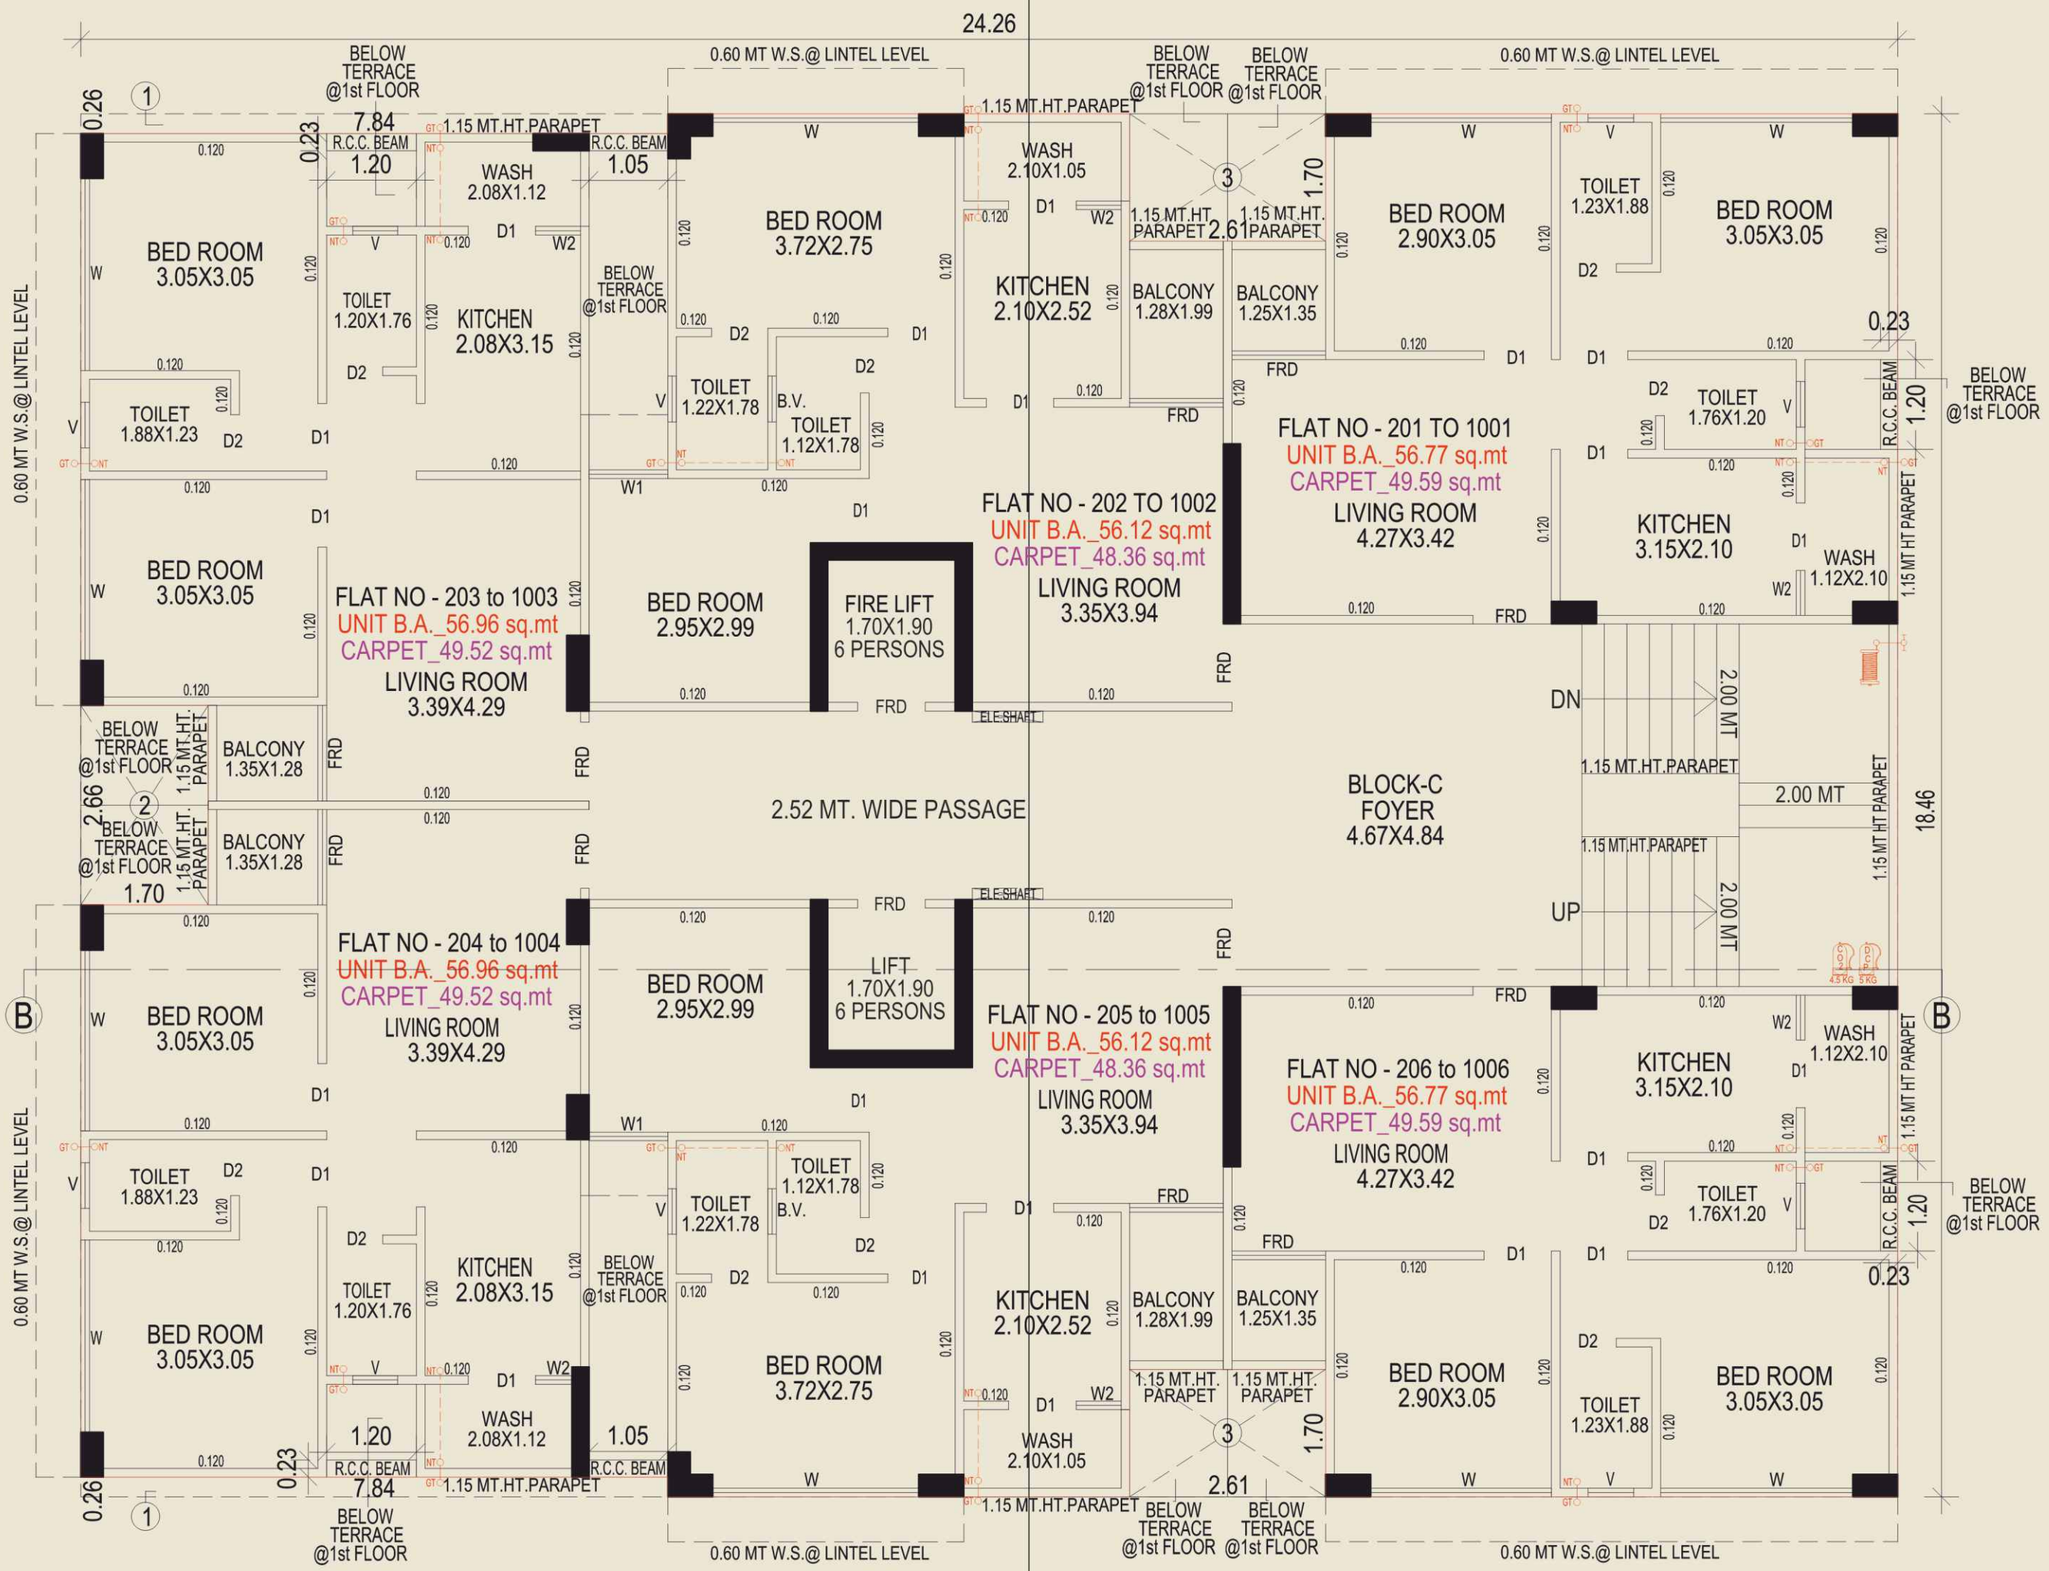

BLOCK - C TERRACE & CABIN FLOOR LAYOUT PLAN

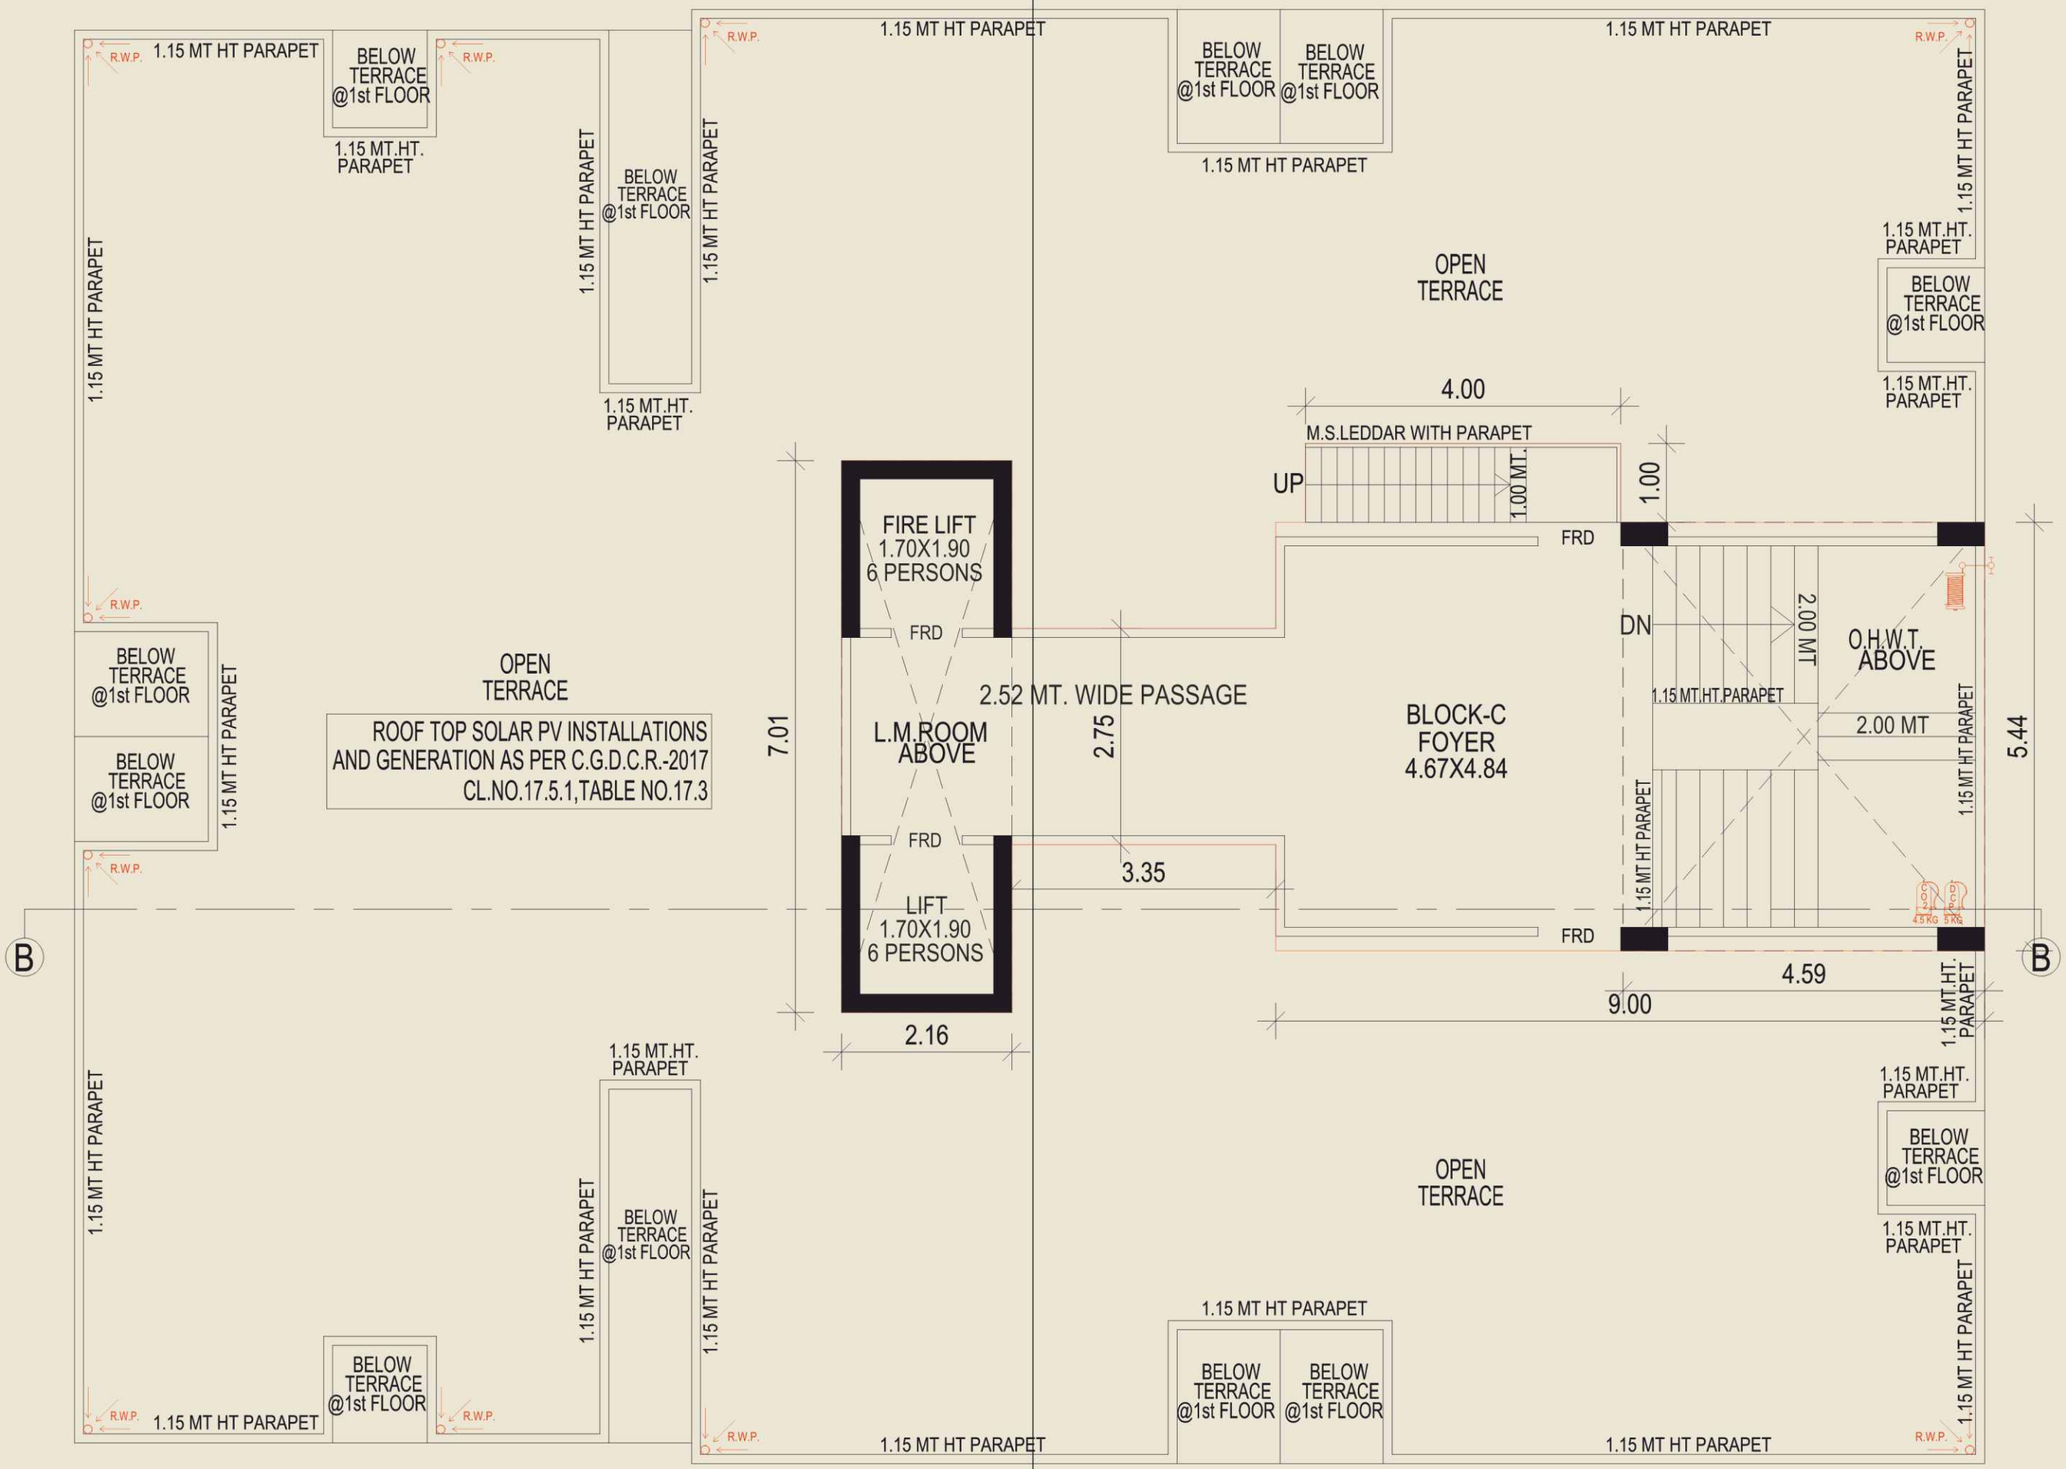

સુવિધાઓ

બાંધકામ:
R.C.C. ફ્રેમ સ્ટ્રક્ચર, અંદર માલા પ્લાસ્ટર અને બહાર ડબલ કોટ પ્લાસ્ટર
એક્રેલિક કલર સાથે

વોલ ફીનીશ:
અંદરની સાઈડ વ્હાઈટ પુટ્ટી ફીનીશ

ફ્લોરીંગ:
વિટ્રીફાઈડ ફ્લોરીંગ ટાઈલ્સ


બારી-દરવાજા:
ડેકોરેટીવ મેઈન ડોર અને બીજા ફ્લશ ડોર સારી ગુણવતાના ફીટીંગ સાથે બારીઓ
ગ્રન માર્બલસીલ સાથે પાવડર કોટેડ એલ્યુમીનીયમ સ્લાઈડીંગ

રસોડું:
બ્લેક ગ્રેનાઈટ પ્લેટફોર્મ,લીન્ટલ લેવલ સુધી ગ્લેઝડ ટાઈલ્સ

ટોઈલેટ:
દરેક ટોઈલેટમાં લીન્ટલ લેવલ સુધી ગ્લેઝડ ટાઈલ્સ

ઈલેક્ટ્રીફીકેશન:
આર્કિટેક્ટની ડીઝાઈન મુજબ સીંગલ ફેસ કન્સીલ્ડ કોપર વાઈરીંગ

પ્લમ્બીંગ:
આર્કિટેકટની ડીઝાઈન મુજબ જરૂરીયાતના તમામ પોઈન્ટ

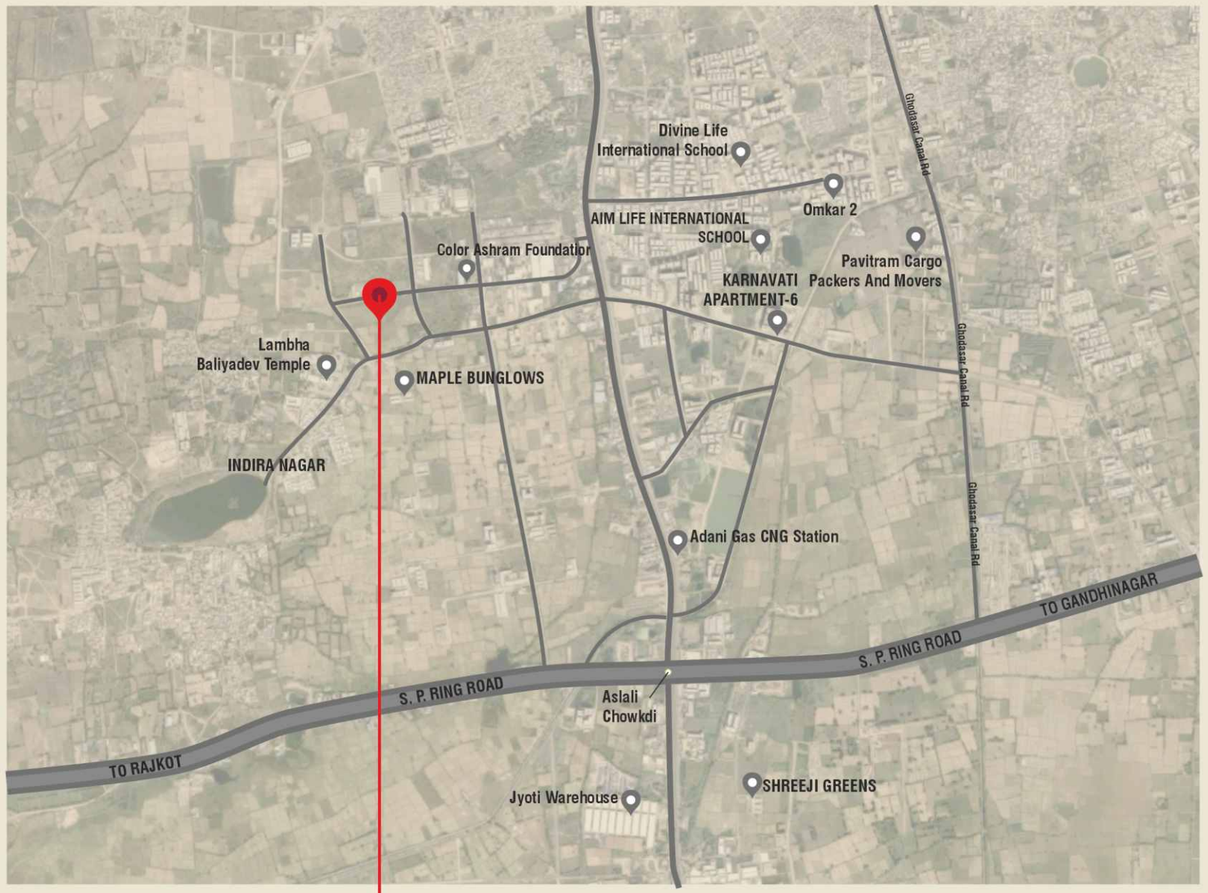

Shree Hari
Heaven

Nr. Shivam Bungalows, B/h. Baliyadev Temple,
Opp. Shreeji Sky, Radhe Residency Road,
Lambha, Ahmedabad.

Architect :
ASSOCIATED ARCHITECTS (I) PVT. LTD.
+91 79 2687 2202-03 | www.aapl-architects.org

Structure Designer
PYRAMID CONSULTANTS
Rajesh Patel