



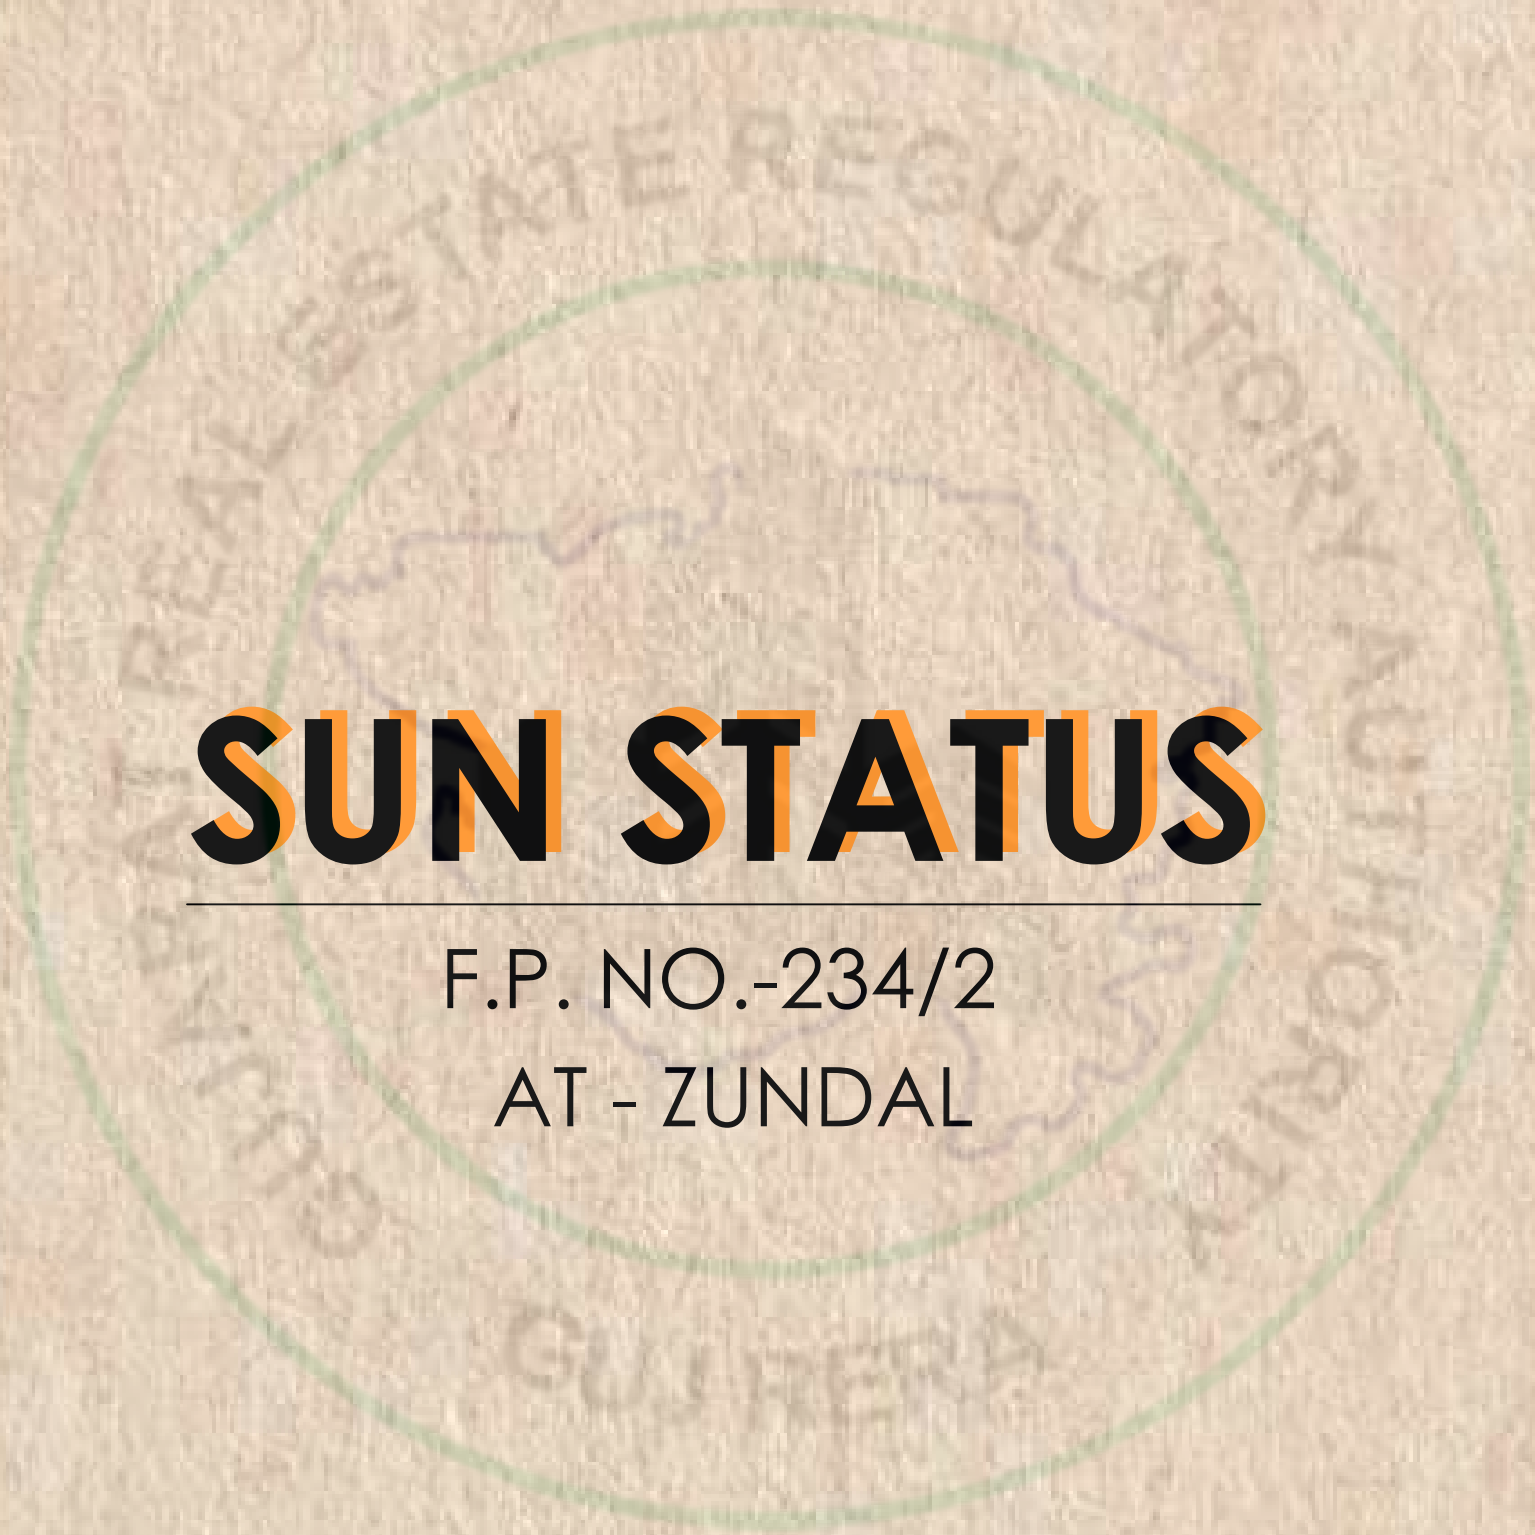


SUN STATUS


F.P. NO.-234/2

AT - ZUNDAL

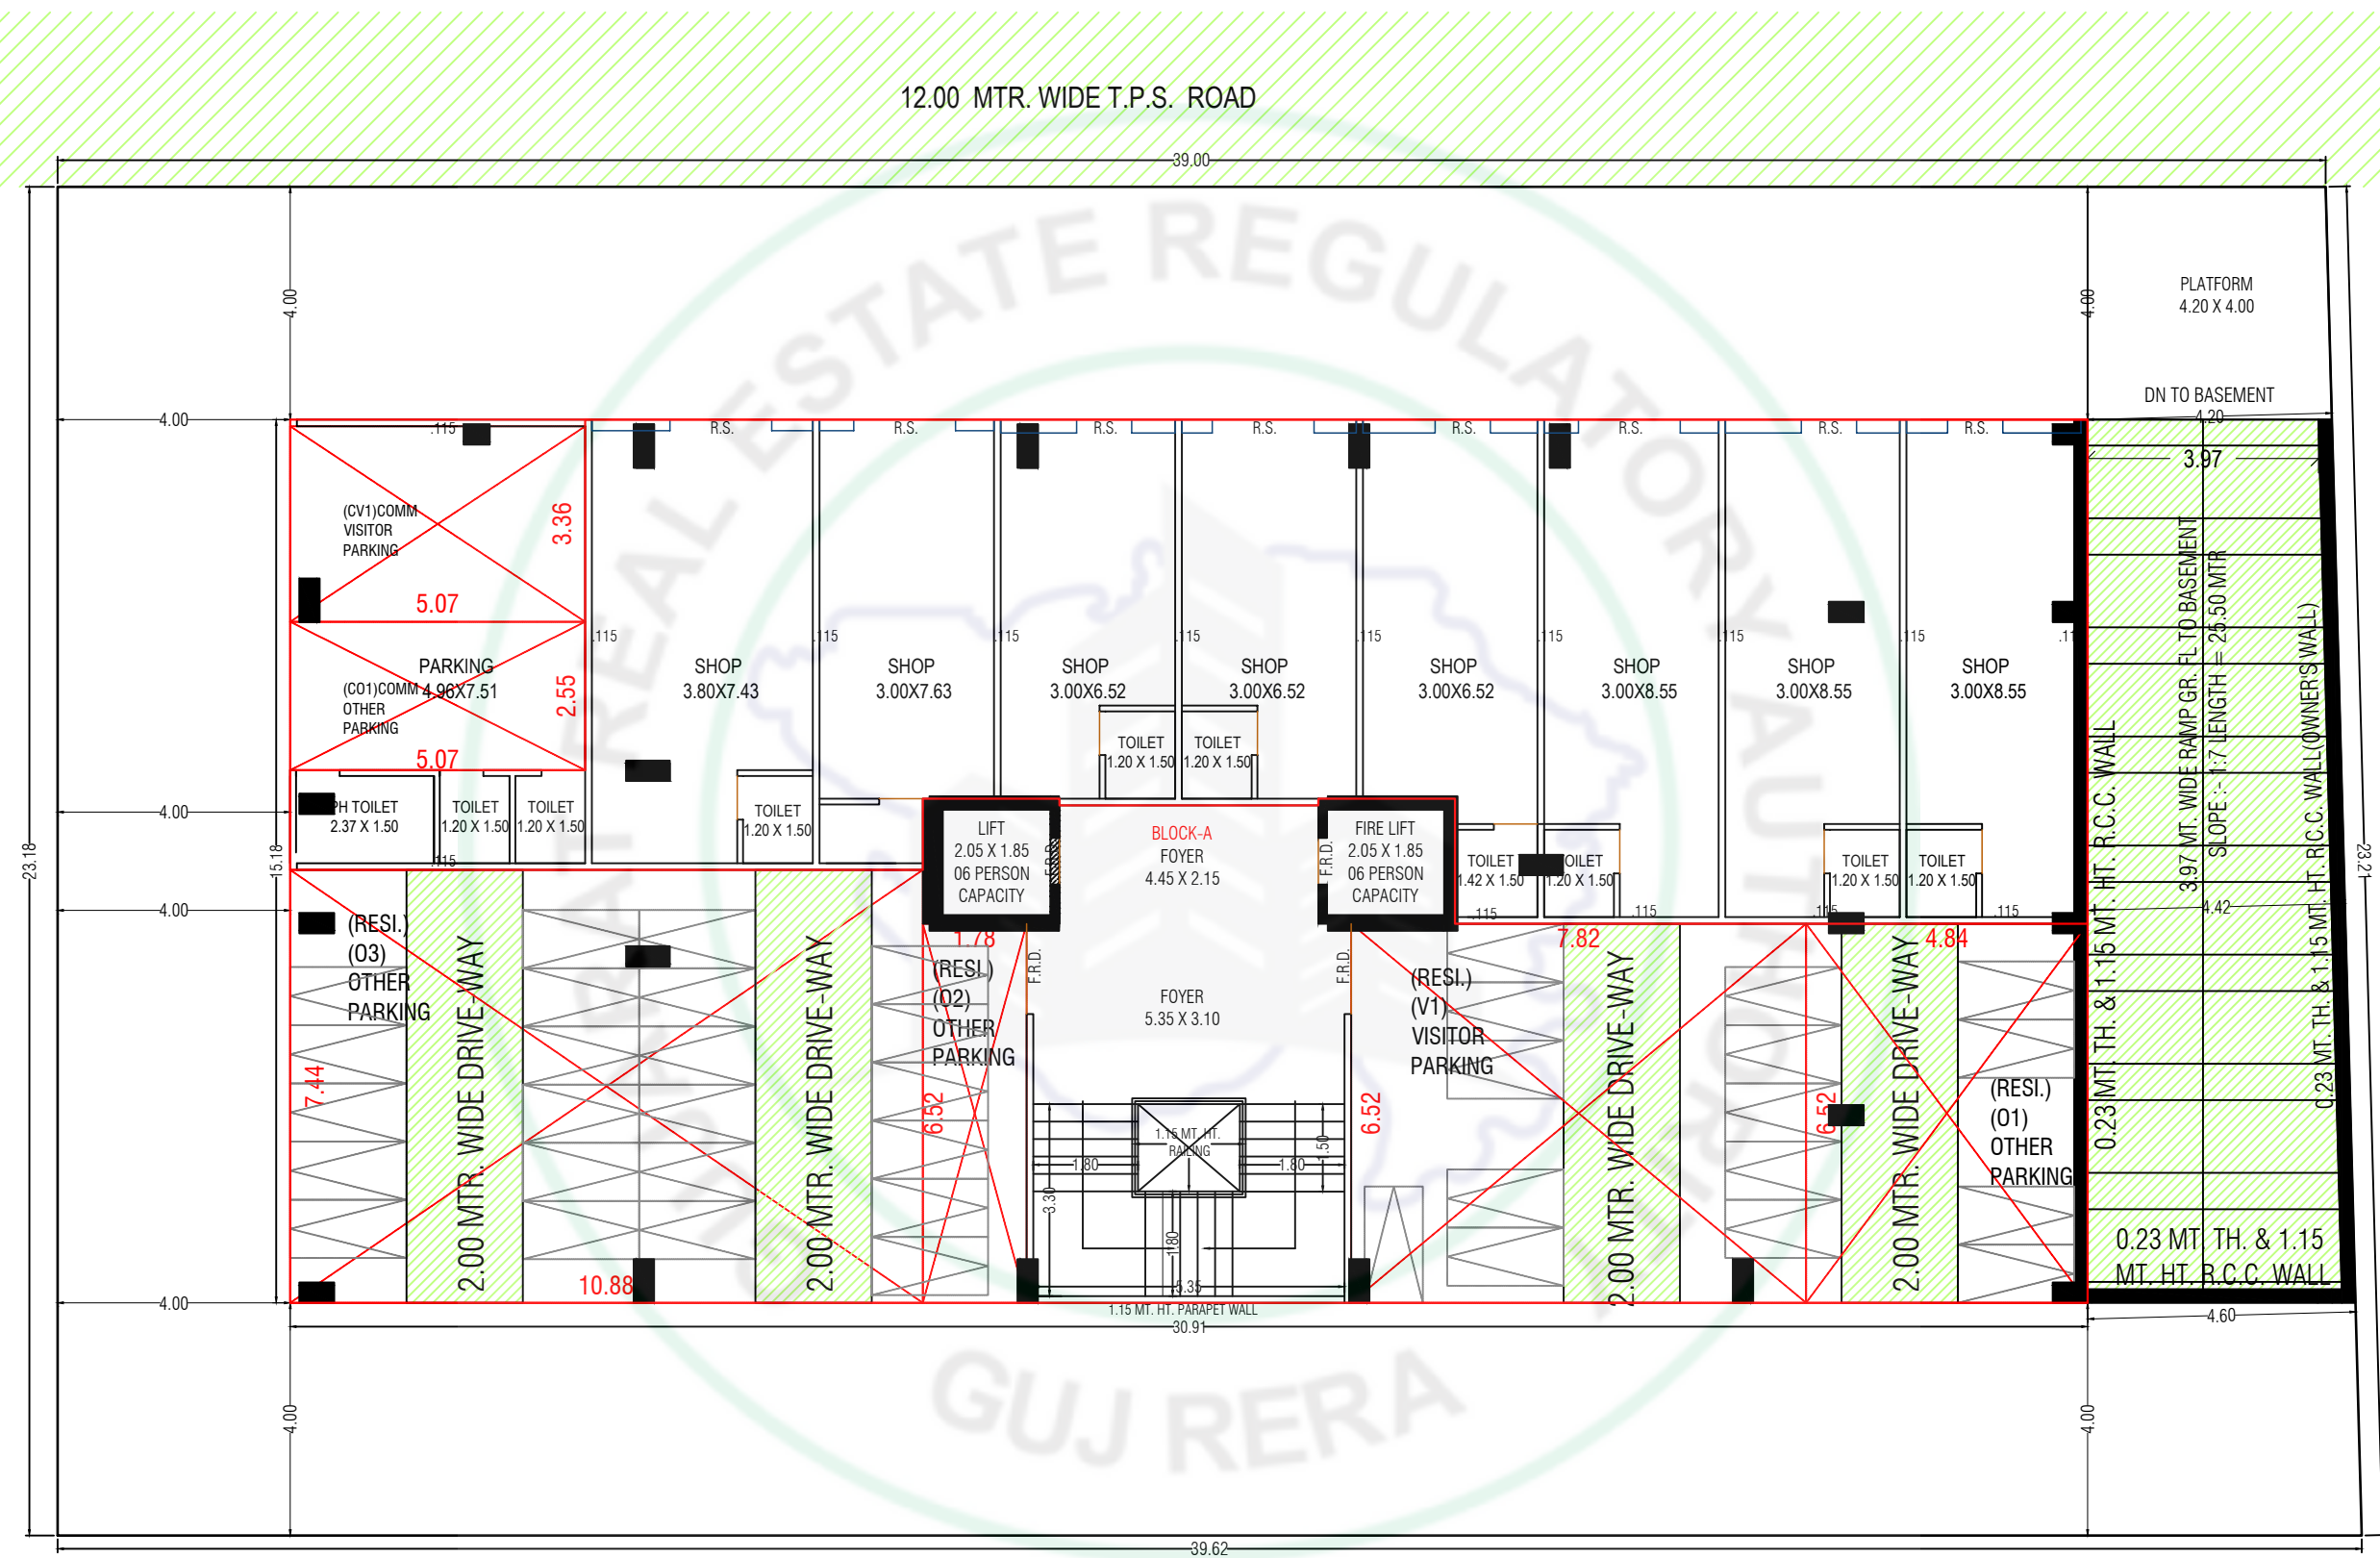


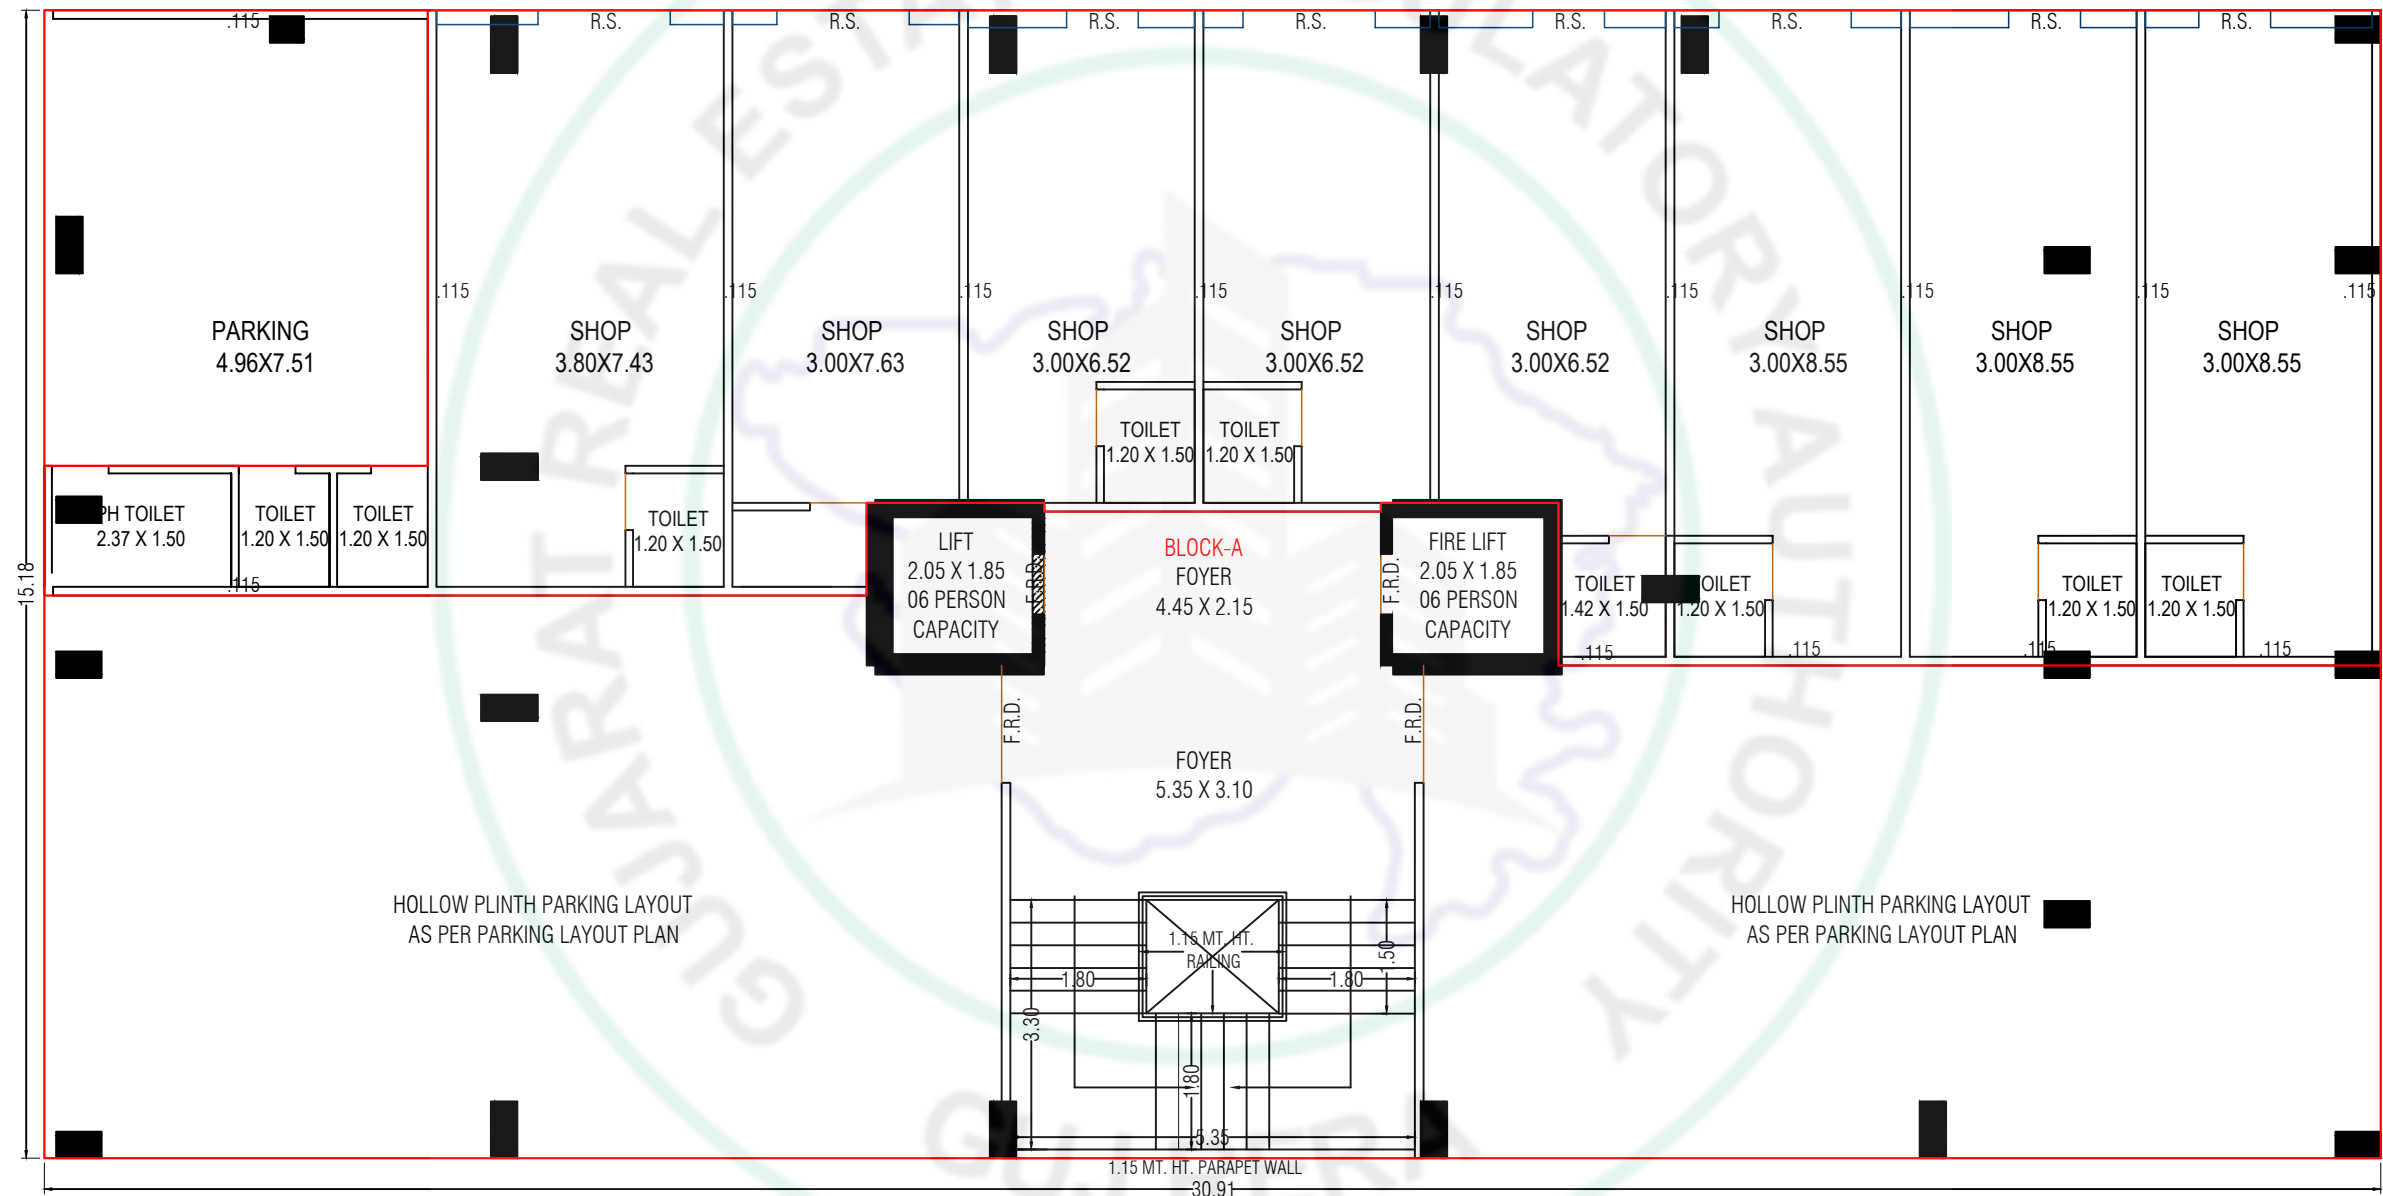


GROUND FLOOR PLAN [(H.P.) + (S.P.)(COMMERCIAL)]

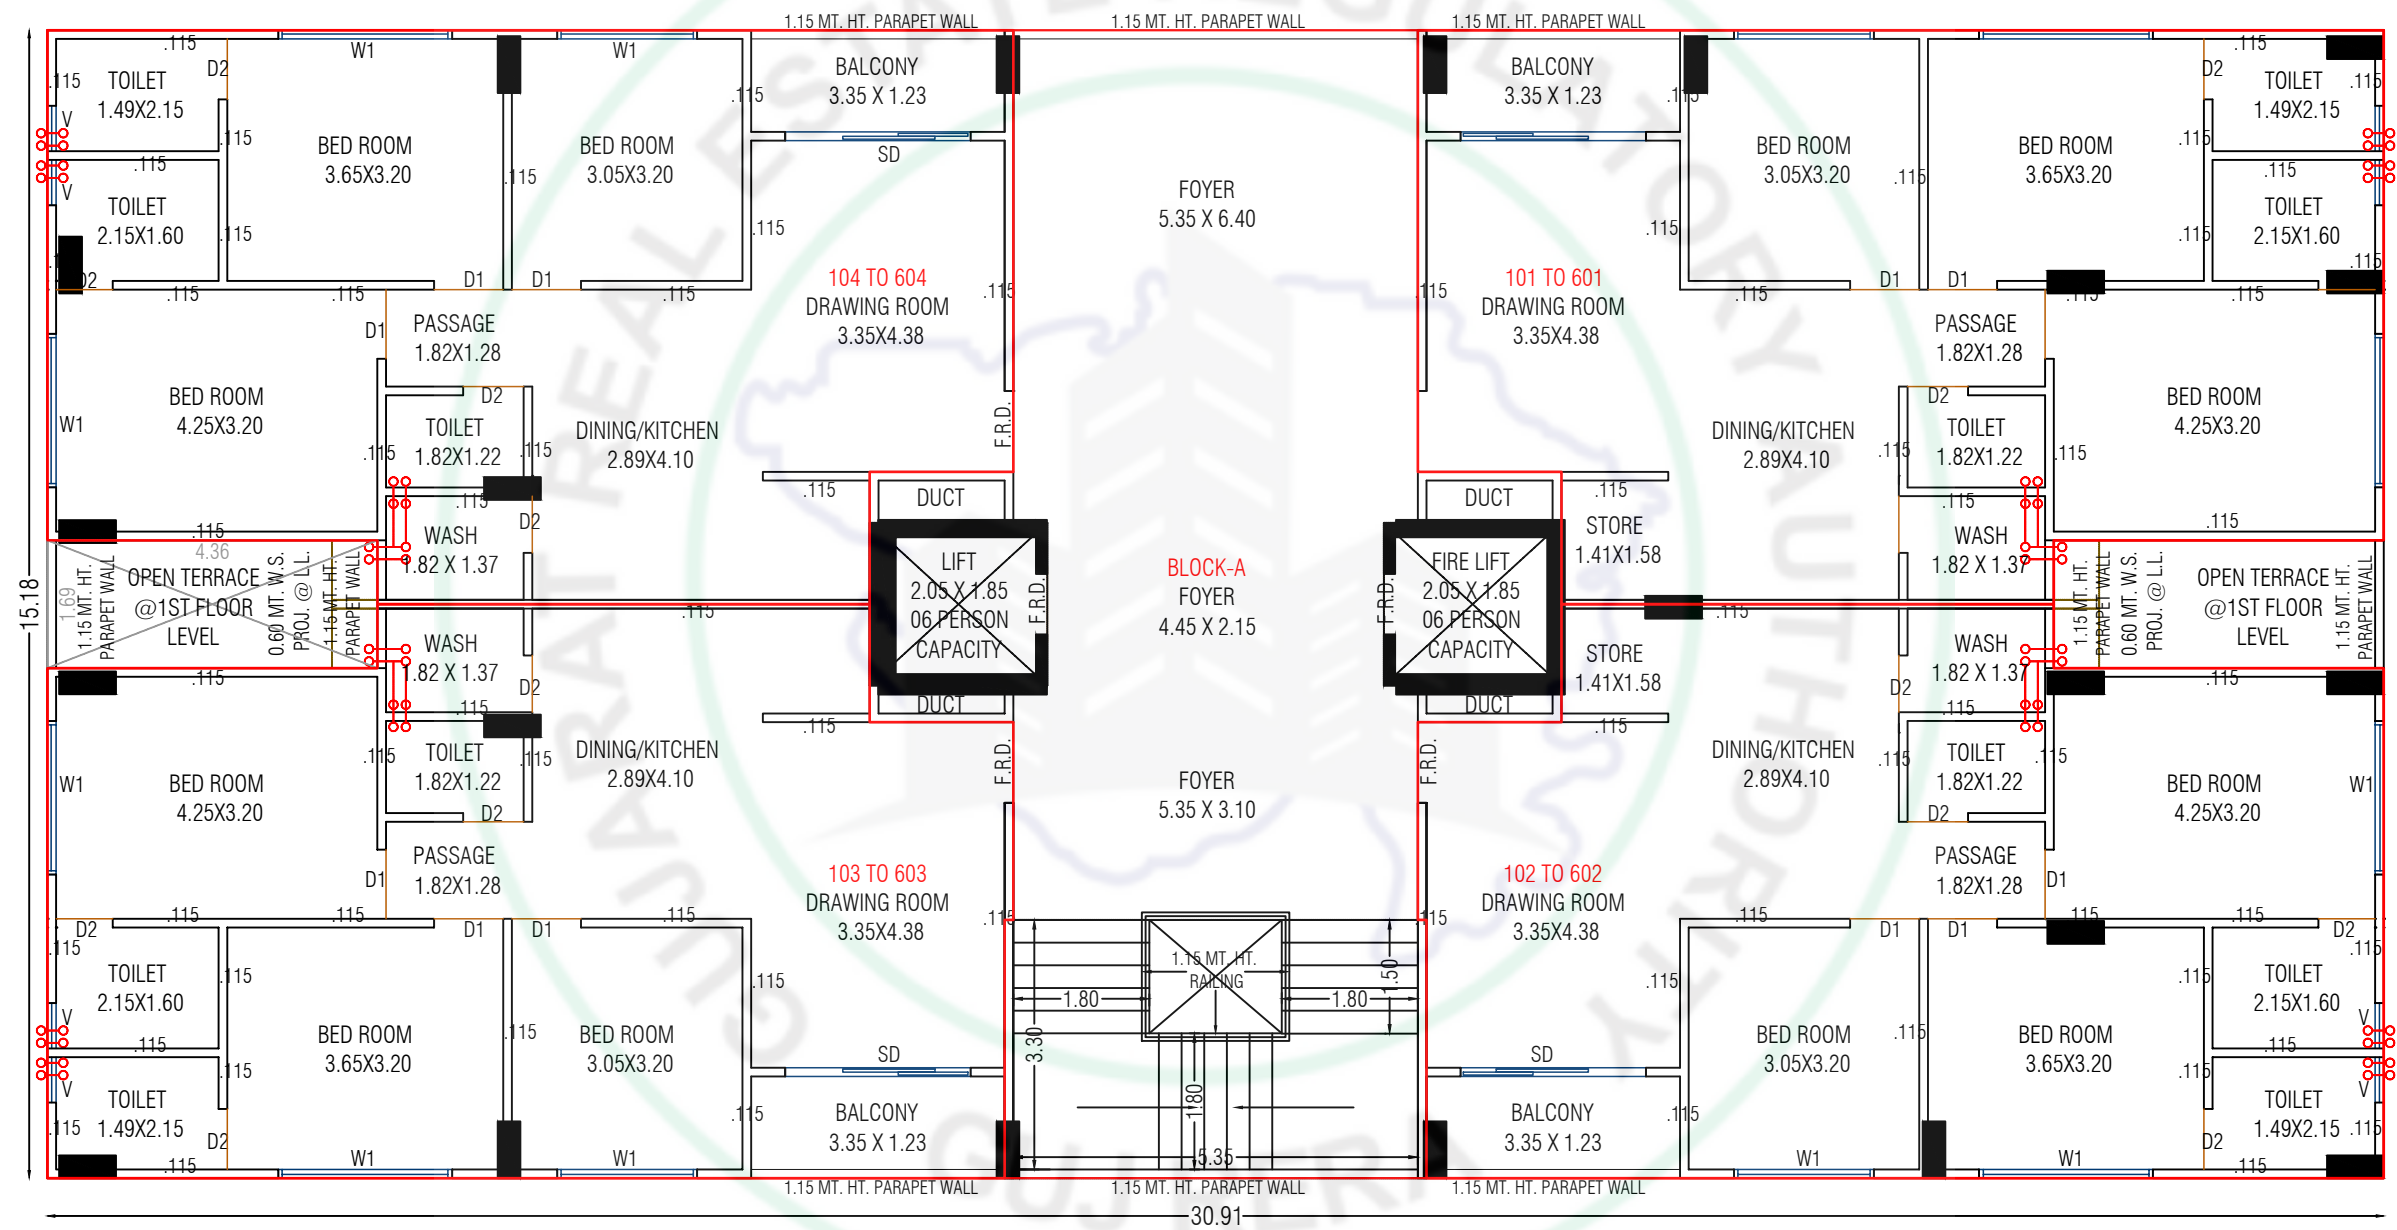

TYPICAL (1ST TO 7TH) FLOOR PLAN

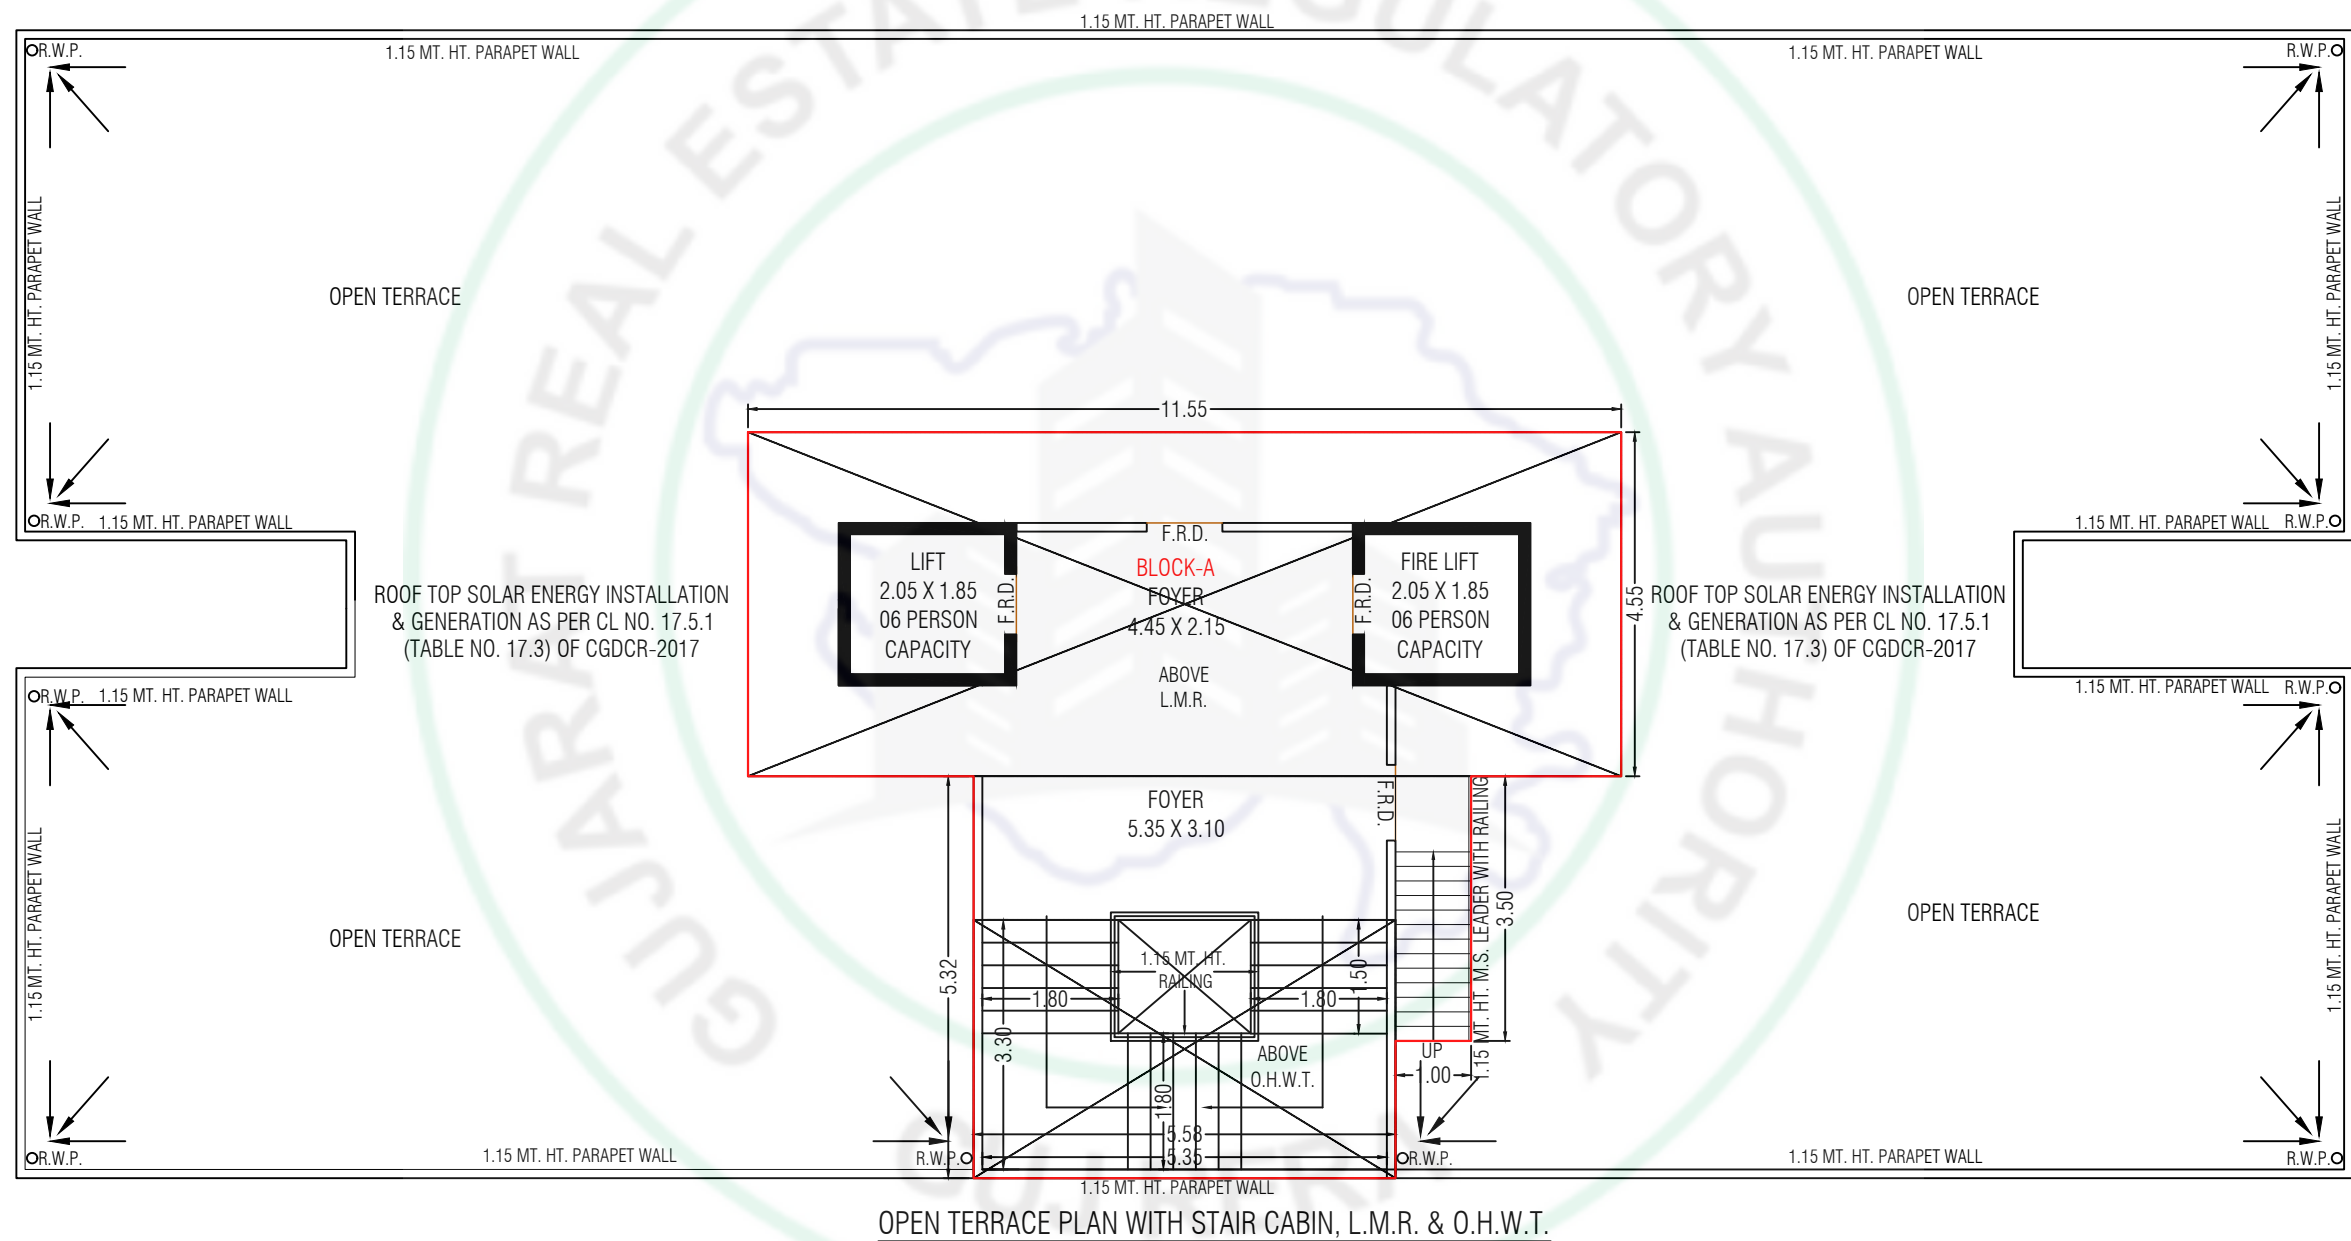

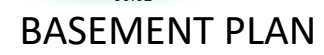



SPECIFICATION

WALL FINISH

- Internal : smooth finish mala plaster with putty.
- External : Double coat sand faced plaster or texture finish.

FLOORING

- Vetrified tiles flooring in all room.

KITHCEN

- Standing polished natural granite kitchen of artificial vitrified slab platform with sink & Glazed tiles dado above the platform up lintel Level.

DOORS

- Decorative main door having lock of reputed company.
- Internal doors of laminated flush door or coloured flush door.

WINDOWS

- Alluminium anodized section sliding windows with glass & stone jambs.

TOILET

- Ceramic tiles flooring in all toilets. Glazed tiles dado up to lintel level.

PLUMBING

- Concealed plumbing of good quality UPVC & CPVC PIPES, C.P. Fitting & sanitary ware of reputed brands,

SUN STATUS

F.P. NO.-234/2
AT - ZUNDAL



THANK YOU

SHREE GANESH INFRA
AHMEDABAD



VIKRAM SHARMA
ASSOCIATES

ARCHITECTURE | INTERIOR | LANDSCAPE

317, 417, Anikhedya capital, Nr Tapovan Circle,
Visat - Koba circle, Chandkheda, Ahmedabad,
Gujarat, India- 382424

www.vshassociates.in / info@vshassociates.in / +91 72111 65572