SHREEDHAR PARISAR
Next To Prathna Exotica,
Nr. Devasya School, Vastral, Ahmedabad.

Call : +91 99252 33164, 90991 45458

sahajanandam/+91 98790 00957
the print shop/i.hasmatsoni@gmail.com


SHREEDHAR પરિસર


અનહદ ખુશીઓનું પરિસર...

3 BHK SPACIOUS **KING SIZE** LIVING





GROUND FLOOR LAYOUT PLAN

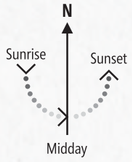

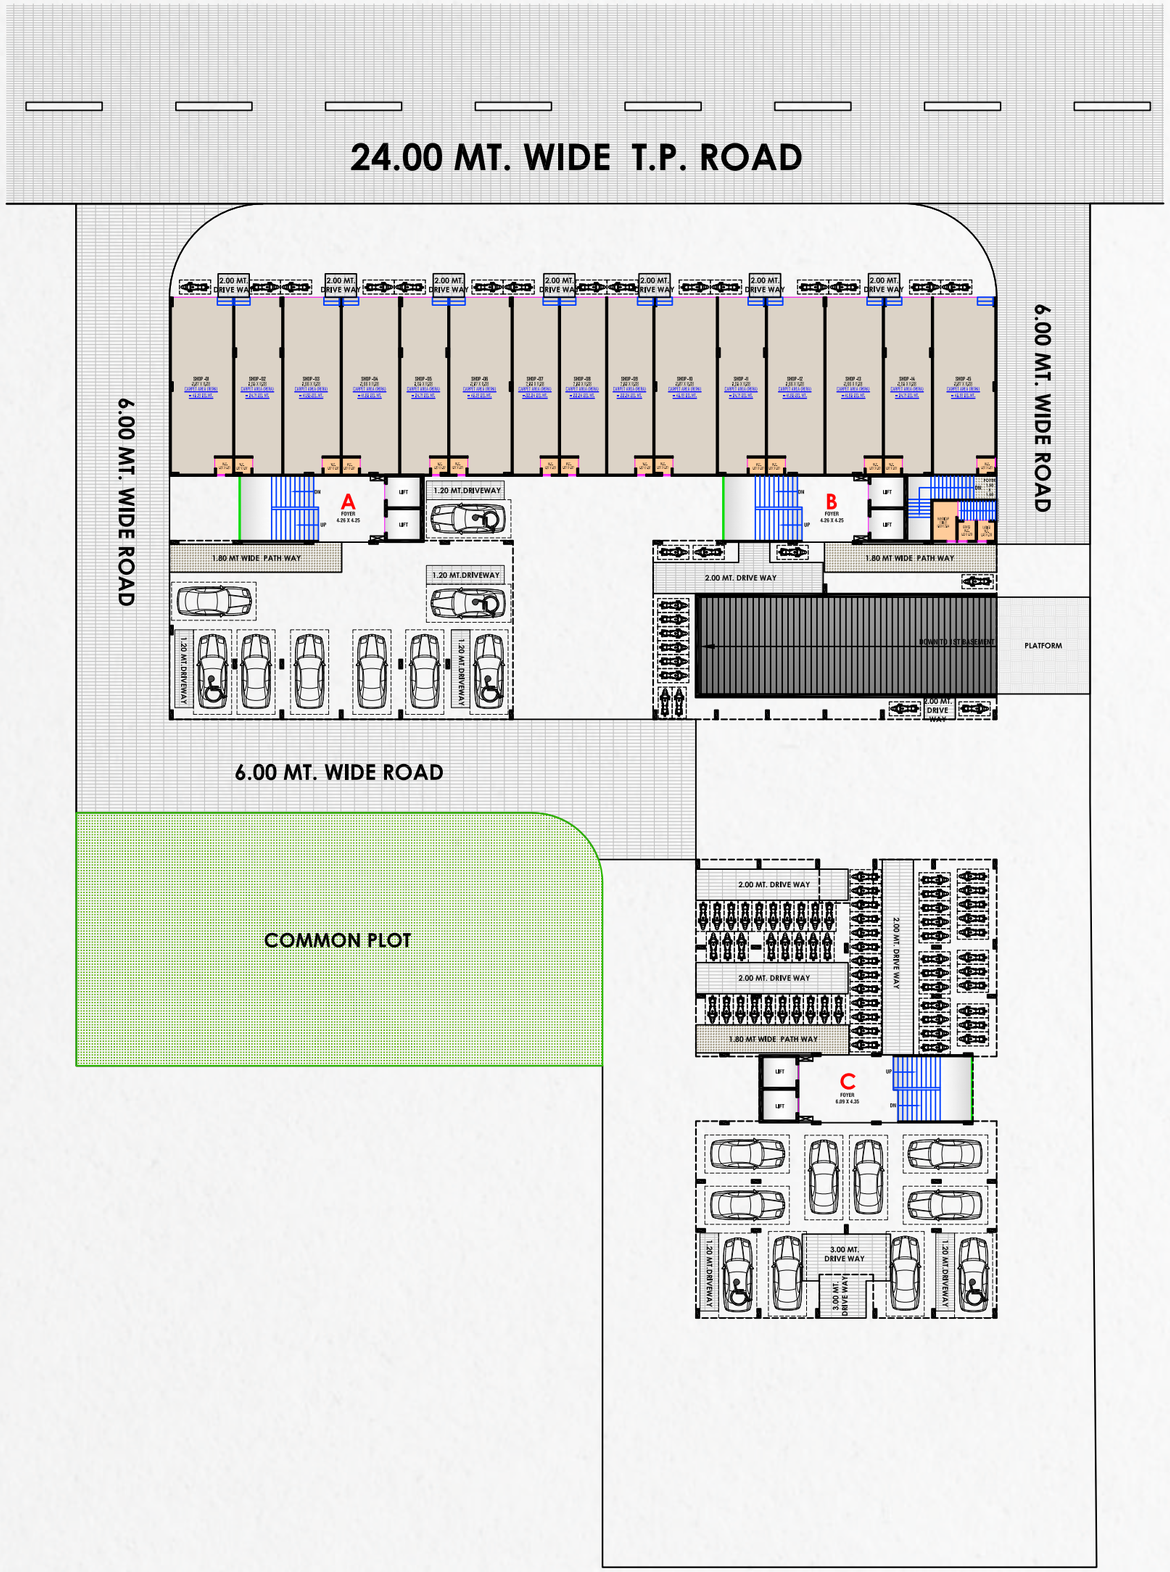


TYPICAL FLOOR LAYOUT PLAN

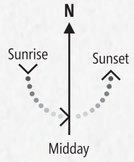


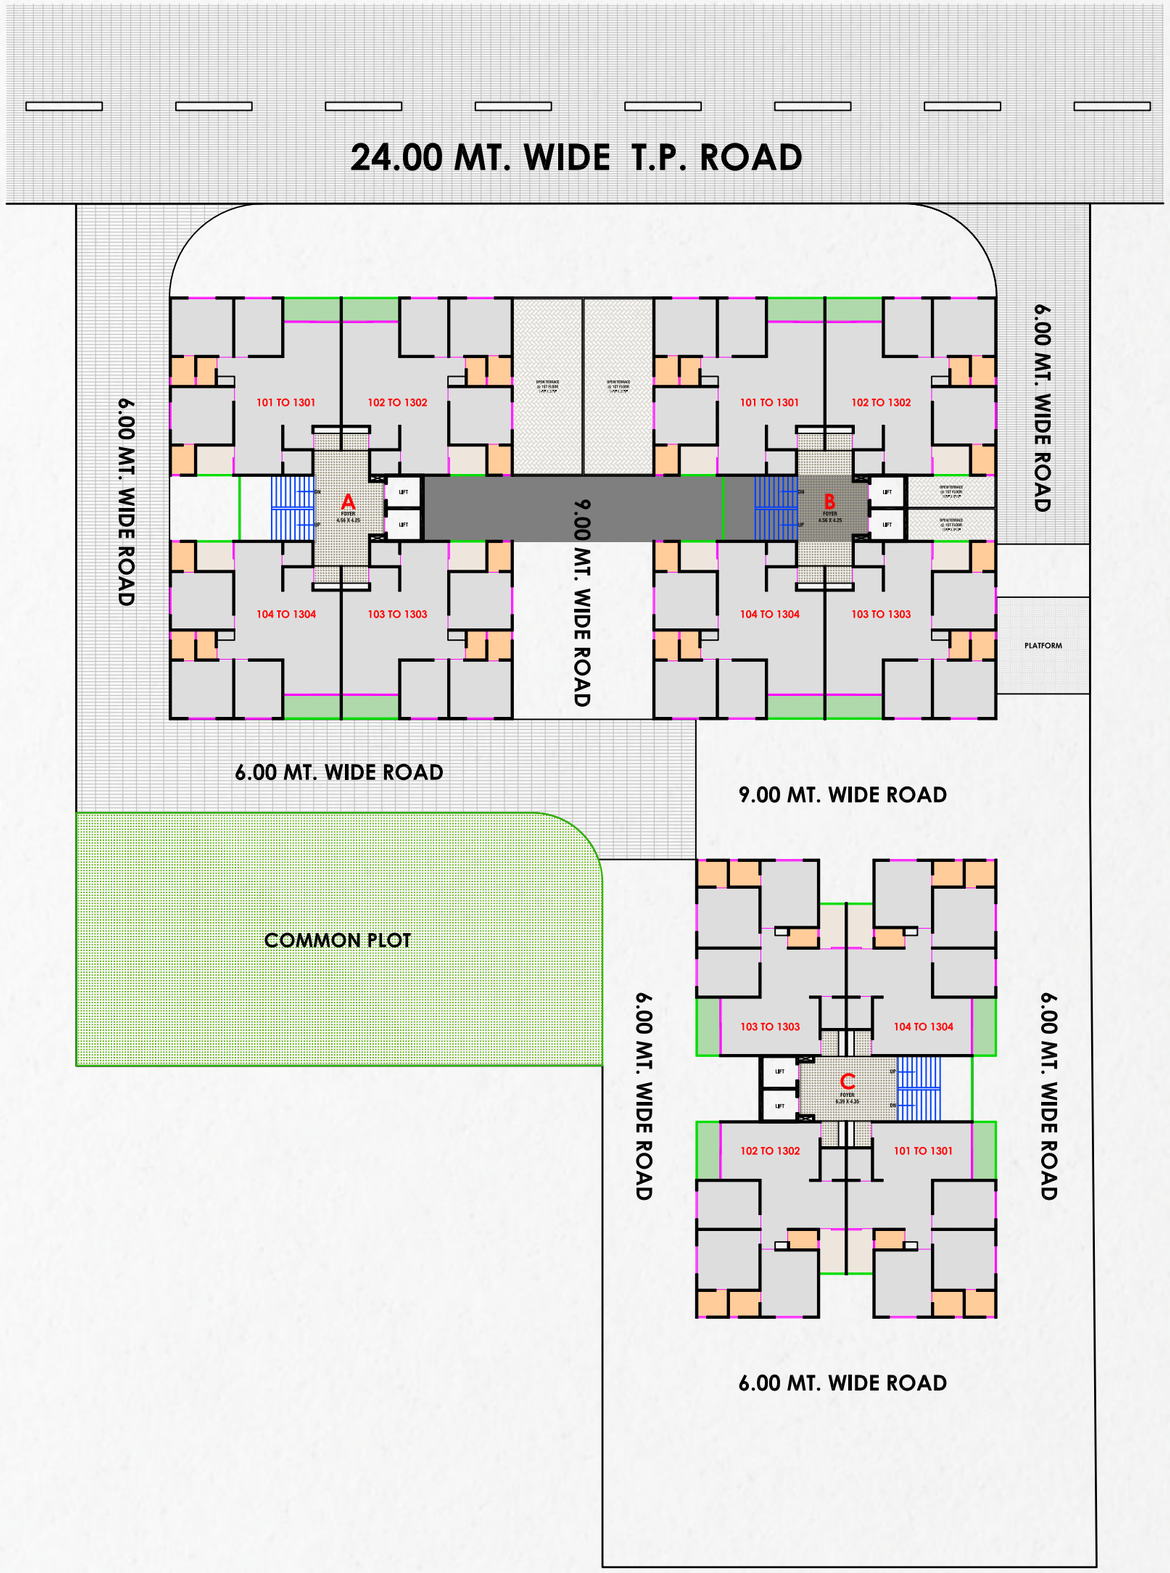


1ST BASEMENT FLOOR LAYOUT PLAN

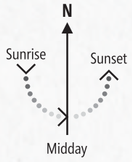


24.00 MT. WIDE T.P. ROAD

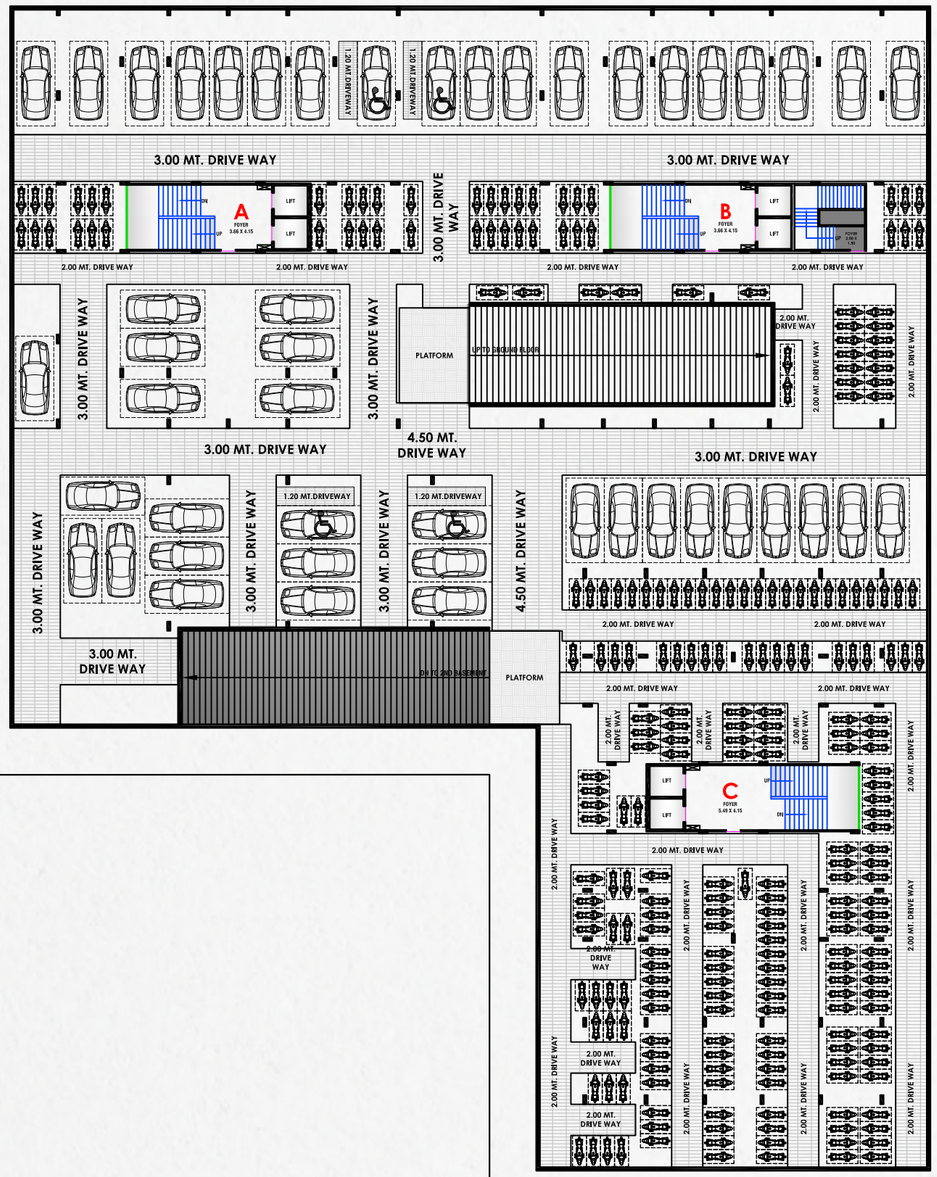


2ND BASEMENT FLOOR LAYOUT PLAN

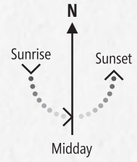


24.00 MT. WIDE T.P. ROAD

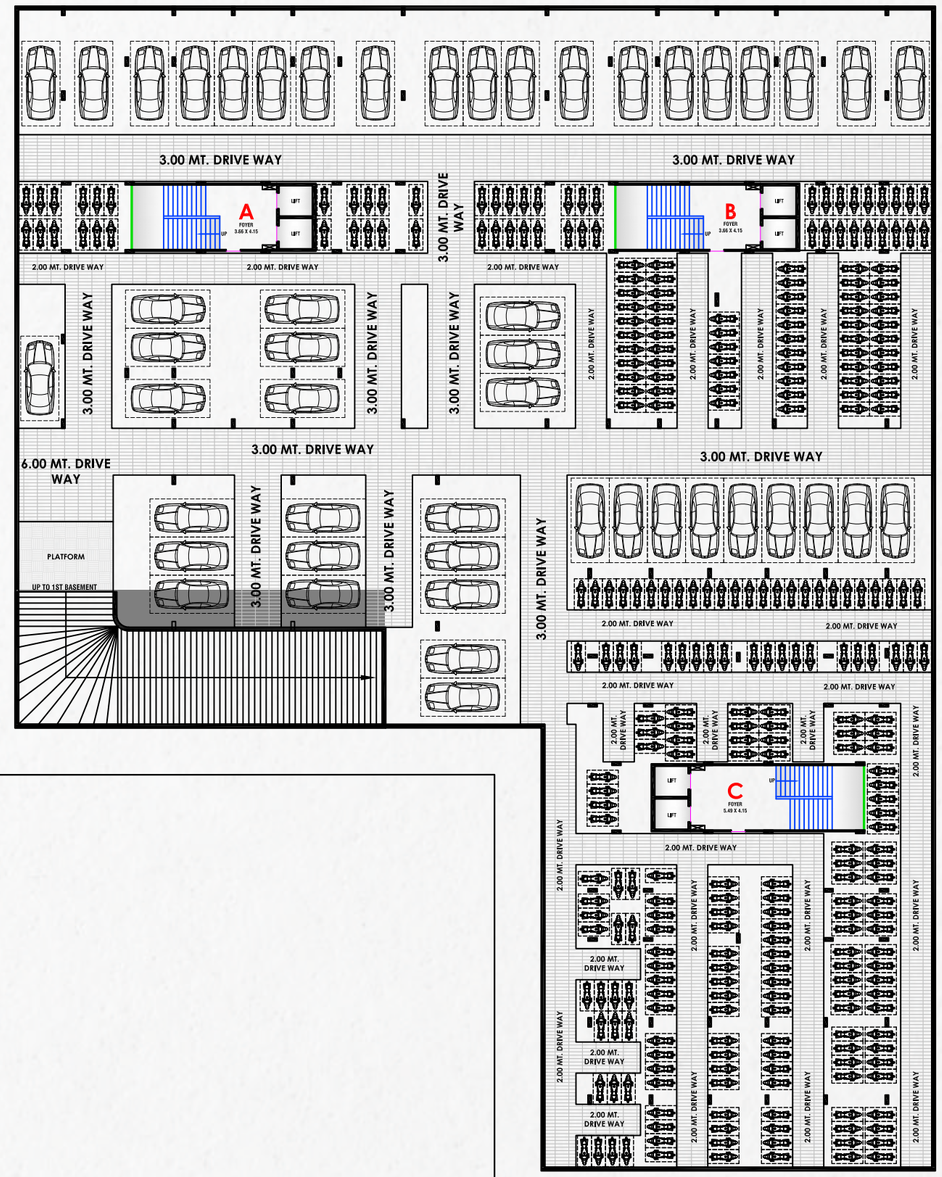

BLOCK A-B TYPICAL FLOOR PLAN (1ST TO 13TH)

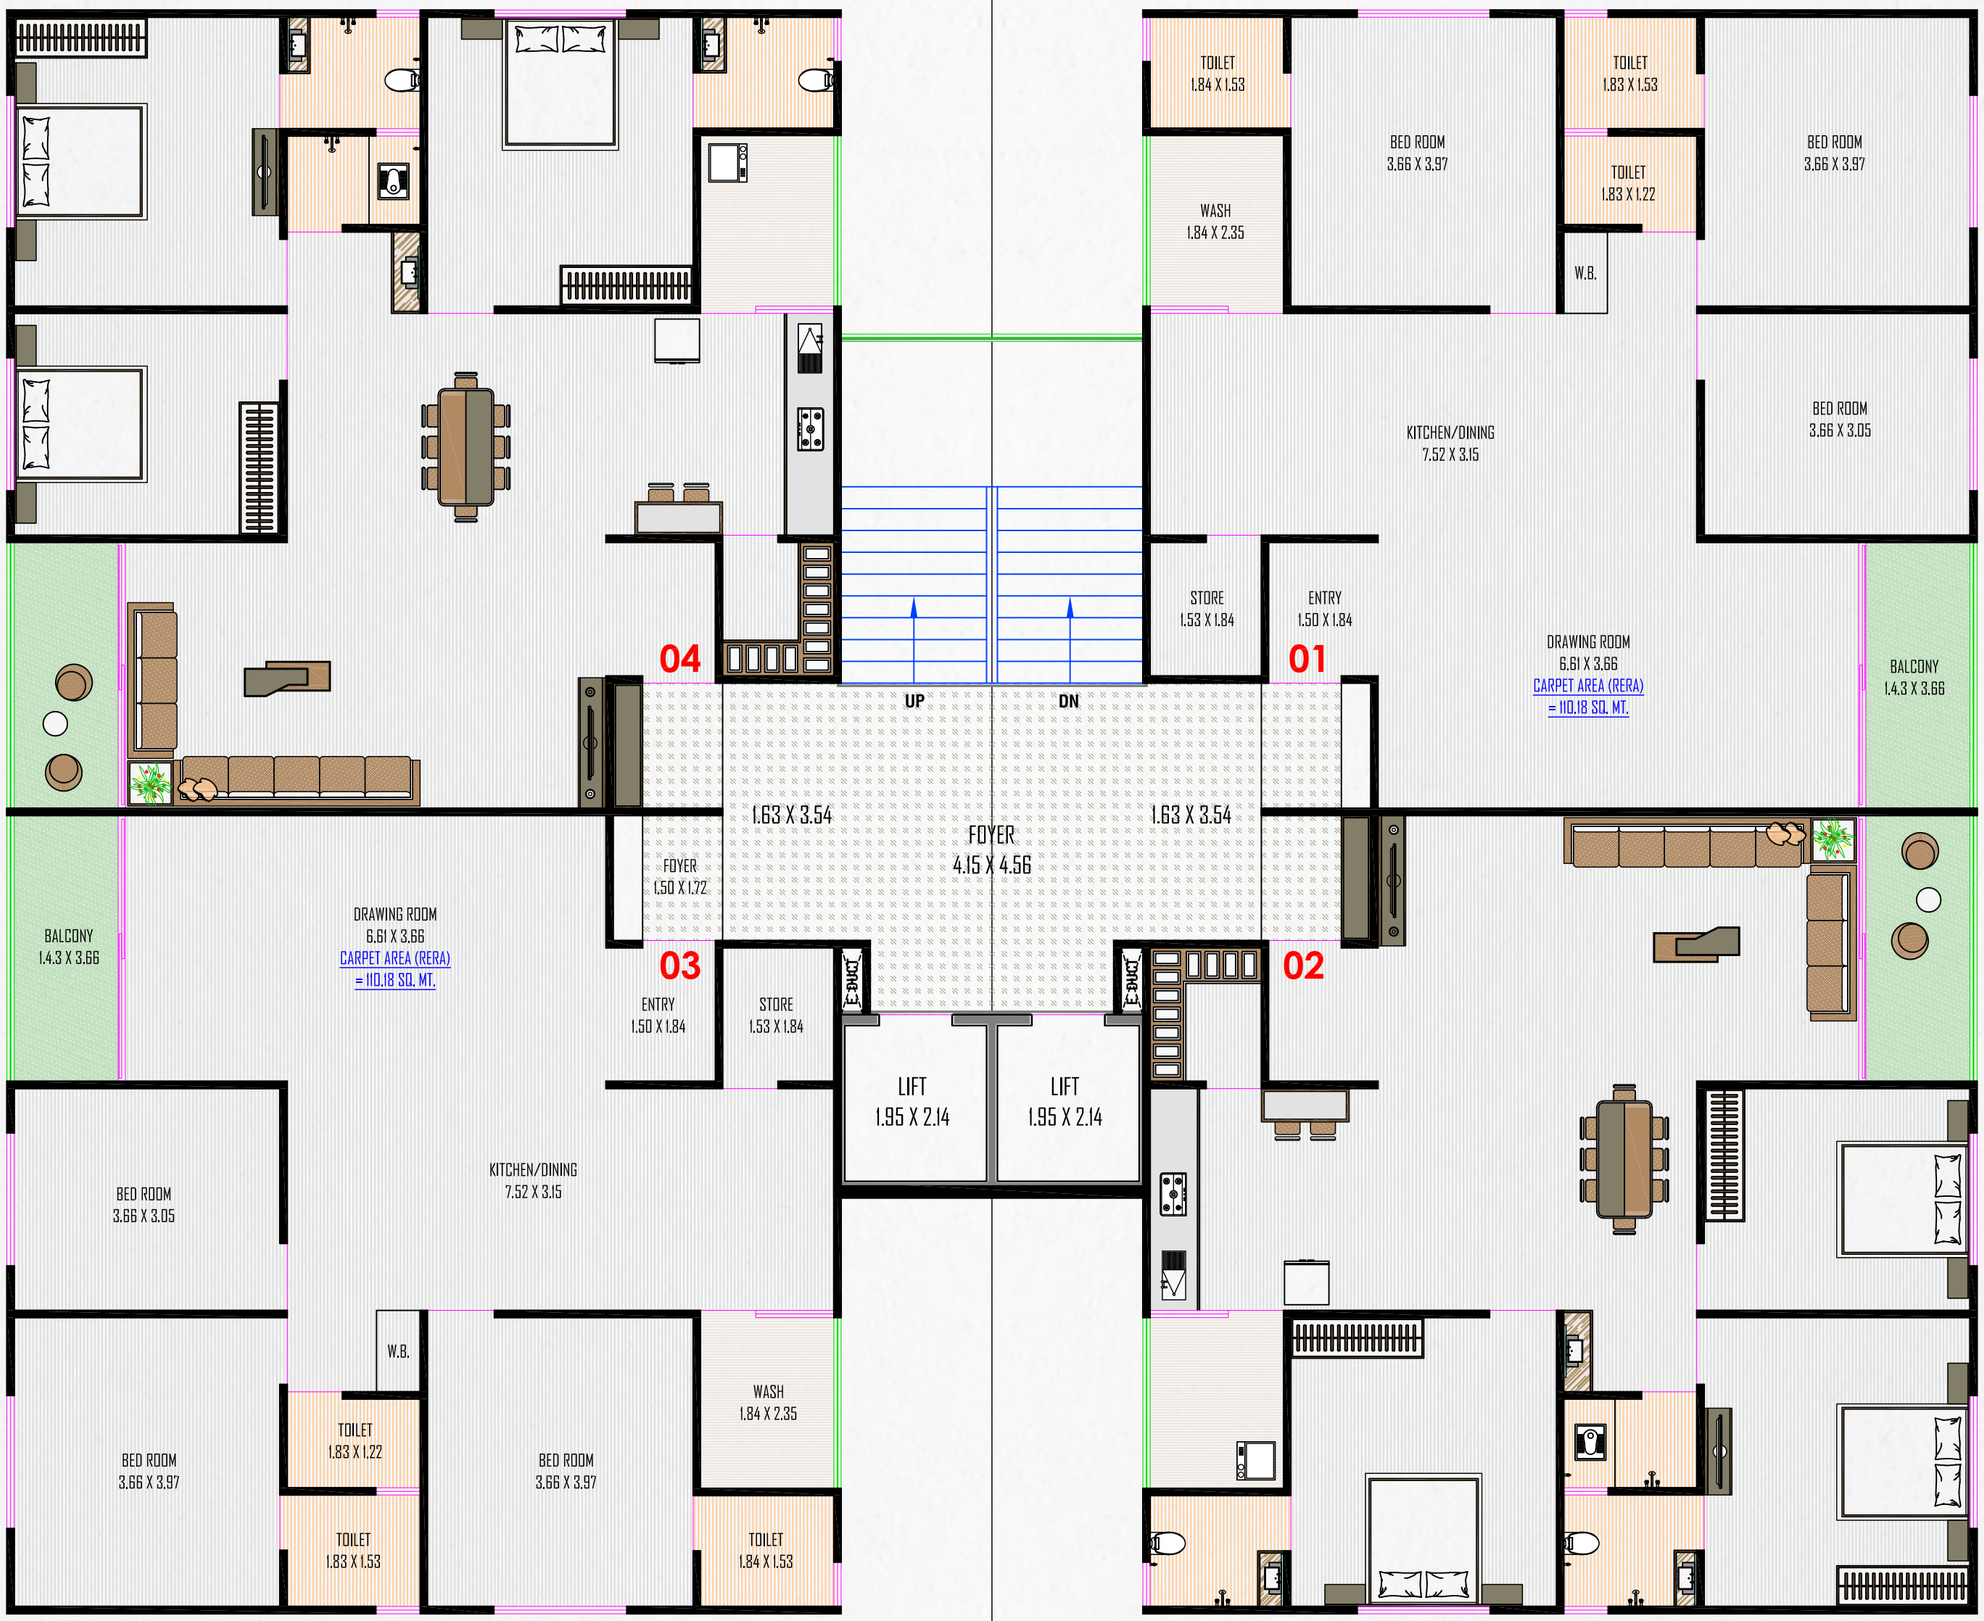

BLOCK C - TYPICAL FLOOR PLAN (1ST TO 13TH)

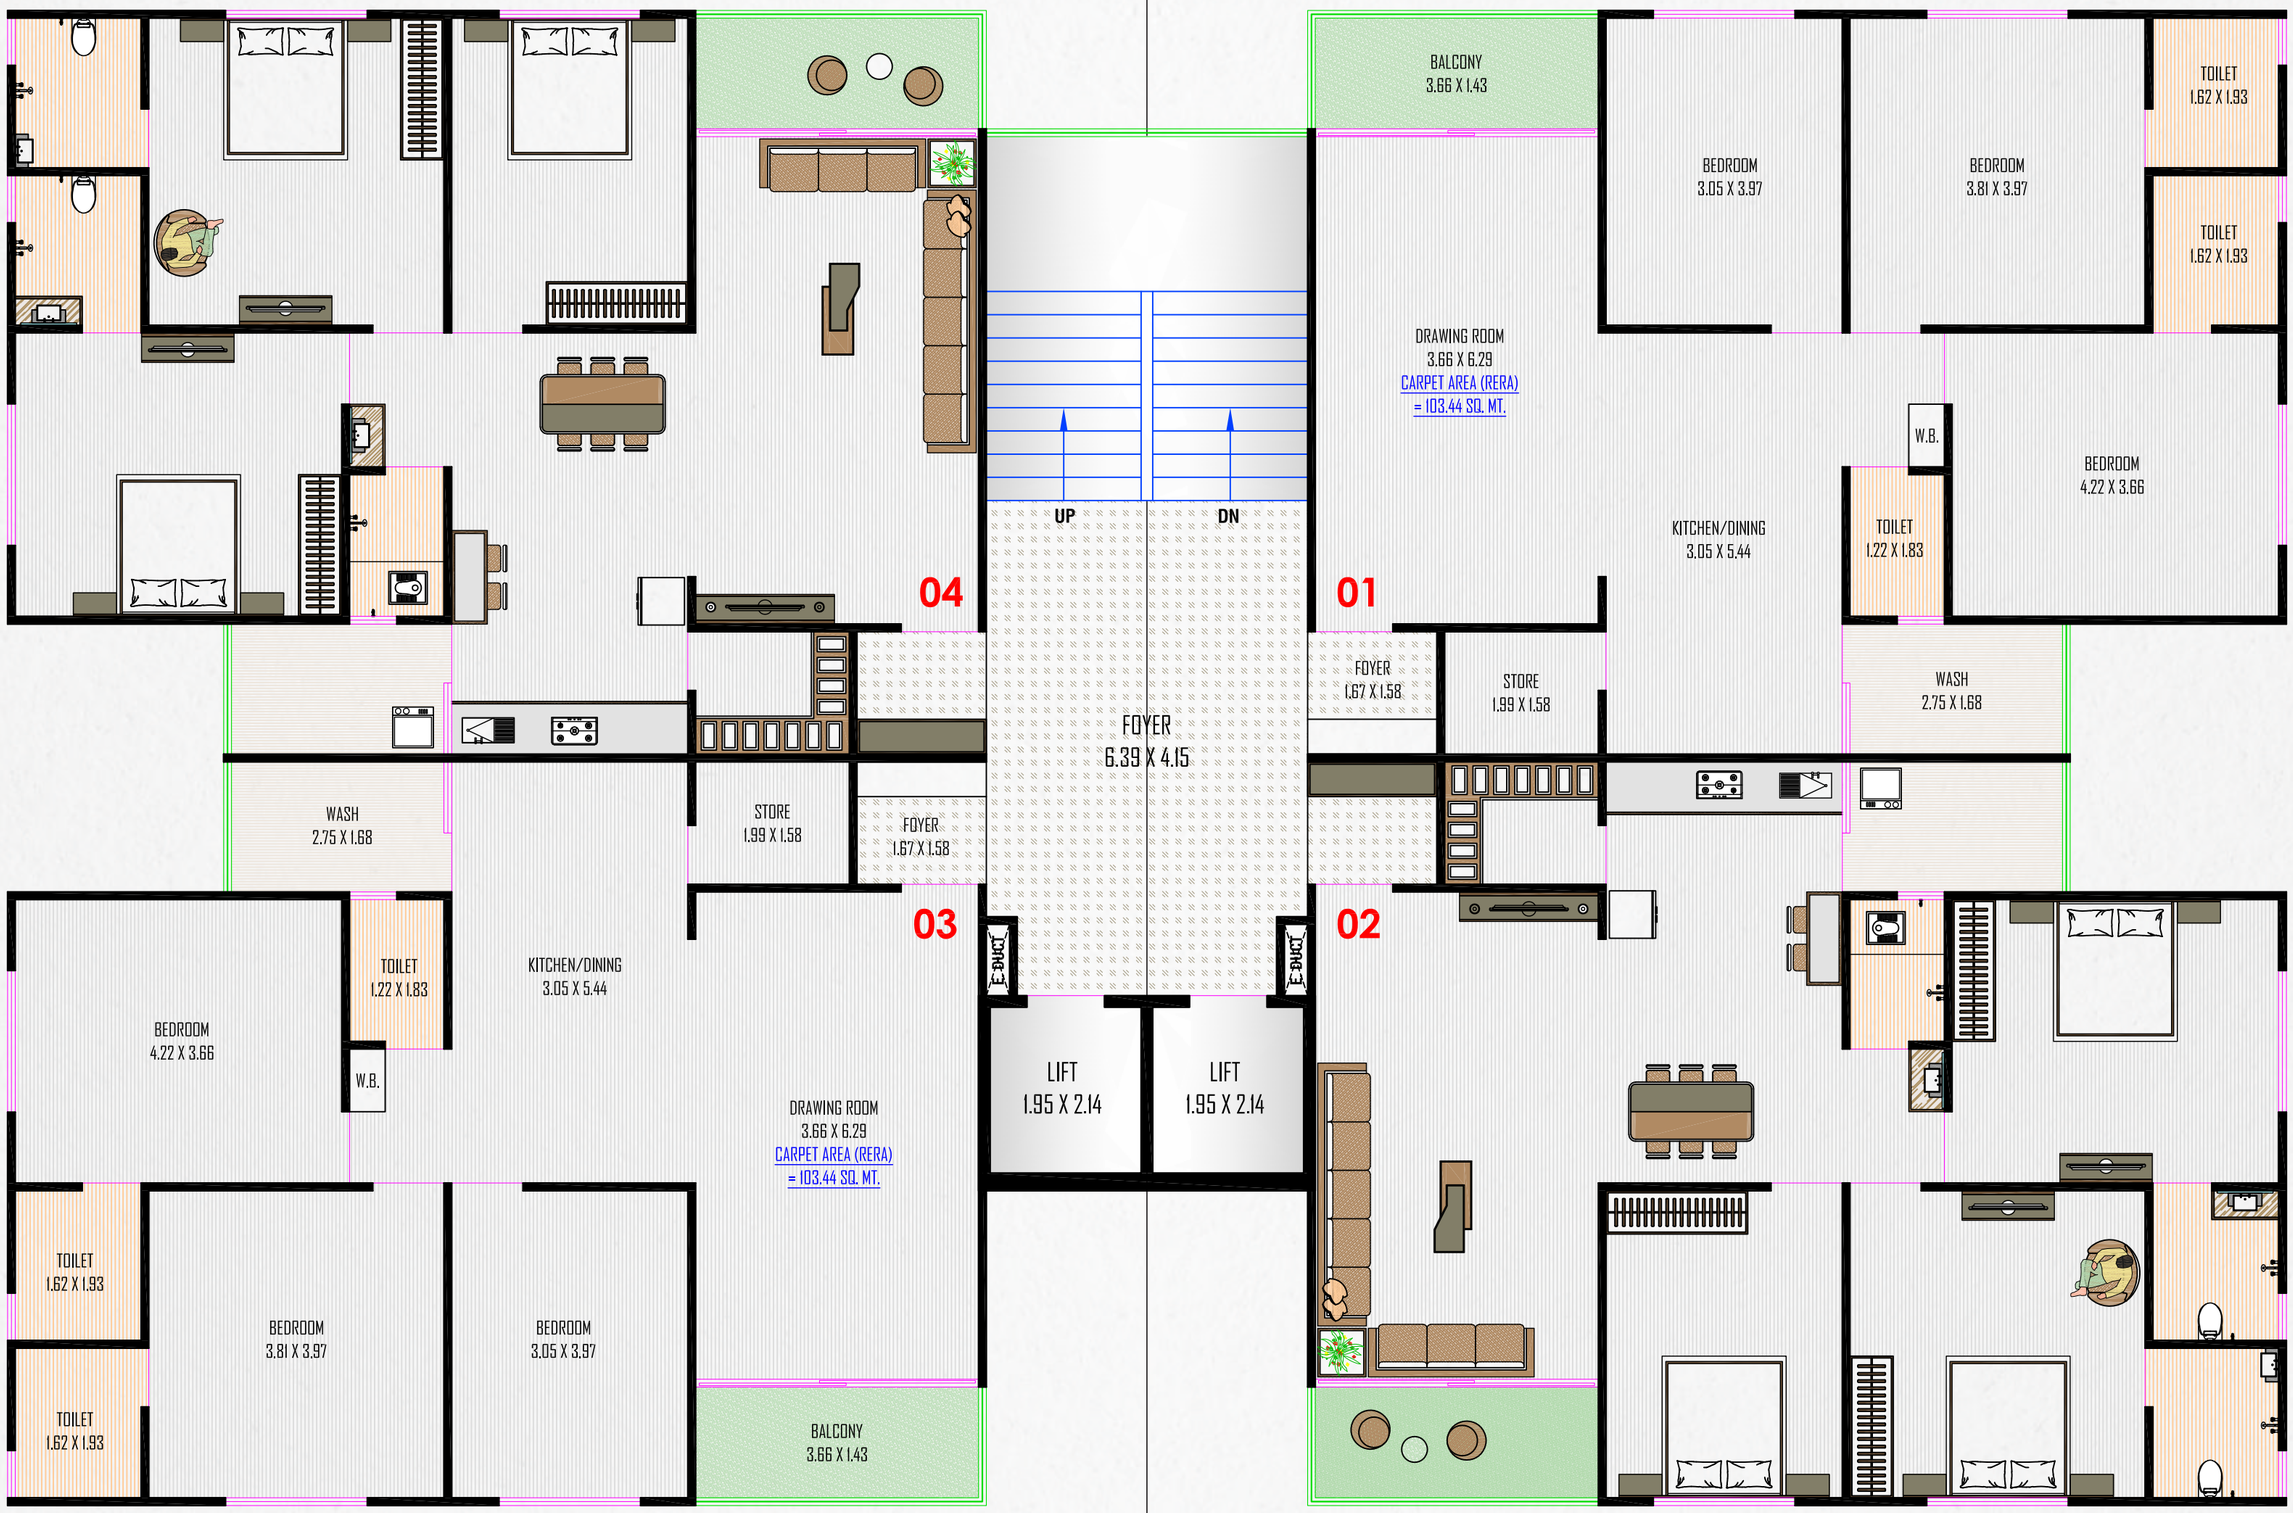

SPECIFICATION

STRUCTURE
Earthquake resistant RCC frame structure.

KITCHEN
Granite plateform with s.s. sink.

PLASTER
External - Double coat plaster with sand face finish.
Internal - Single coat mala plaster.

TOILET
Glazed / Ceramic tiles upto lintel level, Standard C.P. Brass fittings.
Waterproofing treatment in all toilet & wash area.

DOOR & WINDOW
Decorative Main door finish and Other flush door
Alluminium Section window.

COLOUR
External - ISI Colour
Internal - ISI Putty

PLUMBING
ISI CPVC or UPVC pipes for water supply, PVC & SWR pipes for solid waste and drainage systems. Percolation recharge wells as per the norms. Standard CP fittings.

ELECTRIFICATION
Single phase ISI copper wiring.

Site Address :
SHREEDHAR PARISAR
Next to Prathna Exotica, Nr. Devasya School,
Vastral, Ahmedabad.

Call : +91 99252 33164, 90991 45458

SCAN FOR LOCATION



GRAND AMENITIES

- ATTRACTIVE GATE
- 2 BRANDED LIFT
- SENIOR CITIZEN SITTING
- FIRE SAFETY
- SECURITY CABIN
- C.C.T.V. SURVEILLANCE
- SOLAR SYSTEM
- LANDSCAPE GARDEN
- CHILDREN PLAY AREA
- 24 HRS WATER SUPPLY

DEVELOPERS :
SHREEGURU INFRA

ARCHITECT :
Z-AXIS ARCHITECTS

RULES & REGULATION • This brochure is not as legal part of document but only for easy understanding to customer • Irregular payment cause for cancellation of the booking • All rights are reserved by developers to make any changes in plan, scheme elevation, dimention and other details there in to comply with statutory regulation shall be binding to all the members • Subject to Ahmedabad Jurisdiction.