


DEVELOPER

SHREEM
INFRA


Site Address: Samarth 65, Survey no. 1238/001/p1, TP no. 26, FP no. 111/1,
Beside Samarth Royal Society, Near Pramukh Greens Party Plot, Kh Road,
Uvarsad, Gandhinagar, Gujarat - 382422.
Contact No.: 99252 79626

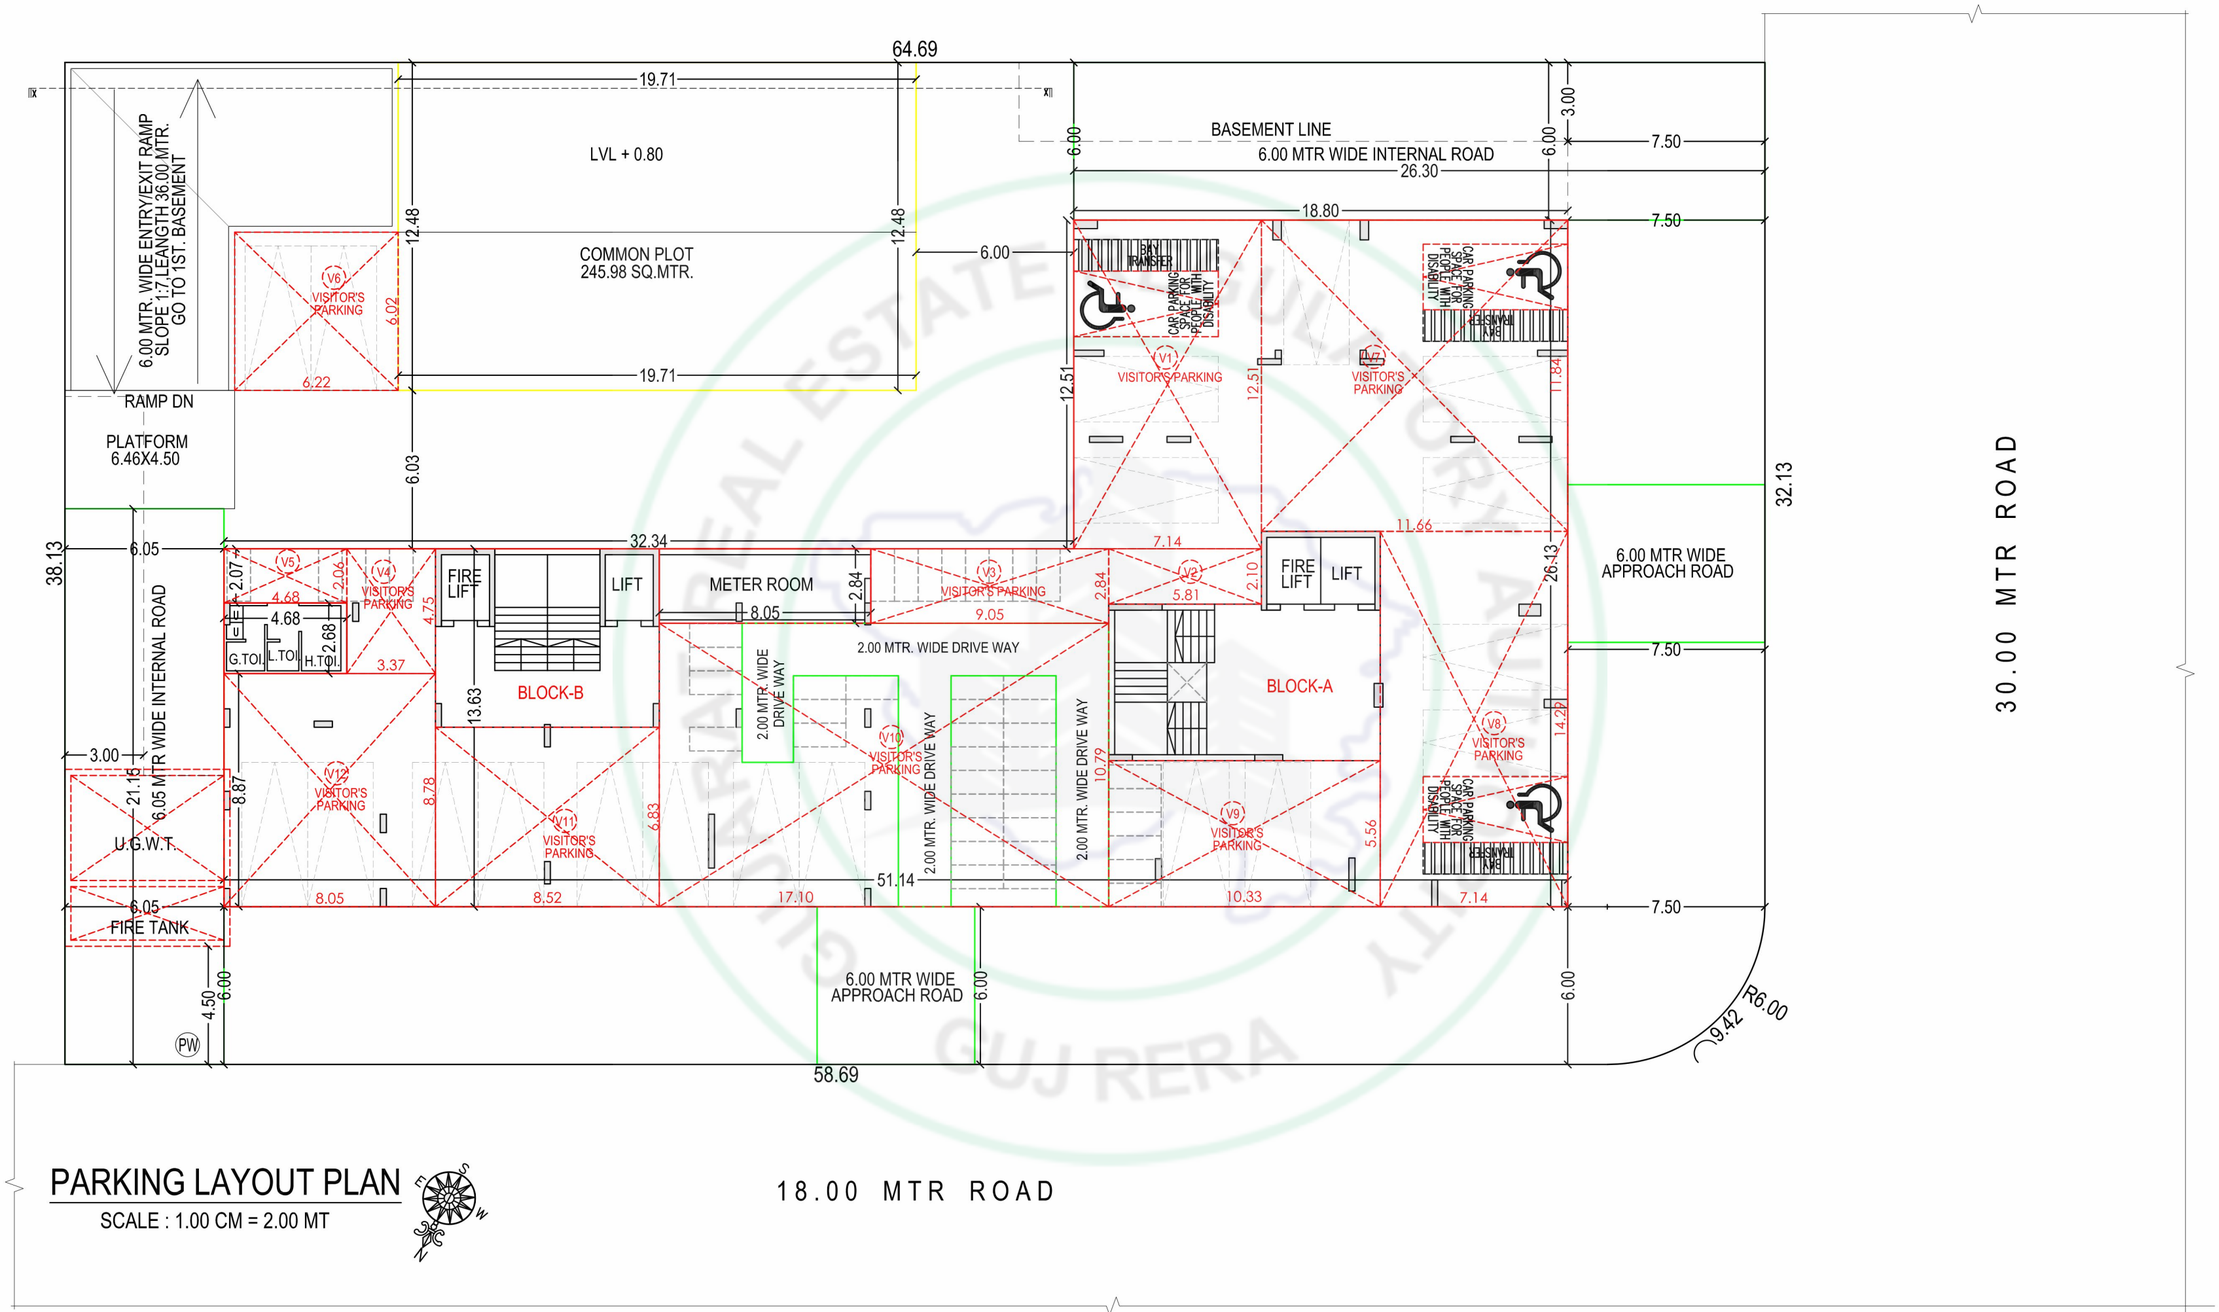

PARKING LAYOUT PLAN


SCALE : 1.00 CM = 2.00 MT

GUJ RERA

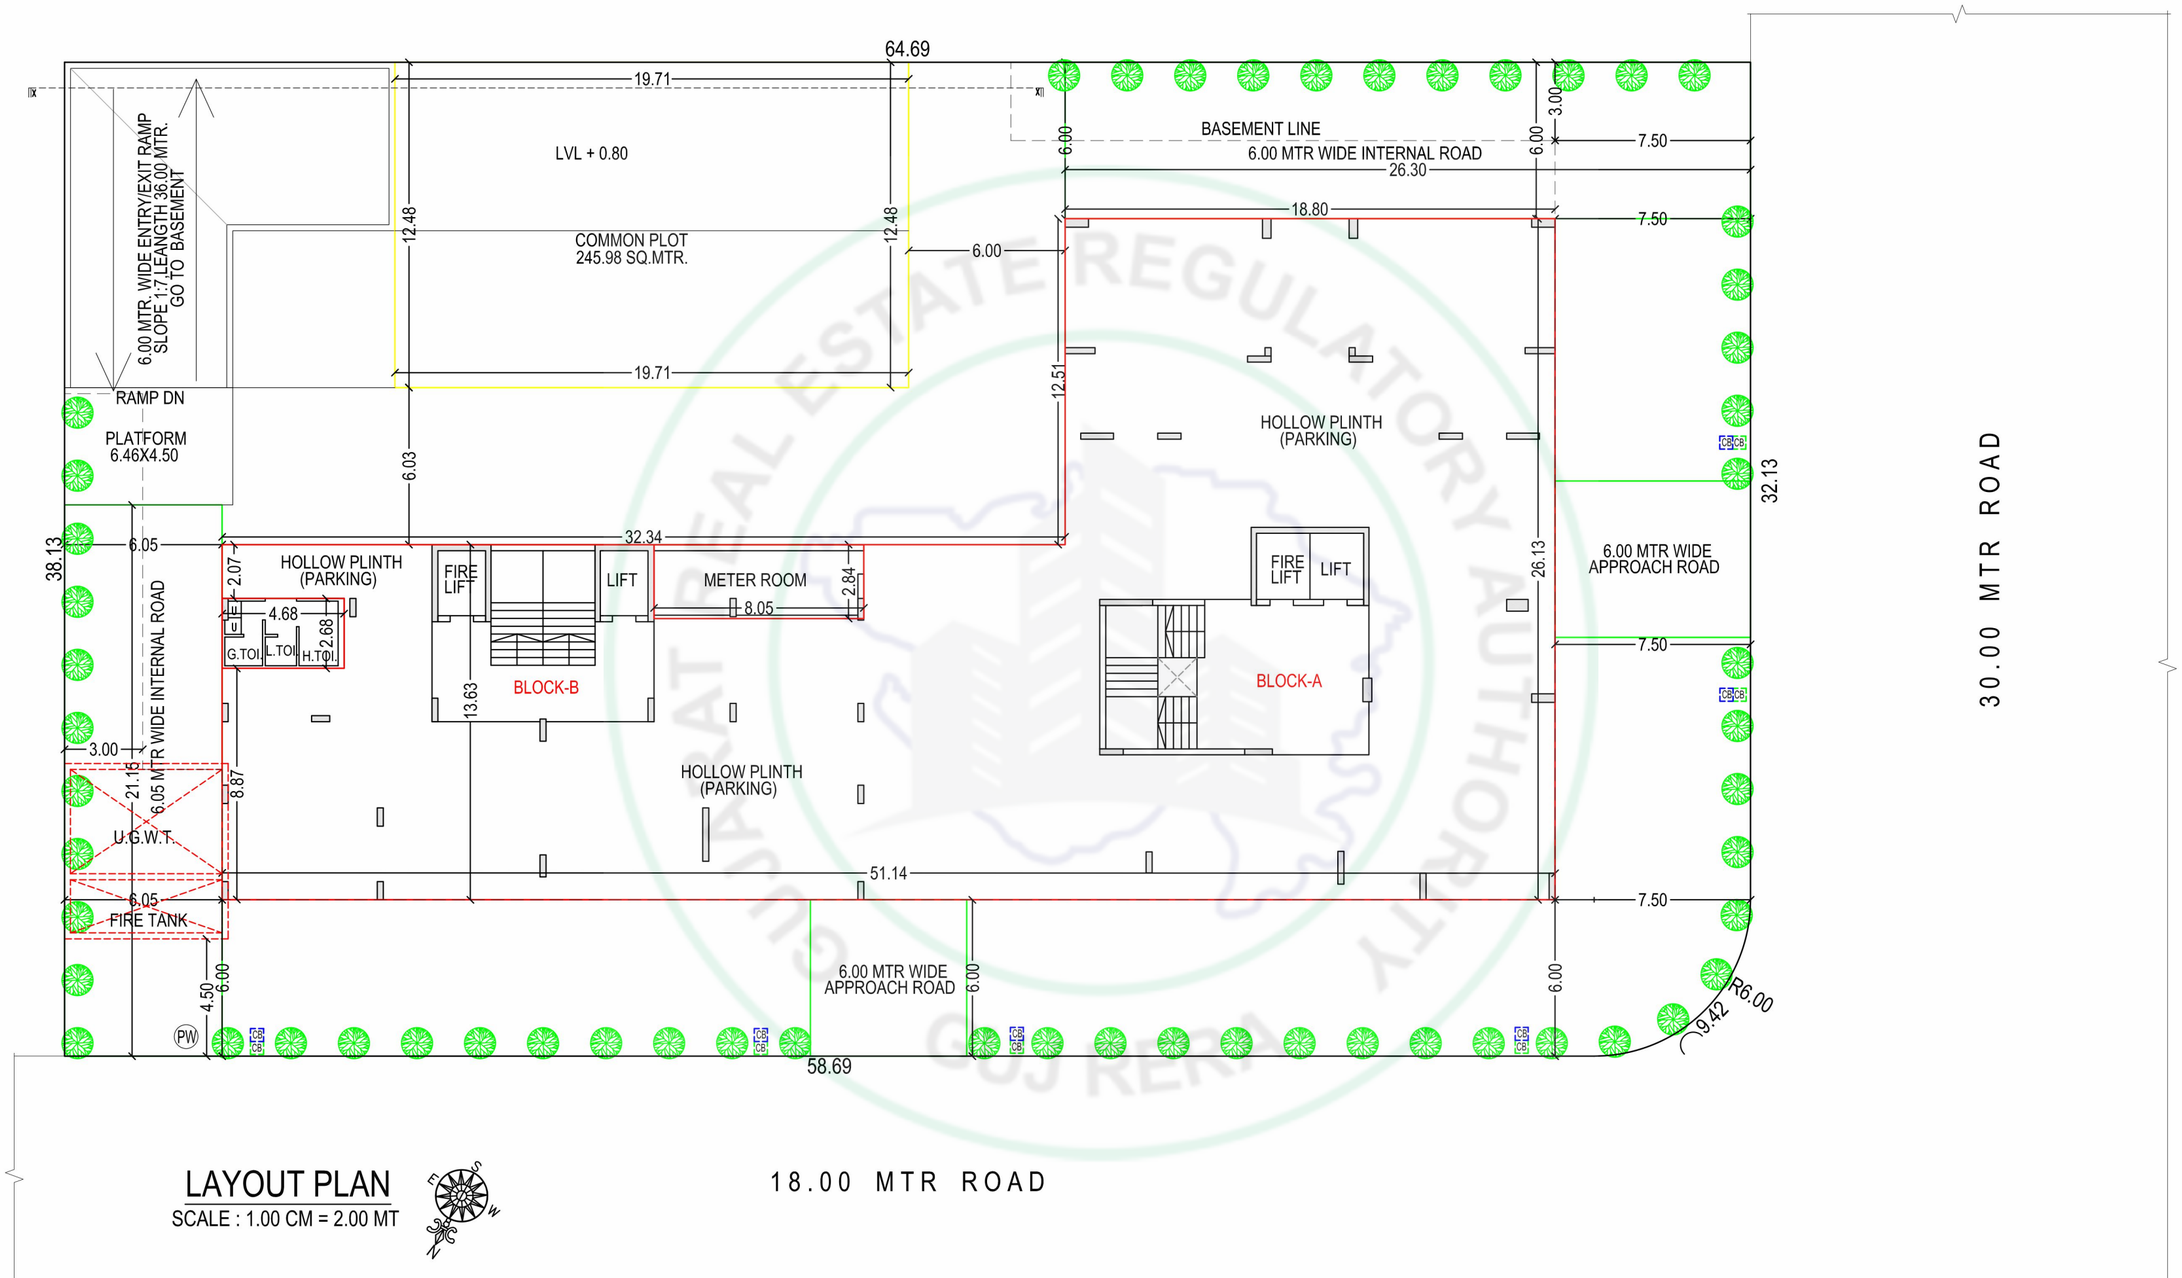


LAYOUT PLAN

SCALE : 1.00 CM = 2.00 MT

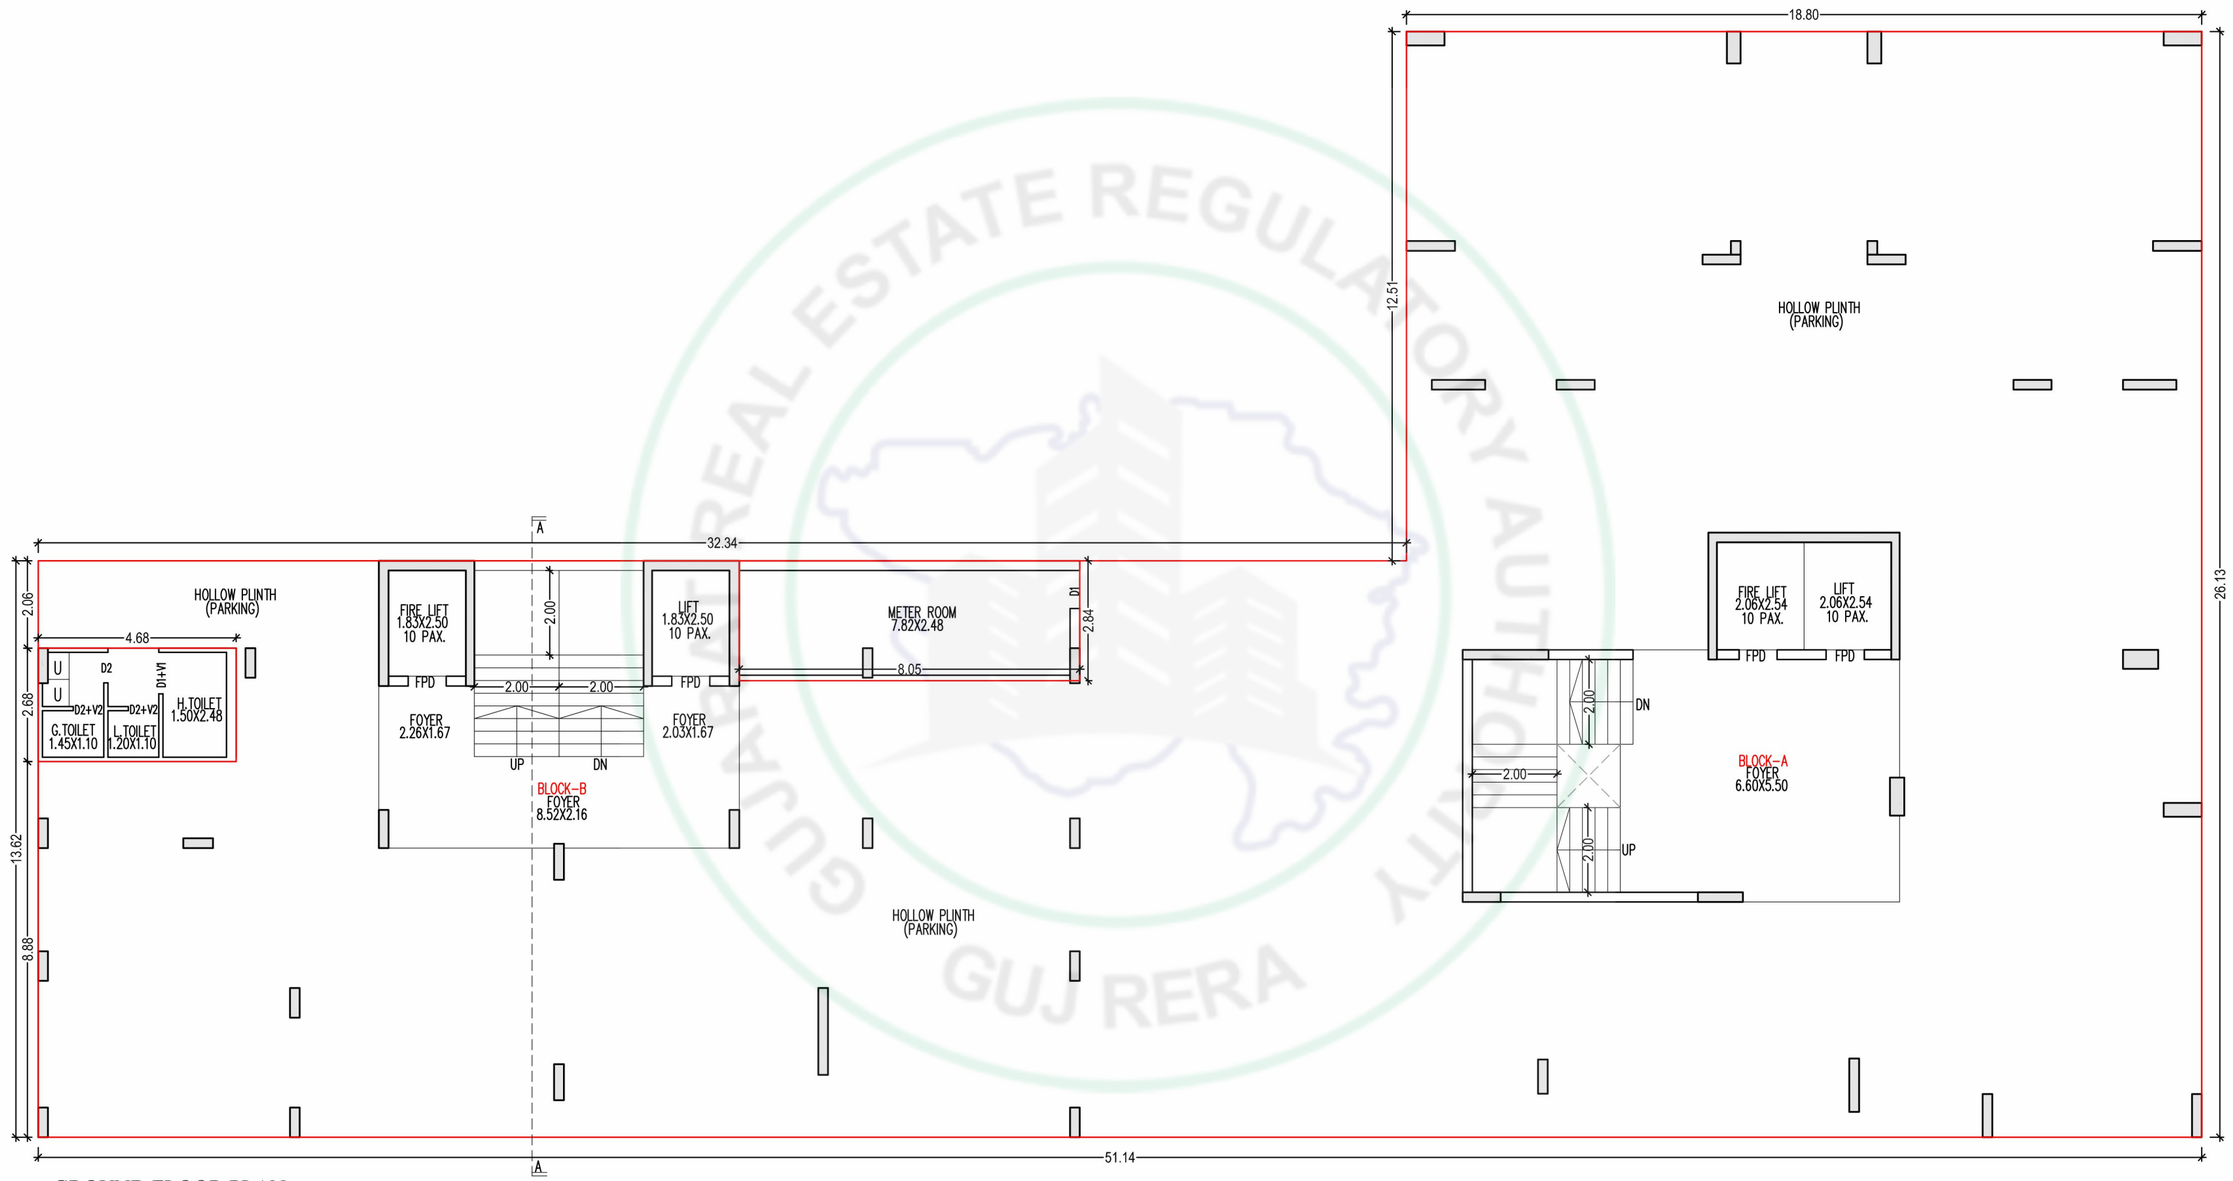


GROUND FLOOR PLAN

REAL ESTATE REGULATORY AUTHORITY GUJARAT GUJ RERA

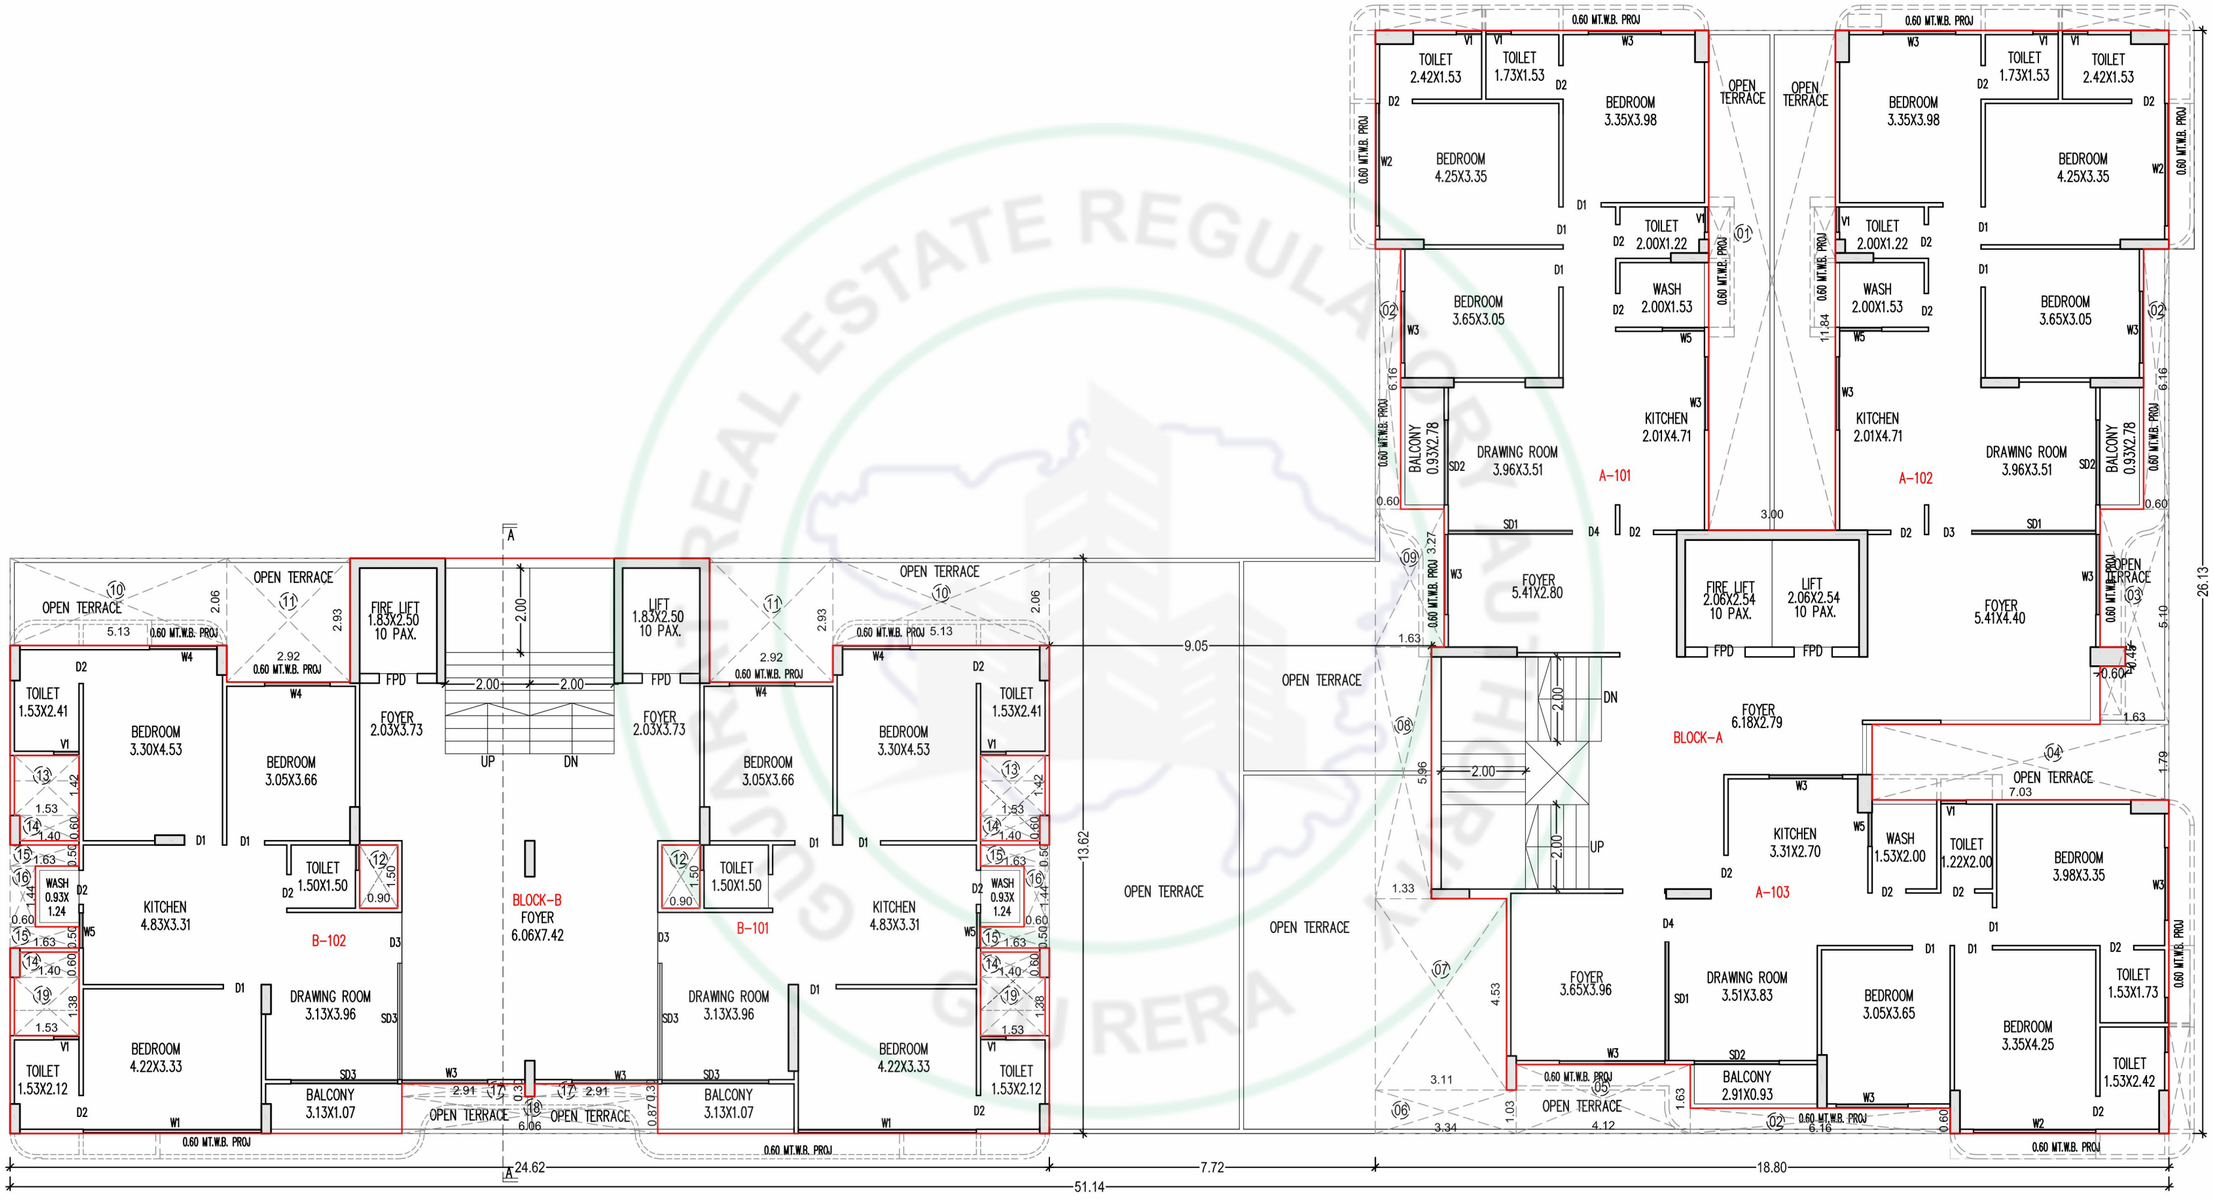


1ST. FLOOR PLAN


REAL ESTATE REGULATORY AUTHORITY GUJARAT RERA

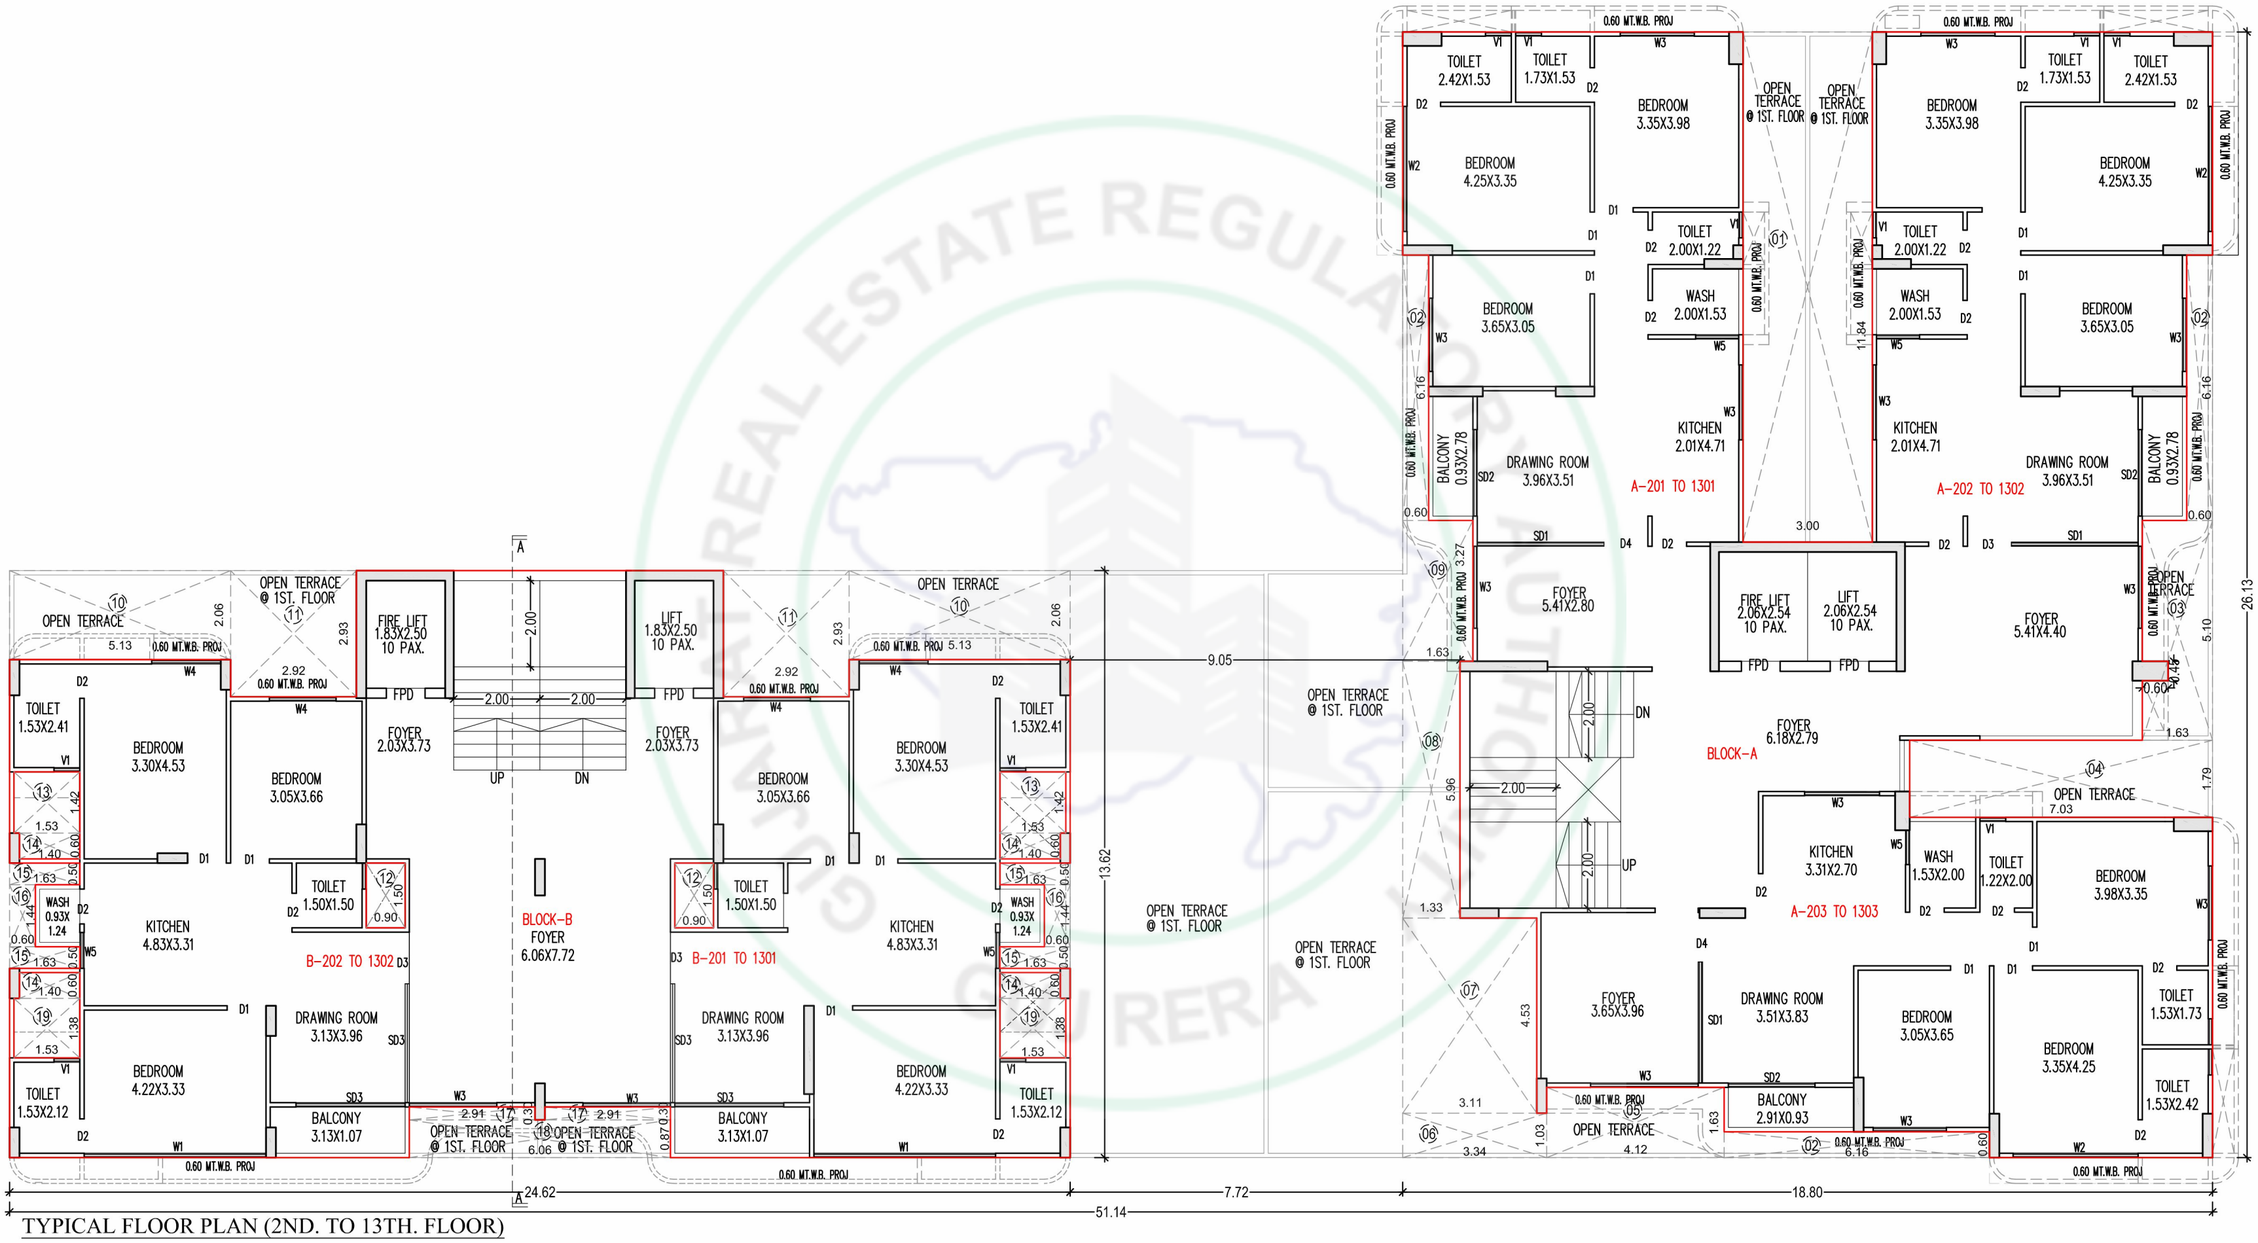

TYPICAL FLOOR PLAN (2ND. TO 13TH. FLOOR)

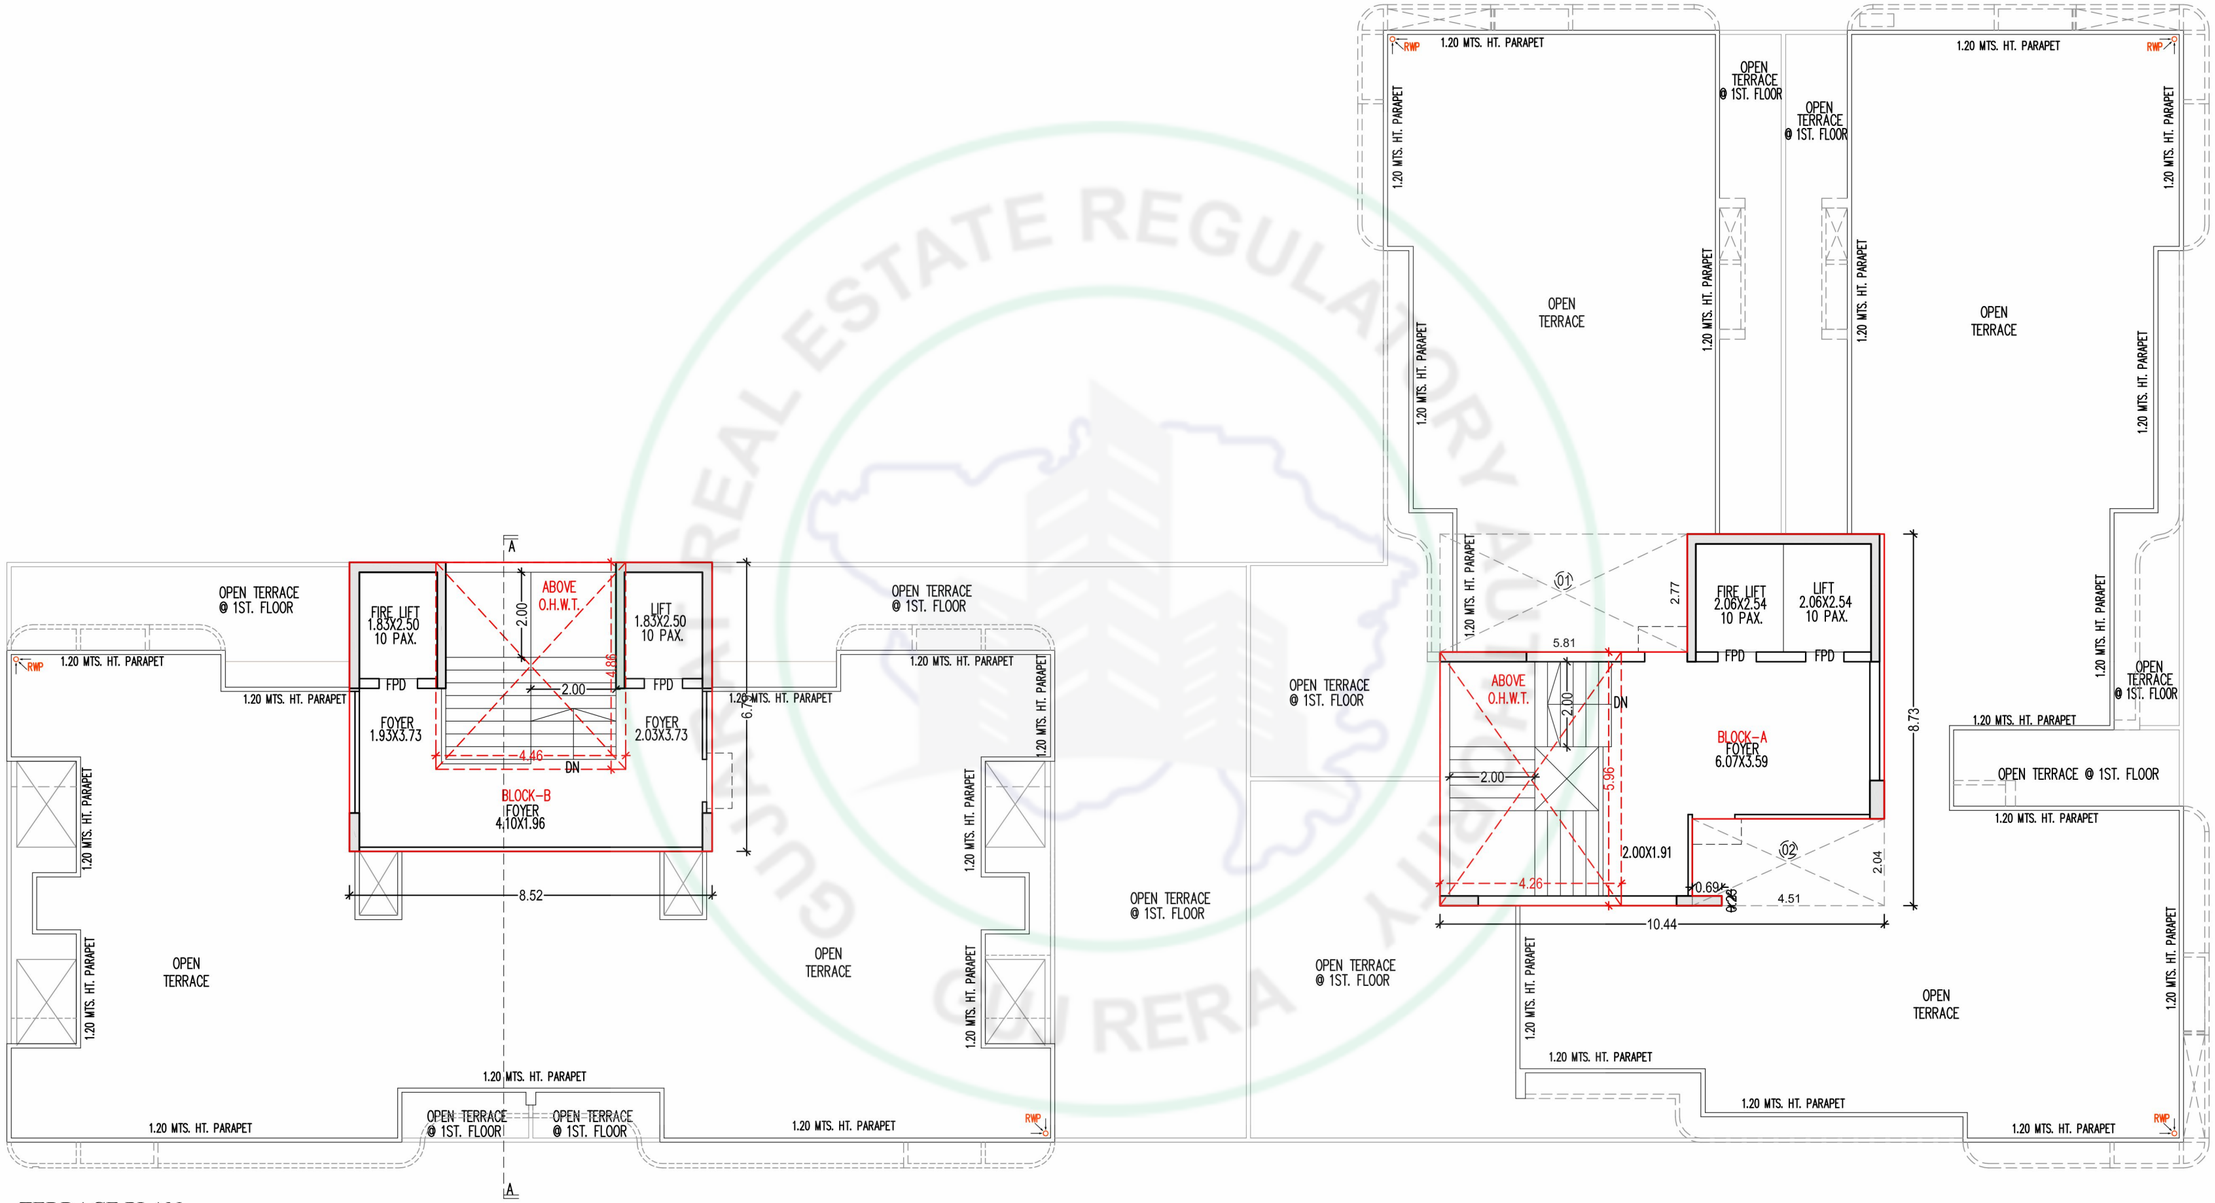

TERRACE PLAN

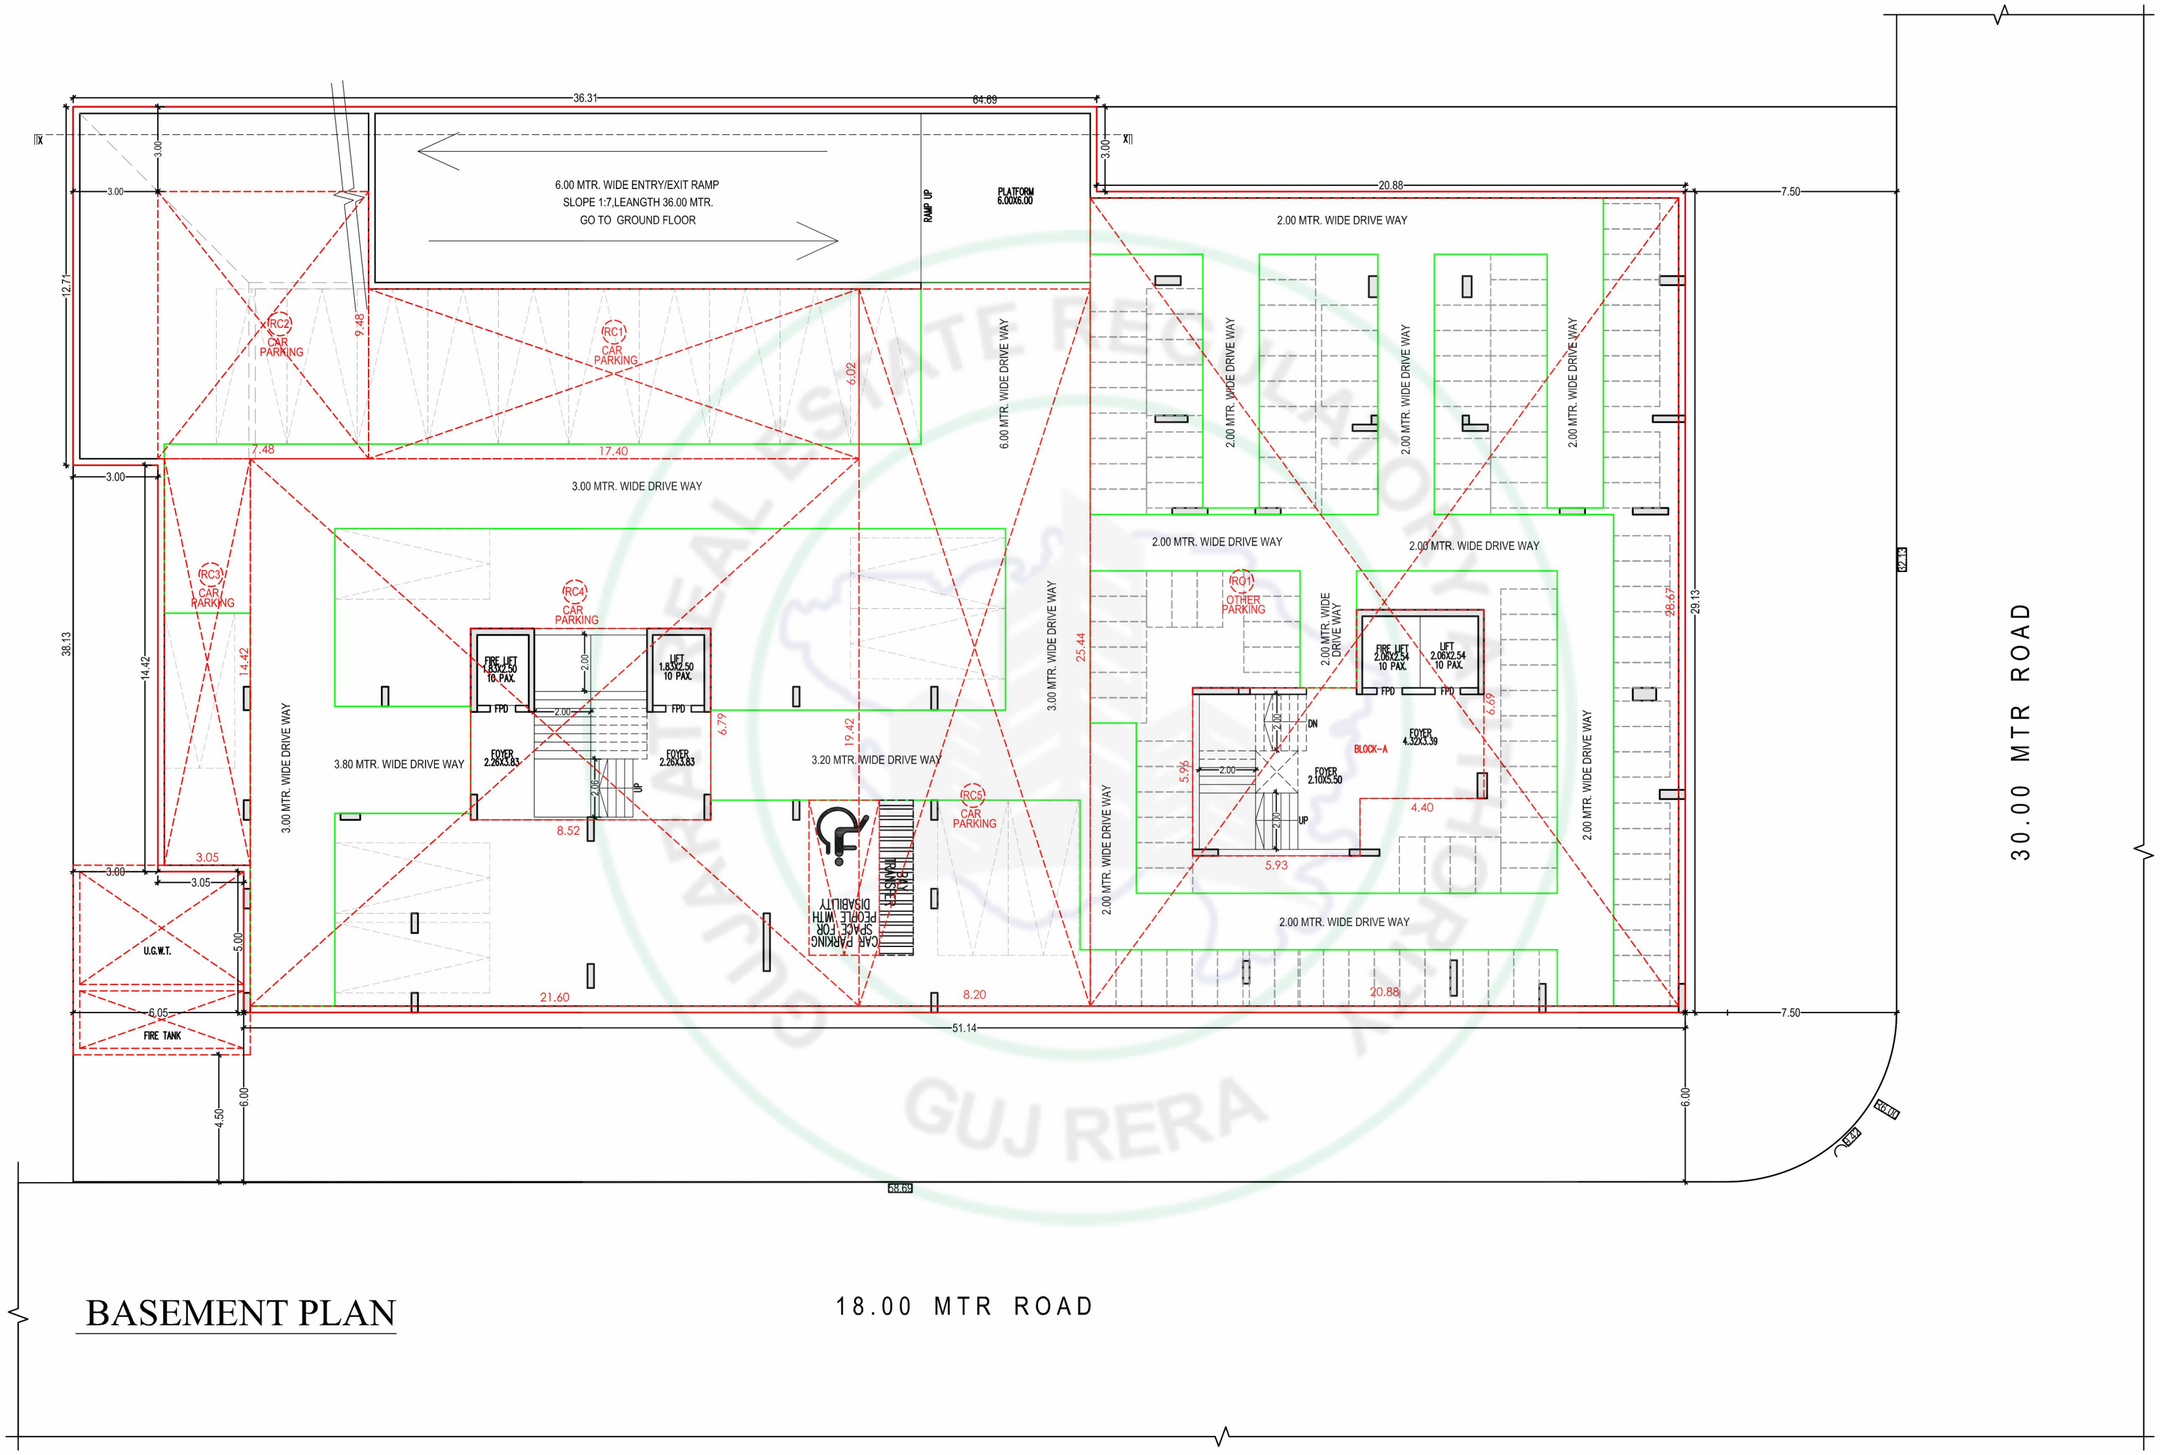

BASEMENT PLAN



SPECIFICATIONS:

Structure

- Earthquake resistant RCC work.

Wall Finish

- All internal walls will be finished with double coat putty over mala plaster.
- All external walls will be finished with texture over mala plaster with acrylic paint.

Flooring

- Good quality designer tiles in drawing, dining, kitchen and all bedrooms.

Kitchen

- Platform made of granite/artificial stone with good quality SS sink.
- Designer glaze tiles dado up to beam bottom level.

Plumbing

- Concealed plumbing with good quality CPVC-UPVC pipes & Fittings.

Electrification

- Concealed copper wiring with ISI copper wires & good quality modular switches(ISI)
- Ac points in drawing room and all bed rooms.

Door & windows.

- Decorative polished main door
- All other doors are colored flush doors with good quality fittings.
- Powder coated good quality aluminum slider windows.

Terrace

- Open terrace finished with suitable water proofing with china mosaic flooring.

Location Map



Site Address: Samarth 65, Survey no. 1238/001/p1, TP no. 26, FP no. 111/1,
Beside Samarth Royal Society, Near Pramukh Greens Party Plot, Kh Road,
Uvarsad, Gandhinagar, Gujarat - 382422.
Contact No.: 99252 79626

DEVELOPER

SHREEM INFRA

ARCHITECT

SPACE EDGE DESIGN STUDIO

RERA REG. NO. :

Website : www.gujrera.gujarat.gov.in