

SHRIJAN CITY

Shrijan City, Nr. Aatrey Valley, B/h. Karma Square,
Nr. Chiloda, Ahmedabad, Gujarat - 382330.

SHRIJAN INFRABUILD

A-34, Nandi Co. So. Suchit, B/h. Nobel School, Parshwanath Road,
Krishnanagar, Saijpur Bogha, Ahmedabad, Gujarat - 382345.

Contact :- +91 87588 11888

RERA Registration No. _____

<https://gujrera.gujarat.gov.in/>

Image is only for Representative Purpose

02/17

A wide panoramic photograph of a lush green lawn. Several rounded, manicured bushes are scattered across the scene. In the foreground, there are flowering plants, including some with white blossoms and others with reddish-pink flowers. The date '02/17' is printed in yellow in the bottom right corner.

ADJ. NARODA G.I.D.C.


42.59

ADJ. F.P. NO. 110/2 (N.H.C.)

43.64

ADJ. F.P. NO. 88

42.61

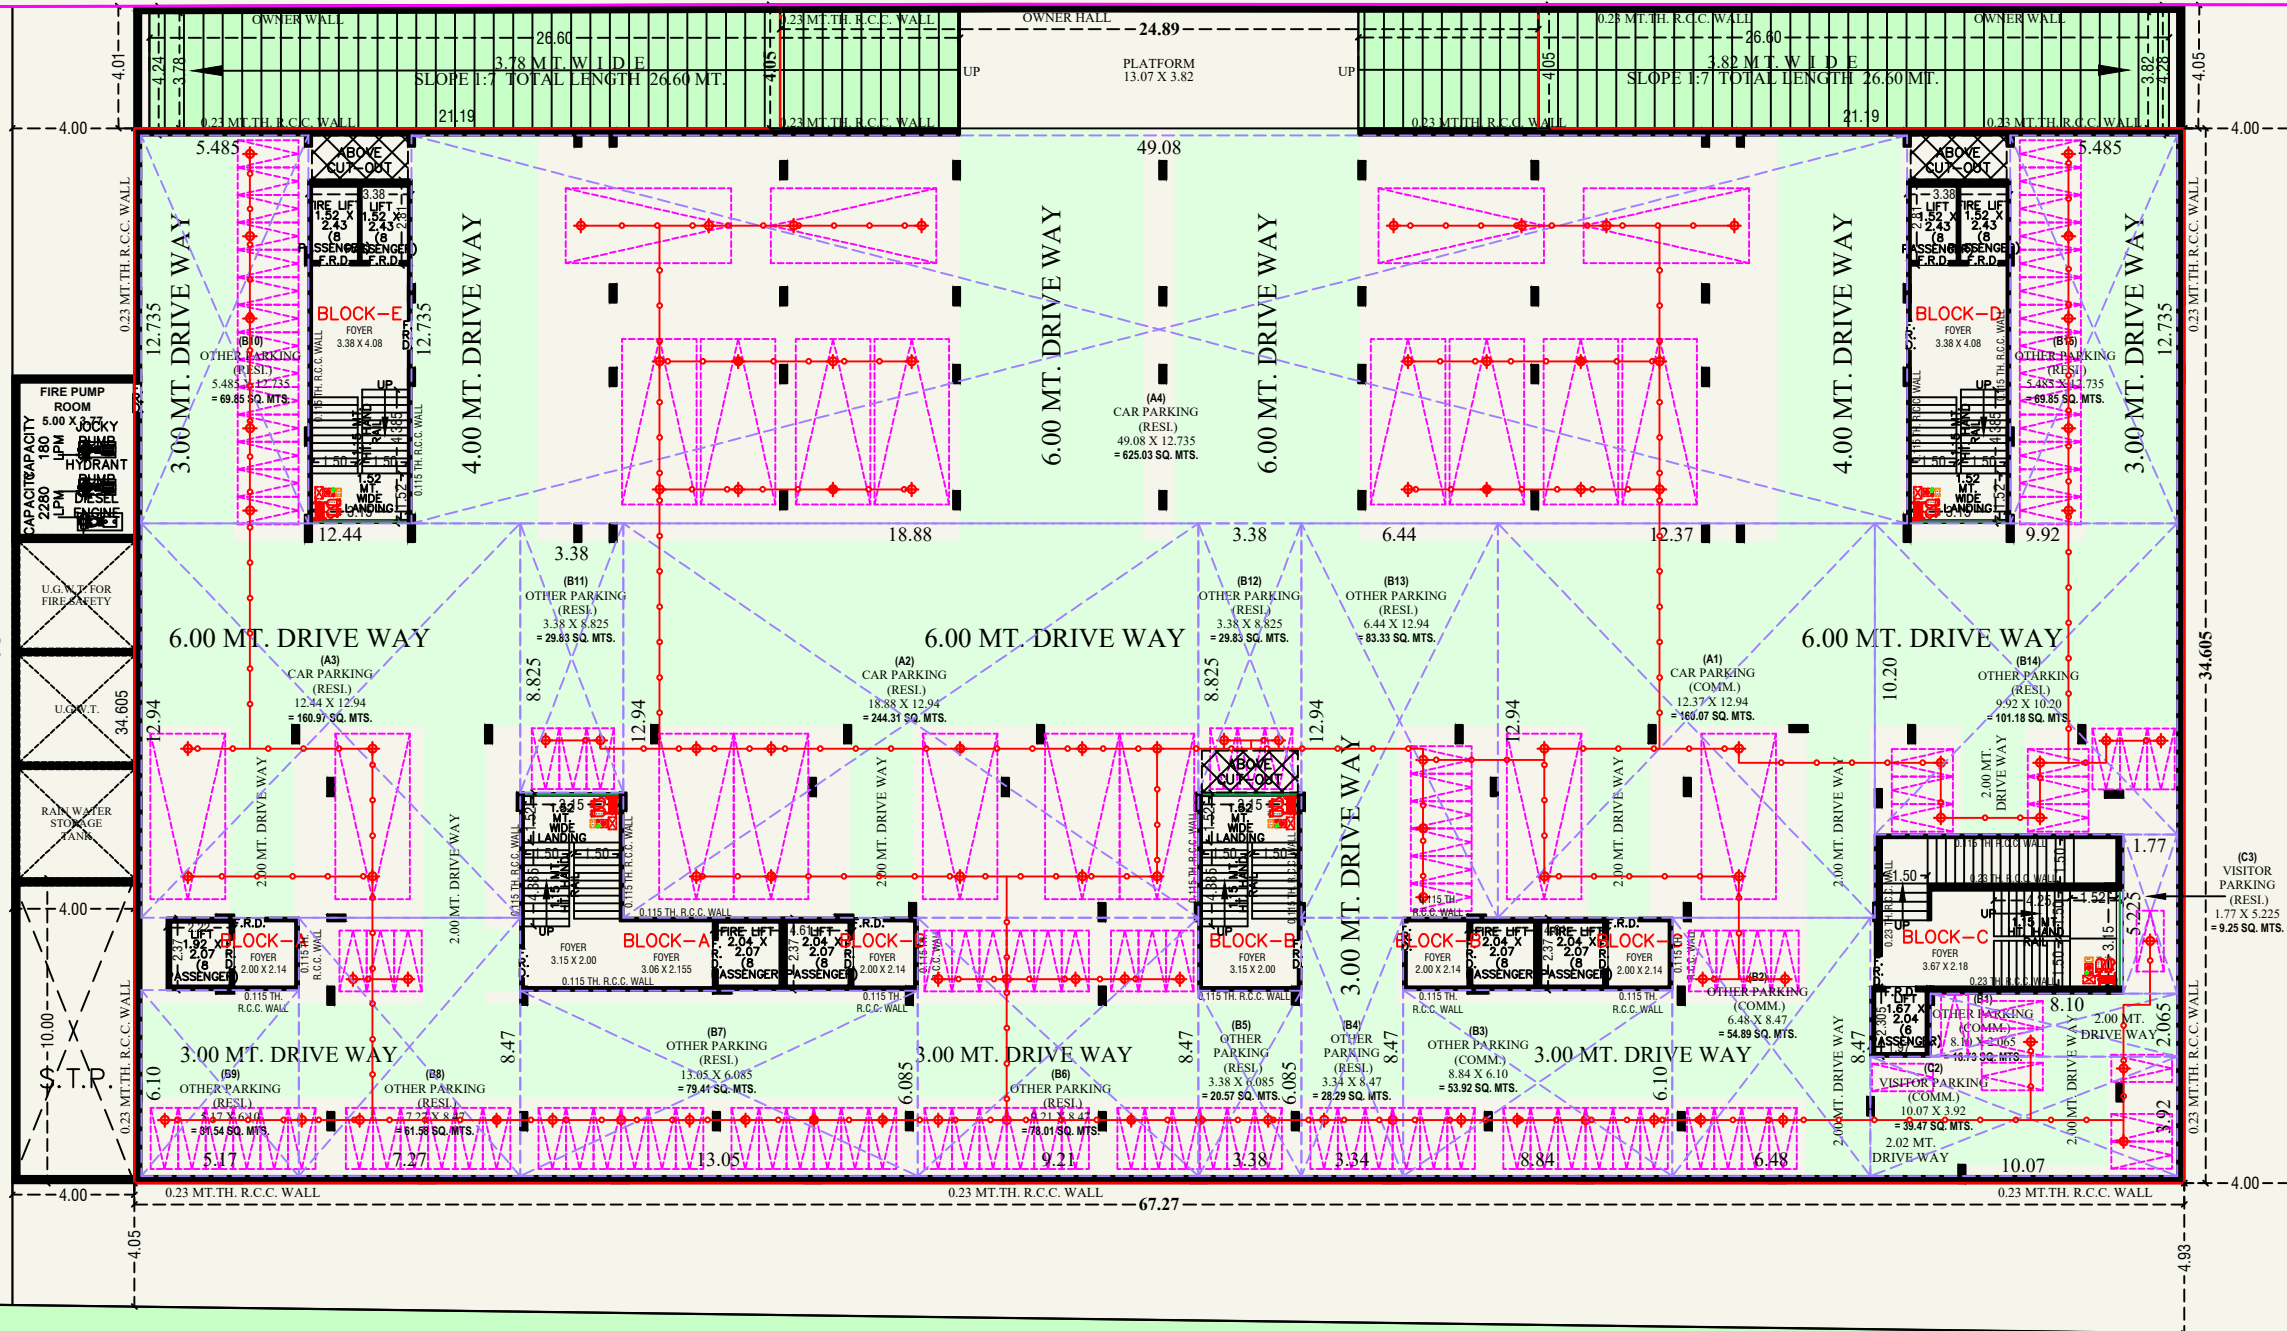


75.27

12.00 MT.WIDE T.P.S. ROAD

BASEMENT FLOOR PLAN


42.59

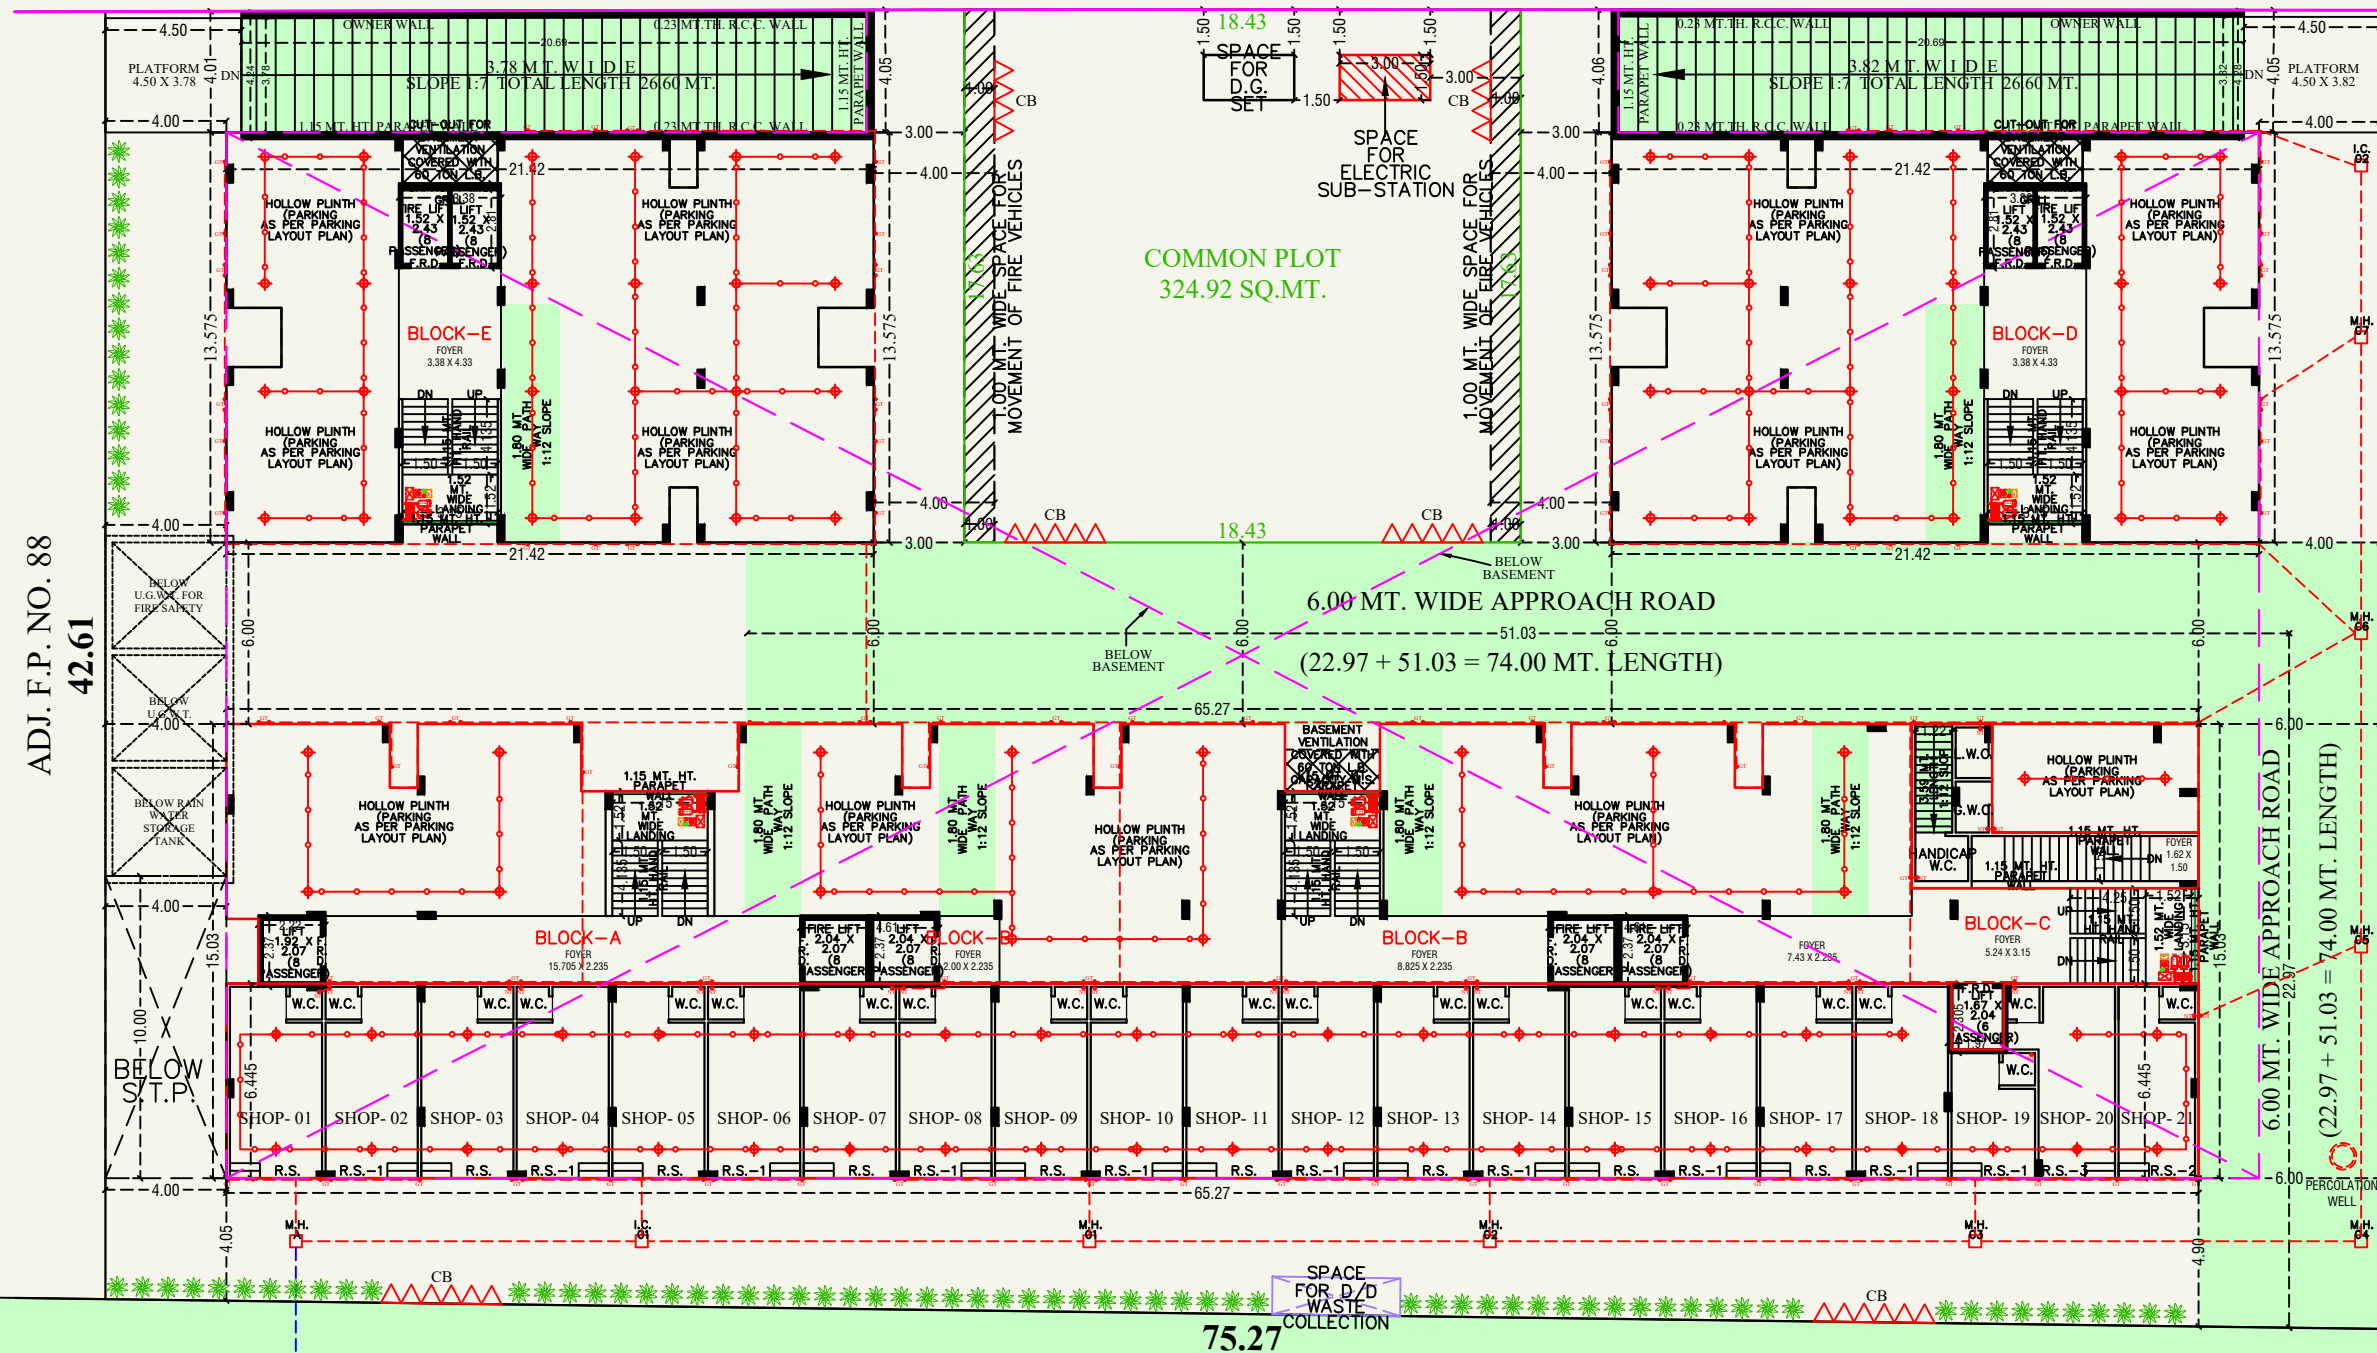

ADJ. F.P. NO. 110/2 (N.H.C.)



69.34


LAY OUT PLAN

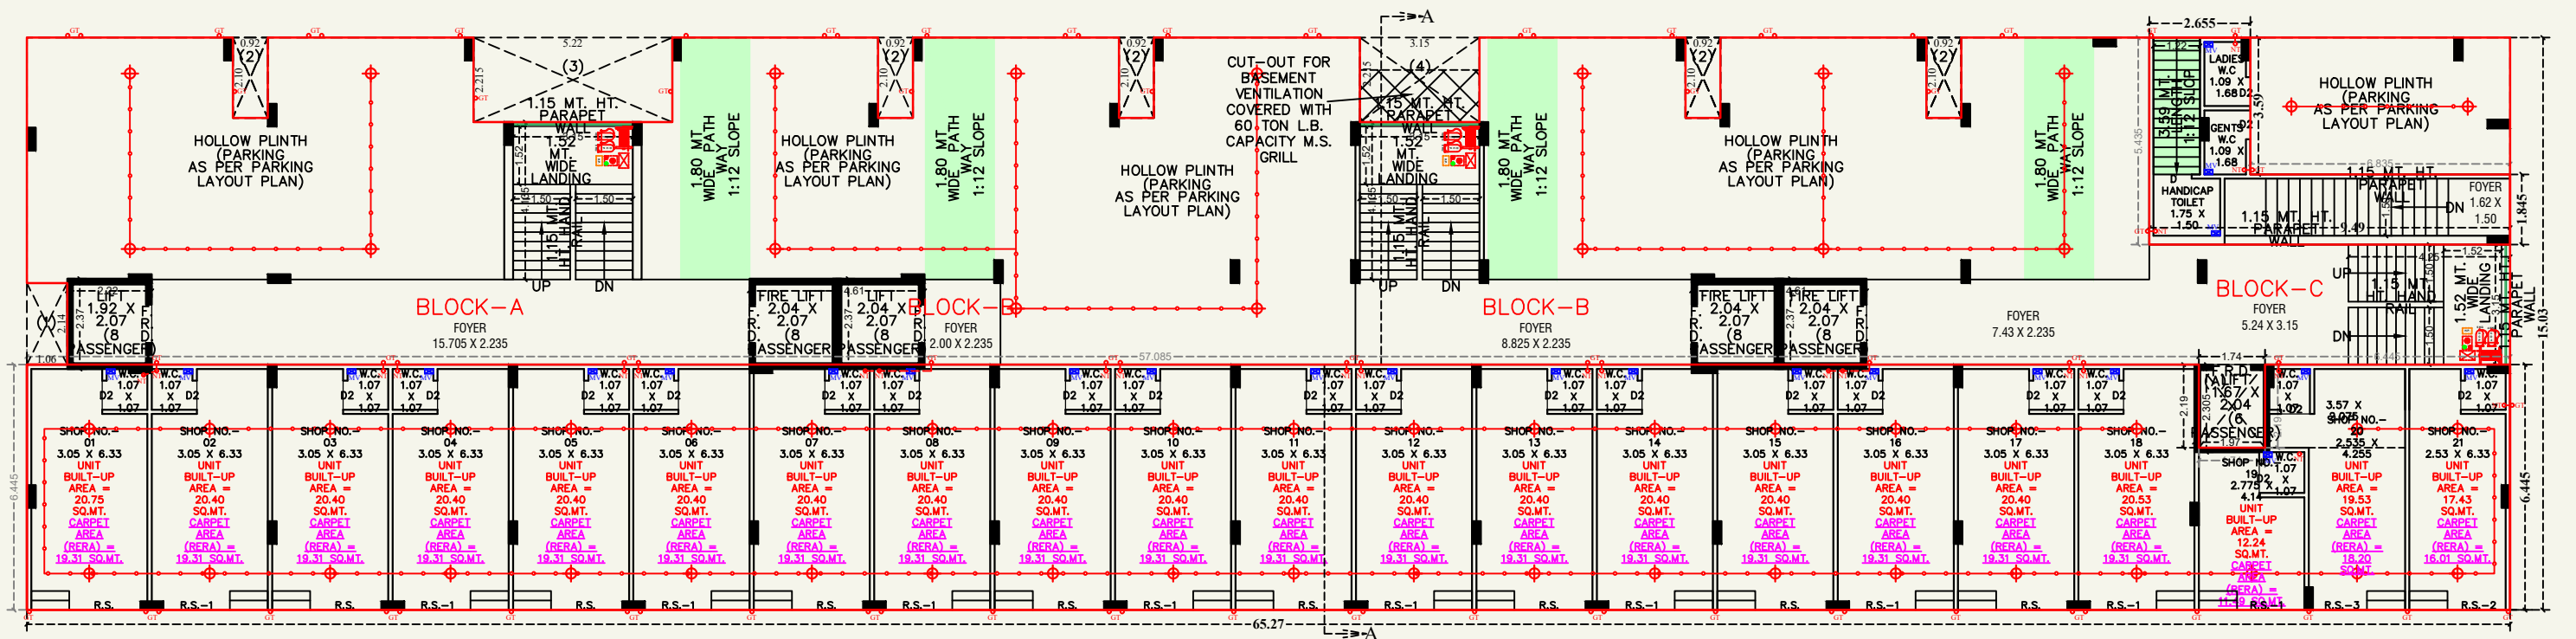

GF PLAN (SOLID PLINTH+HOLLOW PLINTH) (BLOCK-A+B+C)

NOTE :- ALL OUTER & INTERNAL WALL ARE OF 0.115 MT. TH. B/K WALL

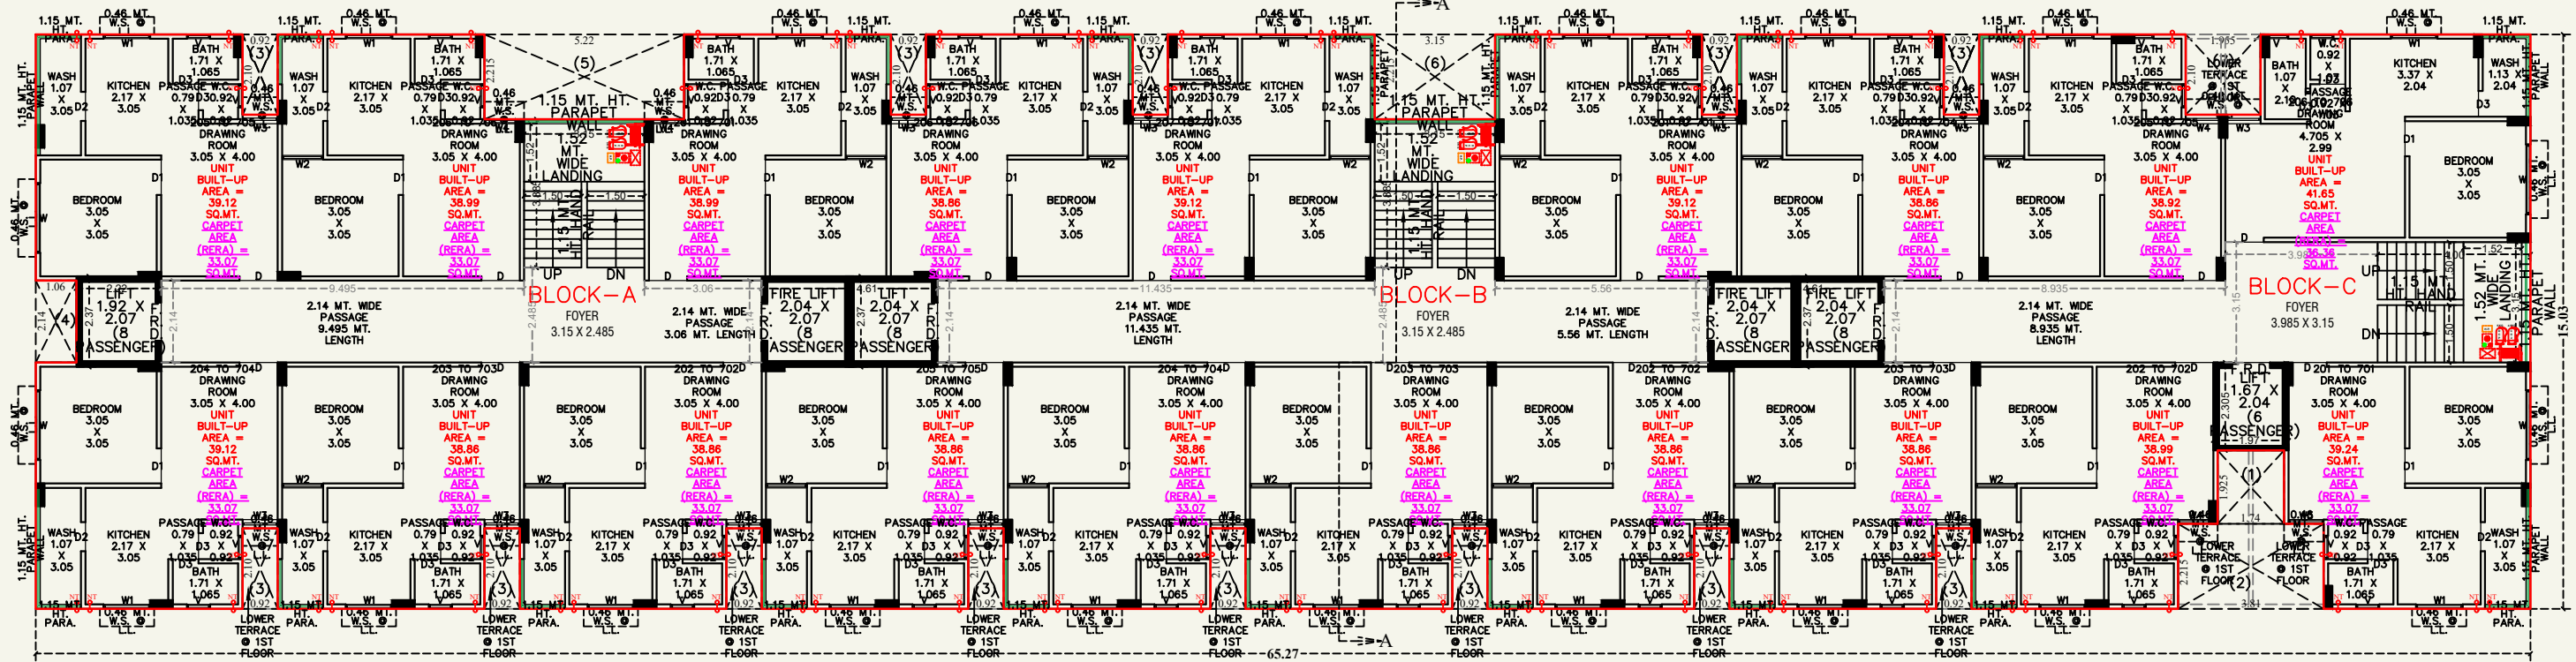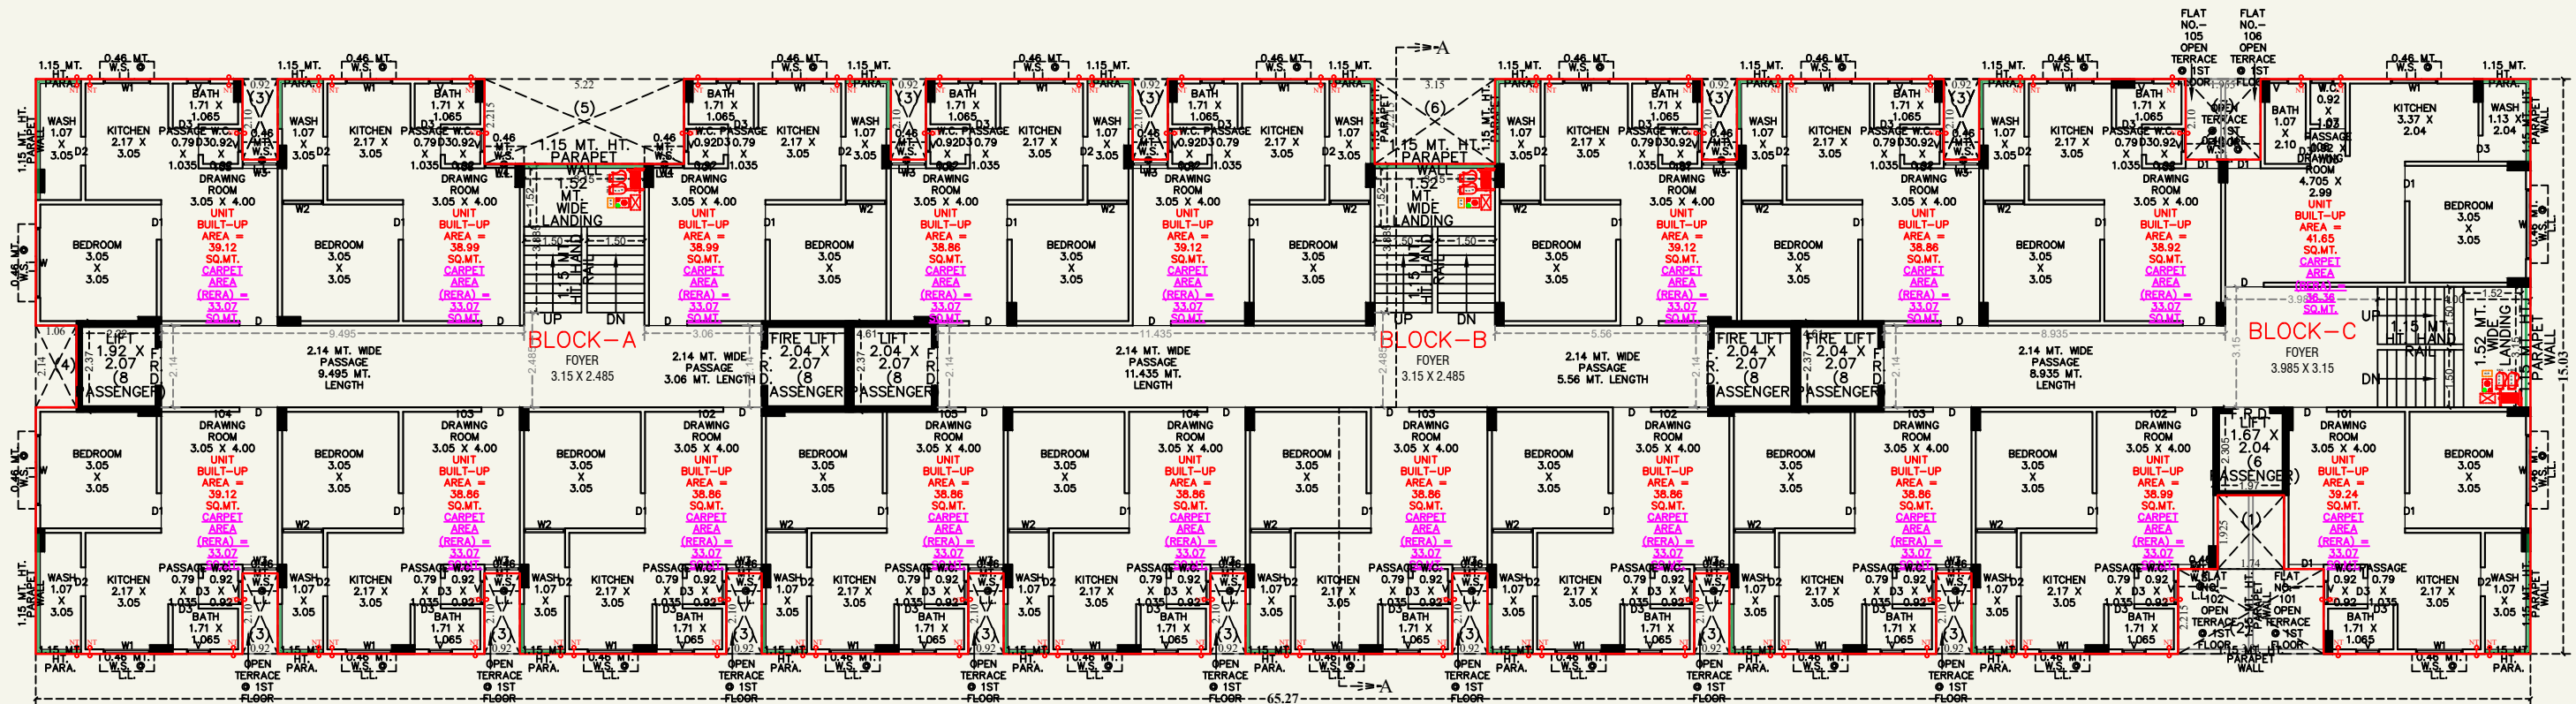

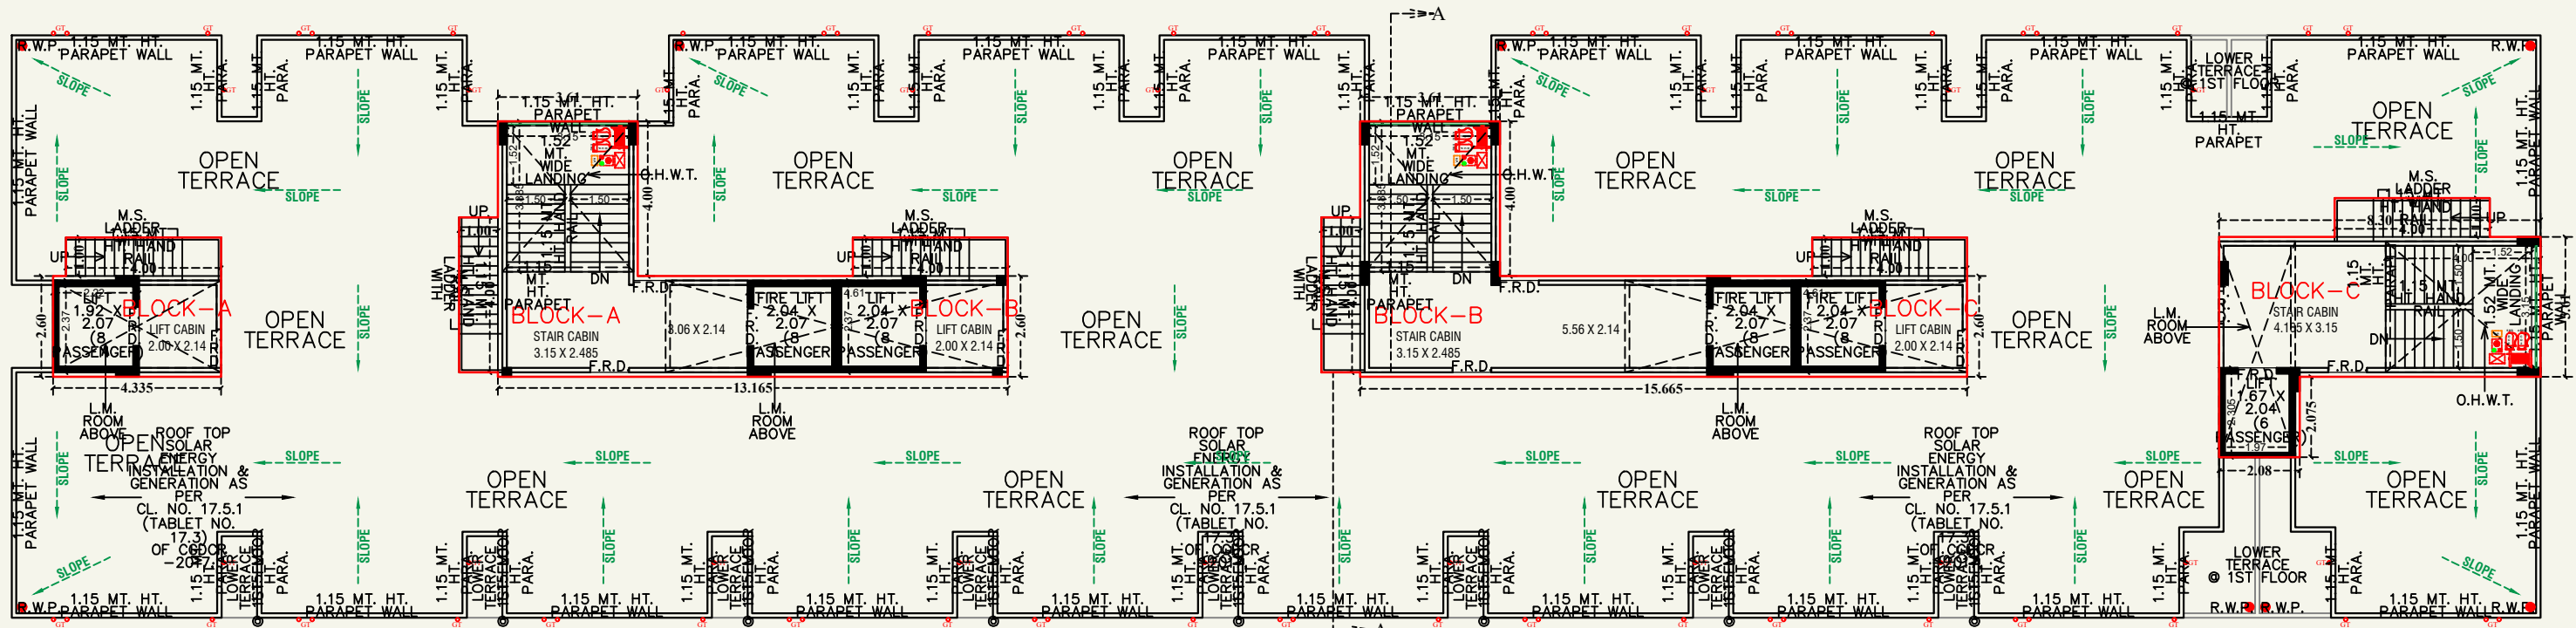

OPEN TERRACE PLAN WITH STAIR CABIN, LIFT MACHINE ROOM & O.H.W.T. (BLOCK-A+B+C)


NOTE :- ALL OUTER & INTERNAL WALL ARE OF 0.115 MT. TH. B/K WALL



ELEVATION (BLOCK-A+B+C)




09/17

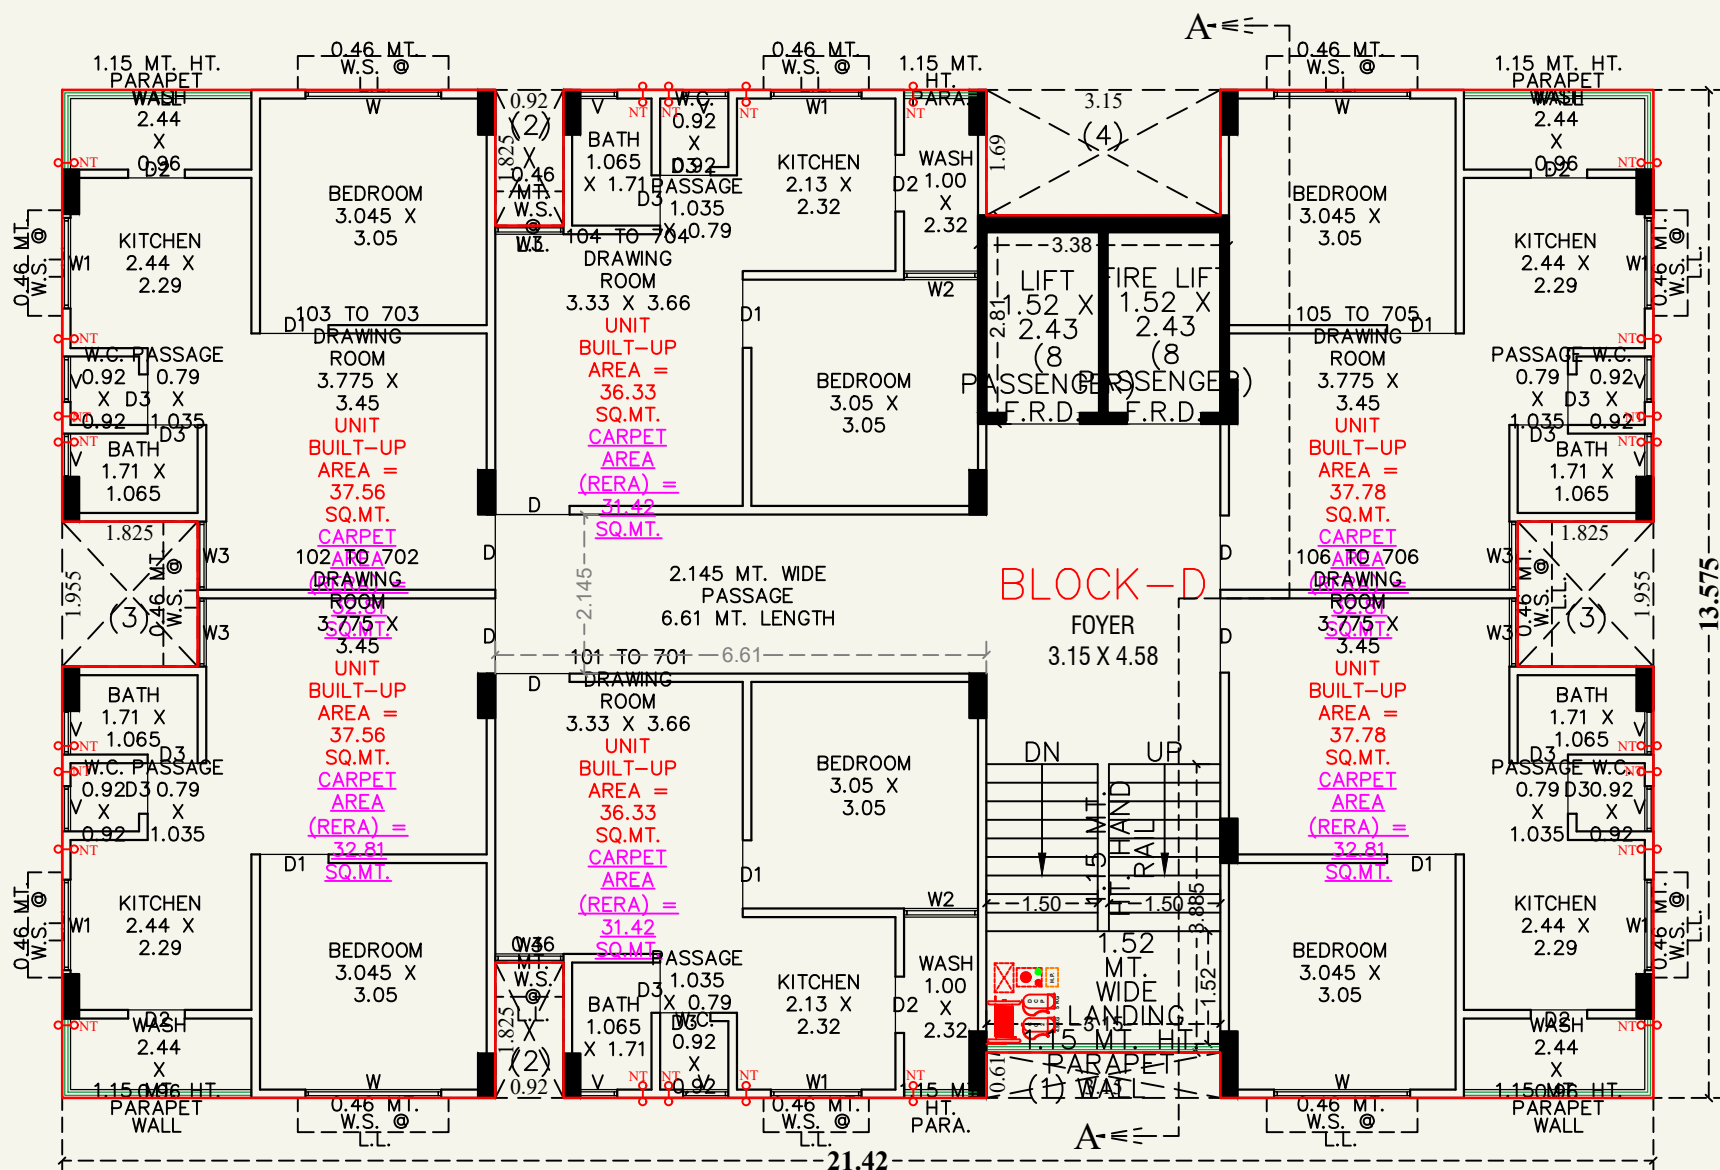

NOTE :- ALL OUTER & INTERNAL WALL ARE OF 0.115 MT. TH. B/K WALL

1ST FLOOR TO 7TH FLOOR PLAN (BLOCK-D)

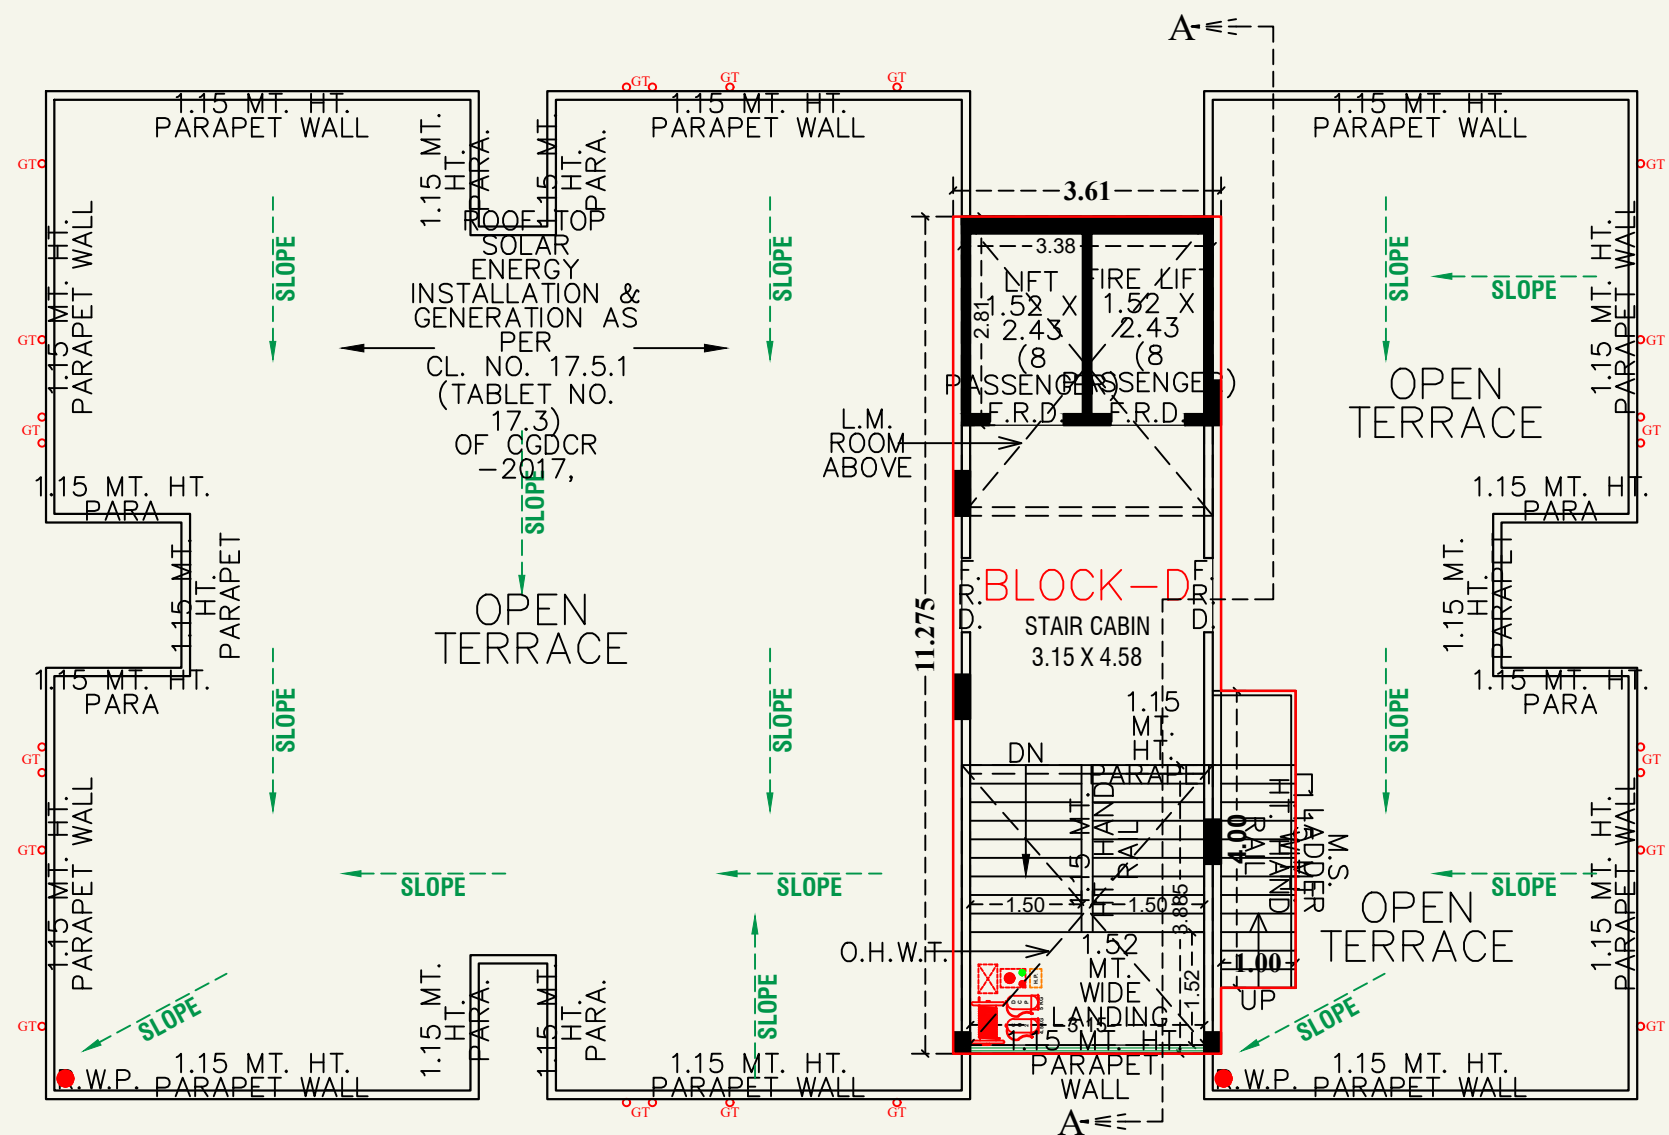

NOTE :- ALL OUTER & INTERNAL WALL ARE OF 0.115 MT. TH. B/K WALL


OPEN TERRACE PLAN WITH STAIR CABIN, LIFT MACHINE ROOM & O.H.W.T. (BLOCK-D)

LIGHTNING ARRESTER




FRONT ELEVATION

ELEVATION (BLOCK-D)

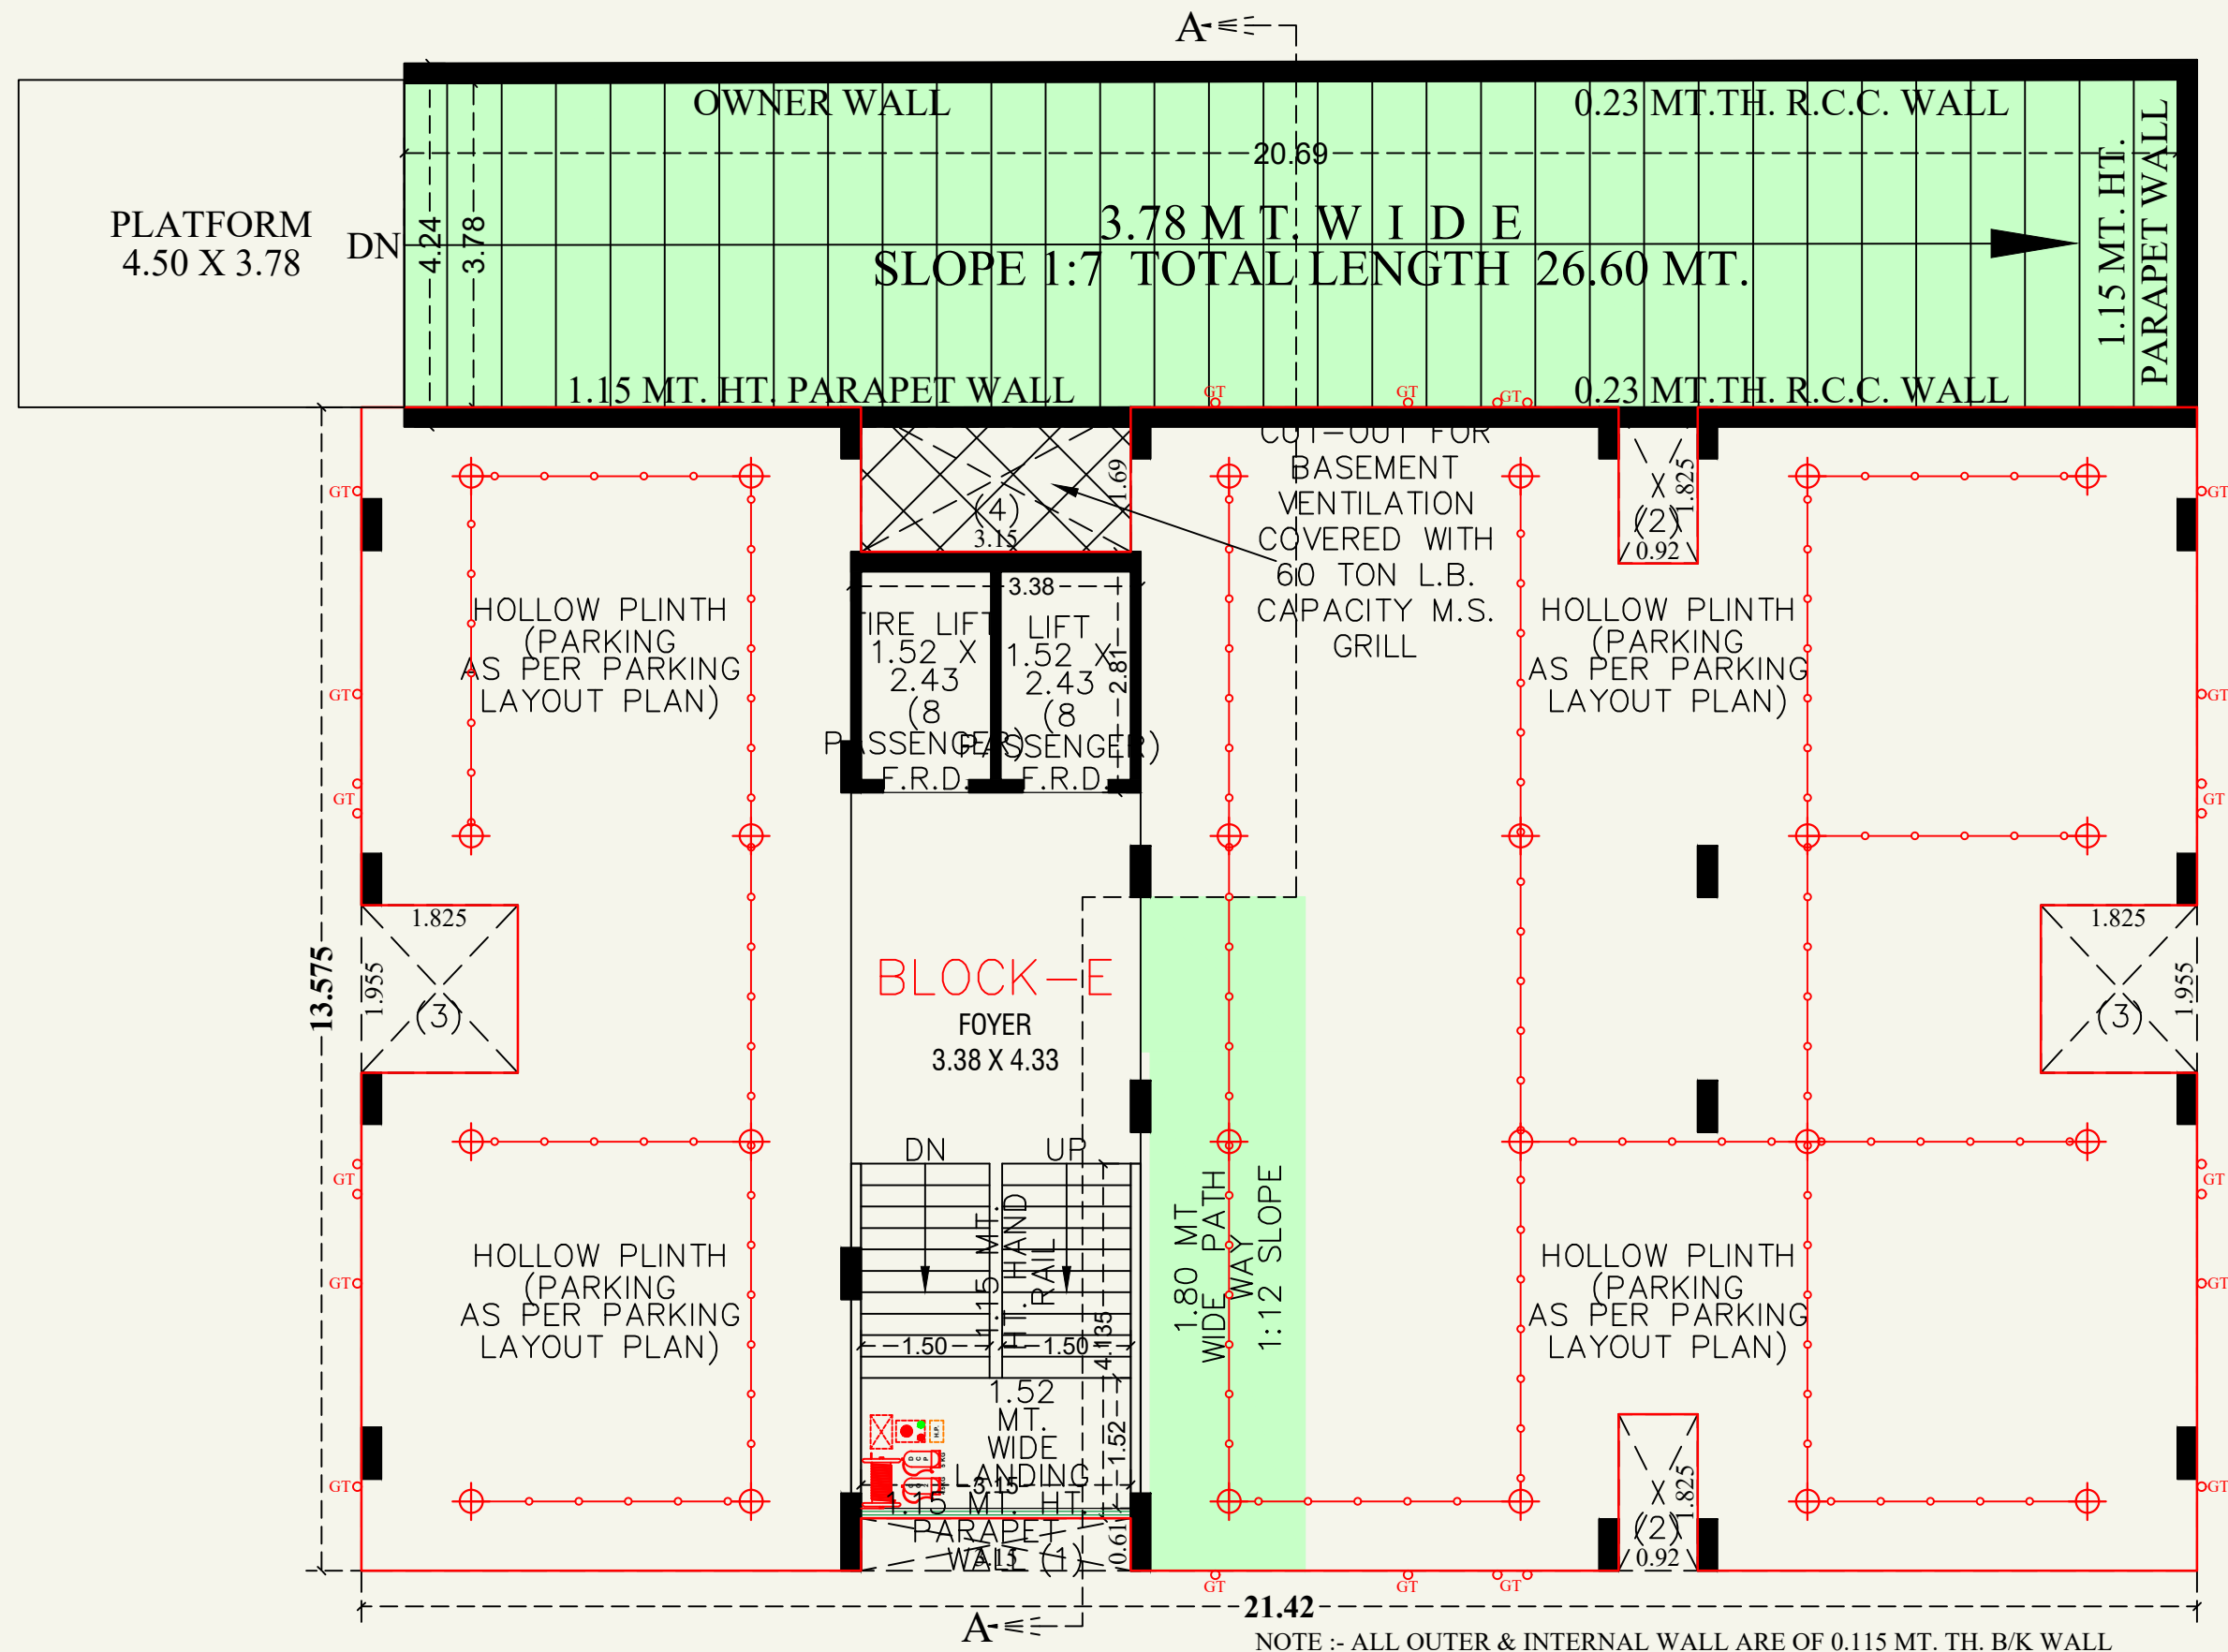


GROUND FLOOR PLAN (BLOCK-E)

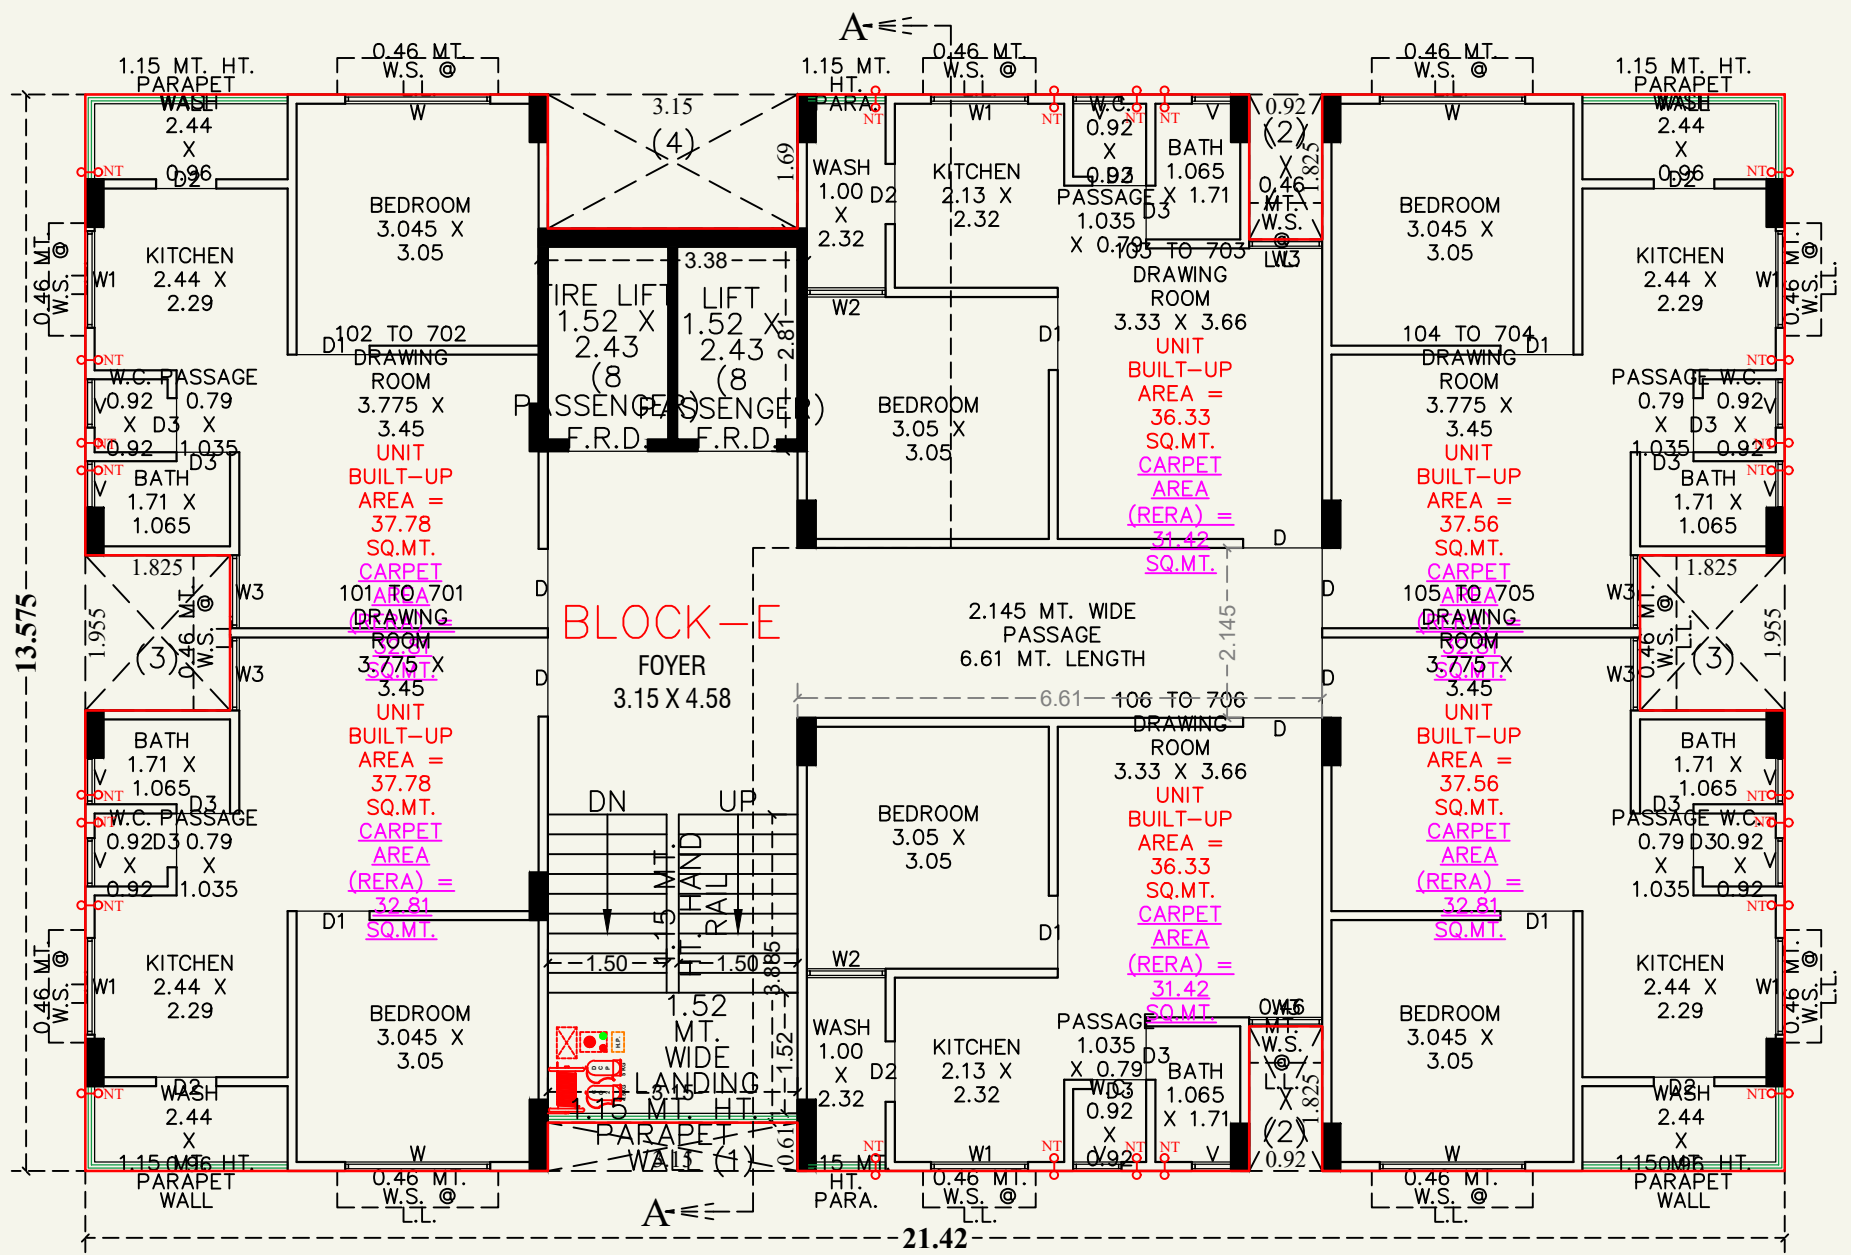


NOTE :- ALL OUTER & INTERNAL WALL ARE OF 0.115 MT. TH. B/K WALL

1ST FLOOR TO 7TH FLOOR PLAN (BLOCK-E)

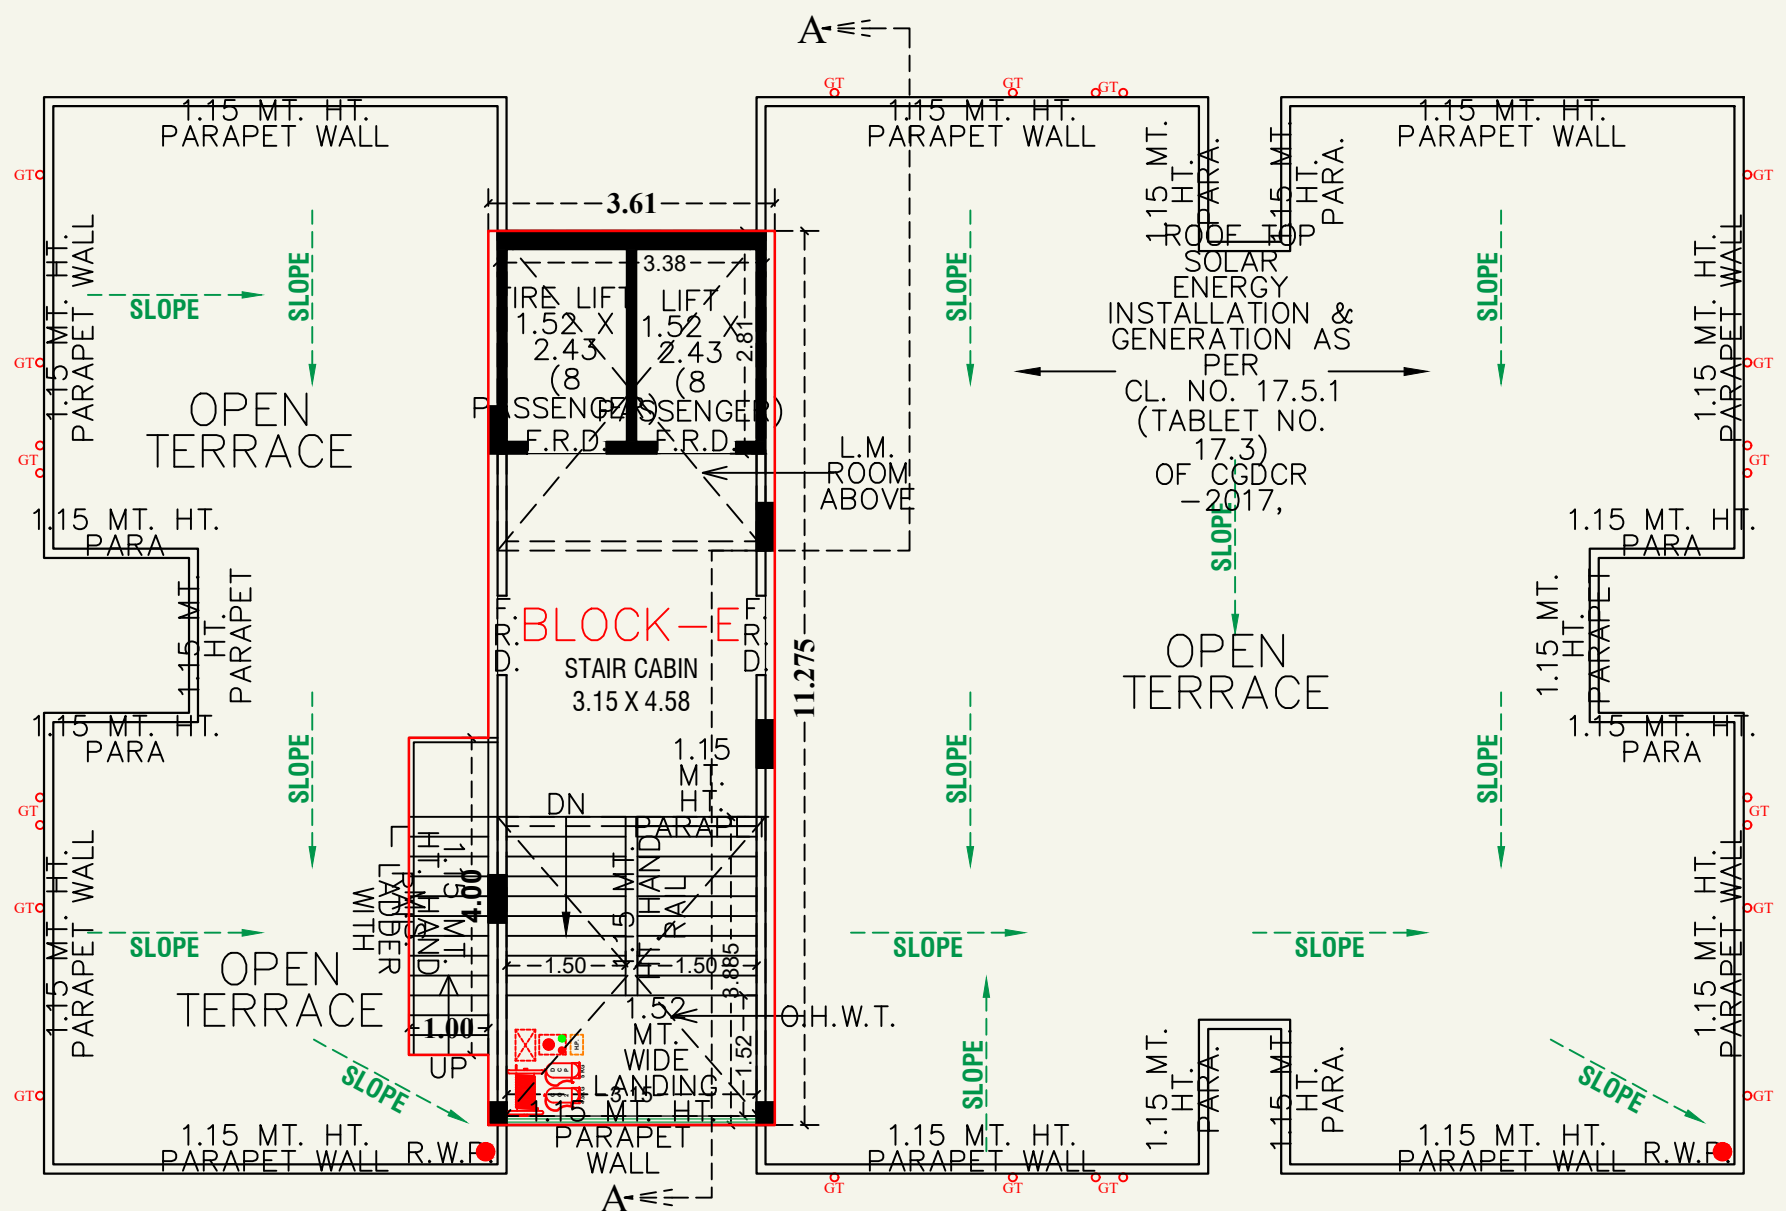

NOTE :- ALL OUTER & INTERNAL WALL ARE OF 0.115 MT. TH. B/K WALL

OPEN TERRACE PLAN WITH STAIR CABIN, LIFT MACHINE ROOM & O.H.W.T. (BLOCK-E)

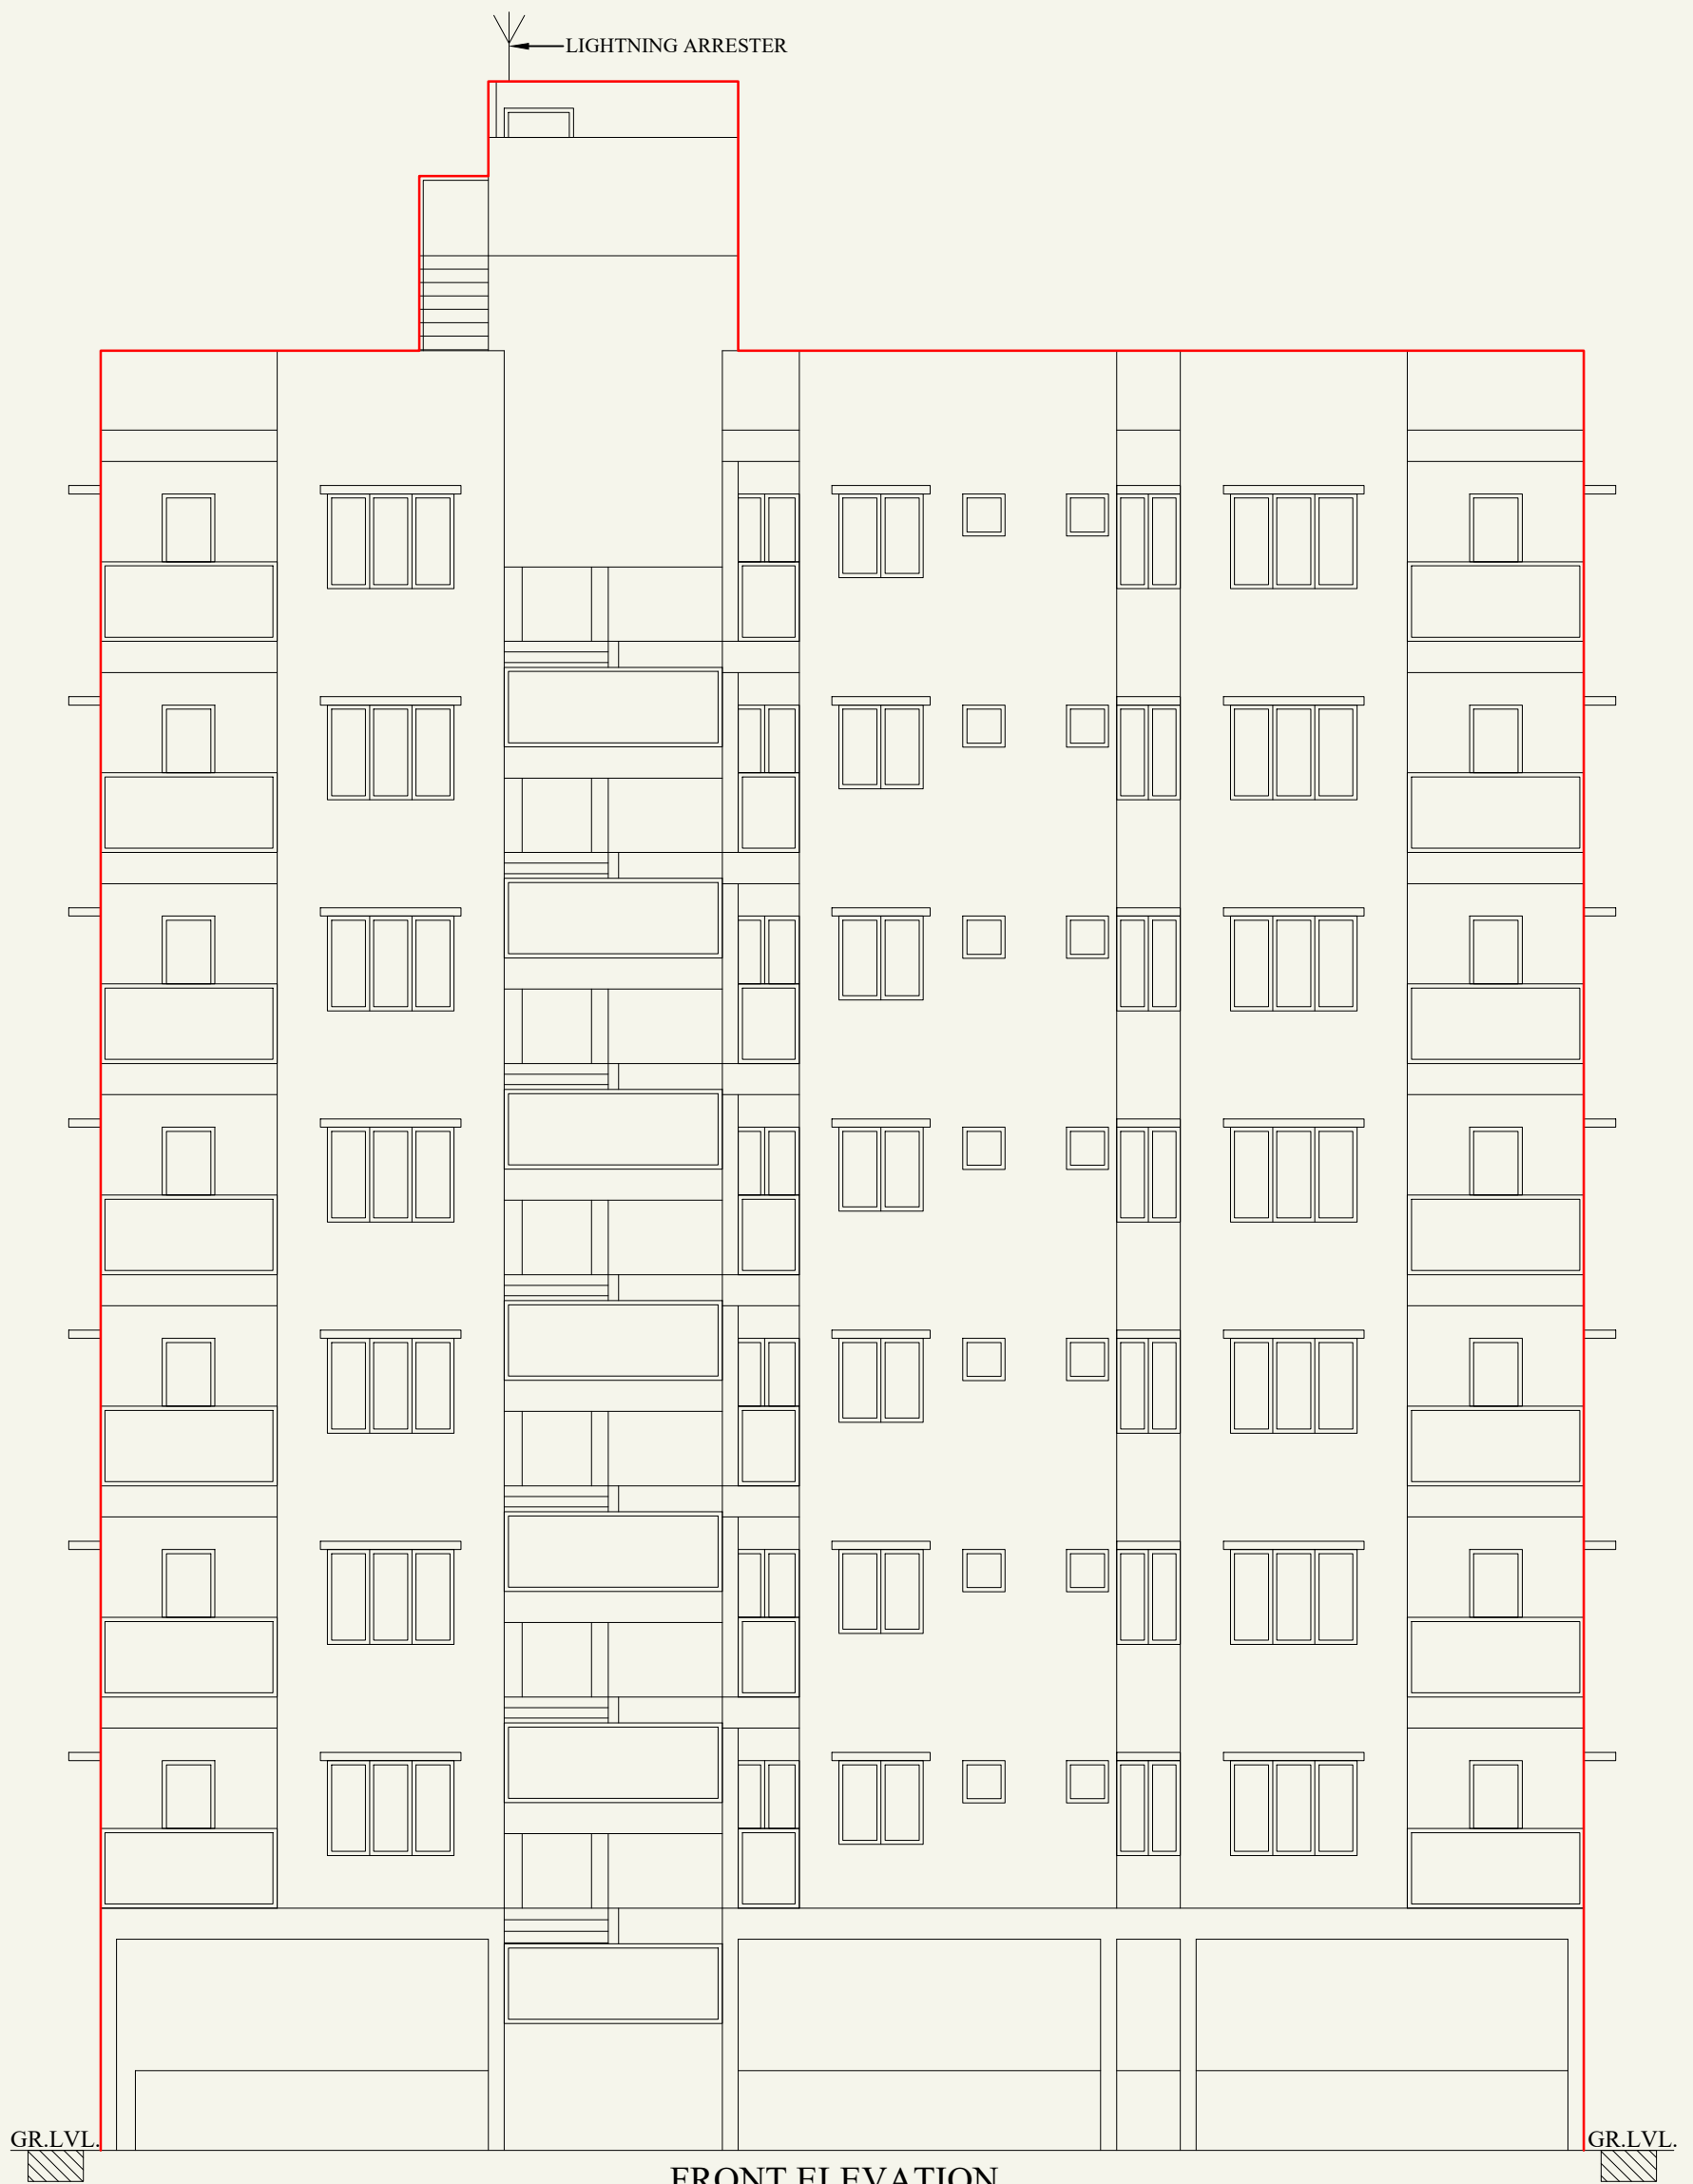

FRONT ELEVATION

ELEVATION (BLOCK-E)

Image is only for Representative Purpose



SPECIFICATIONS

Flooring

- Living Area - Vitrified Tile
- Dining Area - Vitrified Tile
- Bedrooms - Vitrified Tile

Kitchen

- Vitrified Tiles in Floor
- Granite Platform with Stainless Steel Sink
- Ceramic Tiles Dado Up to Lintel Level
- Wash Yard – Vitrified Tiles Front and Ceramic Tile Dado

Toilets

- Ceramic Tiles in Floor
- Ceramic Tiles Dado Above Platform up to Lintel Level
- Wash CP Fittings and Sanitary Ware (ISI Make)

Doors

- Main Doors – Decorative Flush Door
- Internal Doors – Flush Door
- Locket and Hardware of ISI Make

Windows

- Power Coated Aluminum Sliding Windows

Electrifications

- Concealed Copper Wires (ISI Certified)
- Power Outlets with Modular Switches
- Protective ELCB / MCB (ISI Make)

Wall Finish & Color Works

- Interior – Putty Finish over Single Coat Mala Plaster
- Exterior – Acrylic Paint over Double Coat Plaster

LOCATION



Structure Engineer
Hardik Upadhyay

Architect
Siddharth Patel

Engineer
Kiran Patel