RERA NO. : _____
WEBSITE : www.gujrera.gujarat.gov.in

Shyam Greens

2 & 3 BHK UPGRADE LIVING

Site Address :
Opp. Shivpark, B/h Dharti School, Gopal Chowk,
Nikol-Naroda, Ahmedabad - 382330.

M. 9512633345 | 9512733345

Developers :
DHARMA BUILDCON

Architect :
SCALE CONSSLTANCY ENGINEER - ARCHITECT



TOMMY HILFIGER
FOREVER
MEXX
VANS
DOLCE | GABBANA
SHYAM Green
ESPRIT
PRIMARK
GAP
SHYAM Green
SHYAM Green

BASEMENT PLAN




BASEMENT PLAN
SCALE : 1CM=2.00 MT

PARKING LAYOUT PLAN

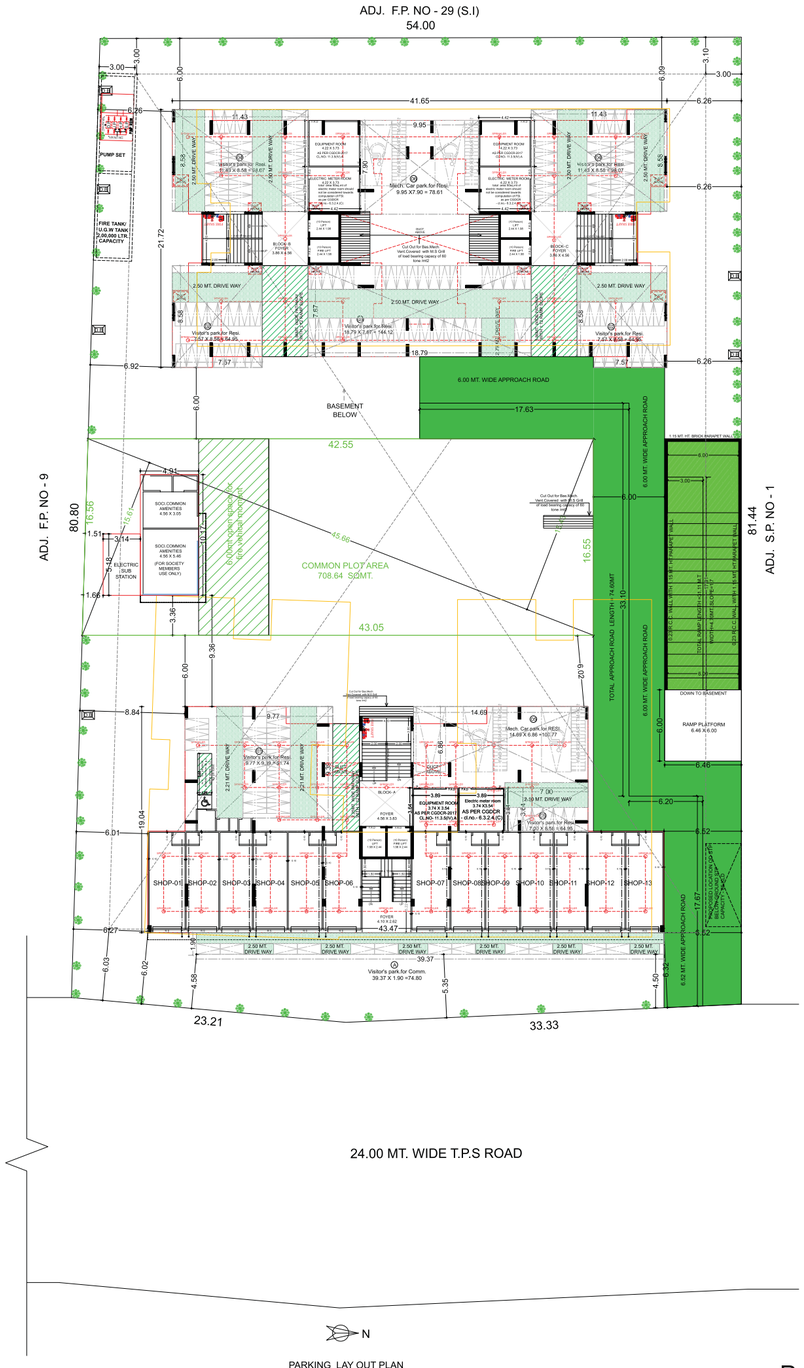


PARKING LAY OUT PLAN
SCALE : 1CM=2.00 MT

LAY OUT PLAN

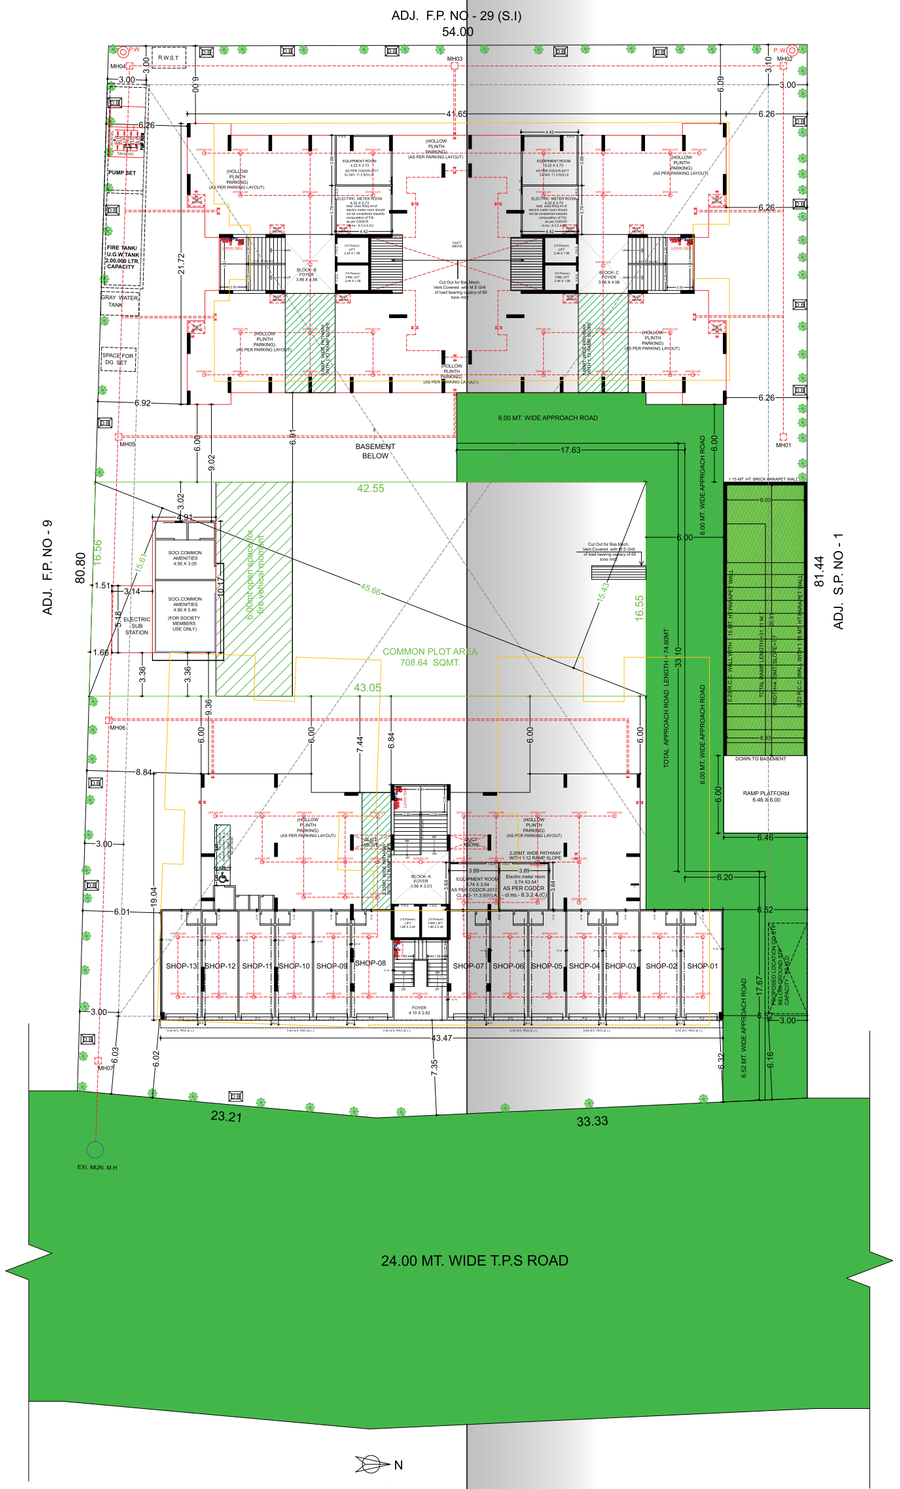


LAY OUT PLAN
SCALE : 1CM=2.00 MT

GROUND FLOOR PLAN (BLOCK - A)

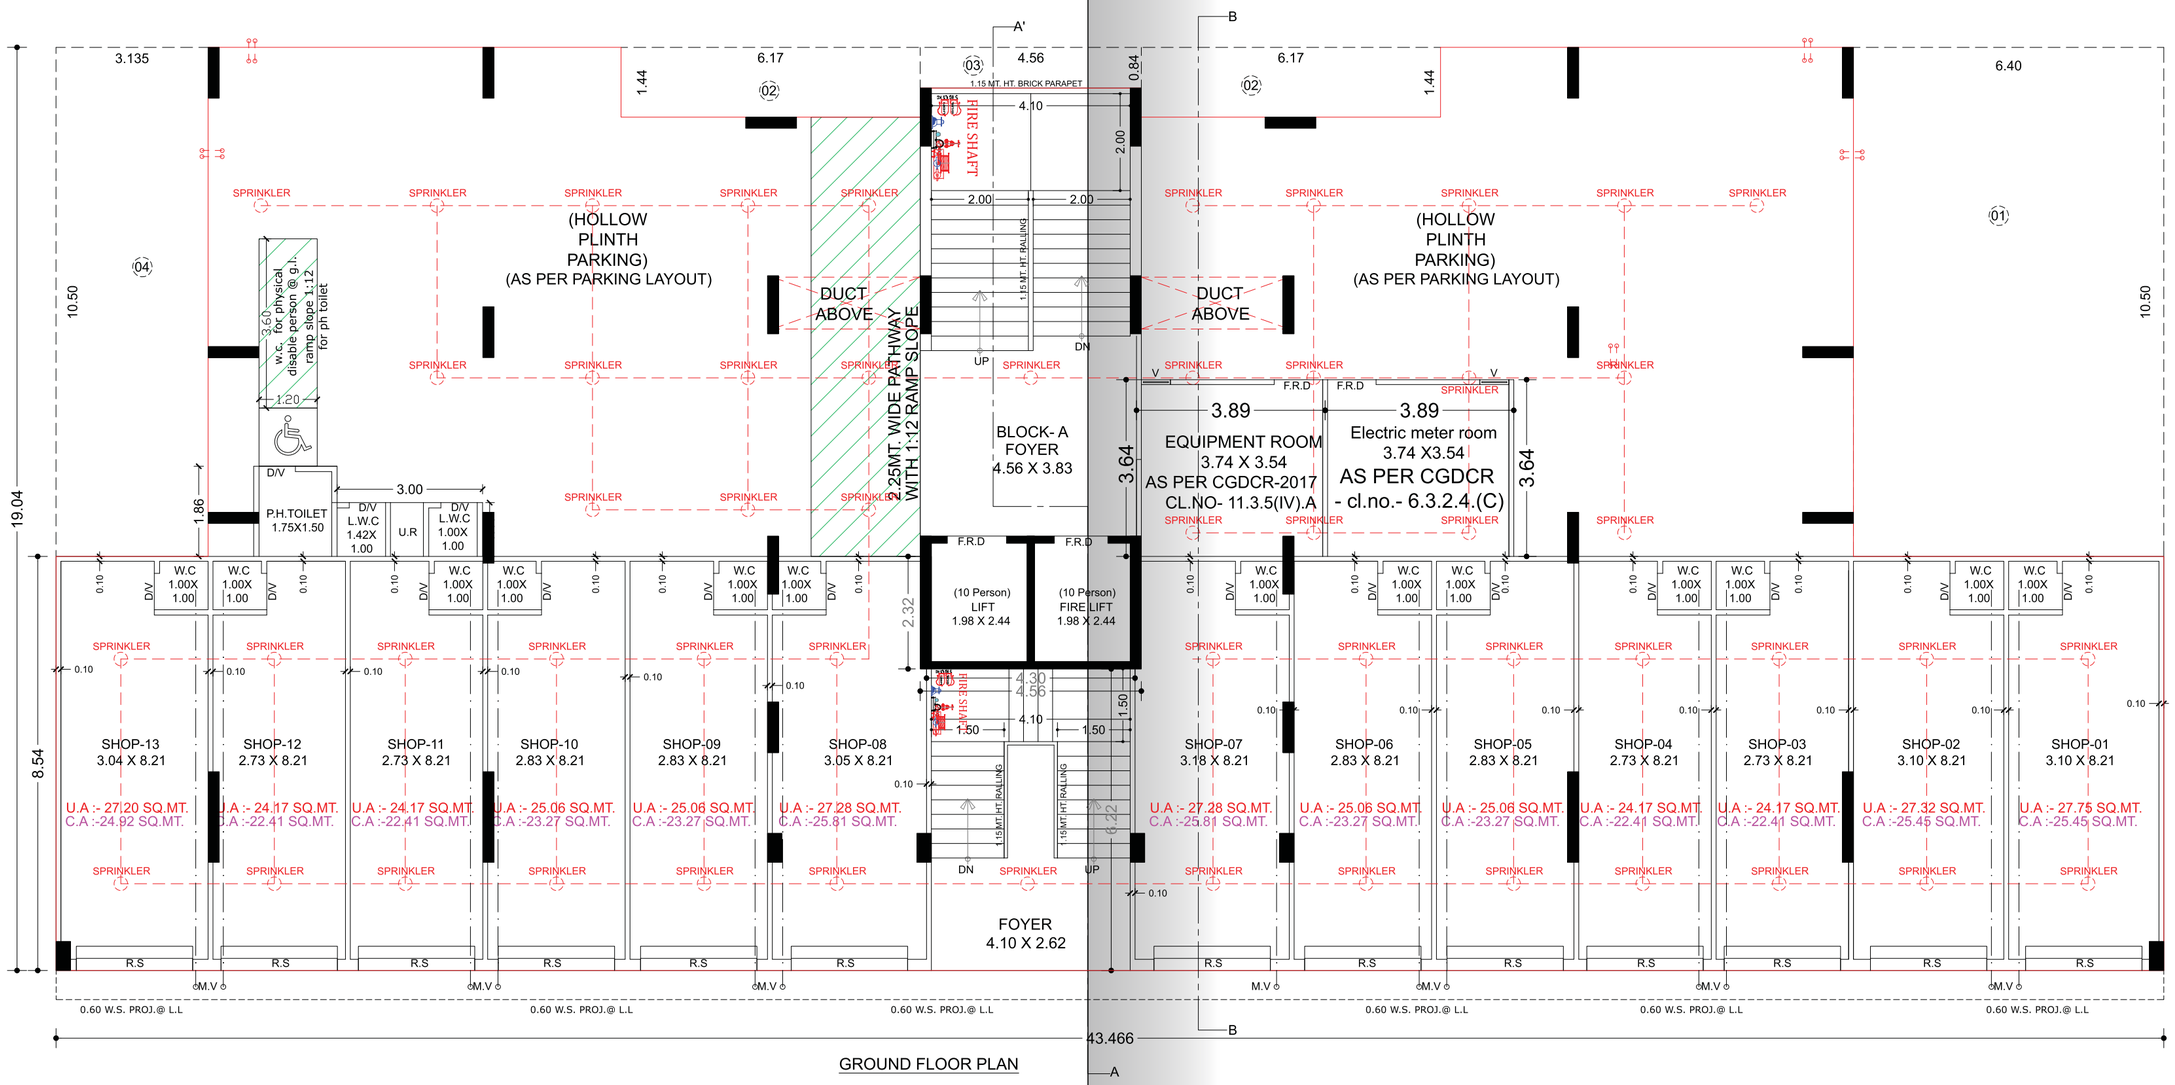


GROUND FLOOR PLAN

1'ST FLOOR PLAN (BLOCK - A)

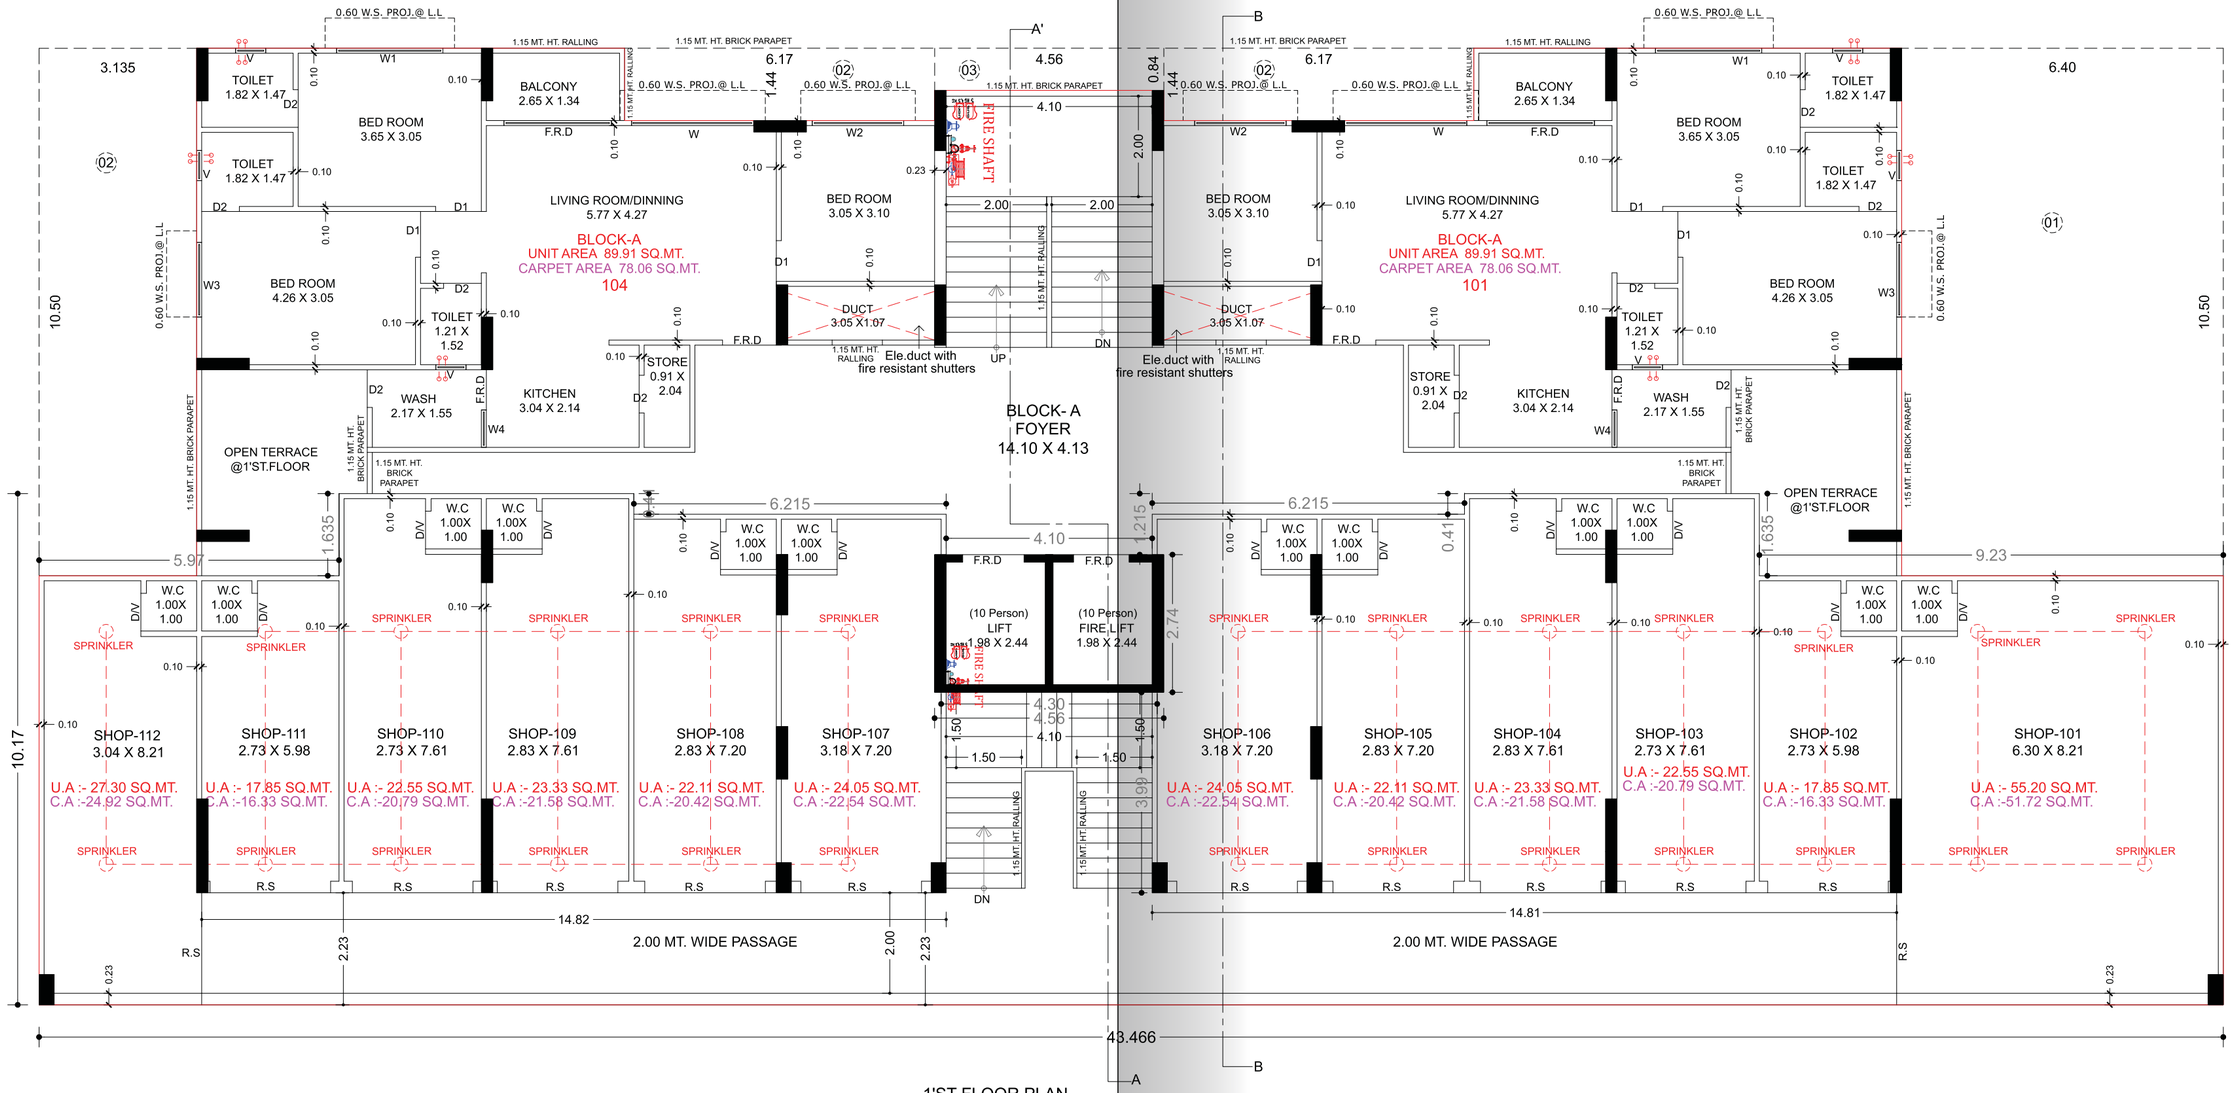


2ND FLOOR PLAN (BLOCK - A)

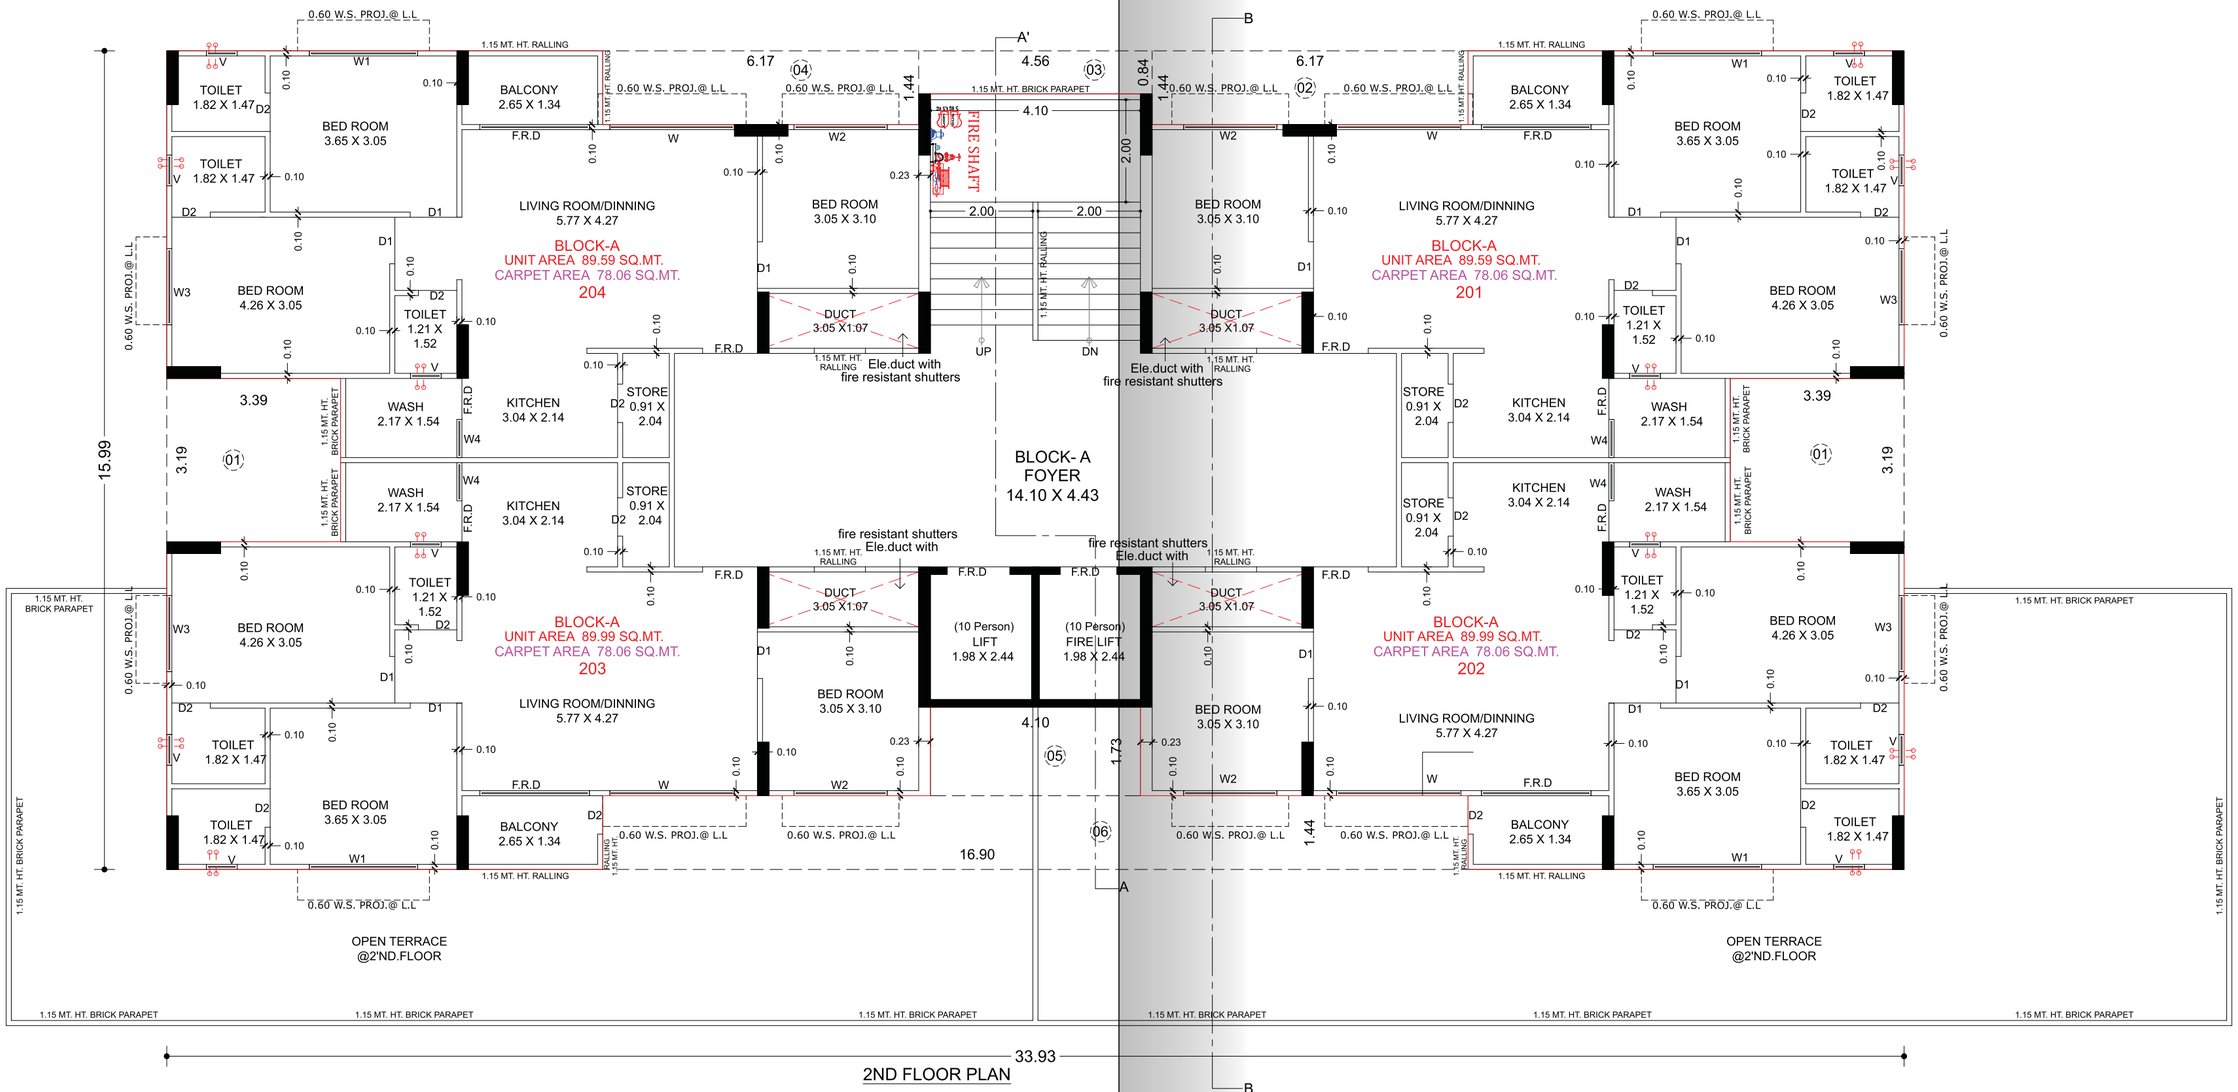


2ND FLOOR PLAN

3RD TO 13TH FLOOR PLAN (BLOCK - A)

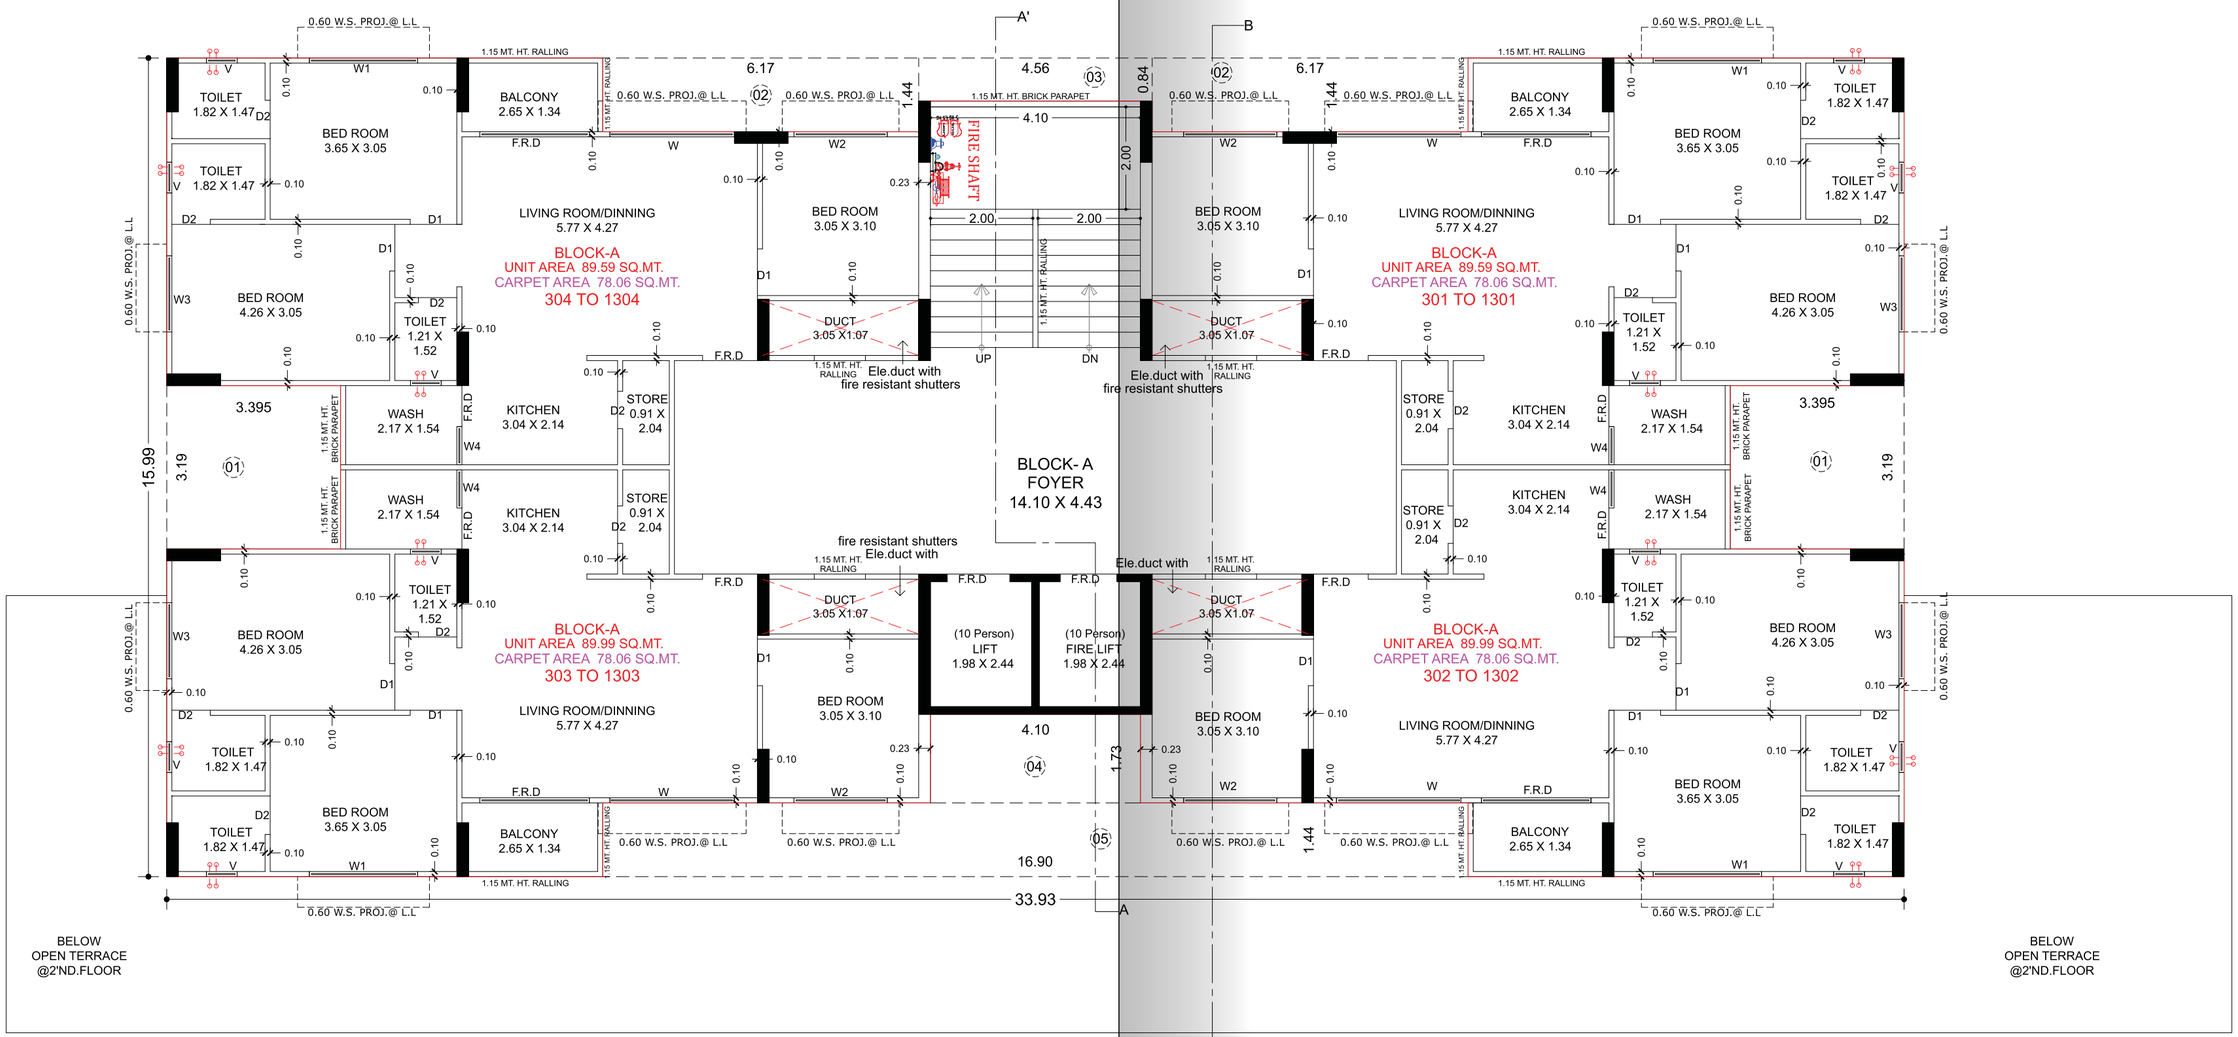


3RD TO 13TH FLOOR PLAN

GROUND FLOOR PLAN (BLOCK - B & C)

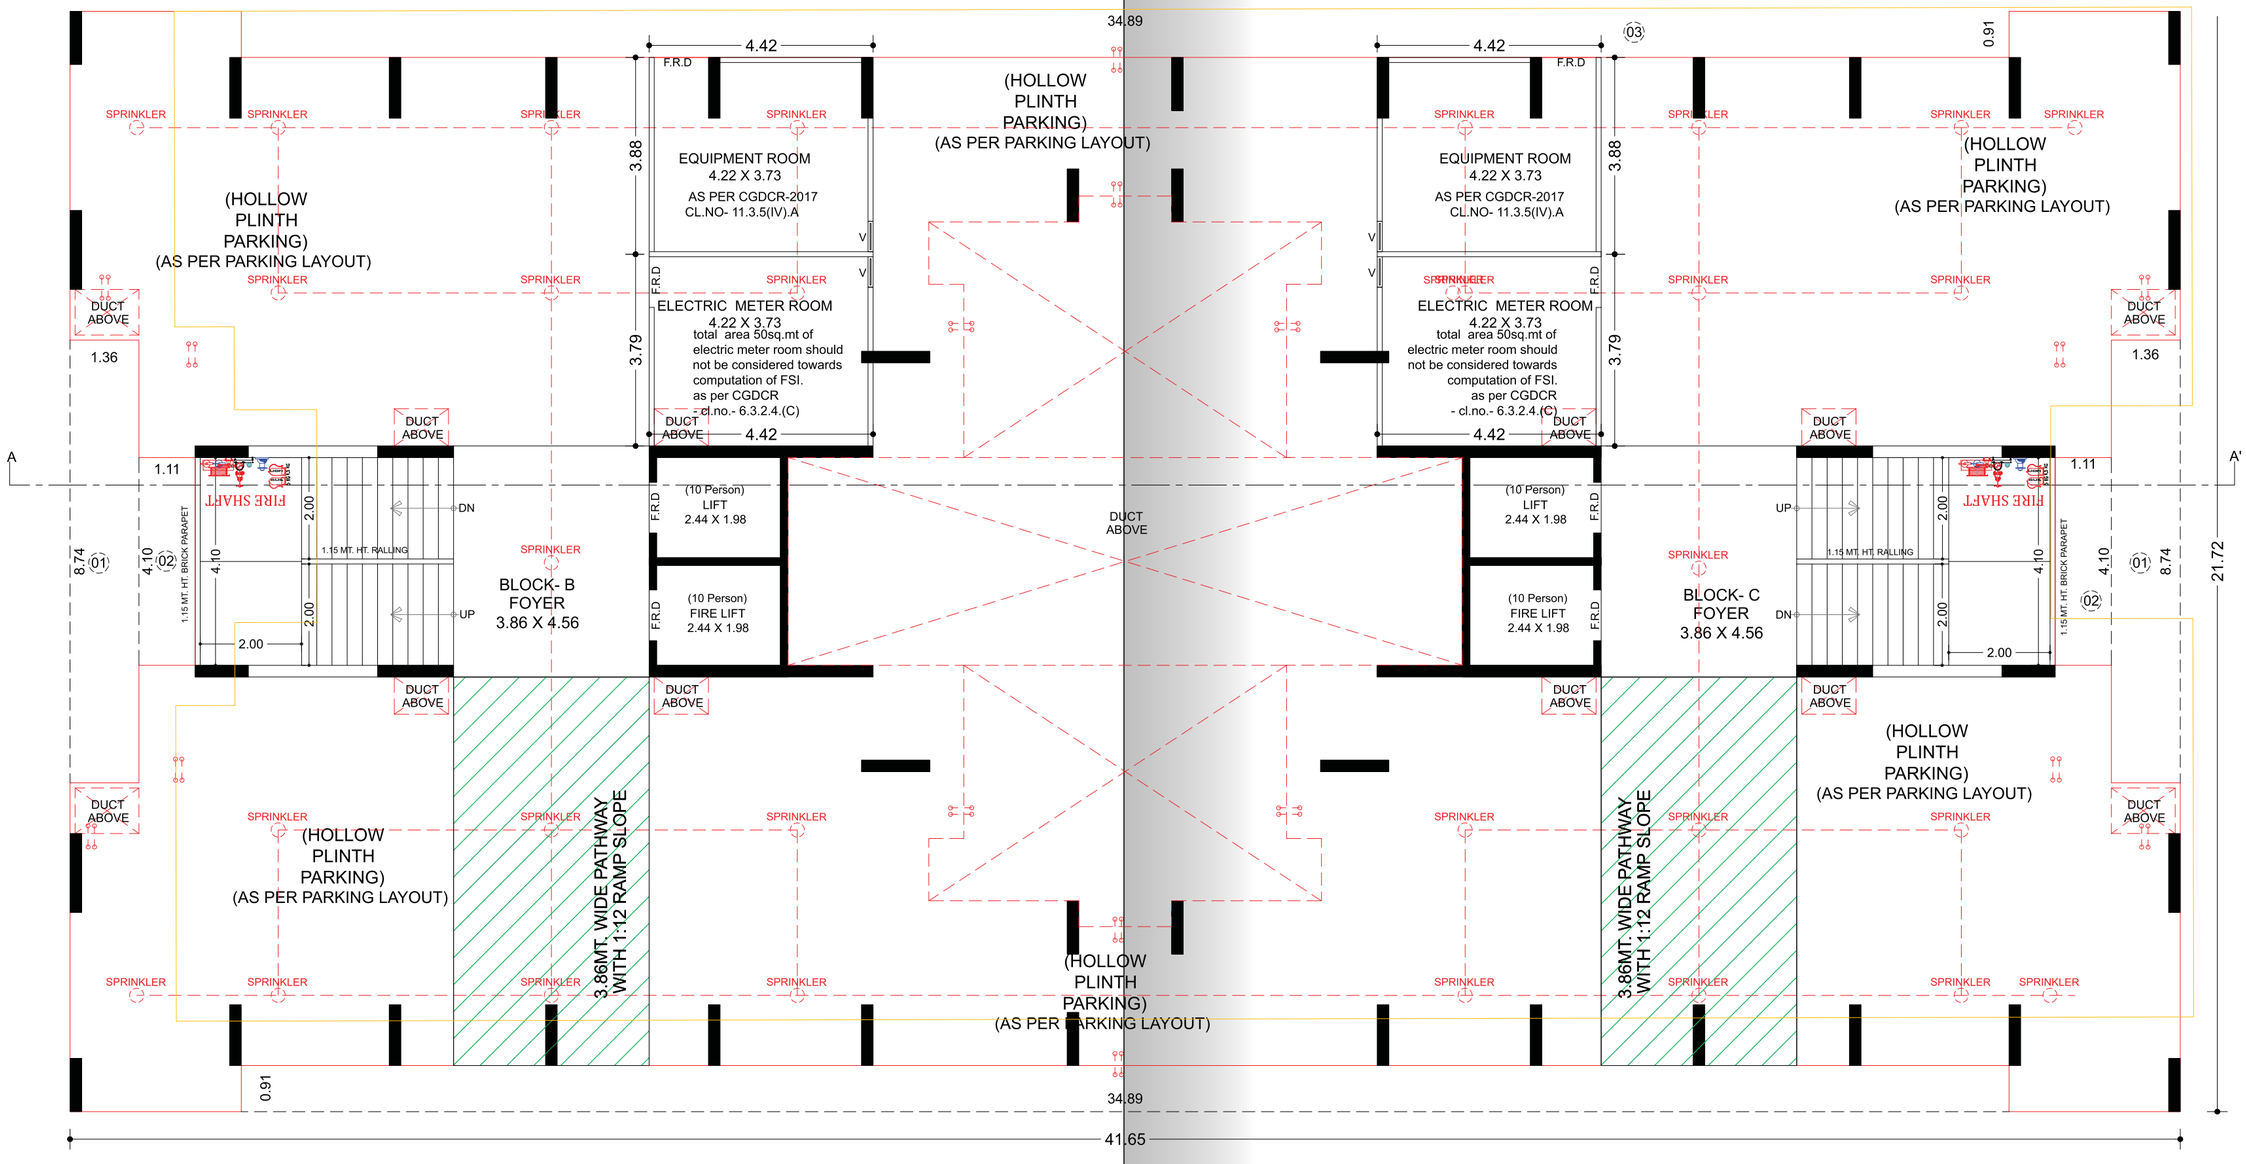


GROUND FLOOR PLAN
(H.P)

1ST TO 13TH FLOOR PLAN (BLOCK - B & C)

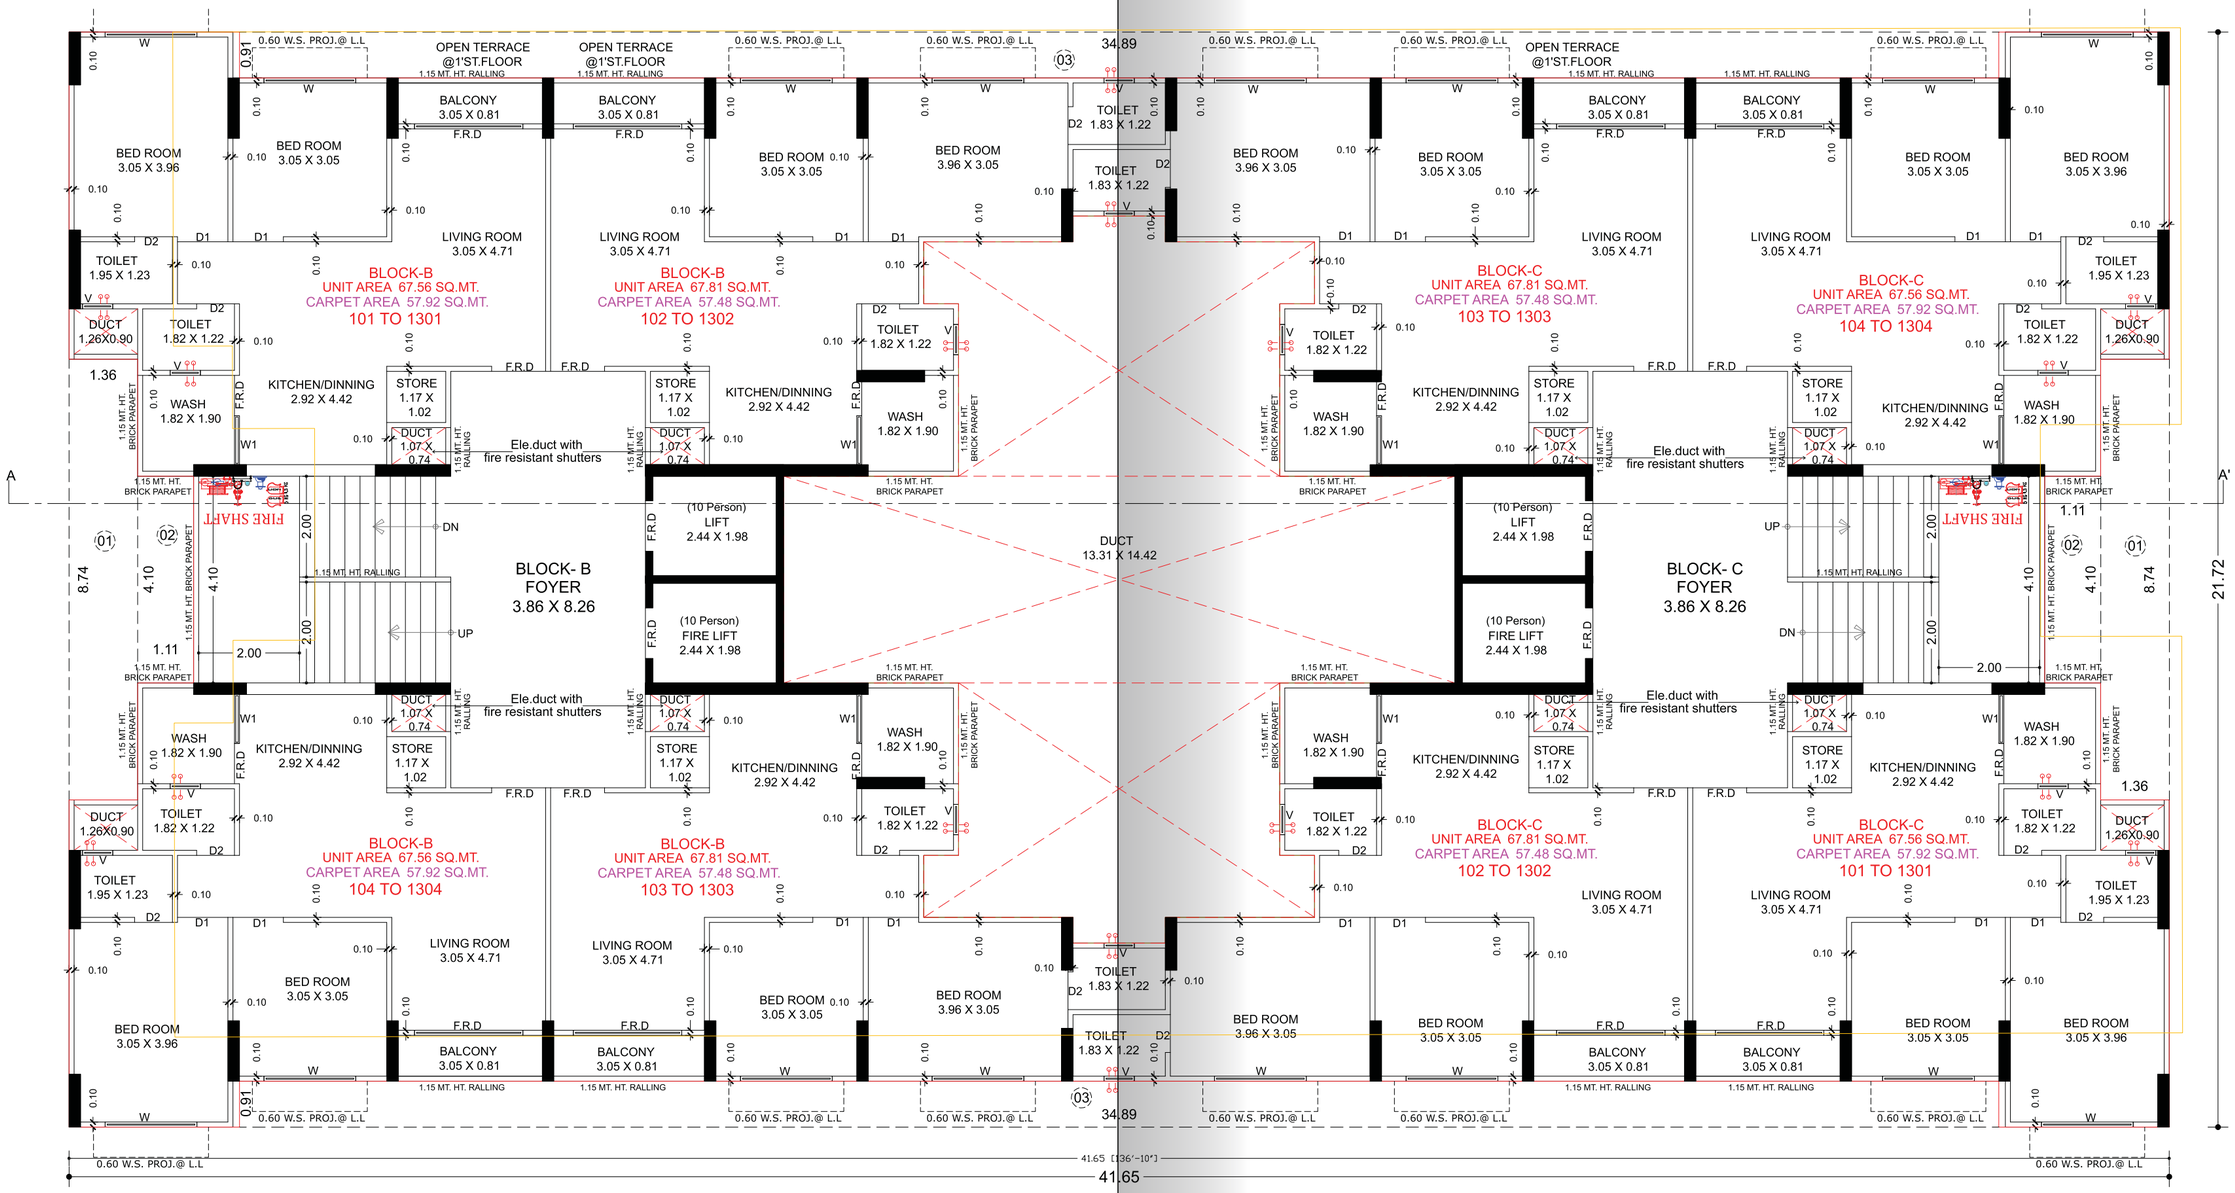

1ST TO 13TH FLOOR PLAN

TERRACE FLOOR PLAN

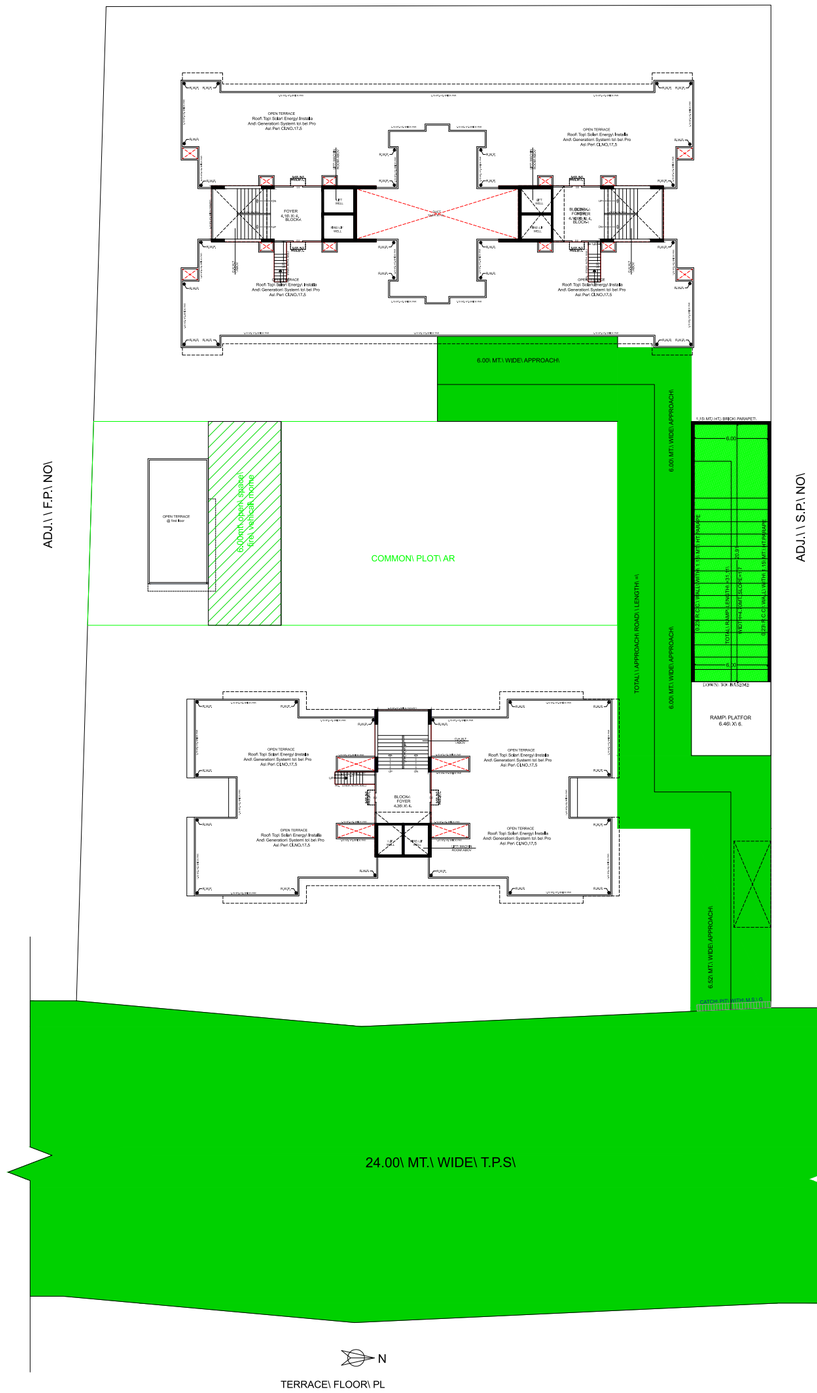

TERRACE\ FLOOR\ PL

SPECIFICATION

STRUCTURE
Earthquake resistant R.C.C. frame structure as per new by laws.

FLOORING
Vitrified tiles for entire flooring in all apartments.

WALL FINISH / ELEVATION
External double coat mala plaster with texture &
acrylic paint. Internal mala plaster with wall putty

DOORS & WINDOWS
Decorative main door & other flush doors with wooden frame.
All windows in aluminum section with granite frame.

KITCHEN
Mirror polished granite platform with S.S. sink,
designer glazed tiles up to lintel level.


ELECTRIFICATION
Branded ISI modular switches with concealed copper wiring and
adequate number of points. MCB distribution panel.

PLUMBING
ISI CPVC and UPVC pipes for water supply,
PVC & SWR pipes for solid waste and drainage systems.

TOILET
Designer tiles on floor and walls up to lintel level.
Branded sanitary & bath fittings.

TERRACE
Brick-bat concrete with china mosaic for
heat reflection and thermal insulation.

FIRE SAFETY
Fire Safety System Facilities

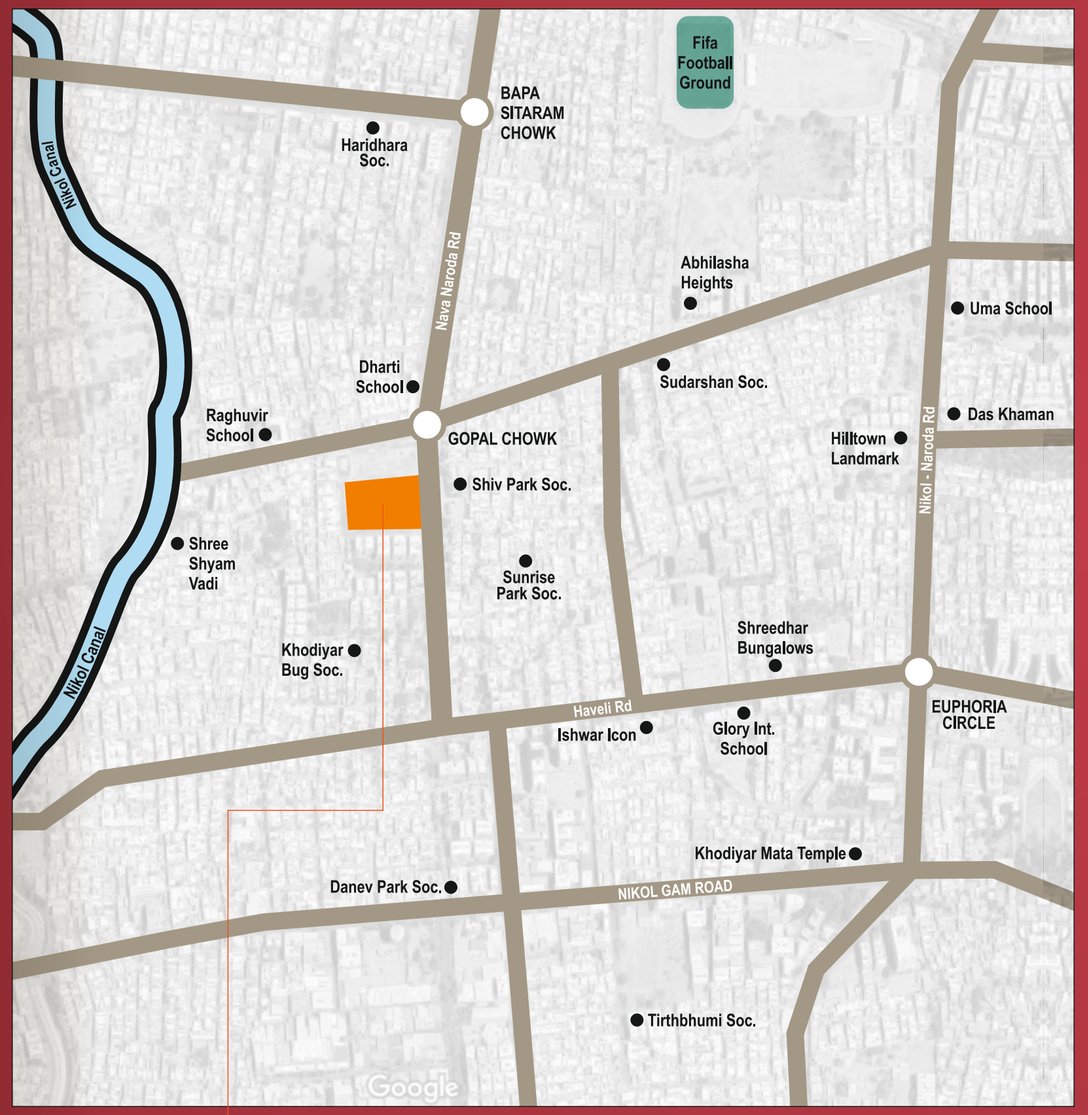

Shyam Greens

SCAN FOR LOCATION

Opp. Shivpark, B/h Dharti School,
Gopal Chowk, Nikol-Naroda,
Ahmedabad - 382330.

M. 9512633345 | 9512733345

Developers :
DHARMA BUILDCON

Architect :
SCALE CONSSLTANCY ENGINEER - ARCHITECT