



GUJARAT REAL ESTATE REGULATORY AUTHORITY
GUJ RERA


Green
Abalone

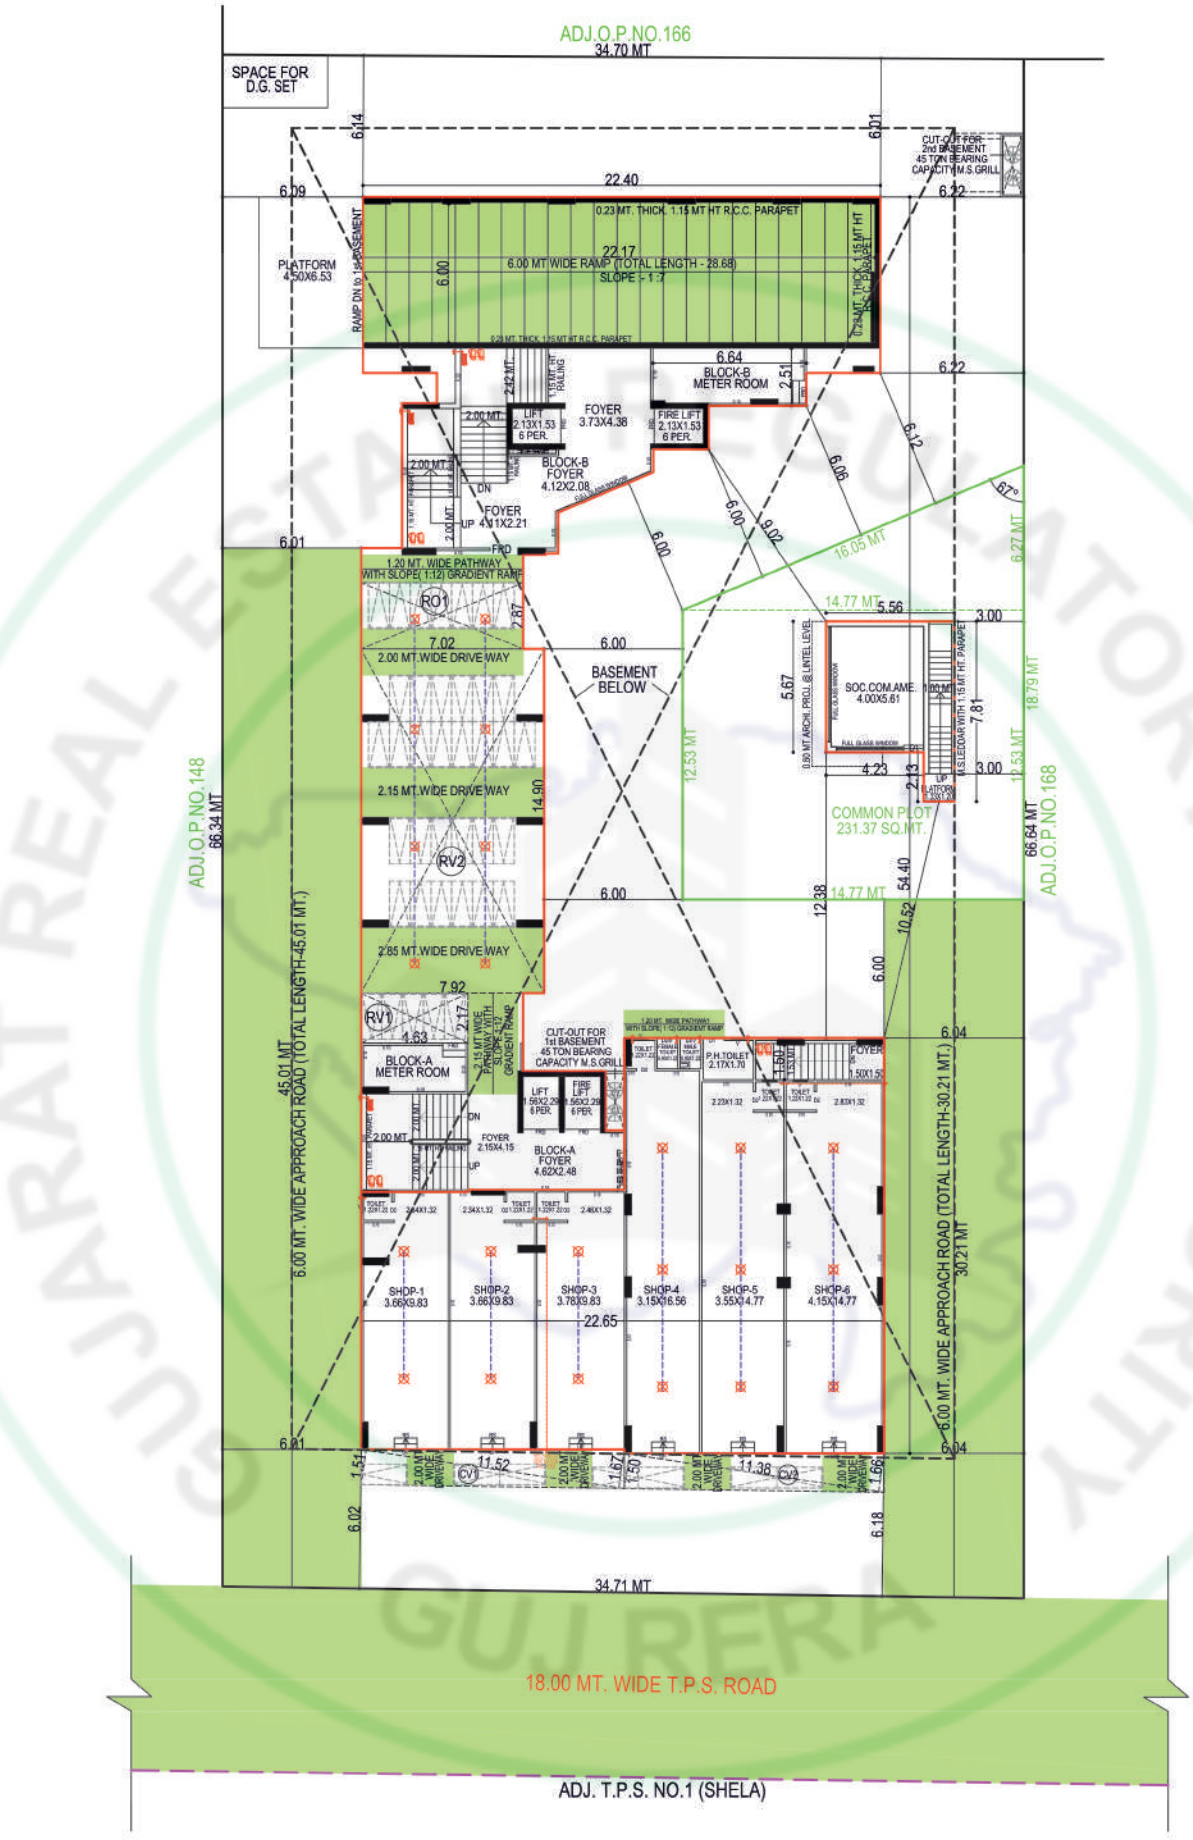

PARKING LAYOUT PLAN


SCALE : 1.00 CM = 2.00 MT

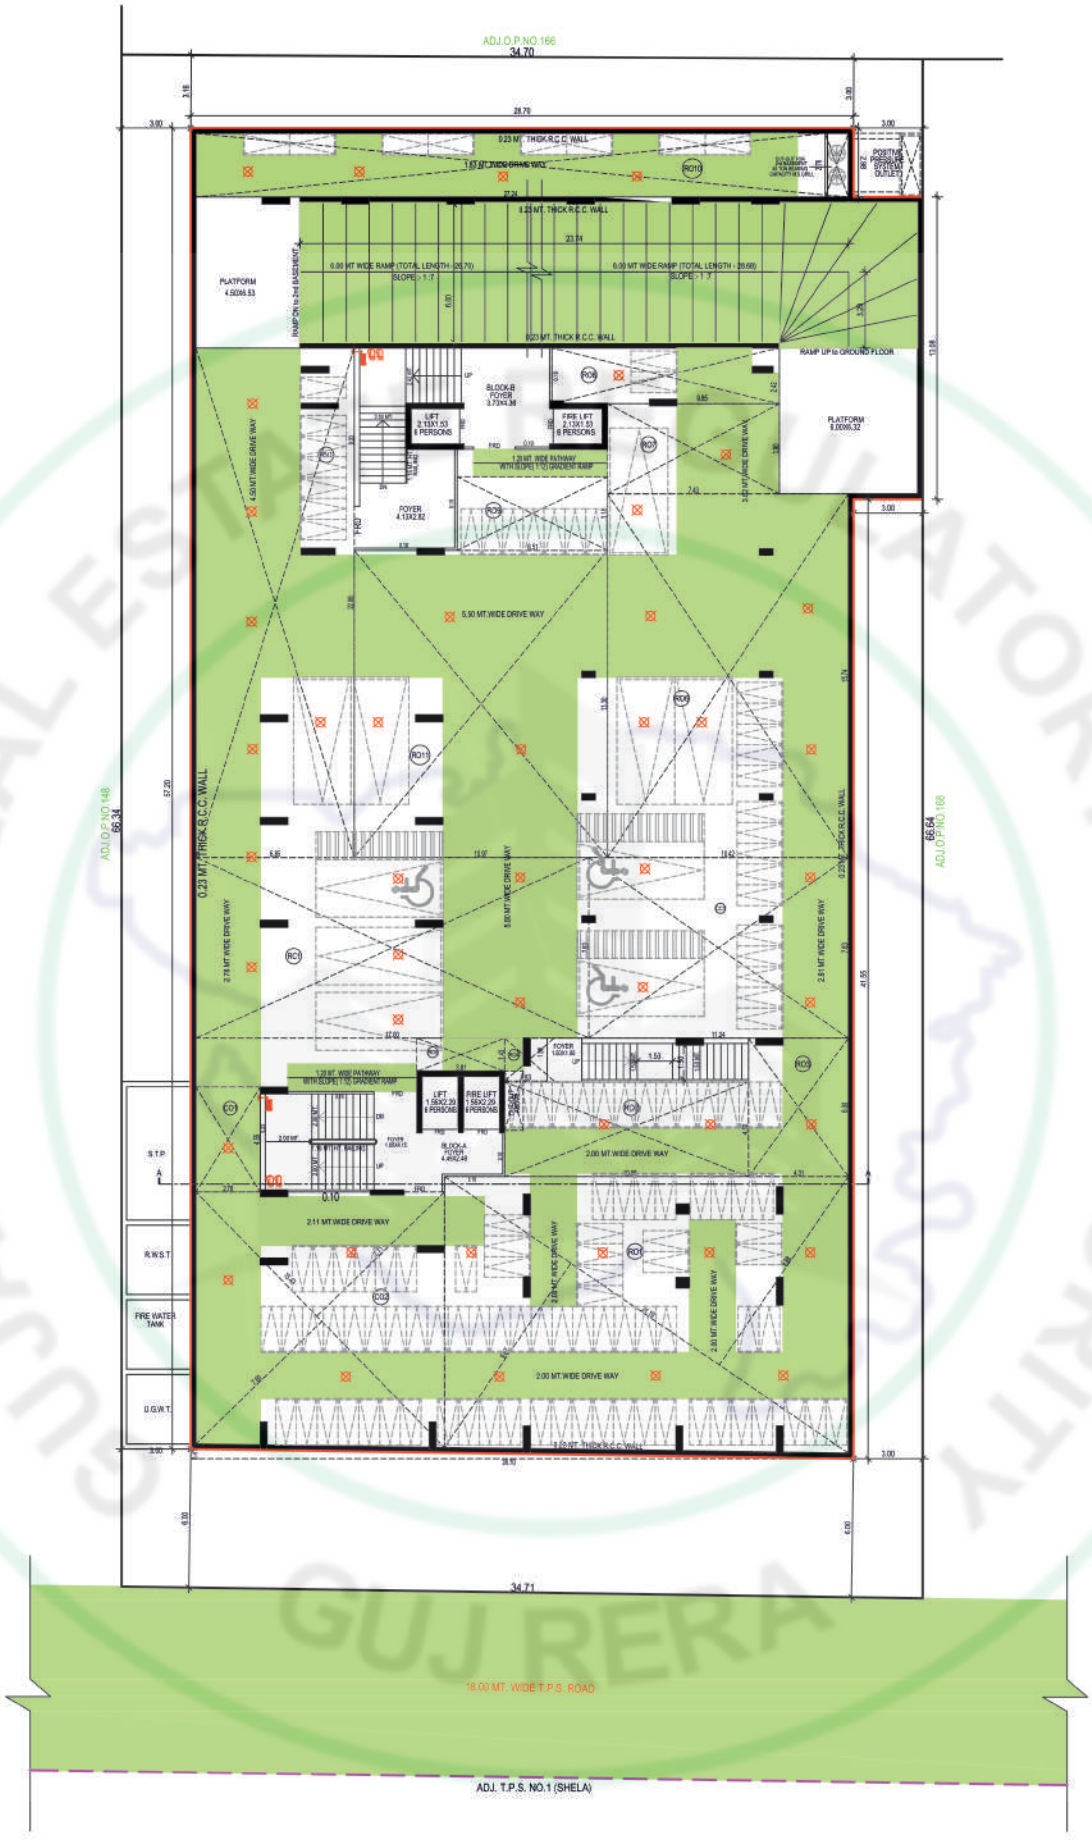

N

1st BASEMENT WITH PARKING LAYOUT PLAN


SCALE : 1.00 CM = 1.00 MT

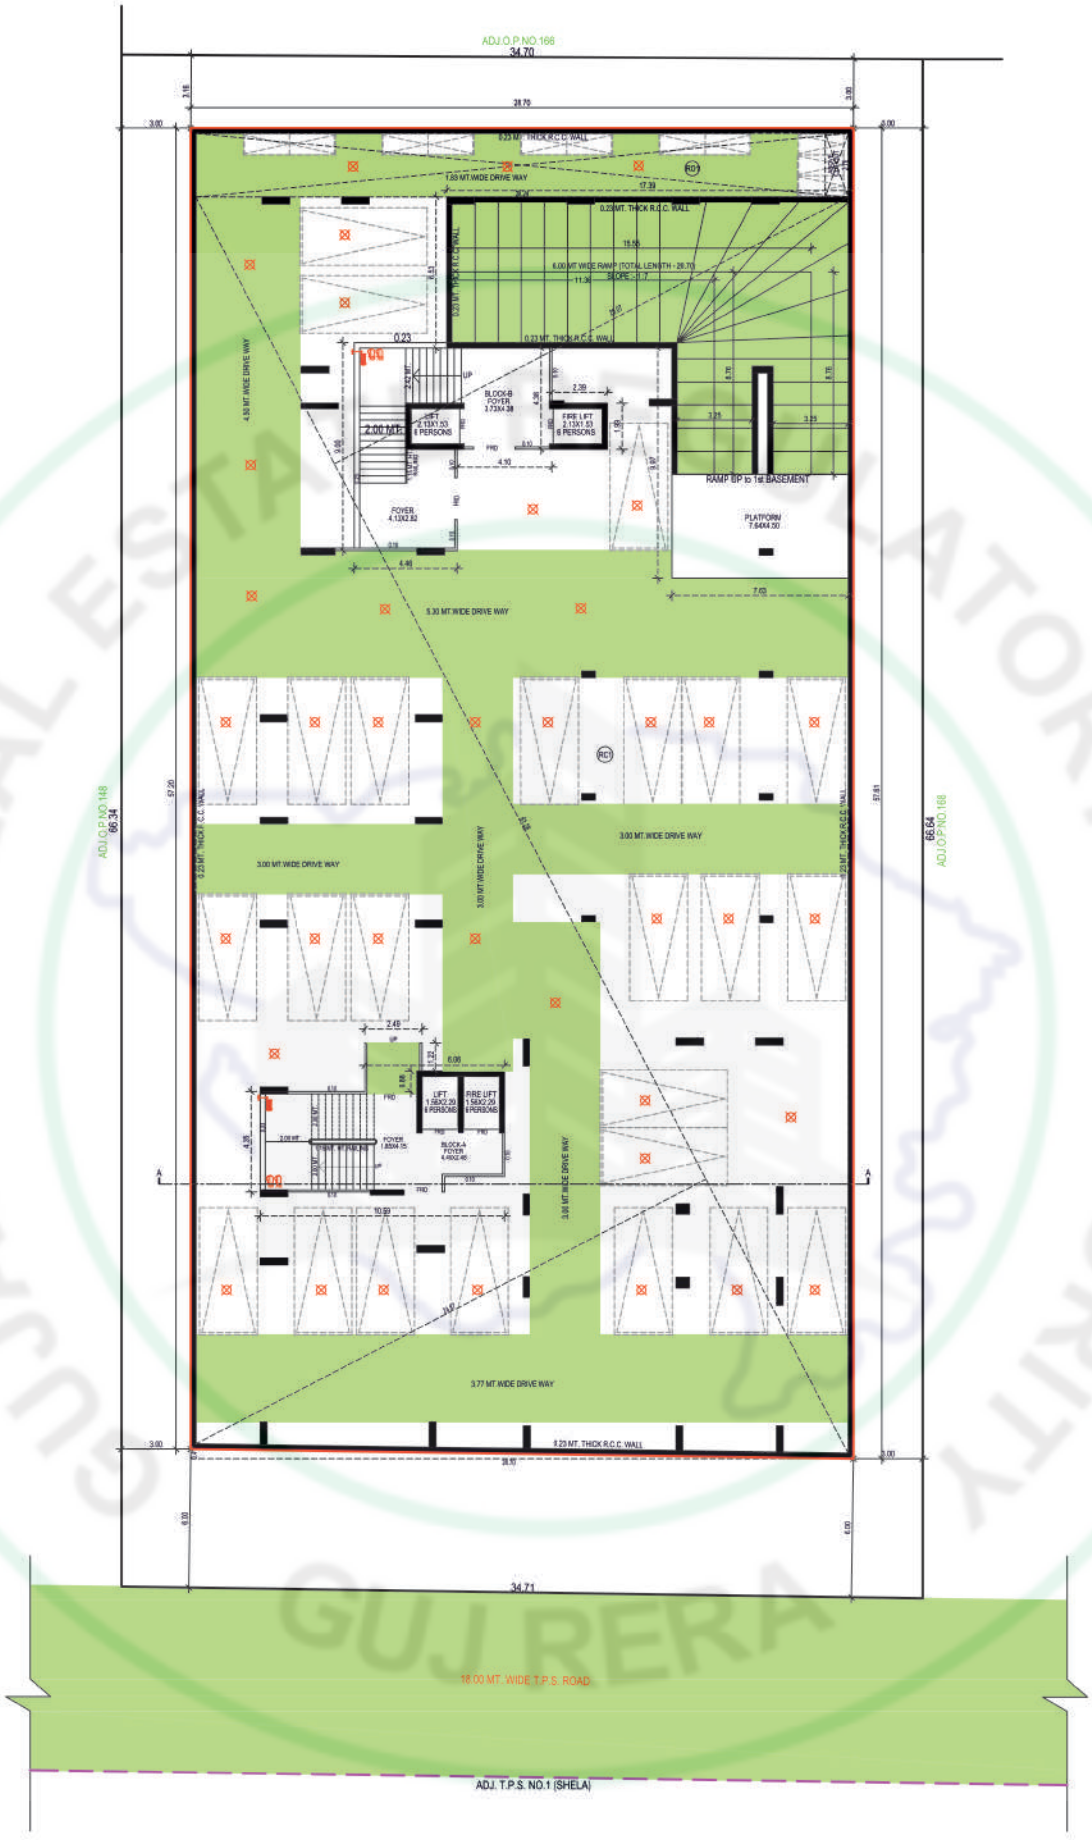

N


2nd BASEMENT WITH PARKING LAYOUT PLAN

SCALE : 1.00 CM = 1.00 MT

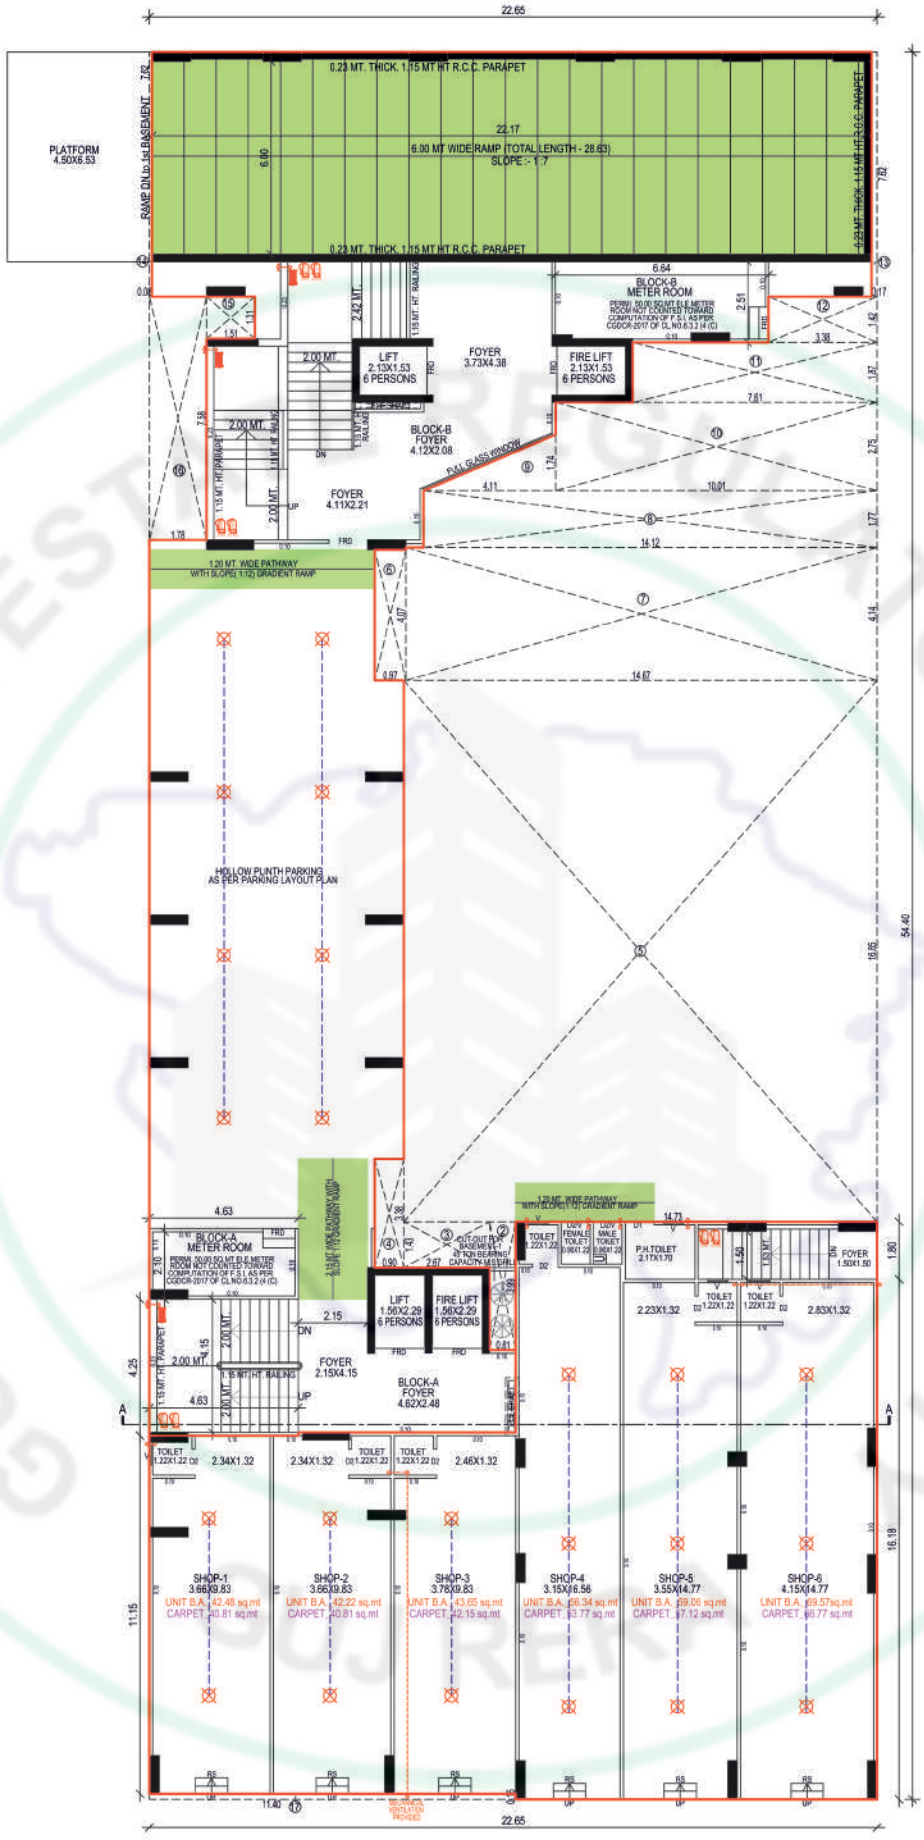


N

GROUND FLOOR PLAN

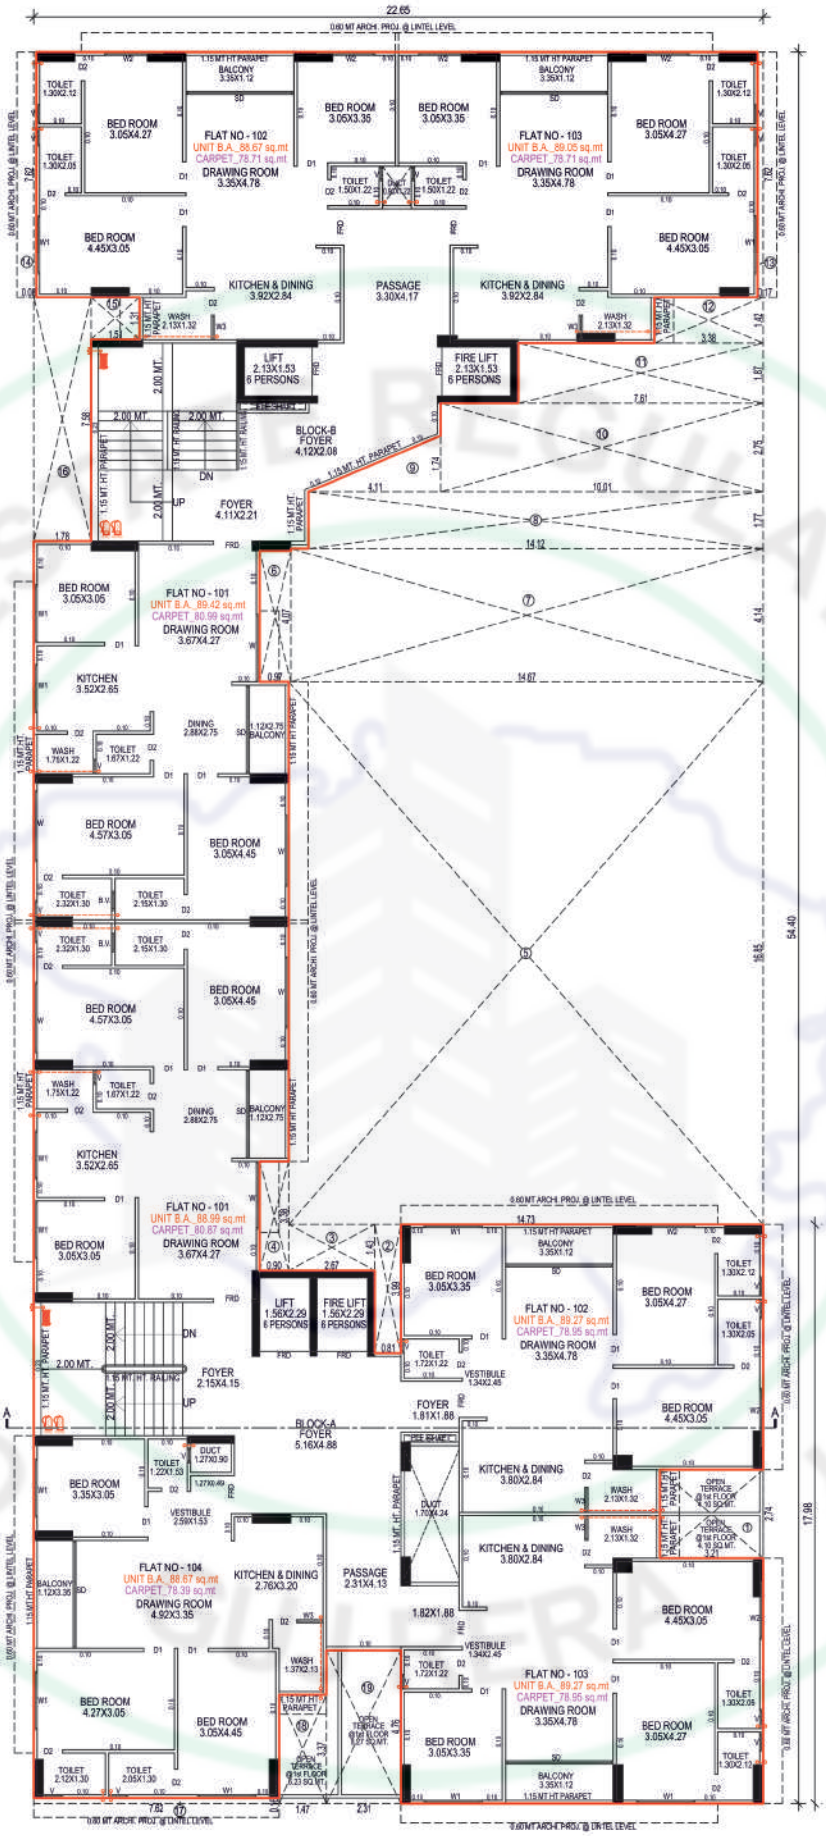


N

1st FLOOR PLAN

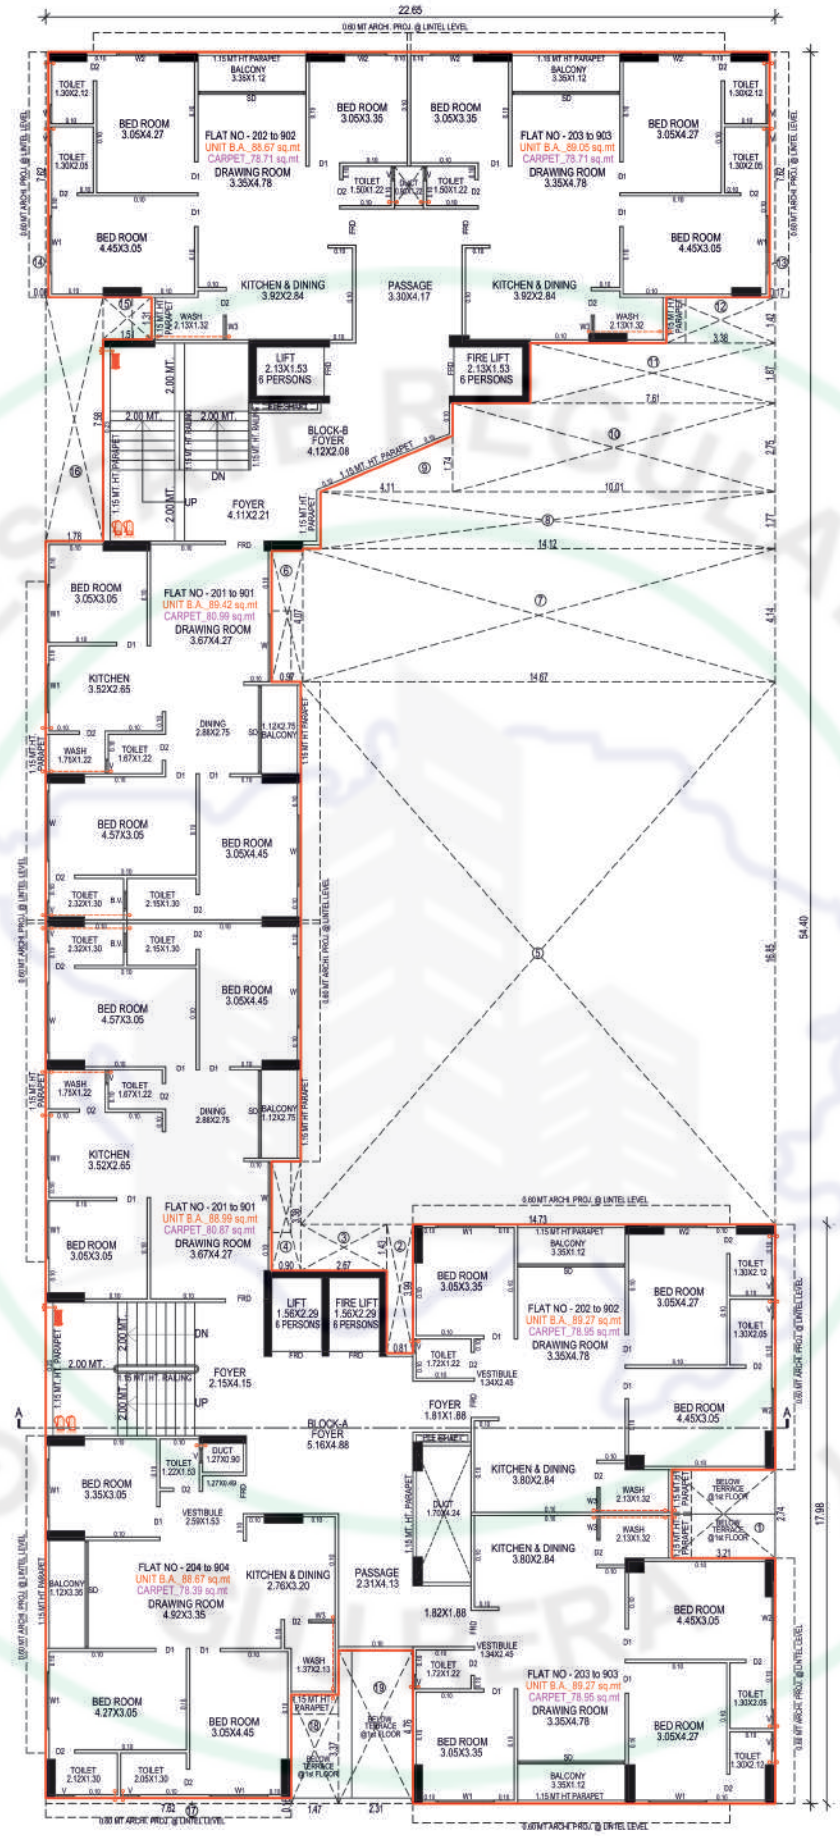

N

2nd to 14th FLOOR PLAN (RAH)

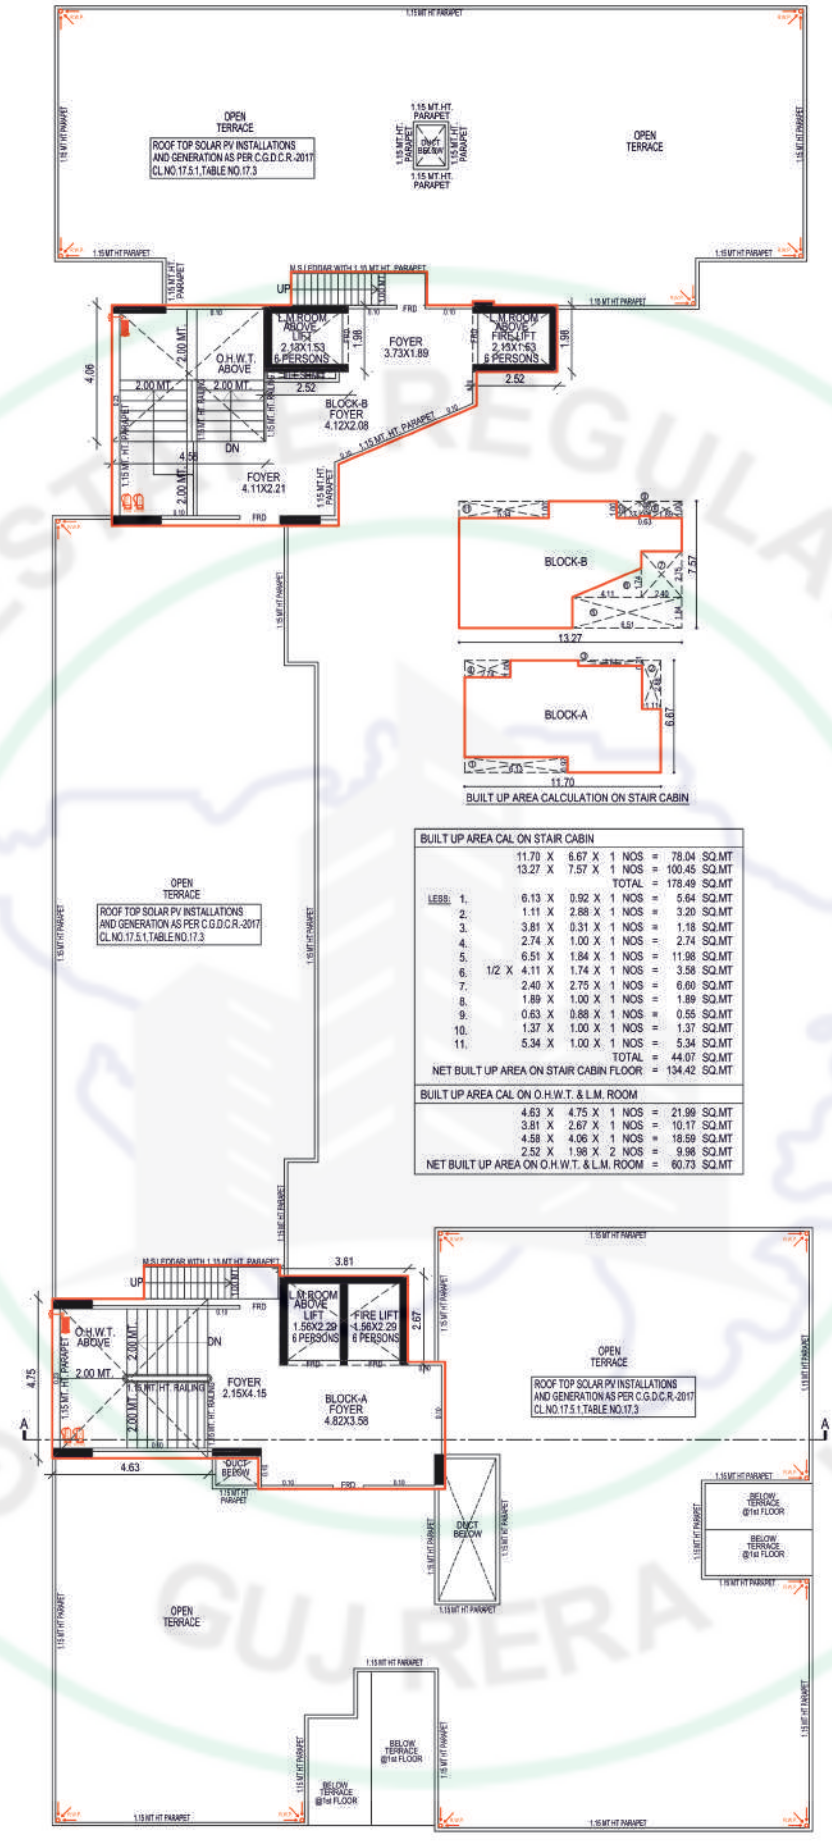

N

OPEN TERRACE WITH STAIR CABIN PLAN

STRUCTURE
R.C.C. WITH EARTHQUAKE RESISTANCE FRAME

FLOOR FINISH
600X600 GOOD QUALITY VITRIFIED TILES IN COMPLETE APARTMENT
CHINA MOSAIC WITH REQUIRED WATER PROOFING ON TERRACE

BATHROOMS
GOOD QUALITY TILES FLOORING & DADO UP TO LINTEL LEVEL AS PER ARCHITECTS DESIGN
BRANDED C.P. FITTINGS AND SANITARY WARE

KITCHEN
GRANITE PLATFORM & S.S.SINK, TILES UP TO LINTEL LEVEL AS PER ARCHITECT DESIGN.
PROVISION FOR WATER PURIFIER INSTALLATION

WASH
ELECTRIC POINT FOR WASHING MACHINE WITH WATER INLET-OUTLET POINT IN WASH AREA
GLAZED TILES DADO IN WASH AREA UPTO PARTAPET HEIGHT

DOORS
DESIGNER MAIN DOOR & OTHER FLUSH DOORS WITH GOOD QUALITY LOCK

WINDOWS
FULLY GLAZED POWDER COATED ALUMINIUM WINDOWS WITH STONE REVILE

PLUMBING
CONCEALED PLUMBING WITH GOOD QUALITY CPVC/UPVC PIPES AND FITTINGS
WATER CONTROL COCK FOR ALL APARTMENTS

WALLS/PAINT
ALL INTERNAL WALL FINISH WITH PUTTY AND OUTER WALL WITH
TEXTURE FINISH AND WEATHER SHIELD ACRYLIC PAINT

ELECTRIFICATION
CONCEALED ISI MATERIAL COPPER WIRING
ADEQUATE ELECTRIC POINTS AS PER ARCHITECT DESIGN
MODULAR SWITCHES
MCB, ELCB

DTH & BROADBAND
CENTRALISED CABLE FACILITY PROVIDED IN EACH APARTMENT

ELEVATOR
TWO GOOD QUALITY AUTOMATIC ELEVATORS PER BLOCK

SECURITY SYSTEM
MY GATE APPLICATION
CCTV SURVEILLANCE COMMON AREA OF SOCIETY
24X7 SECURITY GUARD


WATER SUPPLY
24 HOURS WATER SUPPLY
AUTO SENSOR WATER PUMPING SYSTEM

PARKING
1 ALLOTTED CAR PARKING FOR EACH APARTMENT WITH NO EXTRA COST

WELL EQUIPPED FULL FIRE SYSTEM

GUJARAT REAL ESTATE REGULATORY AUTHORITY
GUJ RERA

abalone Green

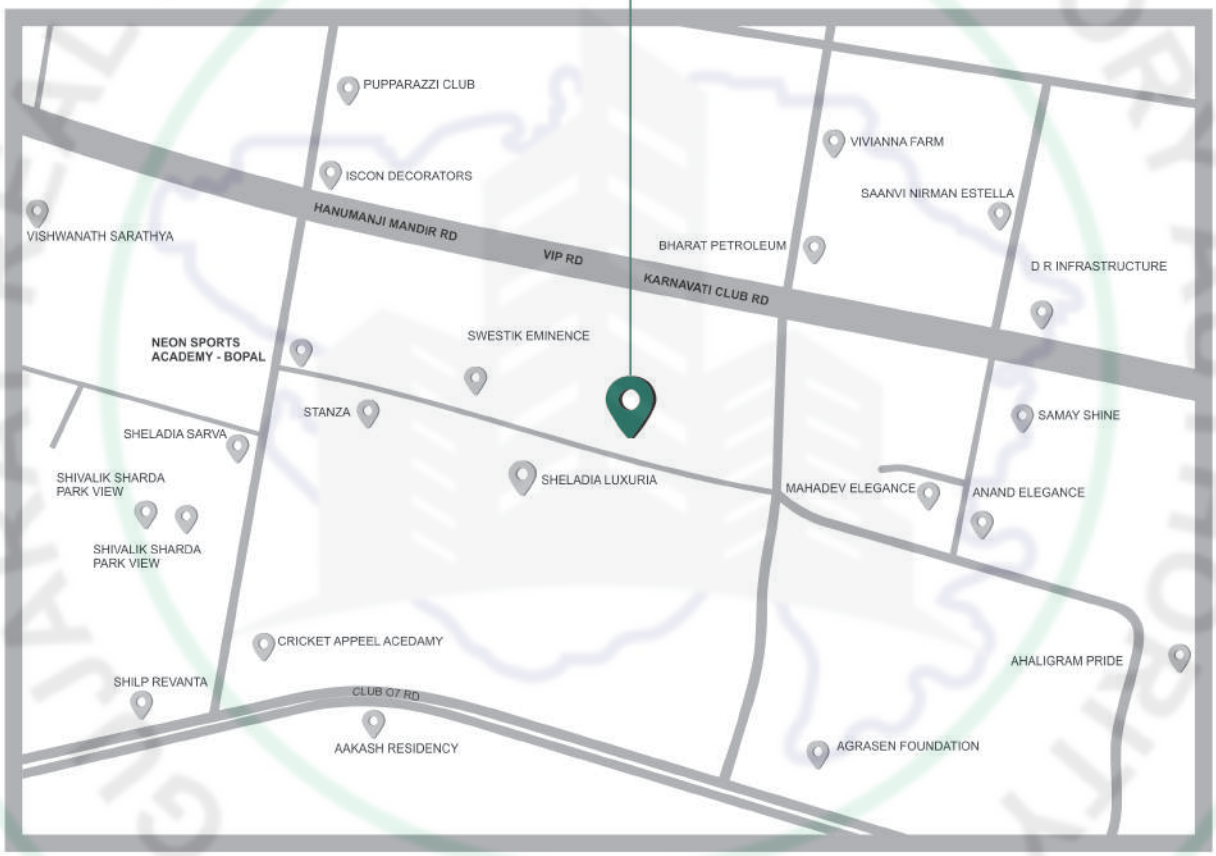

ADDRES :- GREEN ABALONE, OPP SHELADIA LUXURIA STANZA ROAD, VIP ROAD, SOUTH BOPAL, AHMEDABAD-380058
M. 8401066026

PROJECT BY	ARCHITECT	STRUCTURE
SIDDHIK DEVLOPERS	RAJESH DARJI	KETAV JOSHI

RERA REGISTER NO :
RERA WEBSITE : www.GUJRERA.GUJARAT.GOV.IN

LAYOUT PLAN
SCALE : 1.00 CM = 2.00 MT