
Centroid


Siddhivinayak Group
B-603, Shilp Aaron, Shindhu Bhavan Road, Nr. Pakwan Circle, Bodakdev, Ahmedabad, Gujarat – 380059.
Contact No. :- 9586007111

Project :- Centroid
Site Address :- Centroid, Opp. Hirapur Marriage Hall, Ambli Bopal Road, Bodakdev, Ahmedabad, Gujarat – 380054.


RERA Registration No._____ https://gujrera.gujarat.gov.in

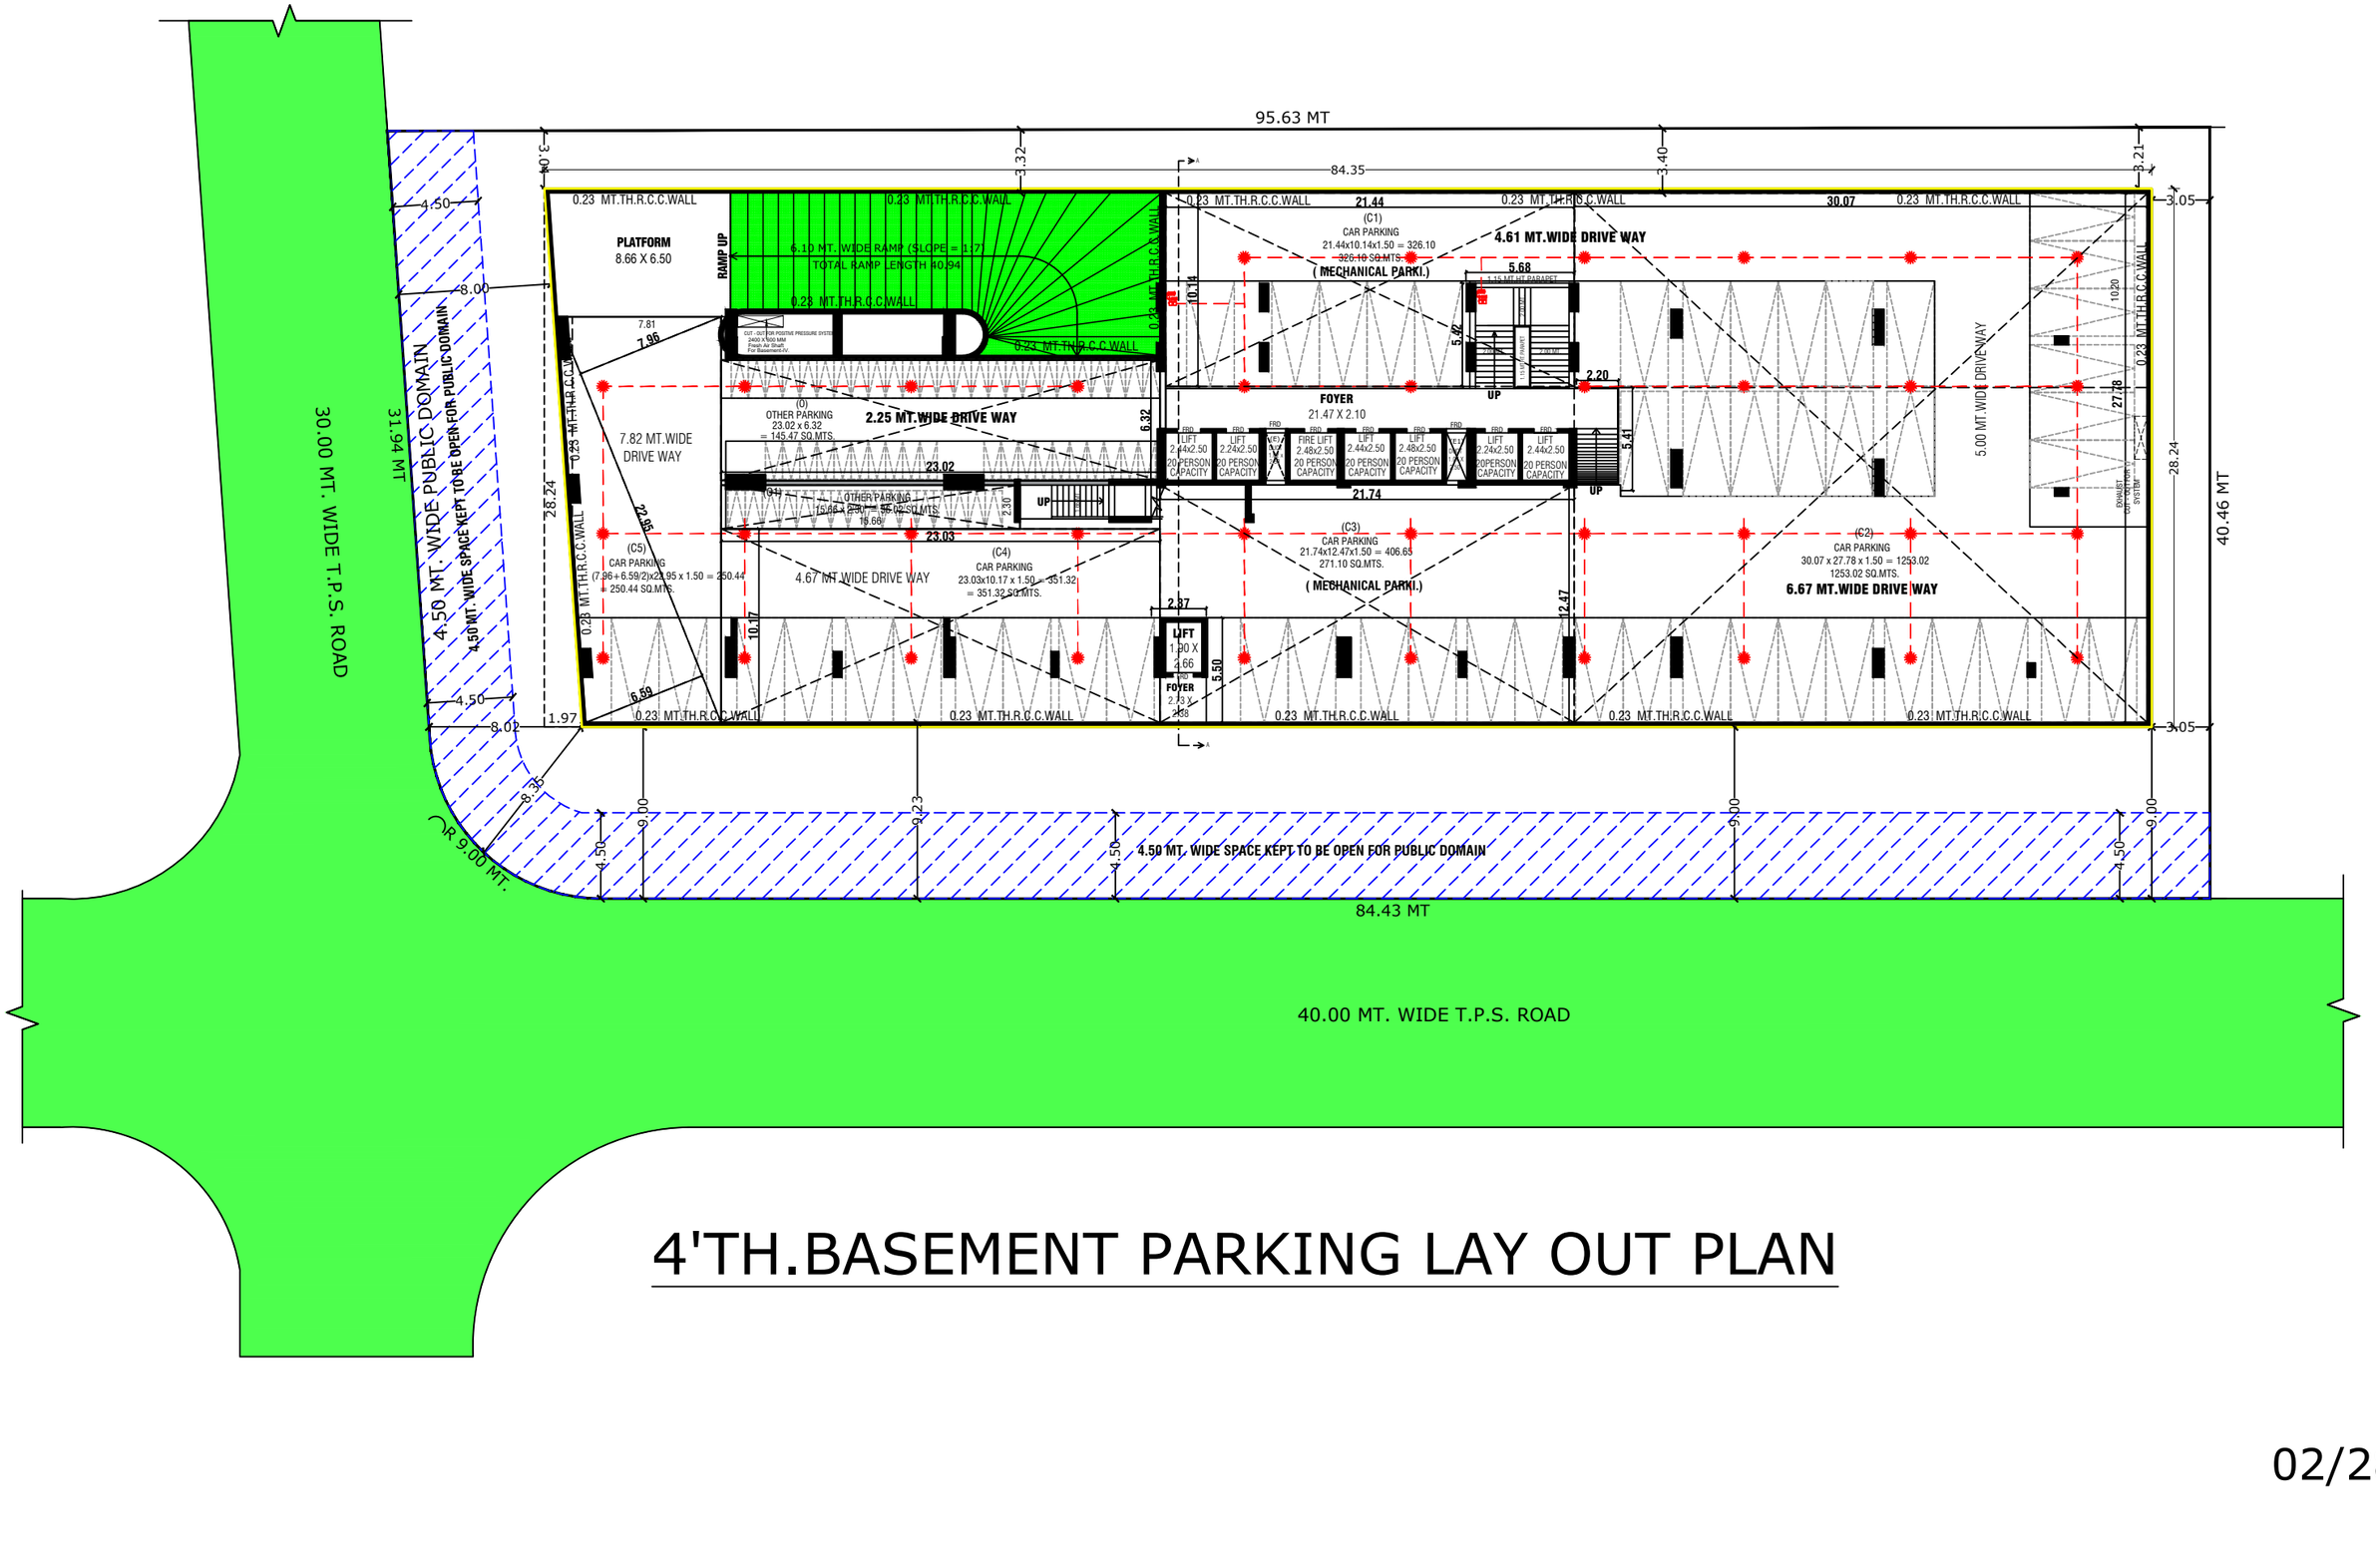


4'TH.BASEMENT PARKING LAY OUT PLAN

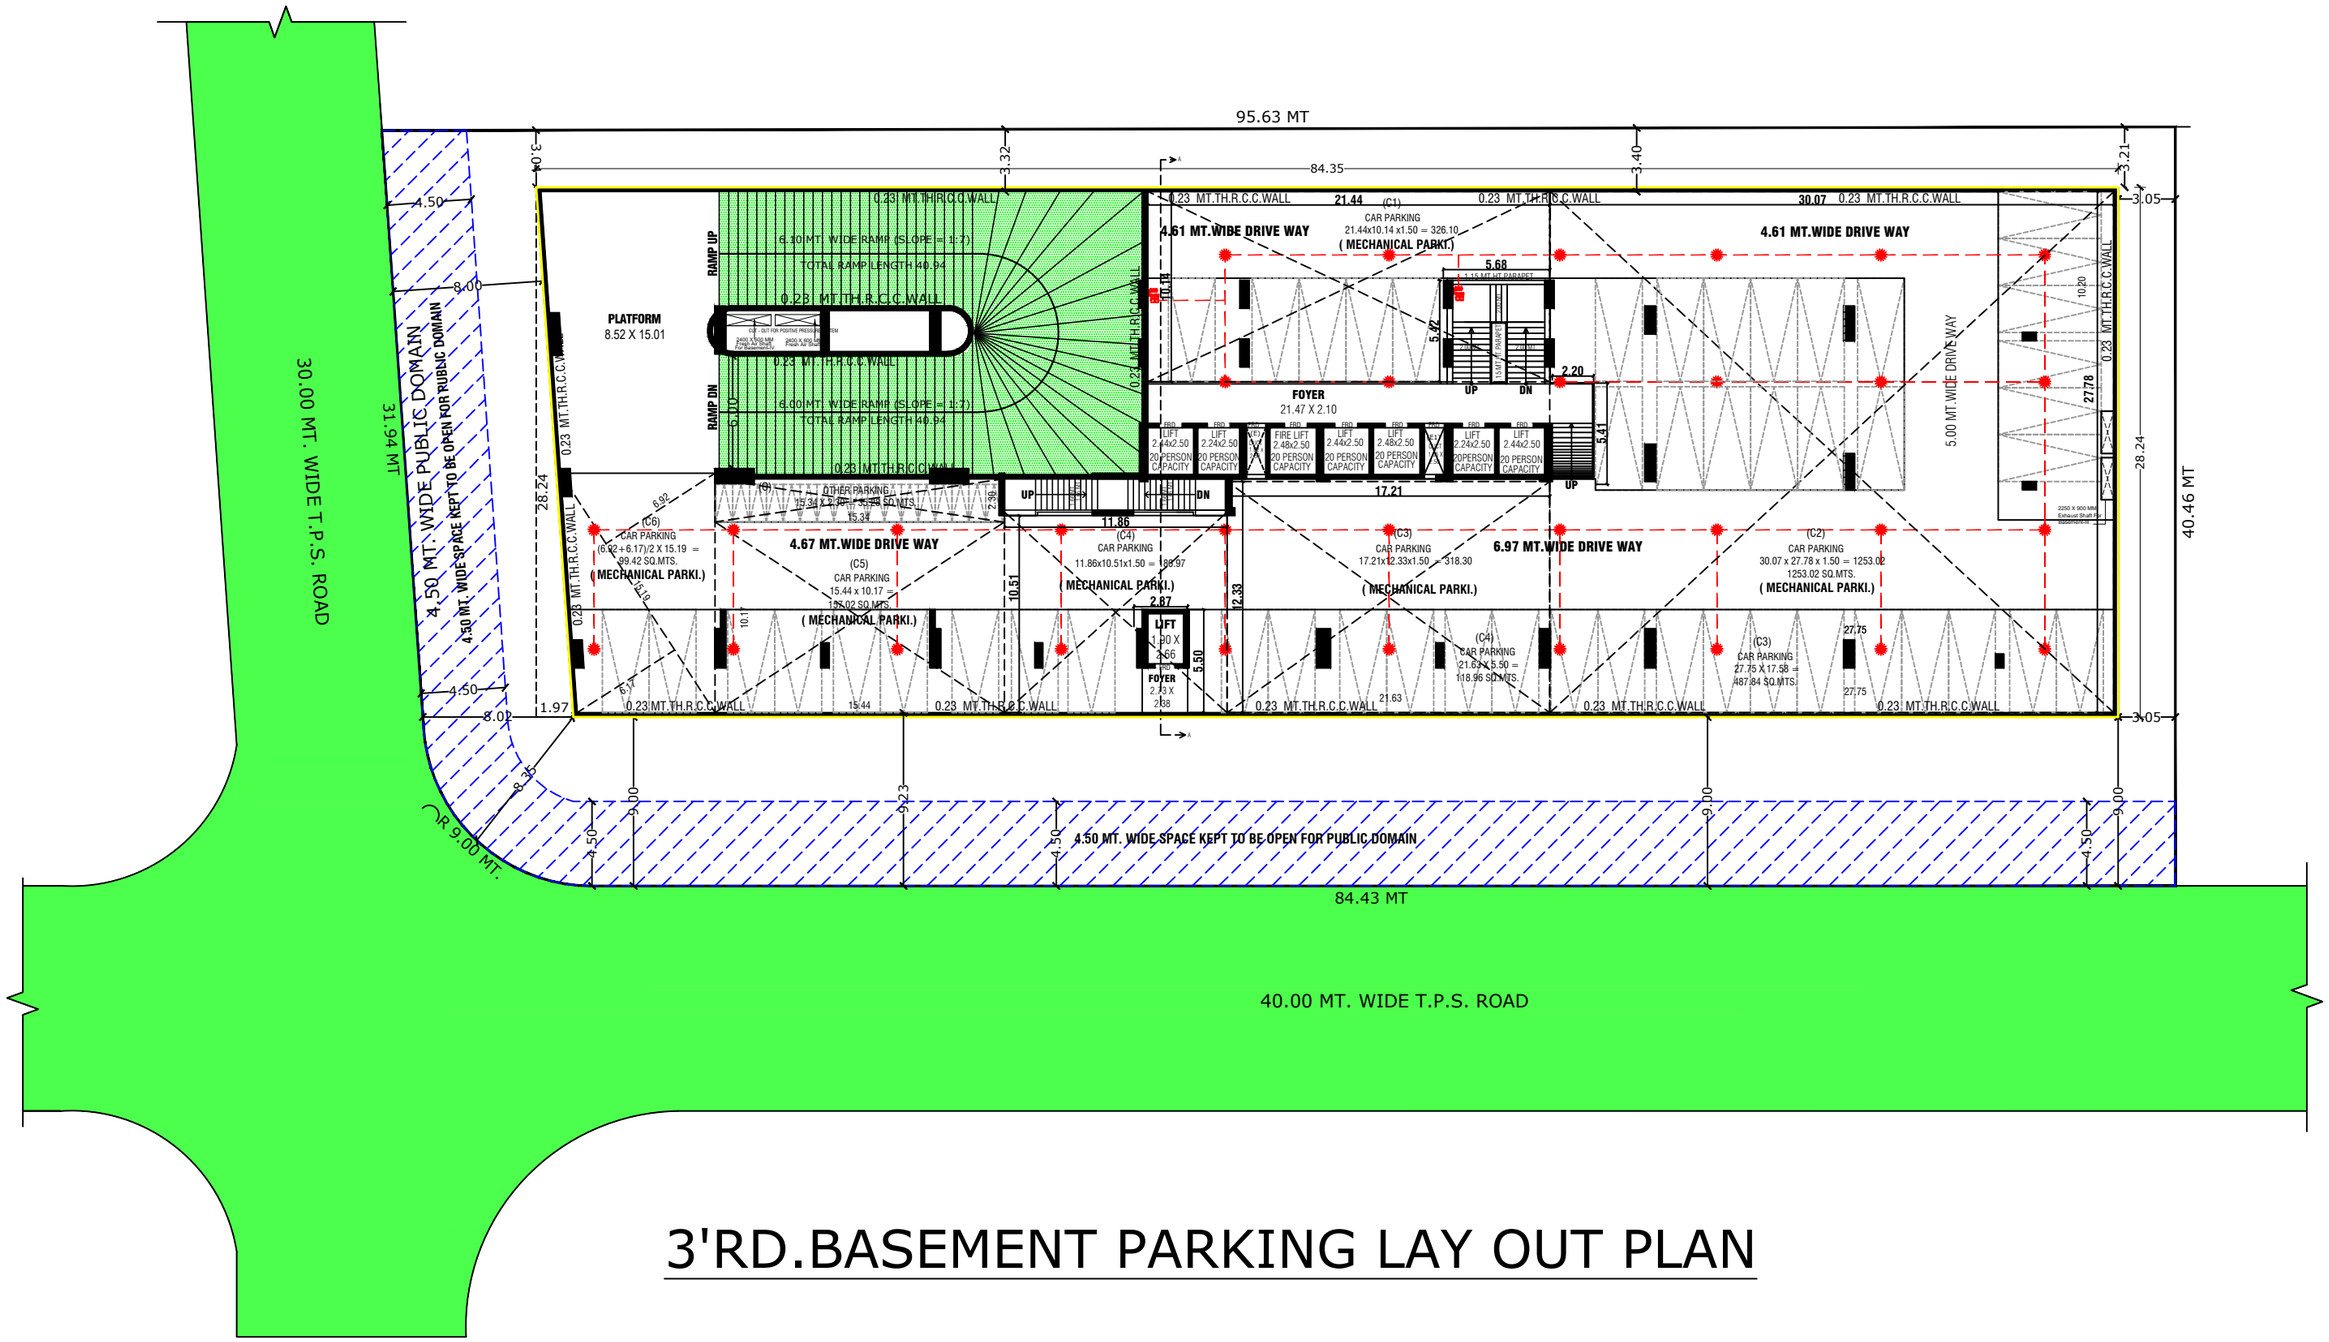


3'RD.BASEMENT PARKING LAY OUT PLAN

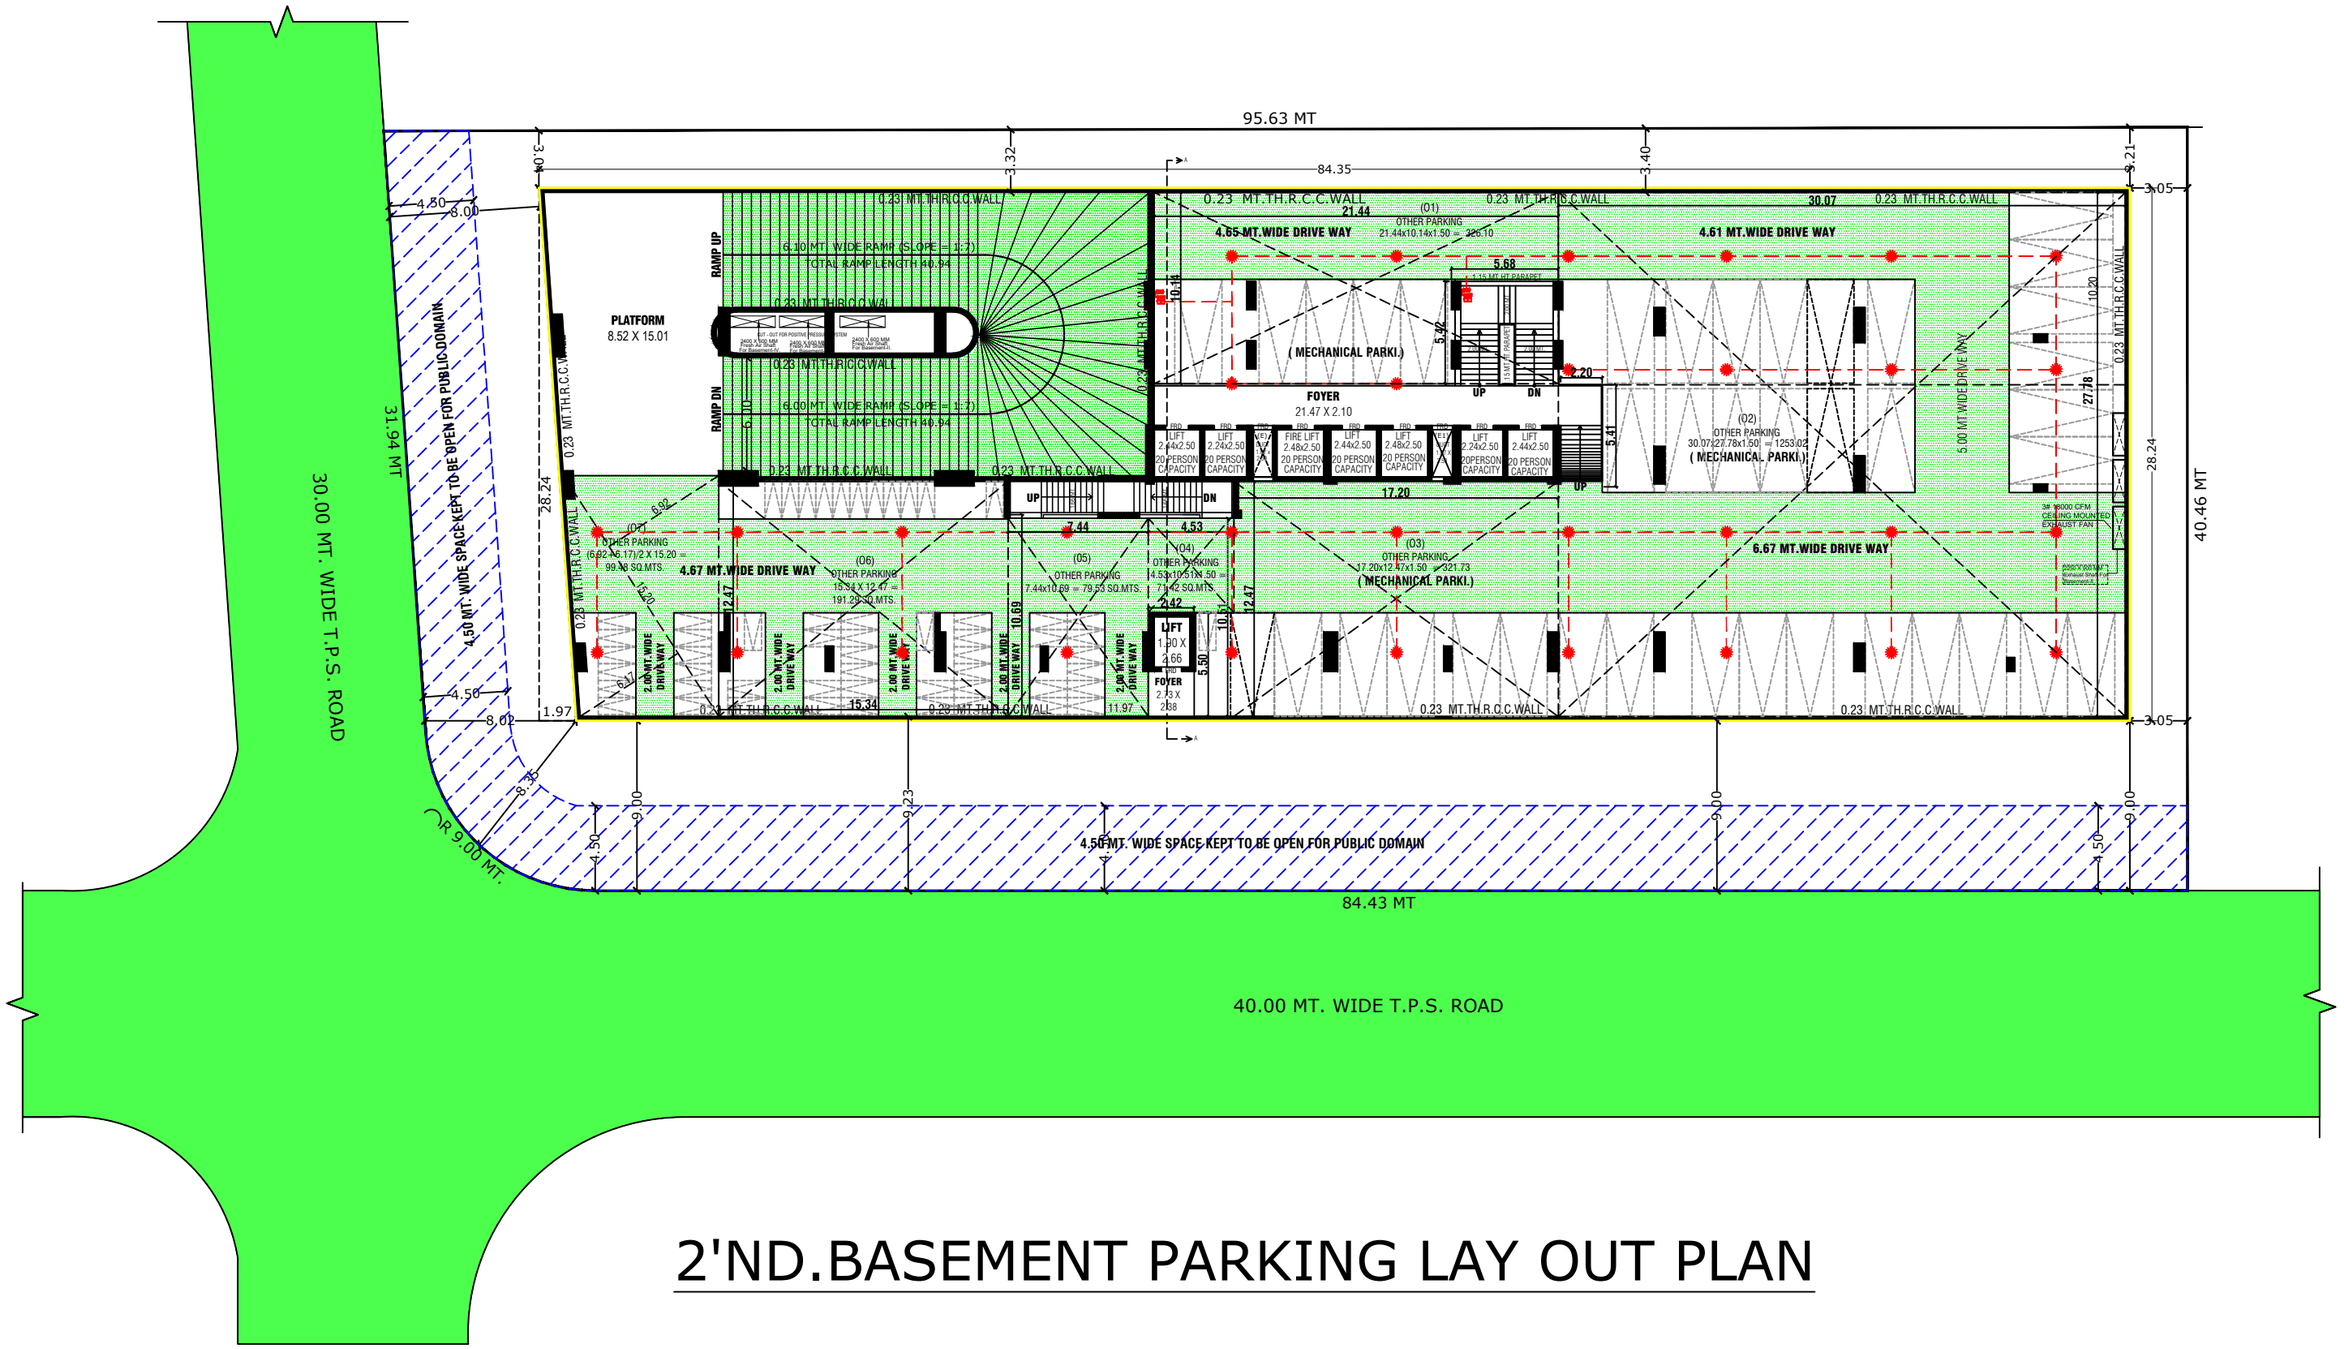


2'ND.BASEMENT PARKING LAY OUT PLAN

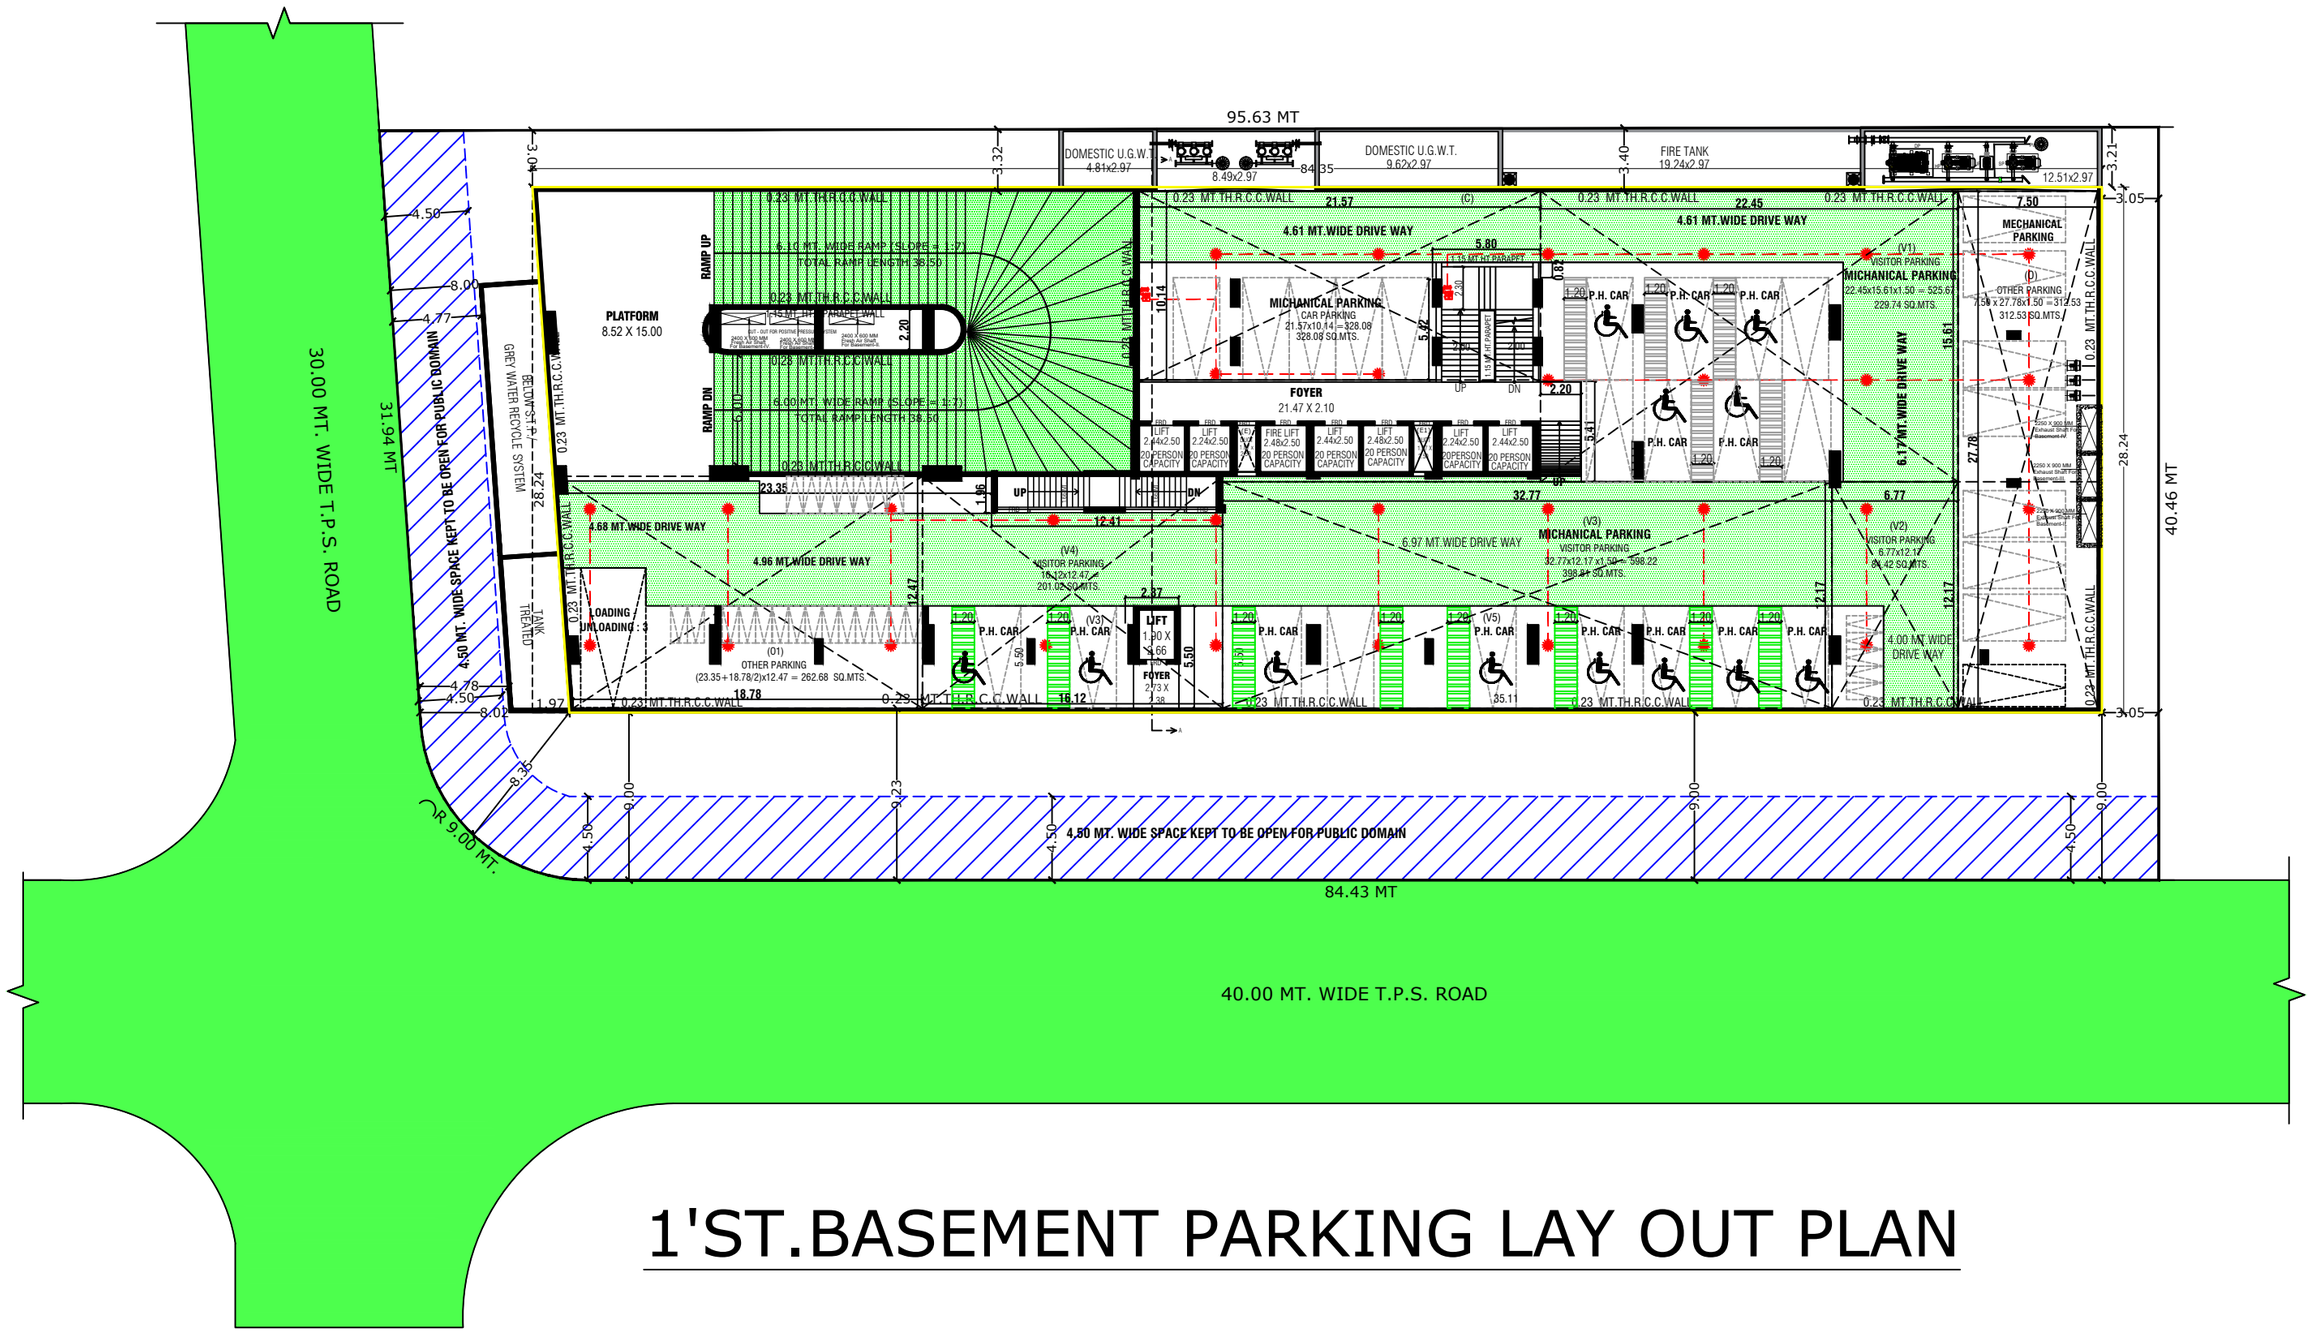


1'ST.BASEMENT PARKING LAY OUT PLAN

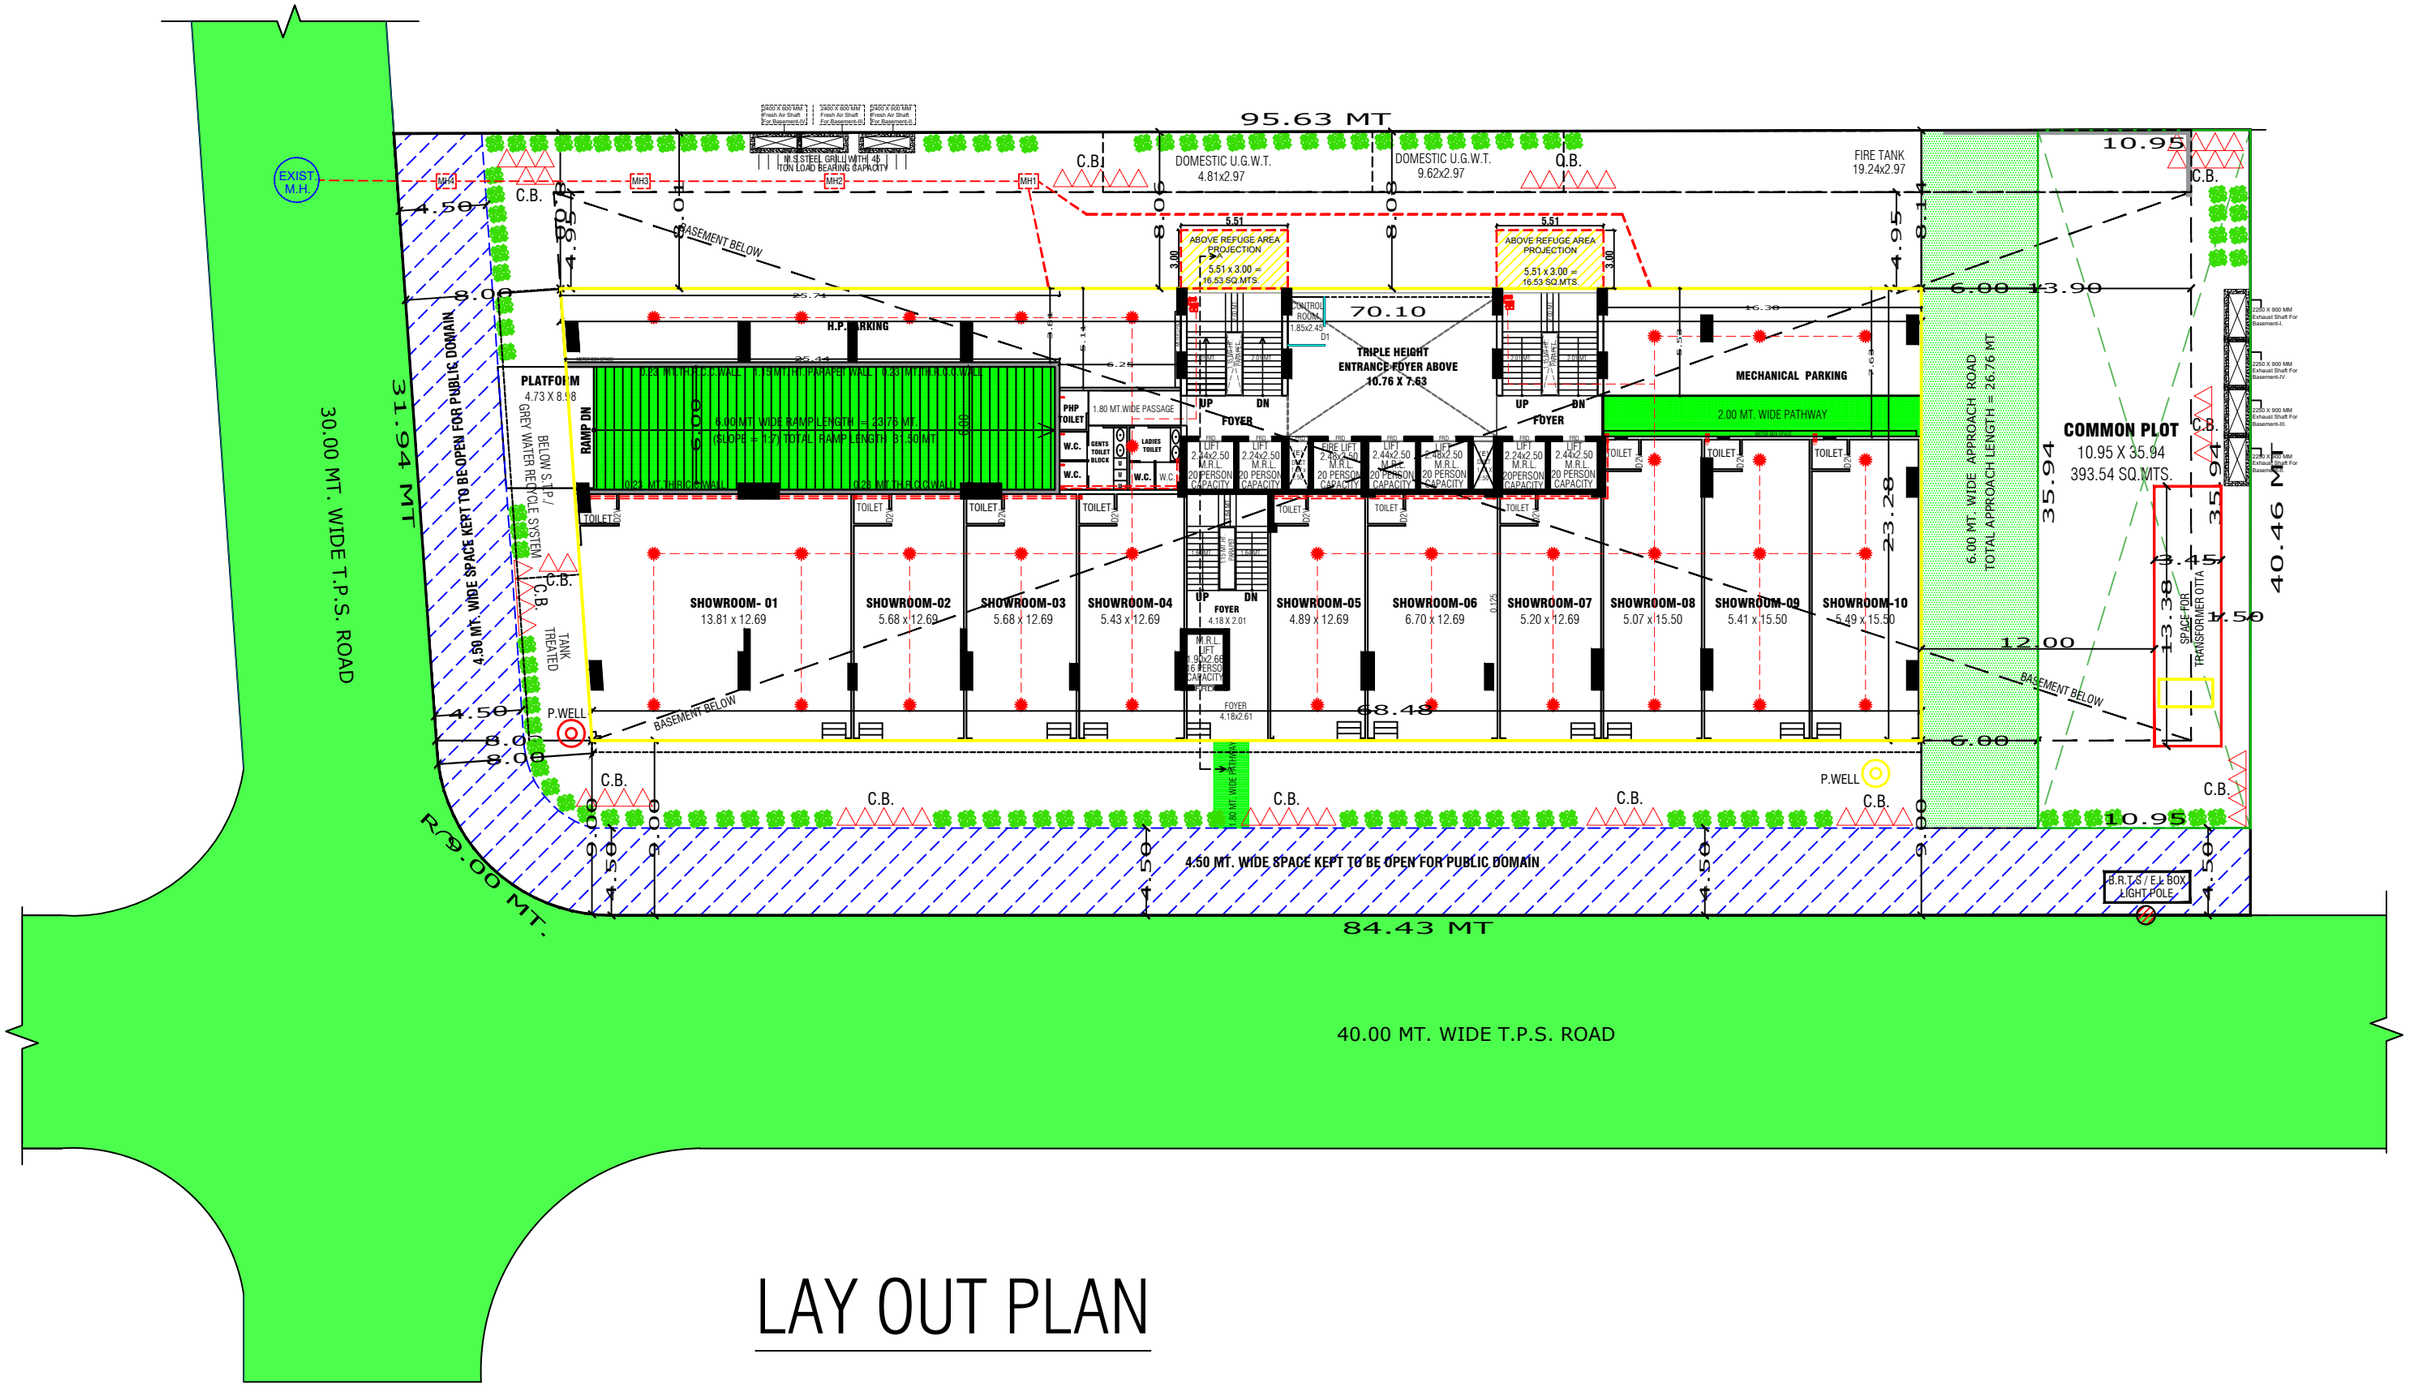
95.63 MT
EXIST M.H
30.00 MT. WIDE T.P.S. ROAD
31.94 MT
4.50 MT. WIDE SPACE KEPT TO BE OPEN FOR PUBLIC DOMAIN
BASEMENT BELOW
H.P. PARKING
PLATFORM
4.73 X 8.18
RAMP DN
6.00 MT. WIDE RAMP LENGTH = 29.75 MT.
(SLOPE = 1:7) TOTAL RAMP LENGTH 51.50 MT.
PHP TOILET
1.80 MT.WIDE PASSAGE
GENTS TOILET BLOCK
LADIES TOILET
TRIPLE HEIGHT ENTRANCE FOYER ABOVE 10.76 X 7.63
FOYER
MECHANICAL PARKING
2.00 MT. WIDE PATHWAY
SHOWROOM- 01 13.81 x 12.69
SHOWROOM-02 5.68 x 12.69
SHOWROOM-03 5.68 x 12.69
SHOWROOM-04 5.43 x 12.69
SHOWROOM-05 4.89 x 12.69
SHOWROOM-06 6.70 x 12.69
SHOWROOM-07 5.20 x 12.69
SHOWROOM-08 5.07 x 15.50
SHOWROOM-09 5.41 x 15.50
SHOWROOM-10 5.49 x 15.50
DOMESTIC U.G.W.T. 4.81x2.97
DOMESTIC U.G.W.T. 9.62x2.97
FIRE TANK 19.24x2.97
ABOVE REFUGE AREA PROJECTION 5.51 x 3.00 = 16.53 SQ.MTS.
CONTROL ROOM
FIRE LIFT 2.44x2.50 M.R.L. 20 PERSON CAPACITY
LIFT 2.44x2.50 M.R.L. 20 PERSON CAPACITY
TOILET
FOYER 4.18 X 2.01
M.R.L. LIFT 1.90x2.65 6 PERSON CAPACITY
FOYER 4.18x2.61
68.48
23.28
70.10
6.00 MT. WIDE APPROACH ROAD TOTAL APPROACH LENGTH = 26.76 MT
COMMON PLOT
10.95 X 35.94
393.54 SQ.MTS.
35.94
40.46 MT
SPACE FOR TRANSFORMER OTTA
13.38
3.15
1.50
12.00
6.00
10.95
P.WELL
TANK TREATED
BELOW S.T.P./ GREY WATER RECYCLE SYSTEM
4.50 MT. WIDE SPACE KEPT TO BE OPEN FOR PUBLIC DOMAIN
R-9.00 MT.
9.00
4.50
C.B.
84.43 MT
40.00 MT. WIDE T.P.S. ROAD
B.R.T.S / E.L. BOX LIGHT POLE


LAY OUT PLAN

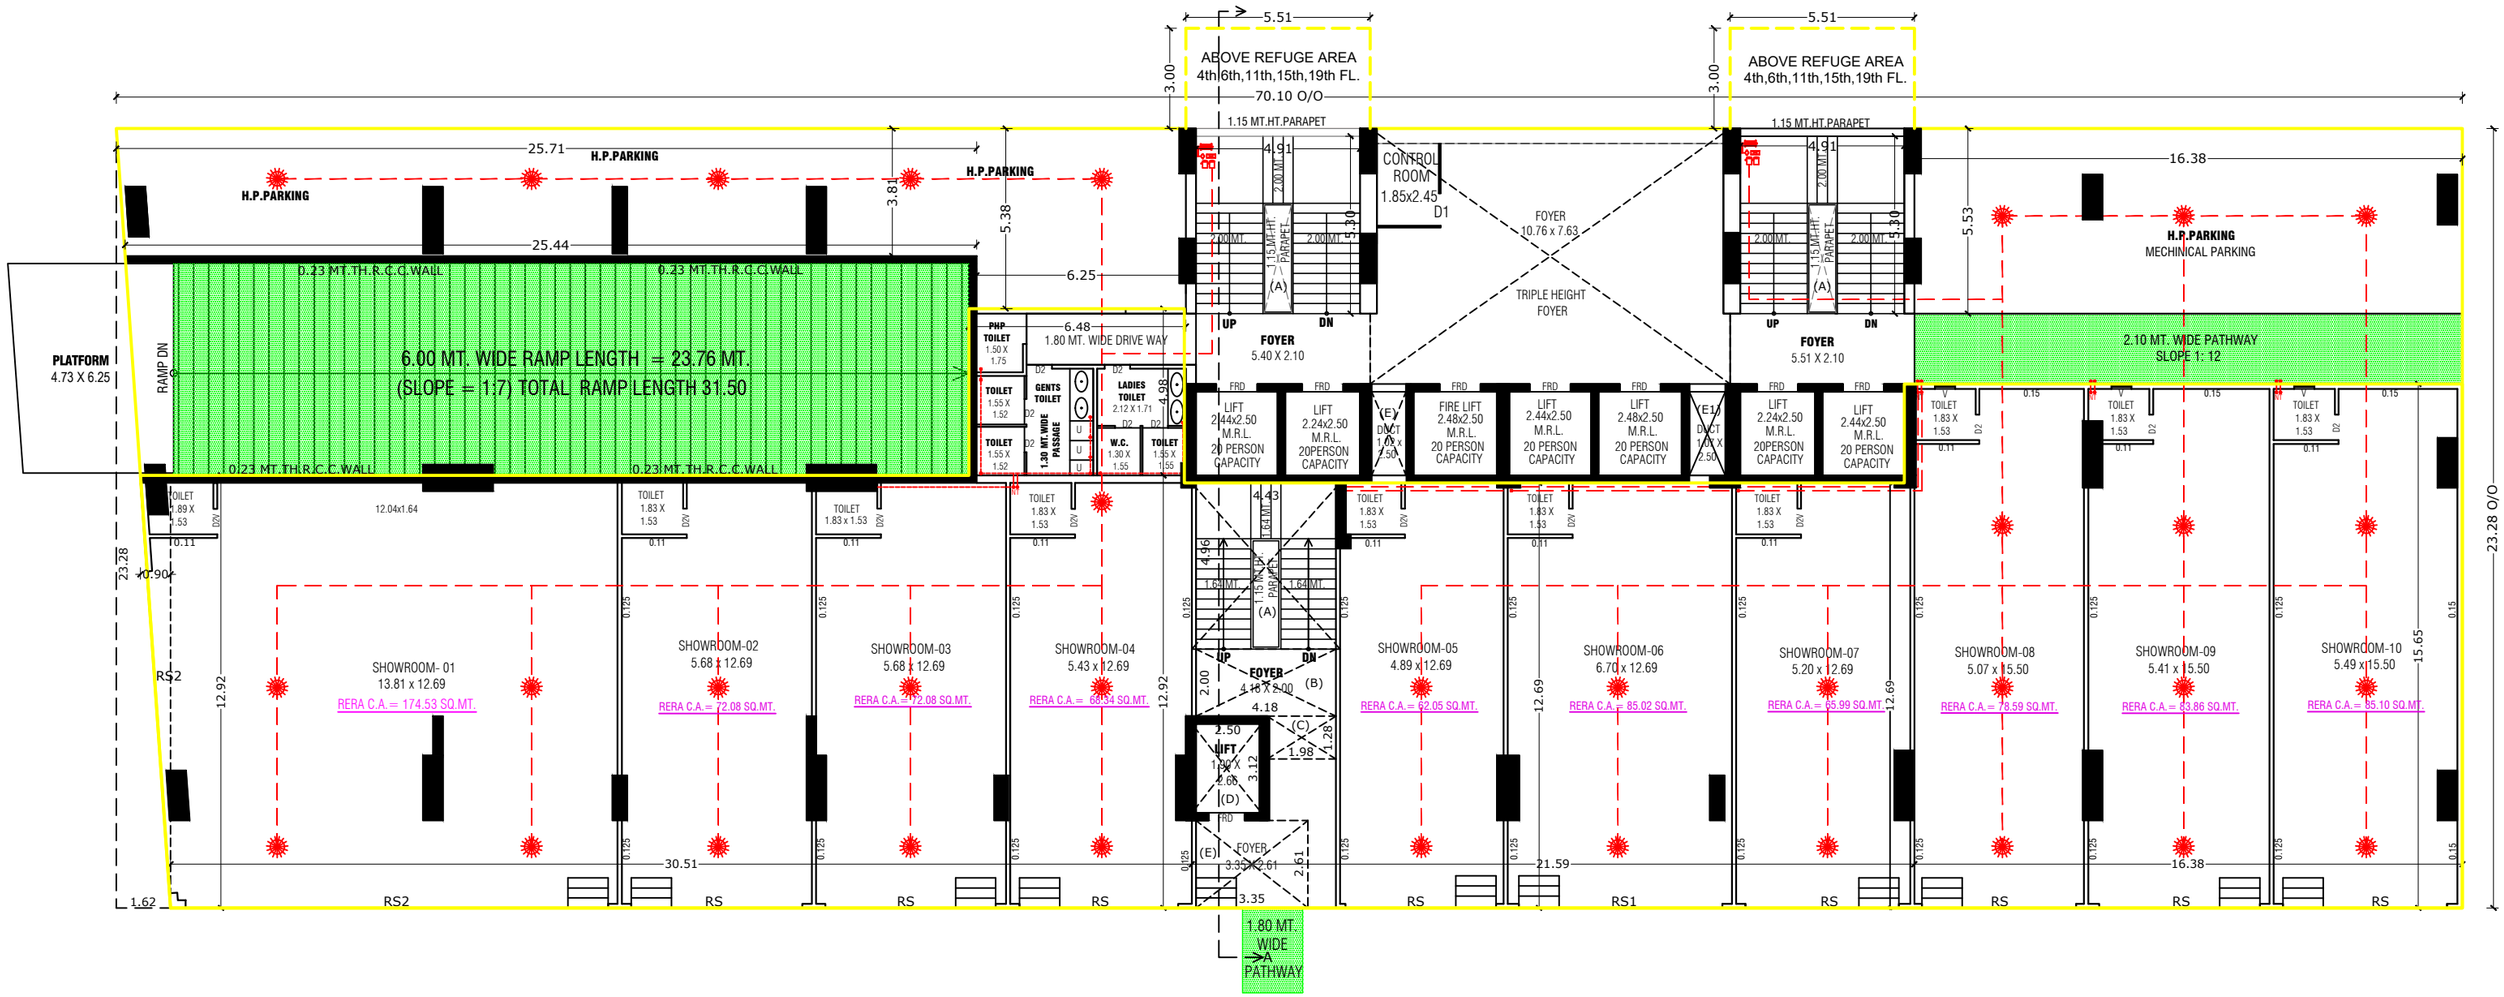


GROUND FLOOR PLAN (S.P.+H.P.)

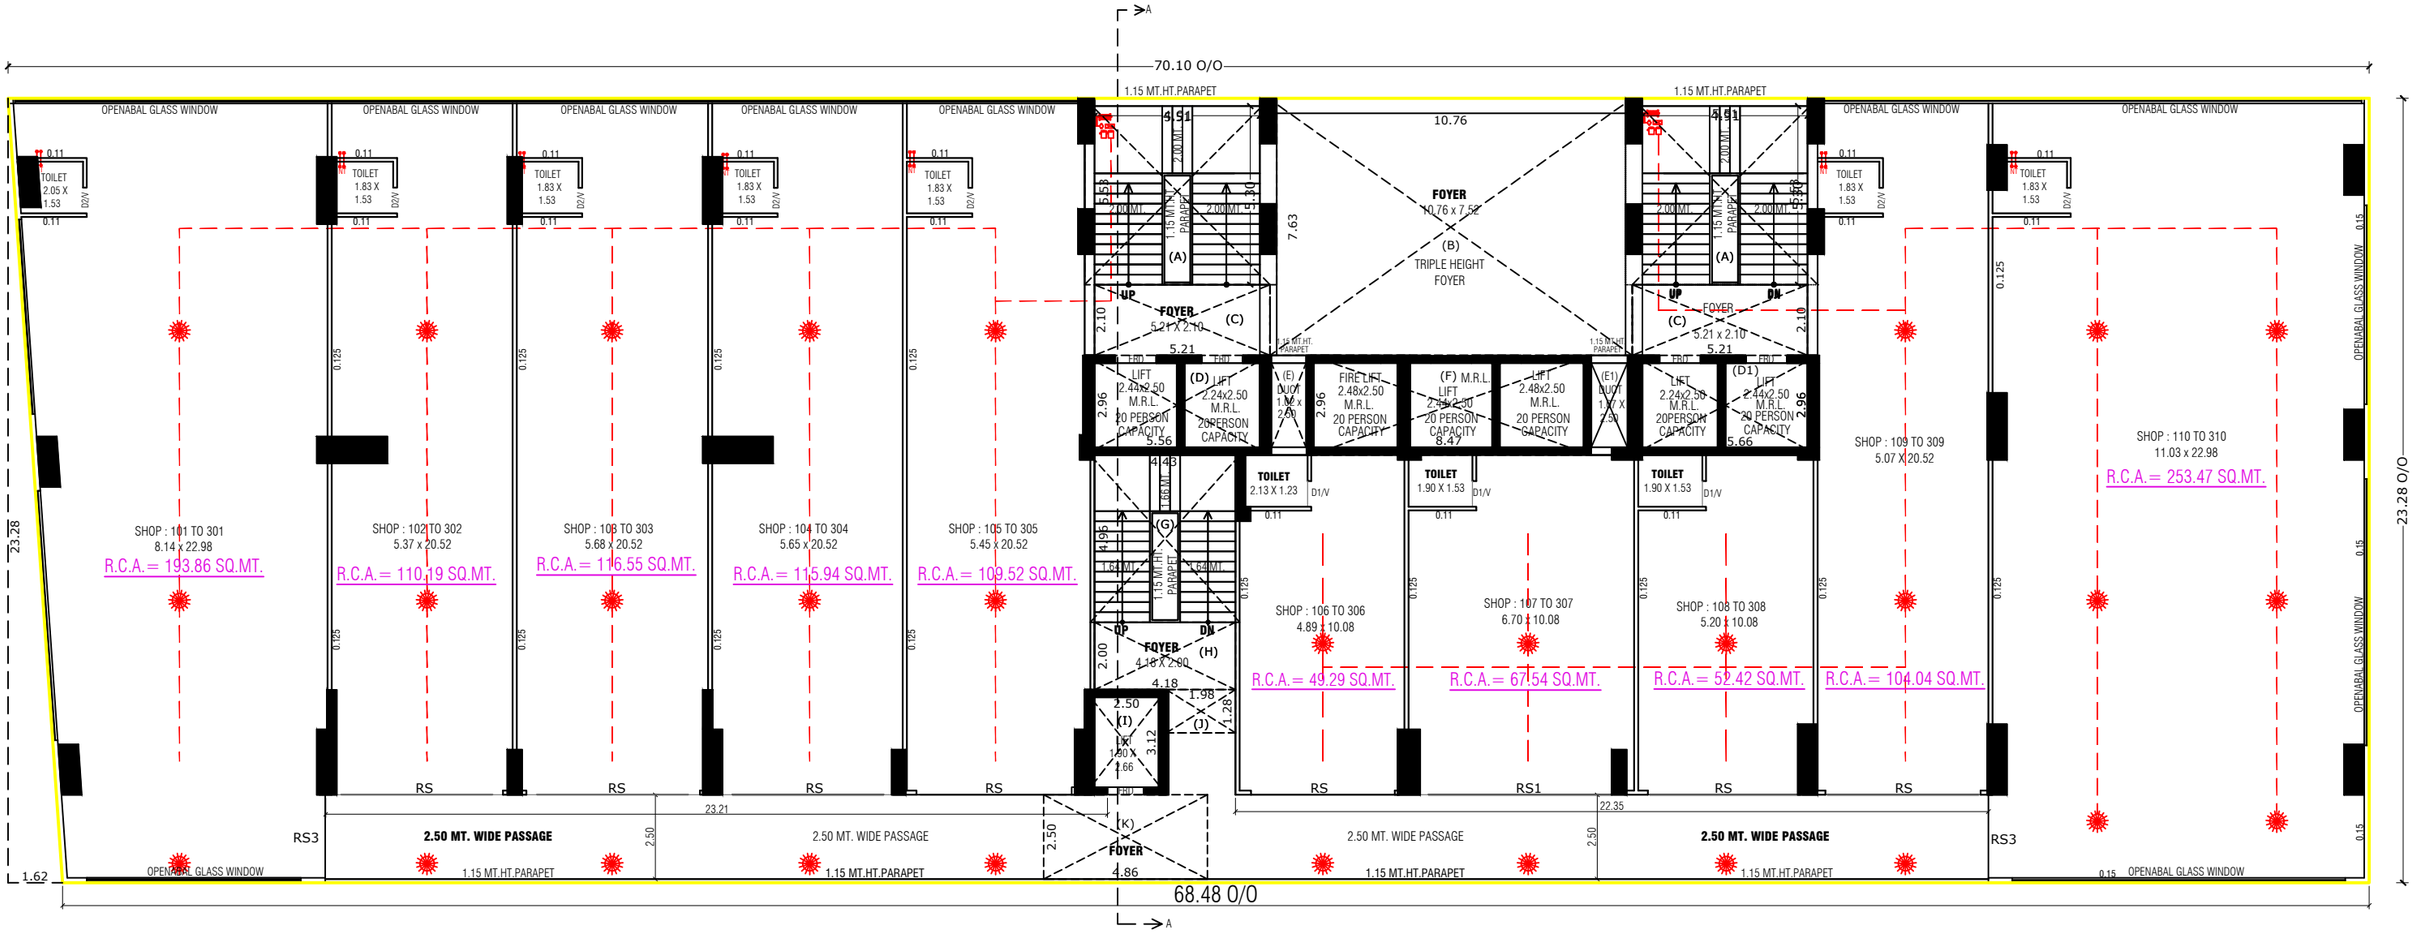


1'ST,2'ND,3RD FLOOR PLAN

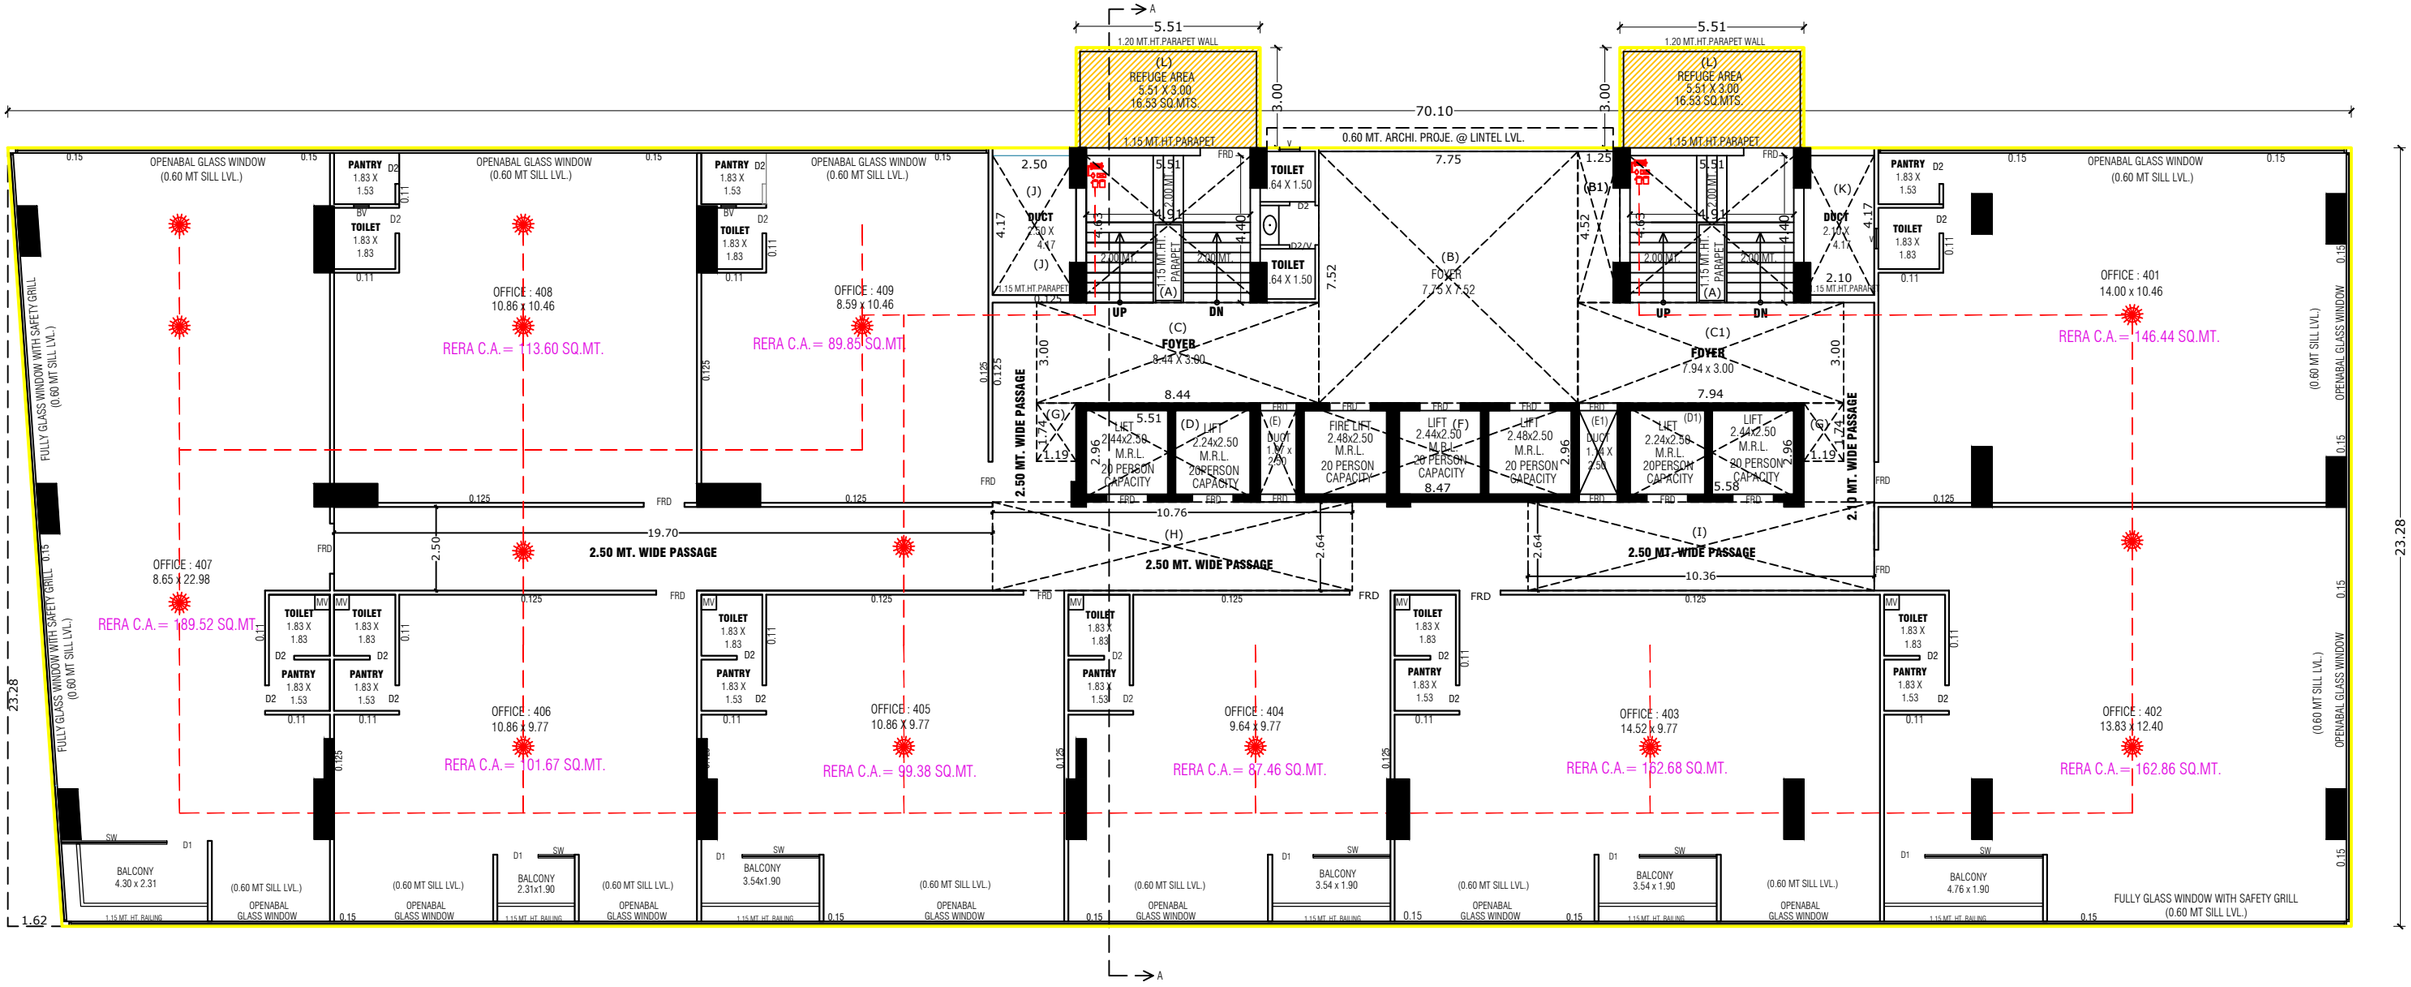


(4'TH.FLOOR PLAN)

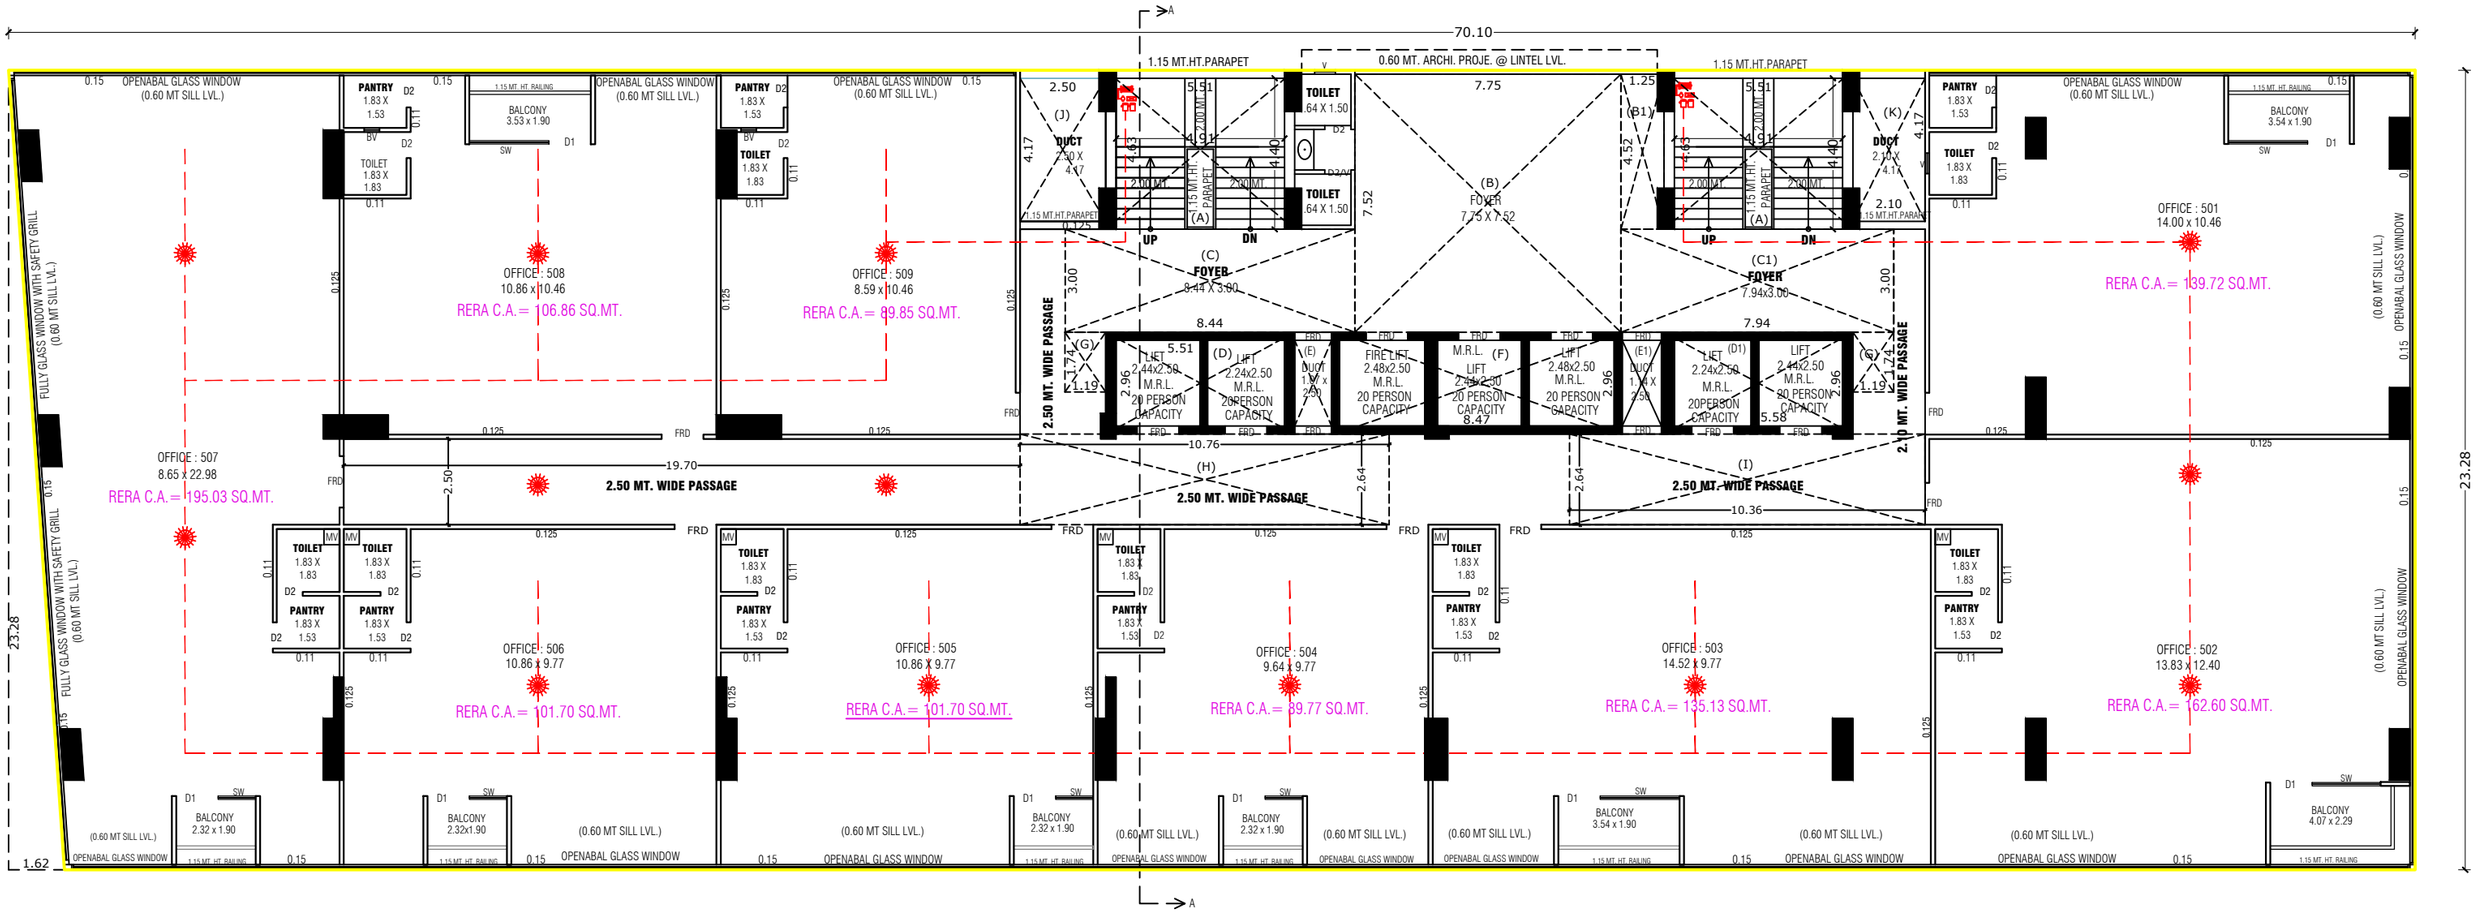


(5'TH.FLOOR PLAN)

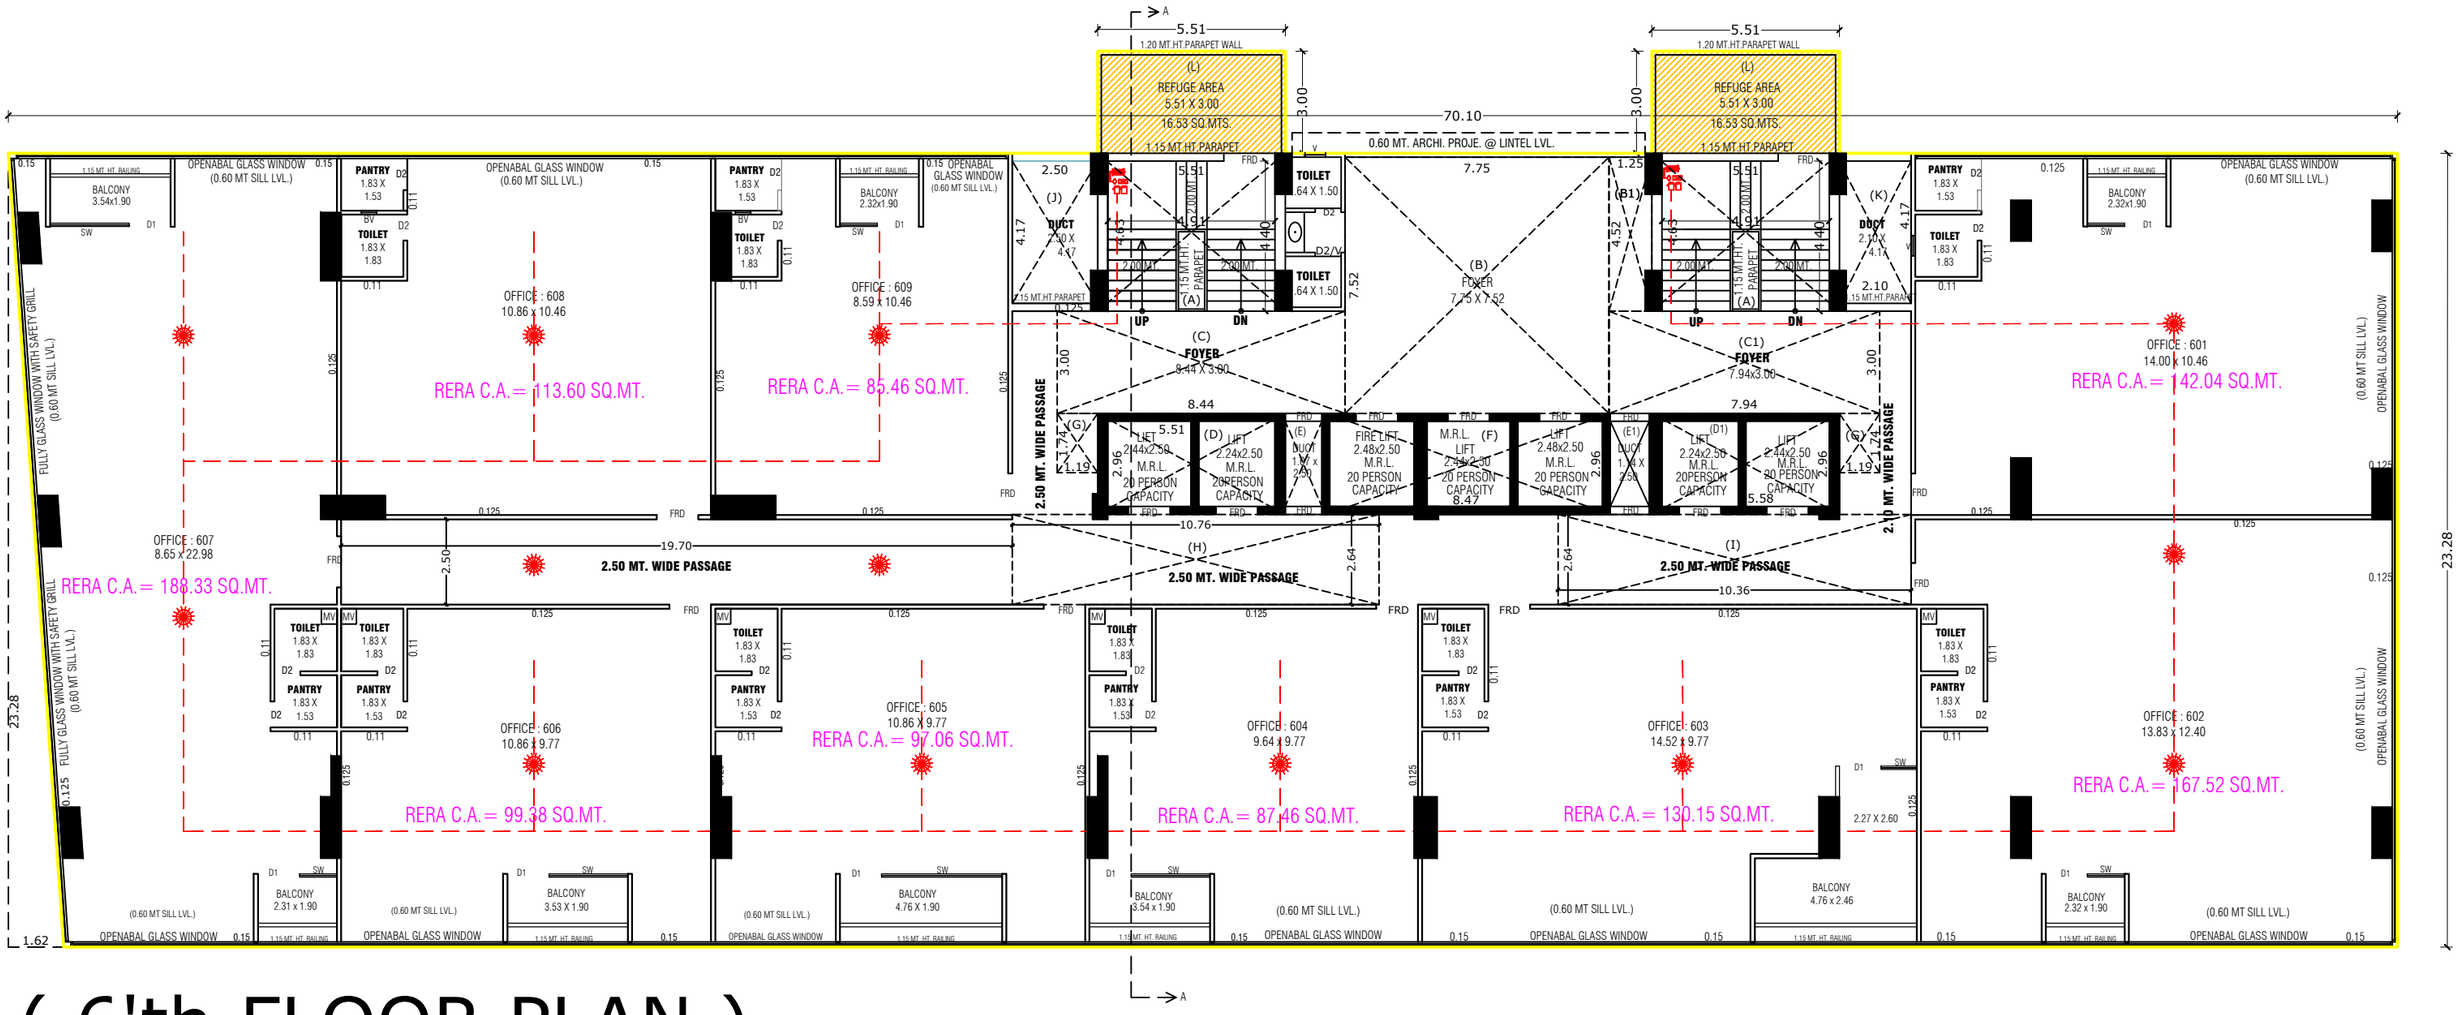


(6'th,FLOOR PLAN)

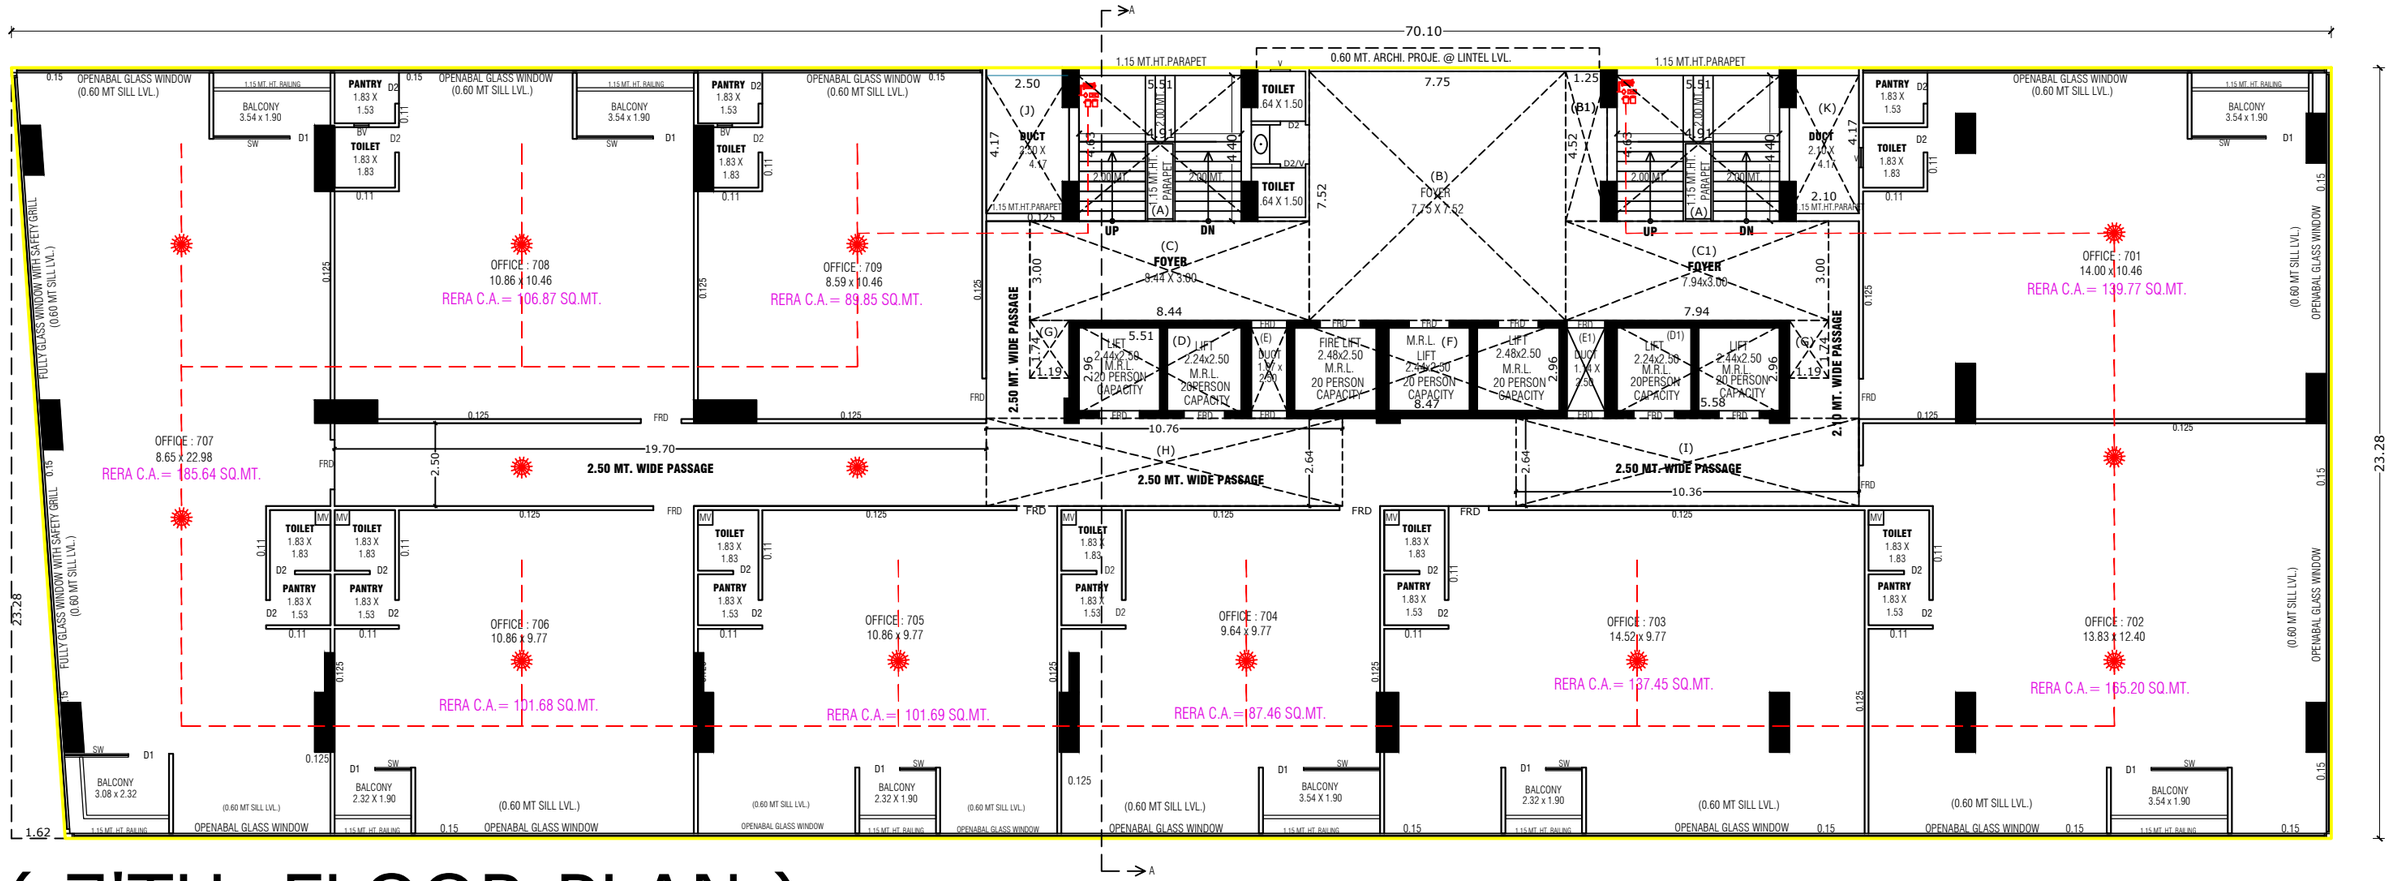


(7'TH. FLOOR PLAN)

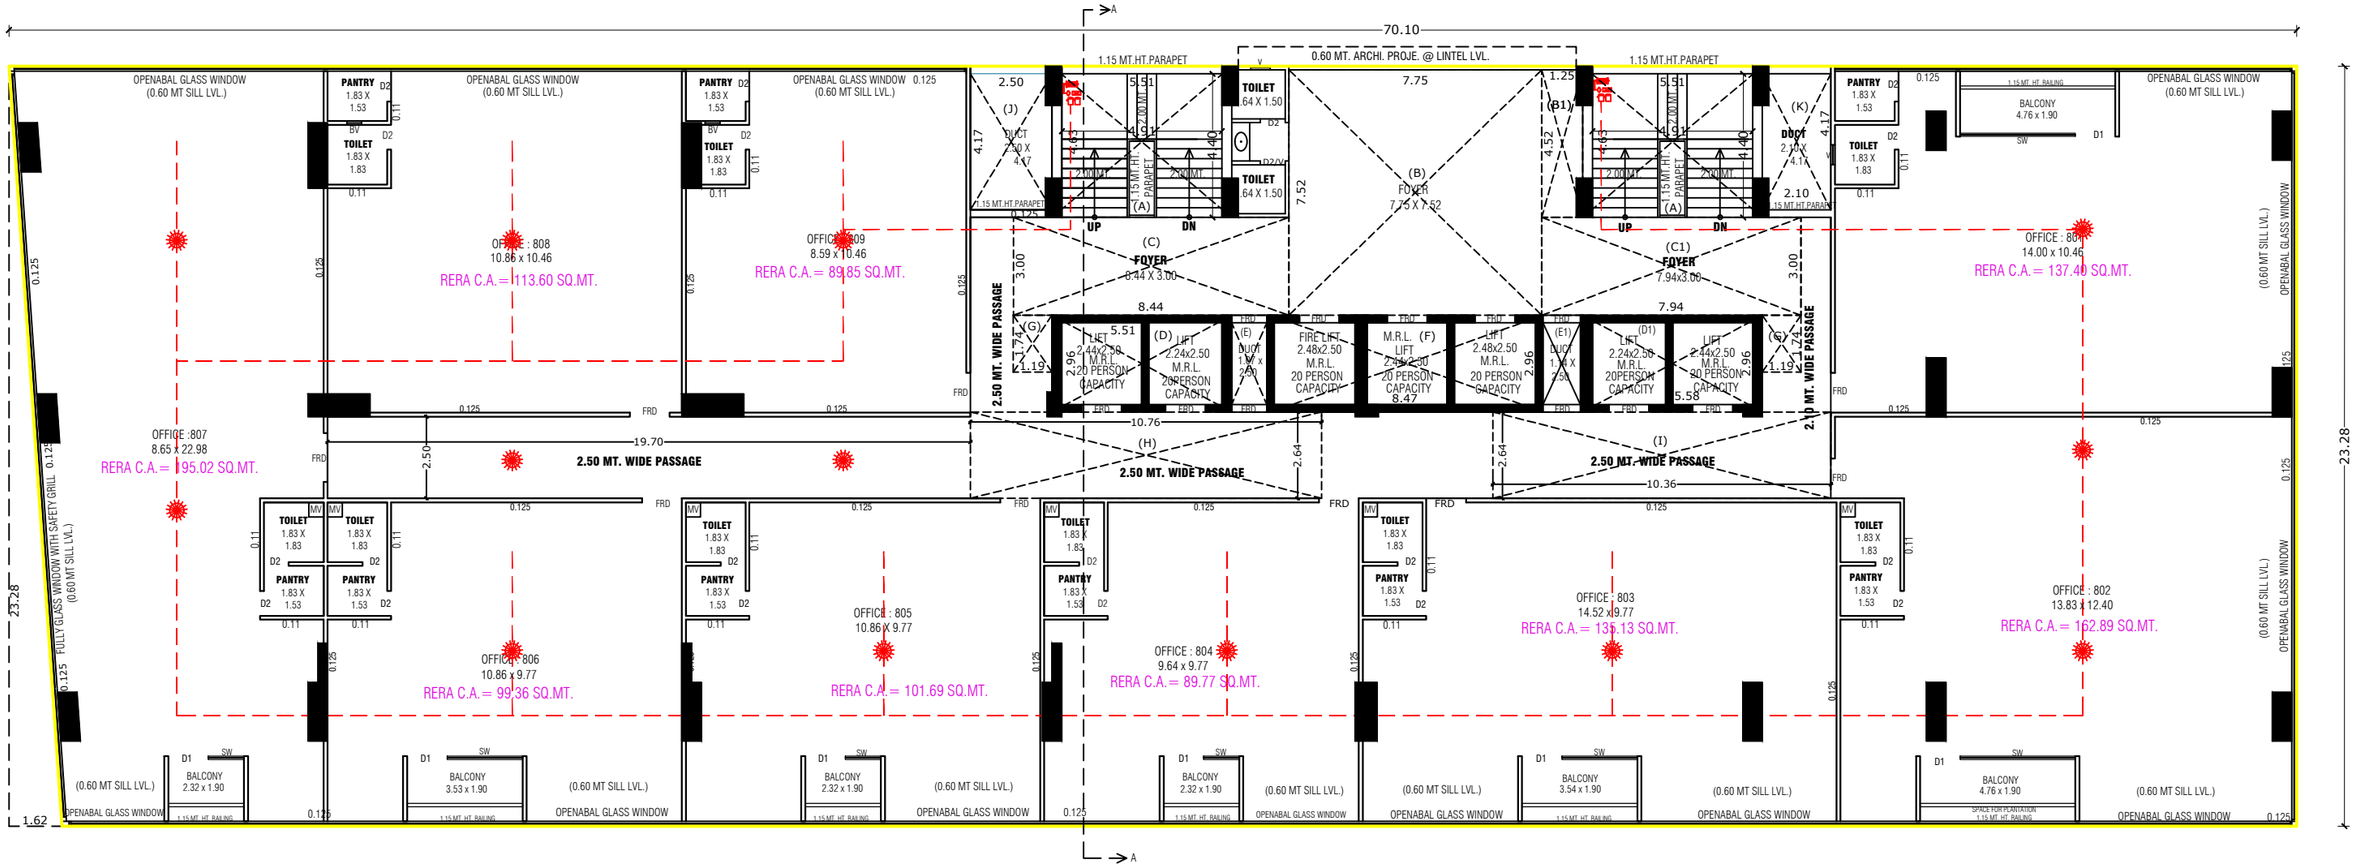


(8'TH.FLOOR PLAN)

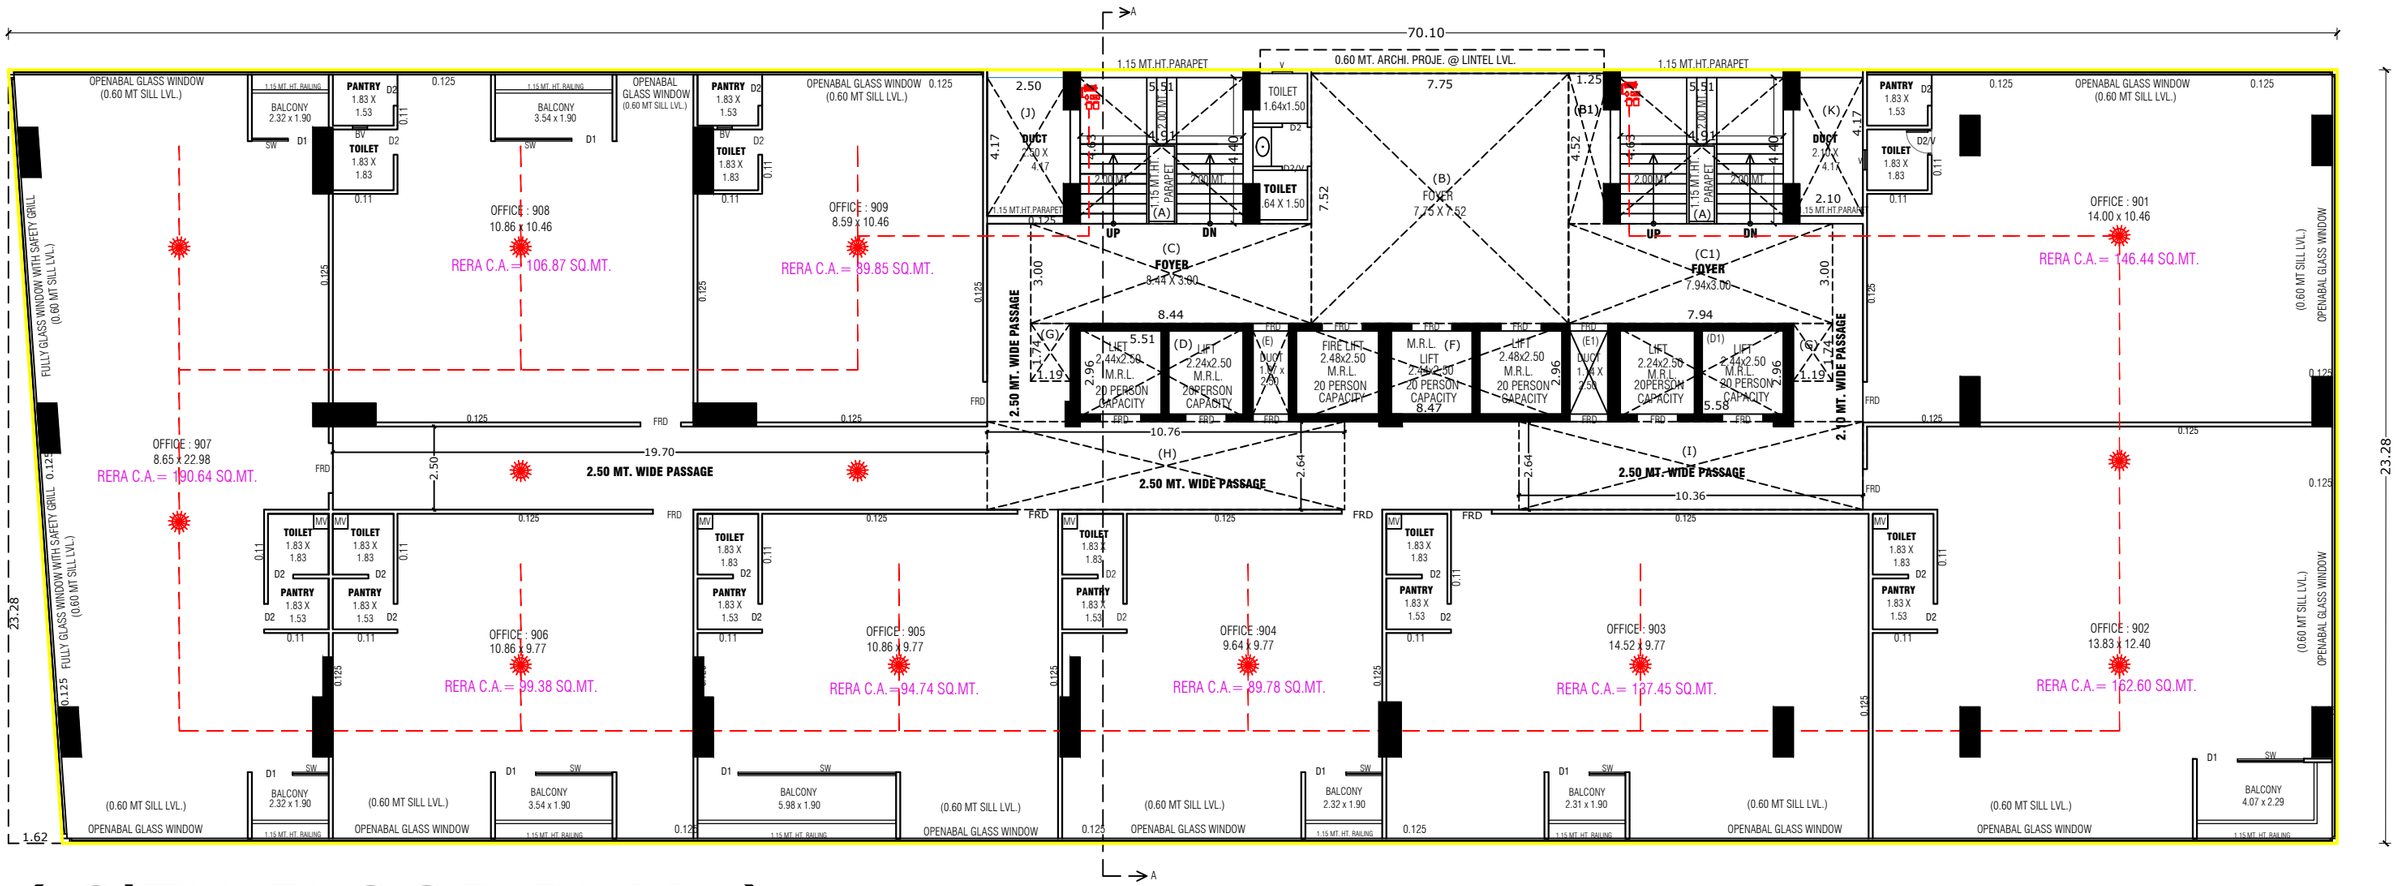


(9'TH.FLOOR PLAN)

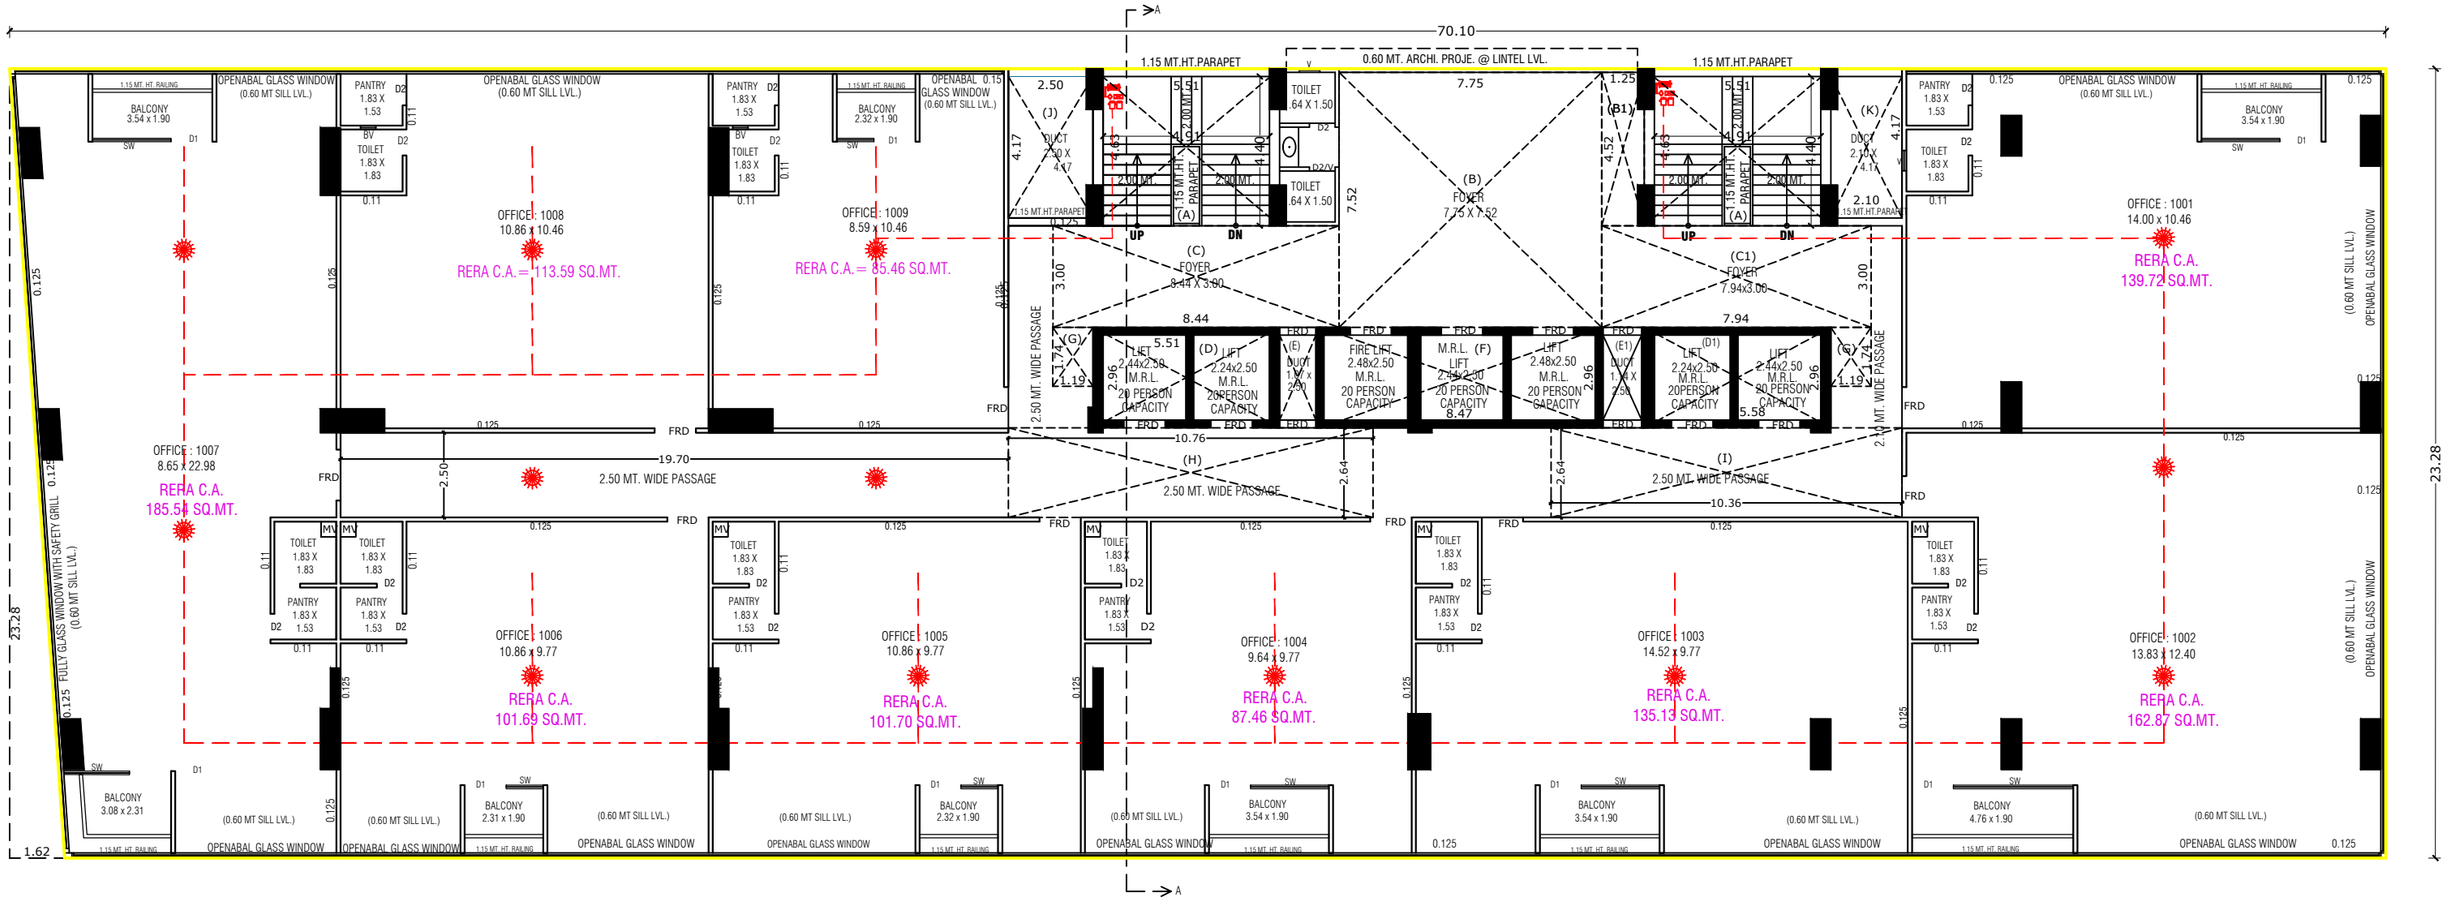


(10'TH.FLOOR PLAN)

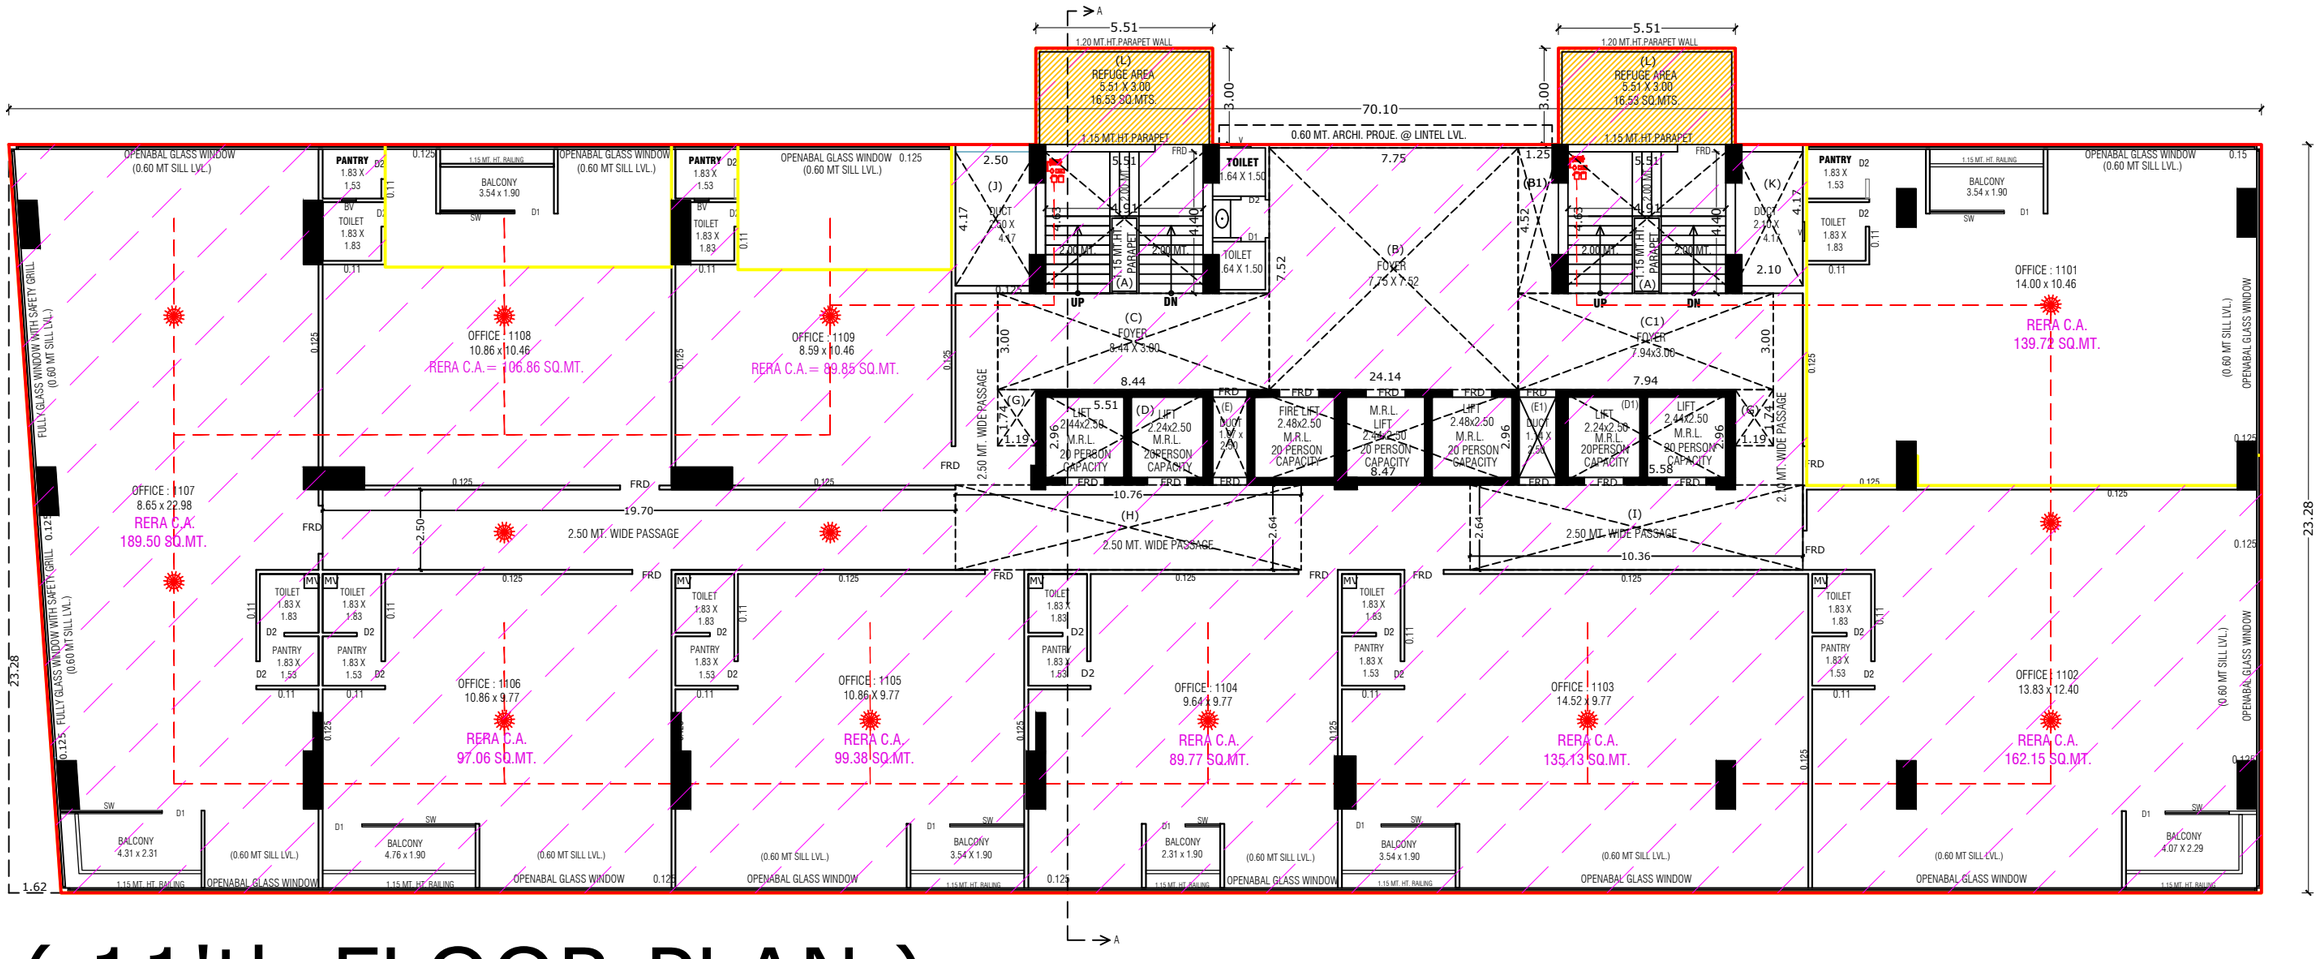


(11'th,FLOOR PLAN)

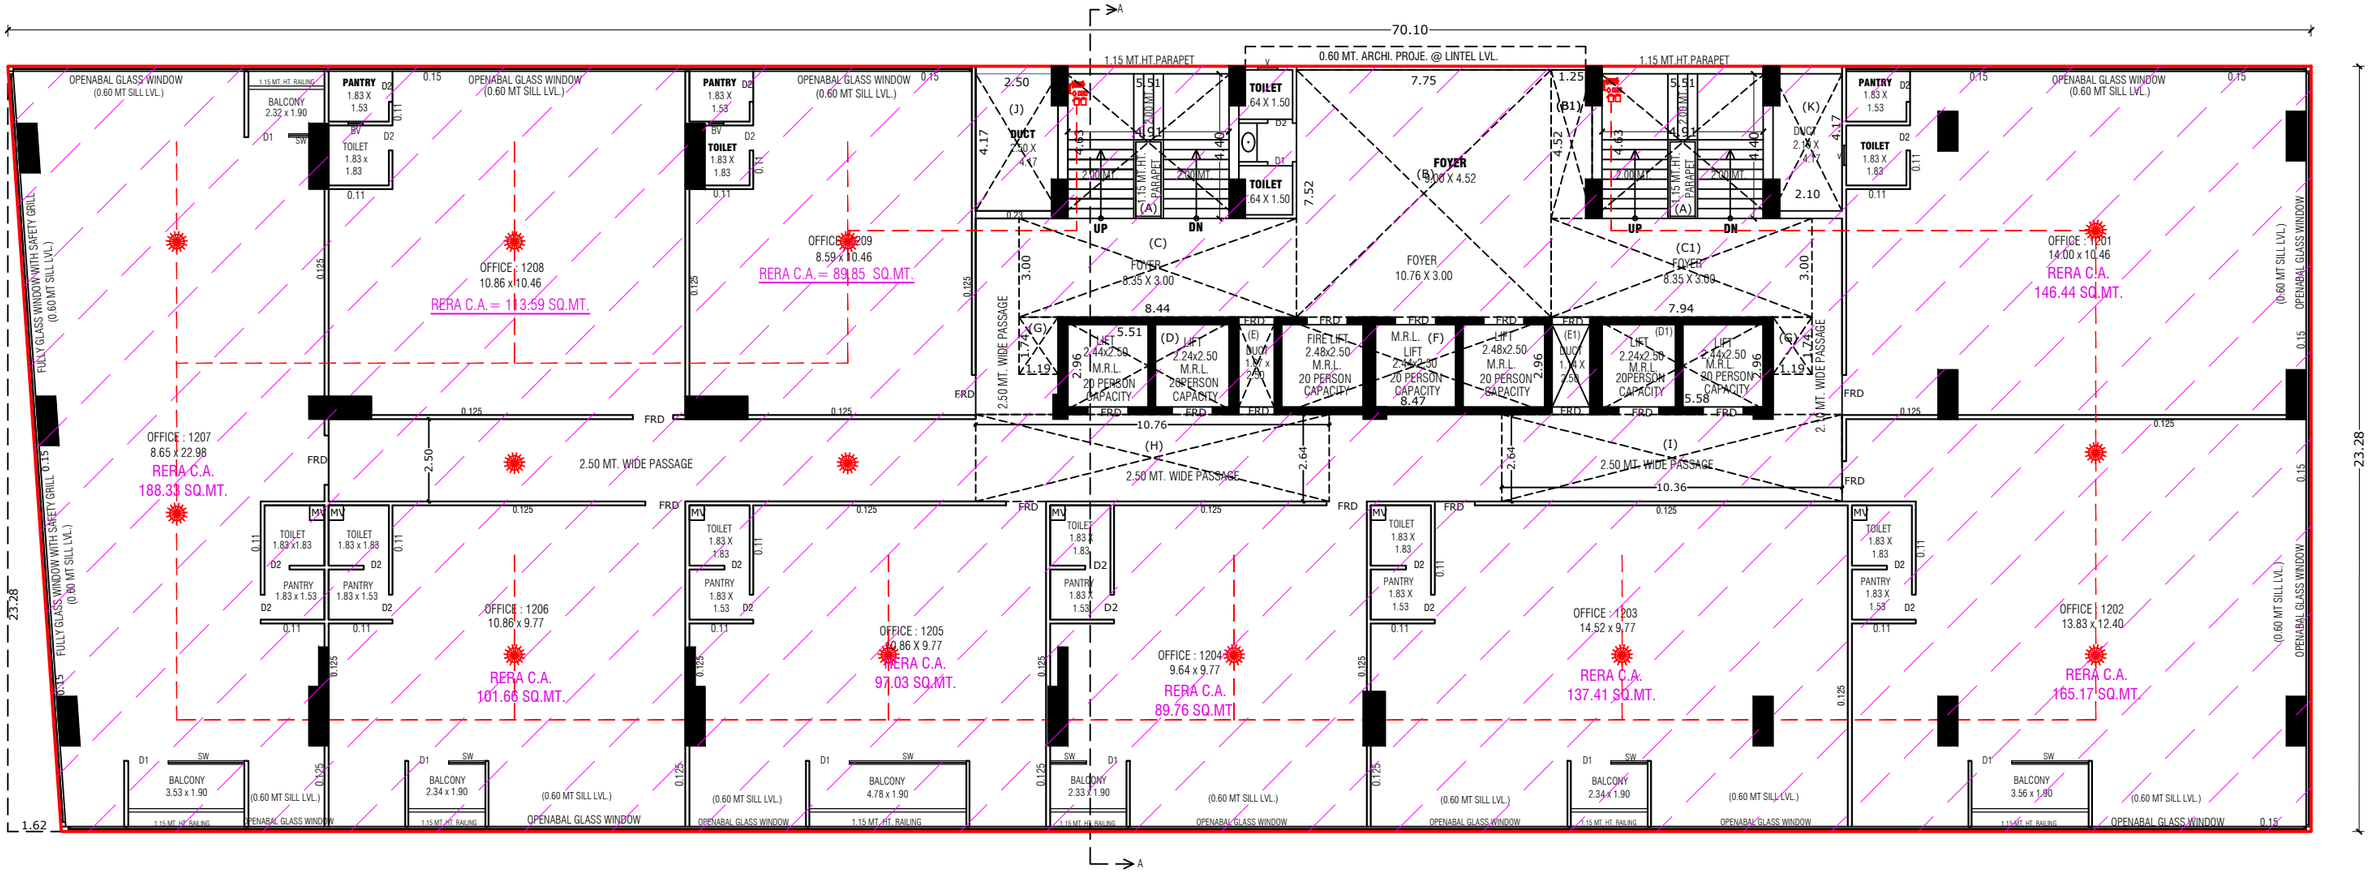


(12'TH.FLOOR PLAN)

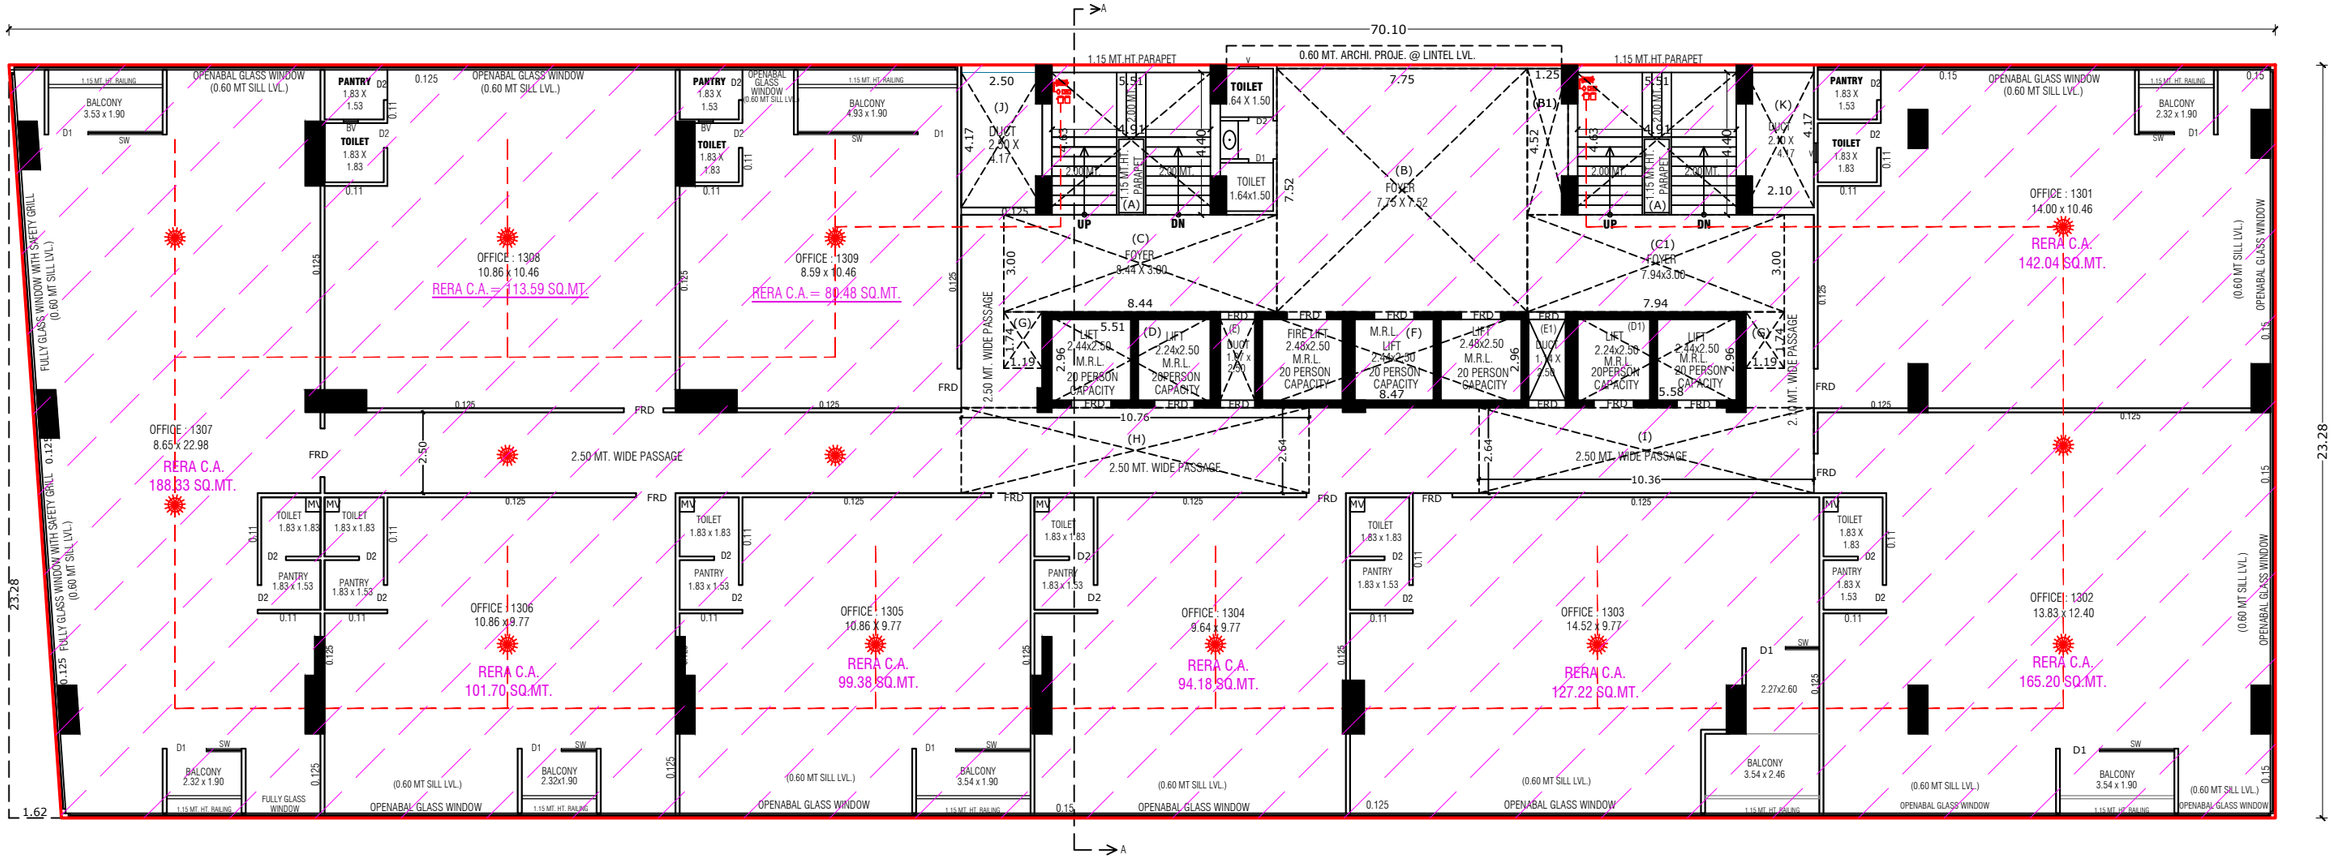


(13'TH.FLOOR PLAN)

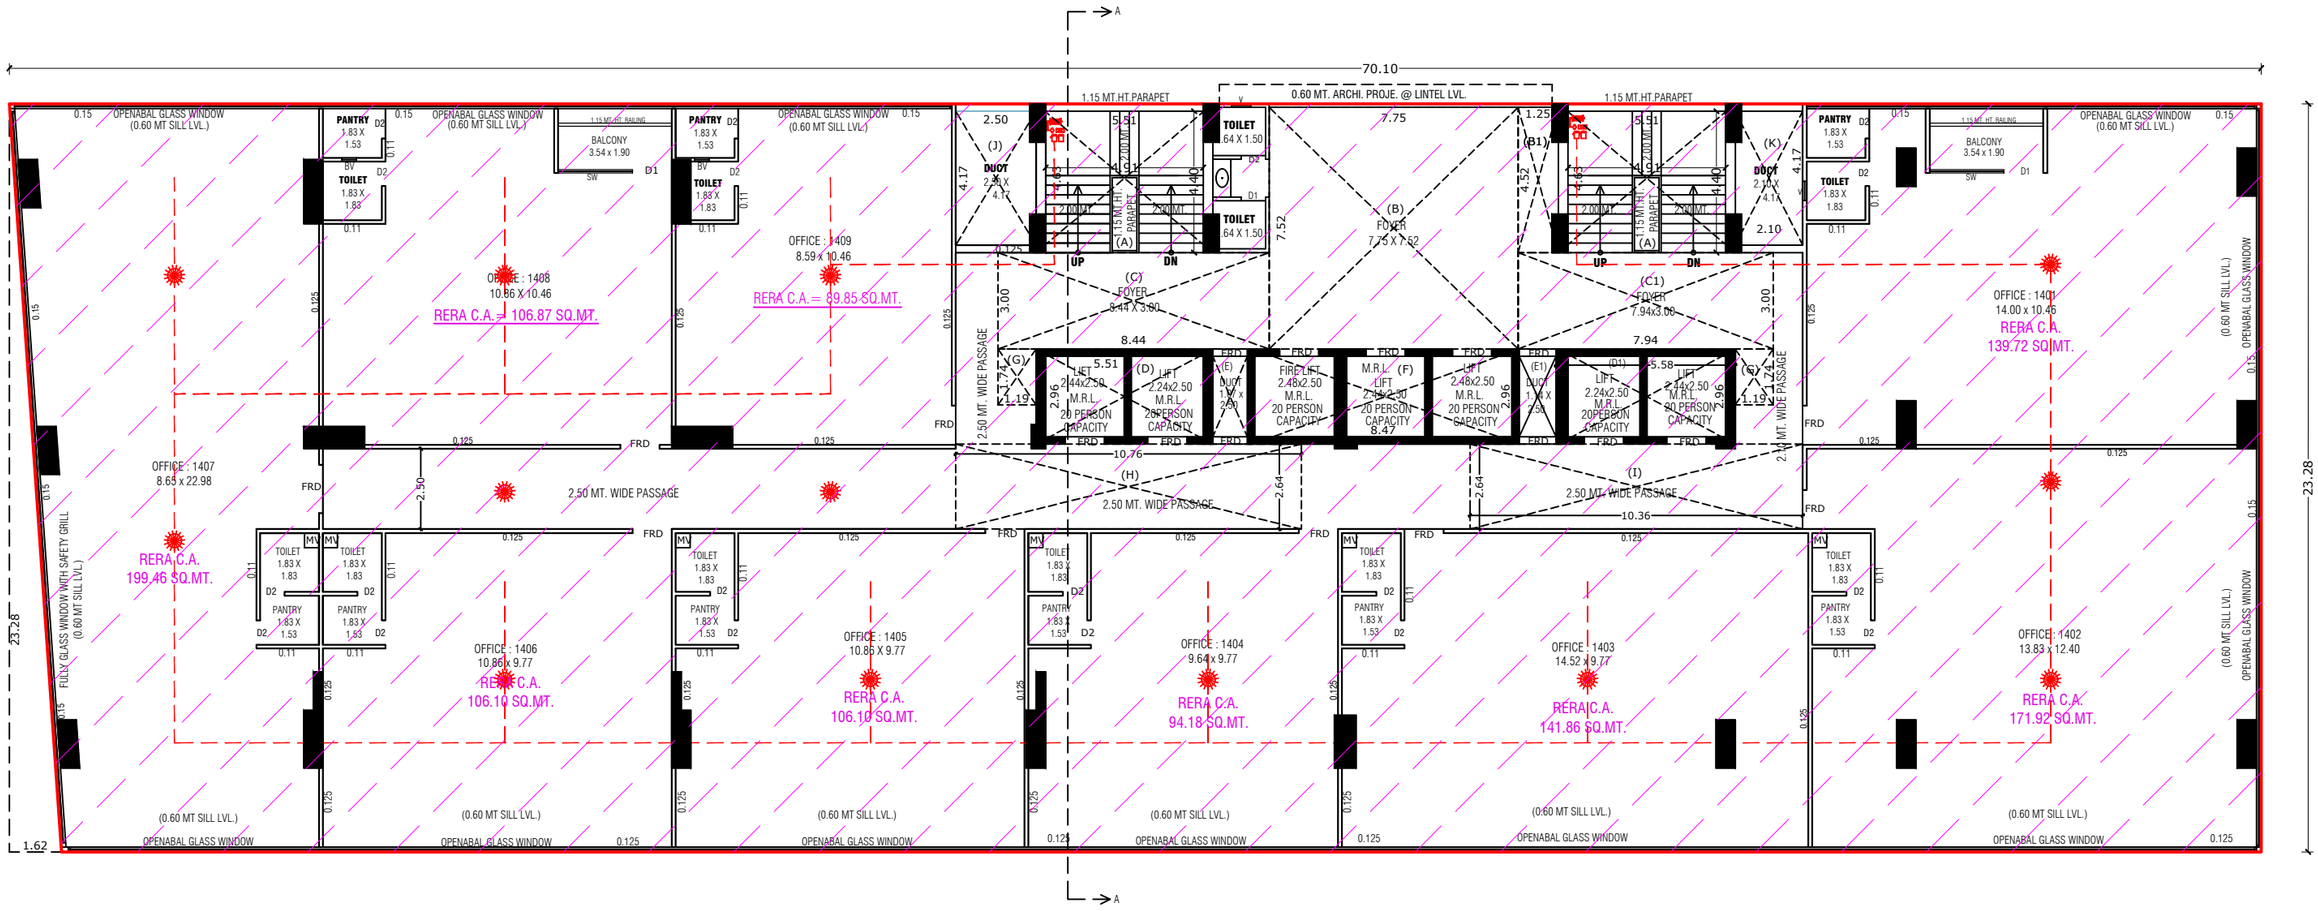


(14'TH.FLOOR PLAN)

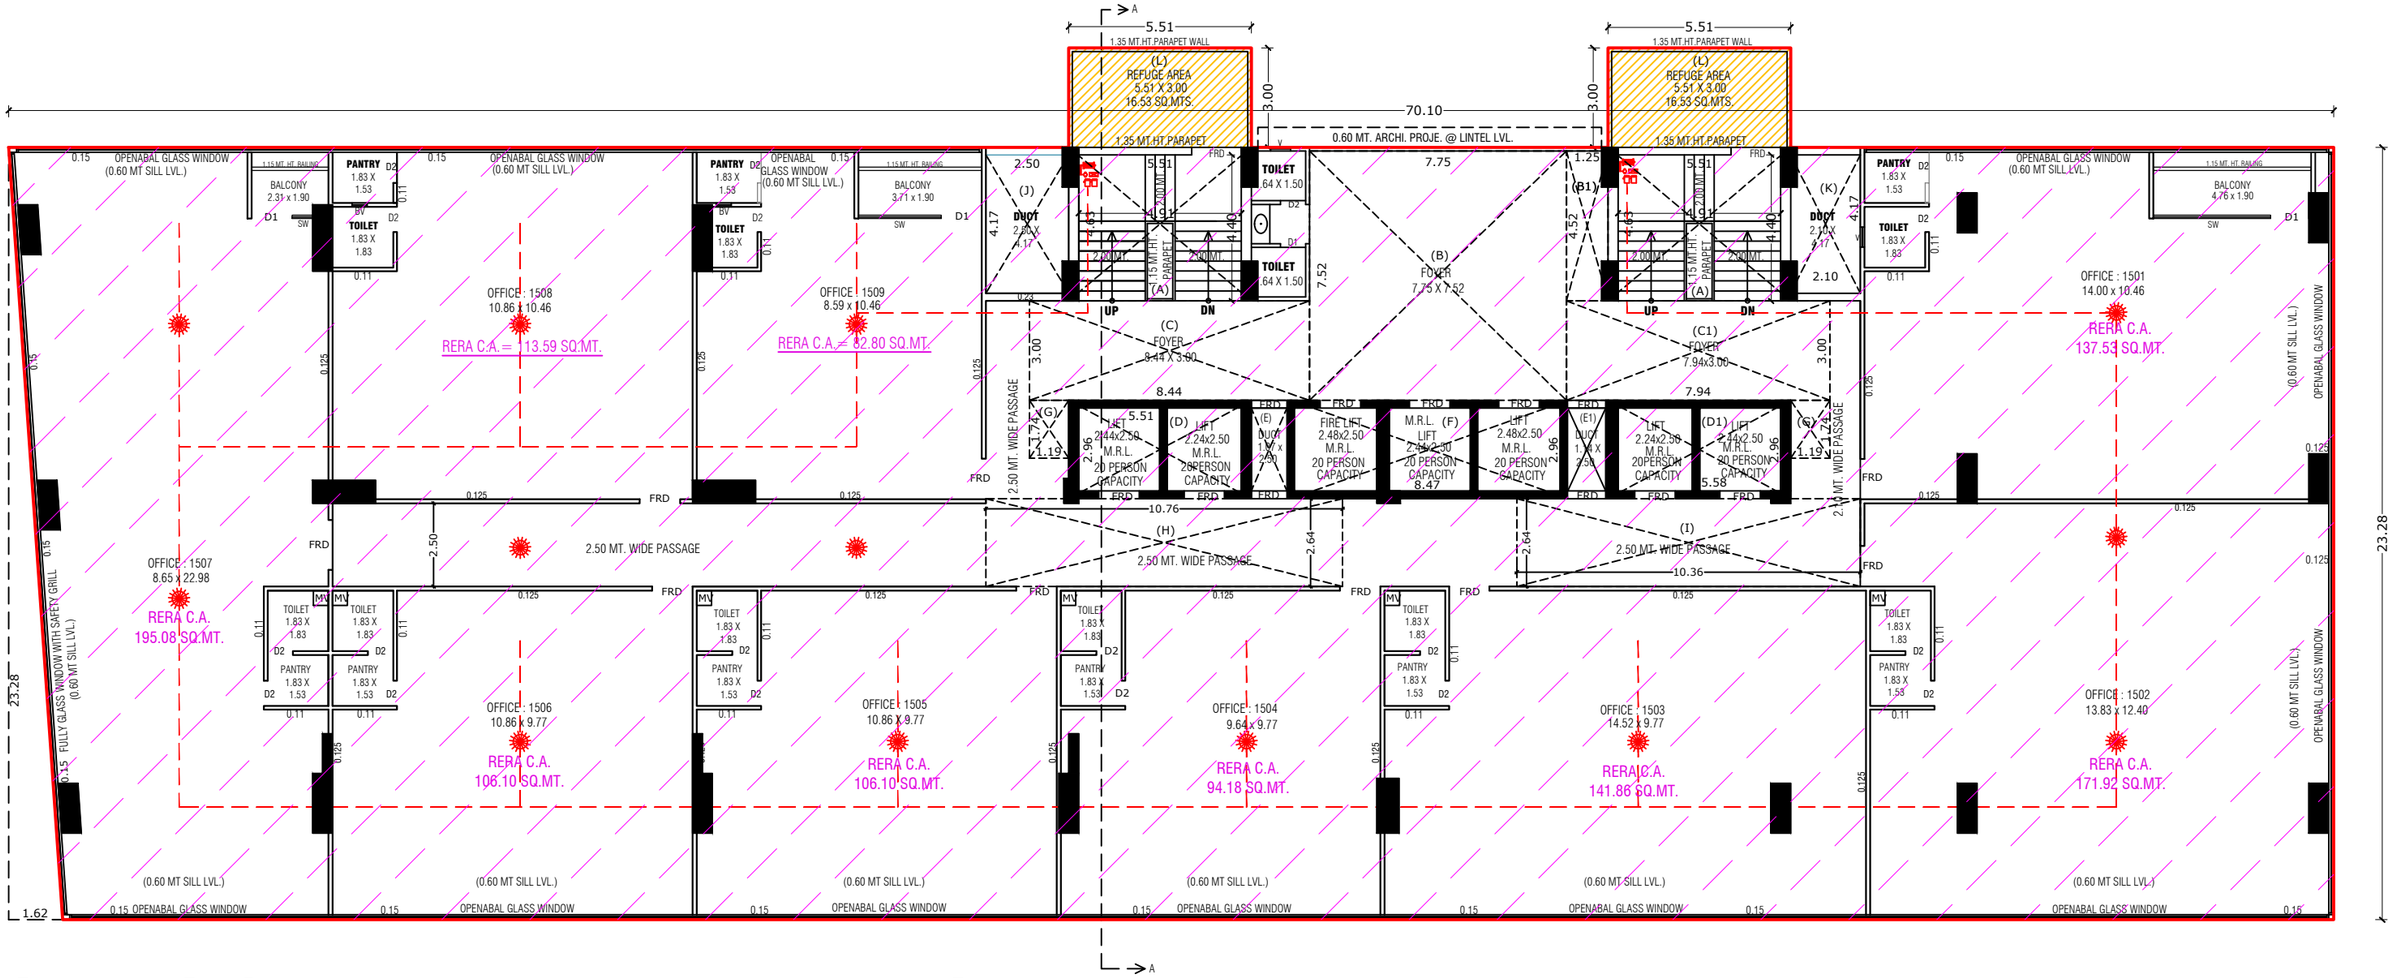


(15'th. FLOOR PLAN)

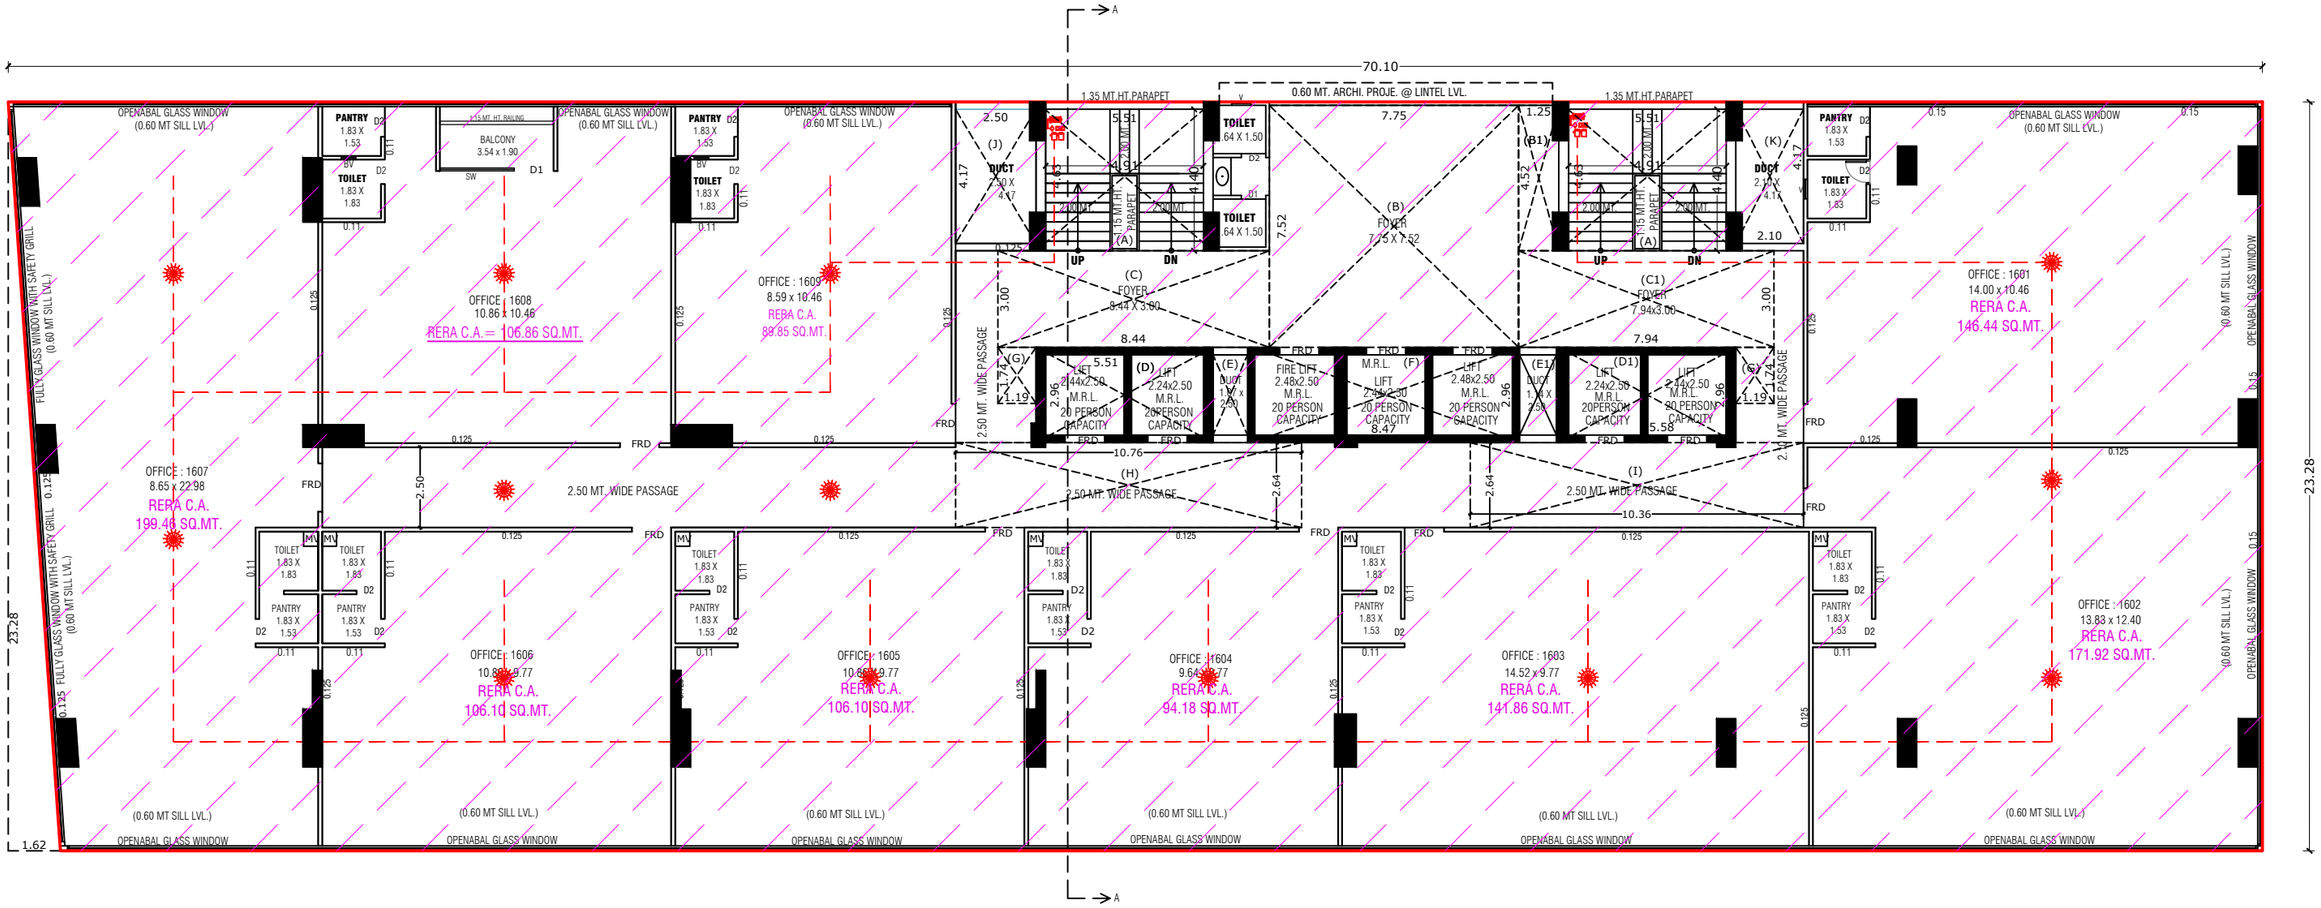


(16'TH.FLOOR PLAN)

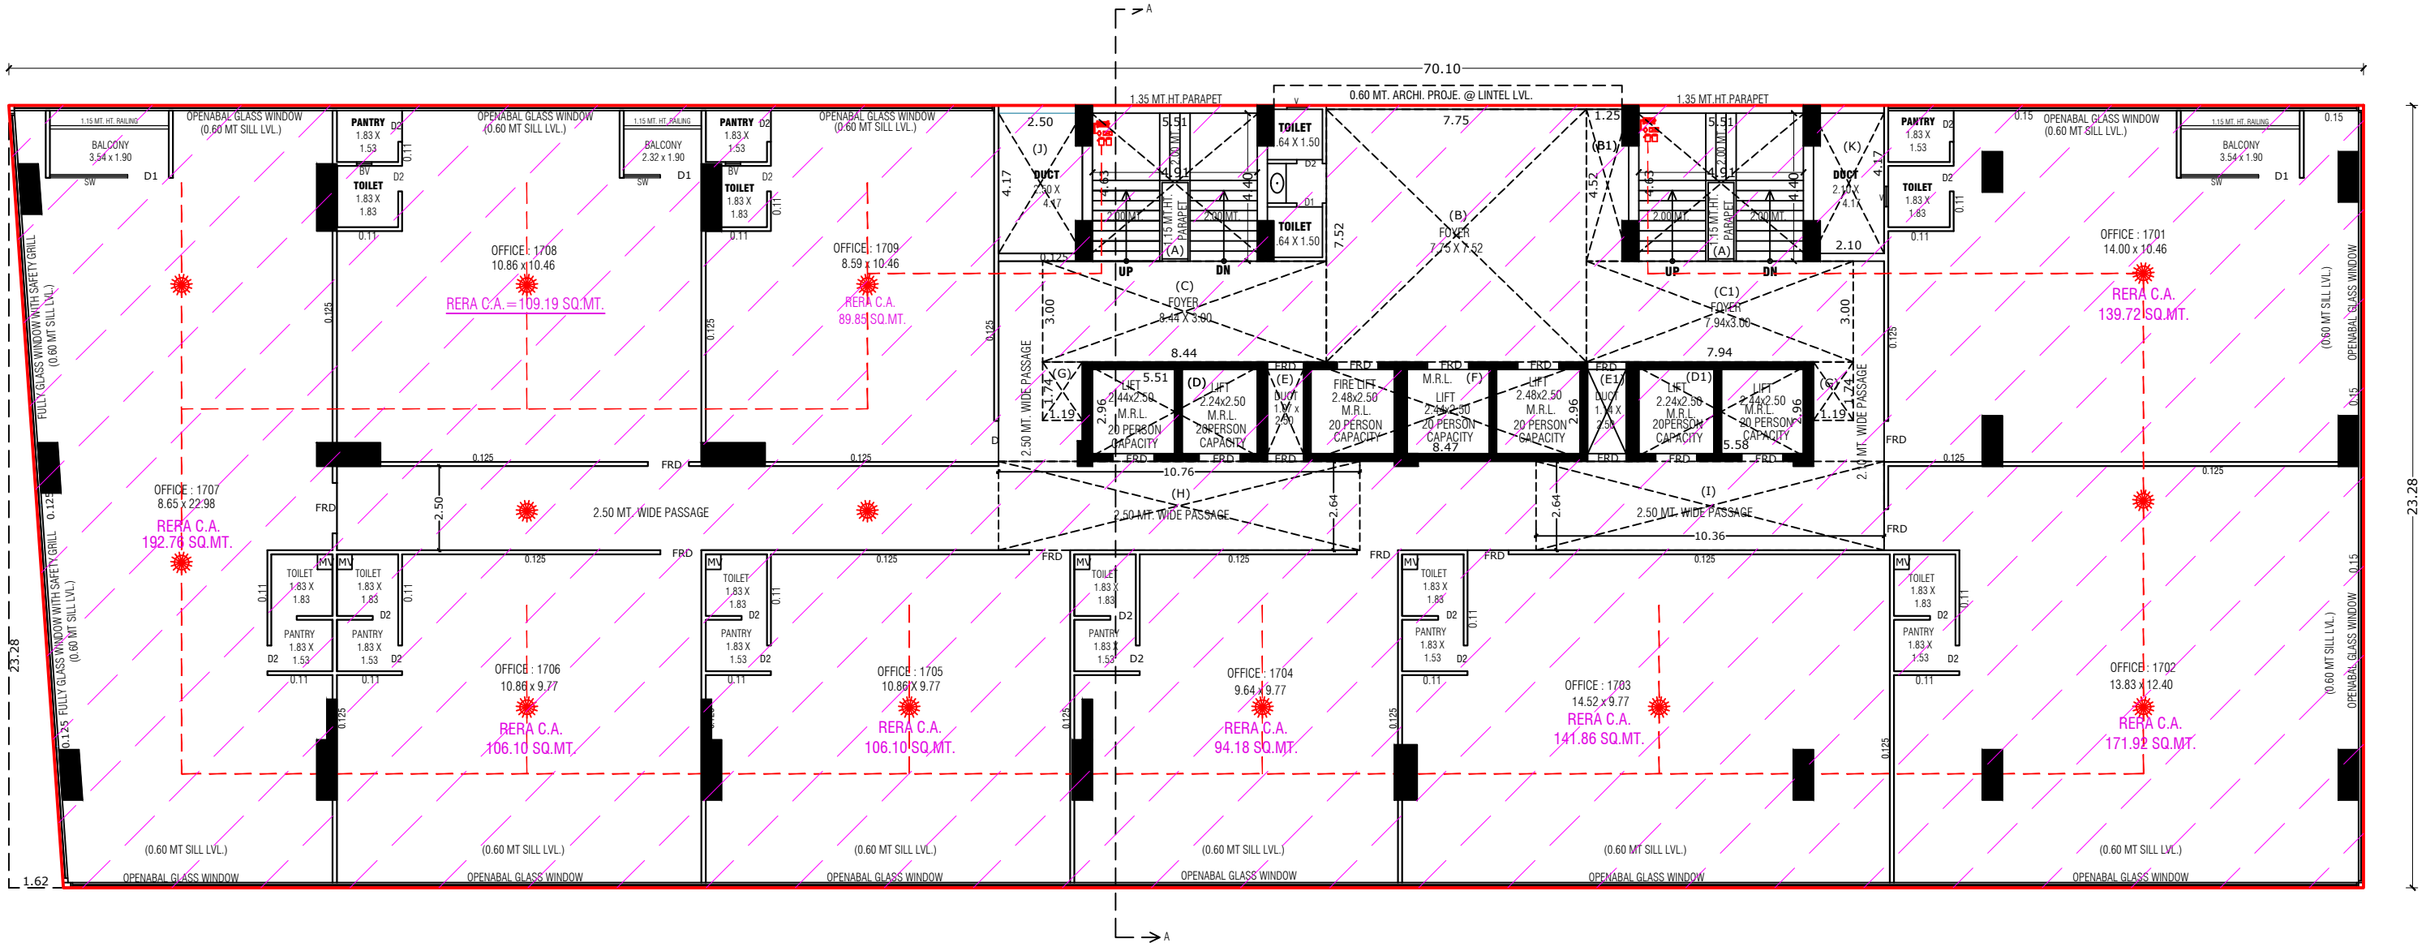


(17'TH. FLOOR PLAN)

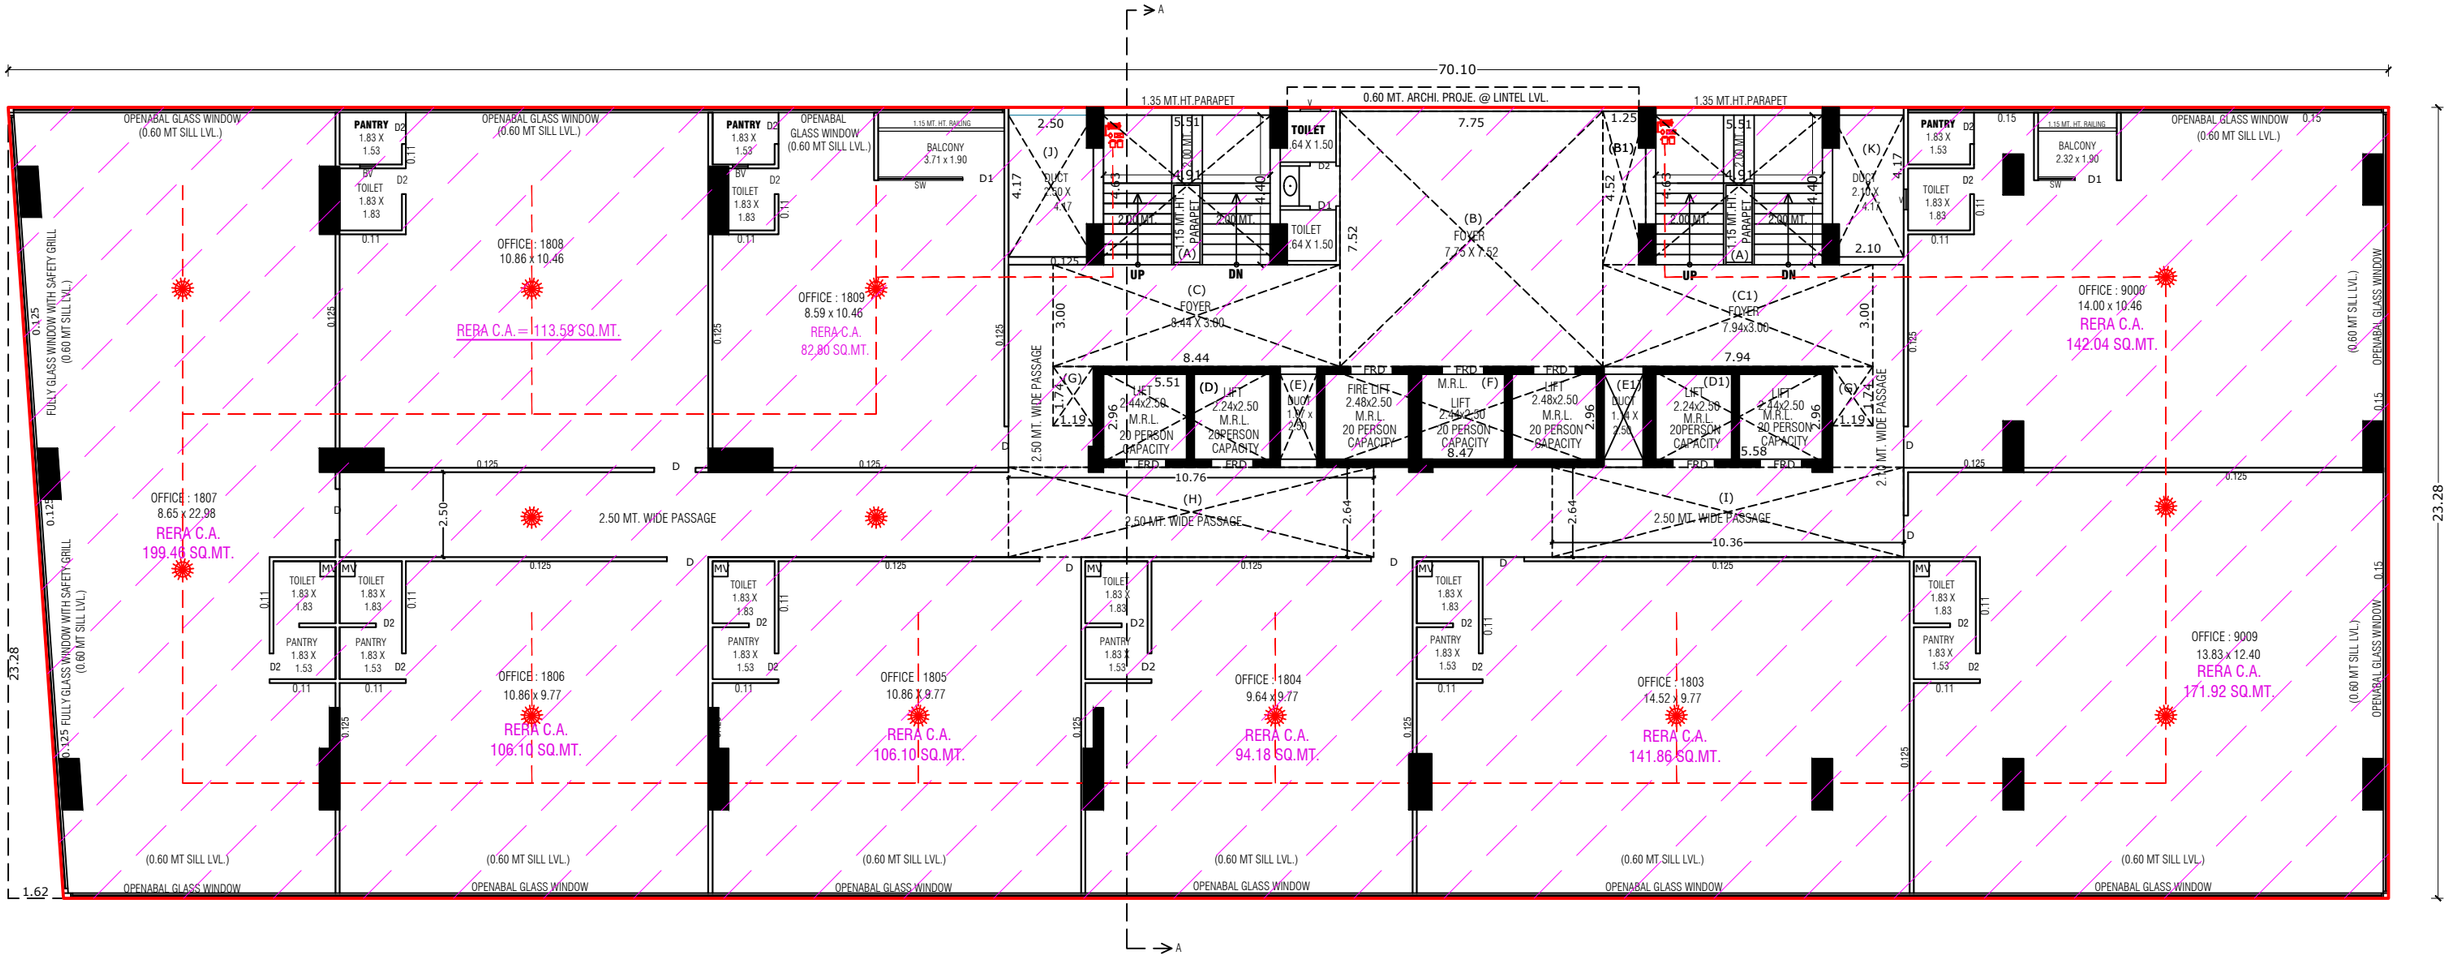


(18'TH. FLOOR PLAN)

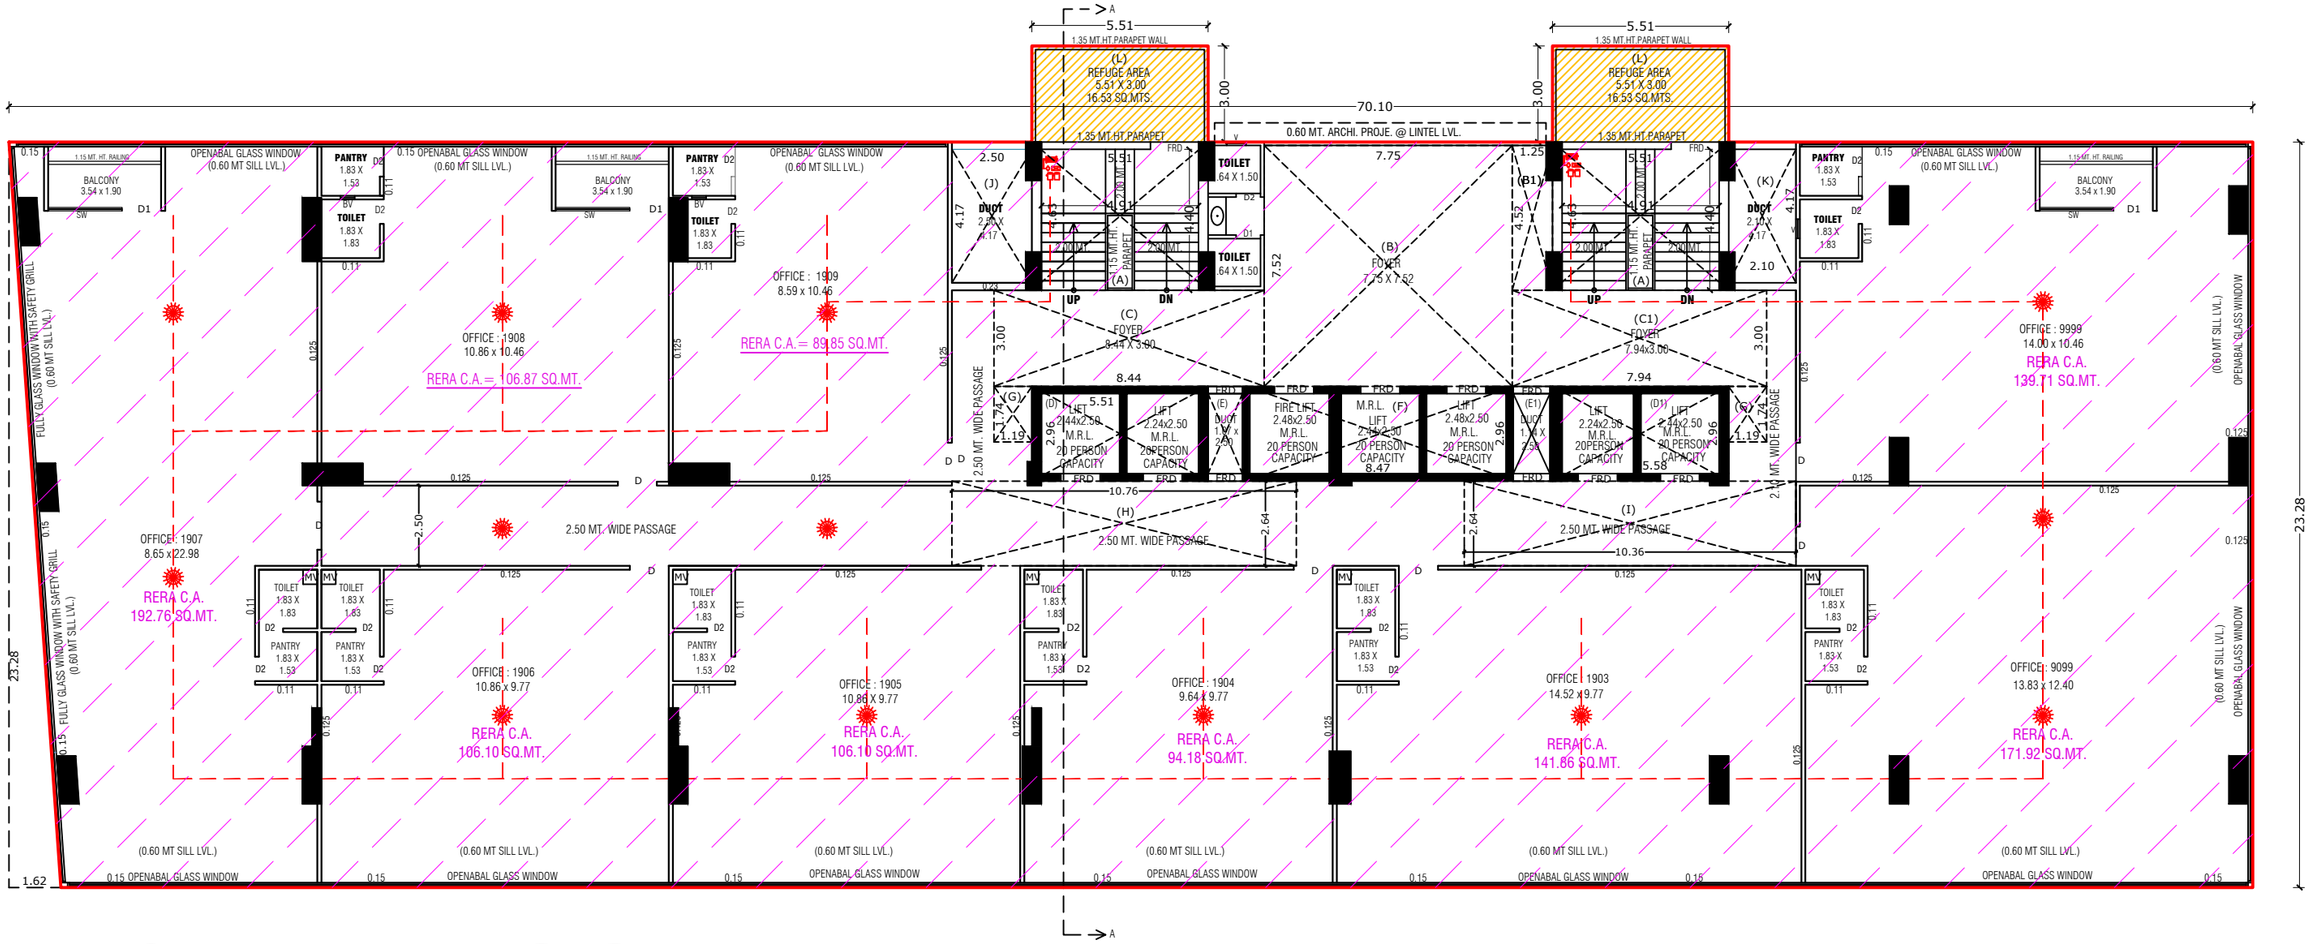

(19'TH. FLOOR PLAN)

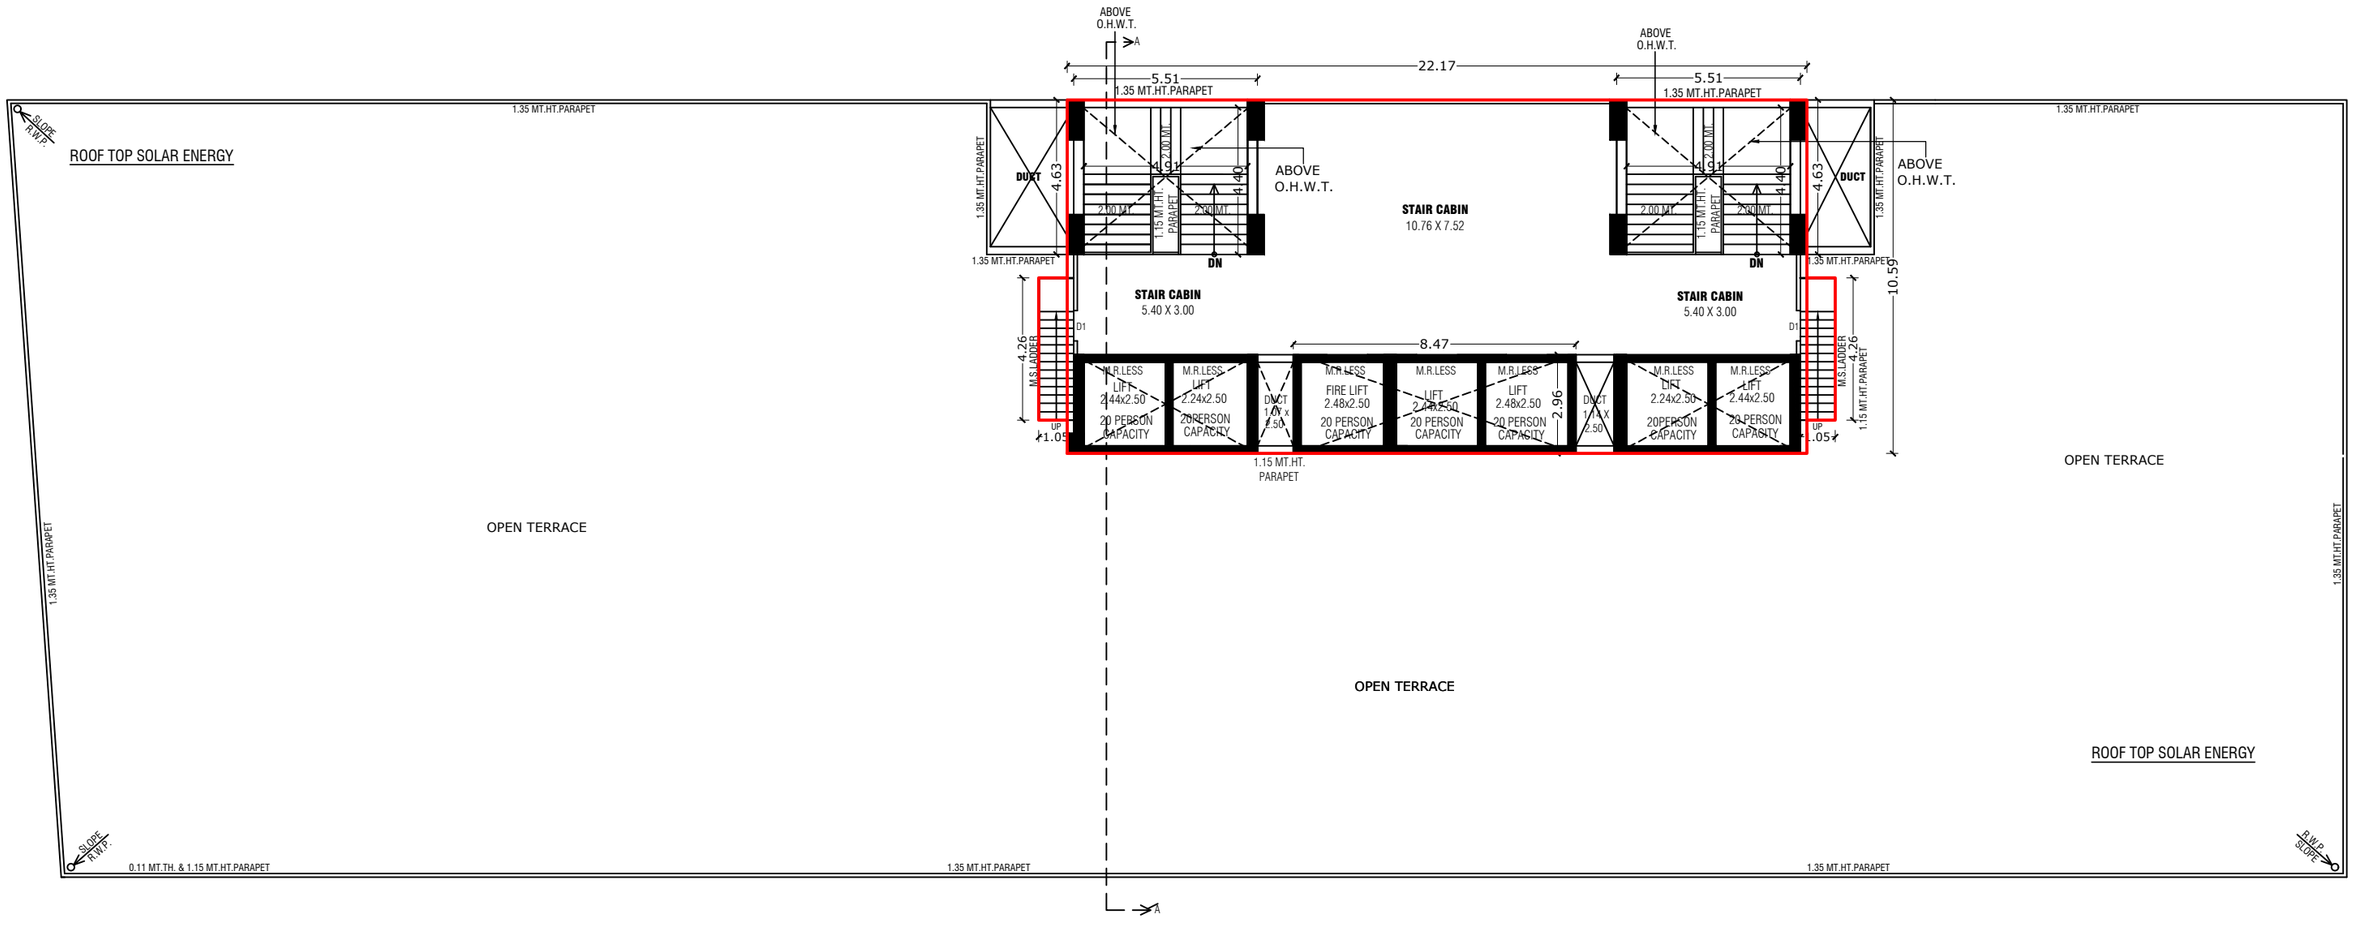


TERRACE & STAIR CABIN PLAN

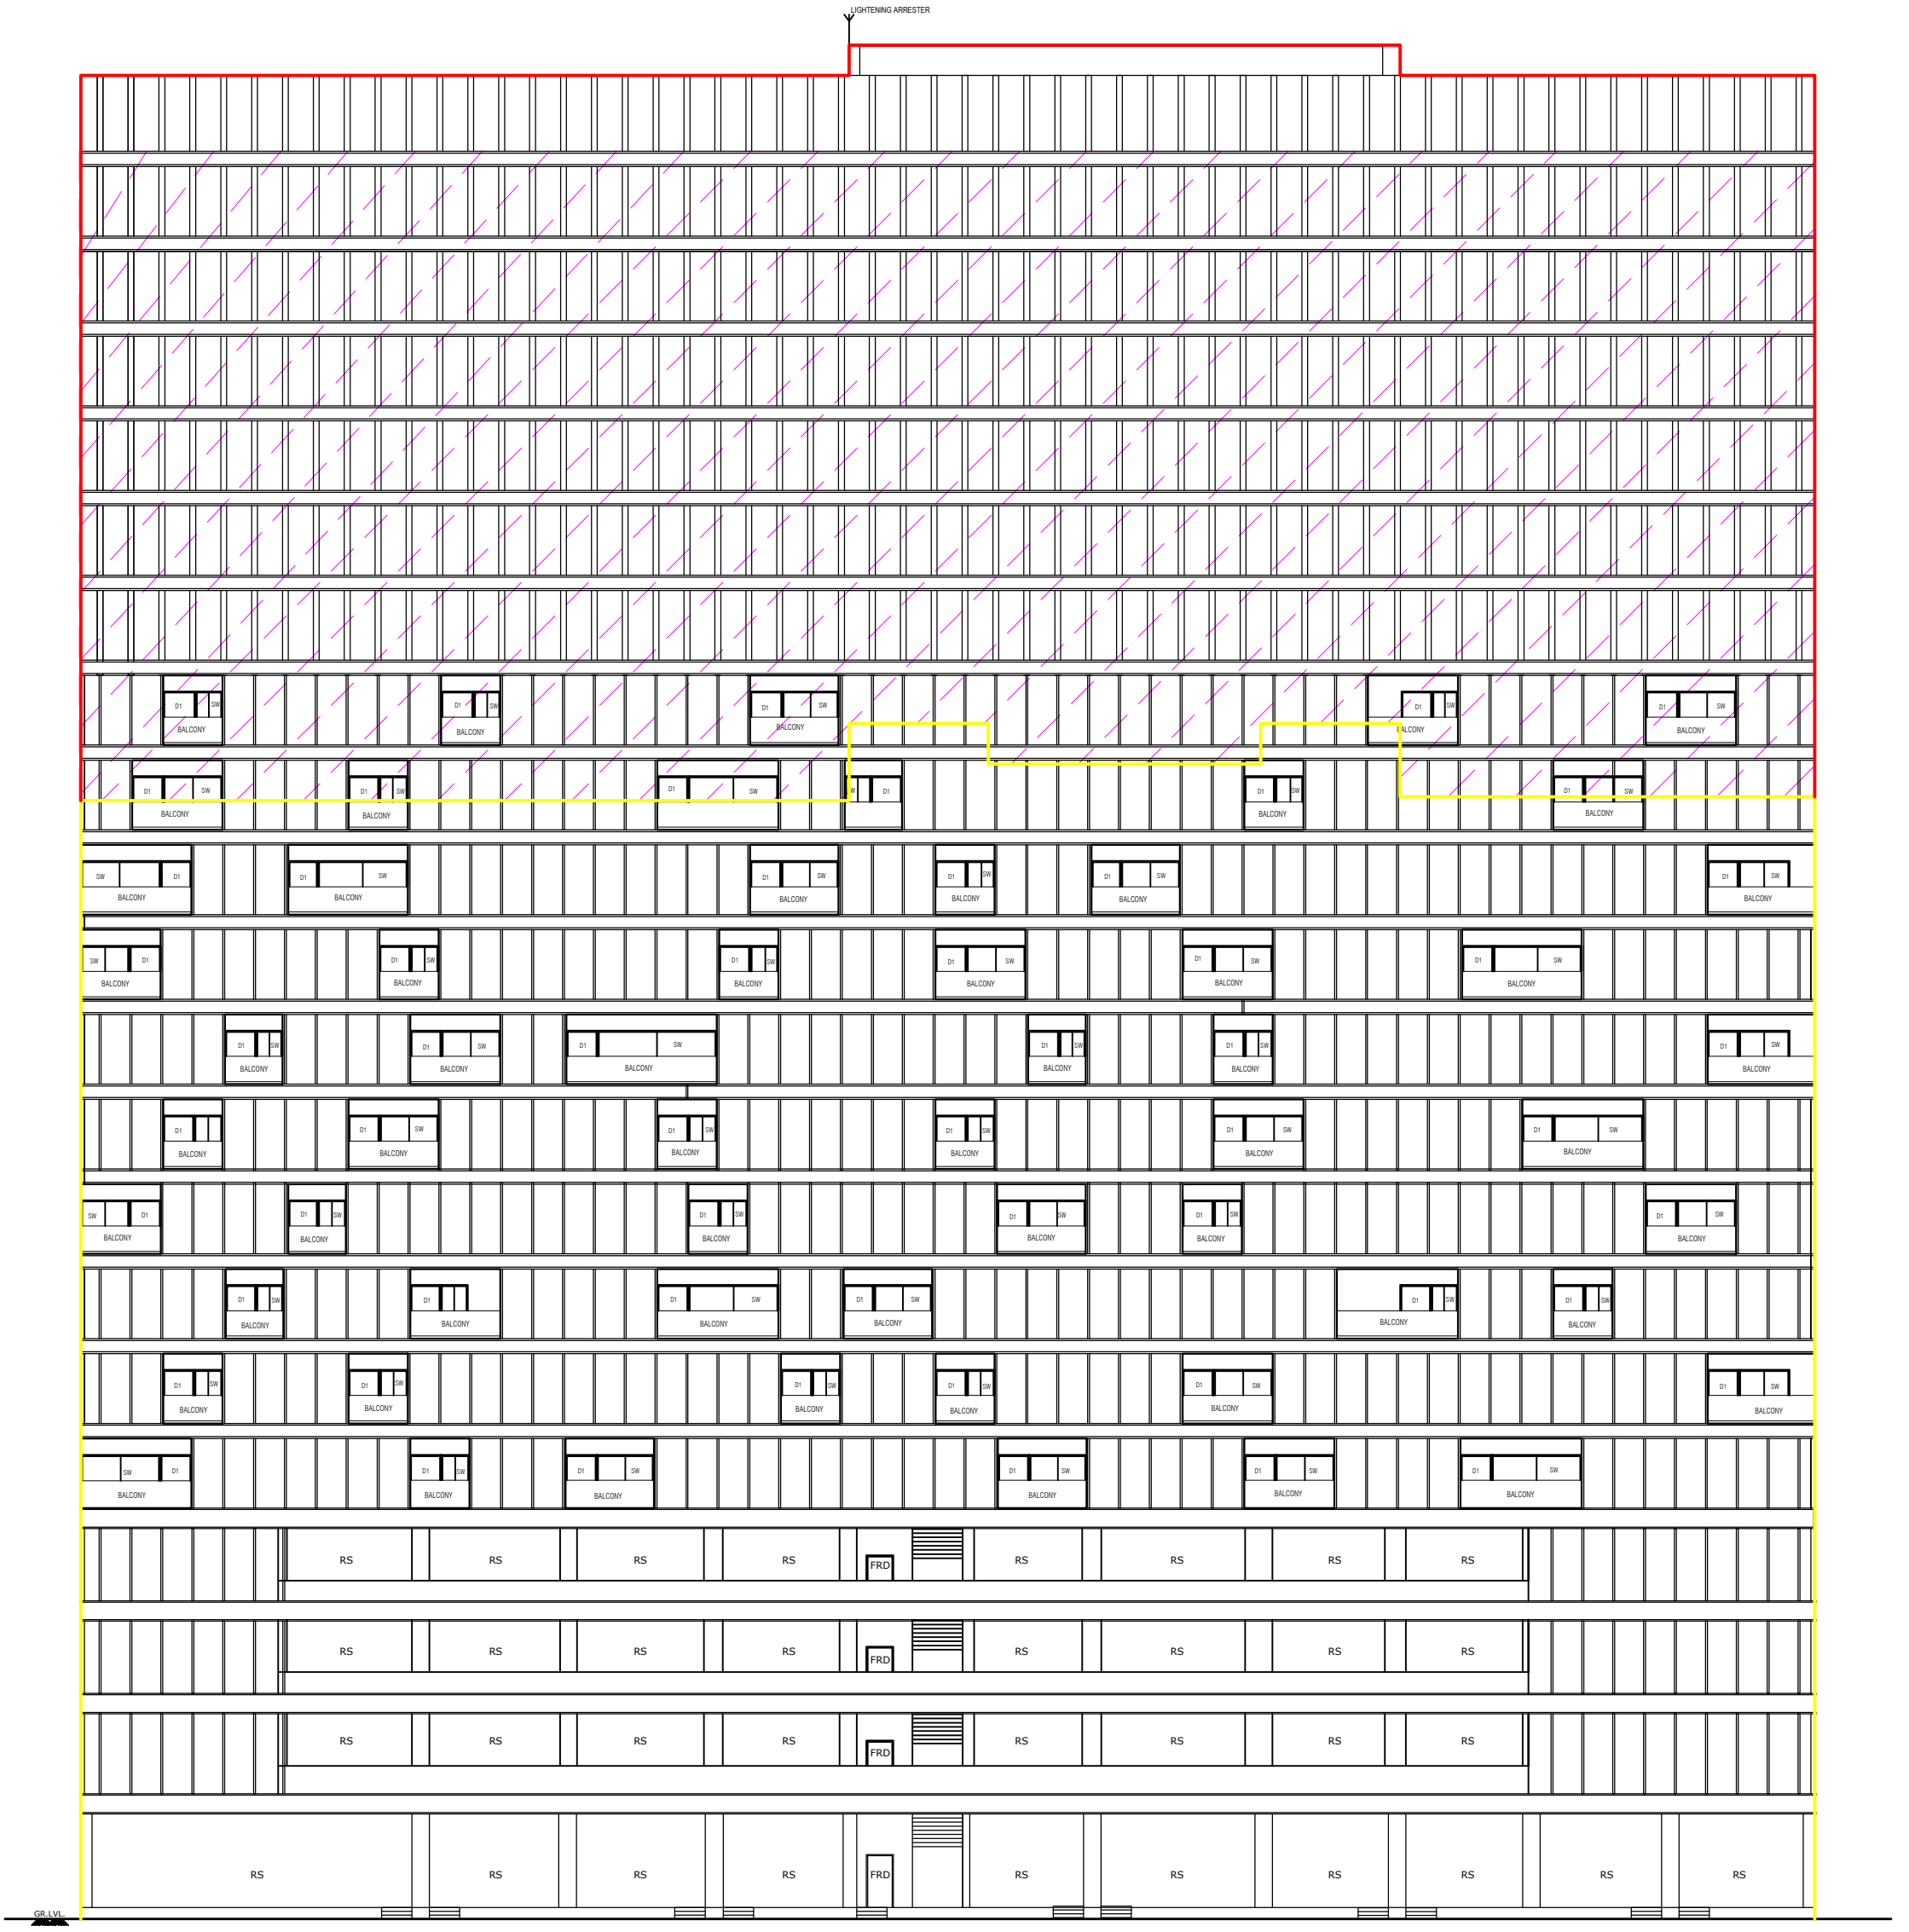

FRONT ELEVATION

Specifications

- High Speed Elevators
- Entrance Foyer
- Aluminium Windows with Glass
- Fire Safety as per norms
- Electrical Connection till each office
- Power back up for common areas

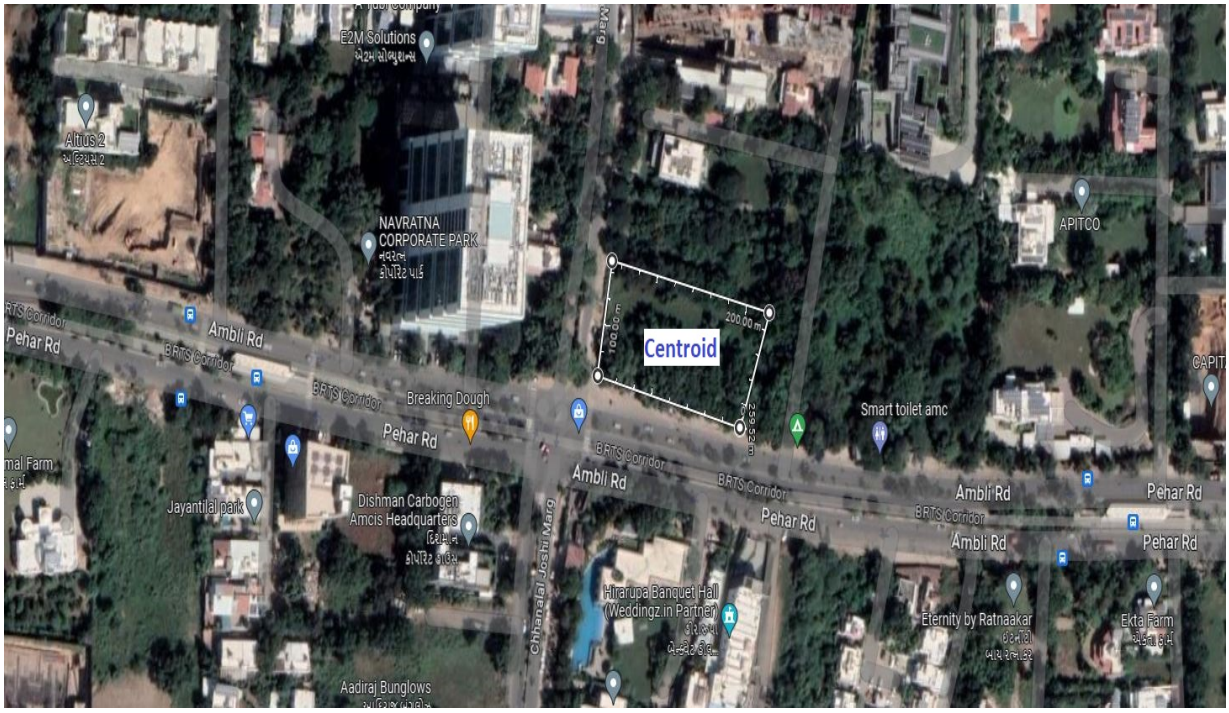

Centroid

Structural Engineer :- Ducon Consultant Pvt Ltd.

Architect :- Varsha Design

Engineer :- Amit Kumar