SKYVIEW

CENTRAL

DEVELOPER

JK INFRA

Site Address: Skyview Central, Near Vrundavan Bunglow,
Rakshashakti Circle To Sargasan Highway Road,
Dhodakuva, Kudasan, Gandhinagar
Contact No.: 99046 74000

34.61

3.00 MT. WIDE RAMP
GF TO BASEMENT
SLOPE - 1:7
LENGTH - 27.69 MT.

3.00

IC

1.15 MT. HT. PARAPET

3.15

MH

4.50

3.05

3.00

0.60 MT. ARCH. PROJ. @ B.B.

TOILET
1.52 X 1.25
D2+V

0.60 MT. ARCH. PROJ. @ B.B.

D2+V
GENTS TOILET
0.90 X 1.51

D2+V
LADIES TOILET
0.90 X 1.53

D1+V
HANDICAPE TOILET
1.86 X 1.55

AREA FOR PUBLIC DOMAIN

1.50

CUT OUT

1.50

DN

3.15

1.50

UP

3.00

SHOP - 1
13.20 X 8.01

3.35 X 6.24

7.50

(O3)

12.19

3.00 MT. WIDE DRIVEWAY

3.00

13.50

30.00 MT. WIDE DP ROAD

FIRE LIFT
2.10 X 1.59
(6 PERSONS)
FPD

LIFT
2.10 X 1.59
(6 PERSONS)
FPD

20.25

DN

MH

IC

2.91

2.00 MT. WIDE DRIVEWAY

4.50

PLATFORM
3.15 X 4.50

AREA FOR PUBLIC DOMAIN

6.00 MT. WIDE INTERNAL ROAD

3.15

5.57

9.00

7.33

2.04

2.36

(O2)
(P-LINE)

4.50

(V1)

(V2)

4.50

(O1)

4.50

(O1)

3.00 MT. WIDE DRIVEWAY

12.52


PW

23.34


GMC

12.00 MT. WIDE TP + 60.00 MT. WIDE ROAD


PARKING PLAN

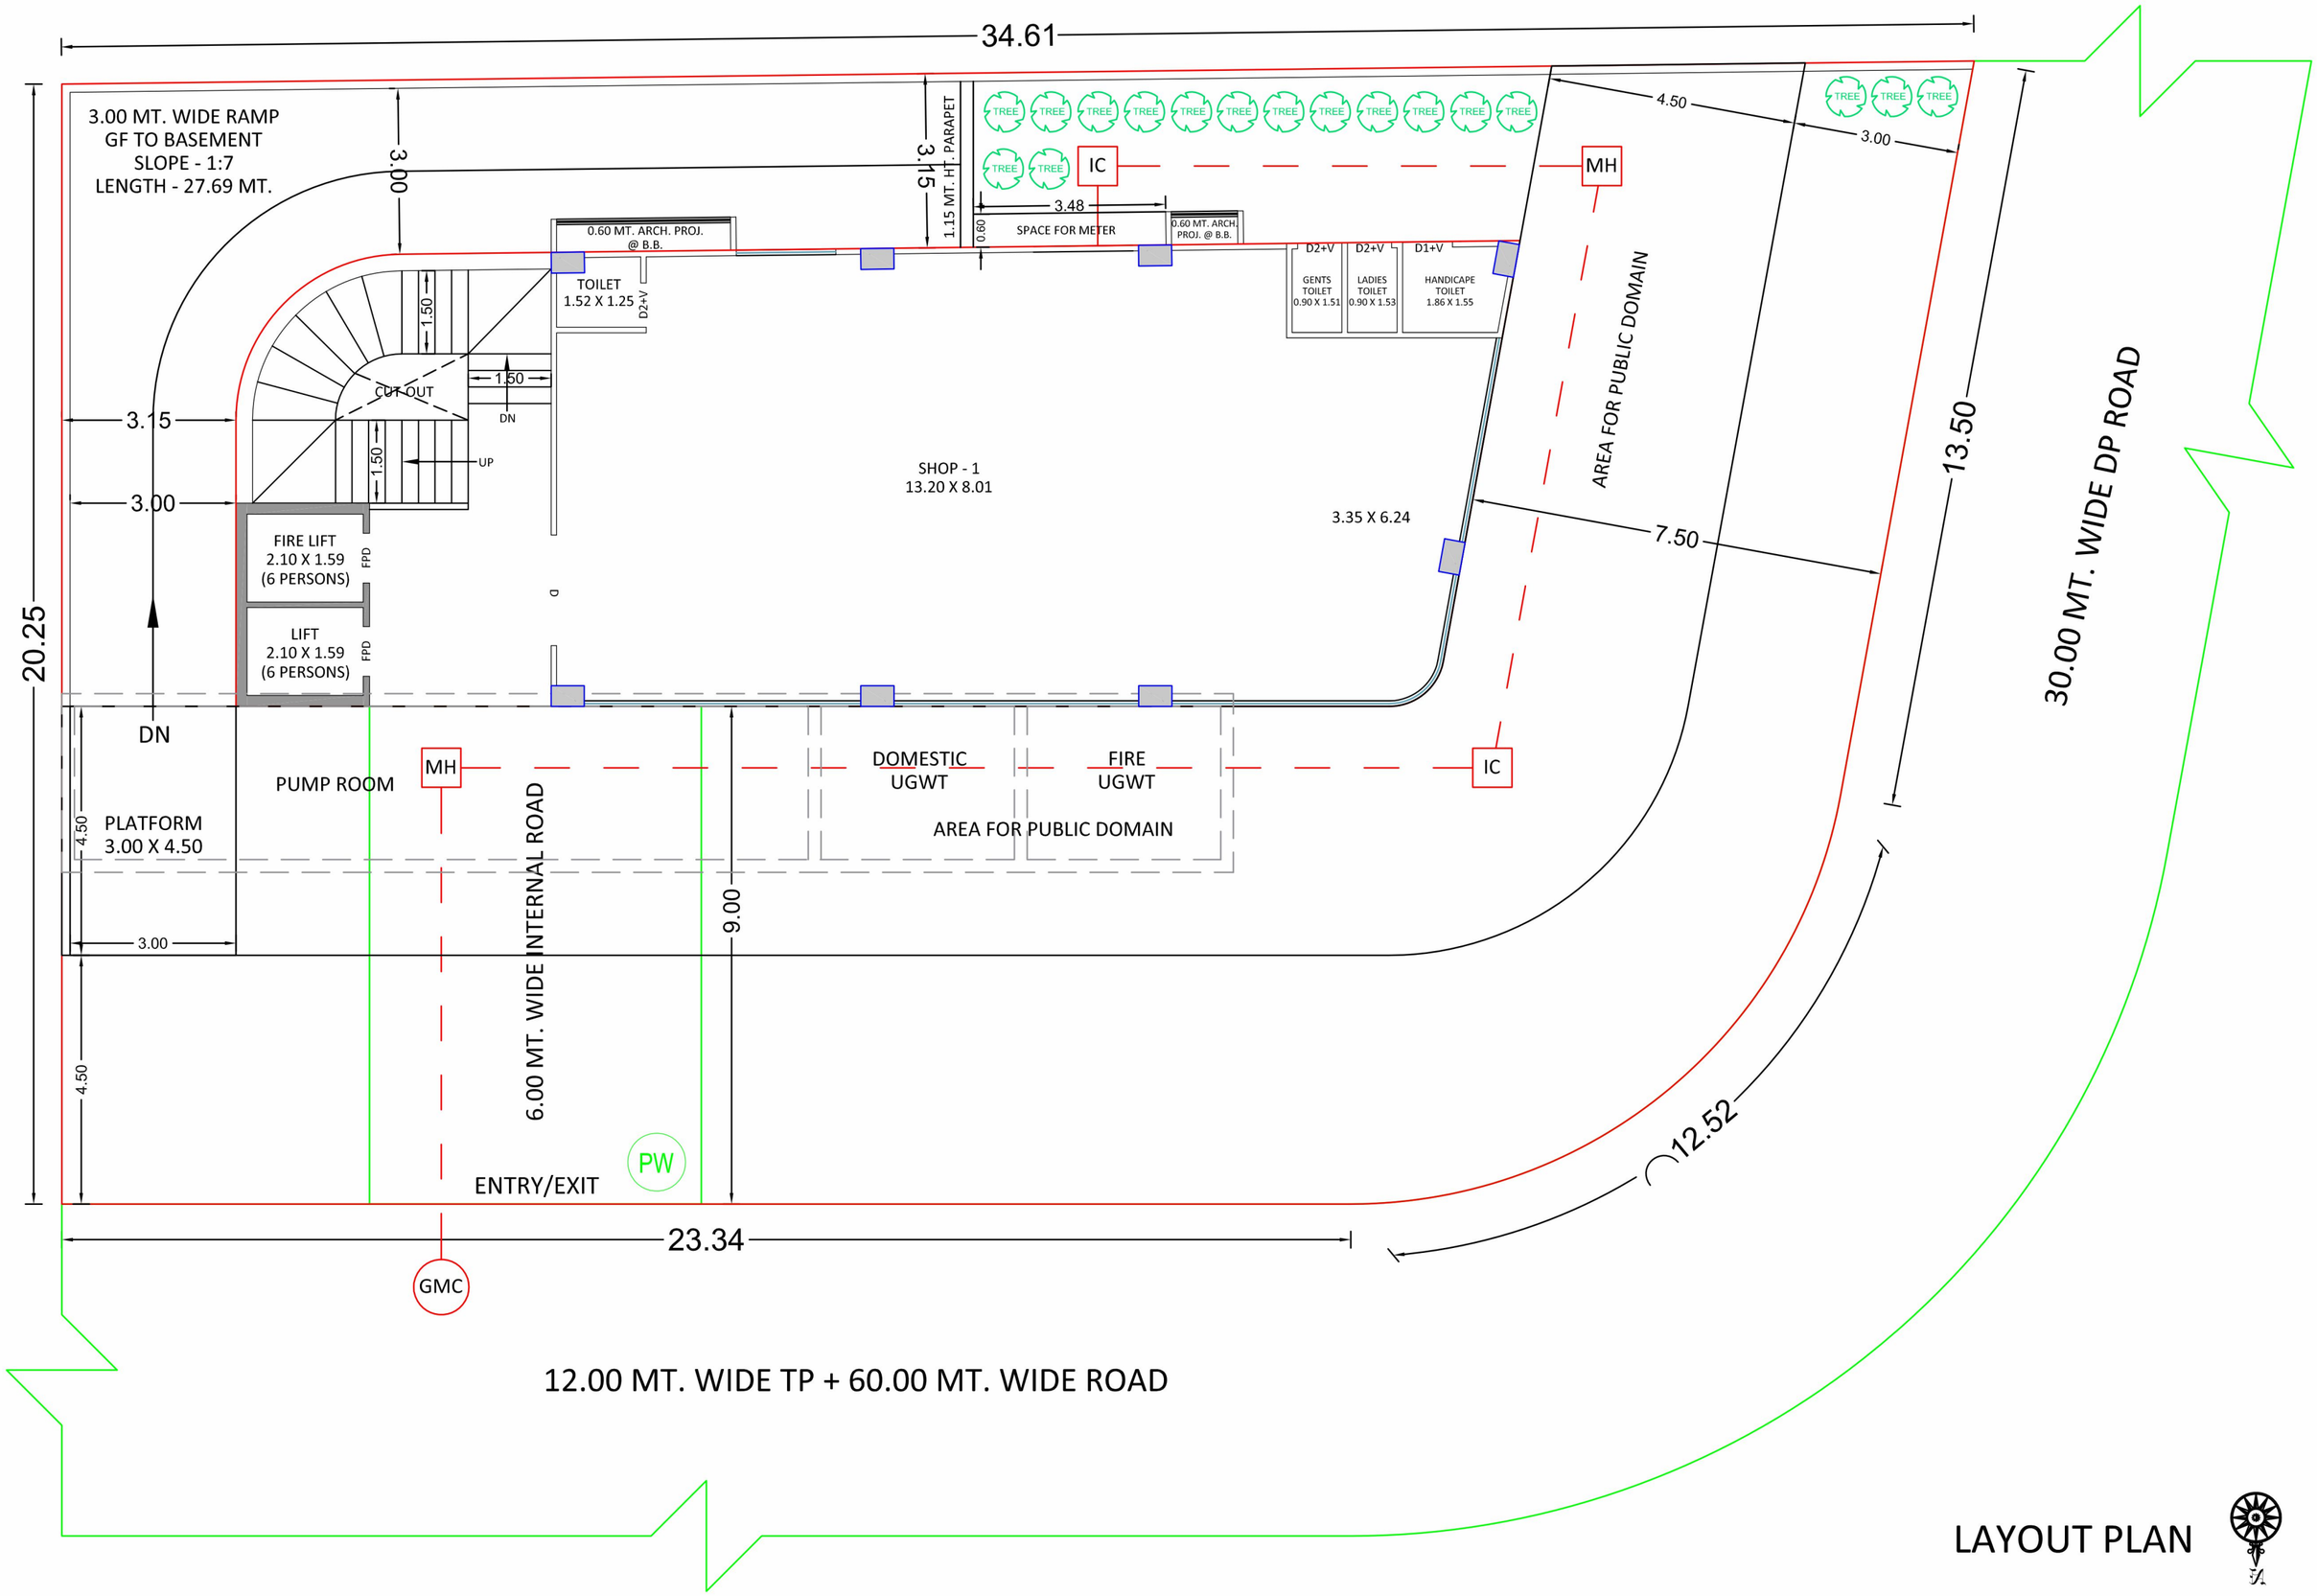
34.61
20.25
3.00 MT. WIDE RAMP
GF TO BASEMENT
SLOPE - 1:7
LENGTH - 27.69 MT.
3.00
3.15
1.15 MT. HT. PARAPET
0.60 MT. ARCH. PROJ. @ B.B.
TOILET
1.52 X 1.25
D2+V
0.60
3.48
SPACE FOR METER
0.60 MT. ARCH. PROJ. @ B.B.
D2+V
GENTS TOILET 0.90 X 1.51
D2+V
LADIES TOILET 0.90 X 1.53
D1+V
HANDICAPE TOILET 1.86 X 1.55
TREE
IC
MH
4.50
3.00
AREA FOR PUBLIC DOMAIN
1.50
CUT OUT
1.50
DN
3.15
1.50
UP
3.00
SHOP - 1
13.20 X 8.01
3.35 X 6.24
7.50
13.50
30.00 MT. WIDE DP ROAD
FIRE LIFT
2.10 X 1.59
(6 PERSONS)
FPD
LIFT
2.10 X 1.59
(6 PERSONS)
FPD
DN
PUMP ROOM
MH
DOMESTIC UGWT
FIRE UGWT
IC
AREA FOR PUBLIC DOMAIN
PLATFORM
3.00 X 4.50
4.50
3.00
6.00 MT. WIDE INTERNAL ROAD
9.00
4.50
12.52
PW
ENTRY/EXIT
23.34
GMC
12.00 MT. WIDE TP + 60.00 MT. WIDE ROAD


LAYOUT PLAN

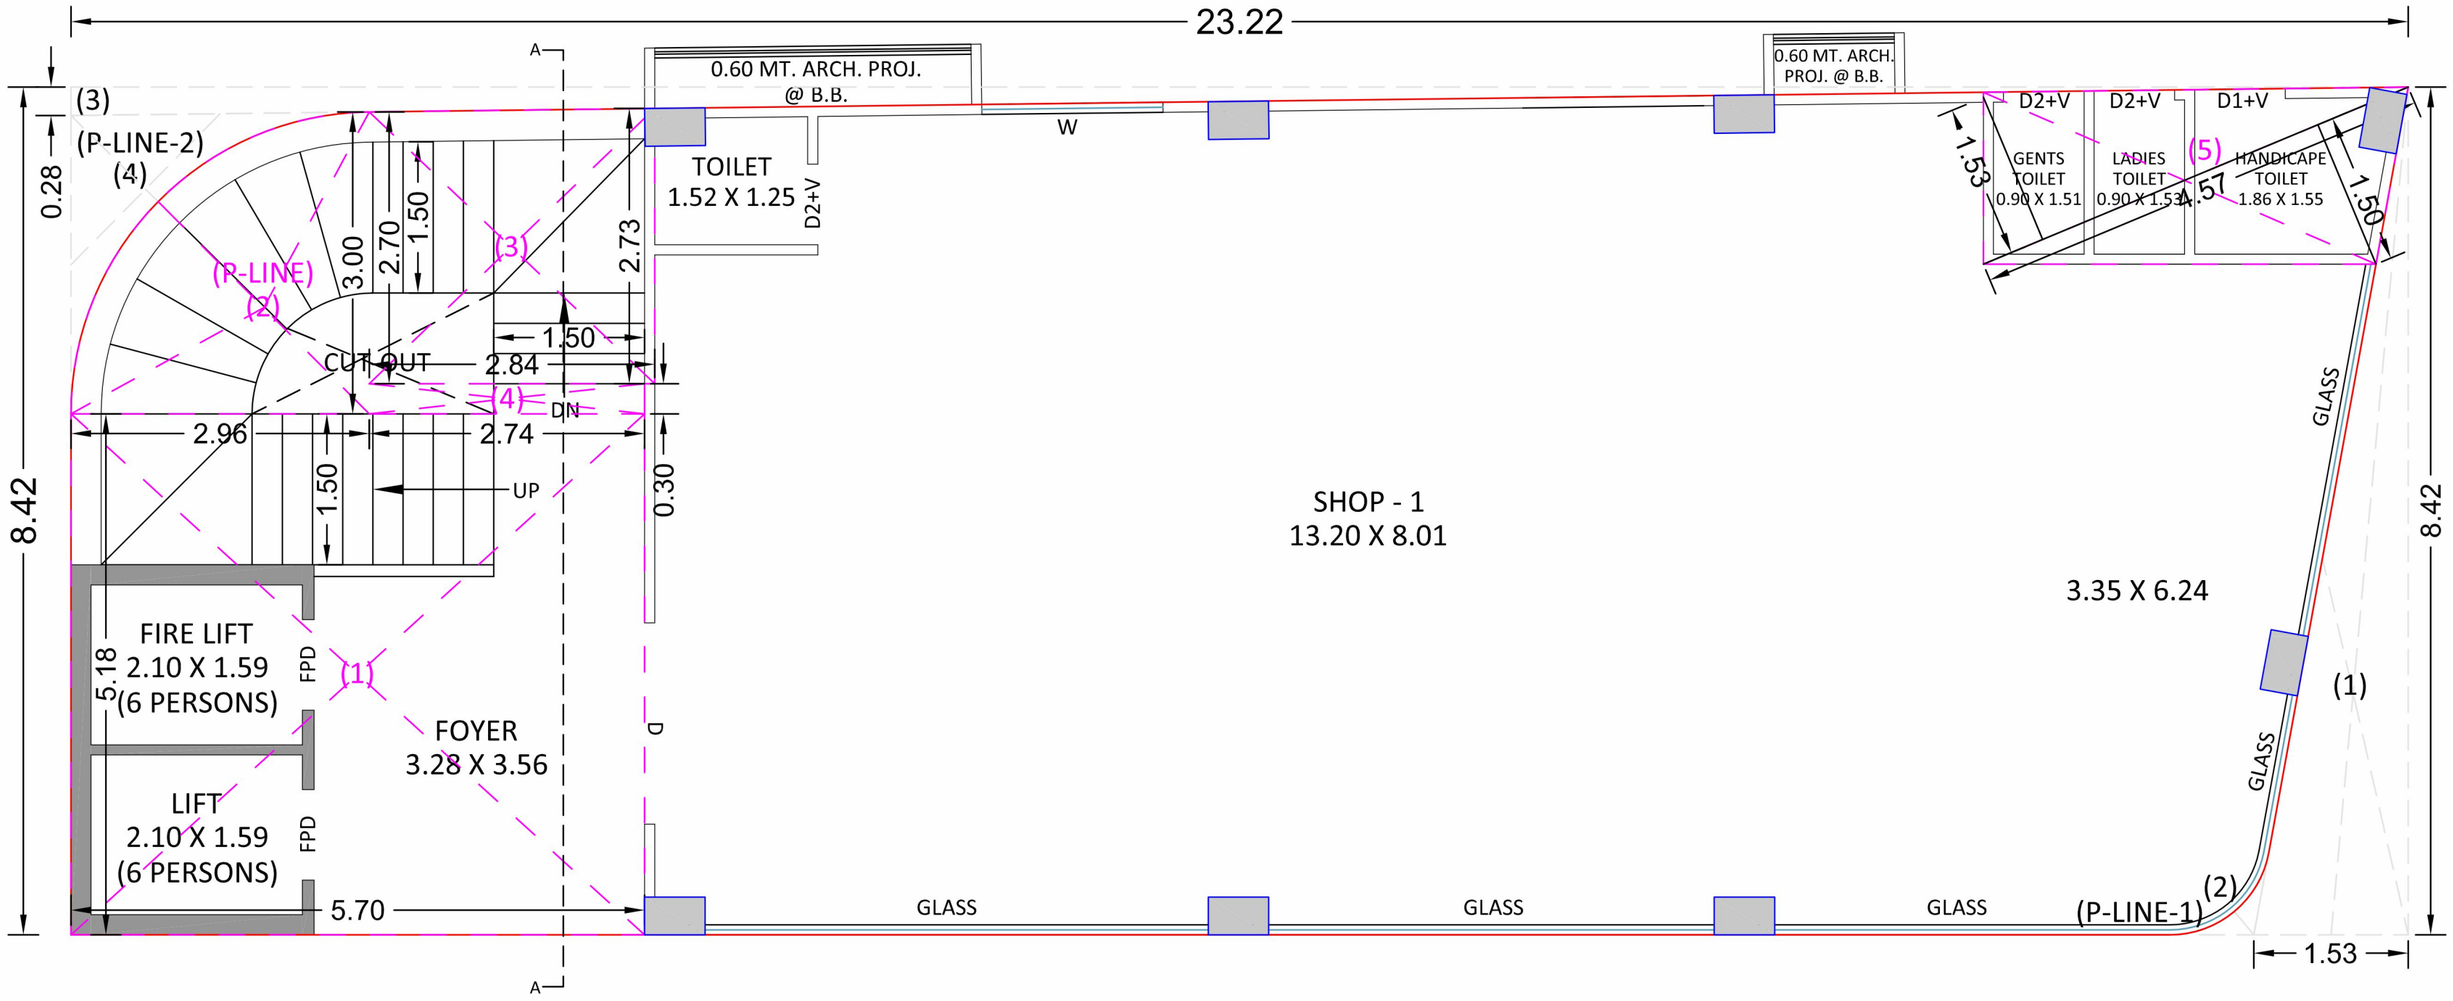


GROUND FLOOR PLAN

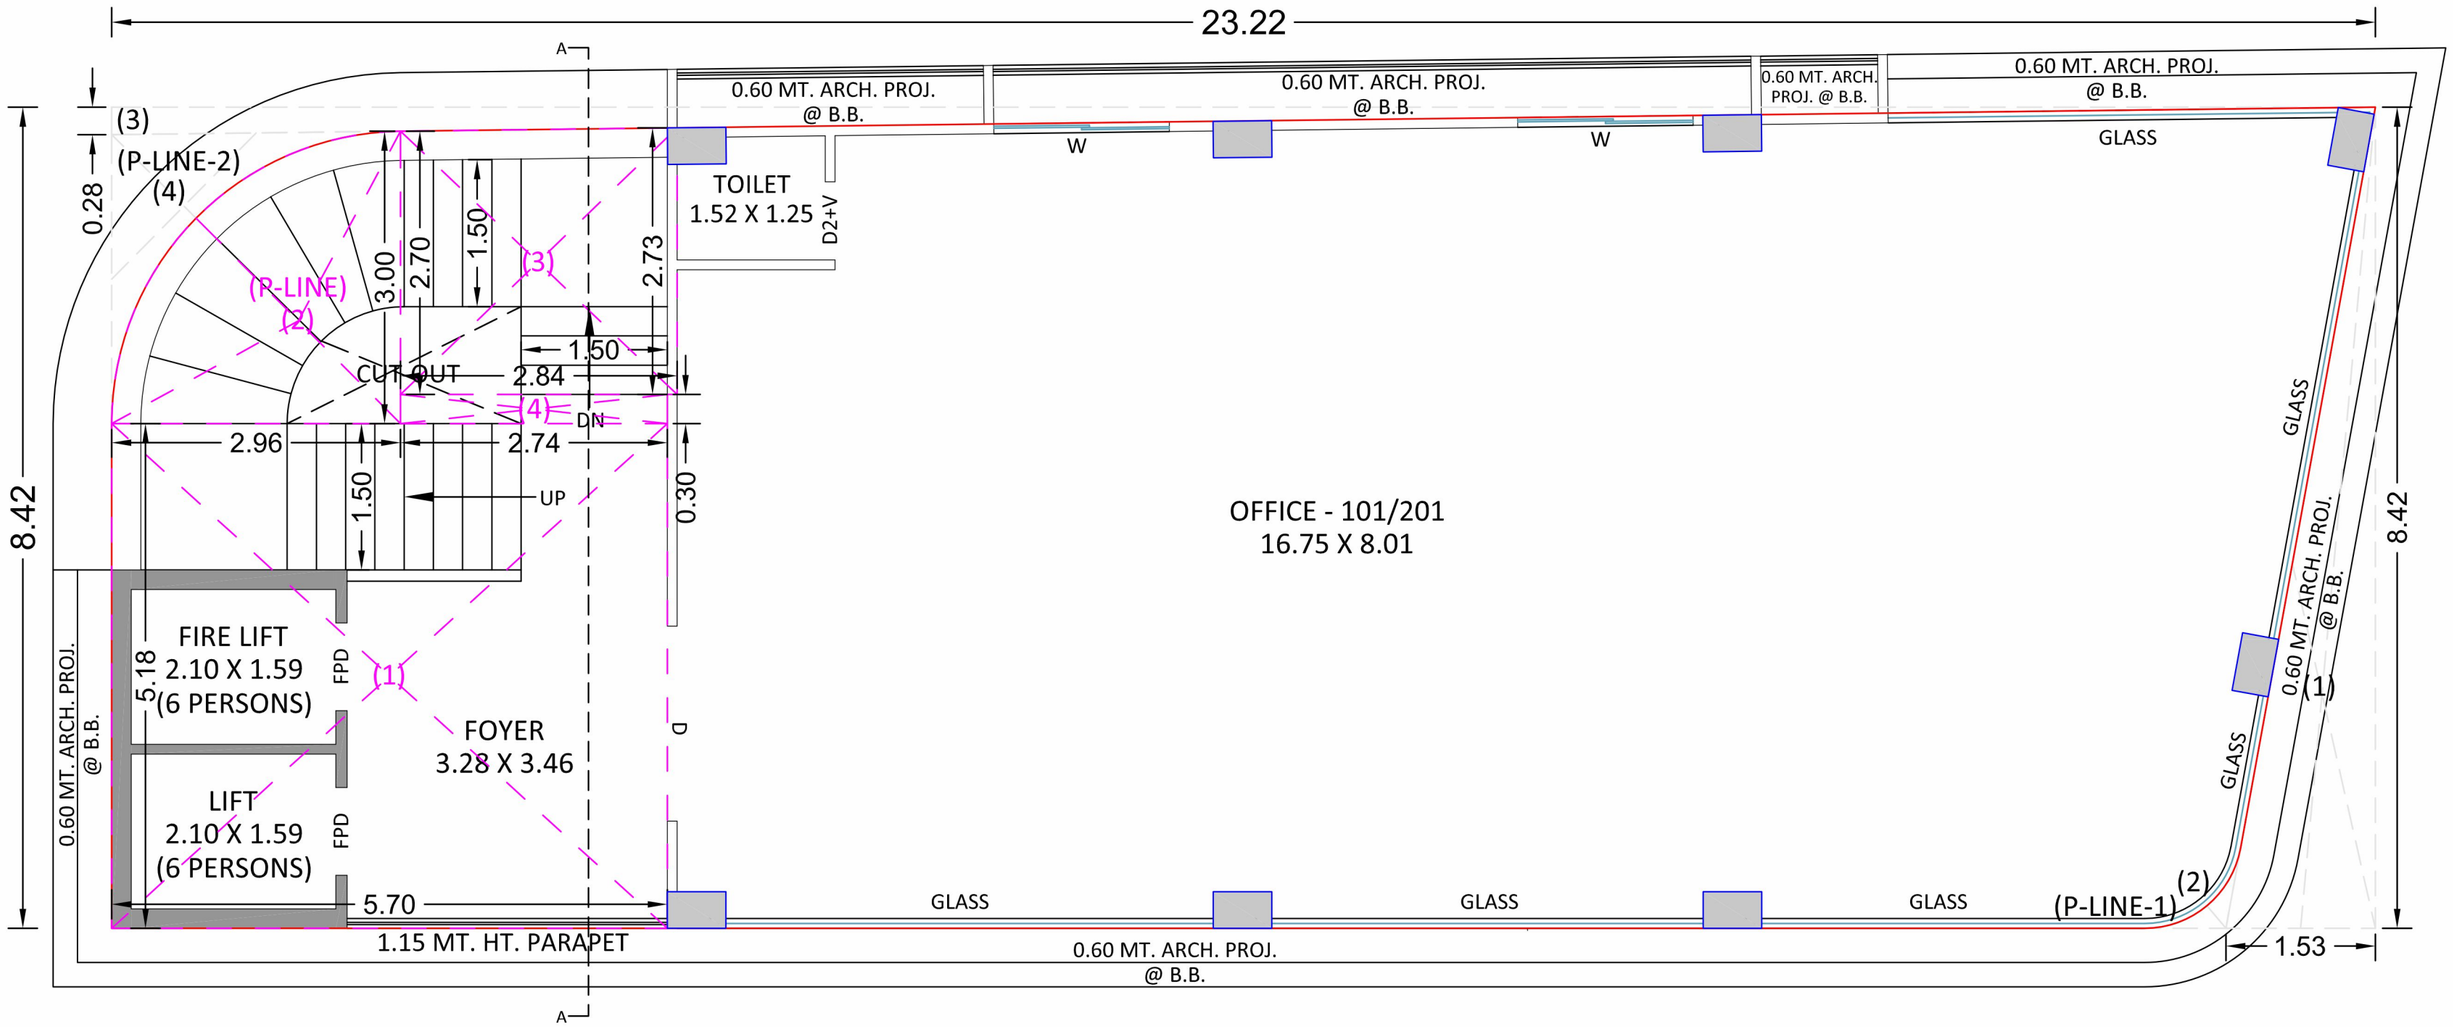


1ST & 2ND FLOOR PLAN

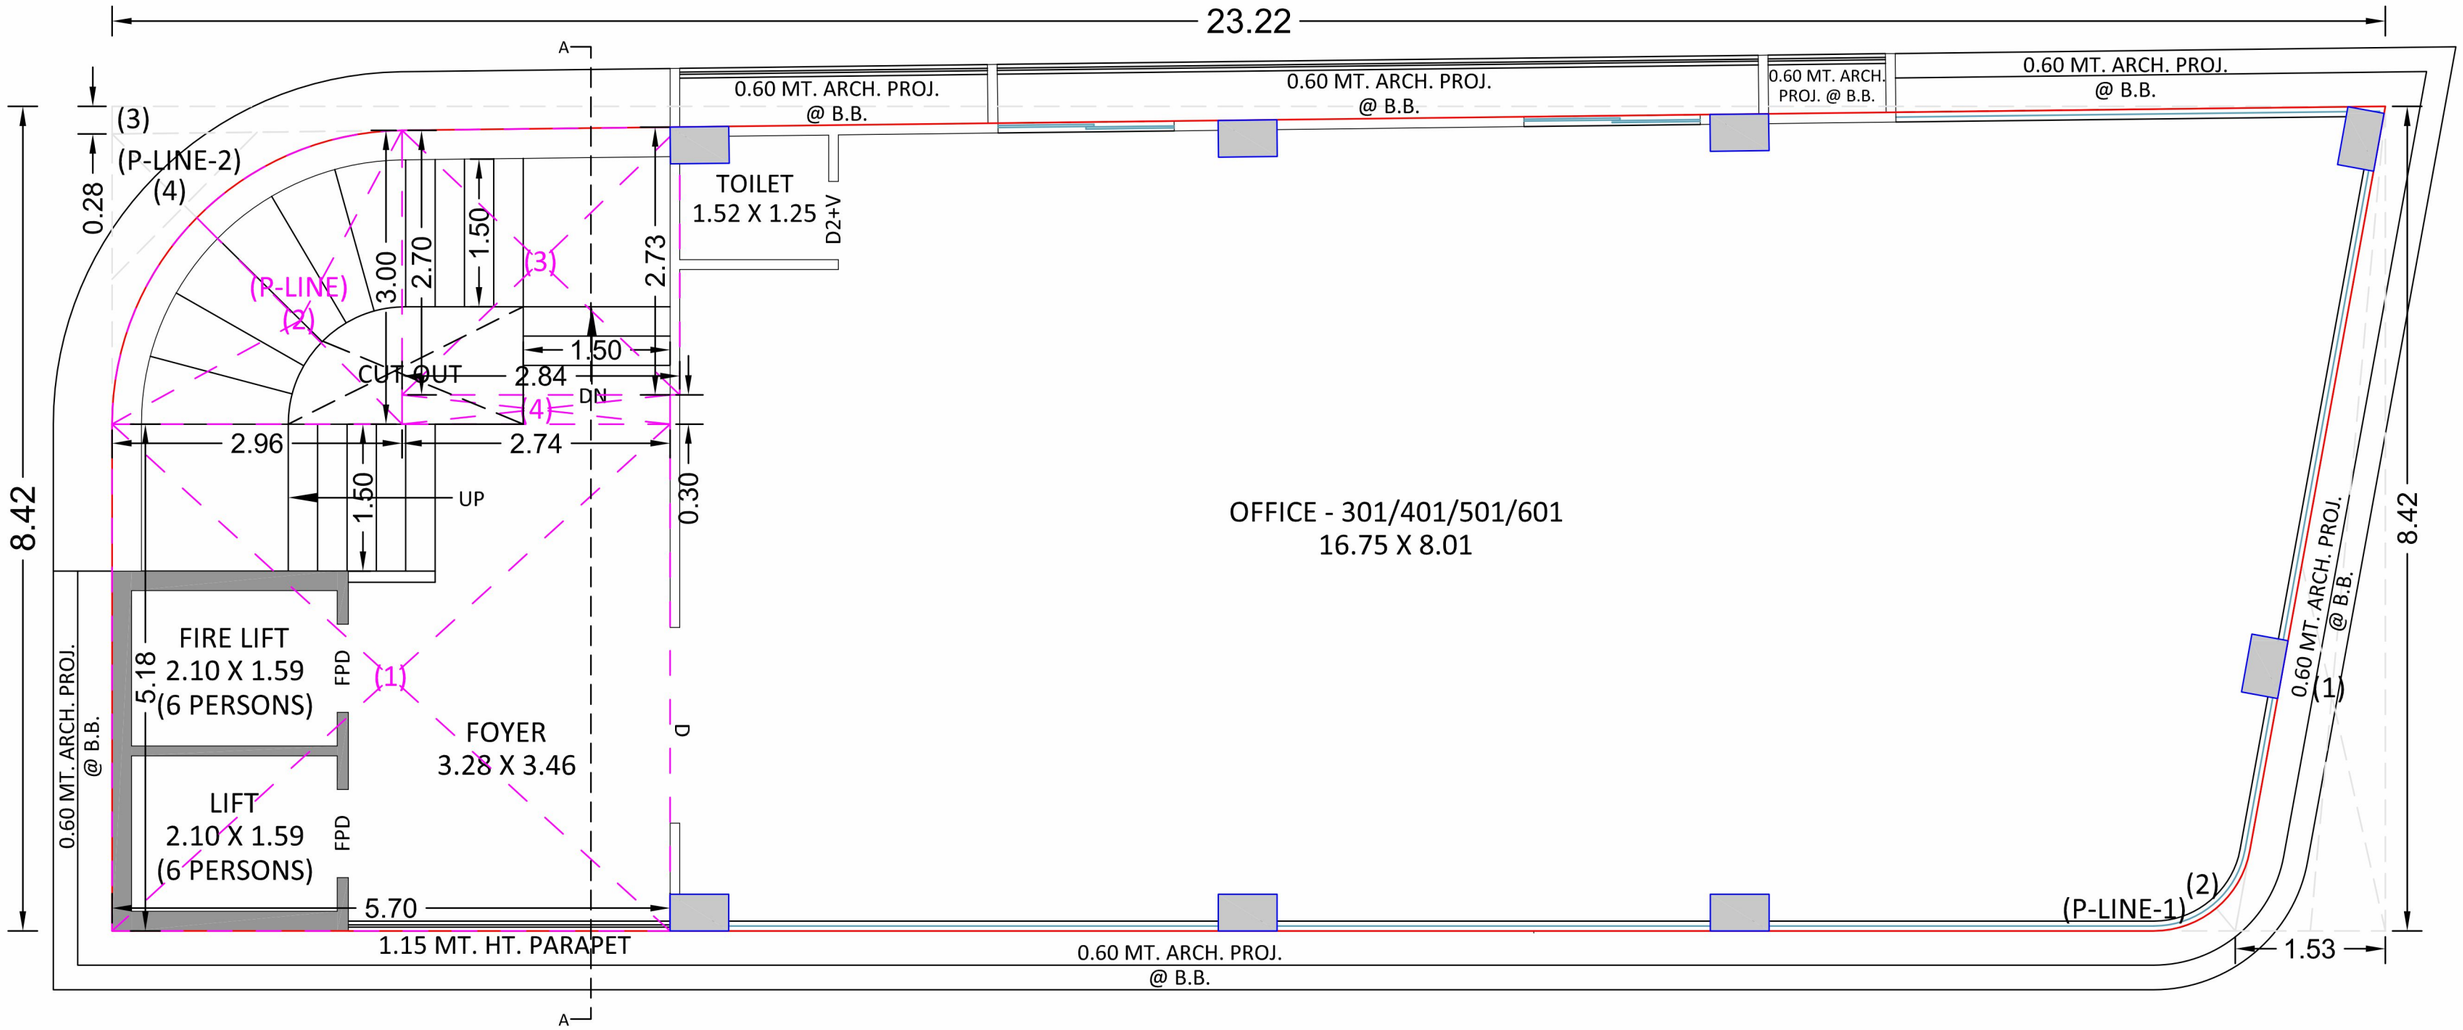

3RD TO 6TH FLOOR PLAN

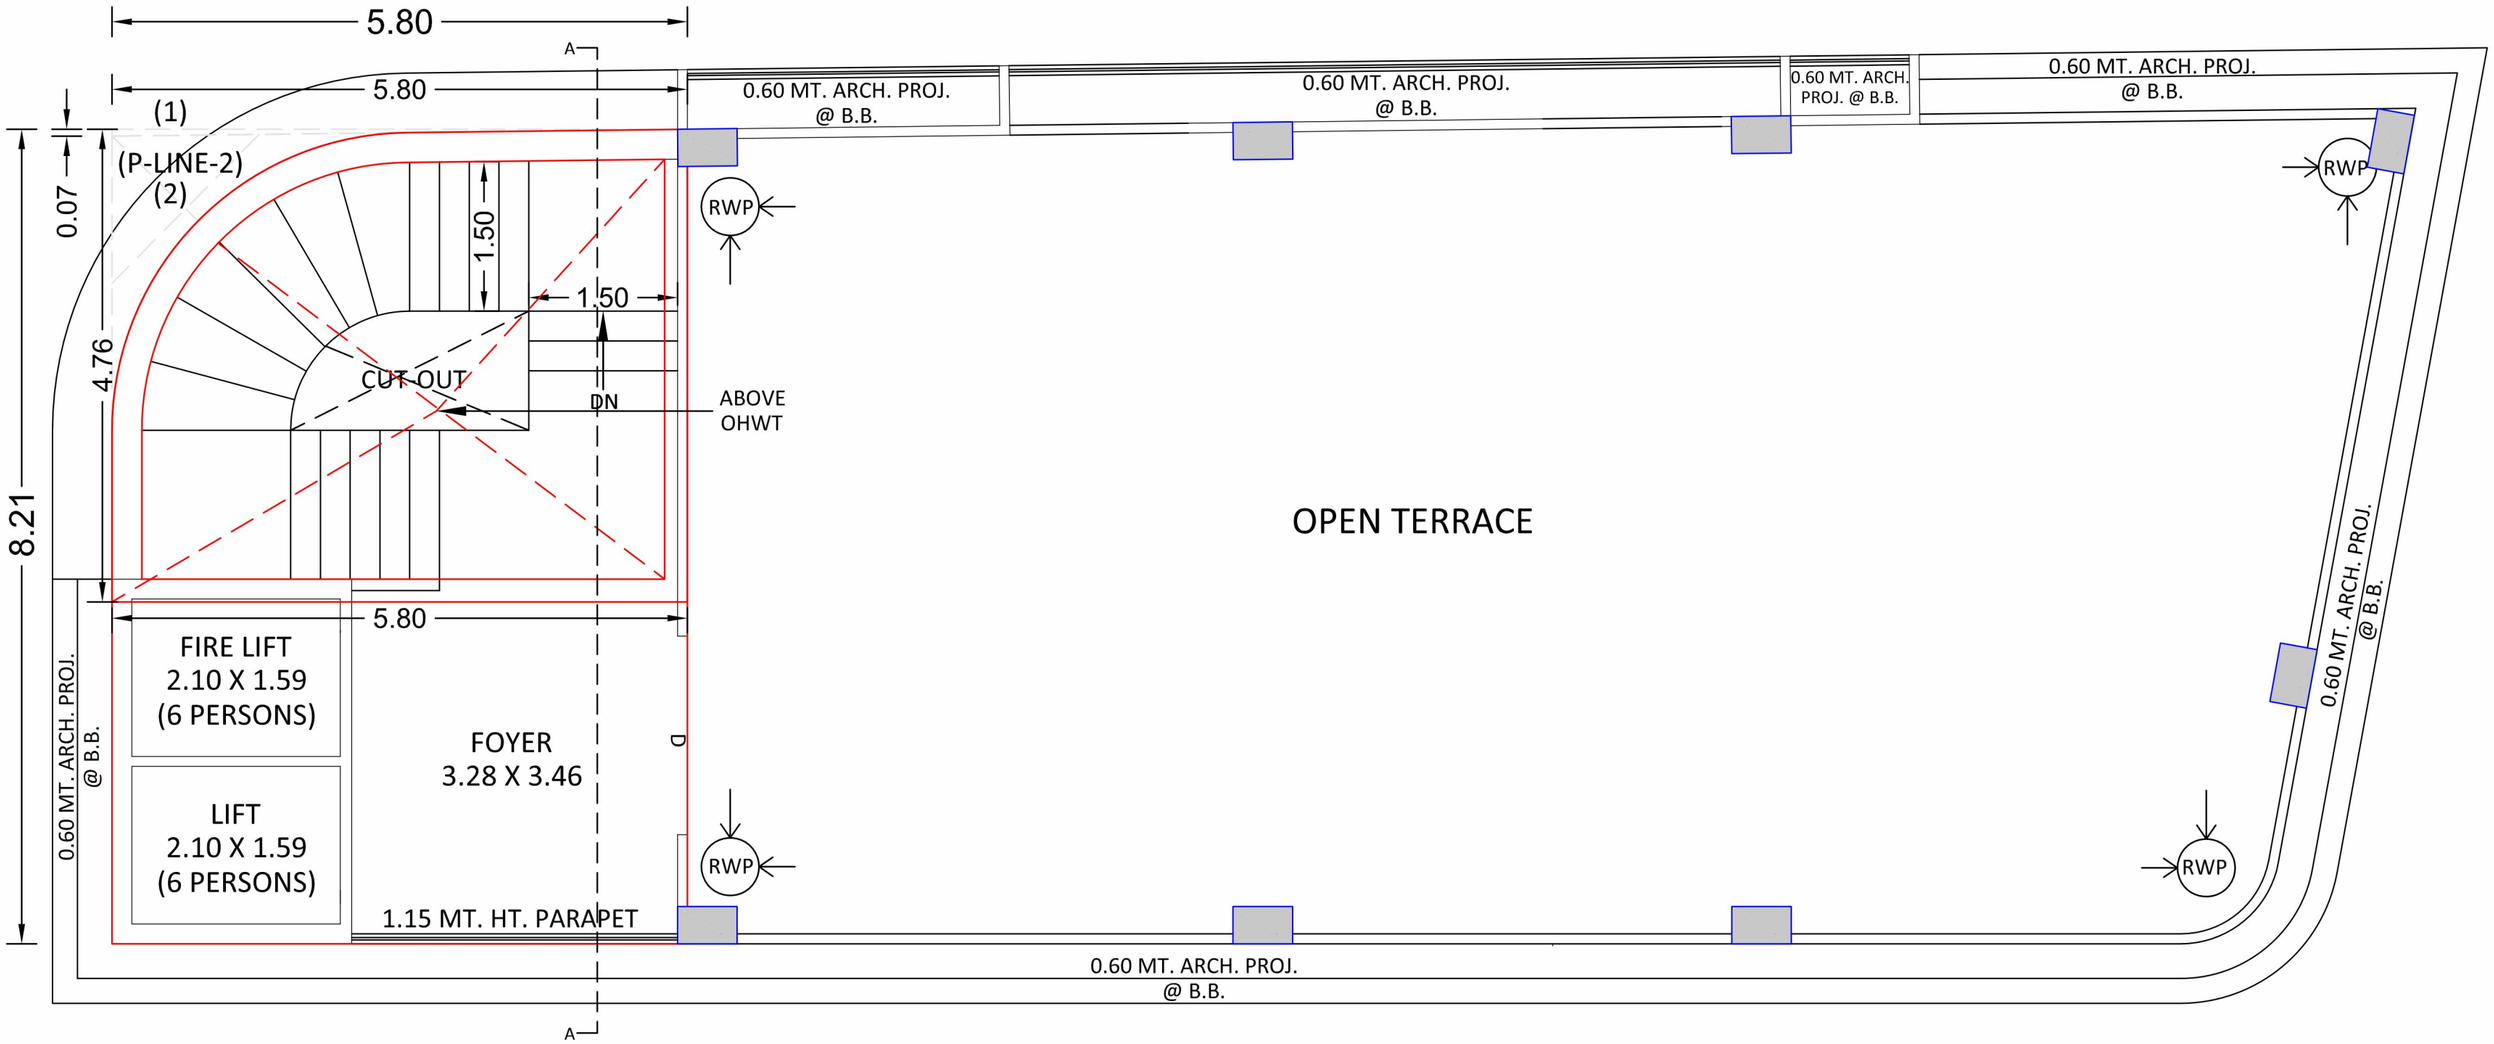

TERRACE FLOOR PLAN

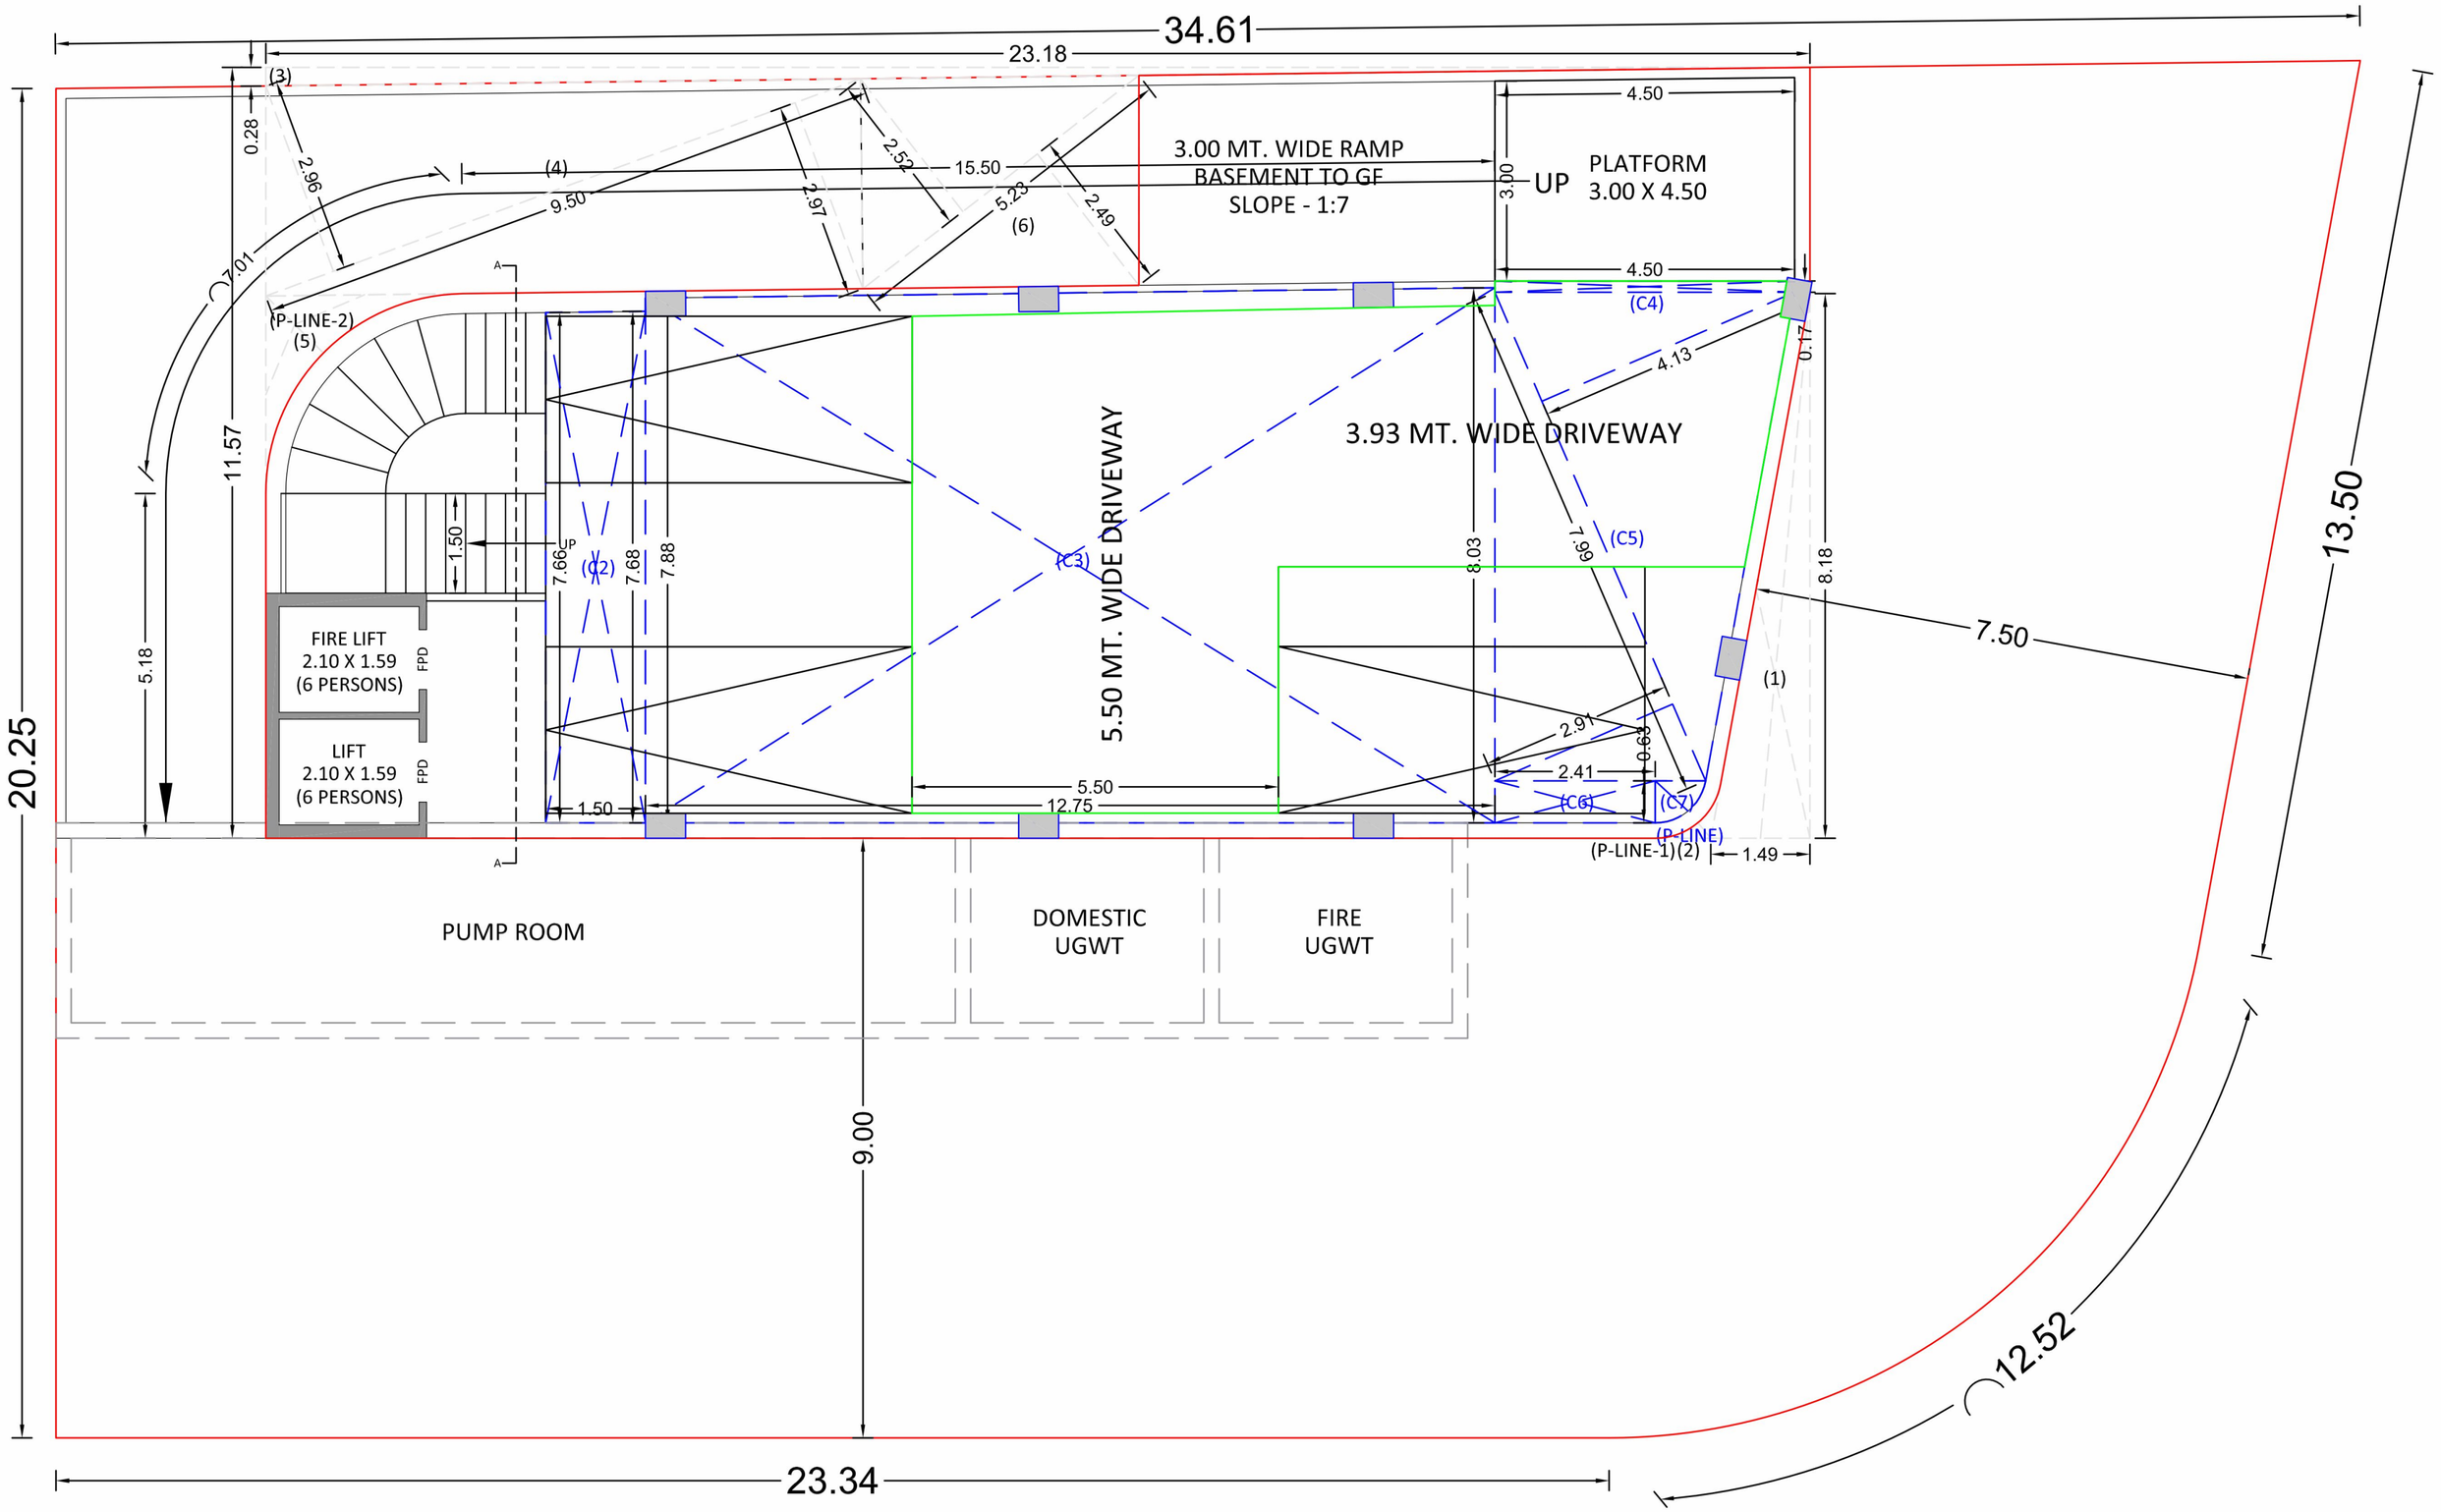


BASEMENT PLAN



SPECIFICATION

- STRUCTURE:
  R: C.C. Frame Structure Building
- WALL FINISH
  In side Single Coat mala Plaster with white cement putty.
  Outside double coat Sand faced plaster with acrylic Paint.
- PLUMBING
  Concealed Plumbing with Premium Quality pipes & Fittings
- FLOORING
  Vitrified Tiles in Shops, Offices & Showrooms.
- BATHROOMS
  Tiles on Floor & dado upto Lintel Level. All sanitary fitting of branded Company.
- ELECTRIFICATION
  Single Phase Concealed Copper flexible wiring with modular switches.
- ELEVATORS
  2 Standard Elevators
- PARKING
  Enough Parking space at Basement

Location Map

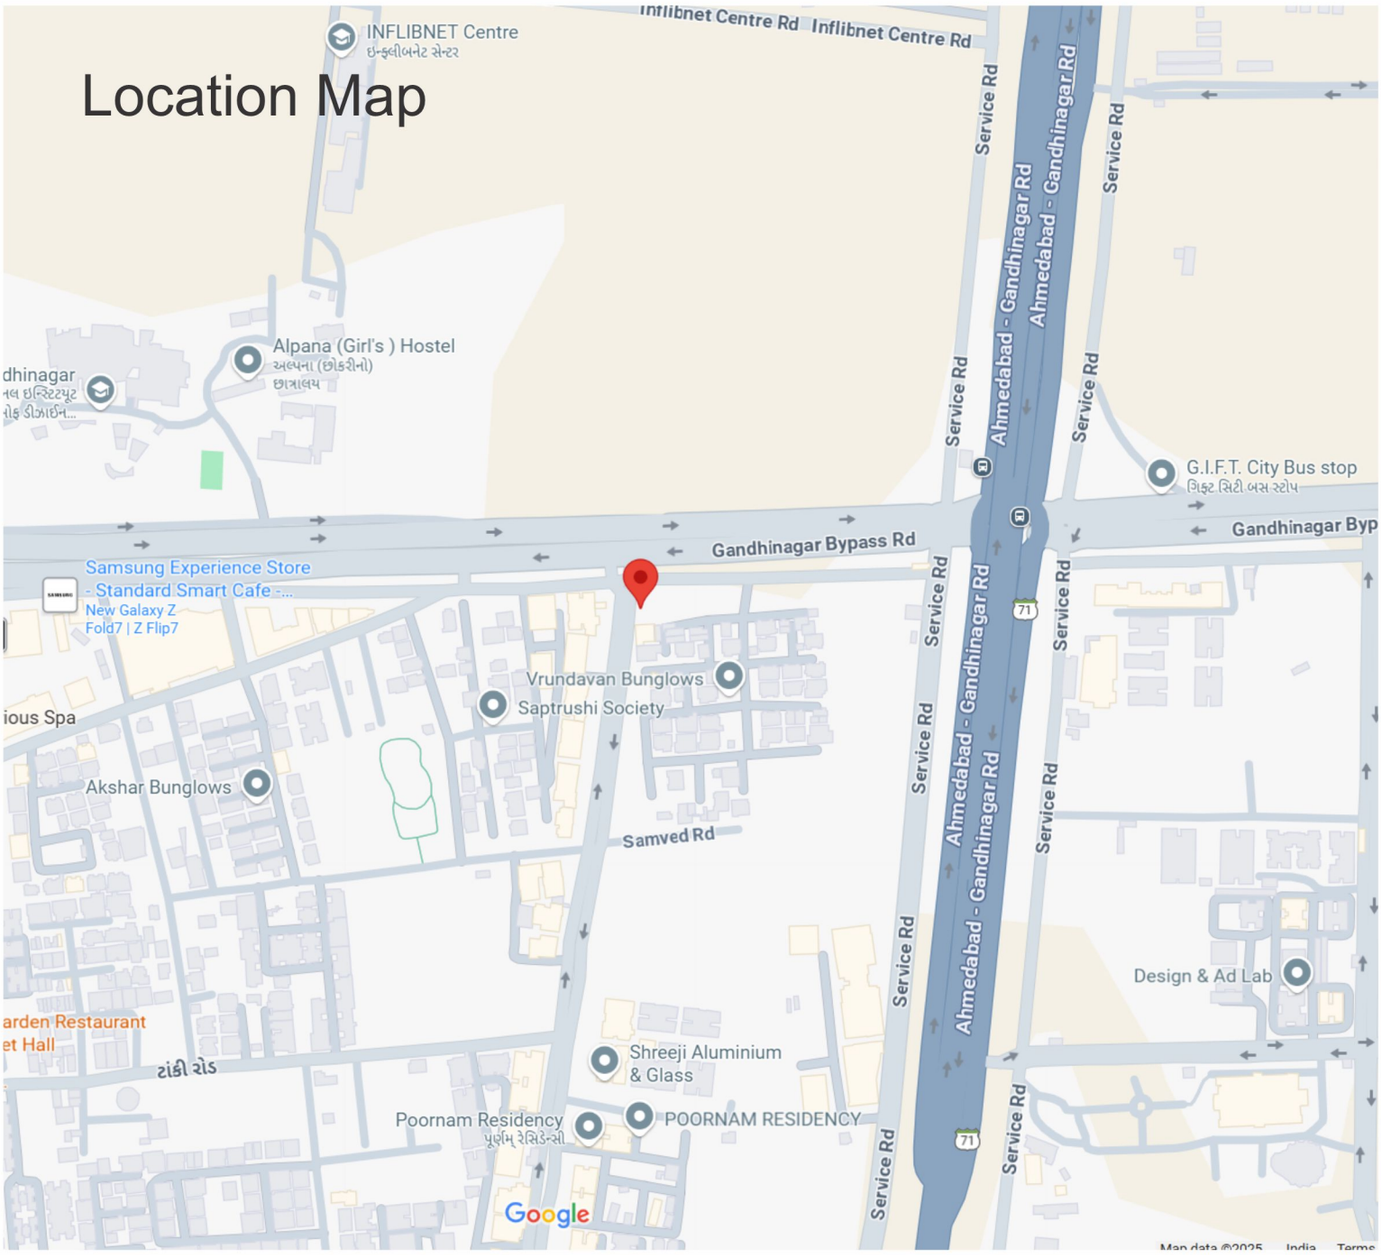

Site Address: Skyview Central, Near Vrundavan Bunglow,
Rakshashakti Circle To Sargasan Highway Road,
Dhodakuva, Kudasan, Gandhinagar

Contact No.: 99046 74000

DEVELOPER

JK INFRA

Shop No 1
Suman Tower,
Sector-11,
Gandhinagar

ARCHITECT

MOTIF HAUS
ARCHITECTURE | DESIGN | LANDSCAPE

RERA REG. NO. :

Website : www.gujrera.gujarat.gov.in