



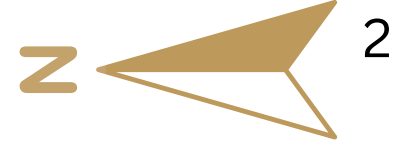

ADJ.R.S. NO. 1079

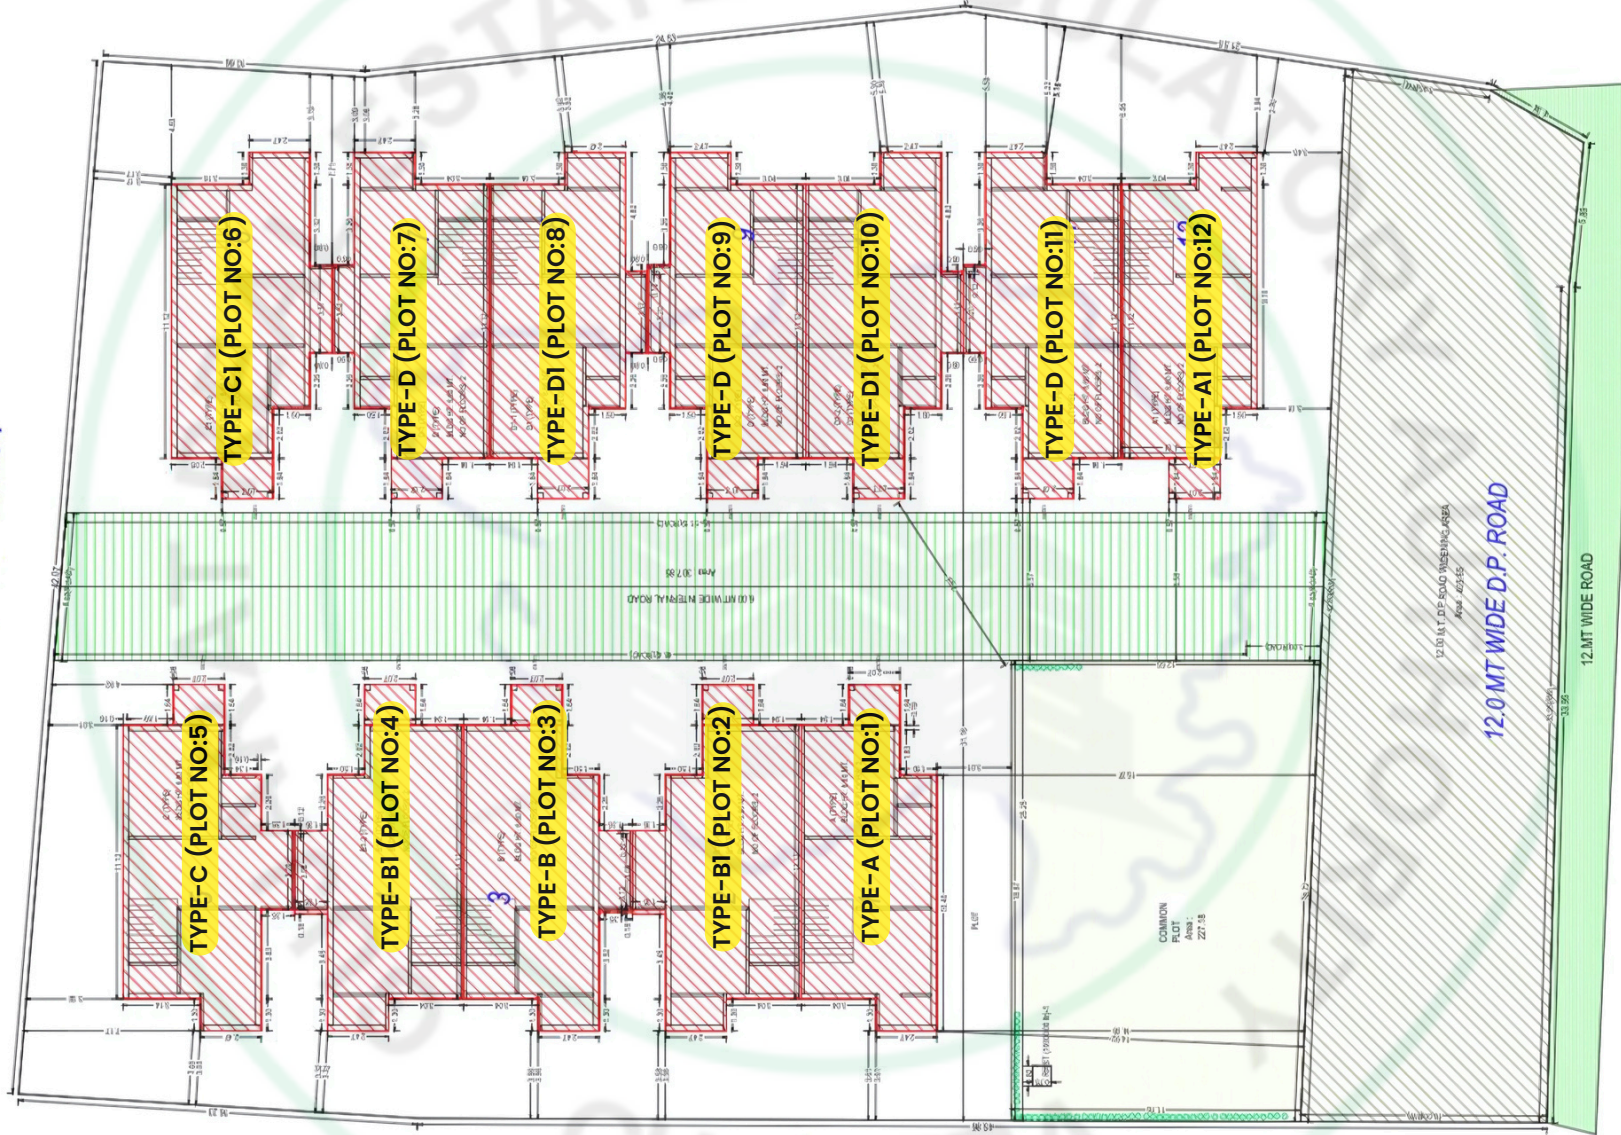


ADJ.R.S. NO. 1085/1






ADJ.R.S. NO. 1086






Front View

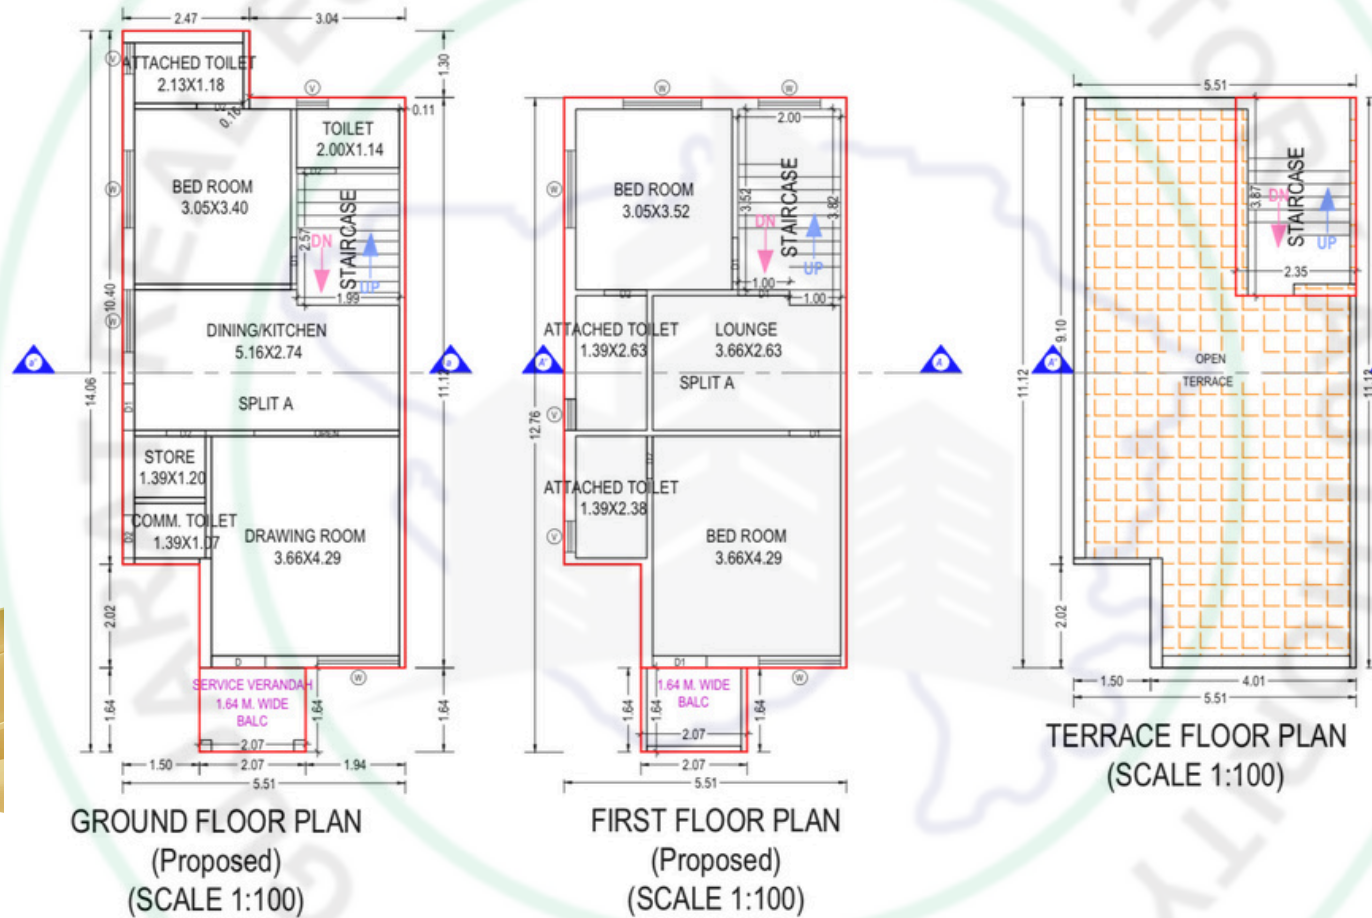


Type A (Plot No: 1)

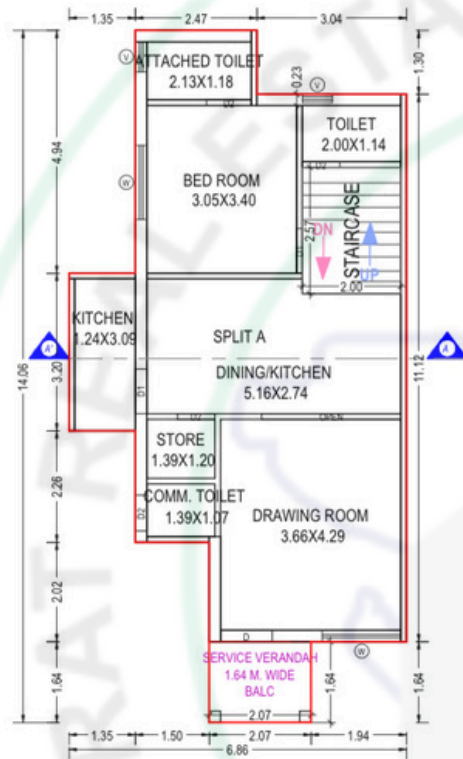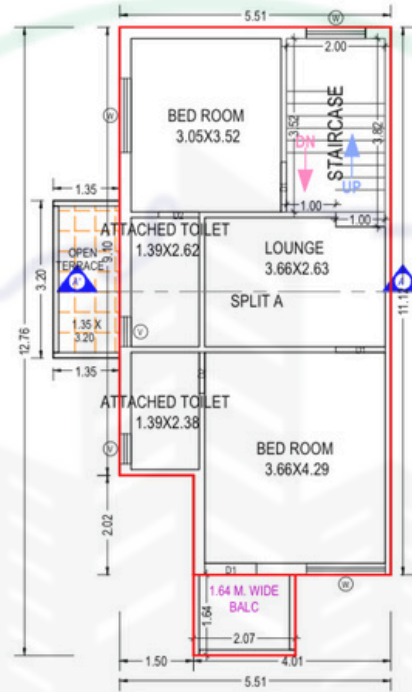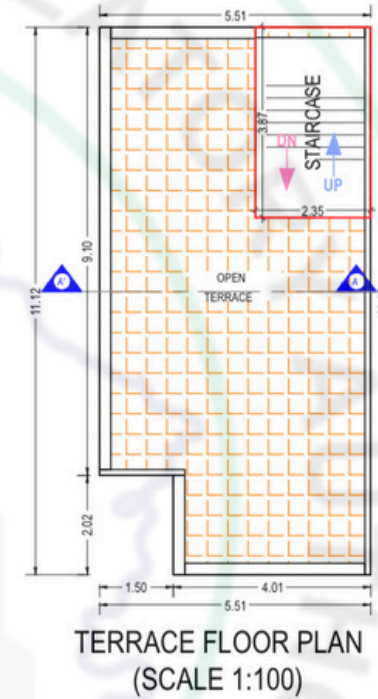


Type B (Plot No: 3)

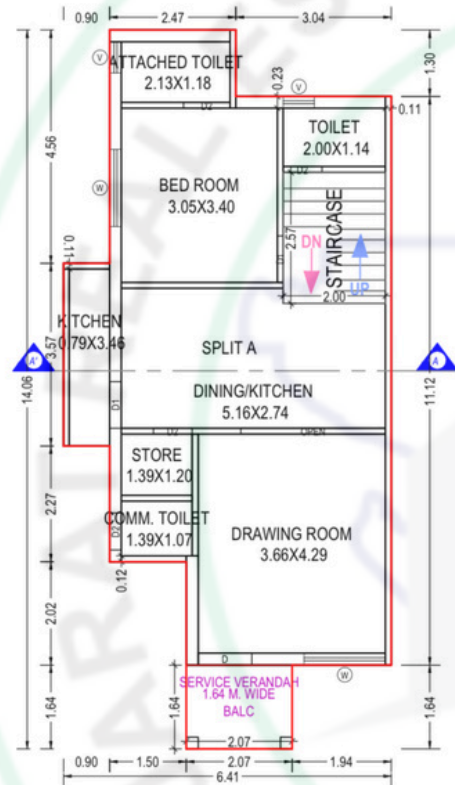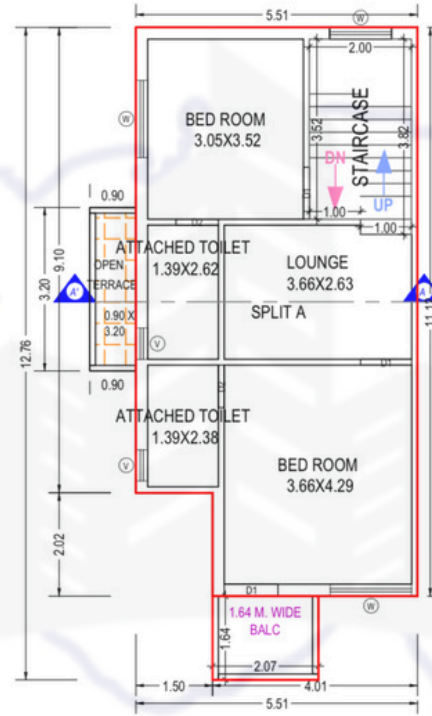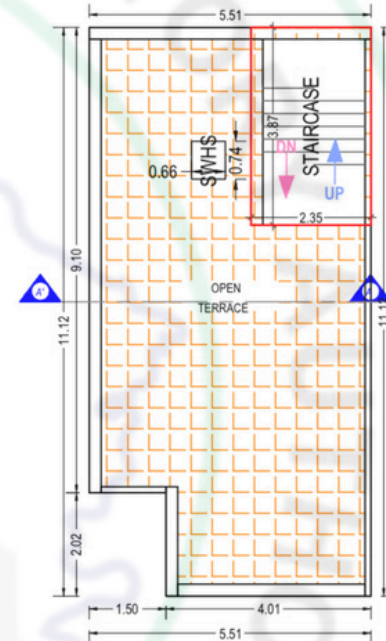


Type D (Plot No: 7,9,11)

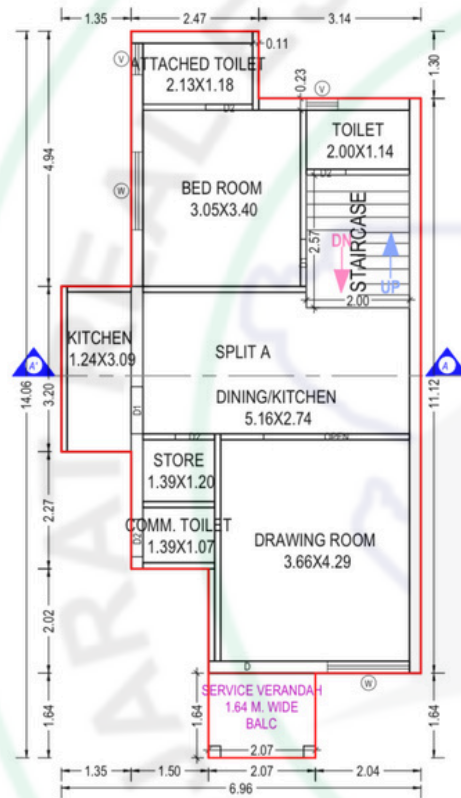

GROUND FLOOR PLAN
(Proposed)
(SCALE 1:100)

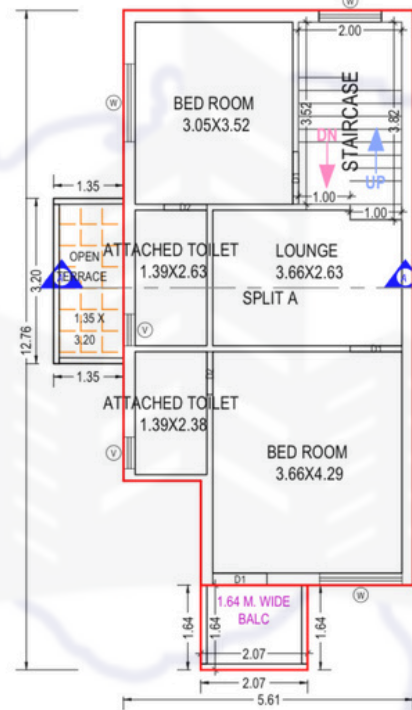


FIRST FLOOR PLAN
(Proposed)
(SCALE 1:100)

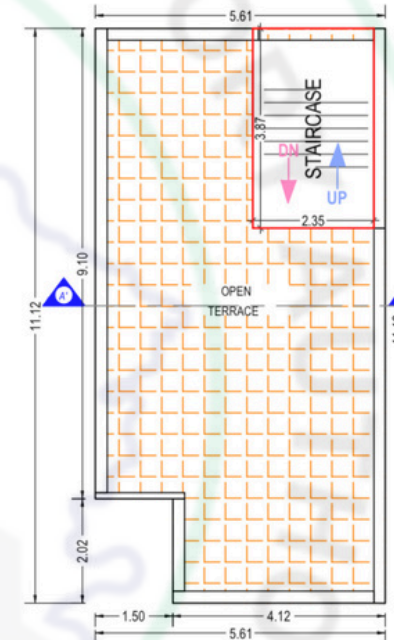



TERRACE FLOOR PLAN
(SCALE 1:100)

Type C (Plot No: 5)

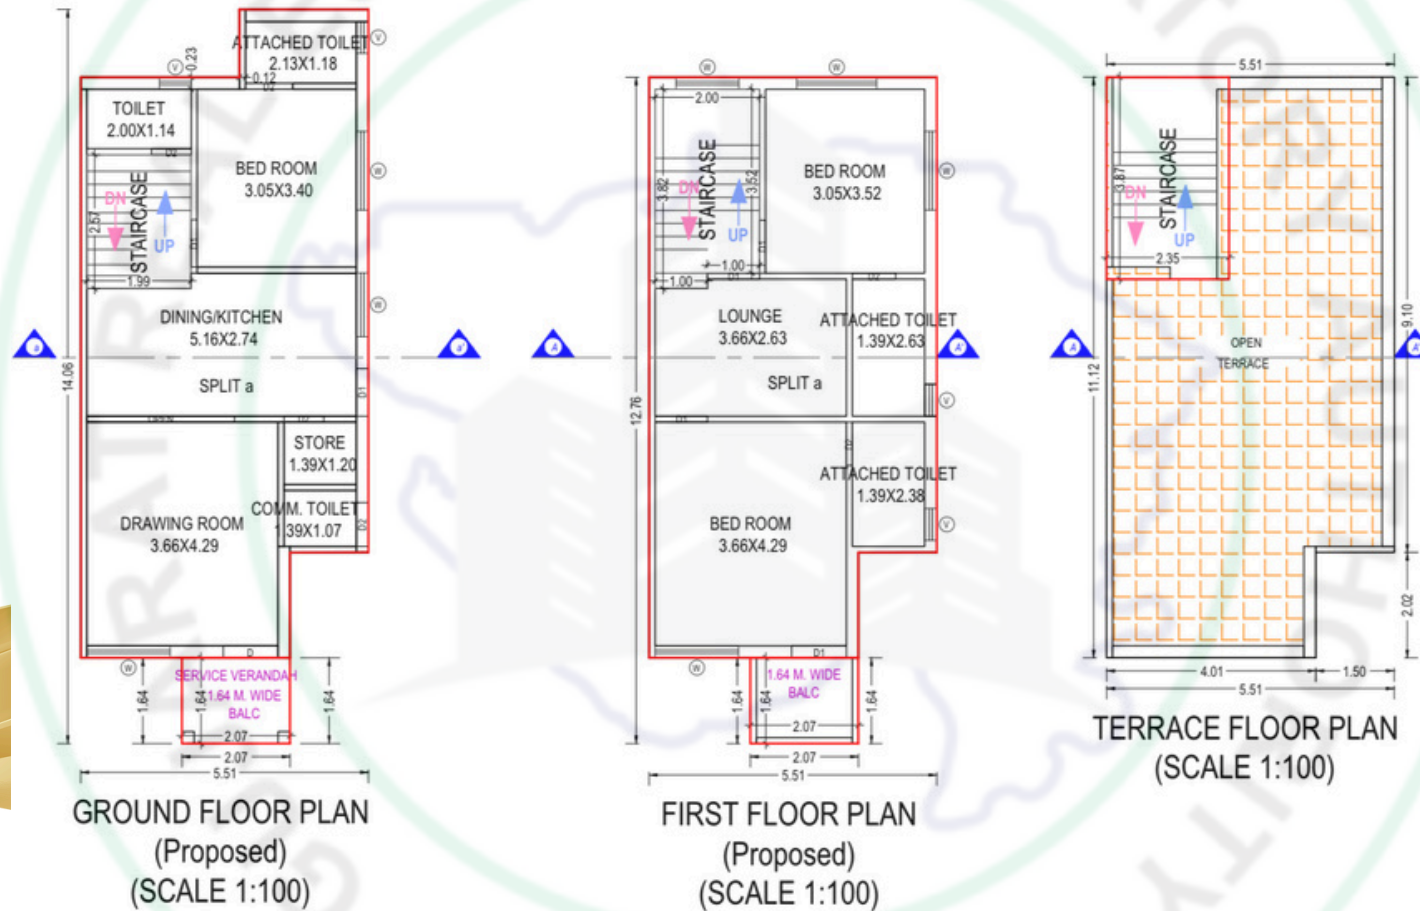


Type A1 (Plot No: 12)

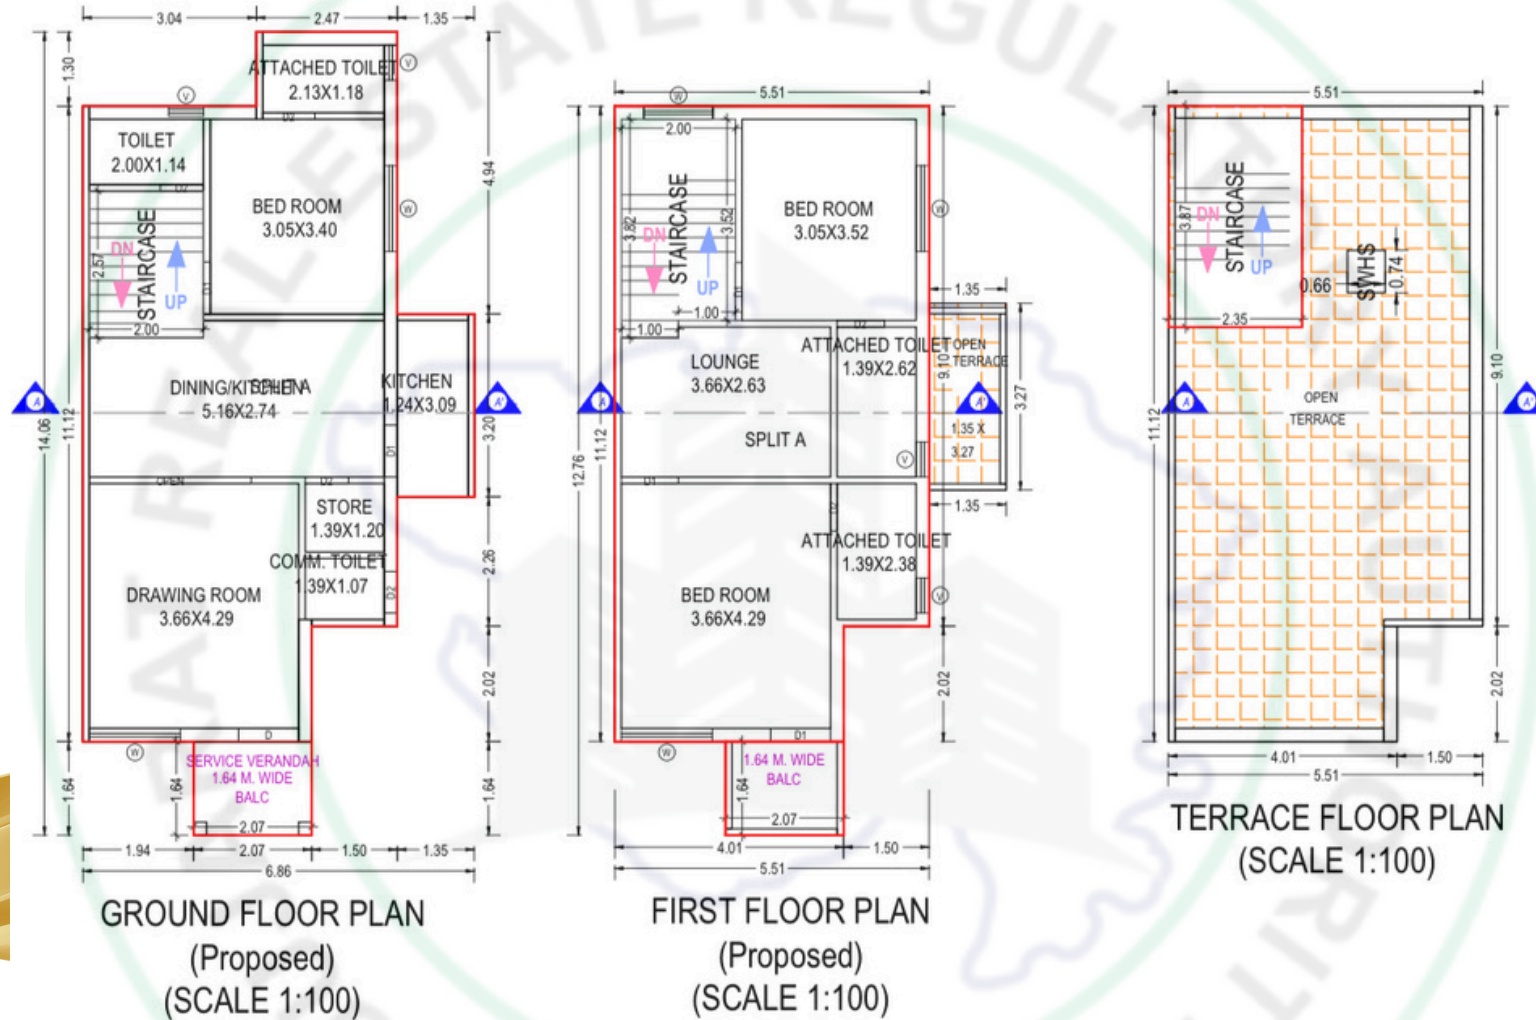

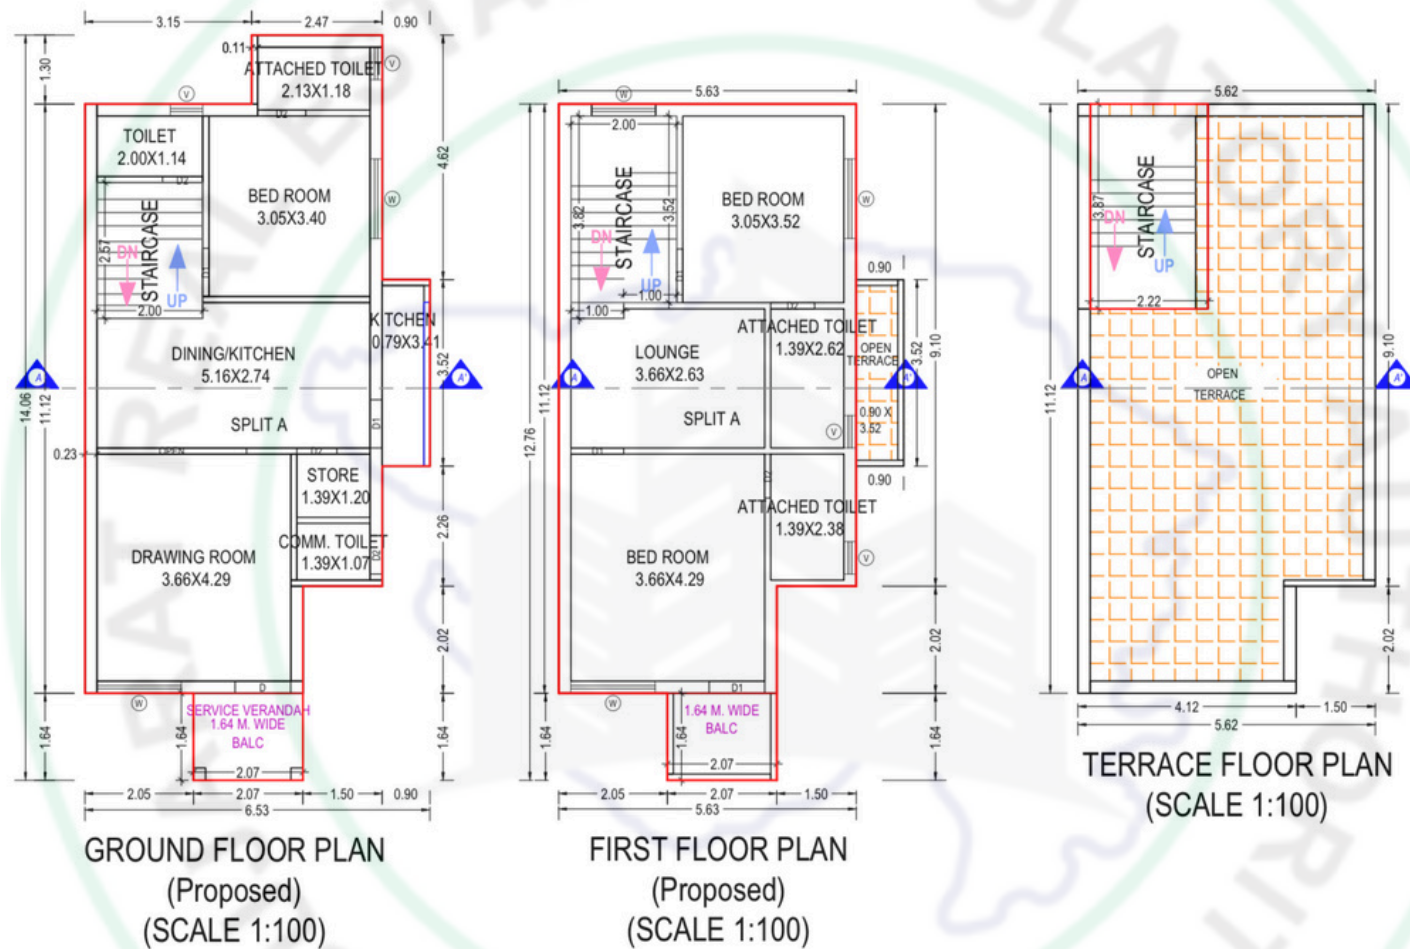

Type C1 (Plot No: 6)

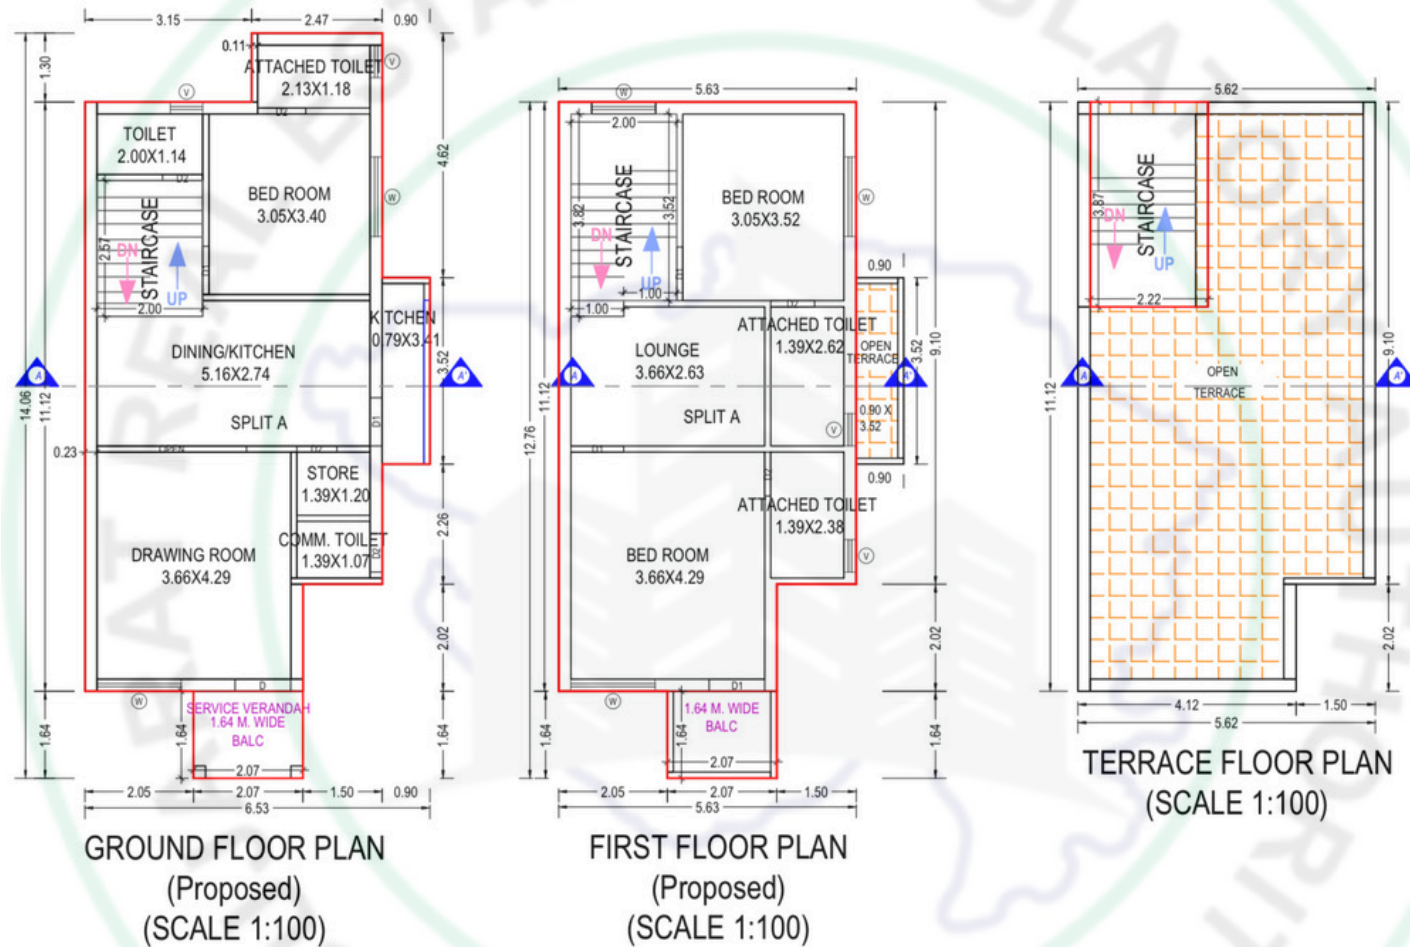


Type D1 (Plot No: 8,10)



Side View

Specifications

13

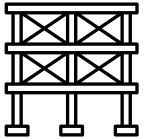

Structure


Safe & Sound quality controlled R.C.C. frame structure with best material component & pile foundation. Earthquake resistant design.



FLOORING


FLOORING

A Unique Design Premium Quality Vitrified Tiles in all bungalows.

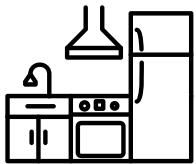

Kitchen/store

Exclusive granite platform with ISI CPVC S.S. Sink & Design tiles Dado up to lintel level. Washing machine inlet/outlet in wash area. Provision for gas pipeline.

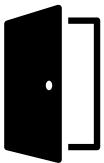

Door

Laminated main door & Internal flush door.



Toilet/Plumbing

Western Concept designed toilet. Designer tiles on Fully glazed / powder coated aluminium, floor and wall up to lintel level. sanitary ware and bath fittings.



Windows

Fully glazed / powder coated aluminium floor and wall up to lintel level. Premium quality windows with Granite seal frame.



ELECTRIFICATION

The features include concealed copper wiring, concealed electrification, premium copper wire, branded modular switches, and an MCB distribution panel.




Wall paint

External wall with double coat sand texture with acrylic paint. Internal wall premium Premium mala plaster with white finish putty.



Terrace

China mosaic

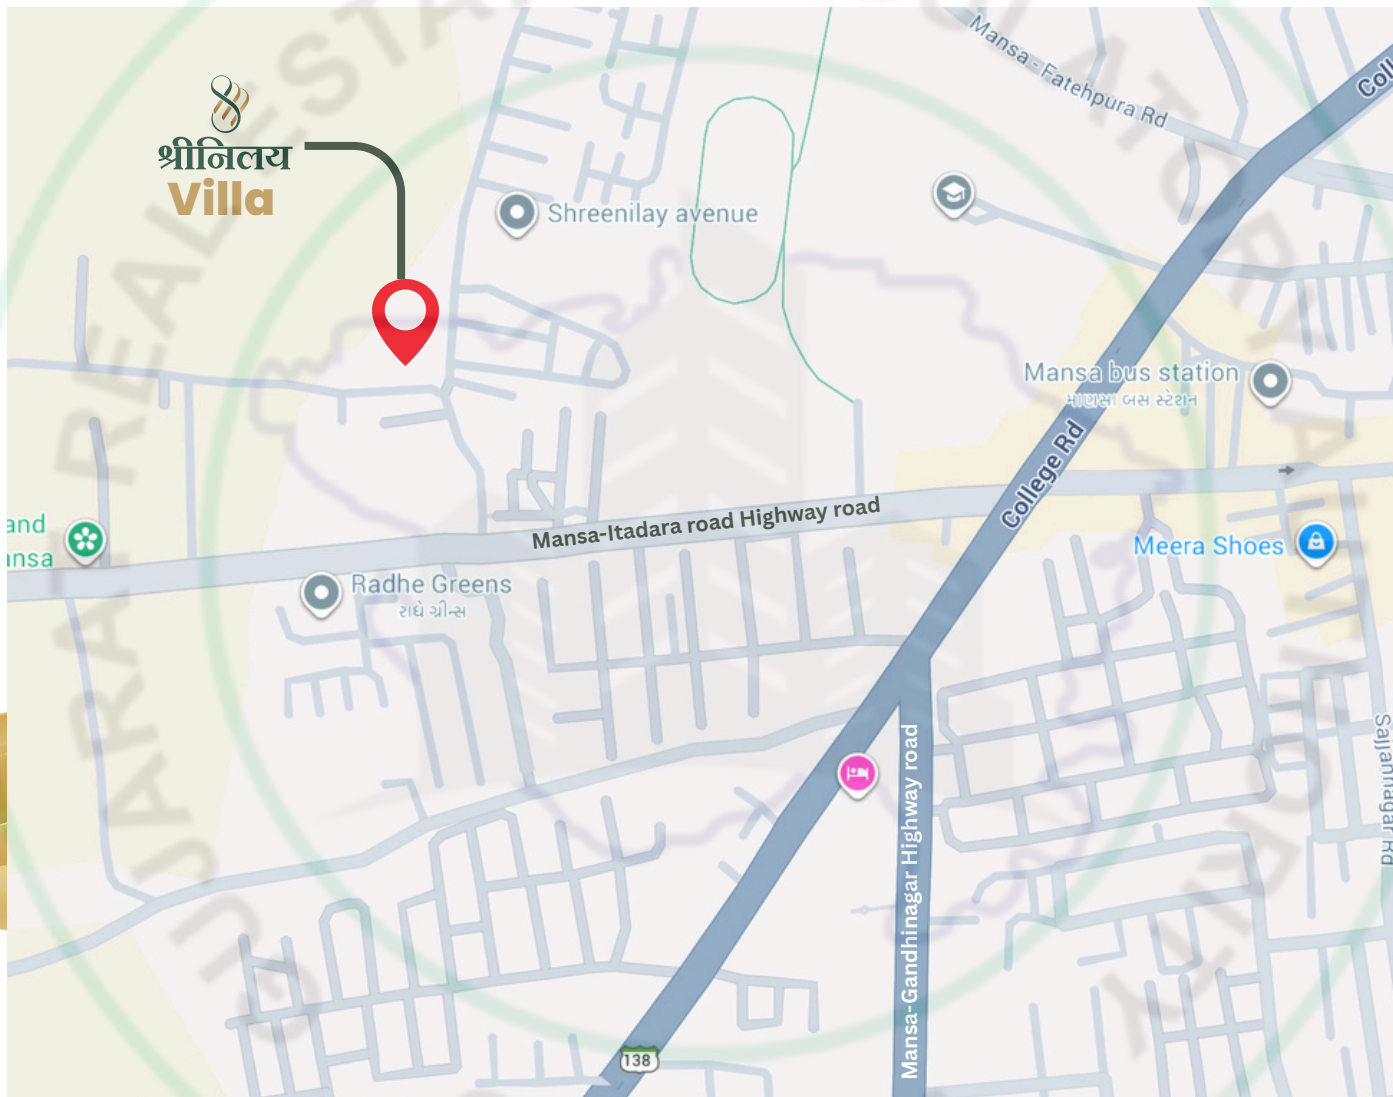

Key-plan

Address:

1085/2, Fatehpura road, beside Dhanvir hanuman temple,
Mansa

Developers name:

SM buildcon, mansa

Contact:

+91 8866134653 +91 9898134653

Amenities:

1. 1 common plots with attractive decorations
2. RCC road