

Suryansh[®] SKYLINE

2-3 BHK LIFESTYLE LIVING
& SHOPS





TOTAL 12.00 MTR. WIDE FUTURE ROW KEPT OPEN



18.28 MTR. WIDE T.P.S. ROAD

18.28 MTR. WIDE T.P.S. ROAD



TOTAL 12.00 MTR. WIDE FUTURE ROW KEPT OPEN

18.28 MTR. WIDE T.P.S. ROAD

18.28 MTR. WIDE T.P.S. ROAD





TOTAL 12.00 MTR. WIDE FUTURE ROW KEPT OPEN

18.28 MTR. WIDE T.P.S. ROAD

18.28 MTR. WIDE T.P.S. ROAD









TOTAL 12.00 MTR. WIDE FUTURE ROW KEPT OPEN

18.28 MTR. WIDE T.P.S. ROAD

18.28 MTR. WIDE T.P.S. ROAD





TOTAL 12.00 MTR. WIDE FUTURE ROW KEPT OPEN

18.28 MTR. WIDE T.P.S. ROAD

18.28 MTR. WIDE T.P.S. ROAD



TYPICAL FLOORPLAN

3RD | 4TH | 6TH
7TH | 9TH | 10TH | 11TH



TOTAL 12.00 MTR. WIDE FUTURE ROW KEPT OPEN

18.28 MTR. WIDE T.P.S. ROAD

18.28 MTR. WIDE T.P.S. ROAD





TOTAL 12.00 MTR. WIDE FUTURE ROW KEPT OPEN

18.28 MTR. WIDE T.P.S. ROAD

18.28 MTR. WIDE T.P.S. ROAD





TOTAL 12.00 MTR. WIDE FUTURE ROW KEPT OPEN

18.28 MTR. WIDE T.P.S. ROAD

18.28 MTR. WIDE T.P.S. ROAD






TOTAL 12.00 MTR. WIDE FUTURE ROW KEPT OPEN


18.28 MTR. WIDE T.P.S. ROAD

18.28 MTR. WIDE T.P.S. ROAD




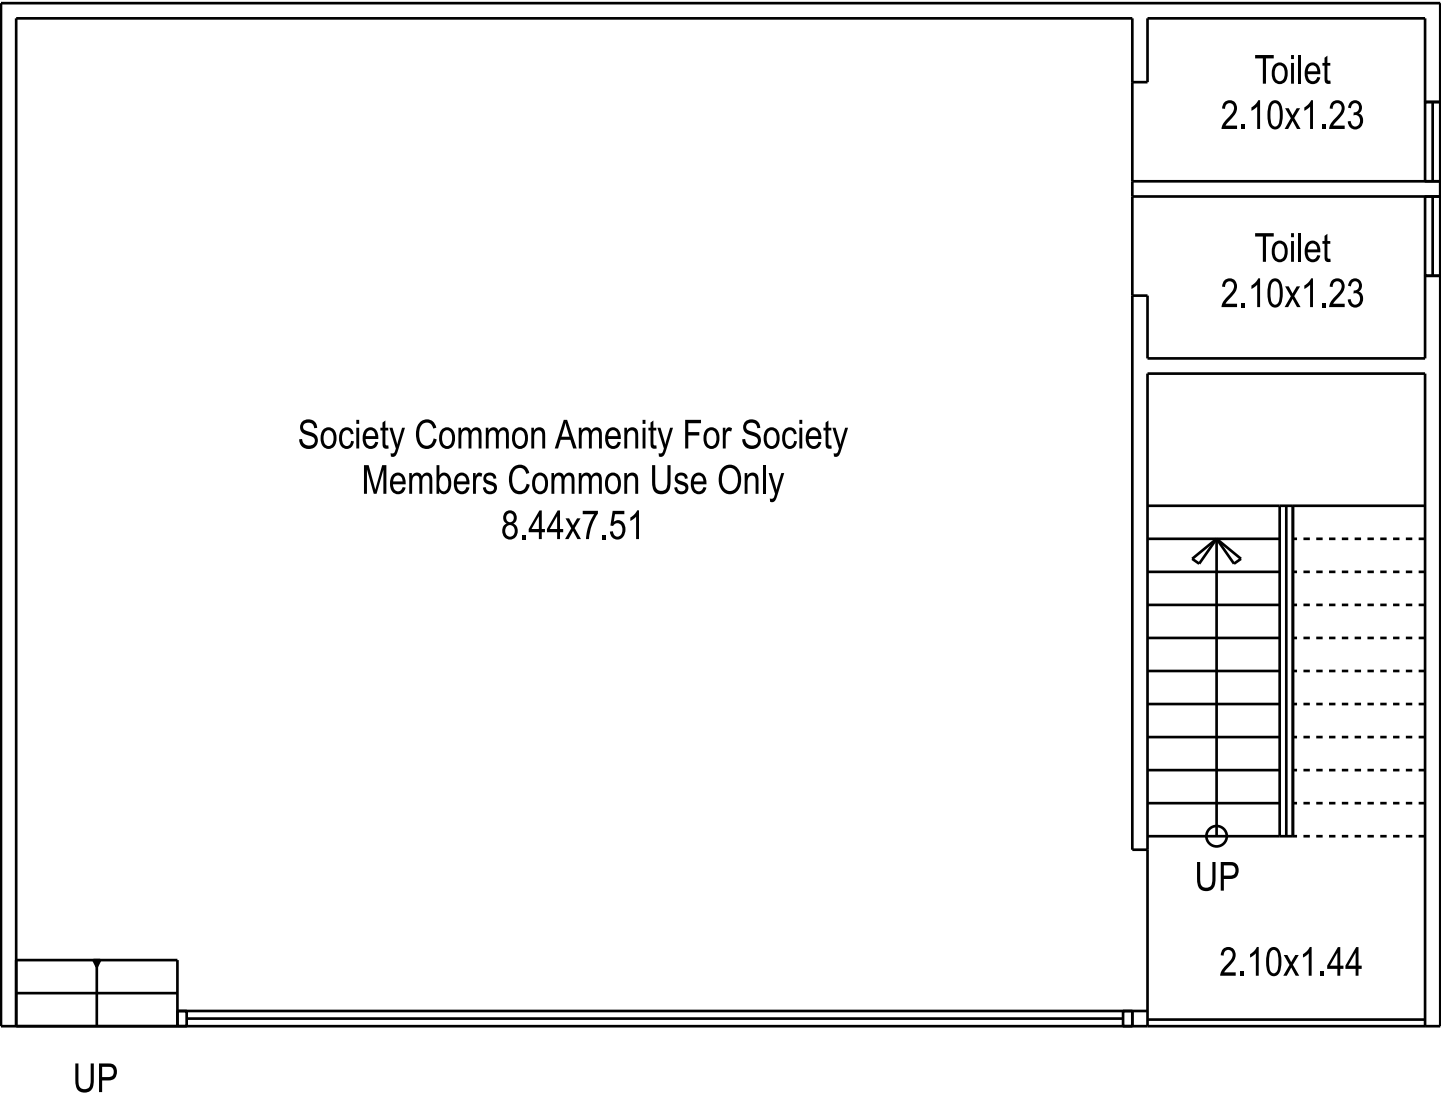


GROUND FLOOR PLAN

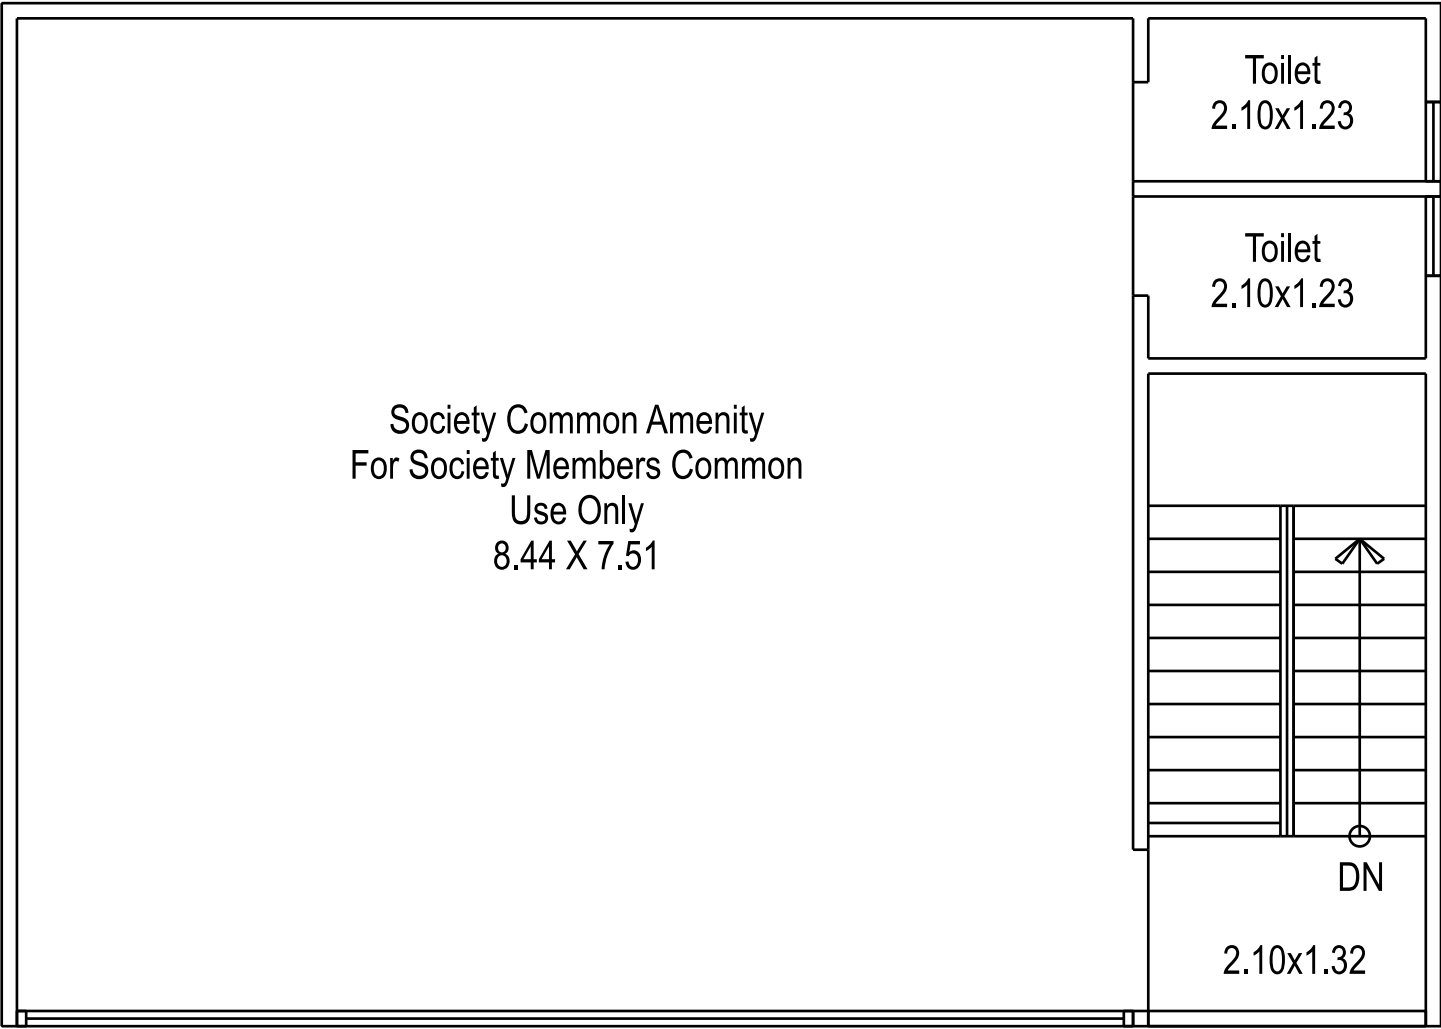


FIRST FLOOR PLAN

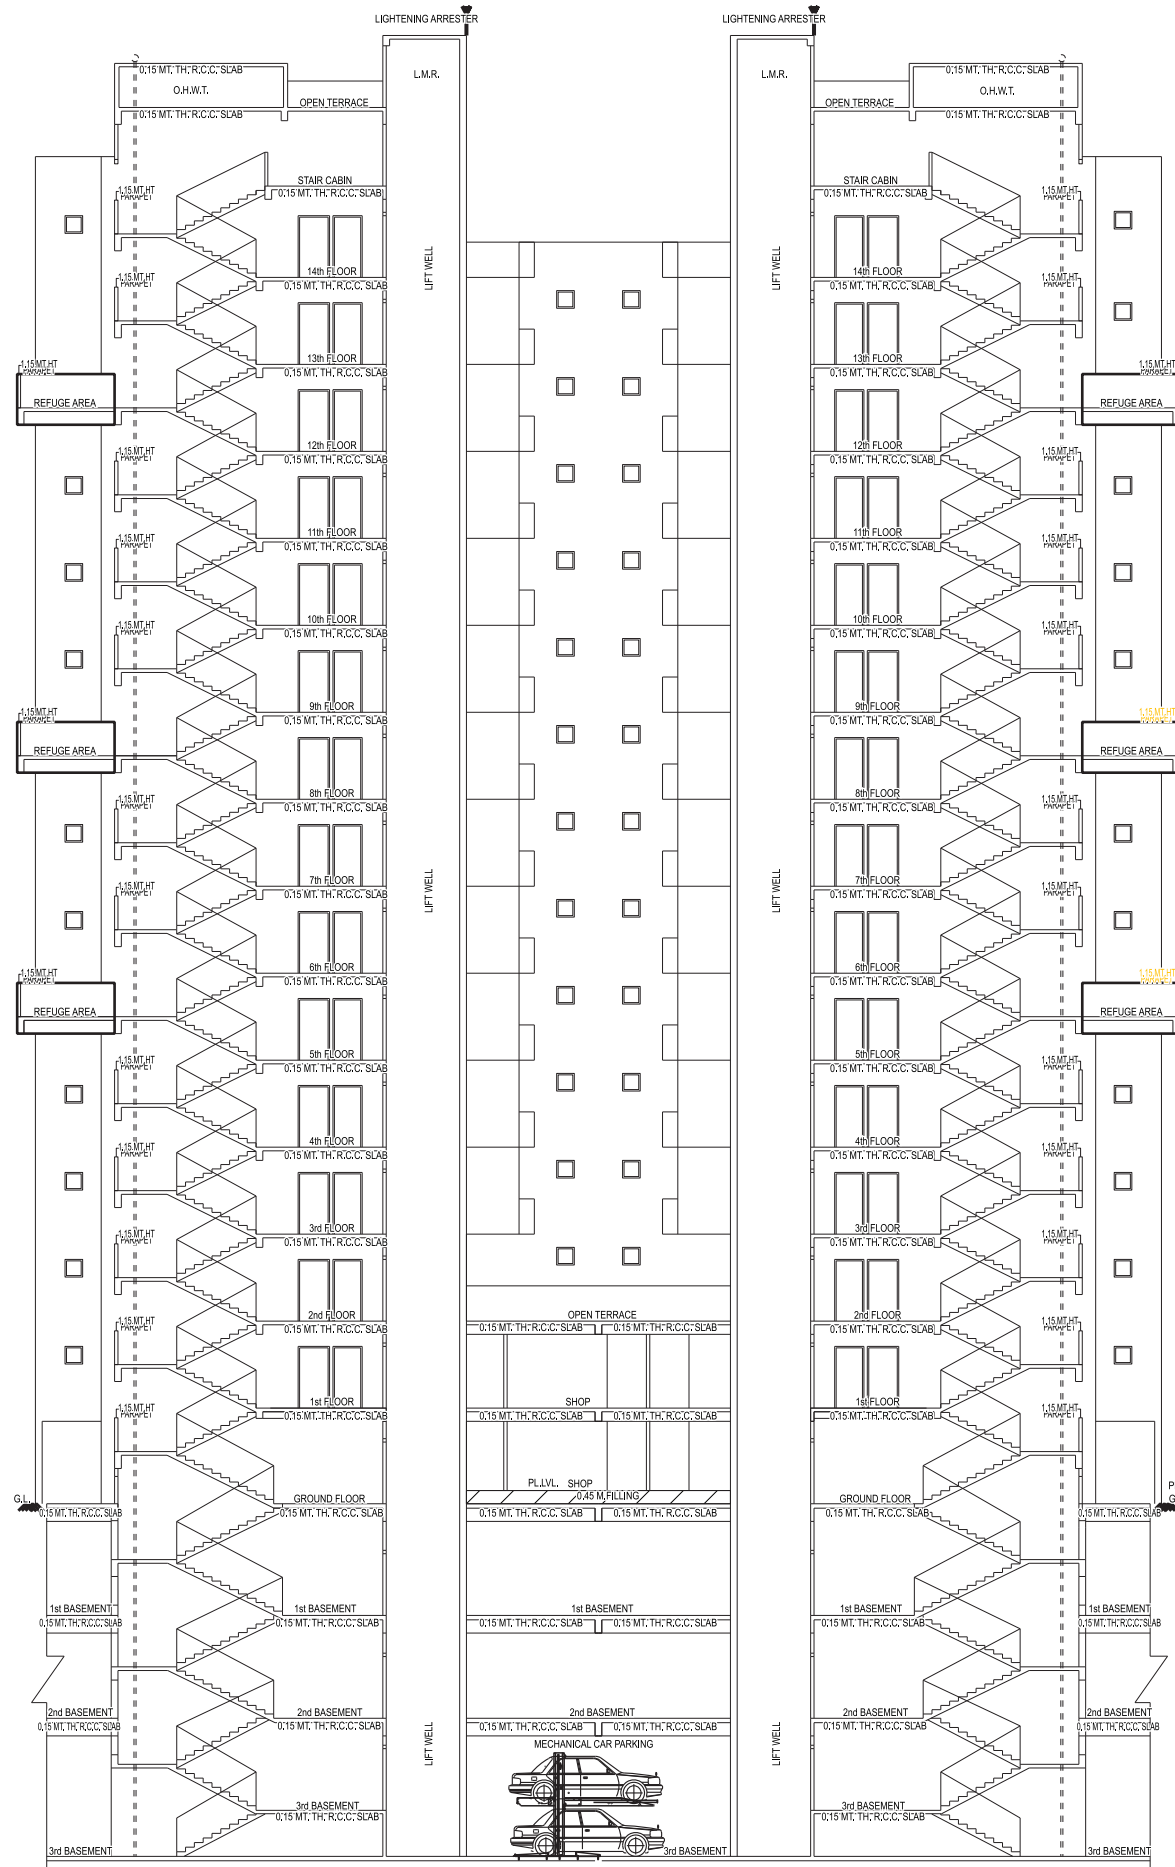


SECTION :- A-A

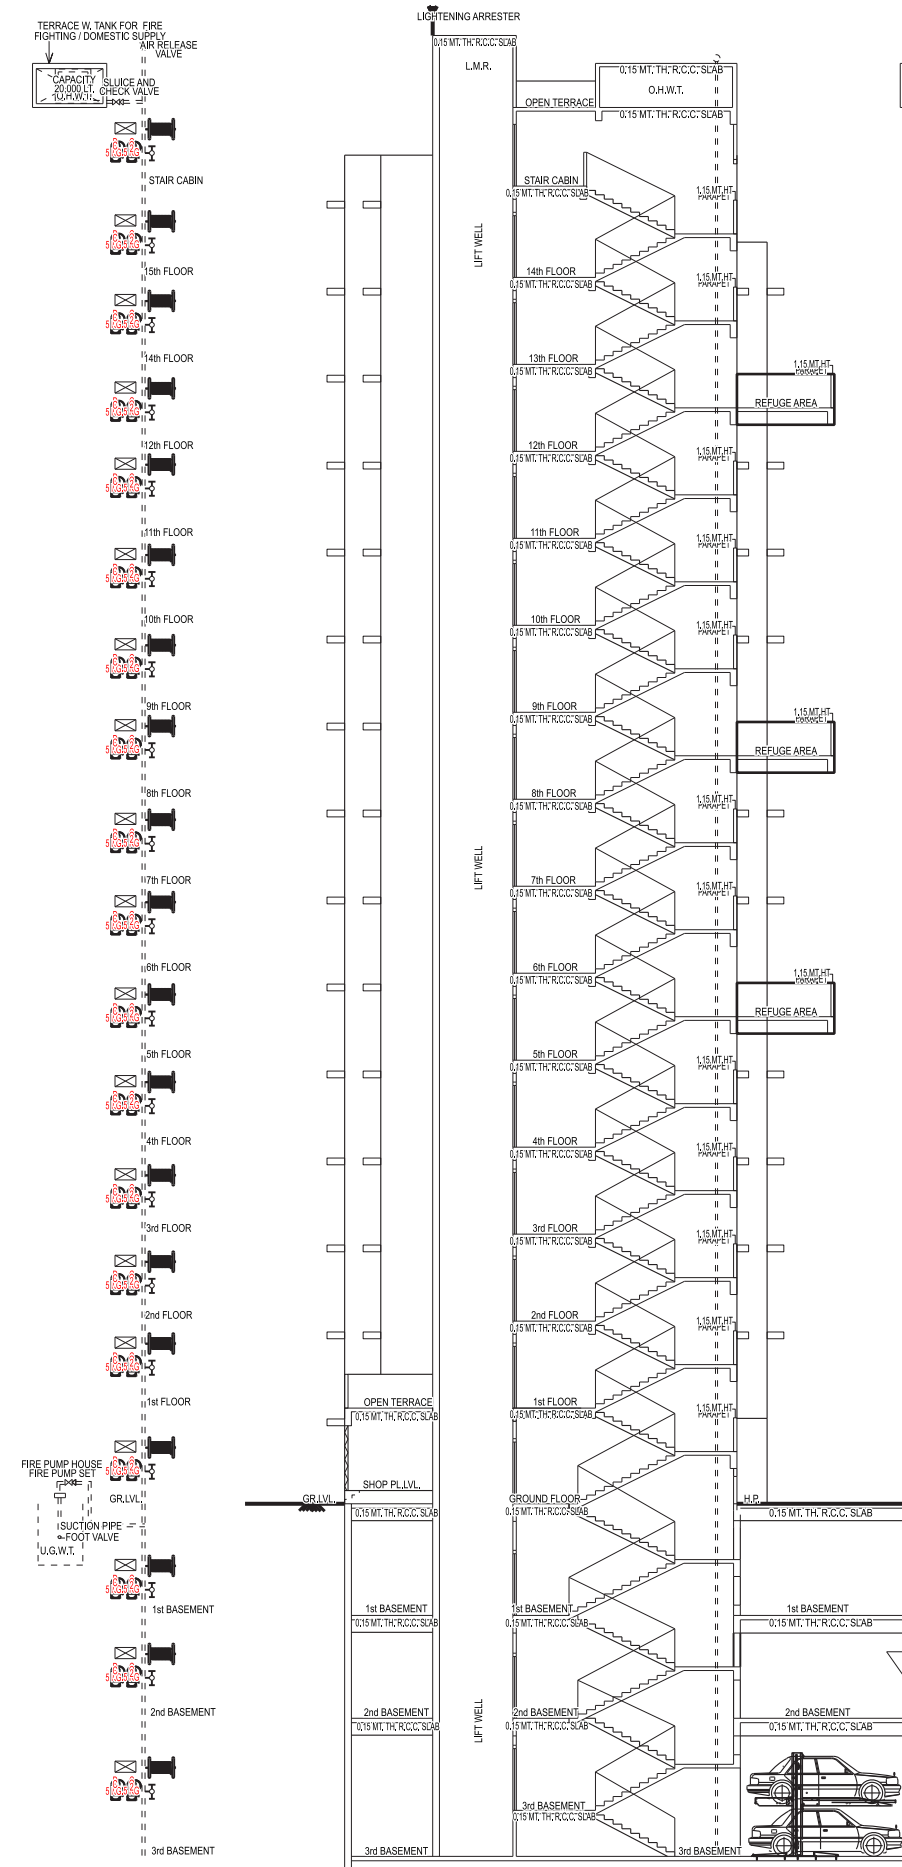

SECTION :- F-F


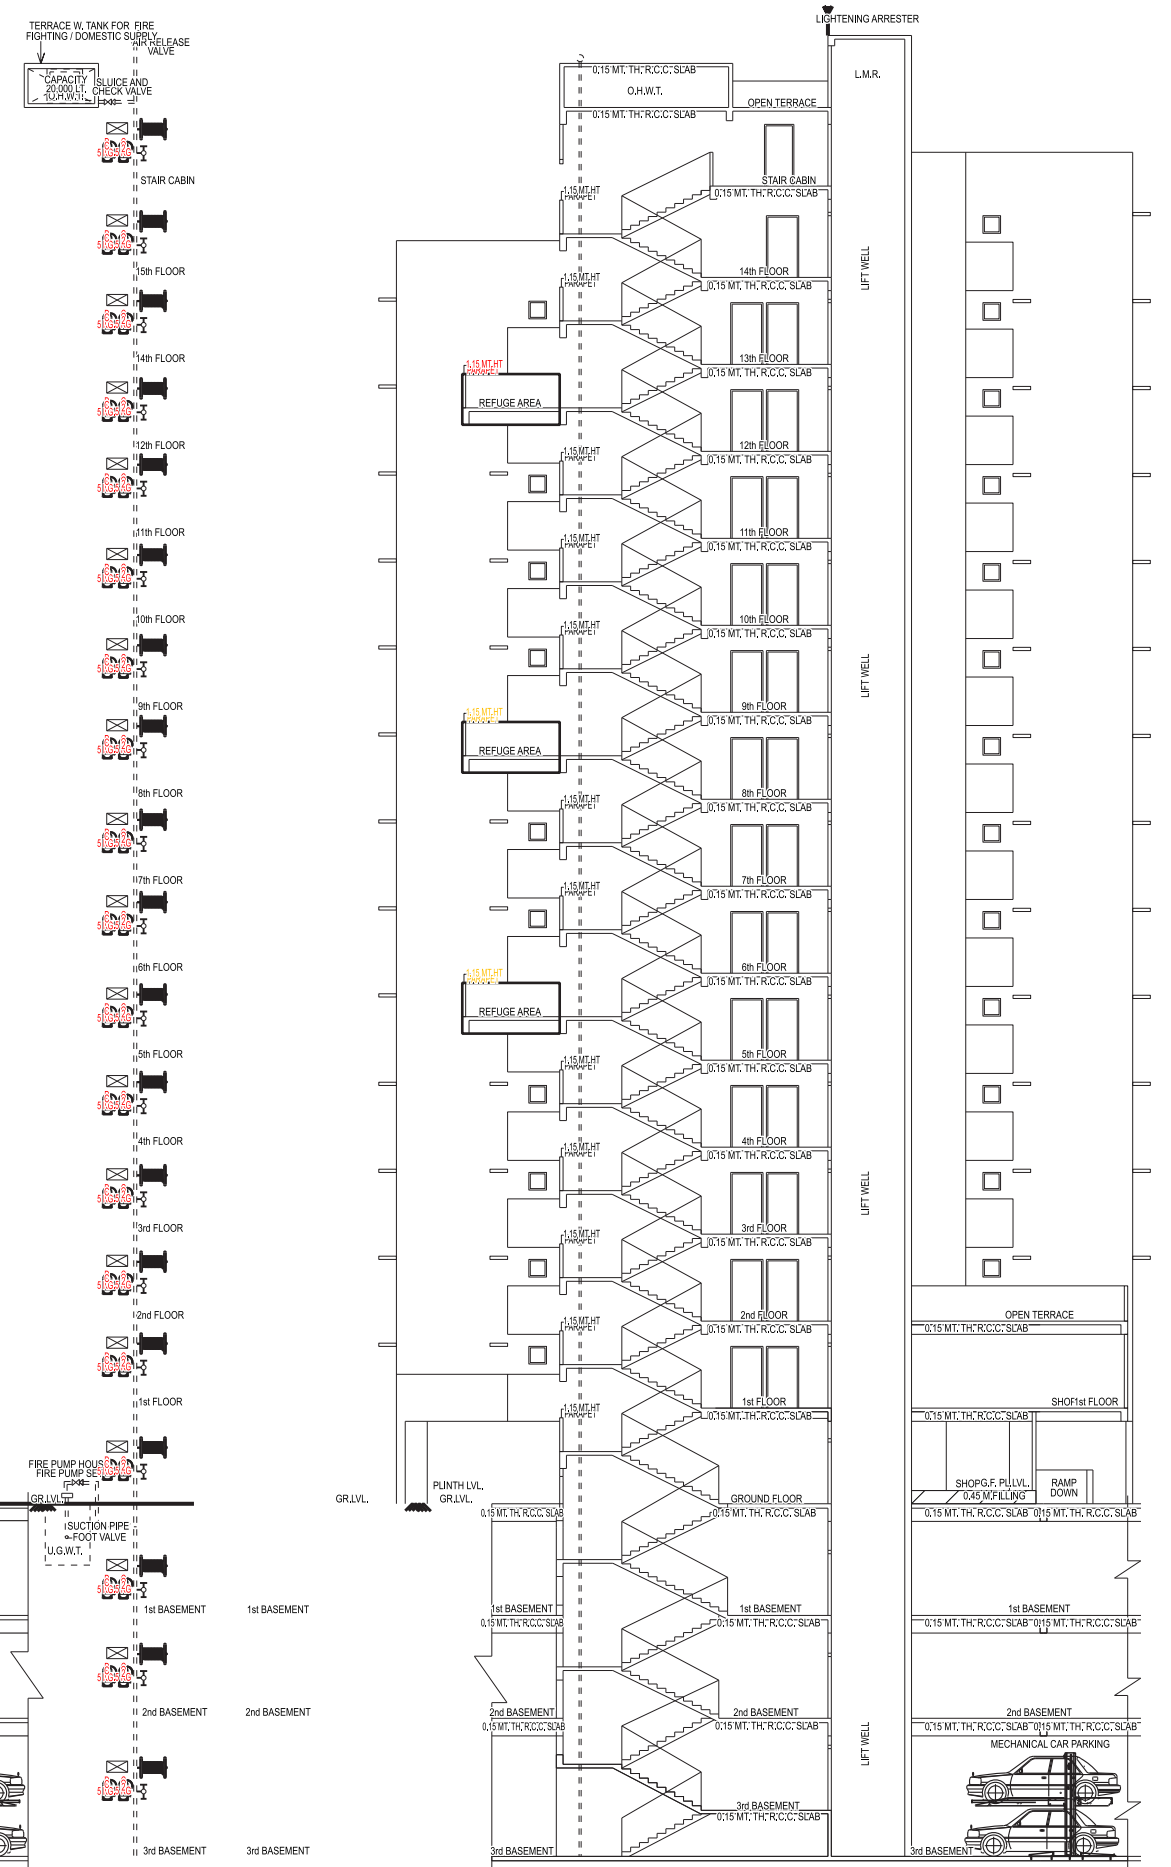


SECTION :- C-C

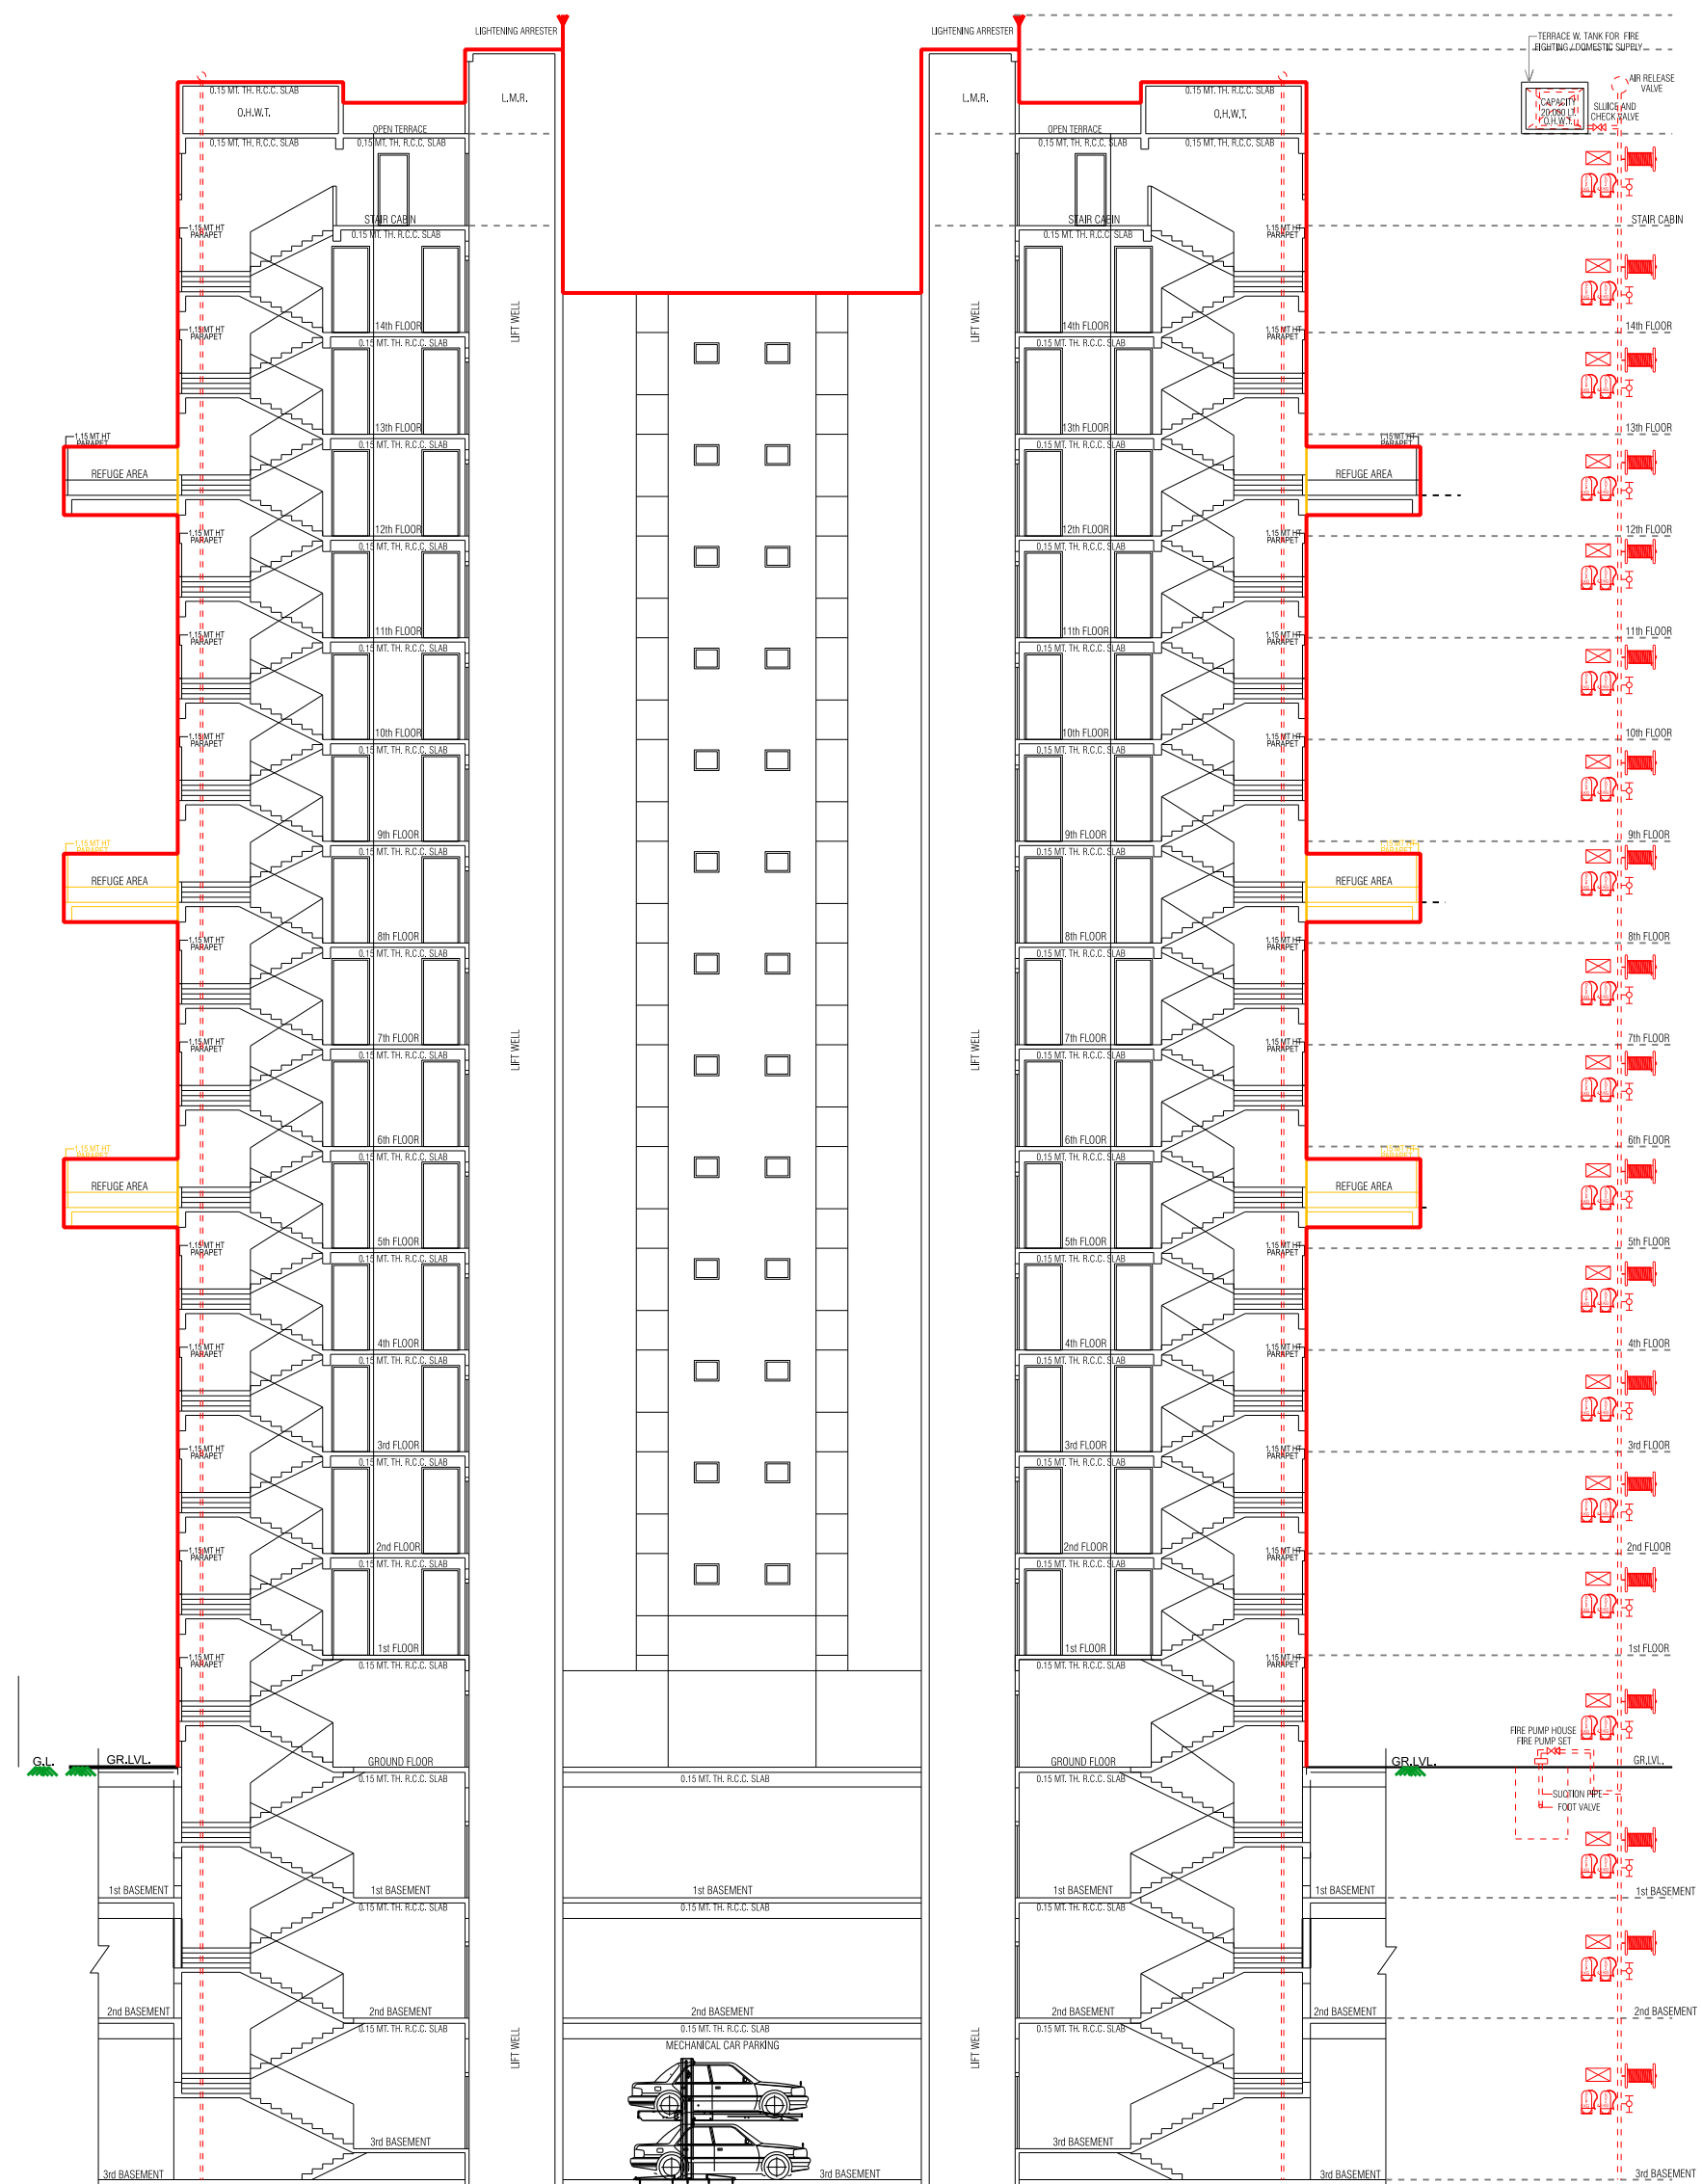


USECTION :- A-A

BLOCK - C

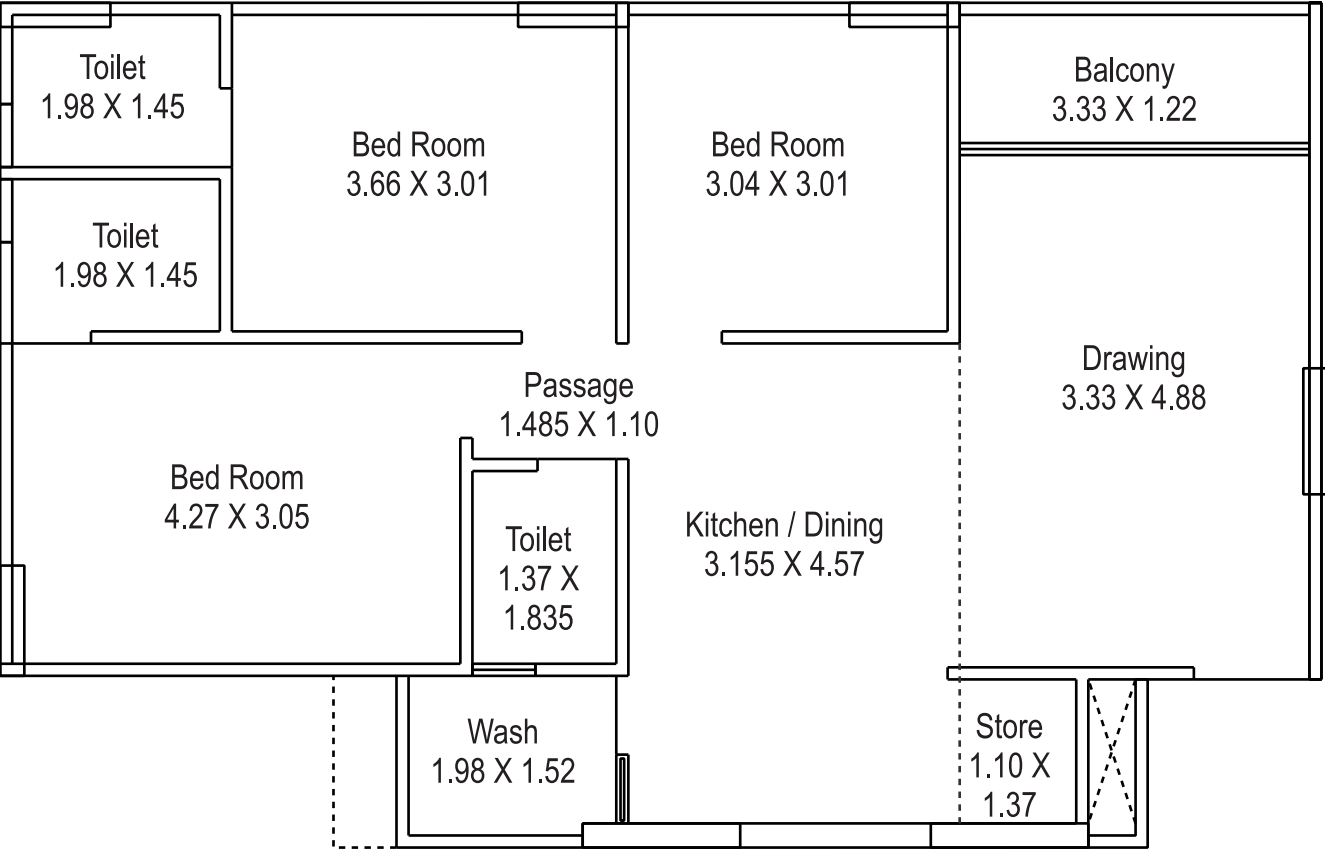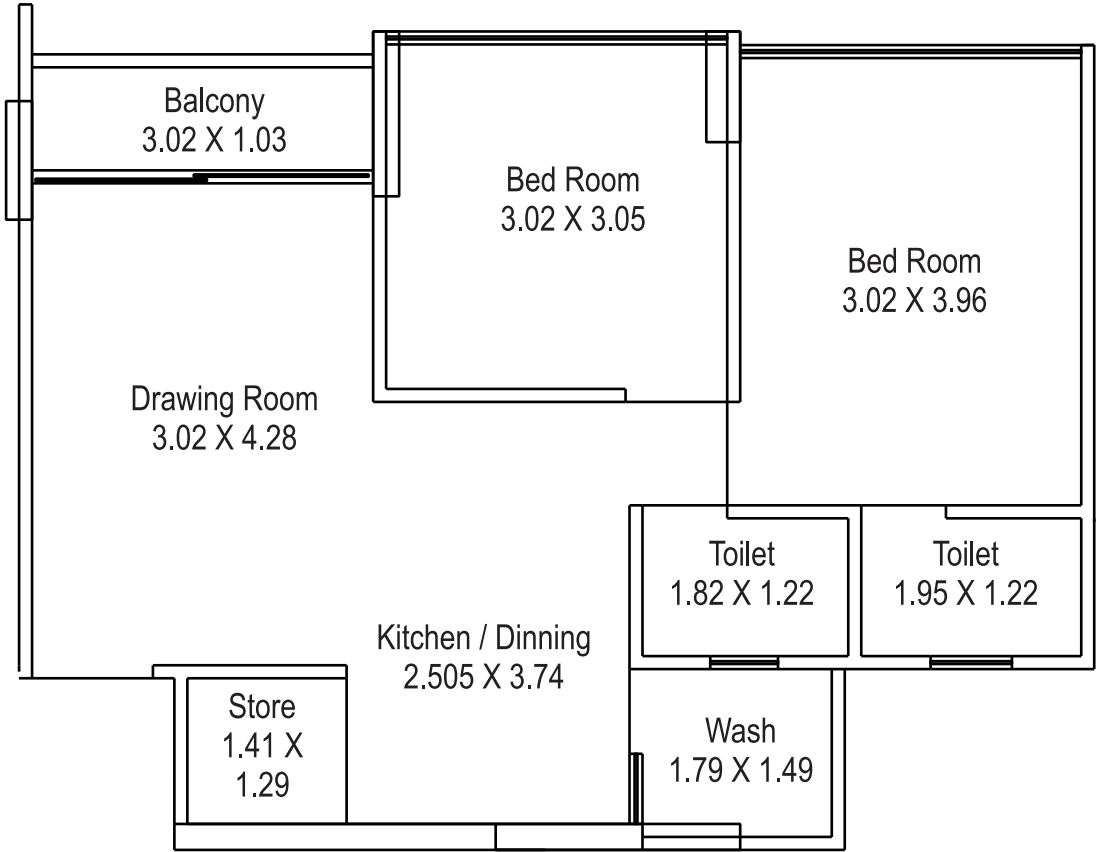

BLOCK - D | E

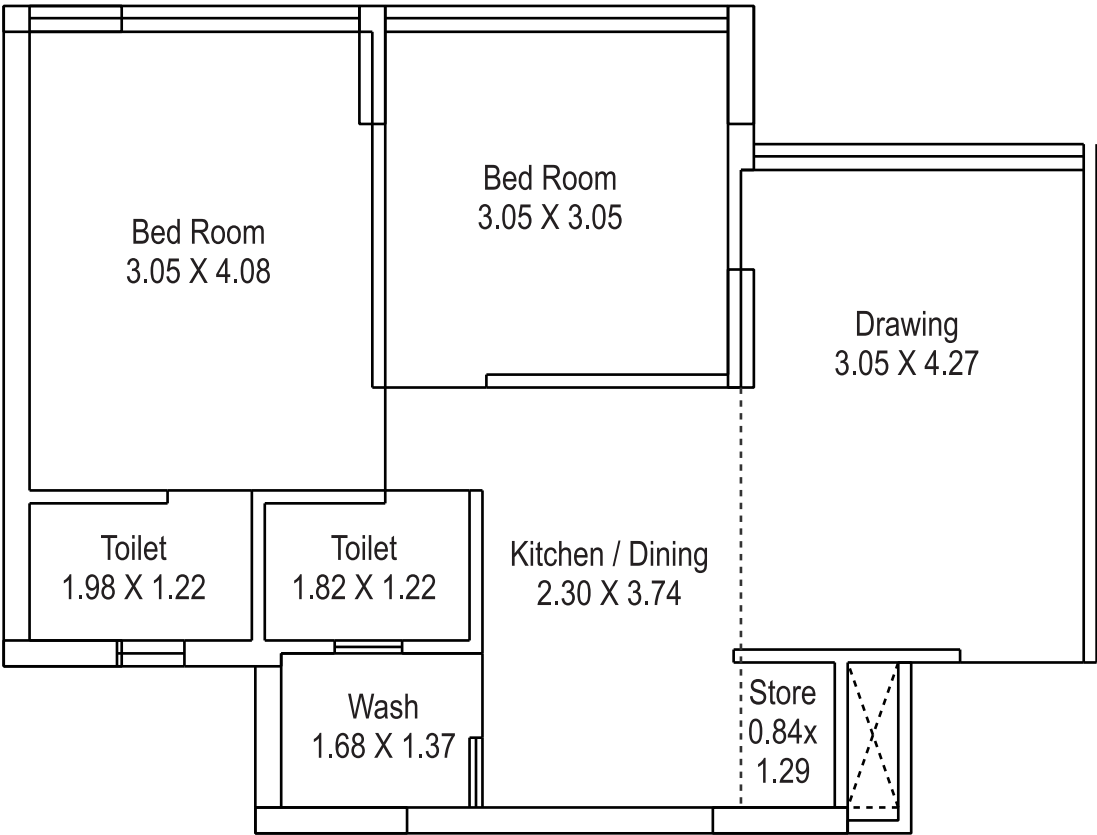

BLOCK - A | B | F

AMENITIES

Children Play Area

Senior Citizen Sit Out

Beautiful Landscaped Garden

24 Hours Water Supply

Adani Gas Connection

Attractive Main Gate

All – In – One Facility
(Includes Concealed Wiring Cable TV, Landline & Internet)

SPECIFICATIONS

STRUCTURE

Earthquake Resistant R.C.C. Frame Structure.

KIITCHEN / STORE

Ready to use Granite finished Platform with SS Sink, Glazed Tiles dado up to lintel level. Kota Stone Shelves in Storage Space.

WALL FINISH

All Internal walls finished with putty over Mala Plaster. All External walls finished with doublecoat sand – face plaster with Premium quality Acrylic Paint.

DOORS & WINDOWS

Decorative Main Entrance Door with brass fitting and fixtures. All other doors are flush doors with Laminate Finish. Wooden framing for all doors. Anodized Aluminium sliding windows.

PLUMBING

Concealed plumbing with Premium quality pipes and fittings. Concealed Plumbing for Water Purifier in Kitchen. Concealed Plumbing for Geyser in all Bathrooms.

FLOORING

Branded Vitrified Tiles in Drawing Room, Dining area, Kitchen and all Bedrooms. Kota Stone in Wash Area.

BATHROOMS

Elegantly designed Bathrooms Tiles with dado up to lintel level. Sanitary Ware & C.P. Fittings of Cera or Equivalent in all Bathrooms.

ELECTRIFICATION

3 – Phase Concealed Copper flexible wiring with adequate number of Electrical Points & Branded Modular Switches. TV Point in Drawing Room and Master Bedroom, Telephone point in Drawing Room. AC Points in all Bedrooms. Geyser Points in all Bathrooms. Refrigerator, Mixer, Water Purifier & Aata Maker Points in Kitchen and Washing Machine Point in Wash Area. Centralize distribution board with MCBs & ELCB for Safety Protection.

ELEVATORS

Branded Digitalized Automatic Elevators in Project.

ROADS

Internal Concrete Roads and Street Lights.

SECURITY SYSTEM

CCTV Surveillance Common area of Society.

TERRACE

Common Terrace finished with suitable Water Proofing & China – Mosaic for heat reflection.

PARKING

Hollow Plinth Parking area paved with Tiles/Blocks.



LOCATION
NOT TO SCALE



TERMS & CONDITIONS: All the architectural and interior images in the brochure, are merely simulated interpretations using computer graphics to enhance the customer understanding and are not factual images. ● The colour and general appearance of the flooring and wall tiles, sanitary ware & fittings, walls, ceilings, windows, doors, internal roads, trees, shrubbery etc. shown in the simulated computer graphics images are taken from the object libraries for the purpose of presentation and the prospective buyers of the concerned property are advised to refer to the construction specifications mentioned in the brochure. Additional amenities and/ or utilities not mentioned or shown in the brochure but may be required as per the law, should be deemed to be forming part of the project by the purchaser. ● All Furniture including wardrobes, other sofa furnishings inter-alia curtains, mattresses, bed linen, upholstery etc., lights and other electrical fixtures and appliances like air conditioners, refrigerators, Tv's, telephones, laptops etc., any of the equipment, household accessories inter-alia crockery and cutlery, rugs, carpets, decorative pieces and wall hangings, wall papers, utensils etc., apparels and all other consumable and movable items shown in the simulated images do not form part of the sale of any property by the developer. ● All dimensions presented herein are approximate and the measurements are made from unfurnished surfaces. ● All rights reserved with the developers to make any changes in the project and all the members shall abide by such changes. ● GST, AMC/ AUDA charges along-with GEB/Torrent electrical charges including cable and Sub-station cost shall be borne by purchaser. ● Stamp duty, registration charges, or any other charges and taxes as & when levied by government or any of its body shall be borne by purchaser/ buyer/ legal possession holder. ● GST at applicable rate is payable on the due amount and is non refundable. ● This brochure is for restricted private circulation only and is for an easy display of the project. It should not be considered as a legal document with obligations for specific performance. It is meant for the purpose of conceptual presentation only. ● Subject to Ahmedabad Jurisdiction only.

Project By

SUN BUILDCON
GUJARAT LLP

Site Address

Near, Sola cross road, Naranpura
Ahmedabad, Gujarat 380063

Contact

+91 7500 77 9900

RERA registration no.:

RERA website:

www.gujrera.gujarat.gov.in

Architect

HETV DESIGN STUDIO

Structure

NELSON N. MACWAN

PROJECT BY
SUN BUILDCON GUJARAT LLP