



Sun Urban Park, Nr. Saraswati Hospital. S.P. Ring
Road, Ambli, Ahmedabad, Gujarat - 380058

SUN PT REALTY LLP

Corporate Office, Sindhu Bhavan Road,
Bodakdev, Ahmedabad, Gujarat - 380058



Contact No. - +91 81288 28888

RERA Registration No. **PR/GJ/AHMEDABAD/DASKROI/Ahmedabad
Municipal Corporation/MAA14211/300924/300628** <https://gujrera.gov.in/>


Image is only for Representative Purpose




02/24

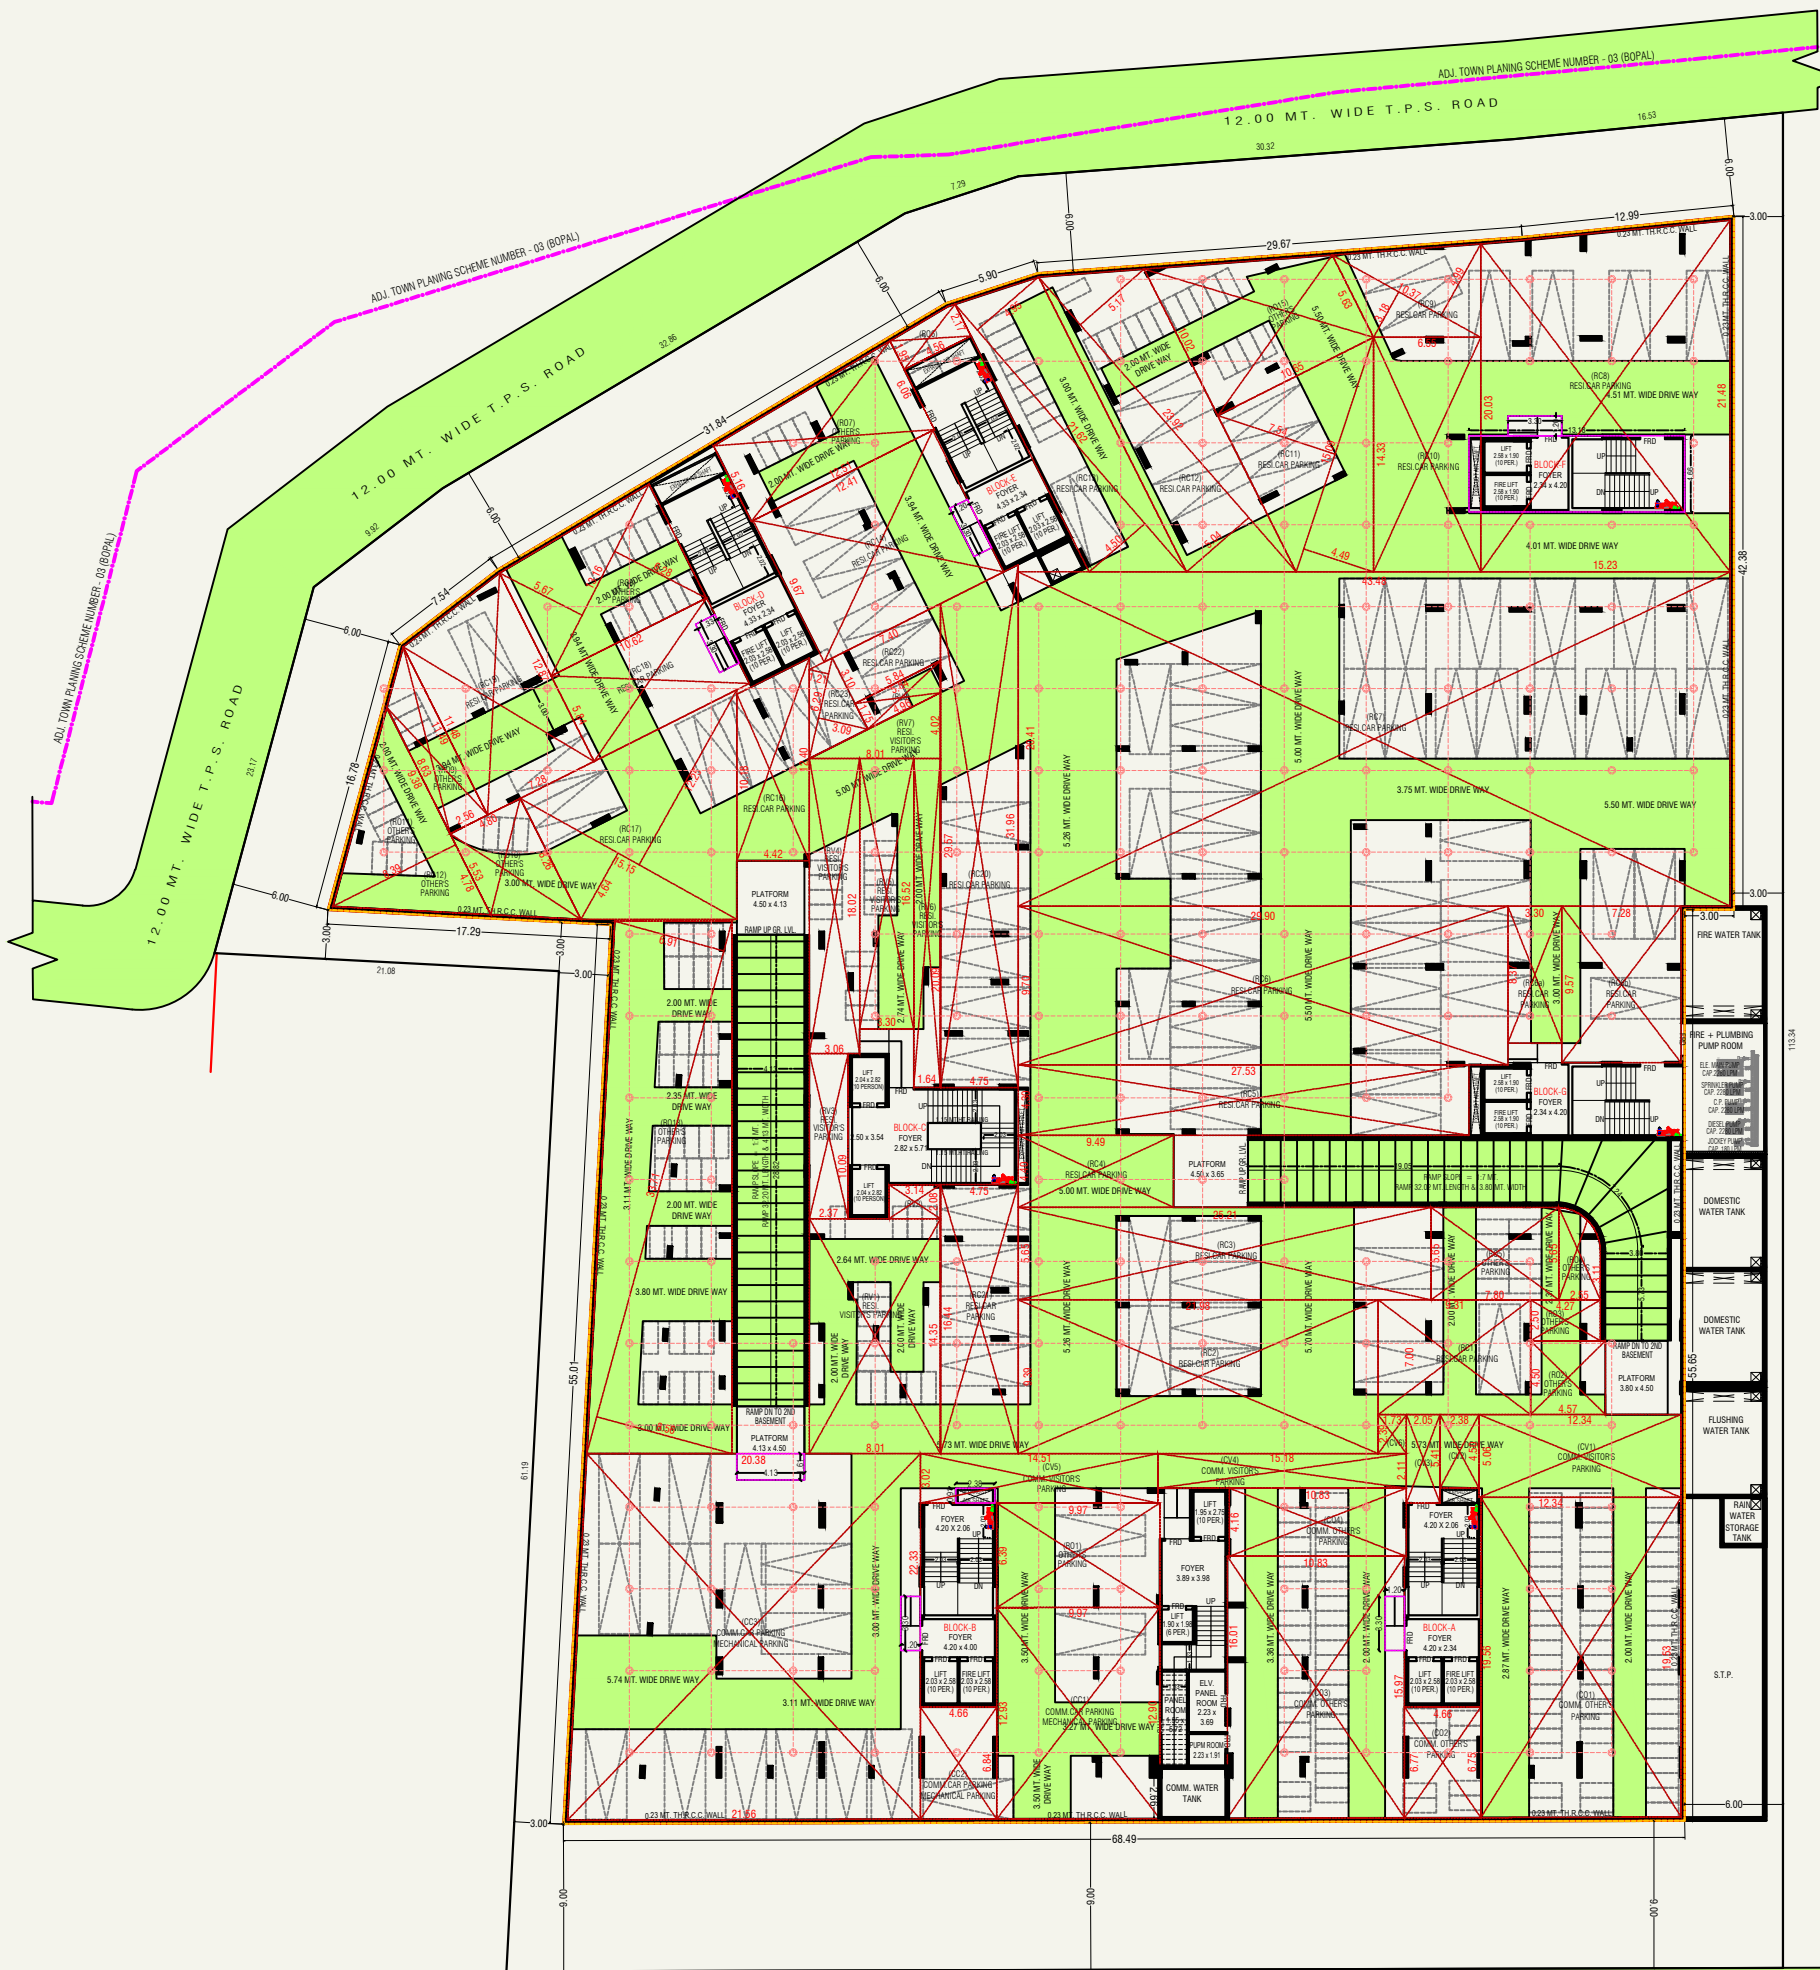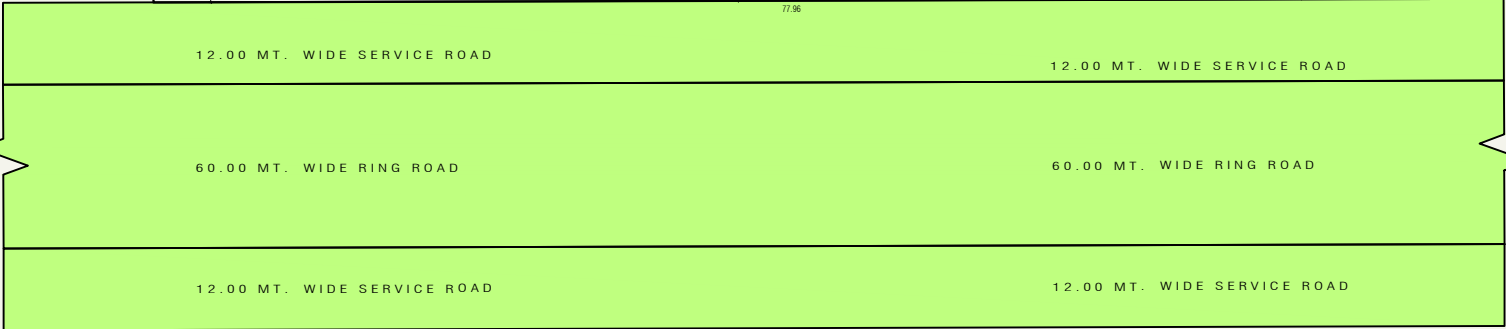


1ST. BASEMENT WITH PARKING

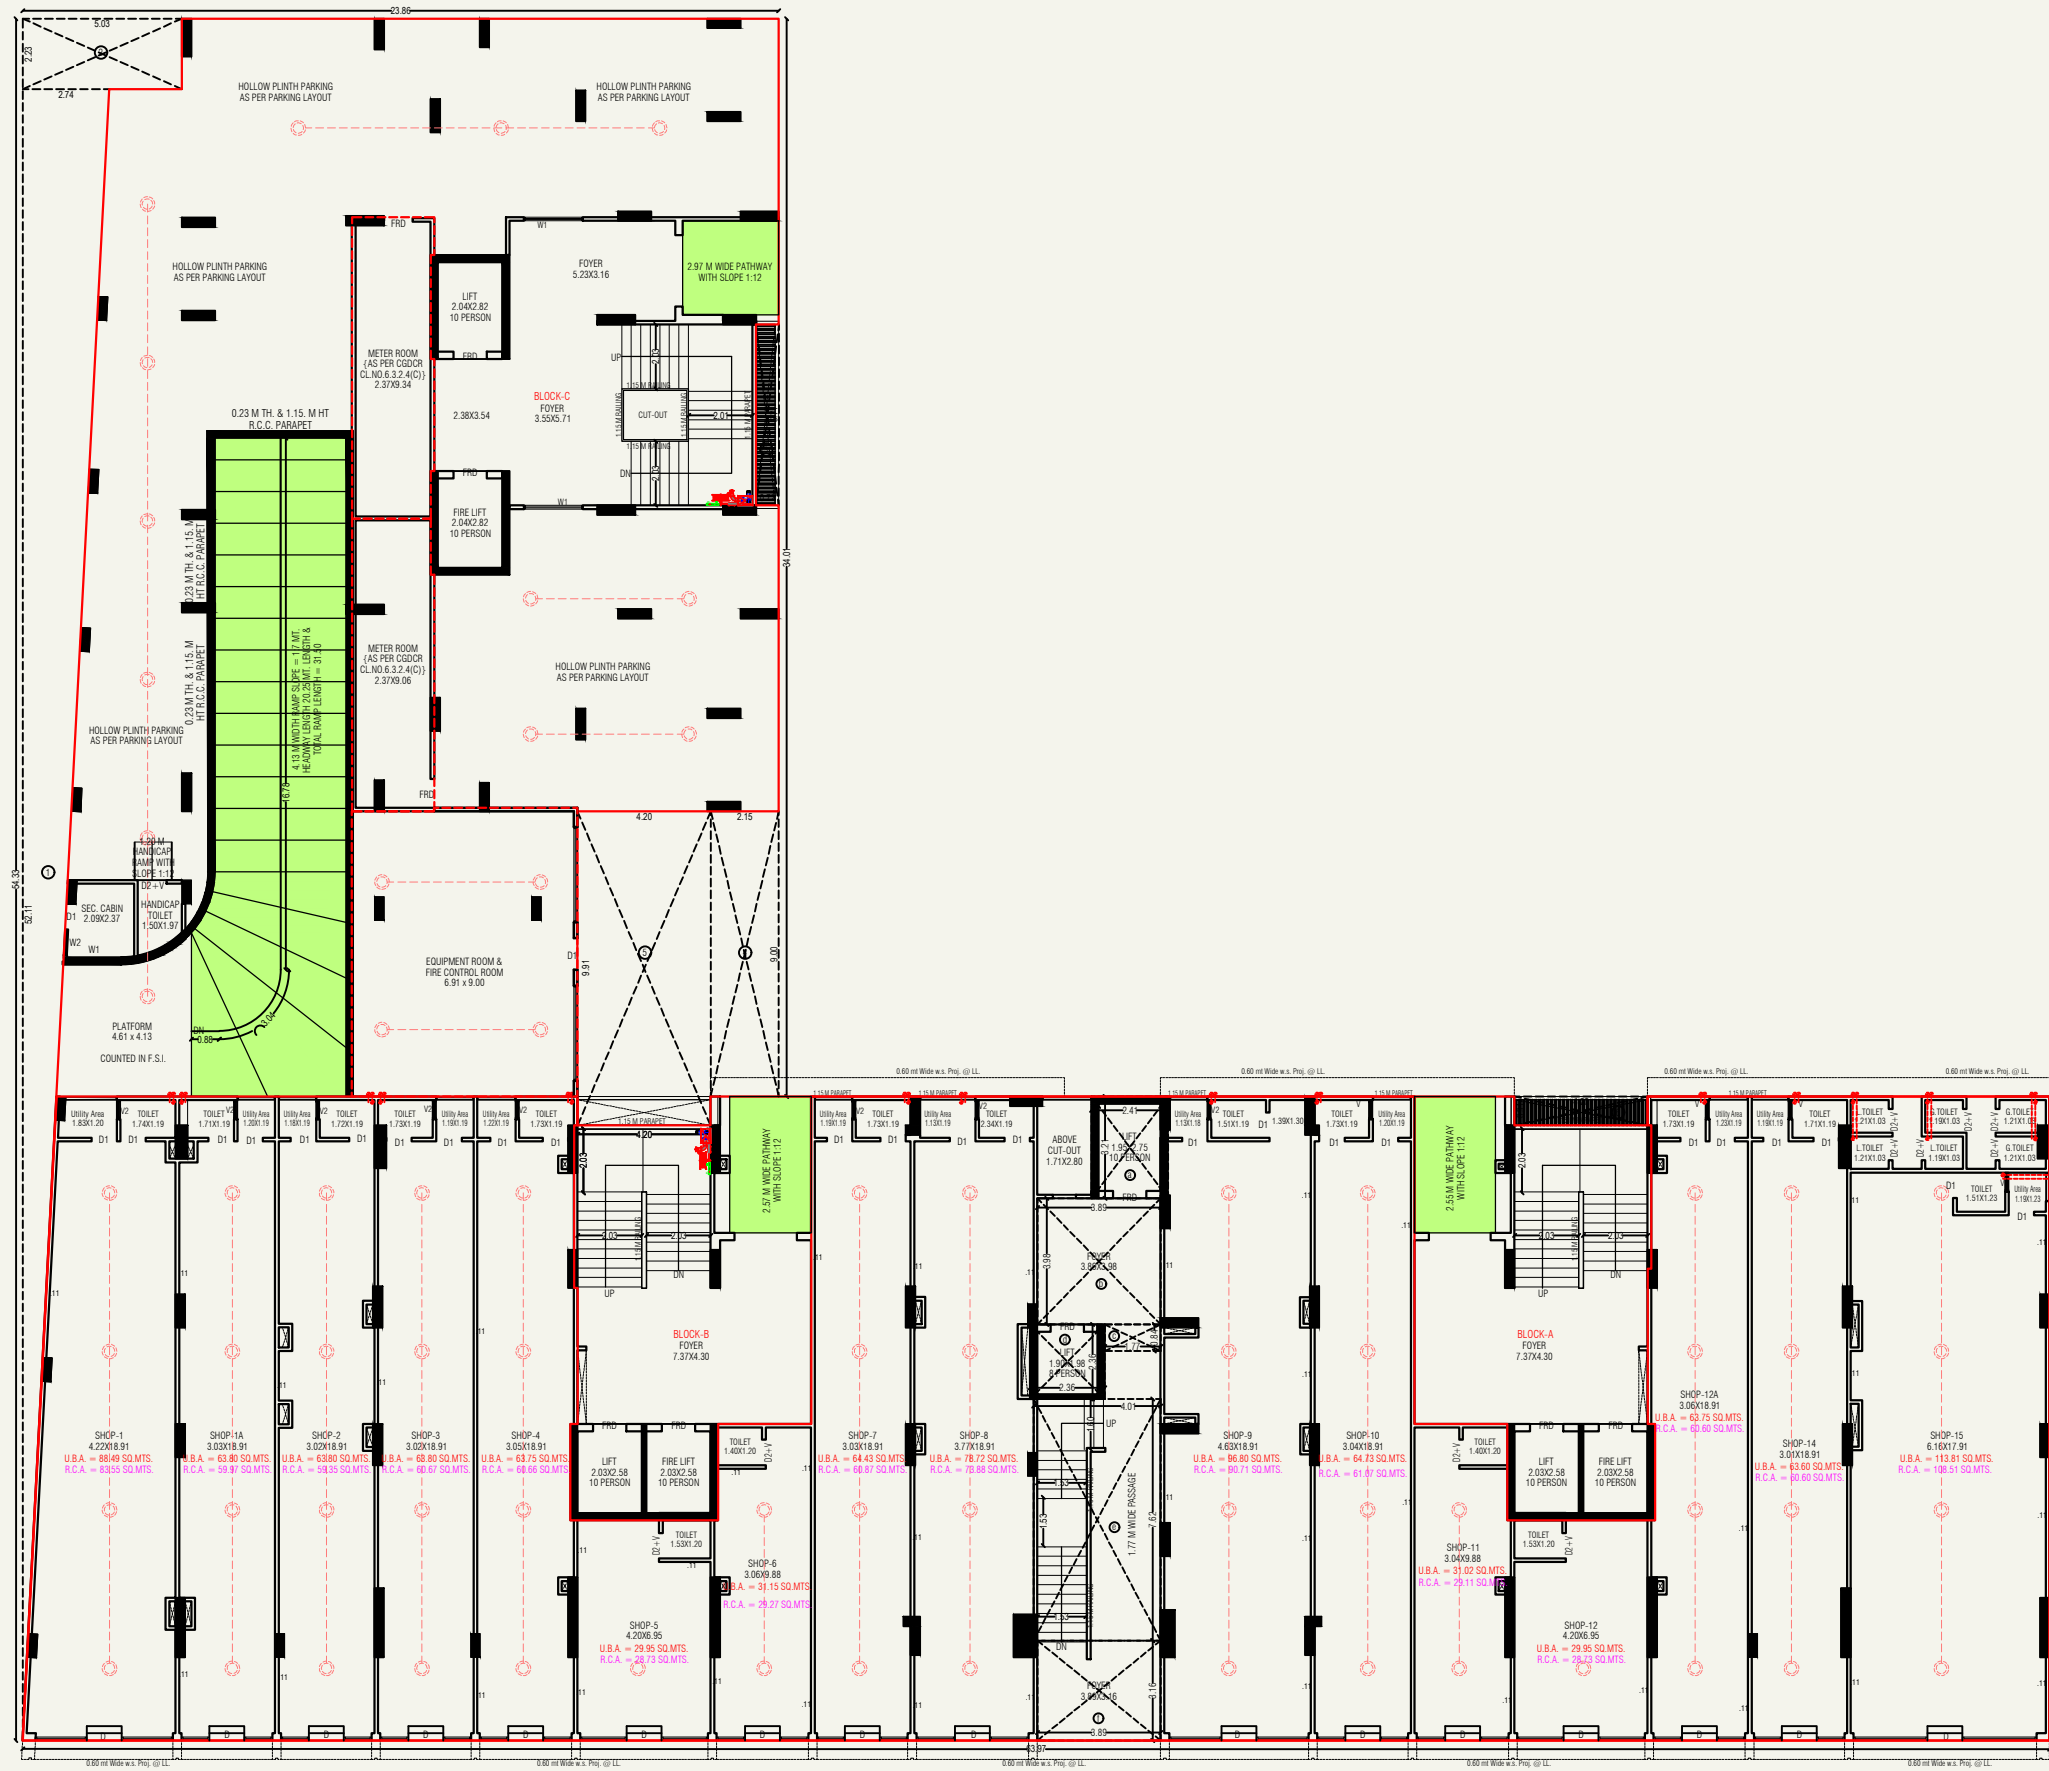




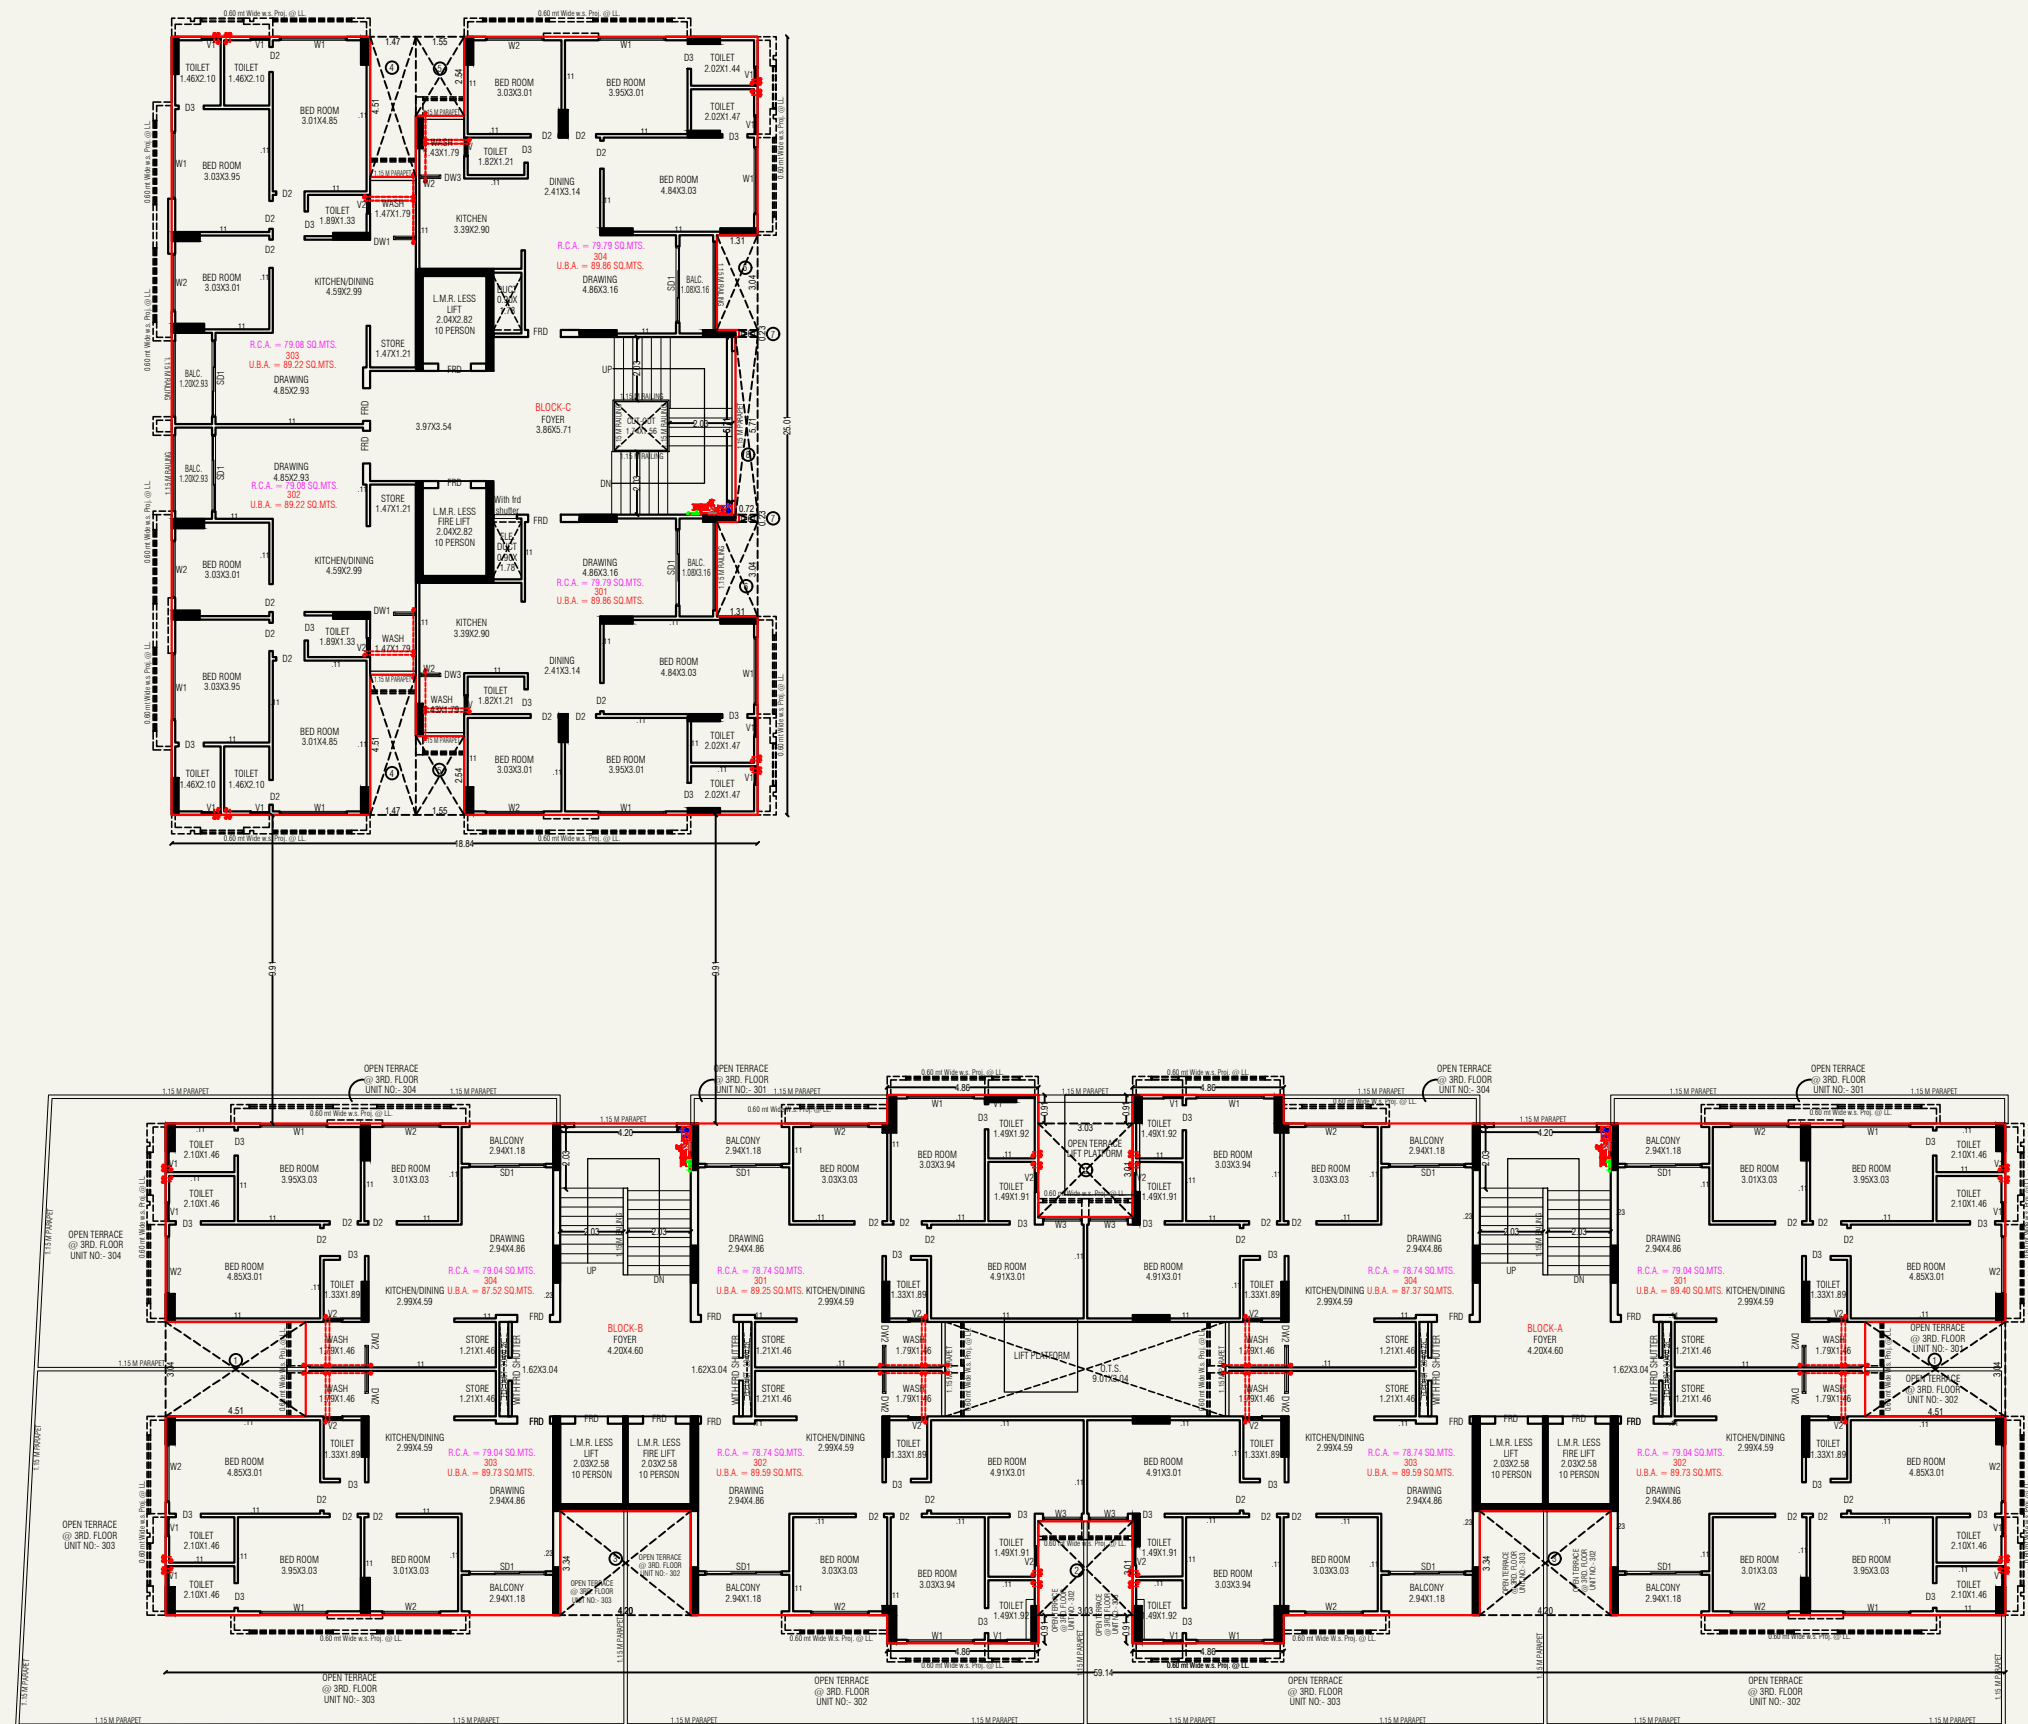


3rd. FLOOR PLAN (BLOCK-A+B+C)

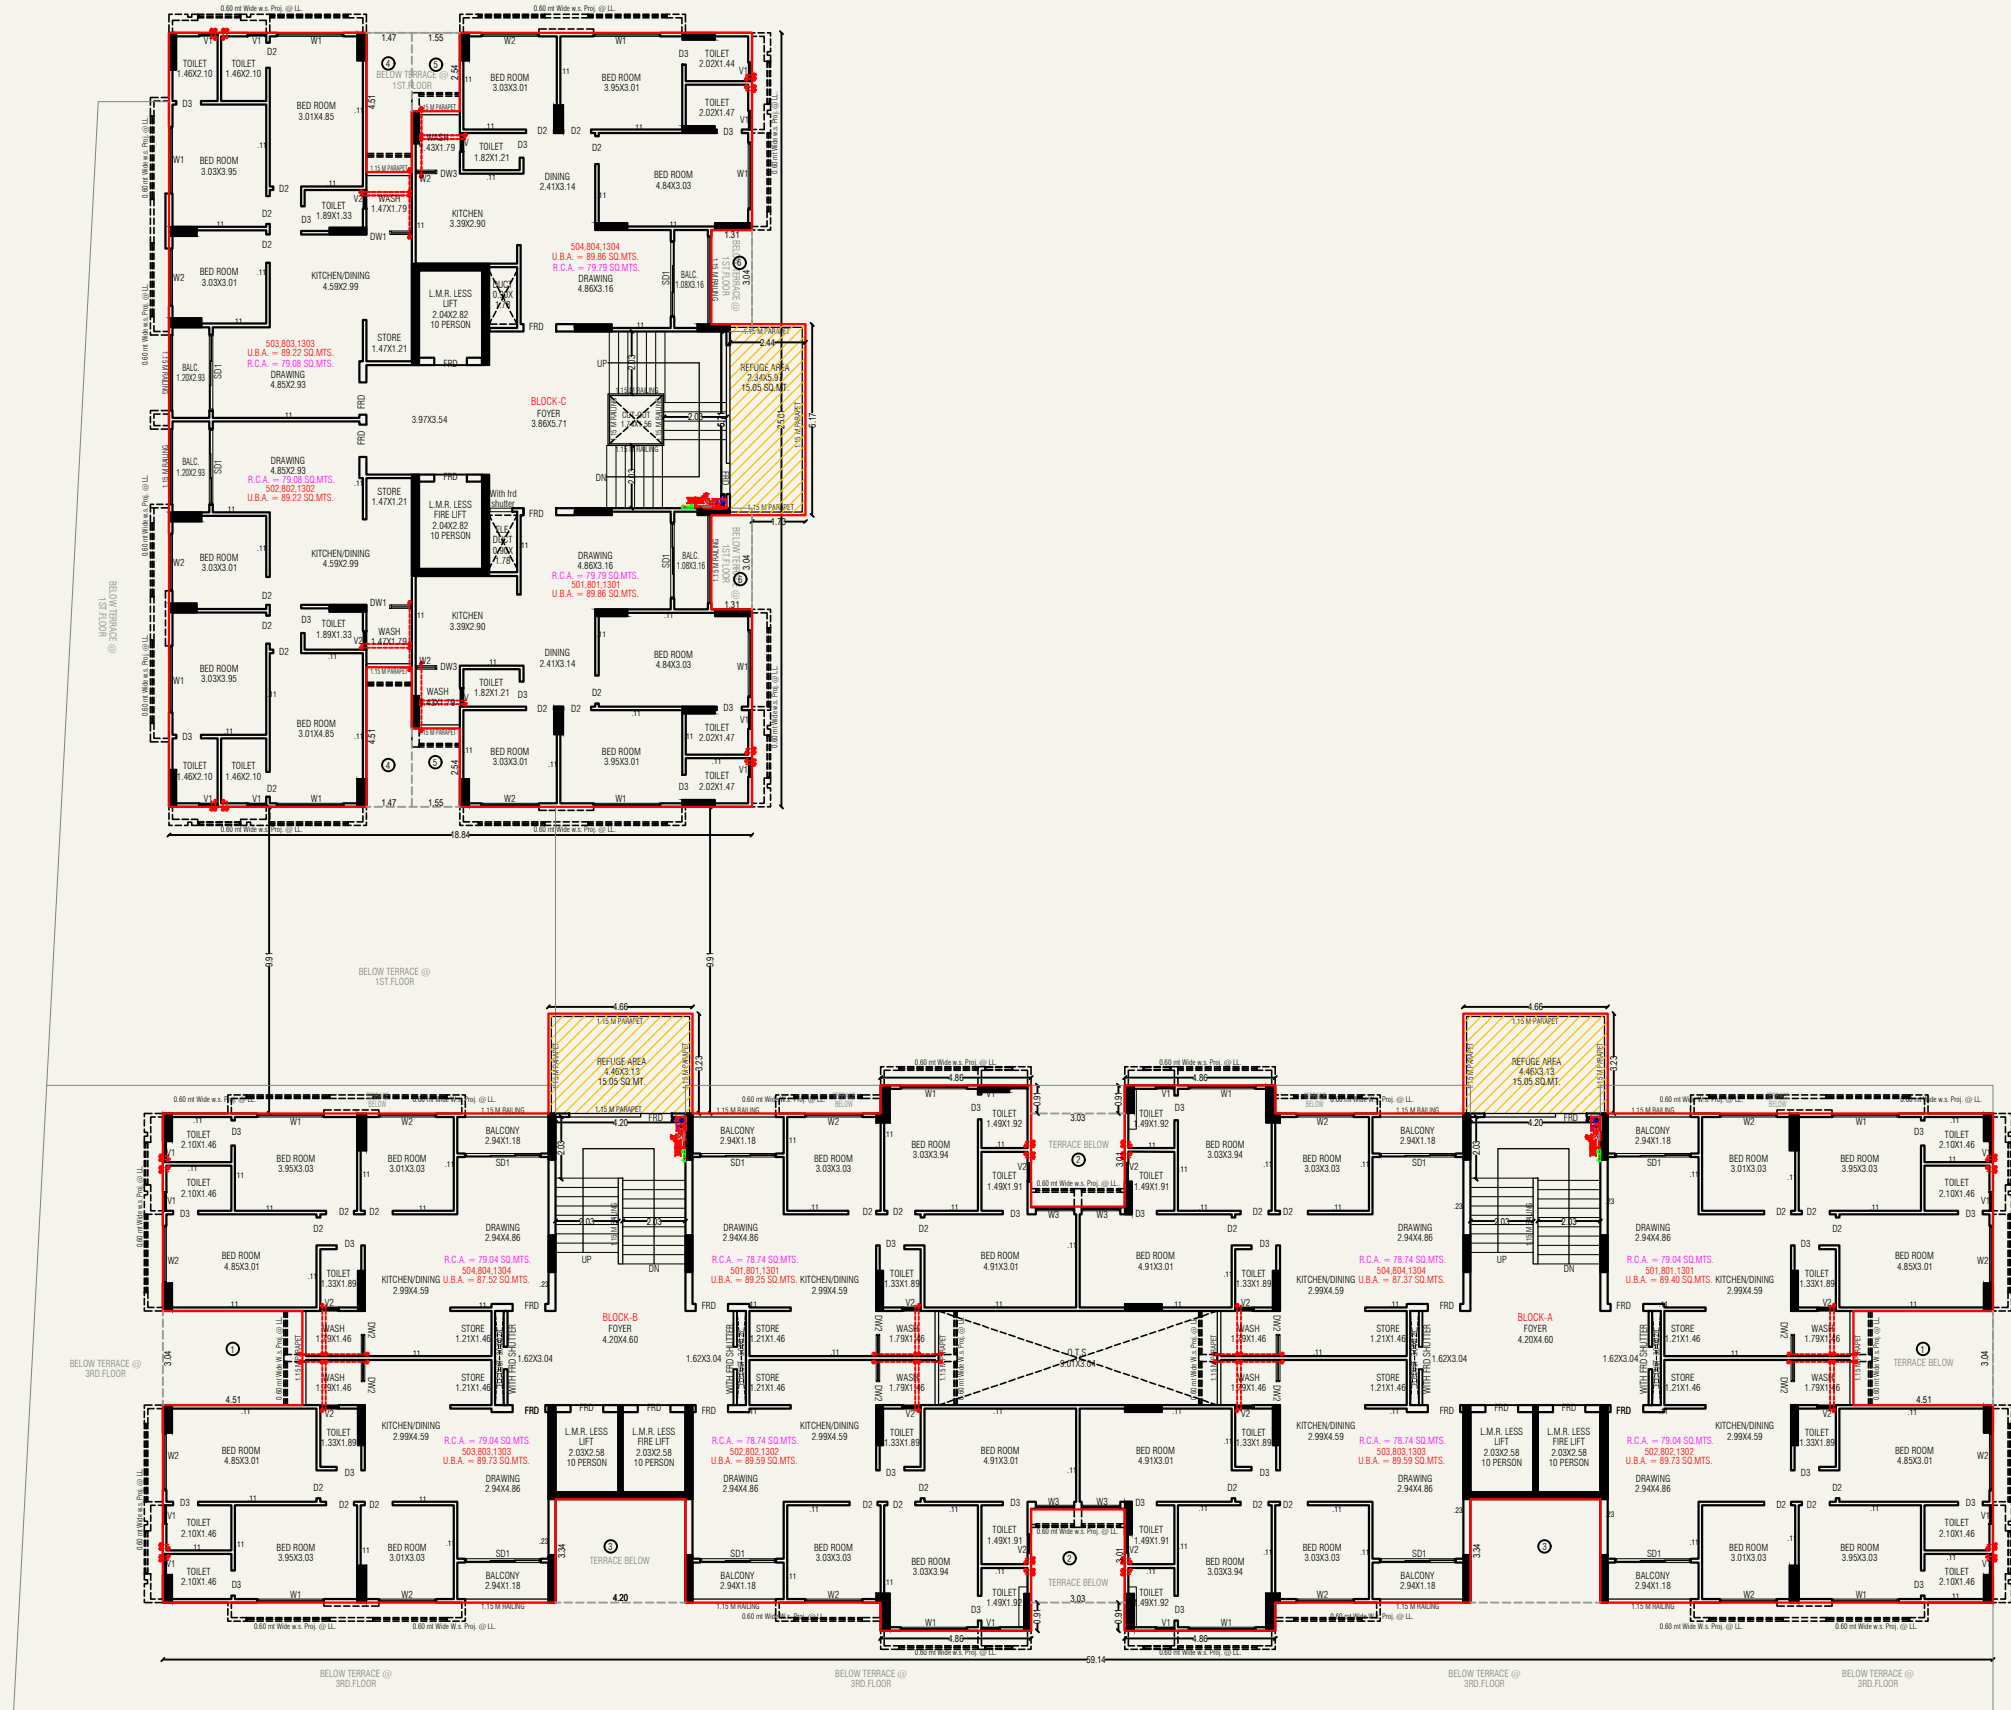


5th.,8th.,13th. FLOOR PLAN (BLOCK-A + B + C)

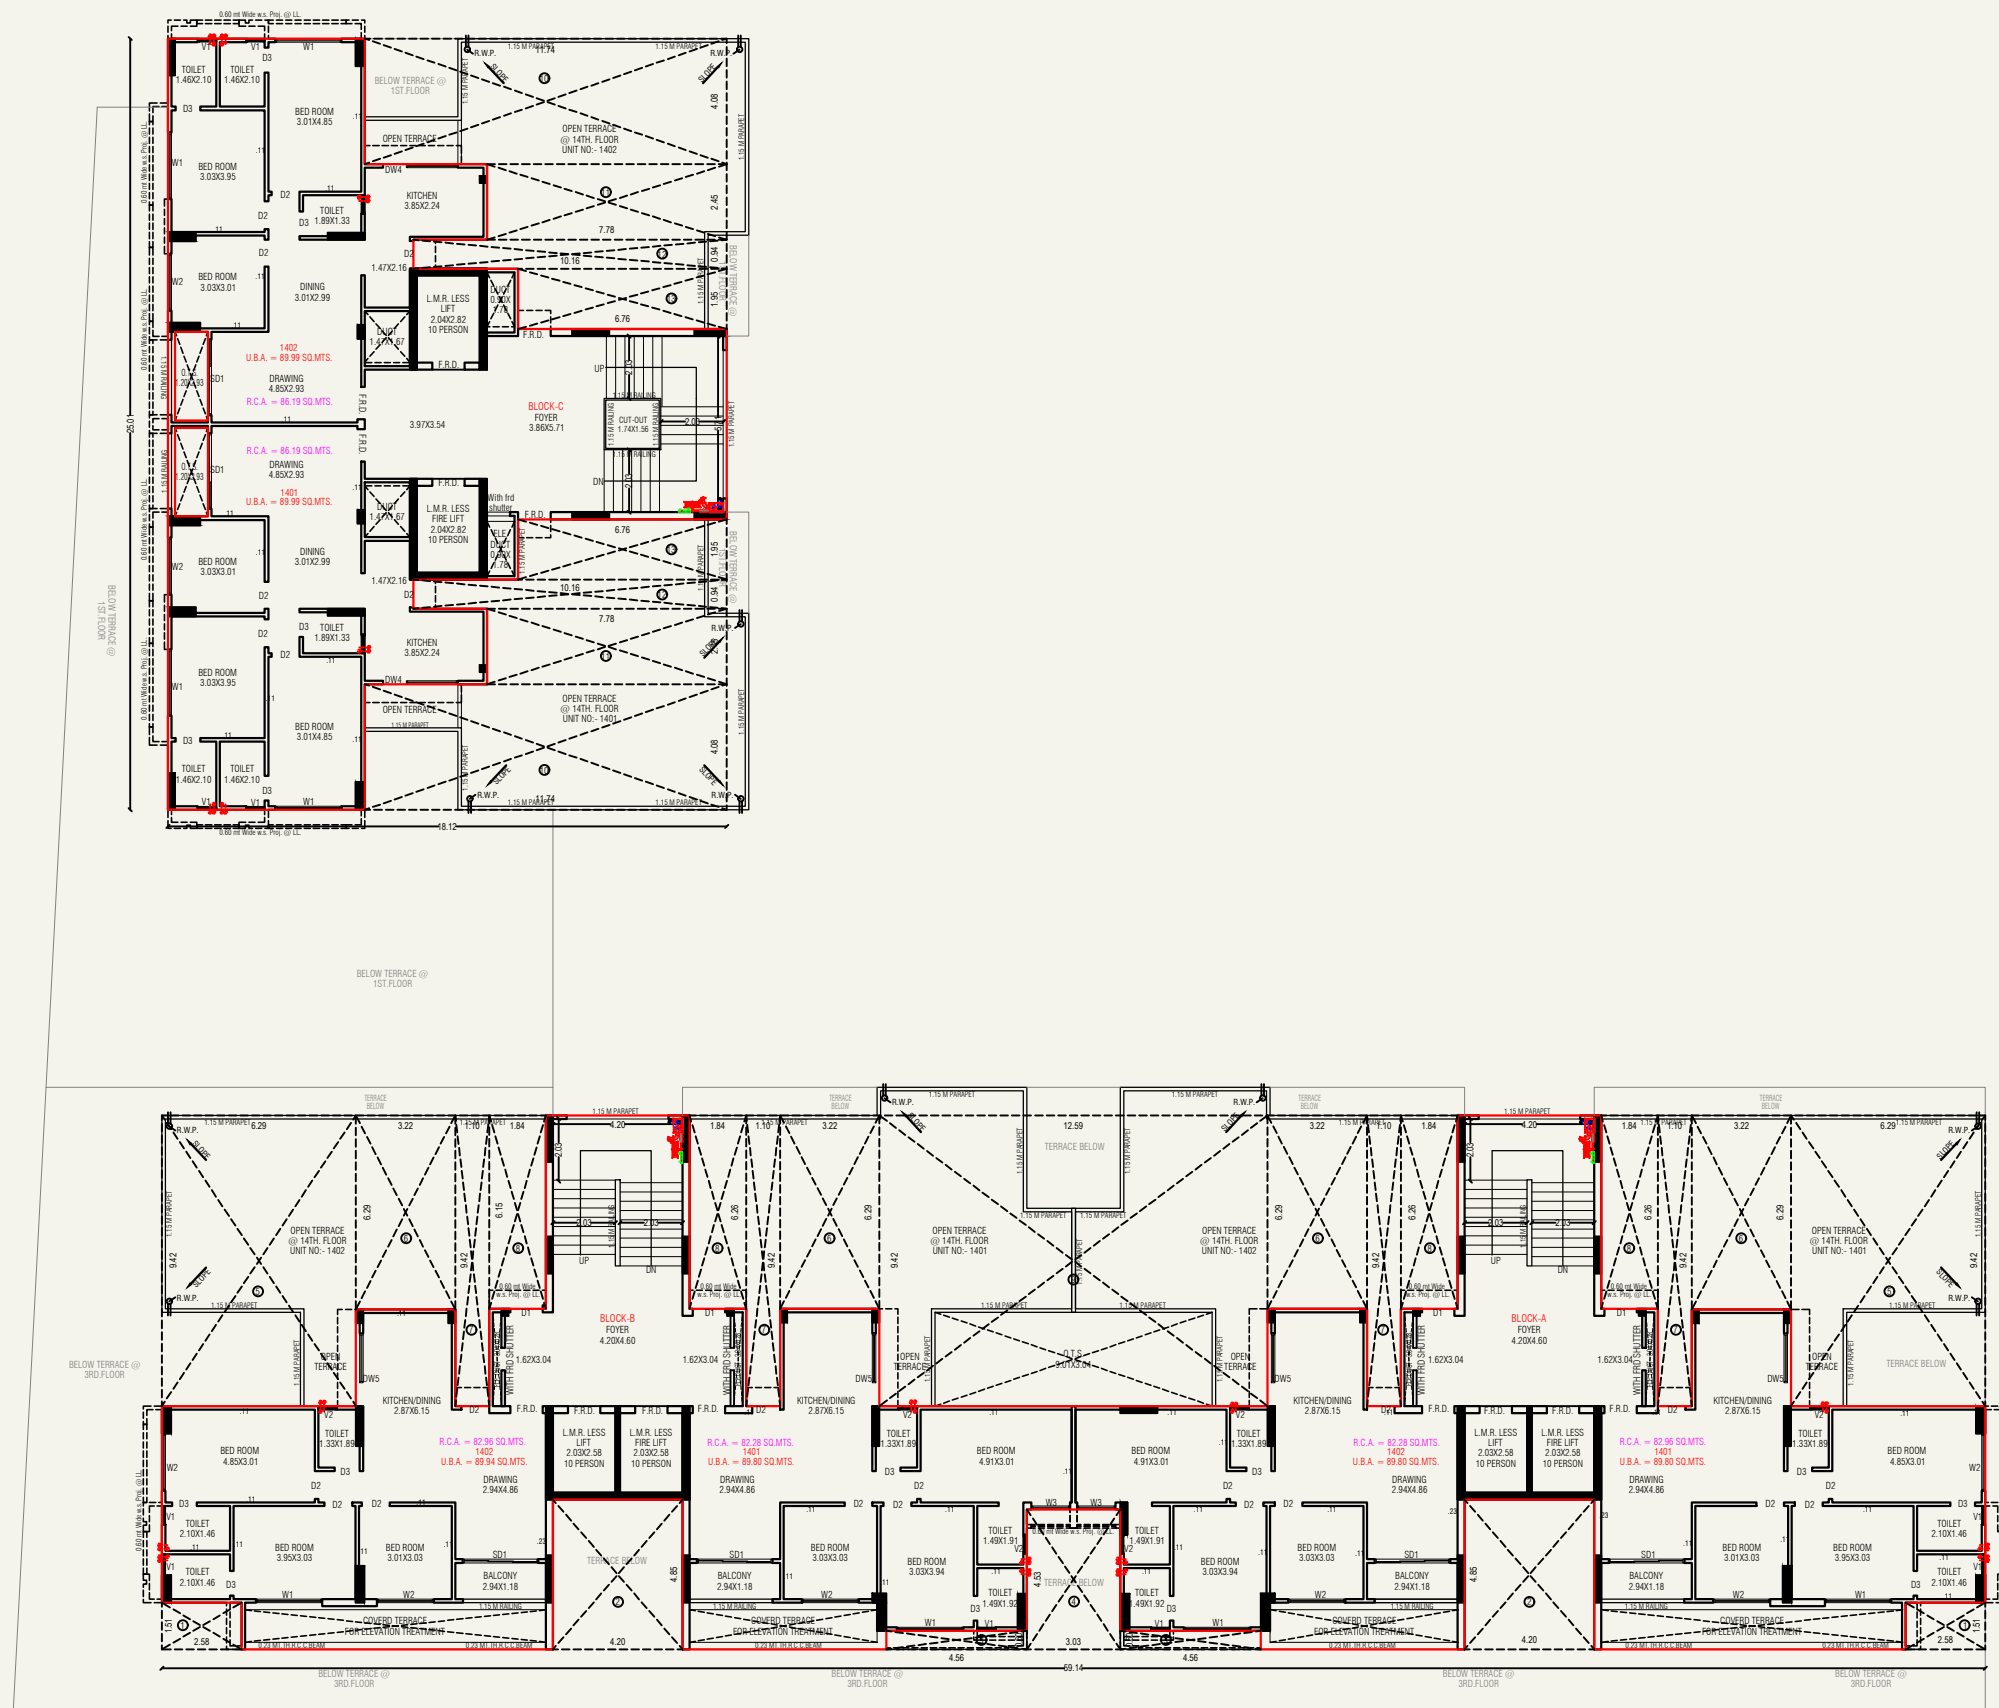


14th. FLOOR PLAN (BLOCK-A+B+C)

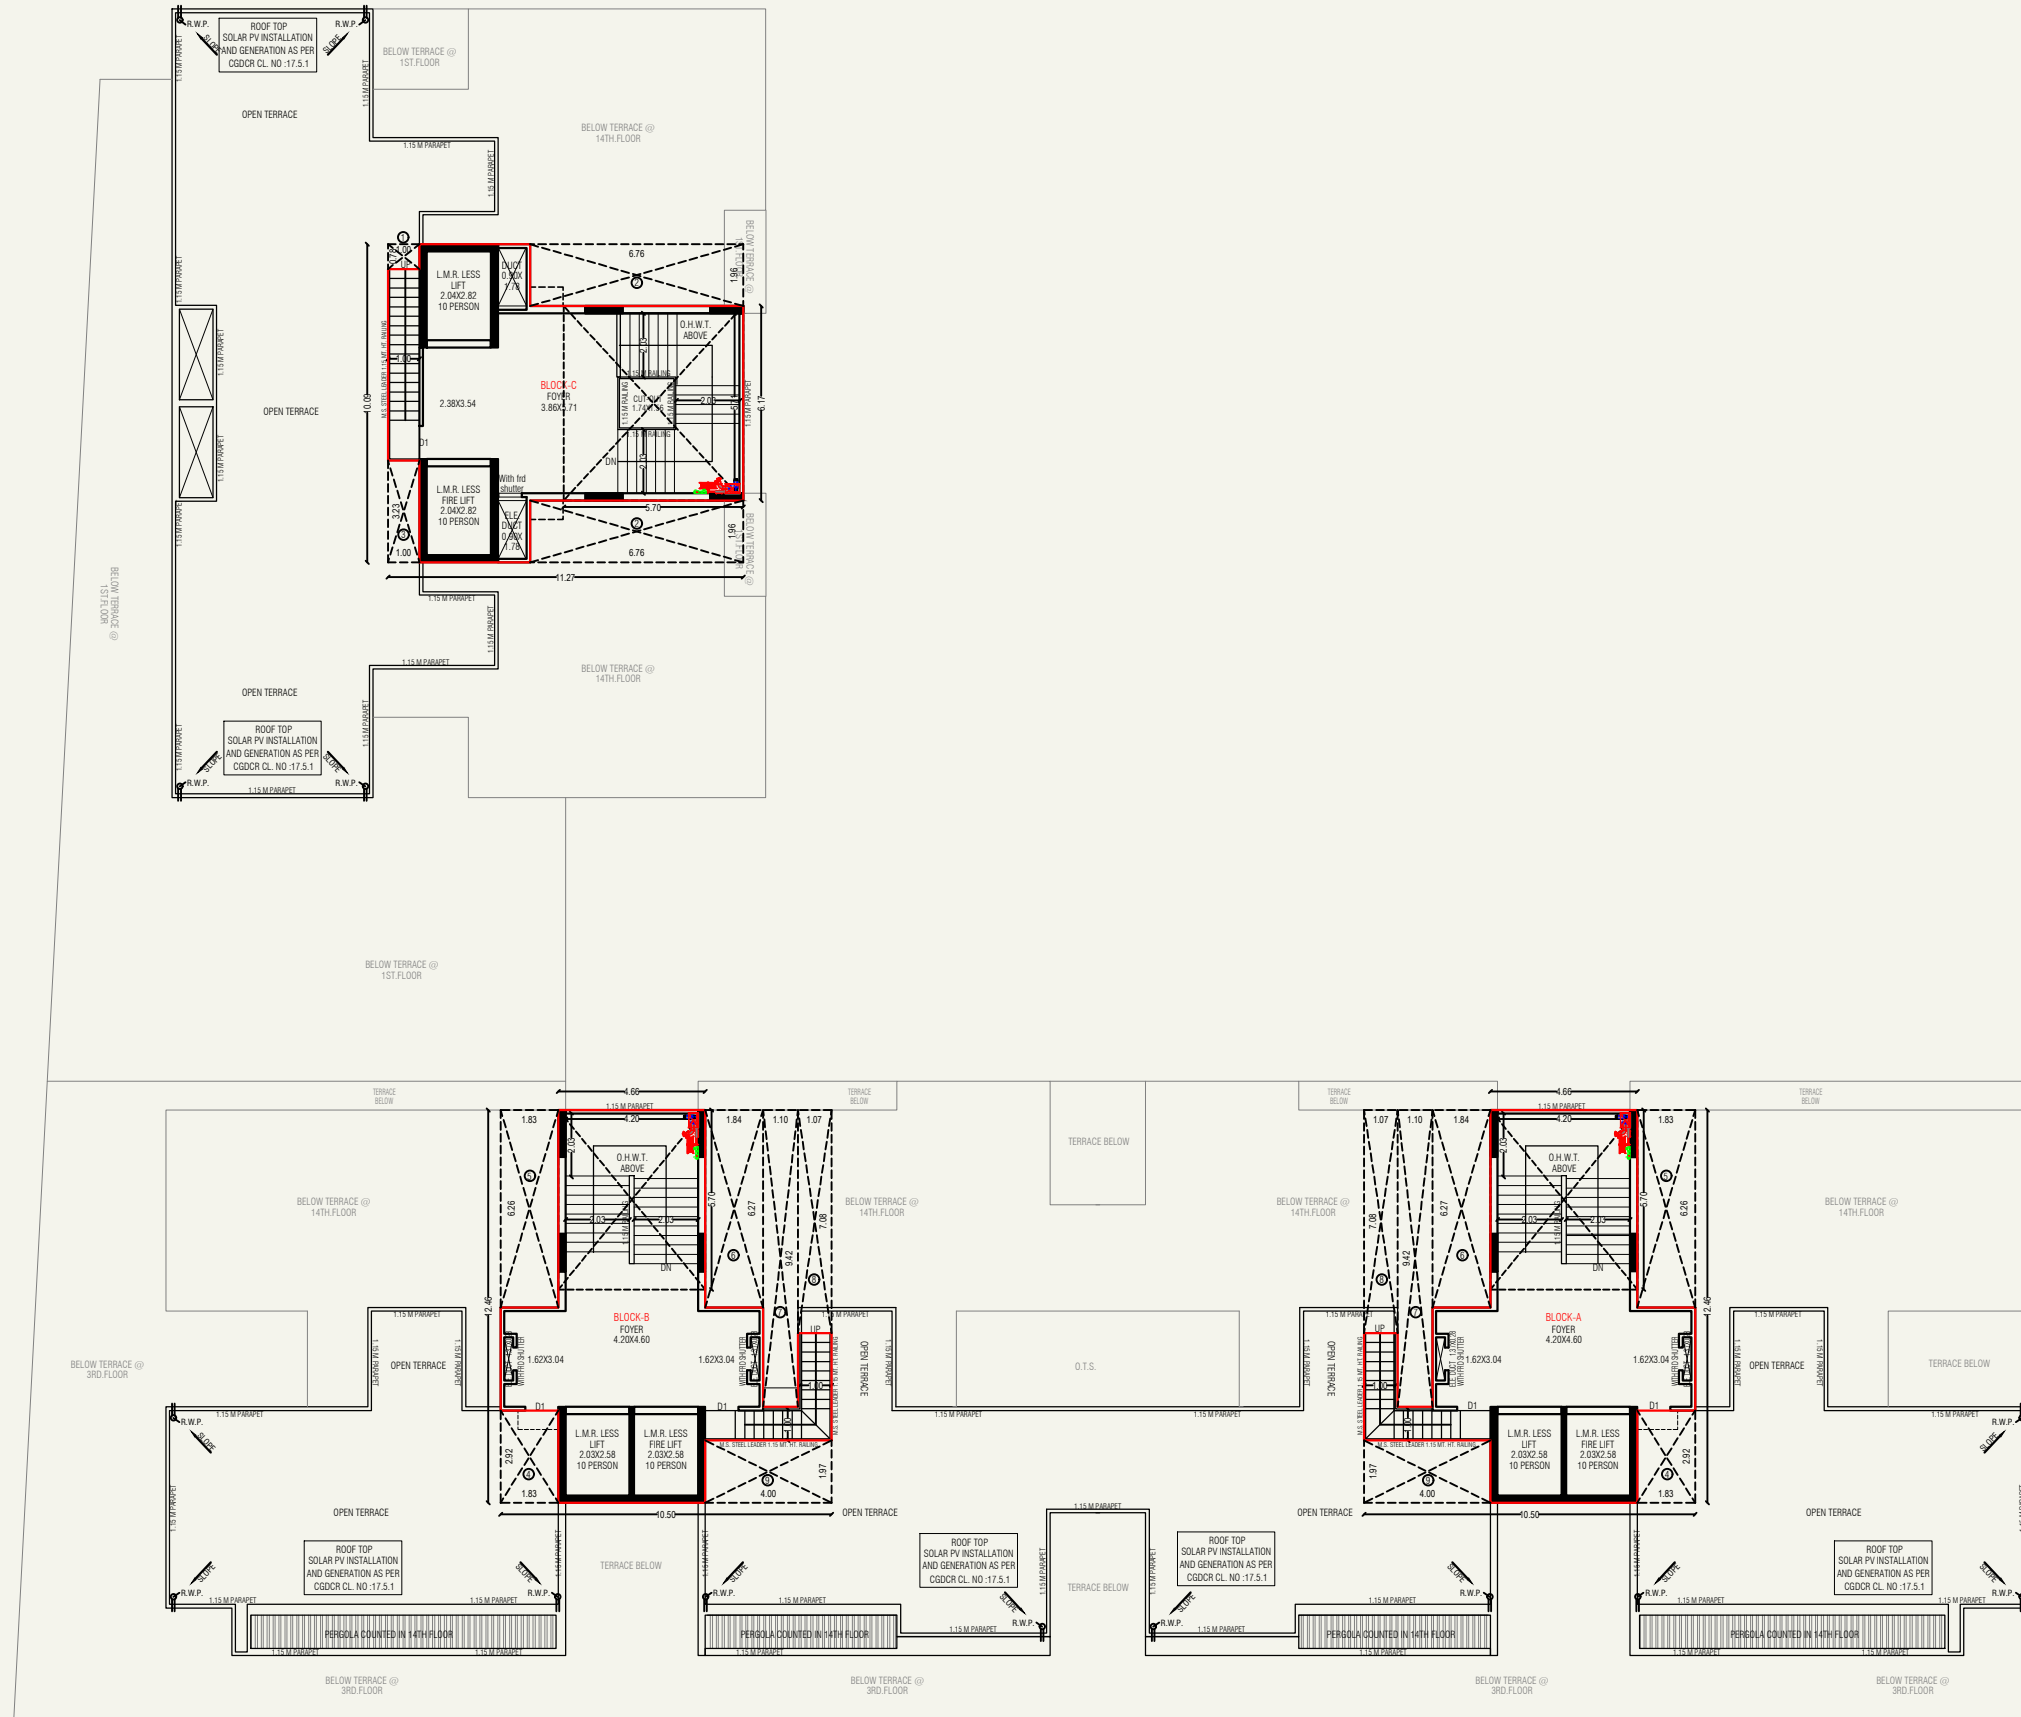


STAIR CABIN/TERRACE PLAN (BLOCK-A+B+C)

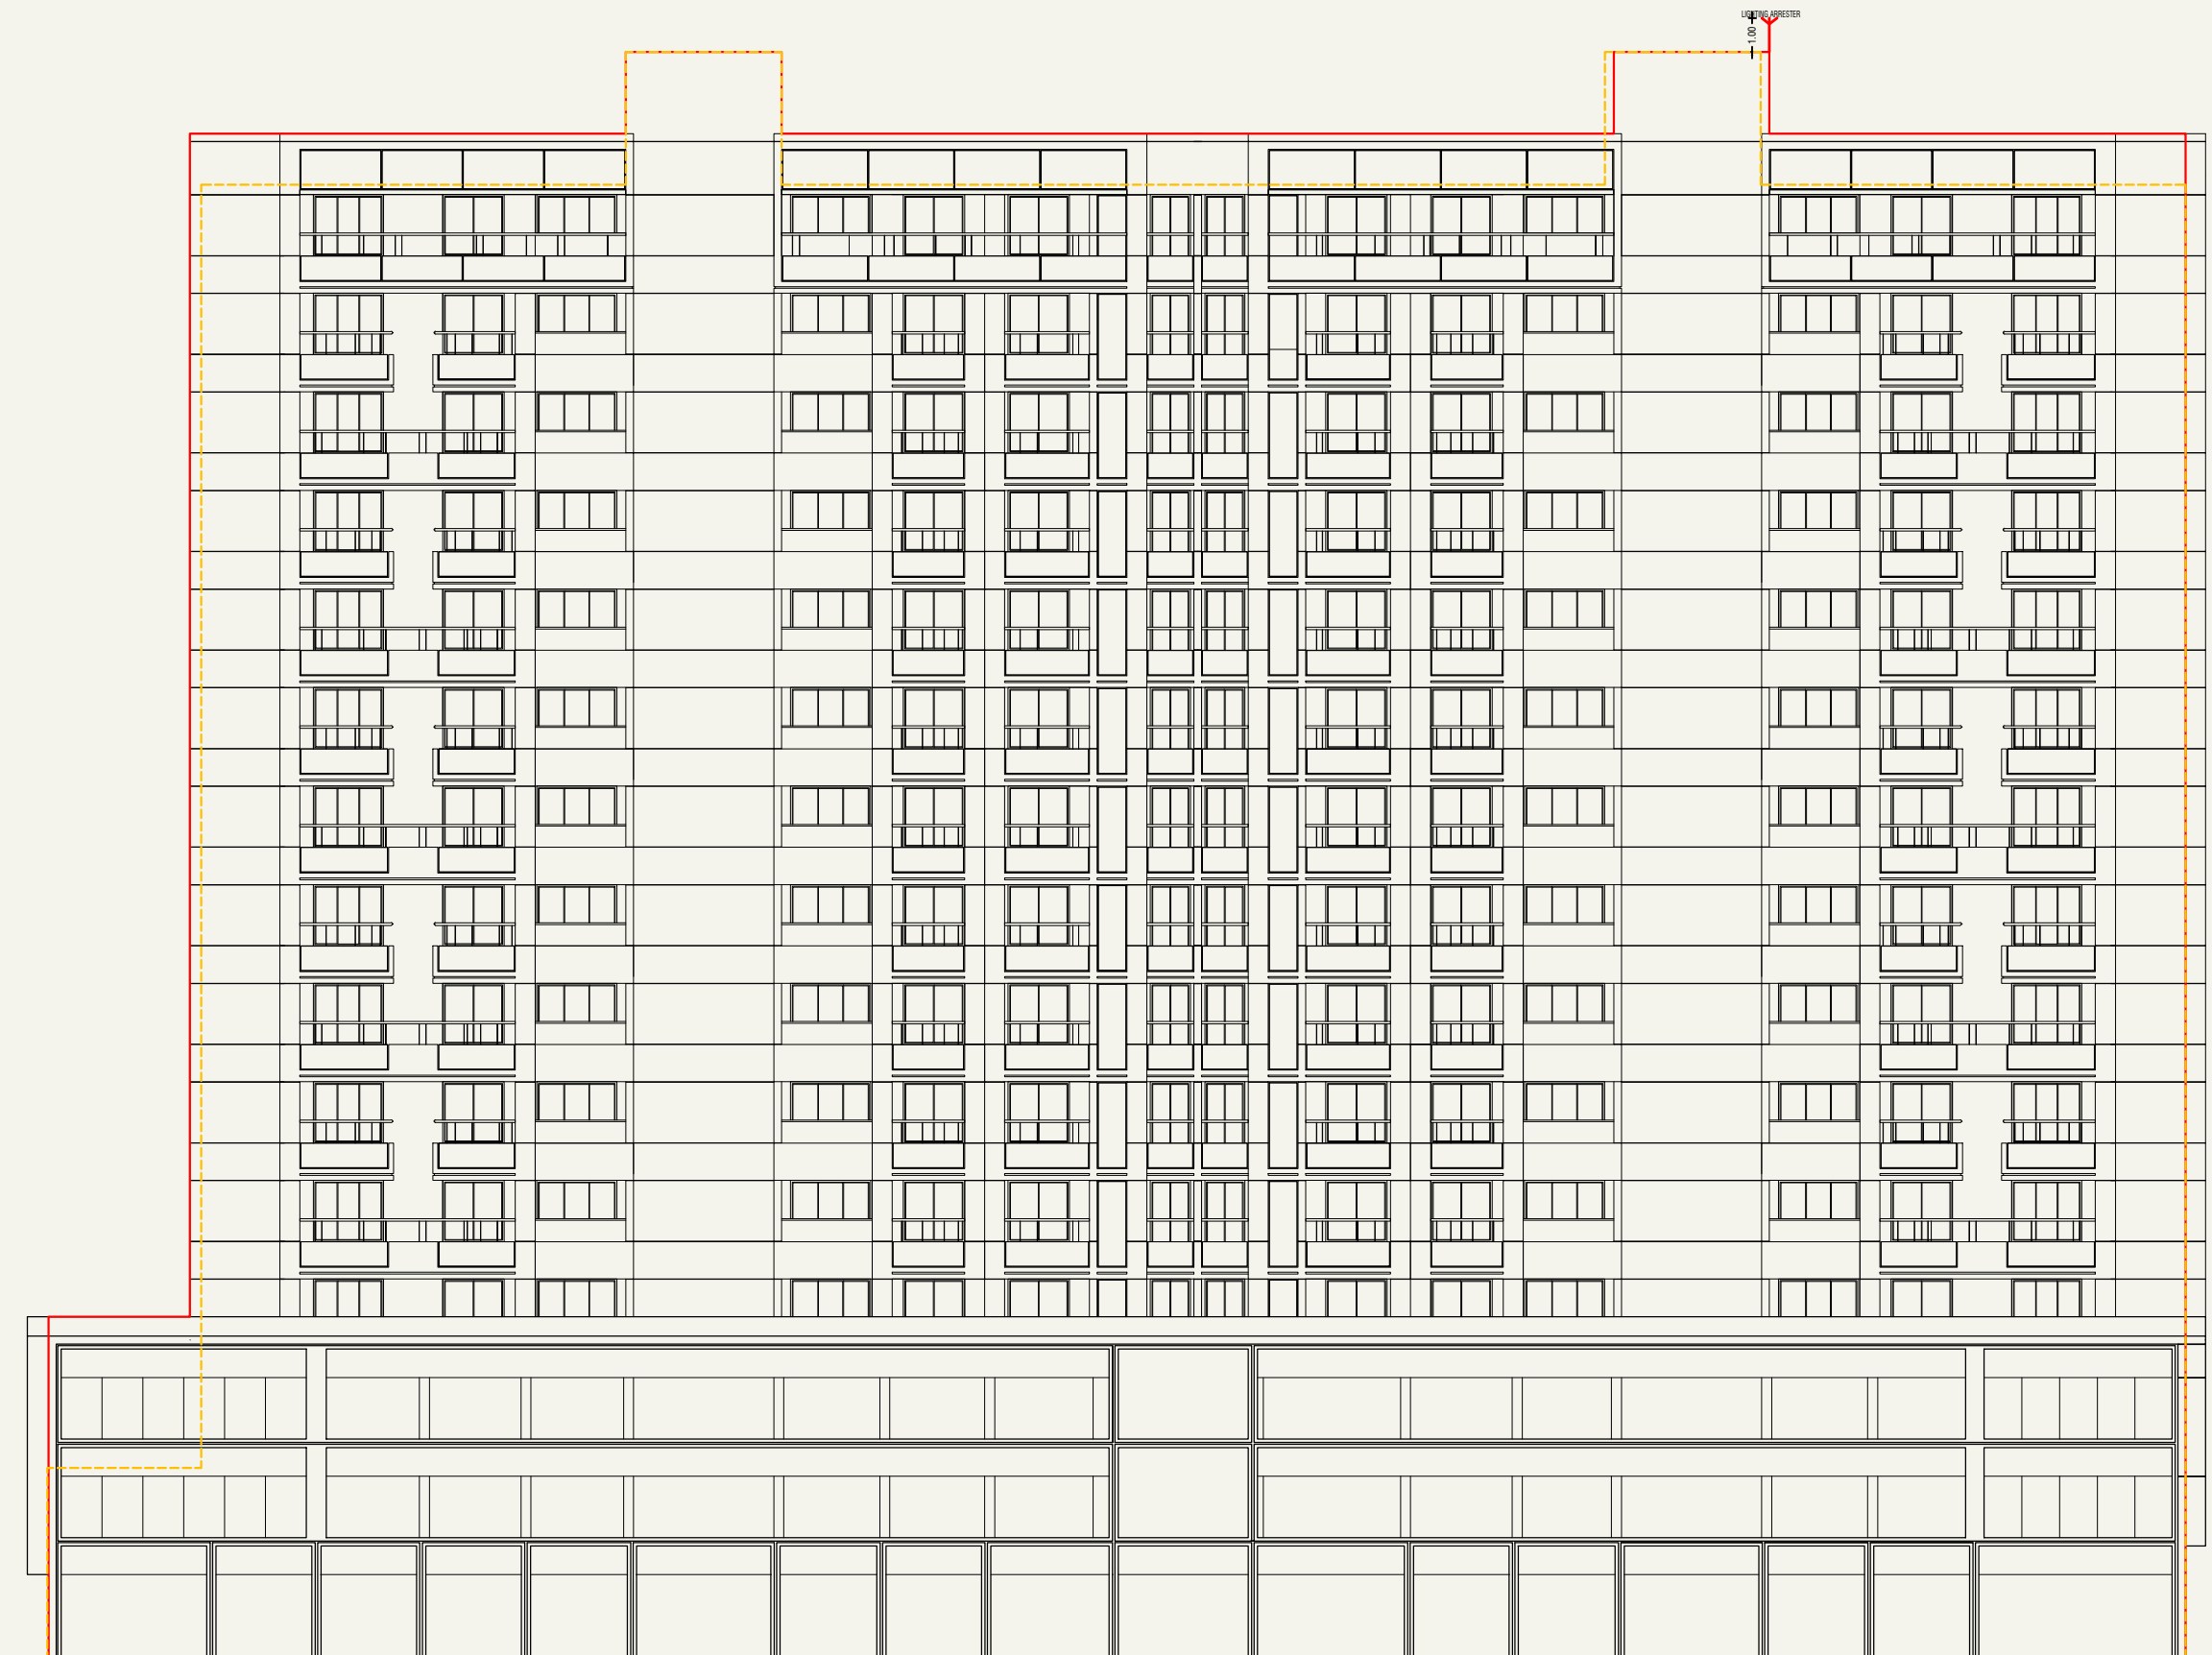


ELEVATION (BLOCK-A+B+C)

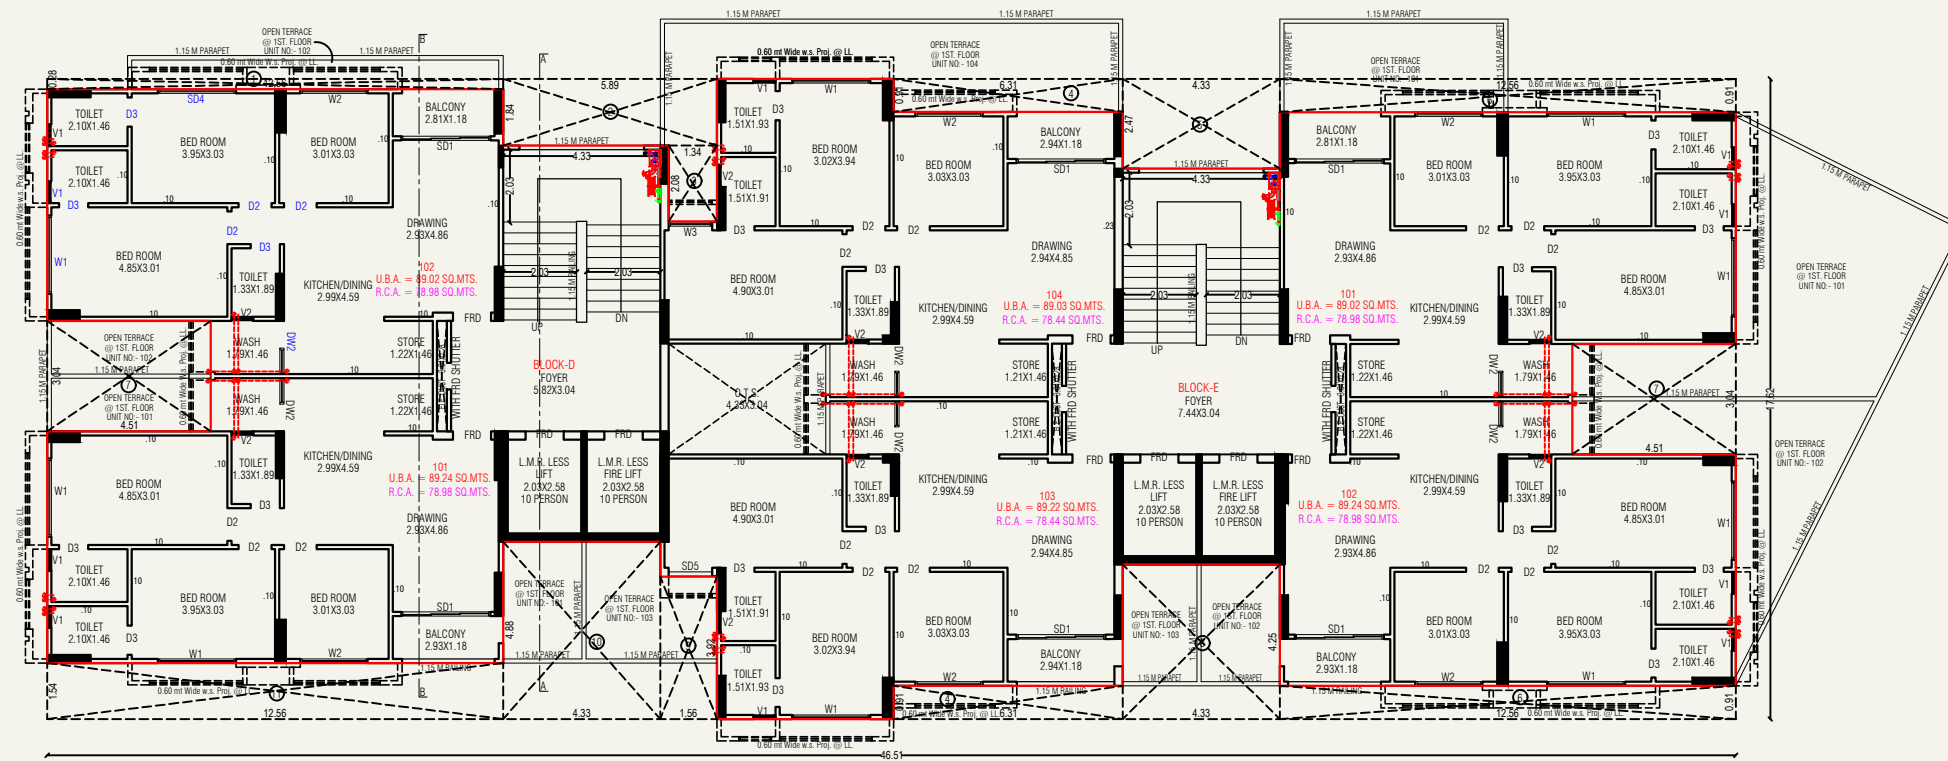


1st. FLOOR PLAN (BLOCK-D+E)

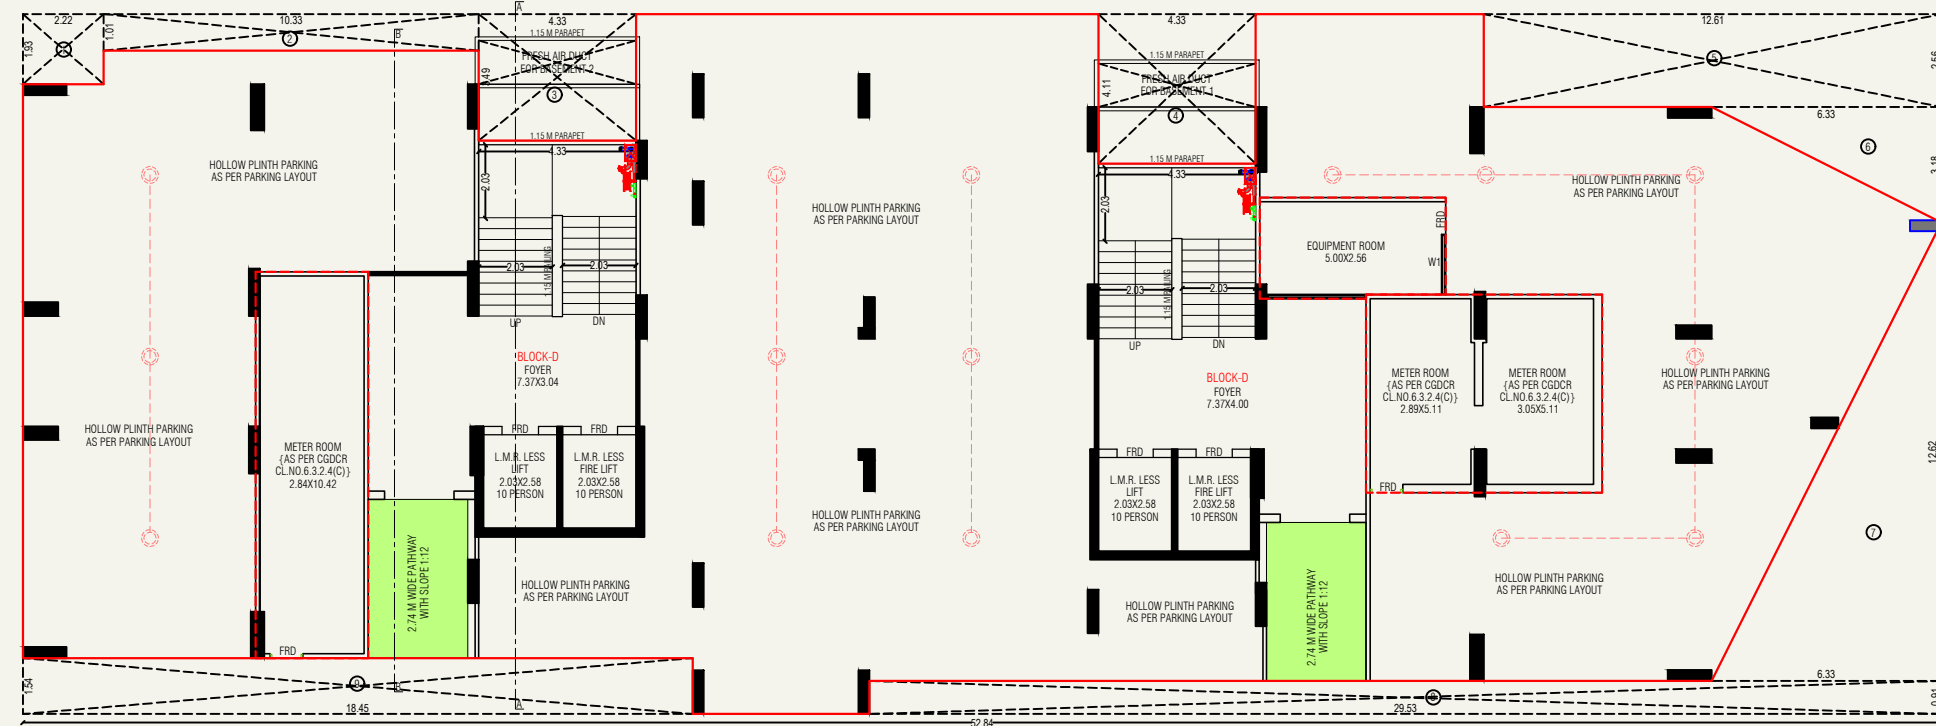


GROUND FLOOR PLAN (BLOCK-D+E)

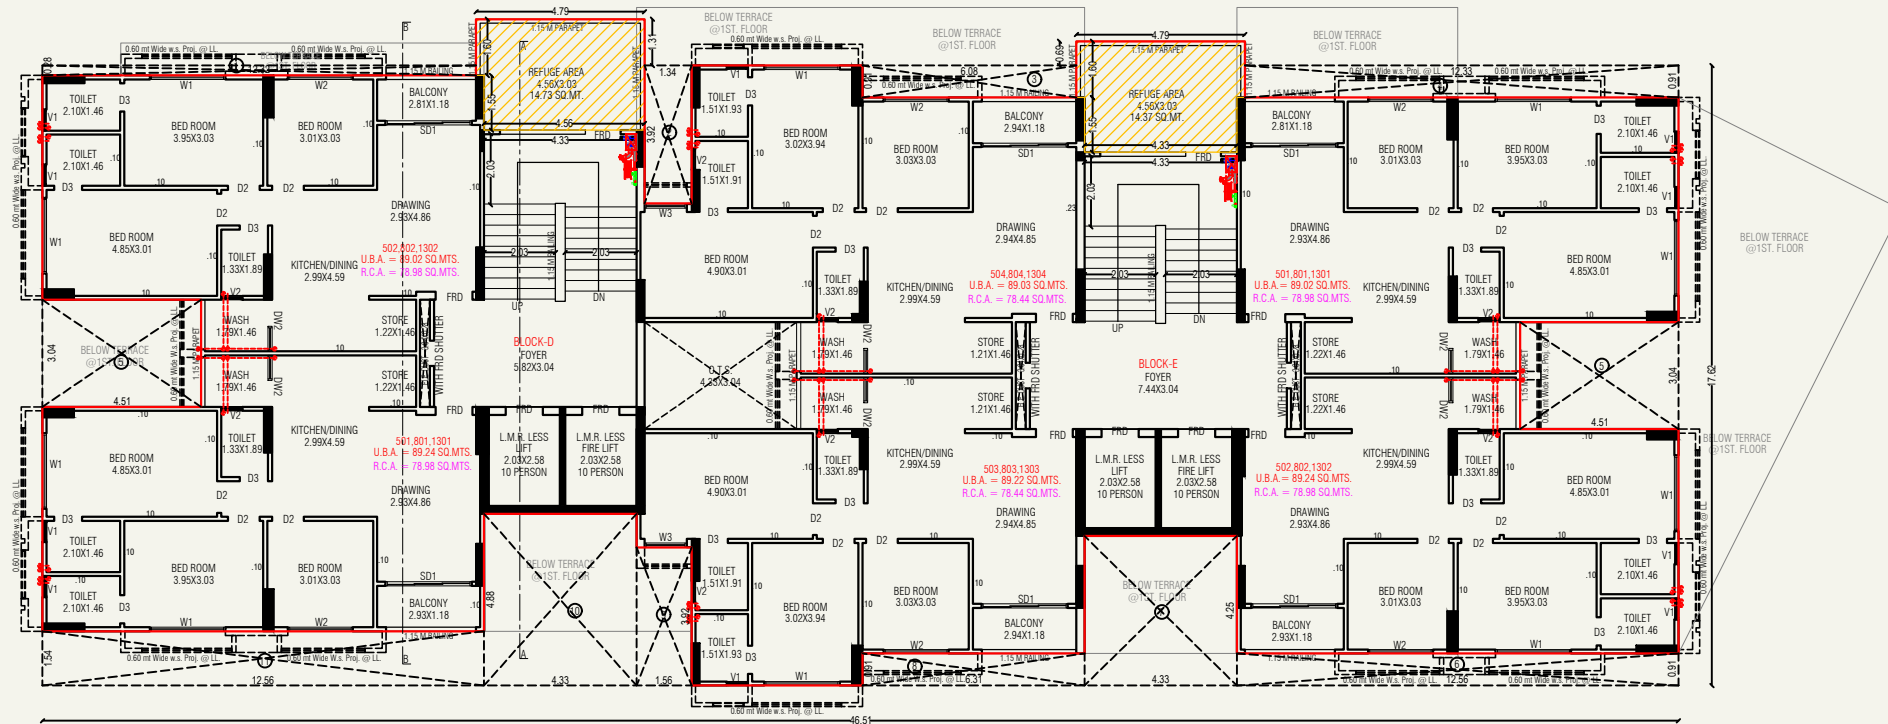


5th., 8th., 13th. FLOOR PLAN (BLOCK-D + E)

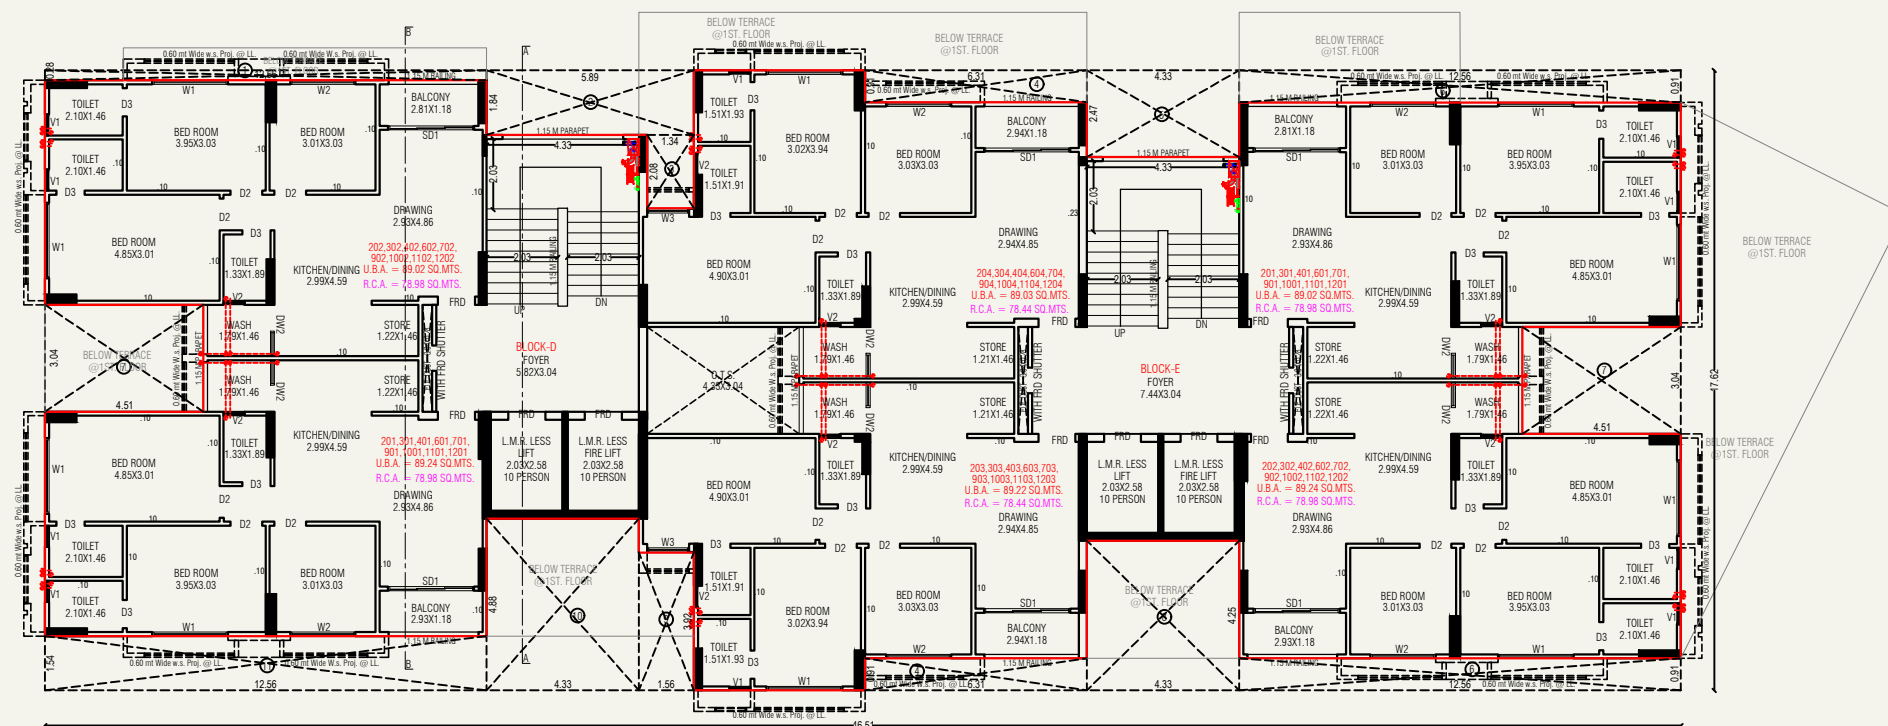


2nd., 3rd., 4th., 6th., 7th., 9th., 10th., 11th., 12th. FLOOR PLAN (BLOCK-D + E)

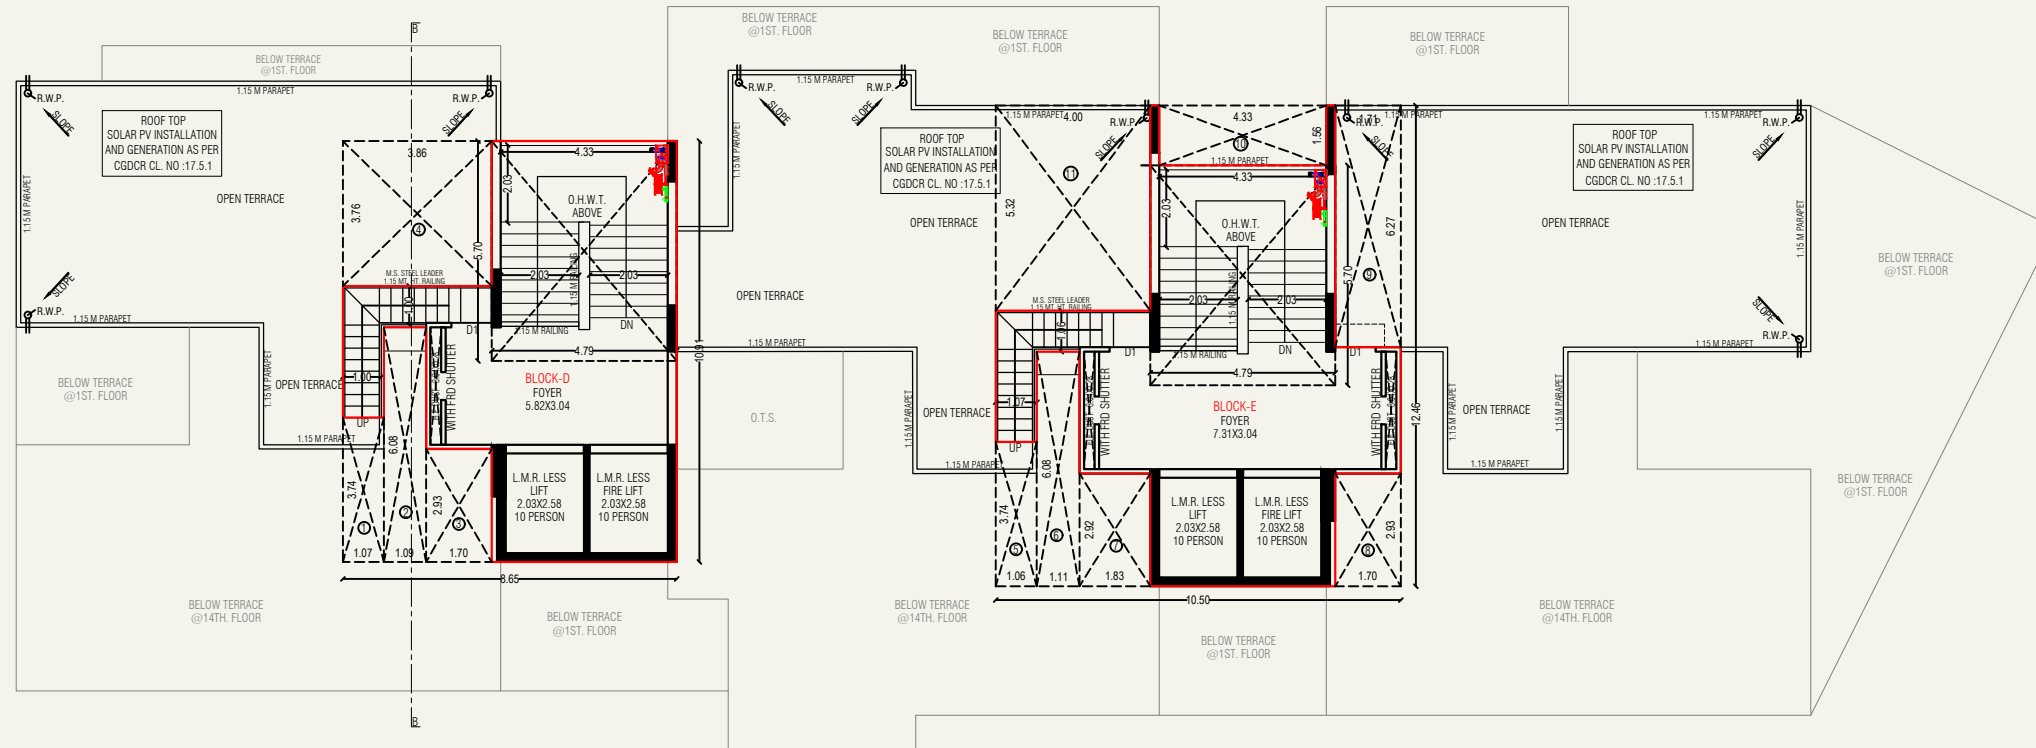



STAIR CABIN/TERRACE PLAN (BLOCK-D+E)

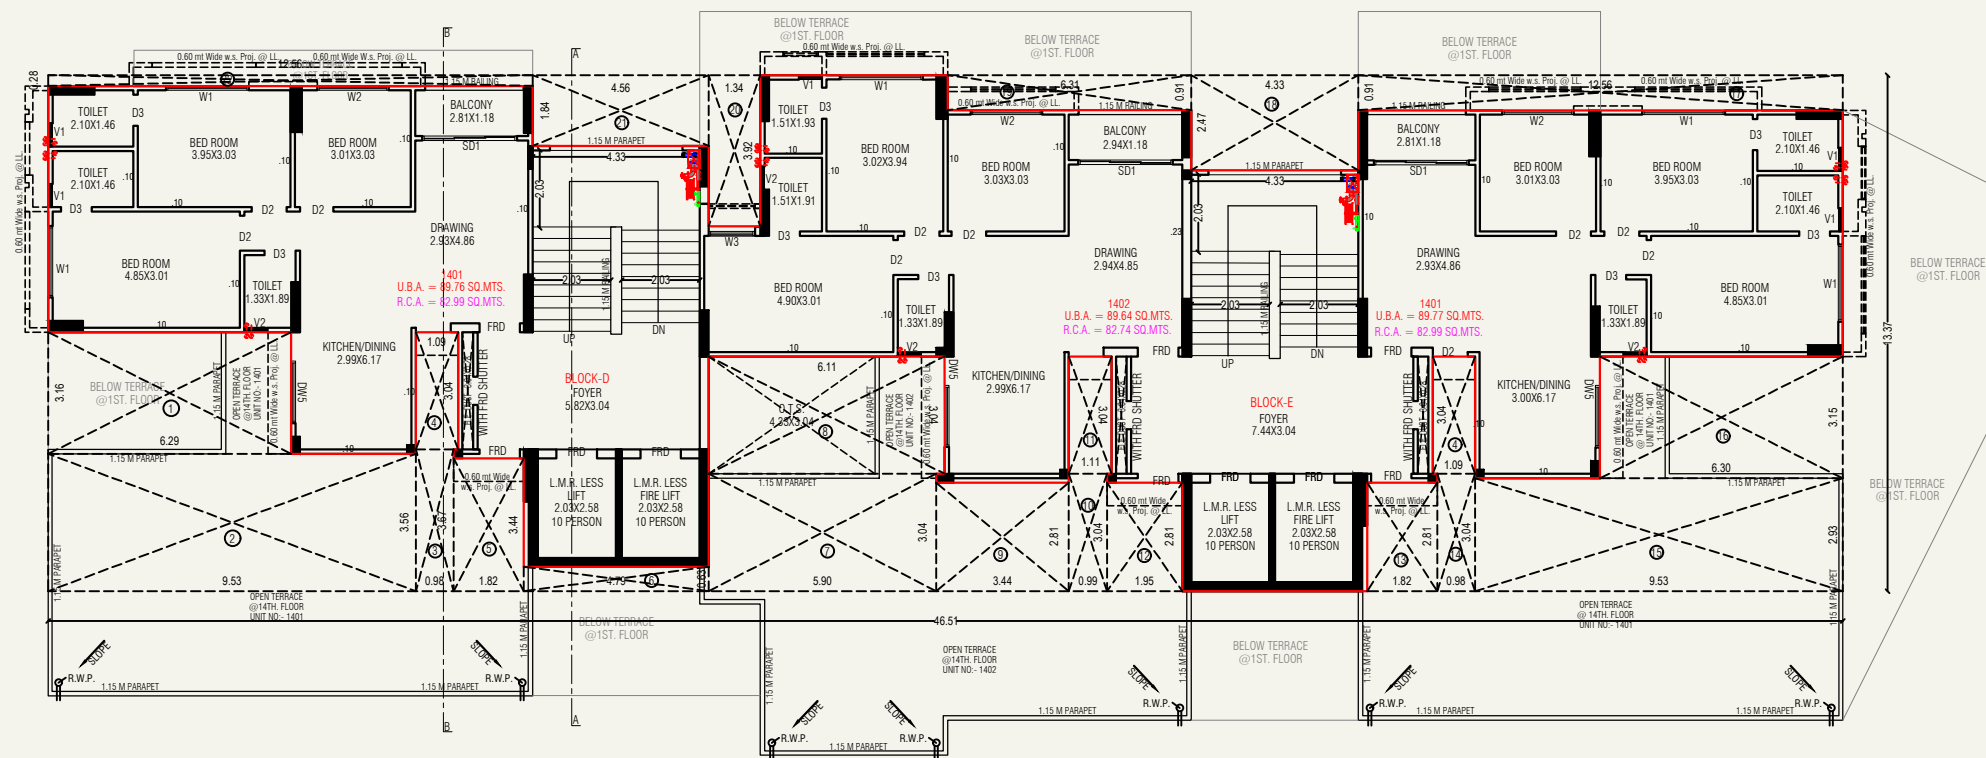


14th. FLOOR PLAN (BLOCK-D+E)

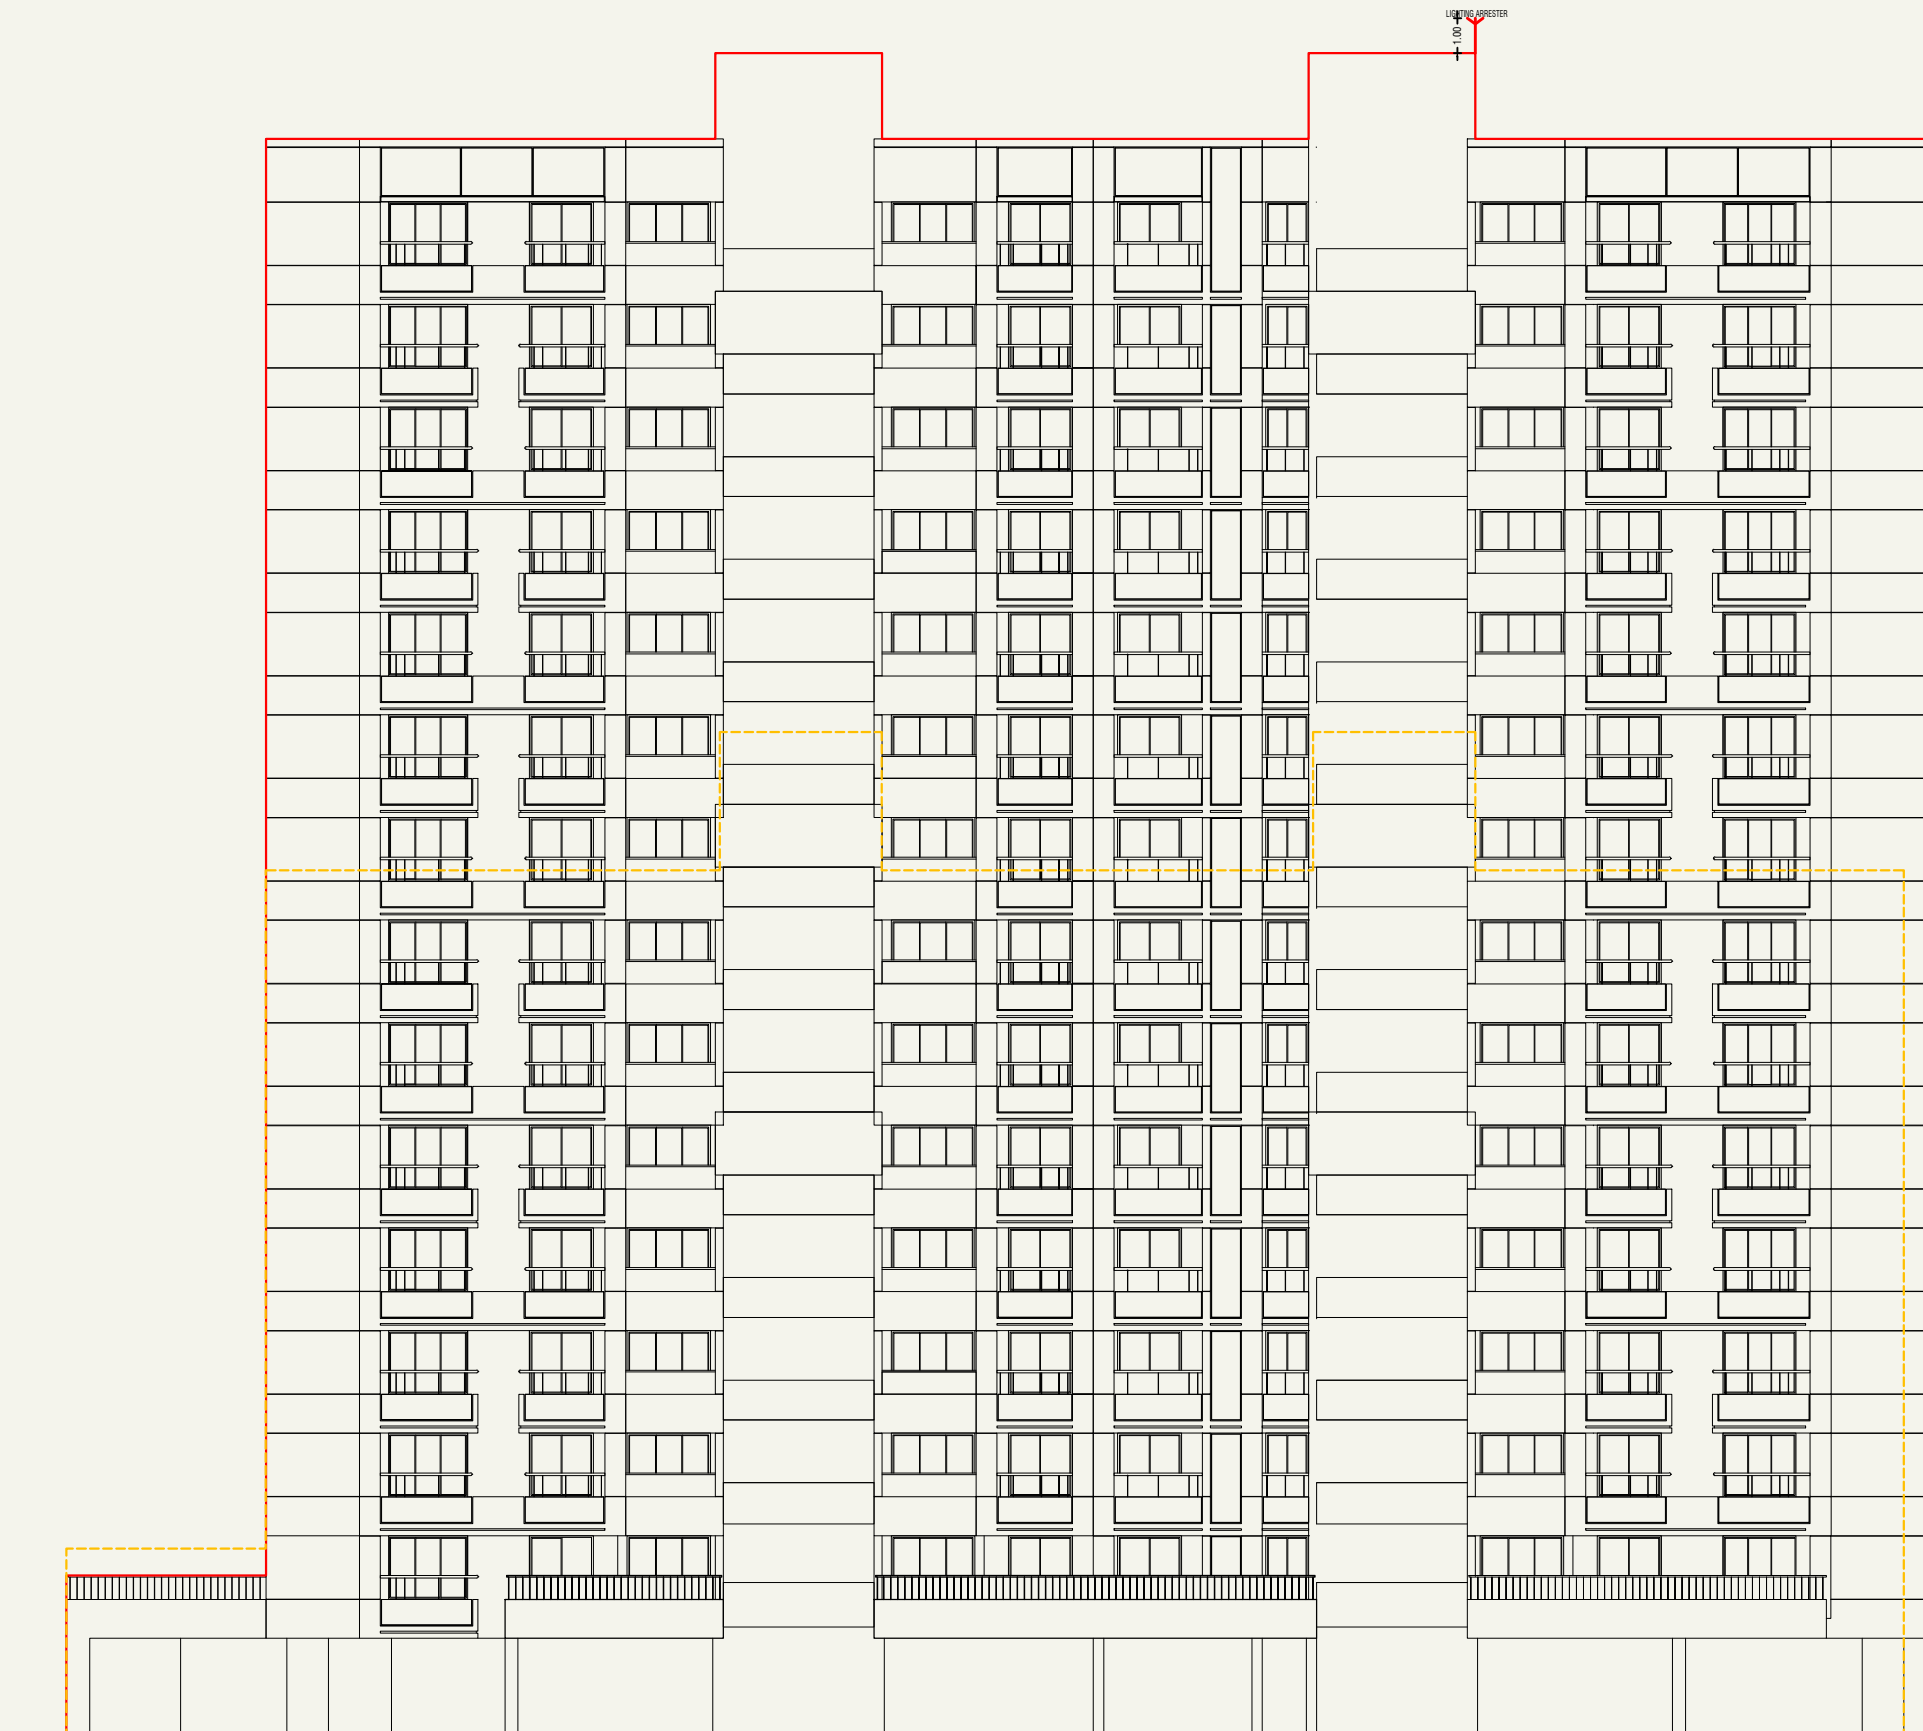


ELEVATION (BLOCK-D + E)

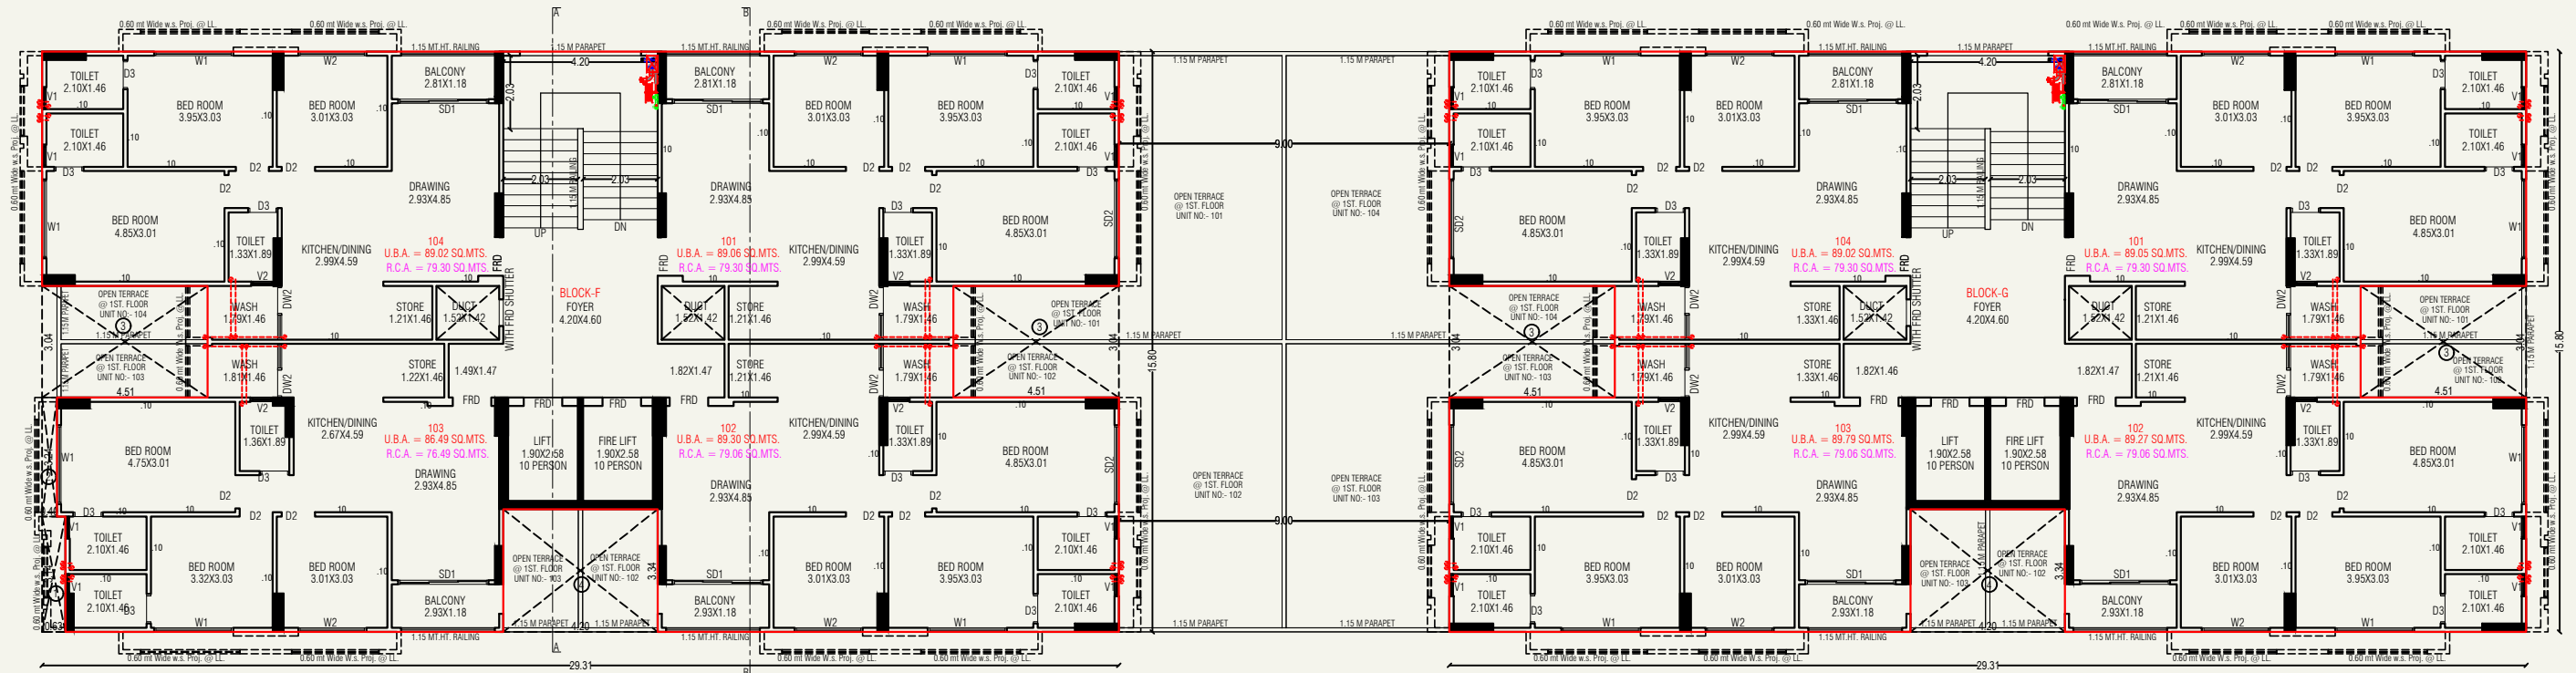
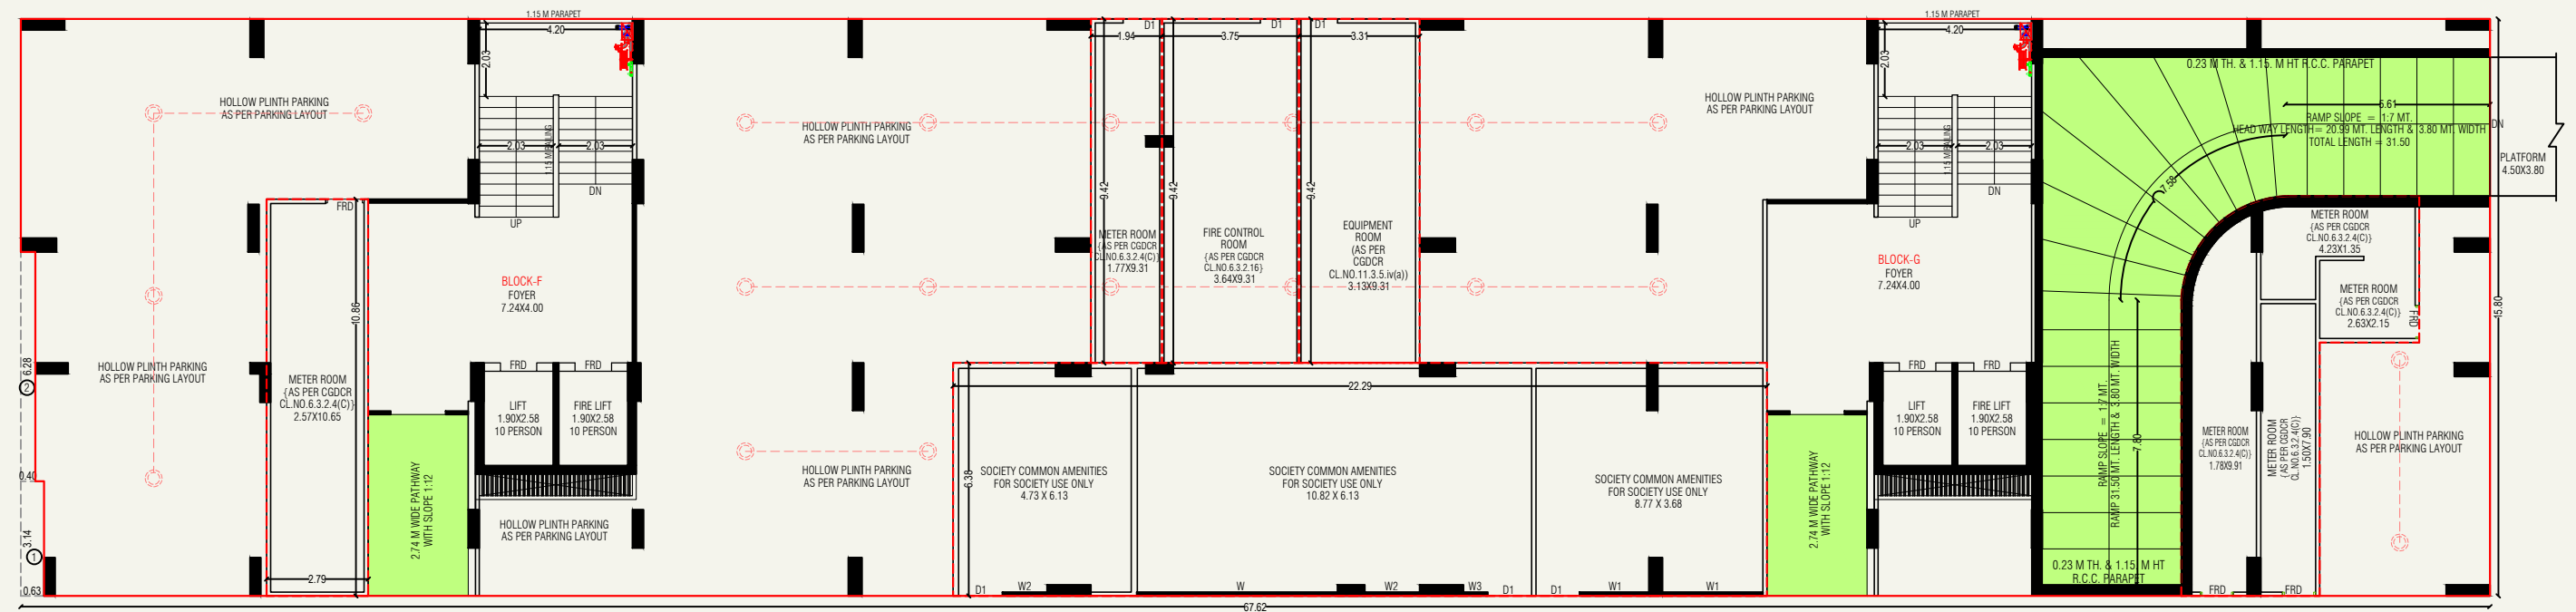


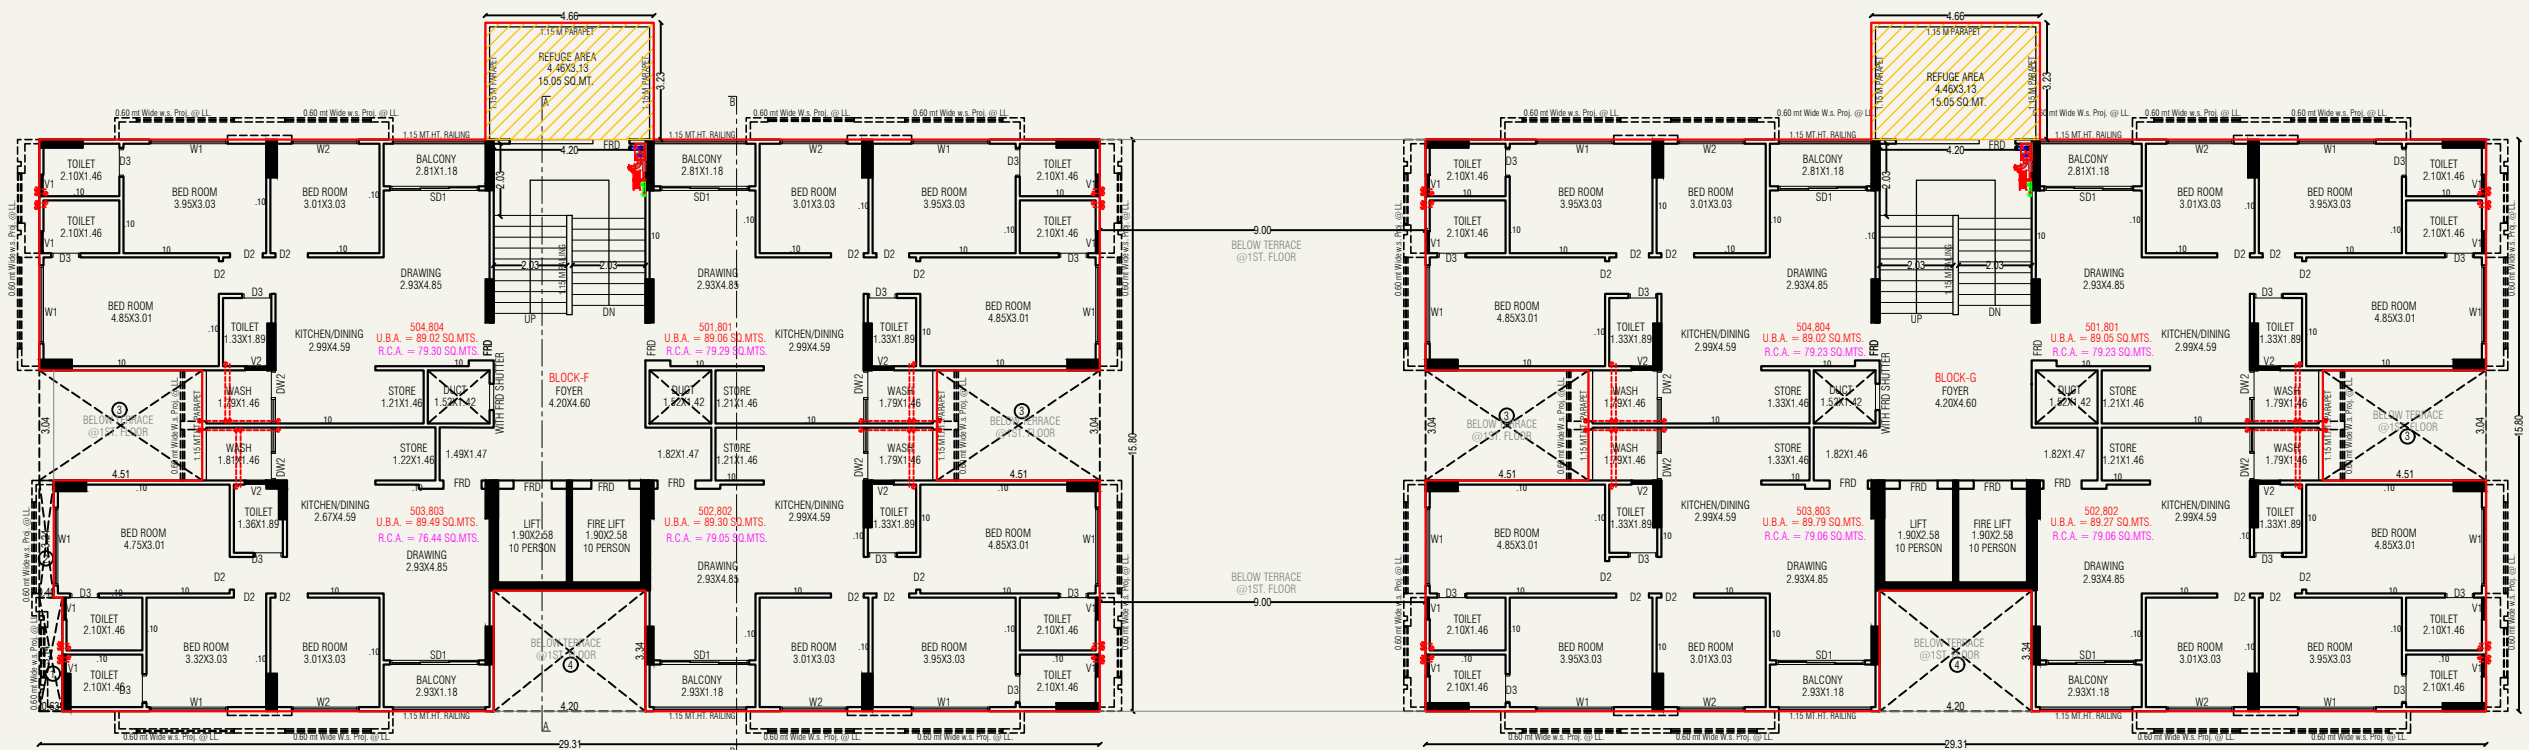


5th.,8th. FLOOR PLAN (BLOCK-F + G)

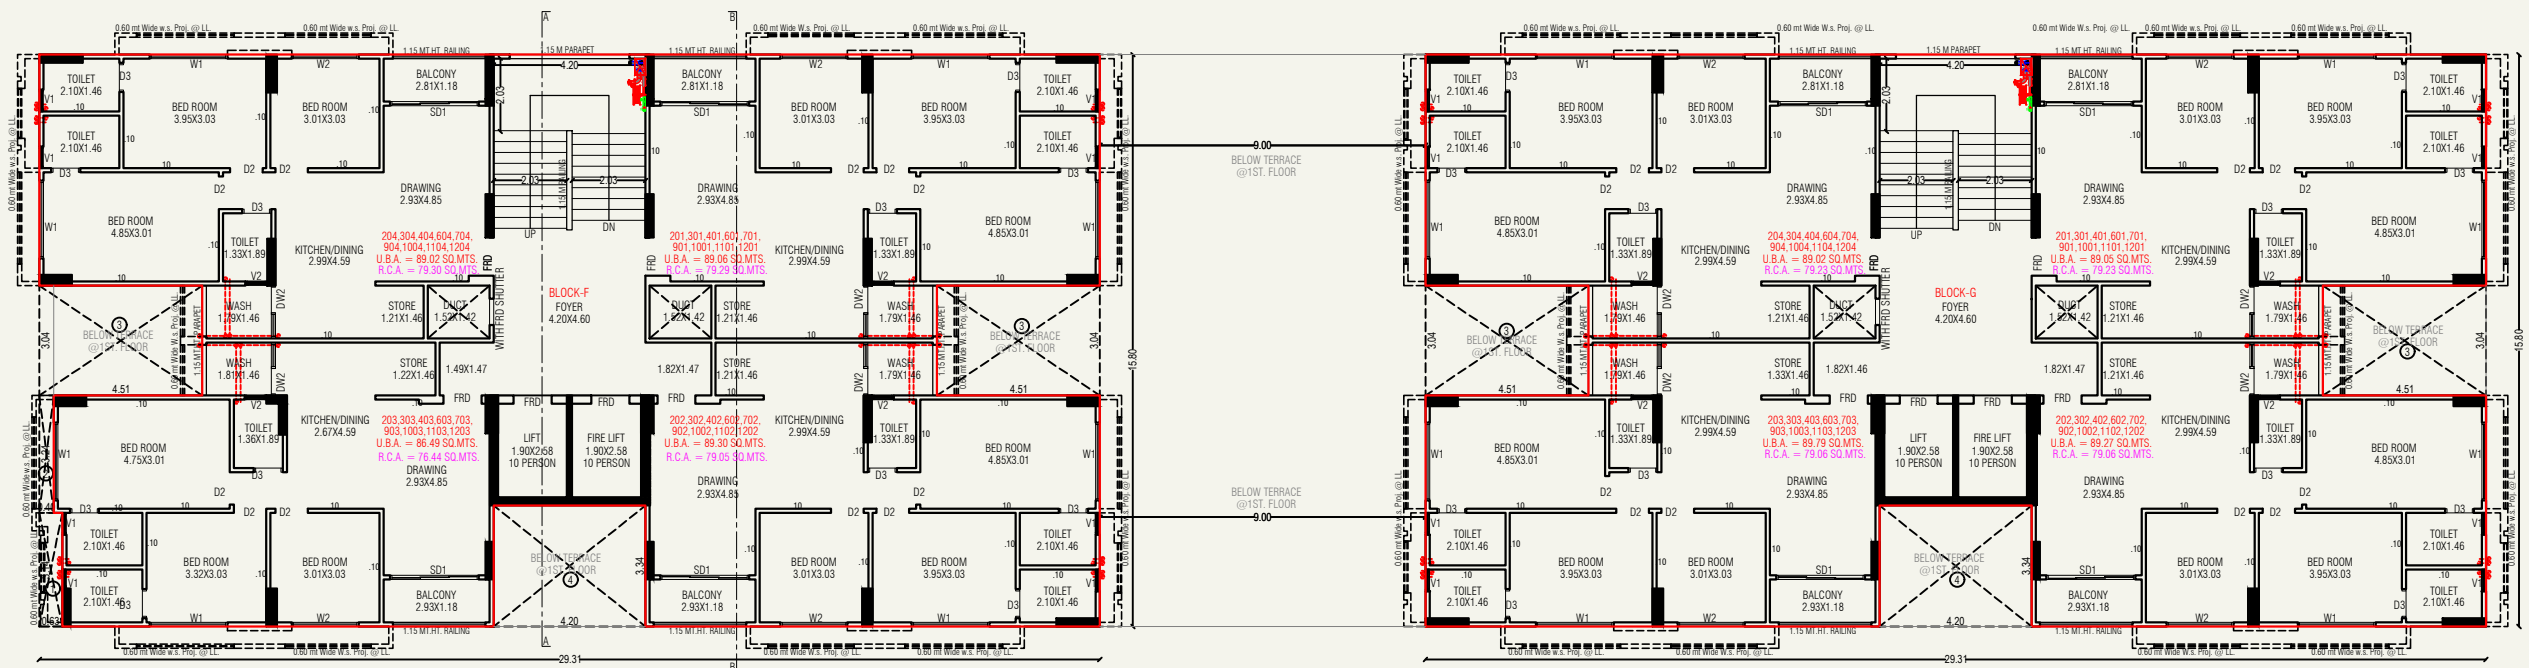

2nd.,3rd.,4th.,6th.,7th.,9th.,10th.,11th.,12th. FLOOR PLAN (BLOCK-F + G)

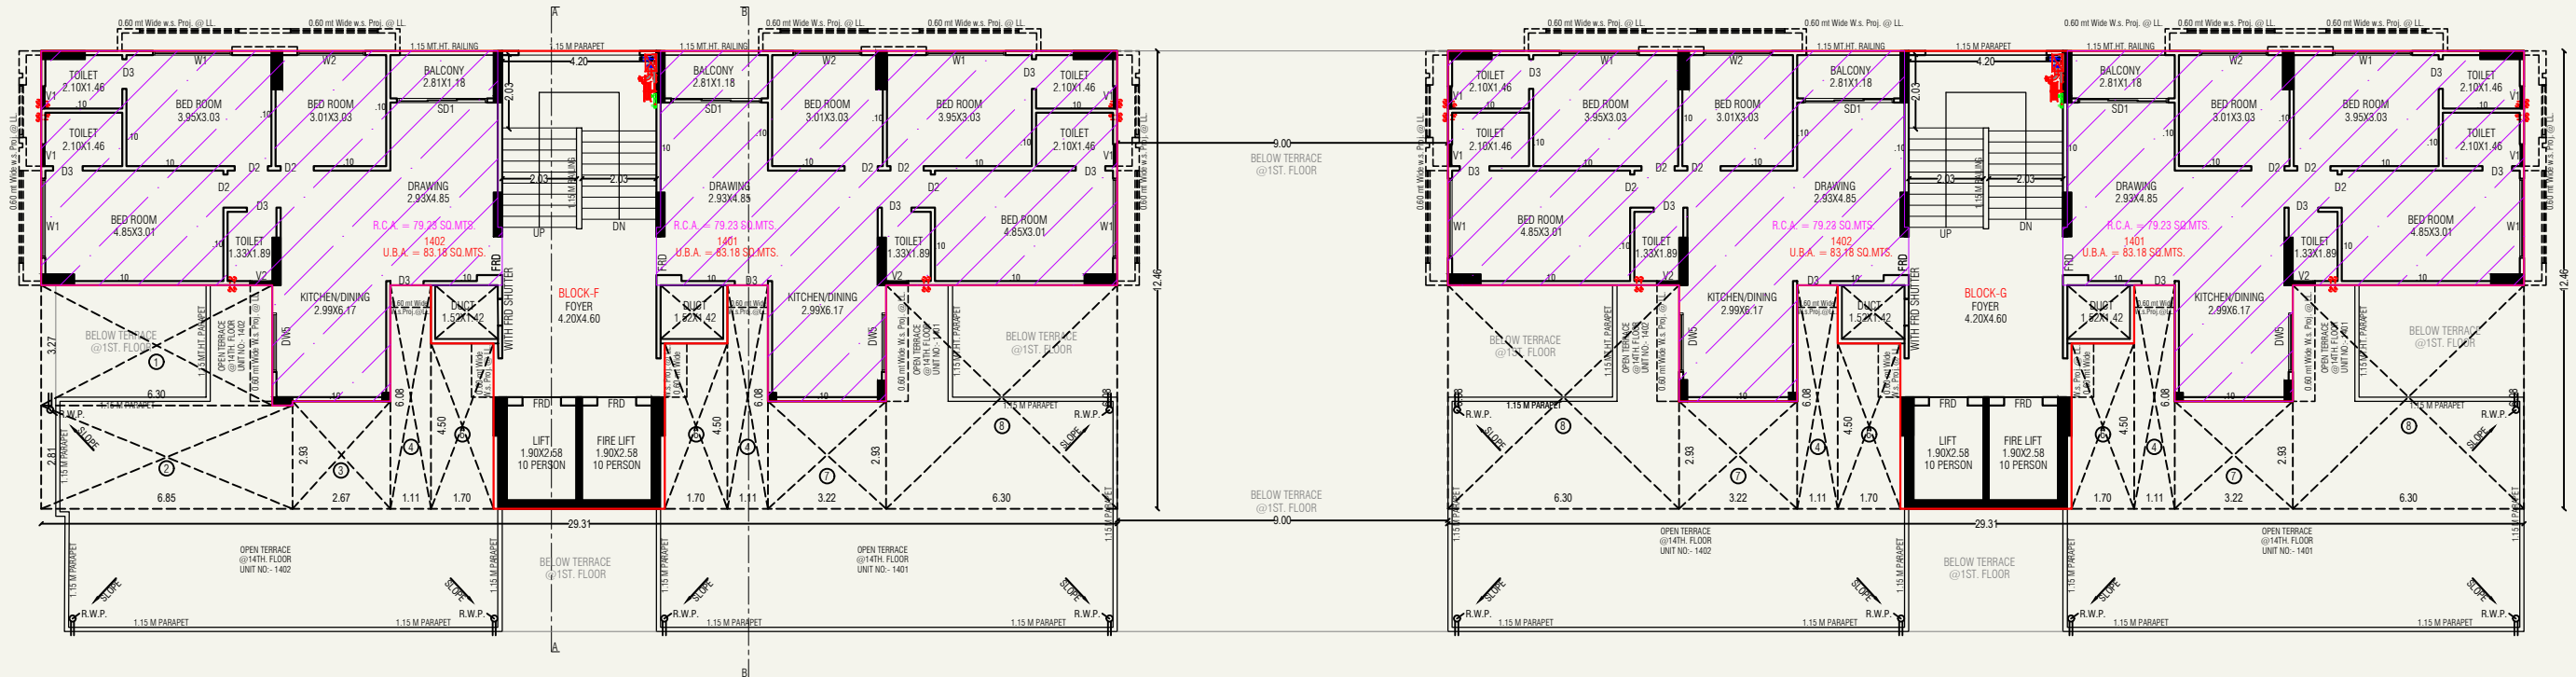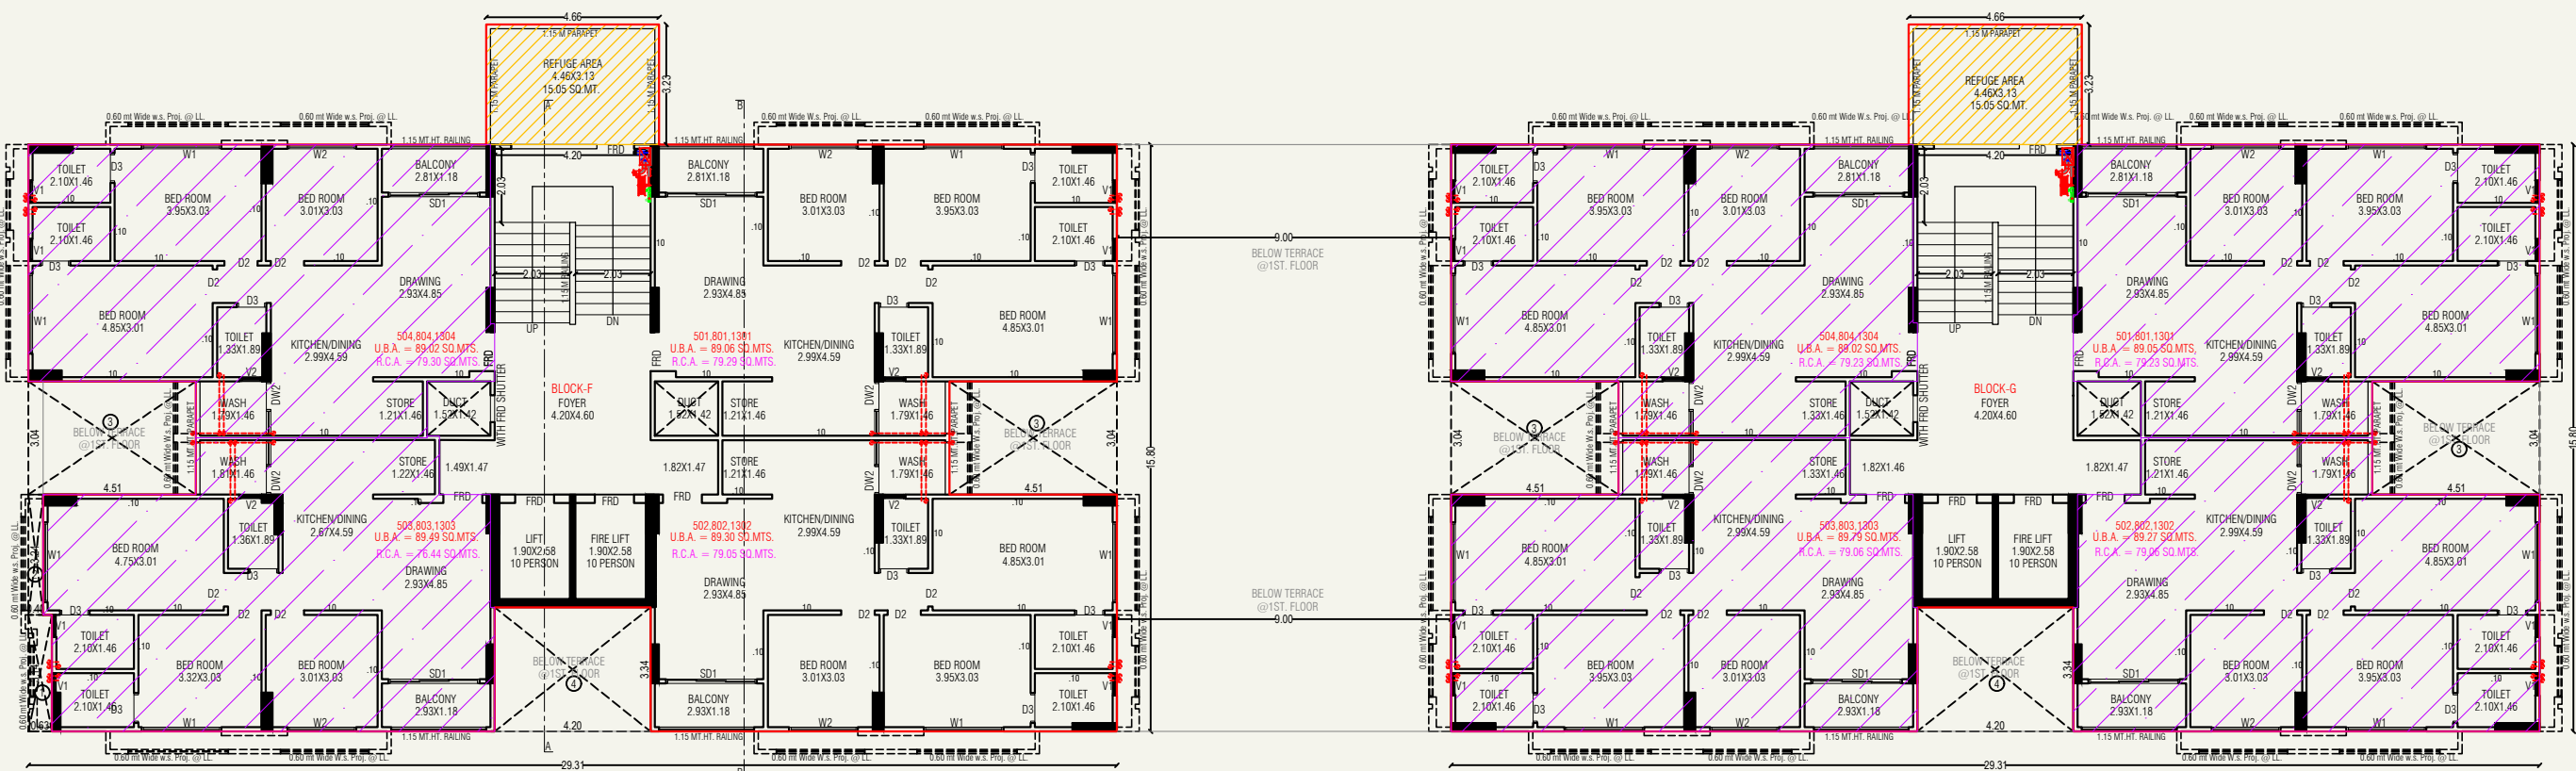

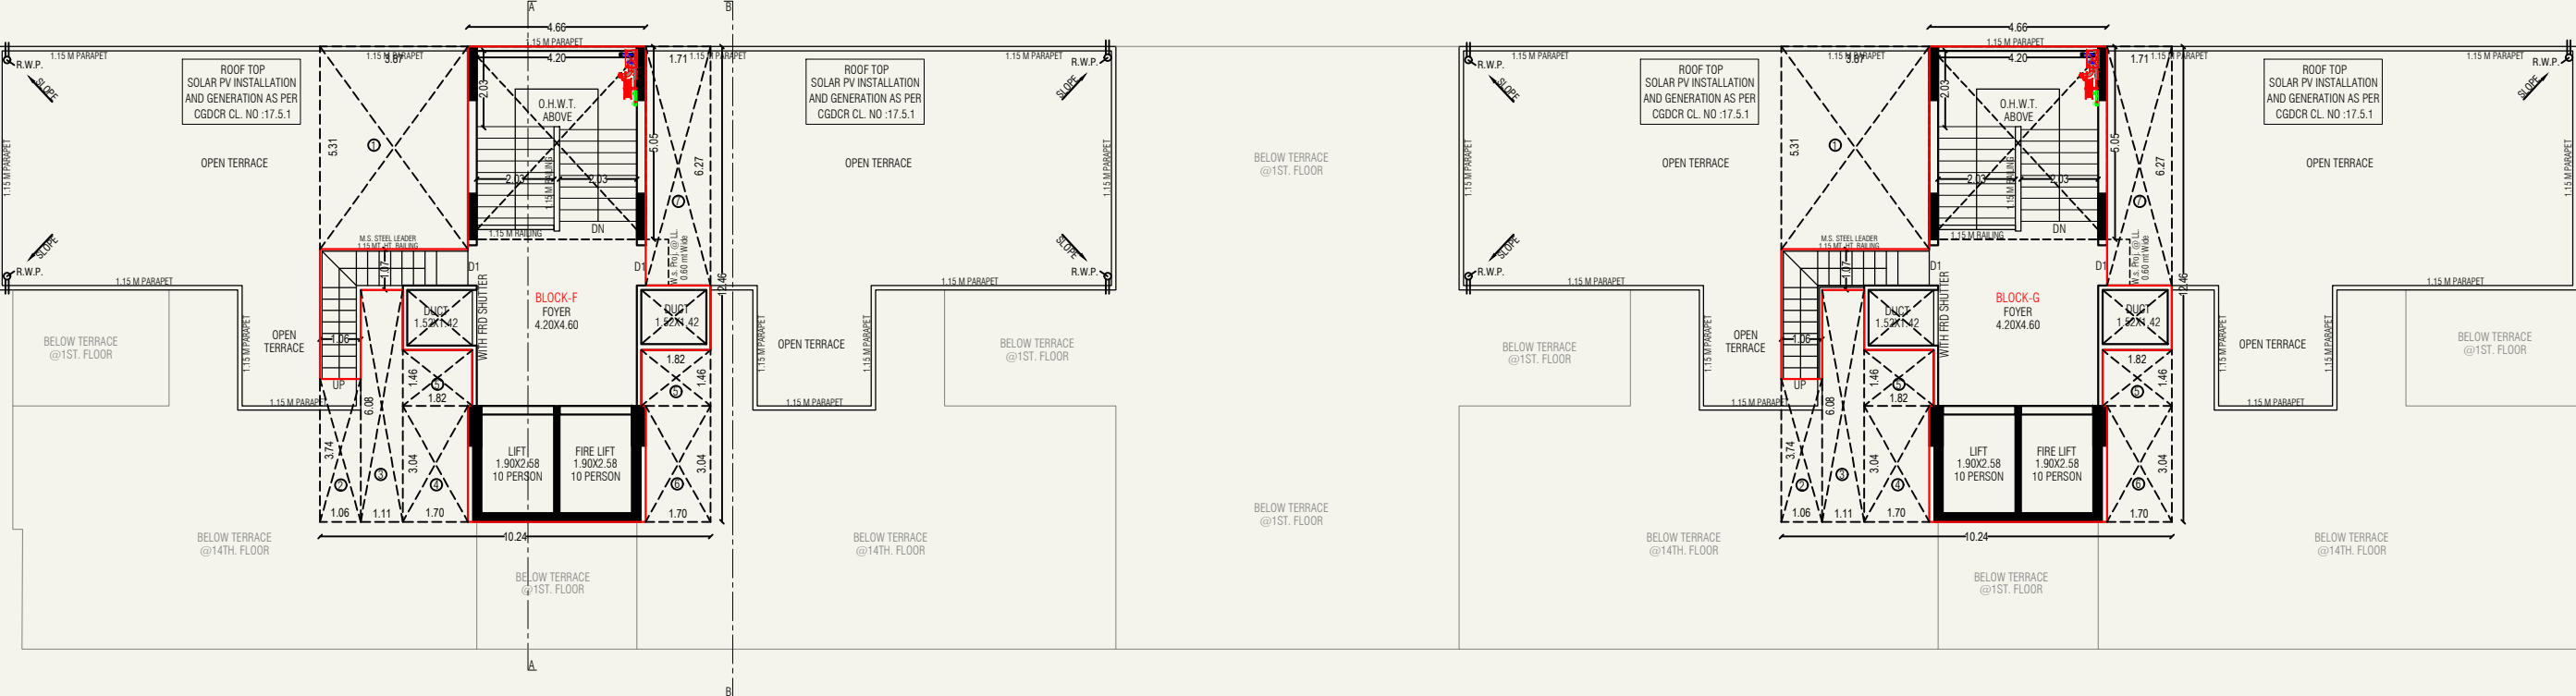

STAIR CABIN/TERRACE PLAN (BLOCK-F + G)

SPECIFICATIONS

Structure -

- Earthquake resistant R.C.C. frame structure

Flooring -

- Vitrified tiles for drawing room, kitchen, dinning room or equivalent
- China mosaic on terrace

Wall Finish -

- Internal single coat mala plaster with white putty
- External double coat plaster with paint or equivalent

Kitchen -

- Granite platform with sink
- Tile dado upto lintel level

Plumbing -

- CPVC and UPVC pipes or equivalent
- Sanitary bath fitting & tiles on flooring dado or equivalent

Doors & Windows -

- Main door & other flush door or equivalent
- Powder coated/anodized aluminum sliding window or equivalent

Electrification -

- Modular switches with concealed copper wiring and MCB distribution panel or equivalent

LOCATION



Structure Engineer
Umang Patel

Architect
HM Architects