

MARUTI *Heights*



Developers by : Suramya Infra

MARUTI *Heights*

Office Address :

B 220, Fourth Floor, Survey No. 506A,
Vasantvilla Flat, Gandhinagar Road, Mansa,
Dist. Gandhinagar.

Mo. 97277 29052, 95864 65766

E-Mail : pp2515745@gmail.com


Site Address :

Opp Mamlatdar Office, B/h Parth Complex,
Mansa - Fatehpura Road, Mansa, Dist. Gandhinagar.


Mo. 97277 29052, 95864 65766

E-Mail : pp2515745@gmail.com

Rera No. : _____

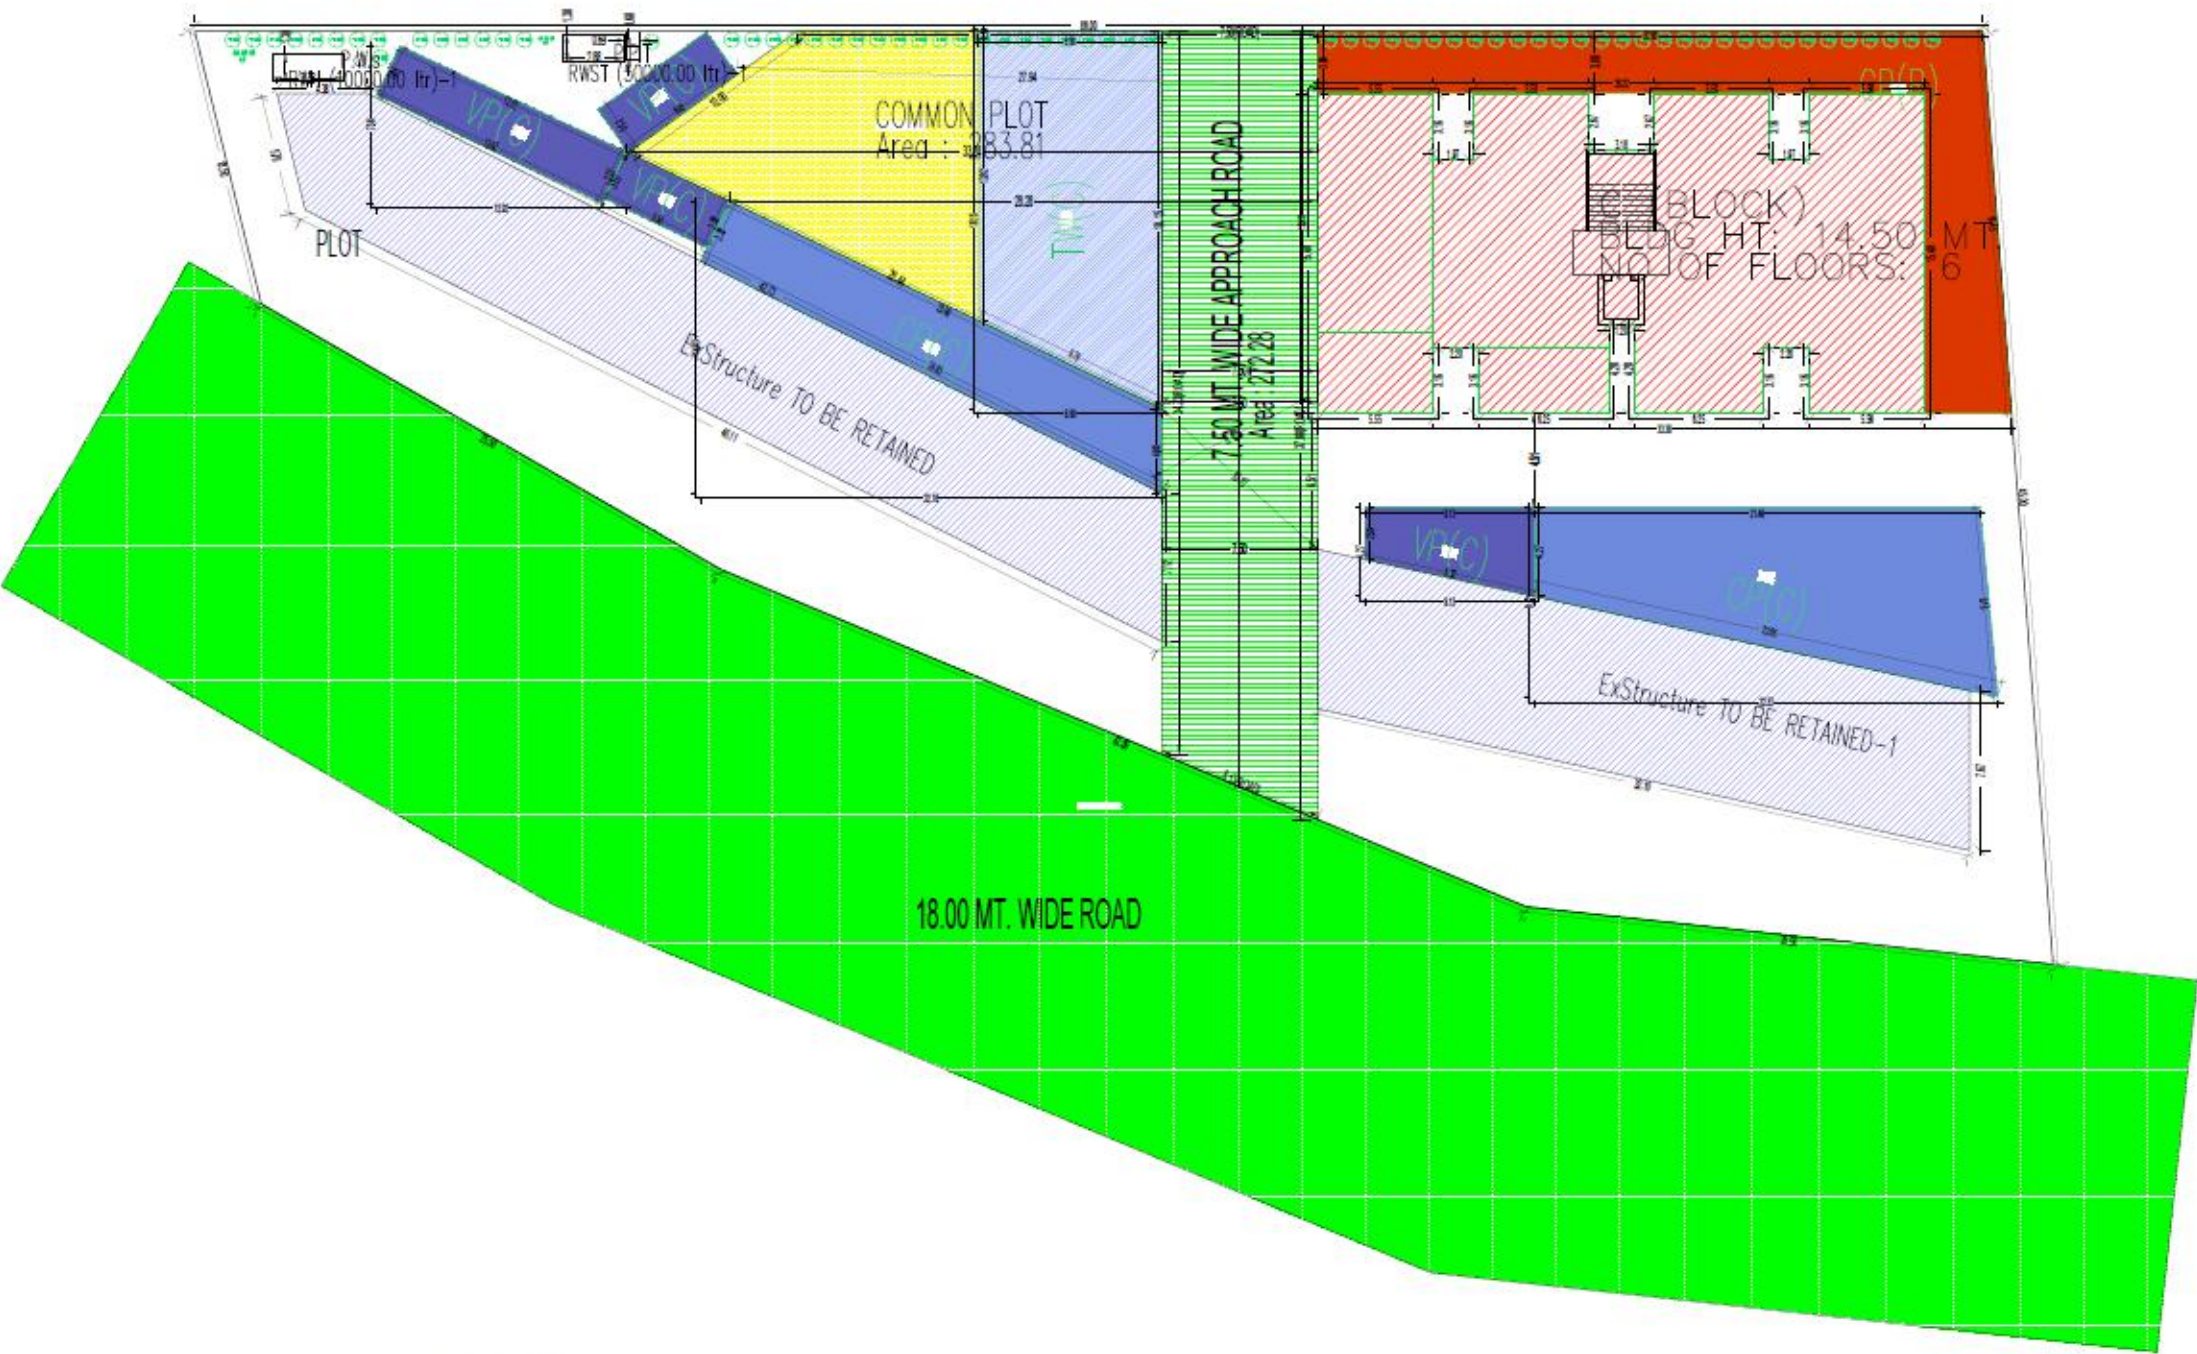

SITE PLAN
(Scale - 1:200)

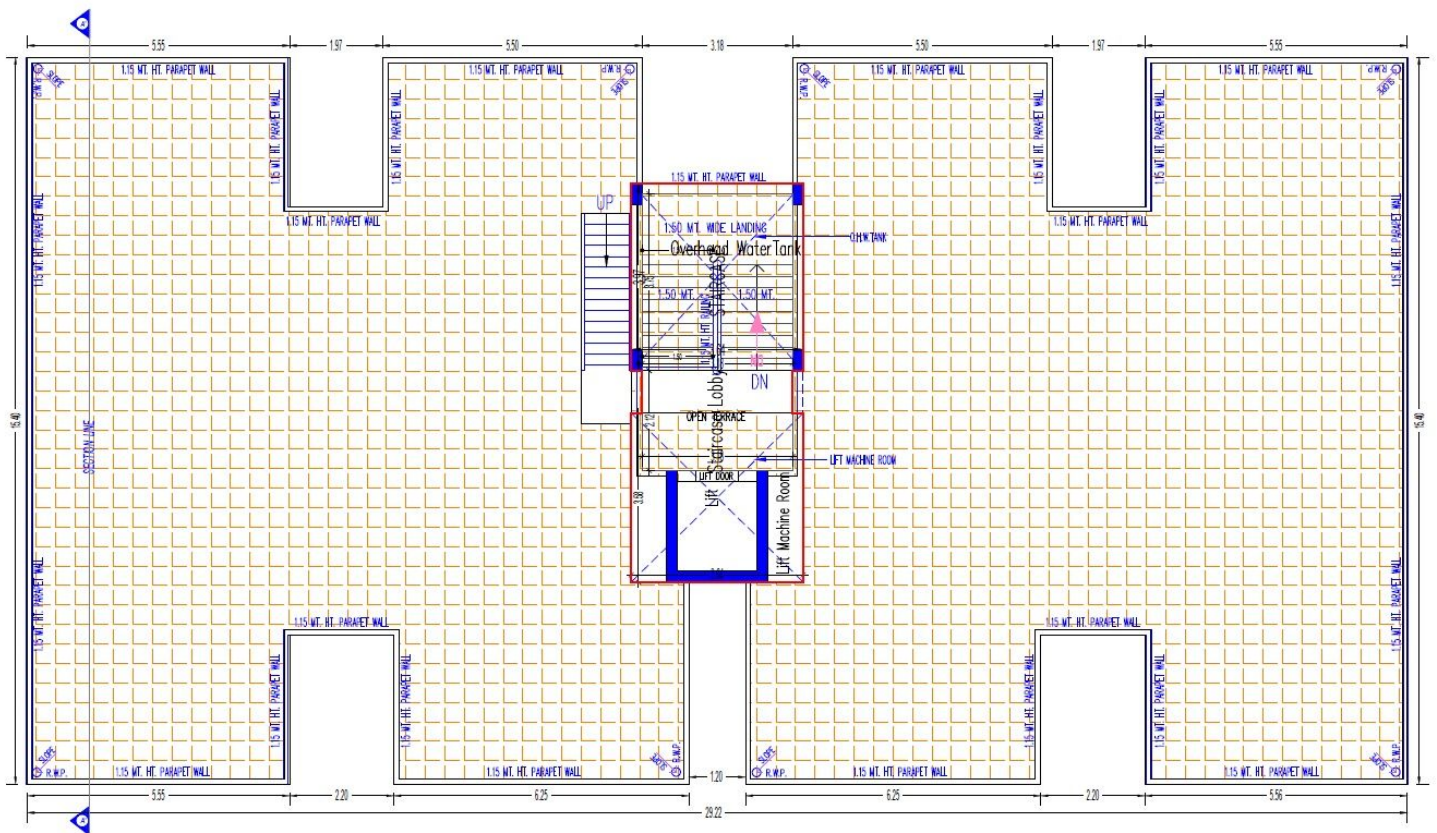

TERRACE FLOOR PLAN
(SCALE 1:100)

Specifications :



STRUCTURE

EARTHQUAKE RESISTANT R.C.C. FRAME STRUCTURE




FLOORING

GOOD QUALITY VITRIFIED TILES IN ENTIRE APARTMENT
CERAMIC TILES & WATER PROOFING TREATMENT IN TERRACE



KITCHEN

GRANITE TOP PLATFORM WITH S.S. SINK.
DESIGNER GLAZED TILES DADO UP TO LINTEL LEVEL

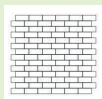

WALL FINISH

INTERNAL SINGLE COAT MALA PLASTER WITH PUTTY FINISH
EXTERNAL DOUBLE COAT SAND FACE PLASTER OR TEXTURE WITH ACRYLIC PAINT



ELECTRIFICATION

CONCEALED COPPER WIRING WITH MODULAR SWITCHES &
SUFFICIENT NUMBER OF POINTS WITH MCB DISTRIBUTION PANEL AC
& GEYSER POINTS



DOORS & WINDOWS

DECORATIVE MAIN DOOR
ALL OTHER DOORS ARE FLUSH DOOR WITH GOOD QUALITY FITTINGS
ANODIZED COATED ALUMINUM SLIDING WINDOW WITH STONE SILL



TOILET/PLUMBING

DESIGNER GLAZED TILES UP TO LINTEL LEVEL
PREMIUM QUALITY BATH FITTINGS & SANITARY WARE




ELEVATORS :

PREMIUM QUALITY HIGHSPEED ELEGANT ELEVATOR WITH AUTOMATIC DOOR.



Typical Type of Floor Plan 1 to 5

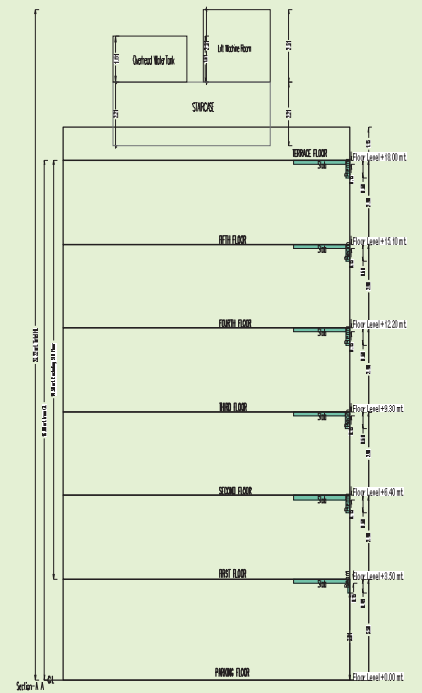

KEY PLAN



Developers by : Suramya Infra