

Firm Name : Swamev Buildcon

Project Name : Anusthan Villa

Type : Luxurious Bungalows

**Address : Anushthn Villa, Naroda Dehgam High Way, Sonarda,
Gandhinagar - 382305**

Architect & Engineer : Shapers360

M.No.:_____

GUJRERA No:_____



























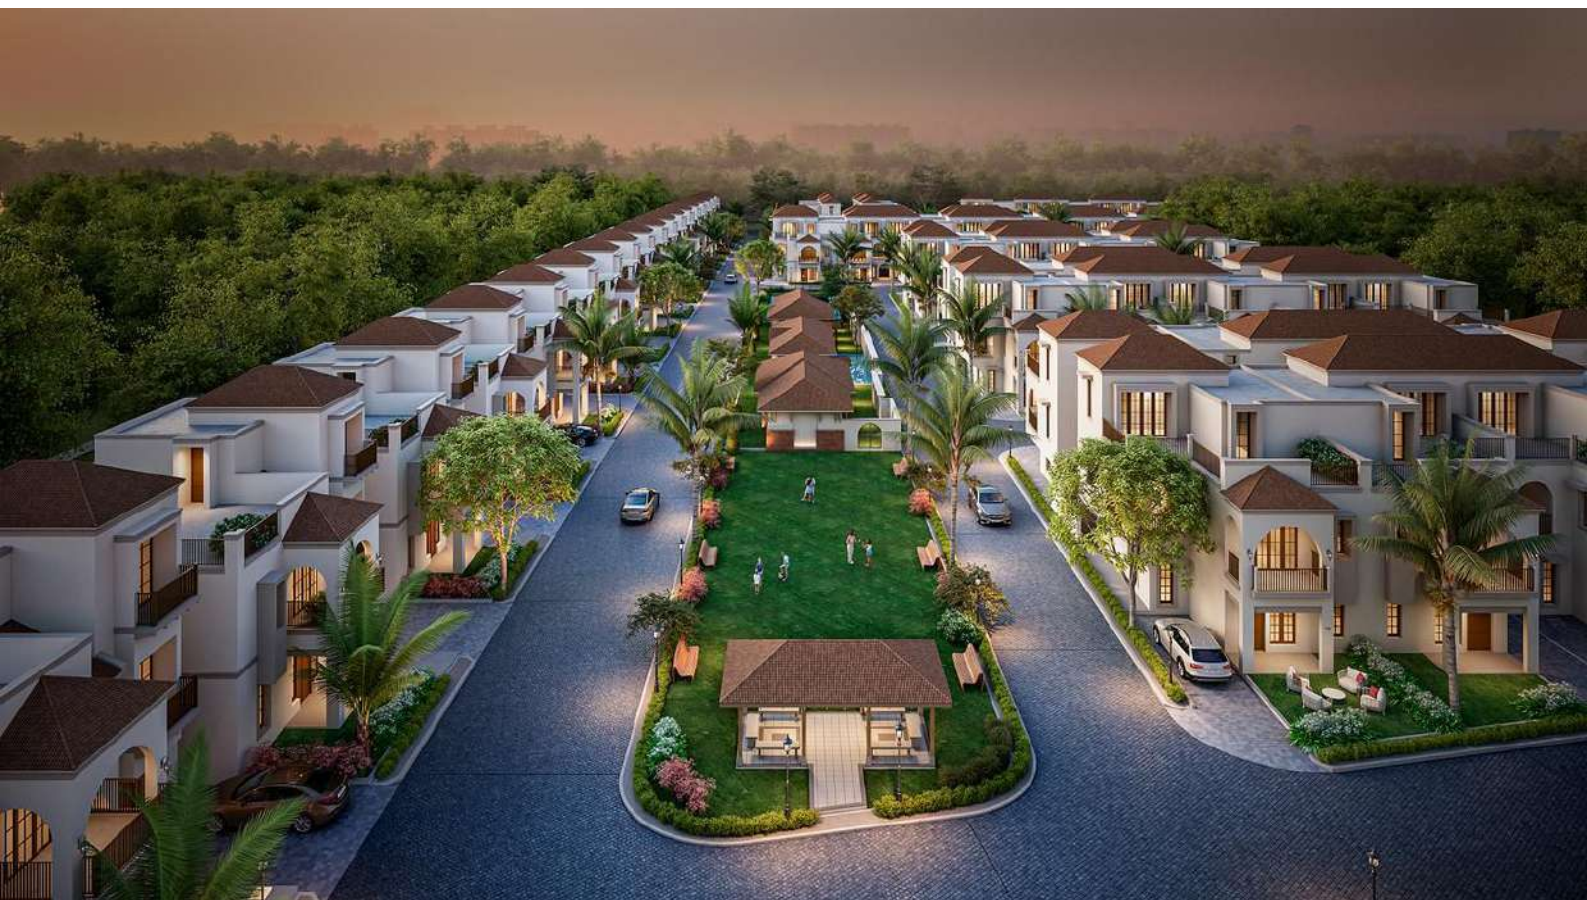














LAYOUT PLAN






Project Title : PLAN SHOWING PROPOSED RESIDENTIAL BUILDING ON F.P.NO.-50+50/P/1 [REVENUE SURVEY NO. 50,50/P/1 , (O.P.NO.- 50+50/P/1) OF MOJE. :- SONARDA , TALUKA.- GANDHINAGAR, DISTRICT. :- GANDHINAGAR]
UNIT NO.- 01 TO 18

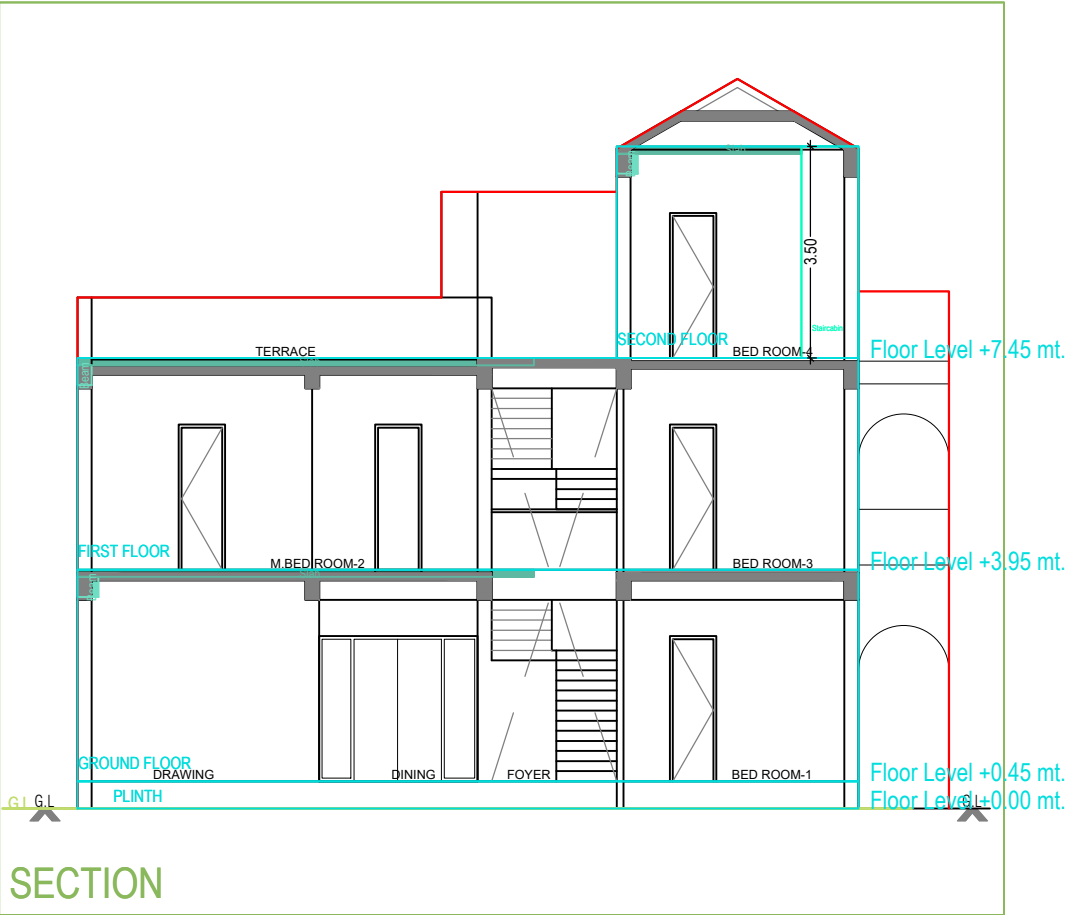
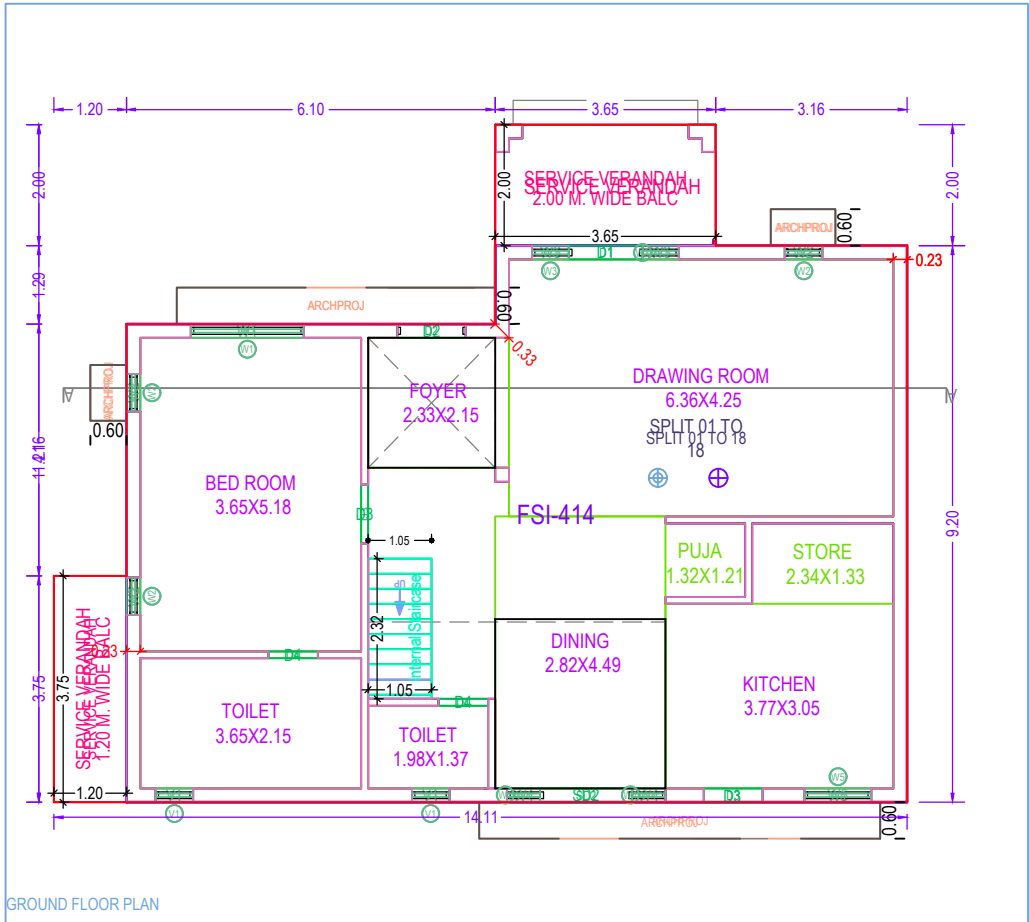
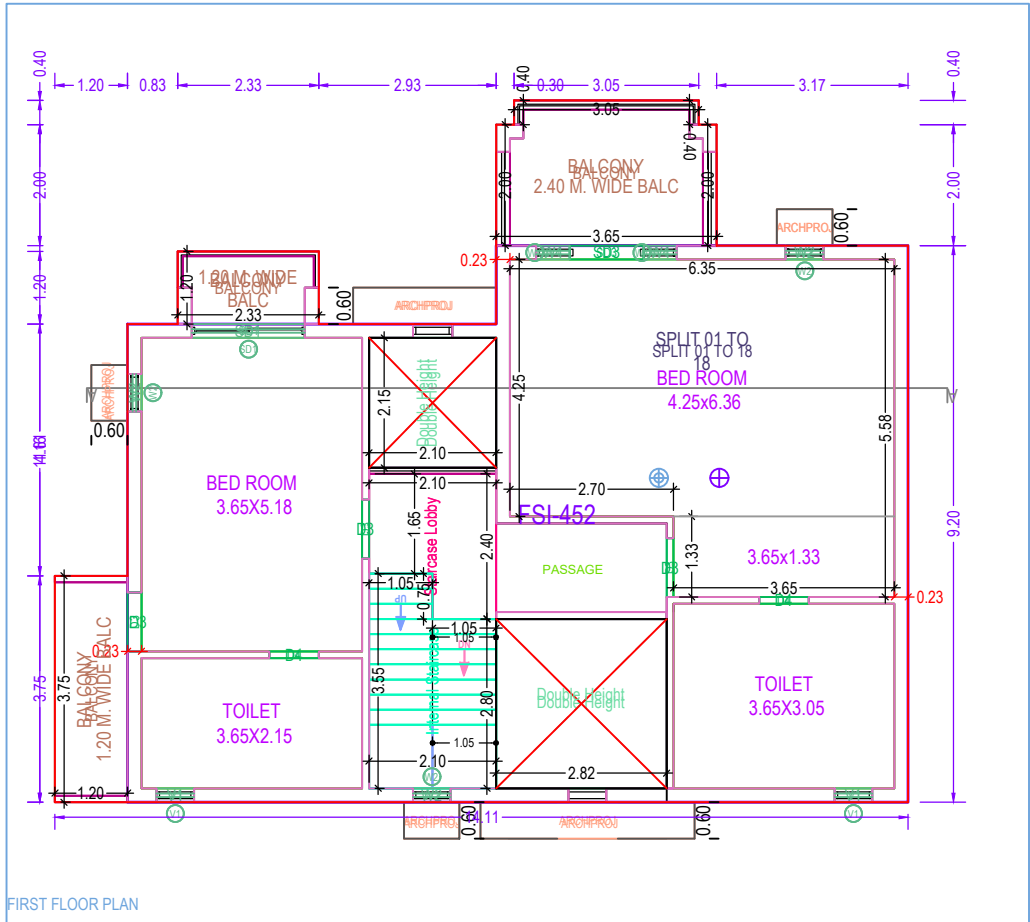
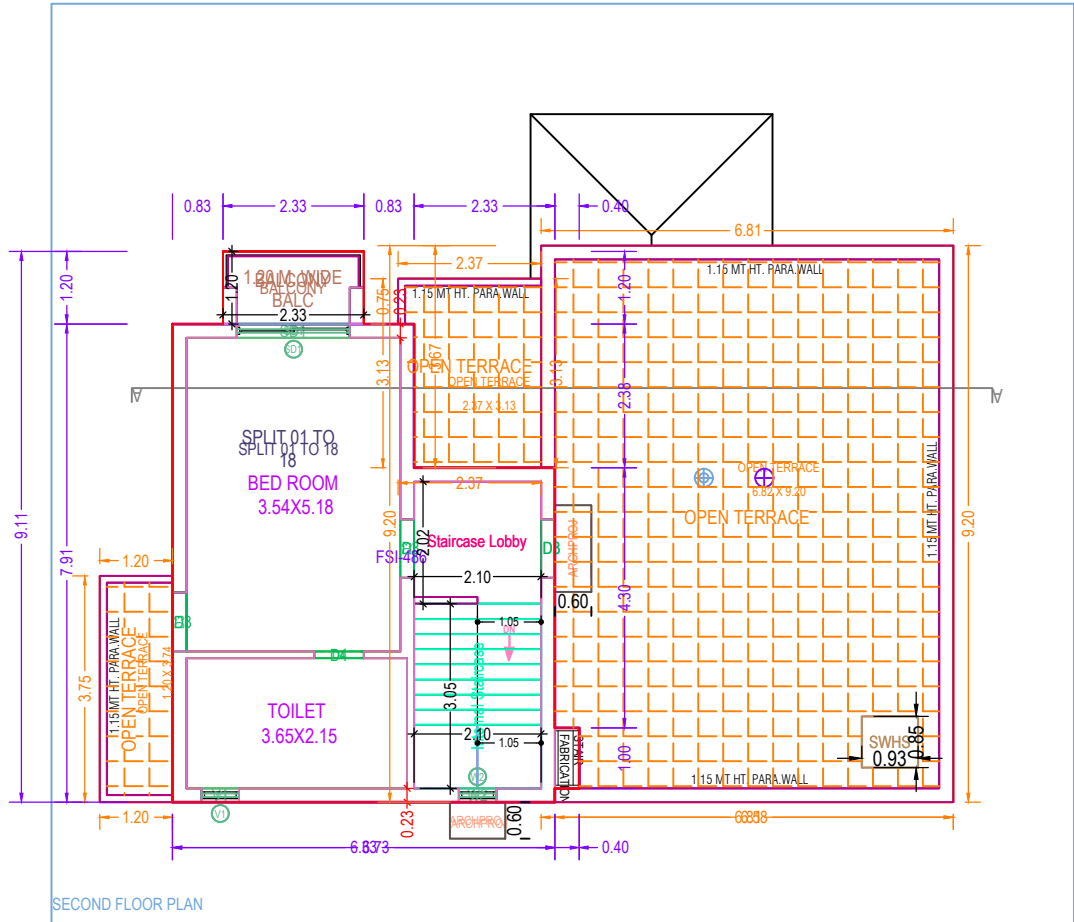
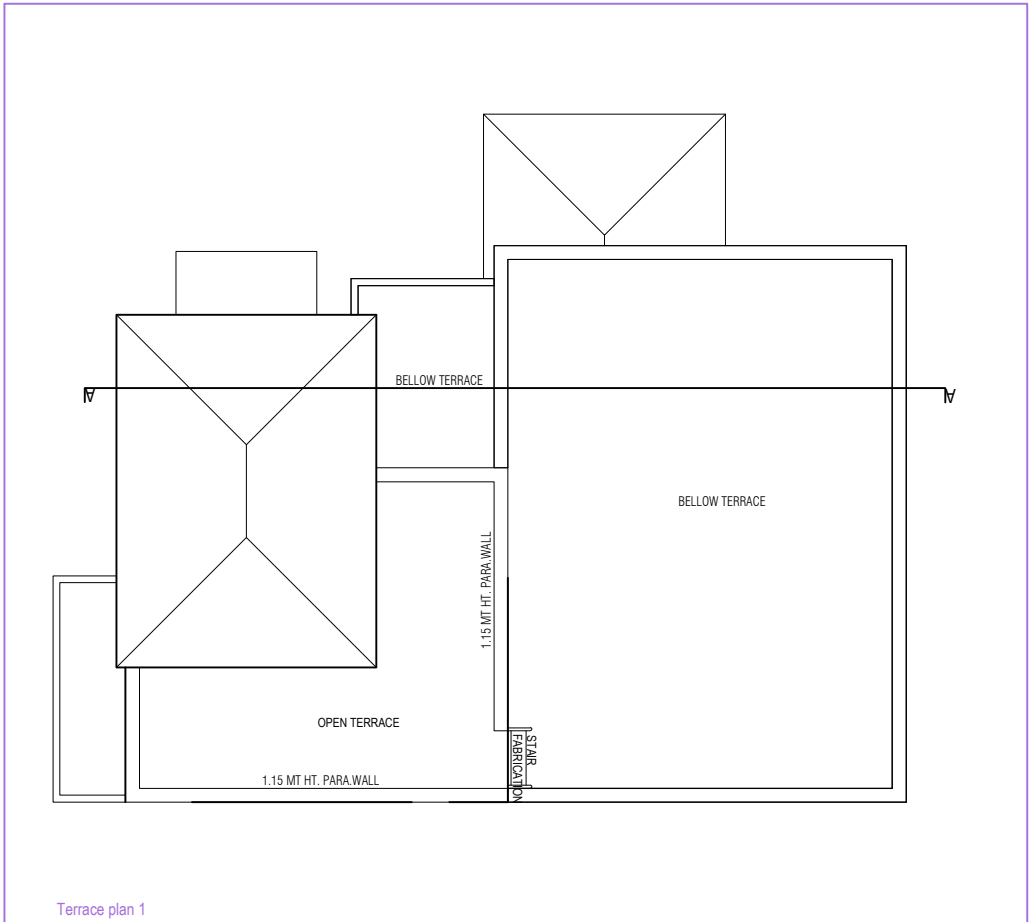


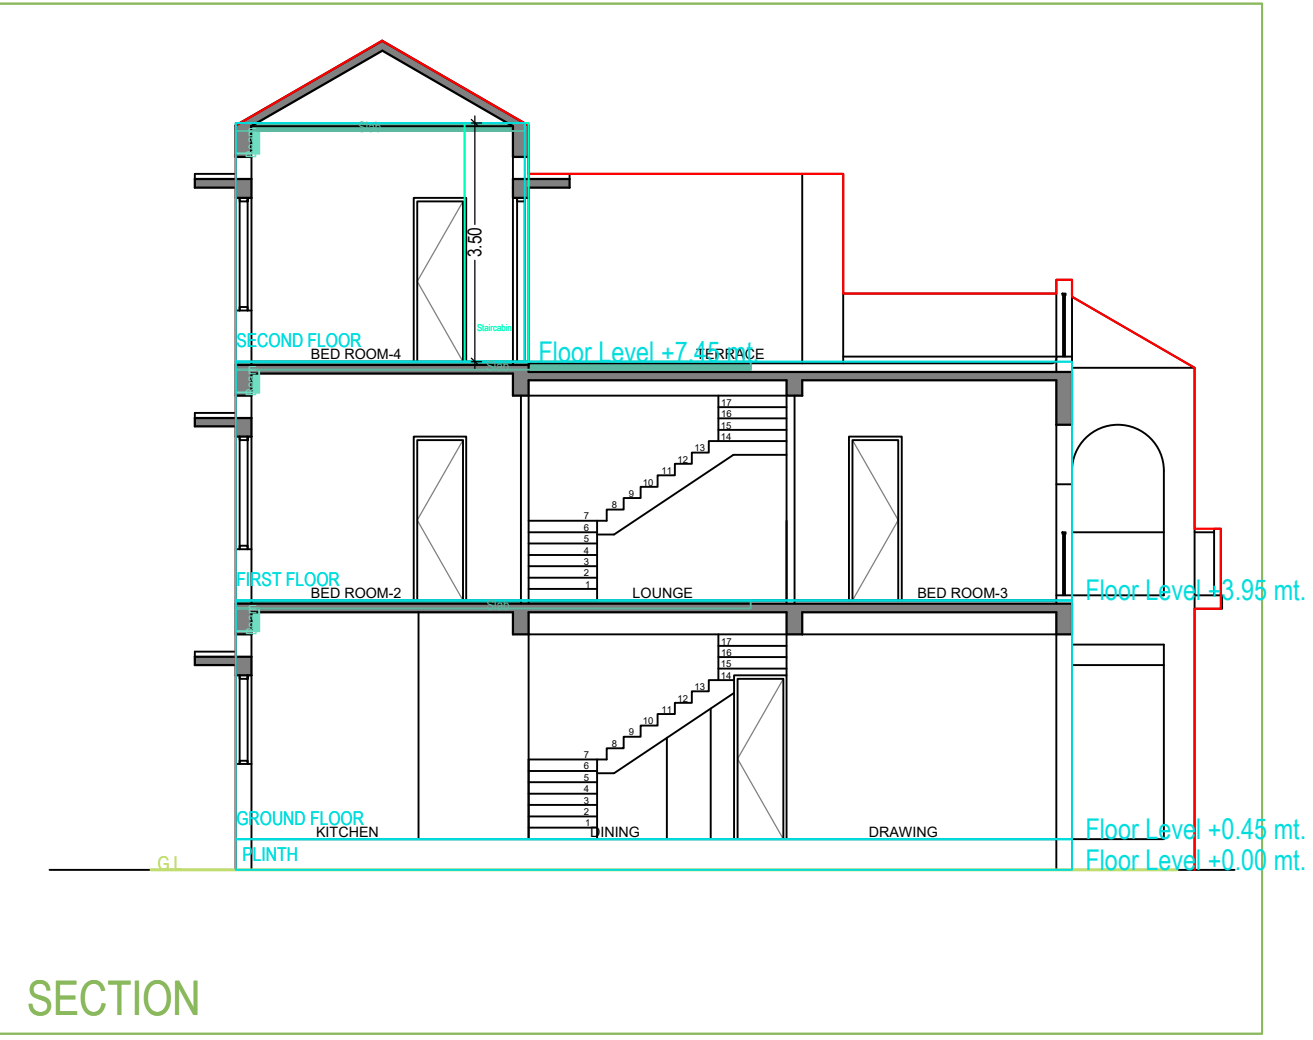
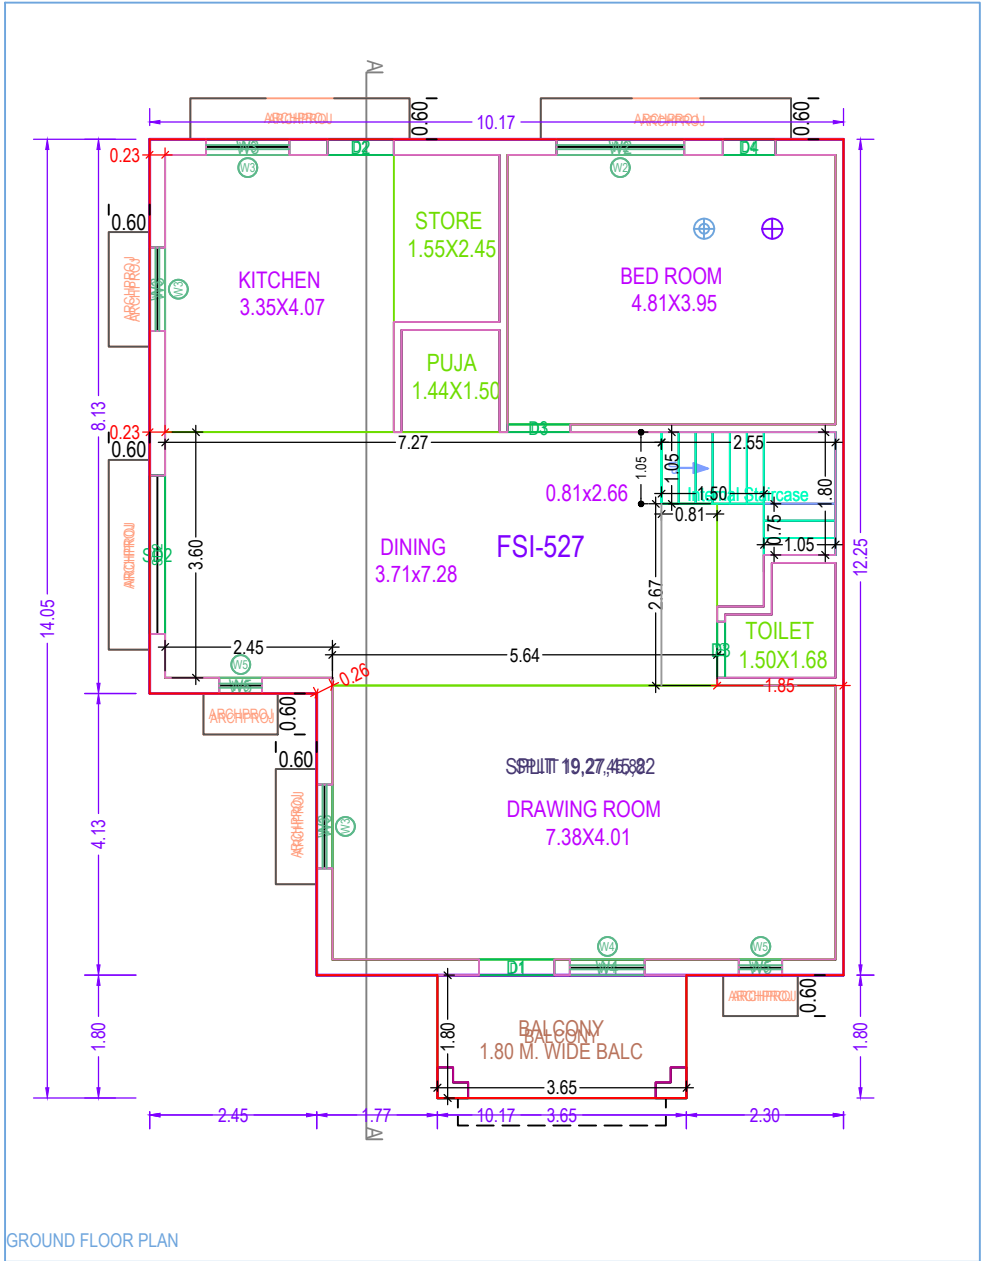
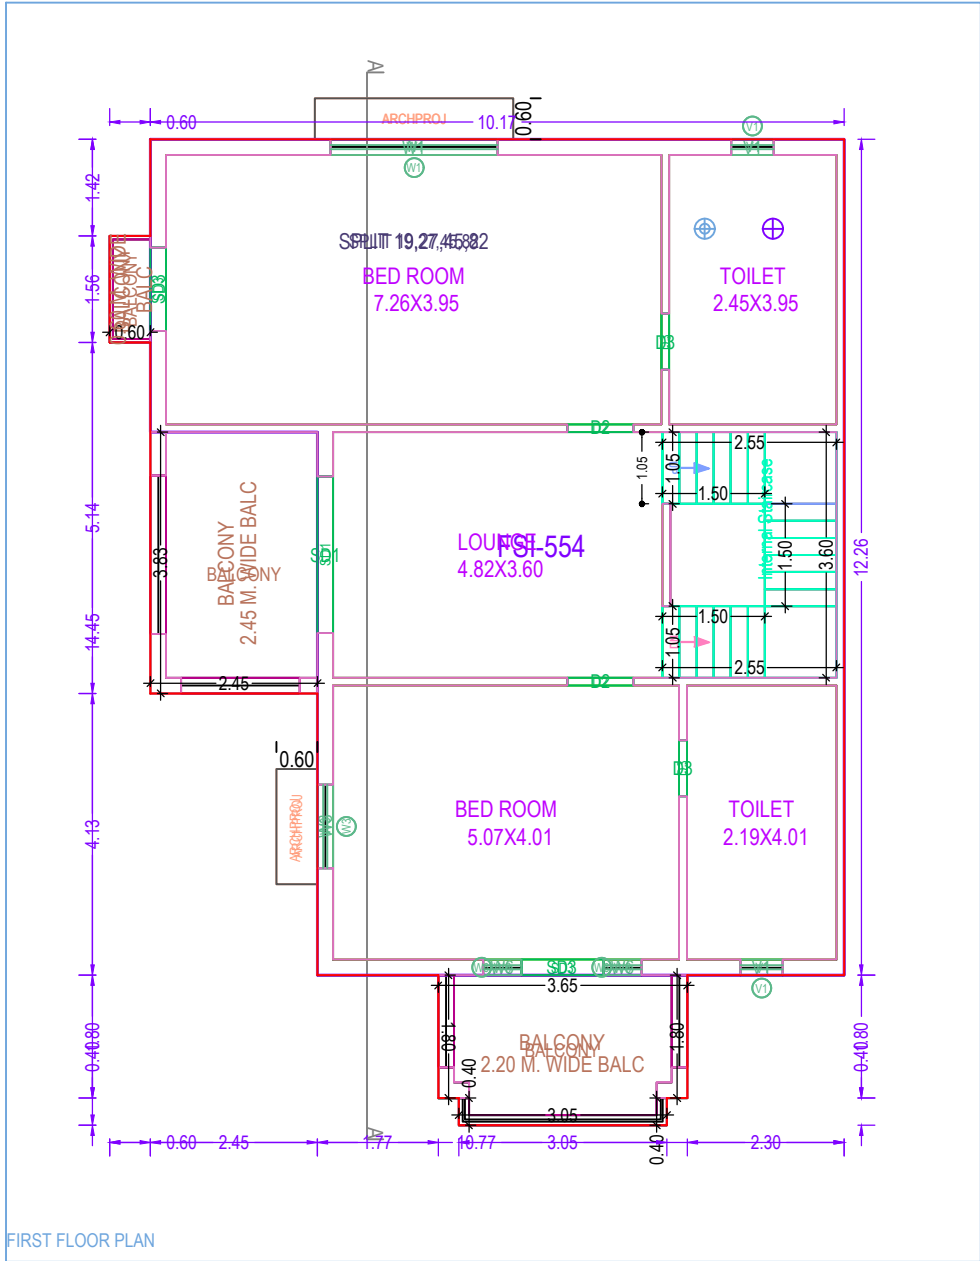
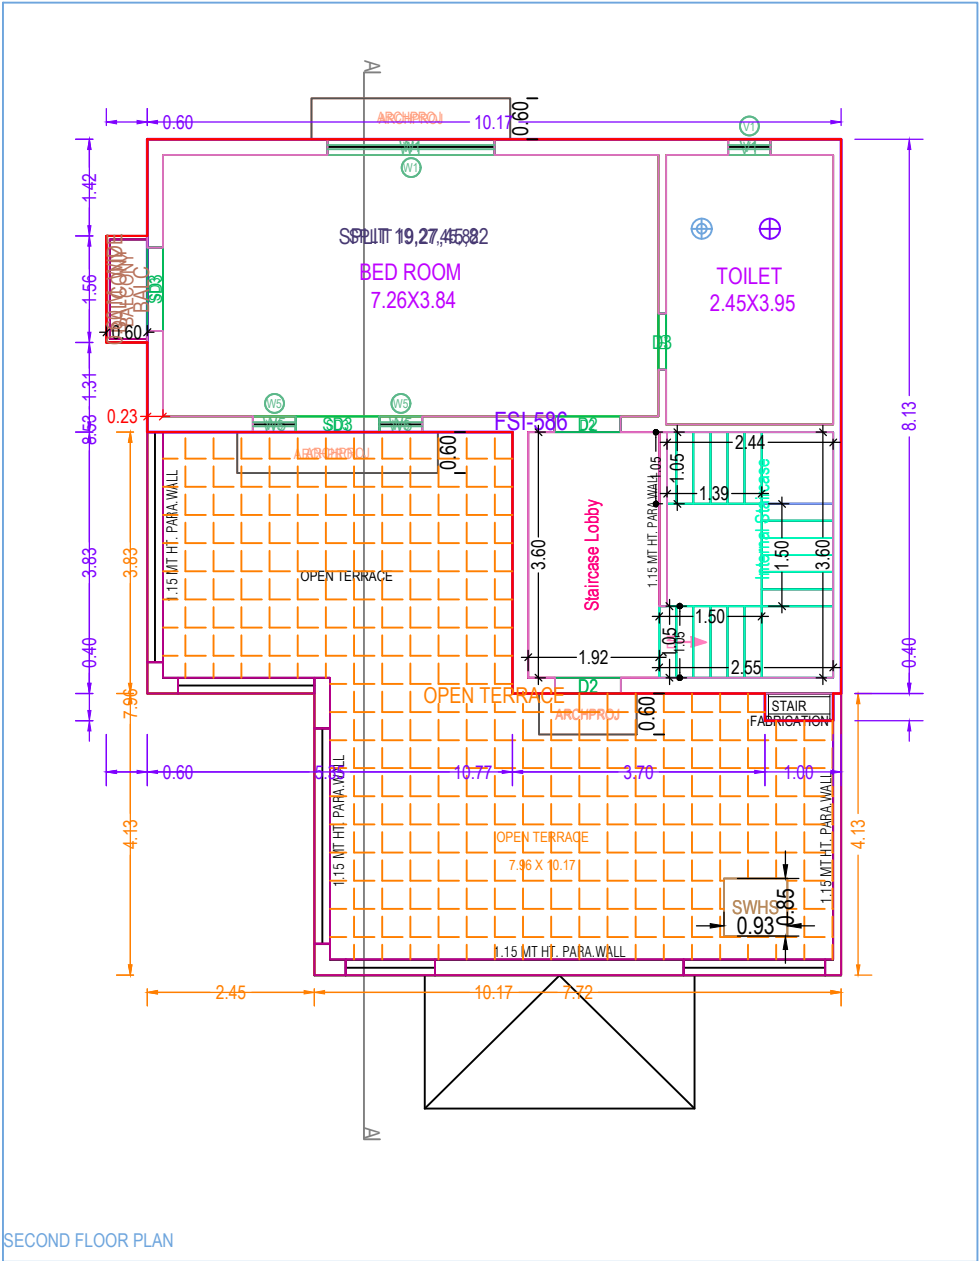
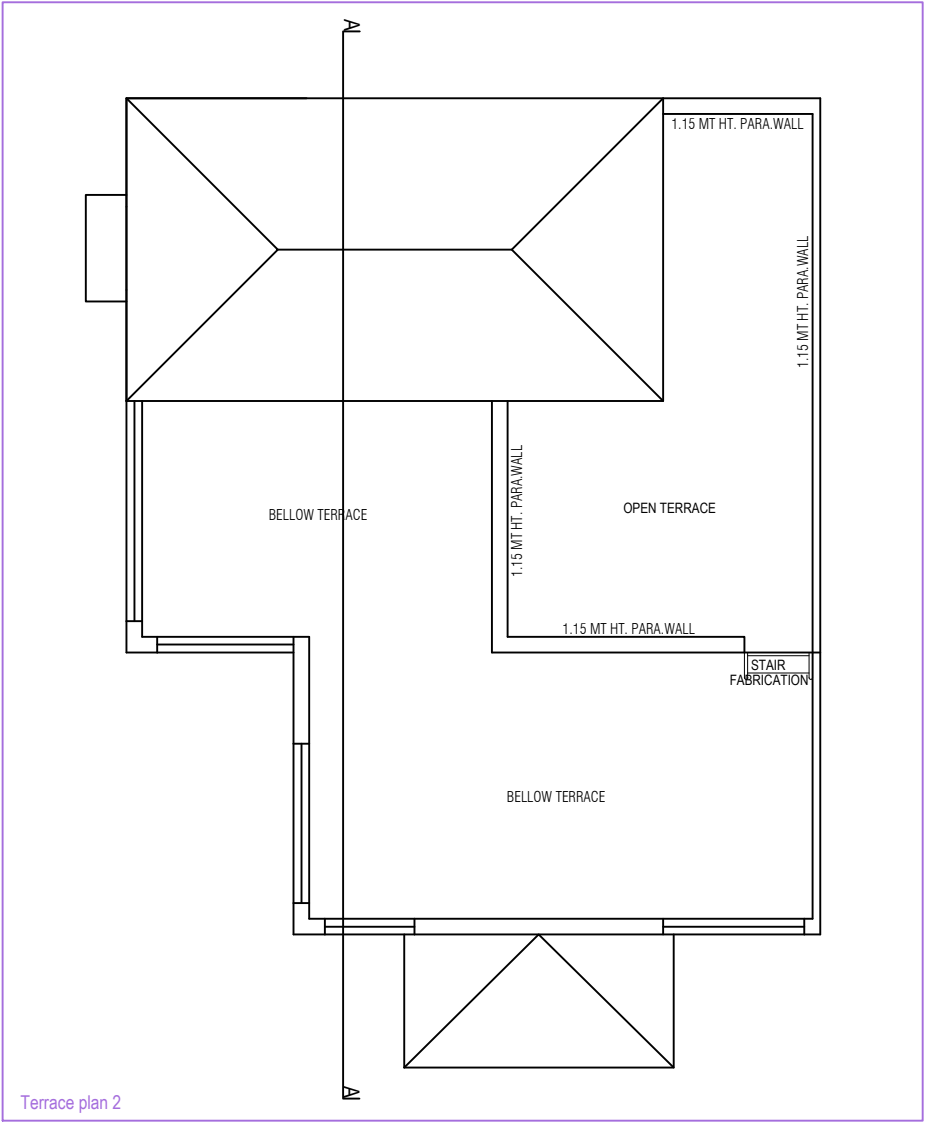



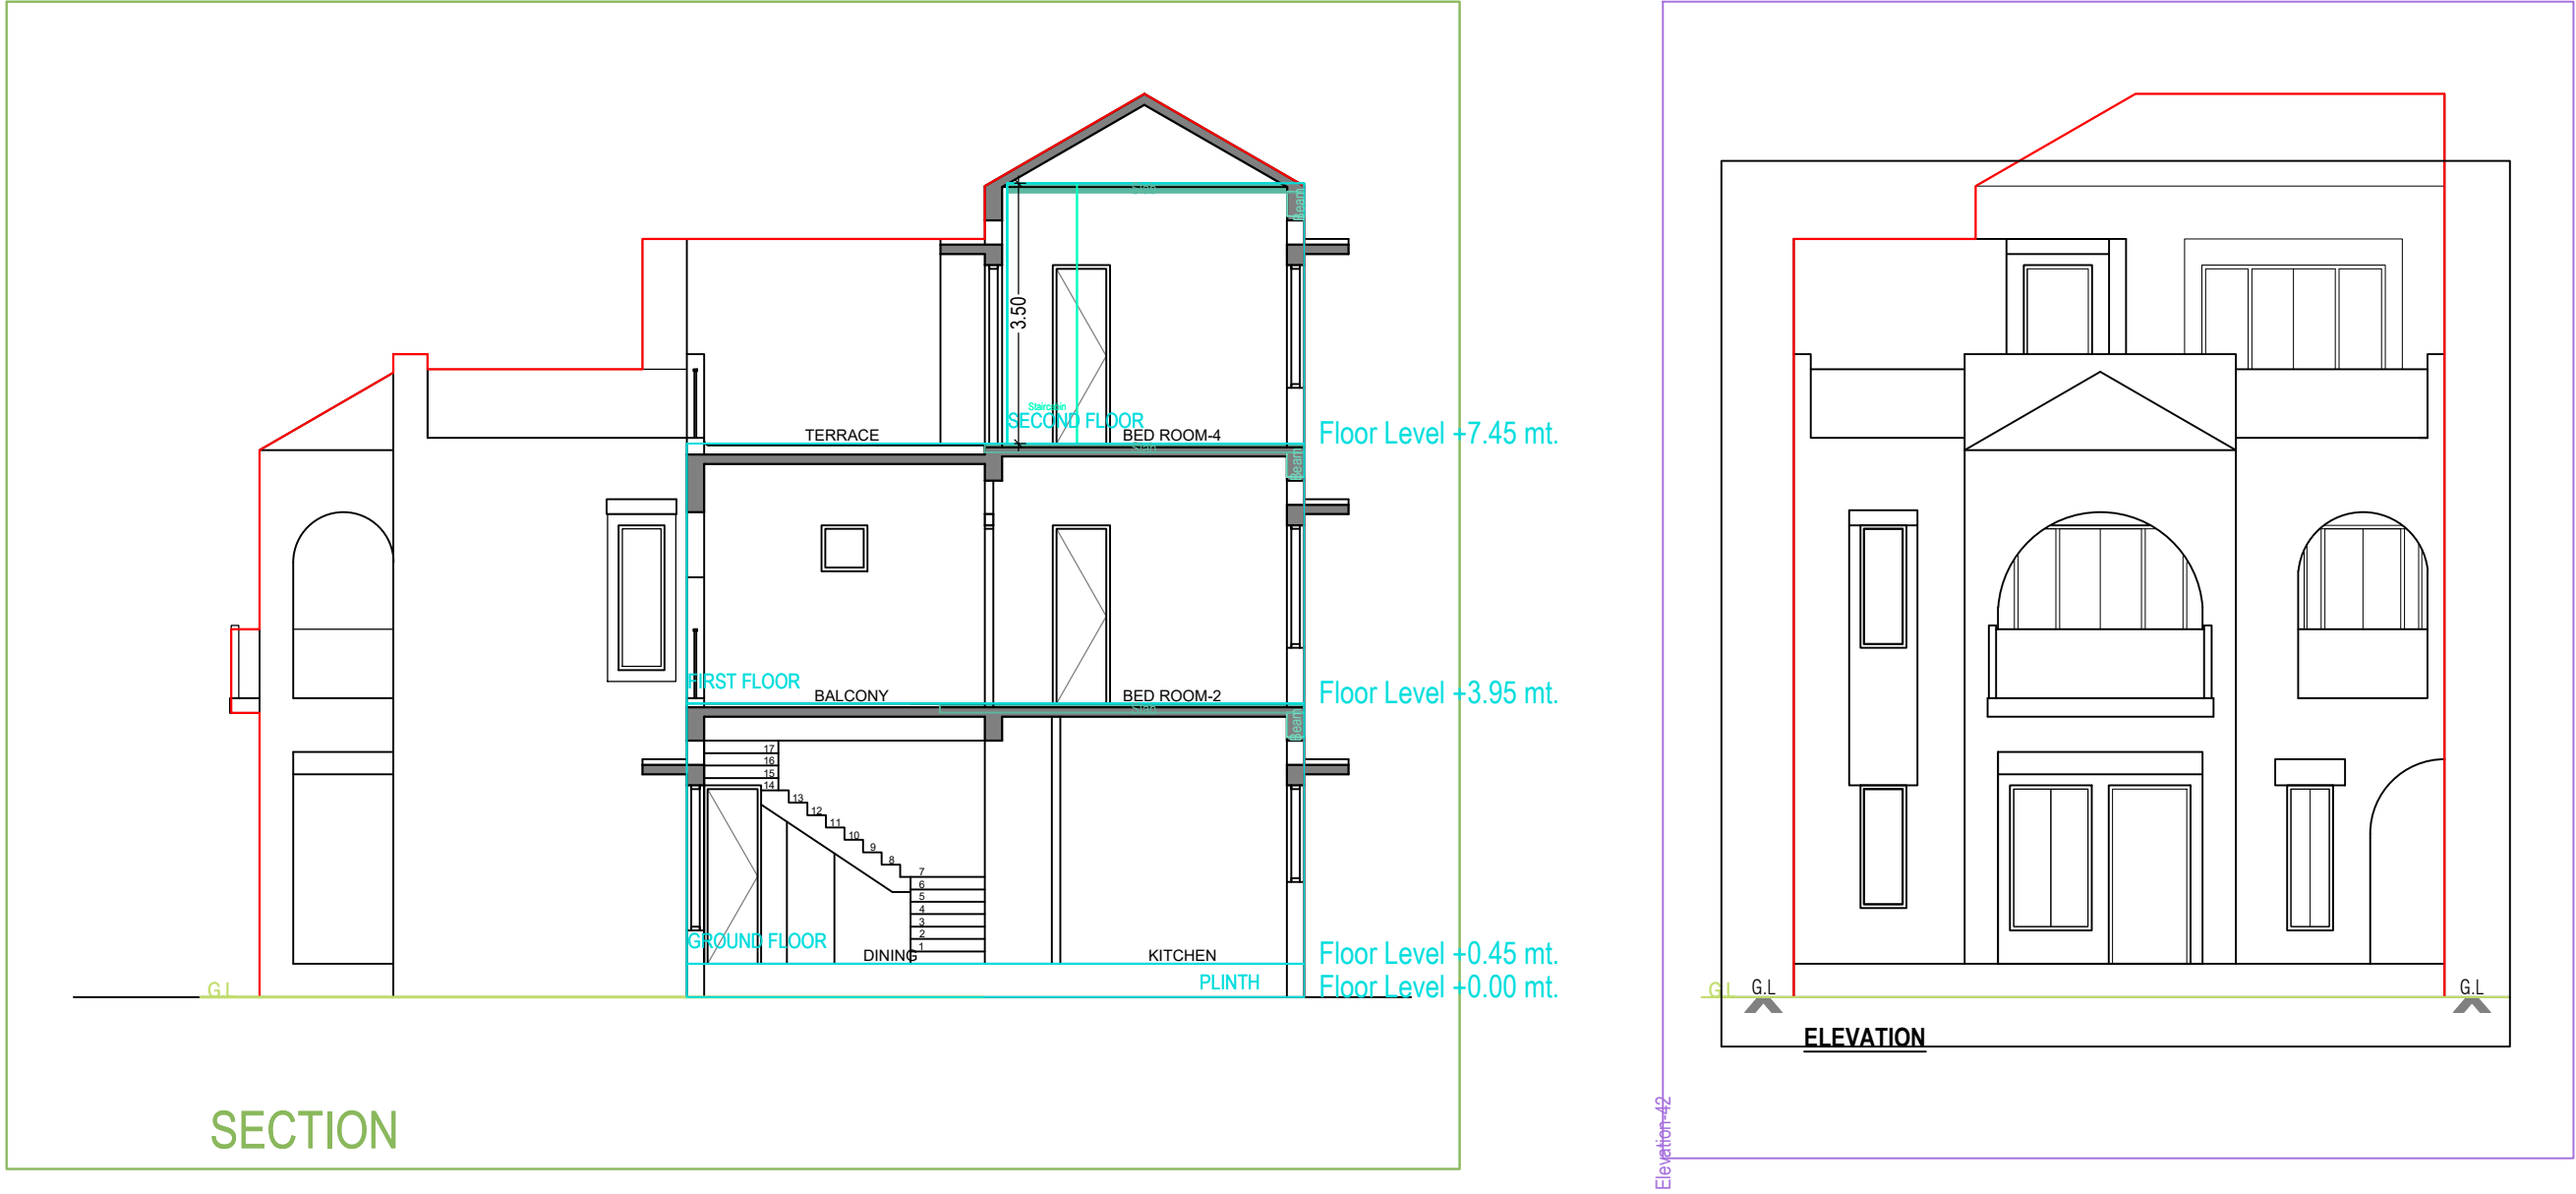
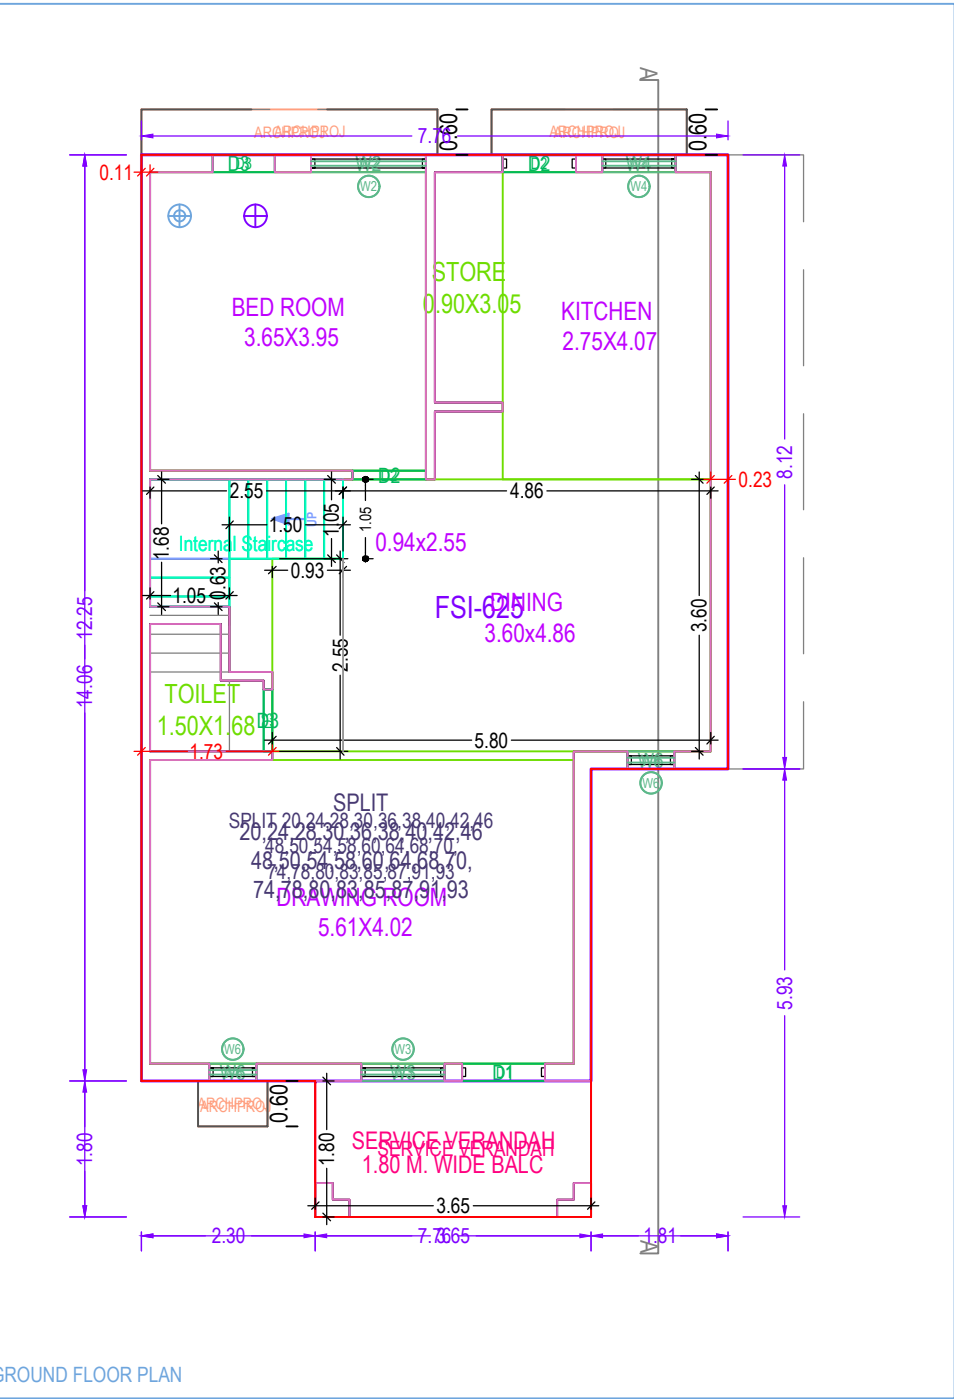
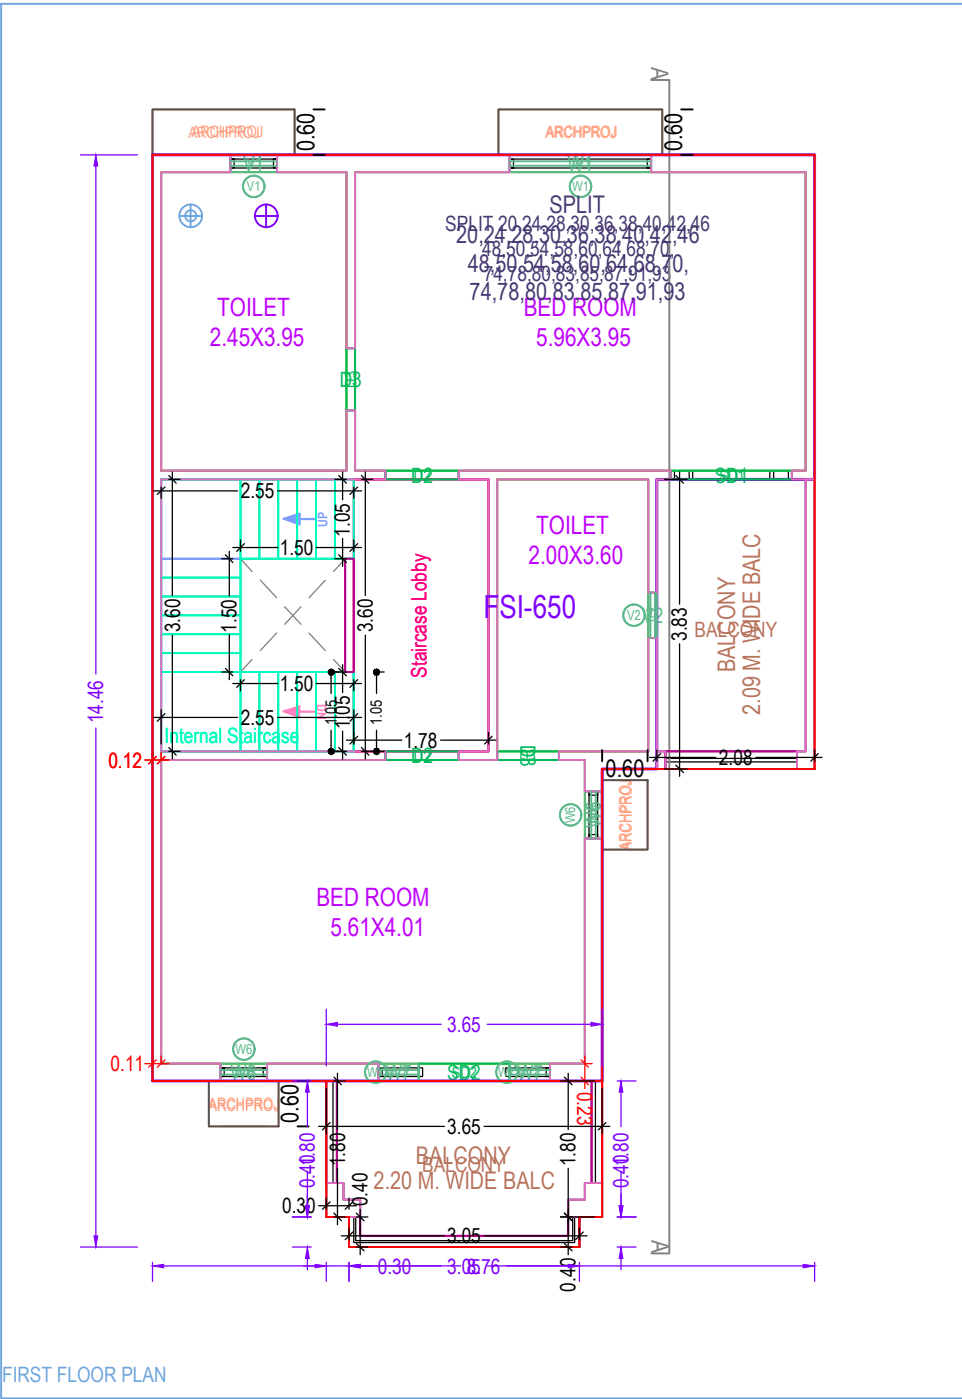
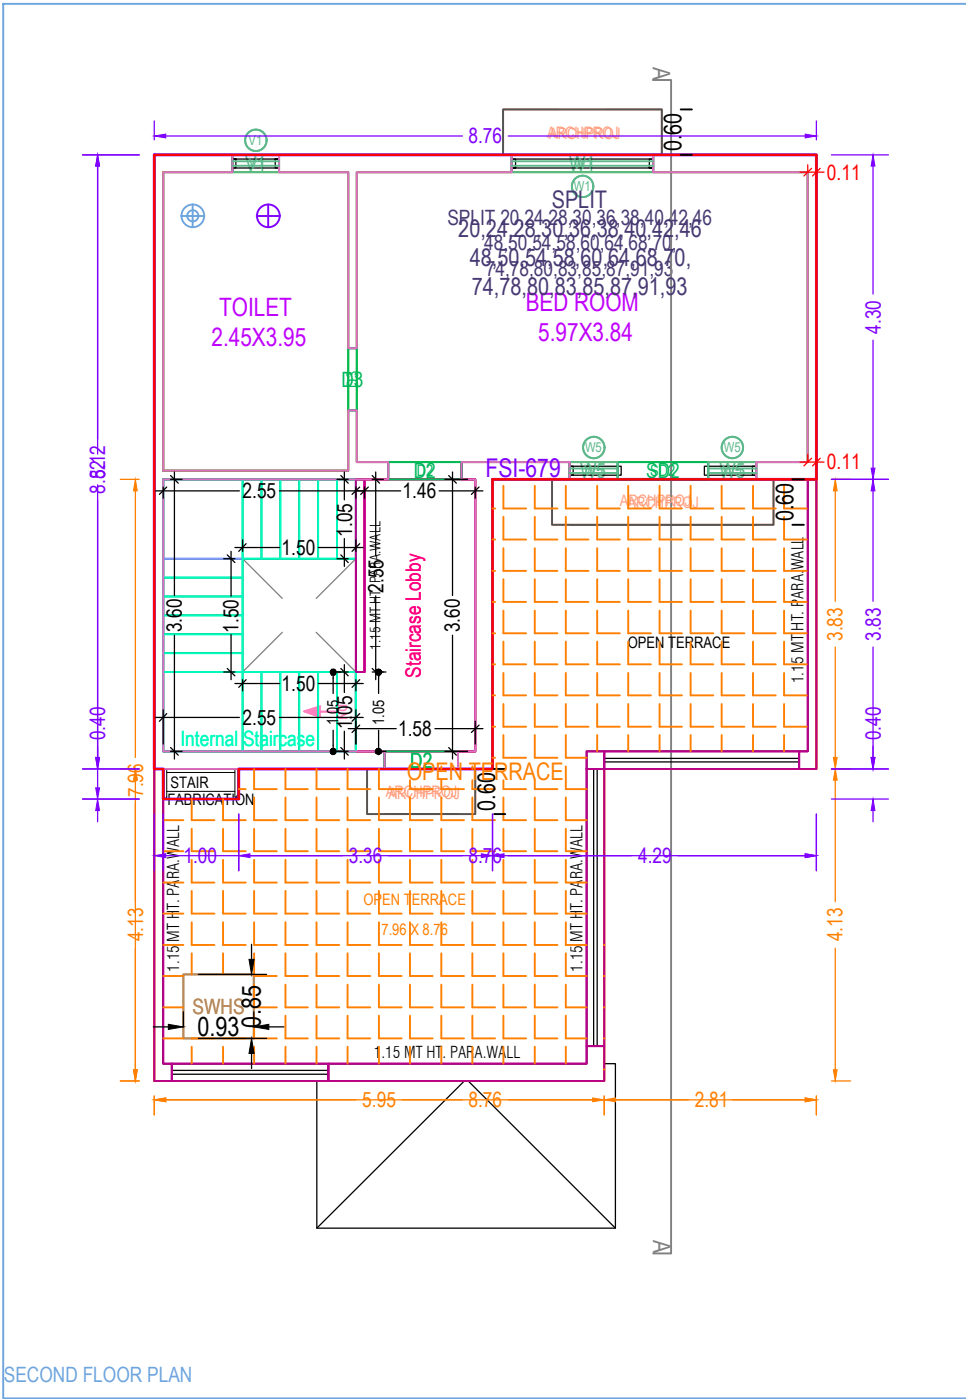
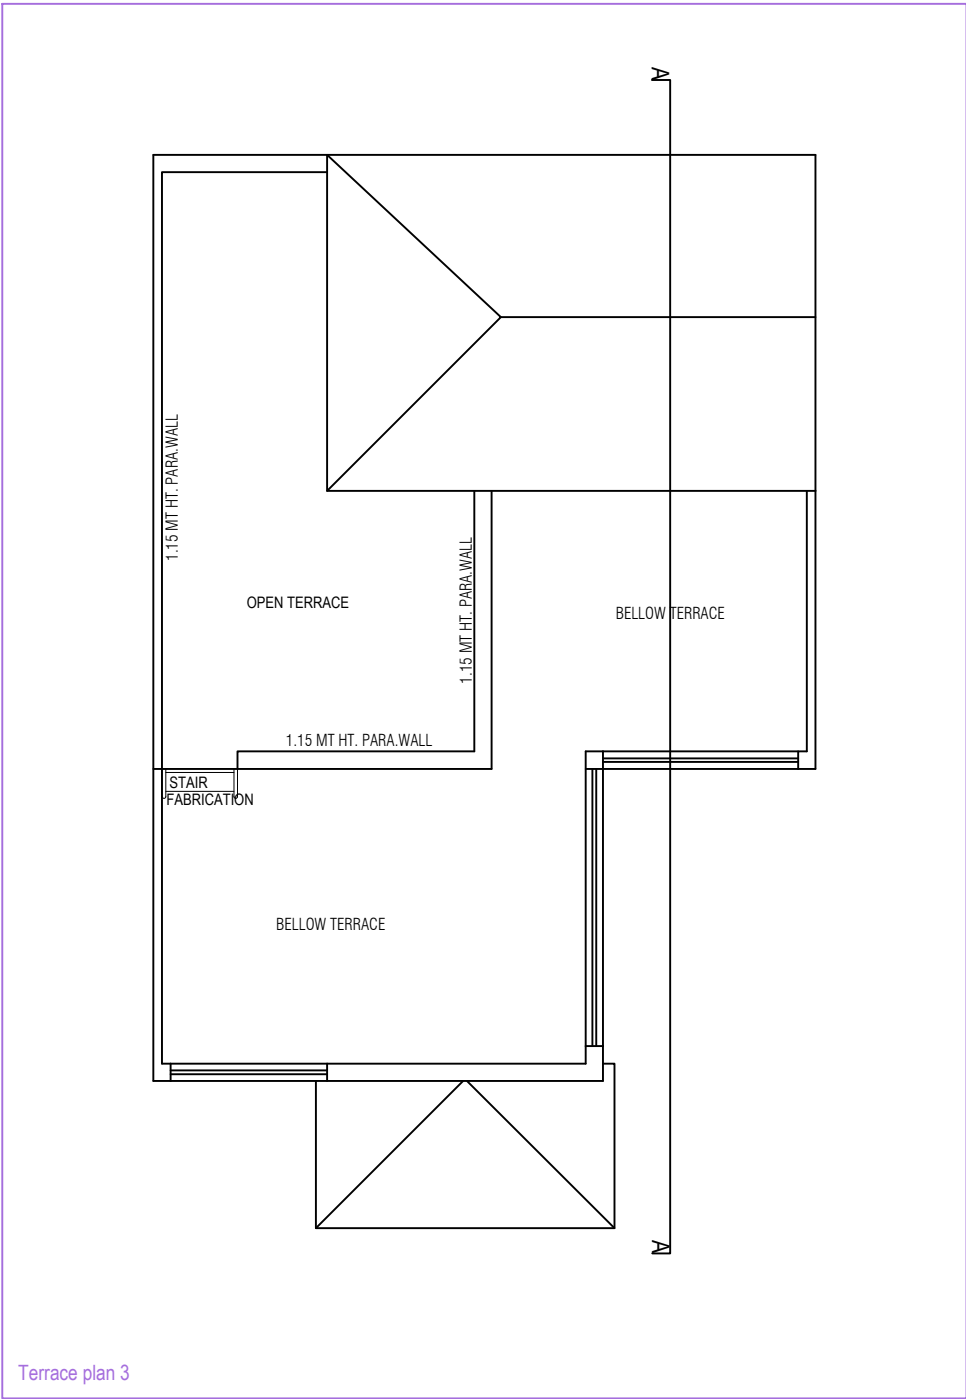


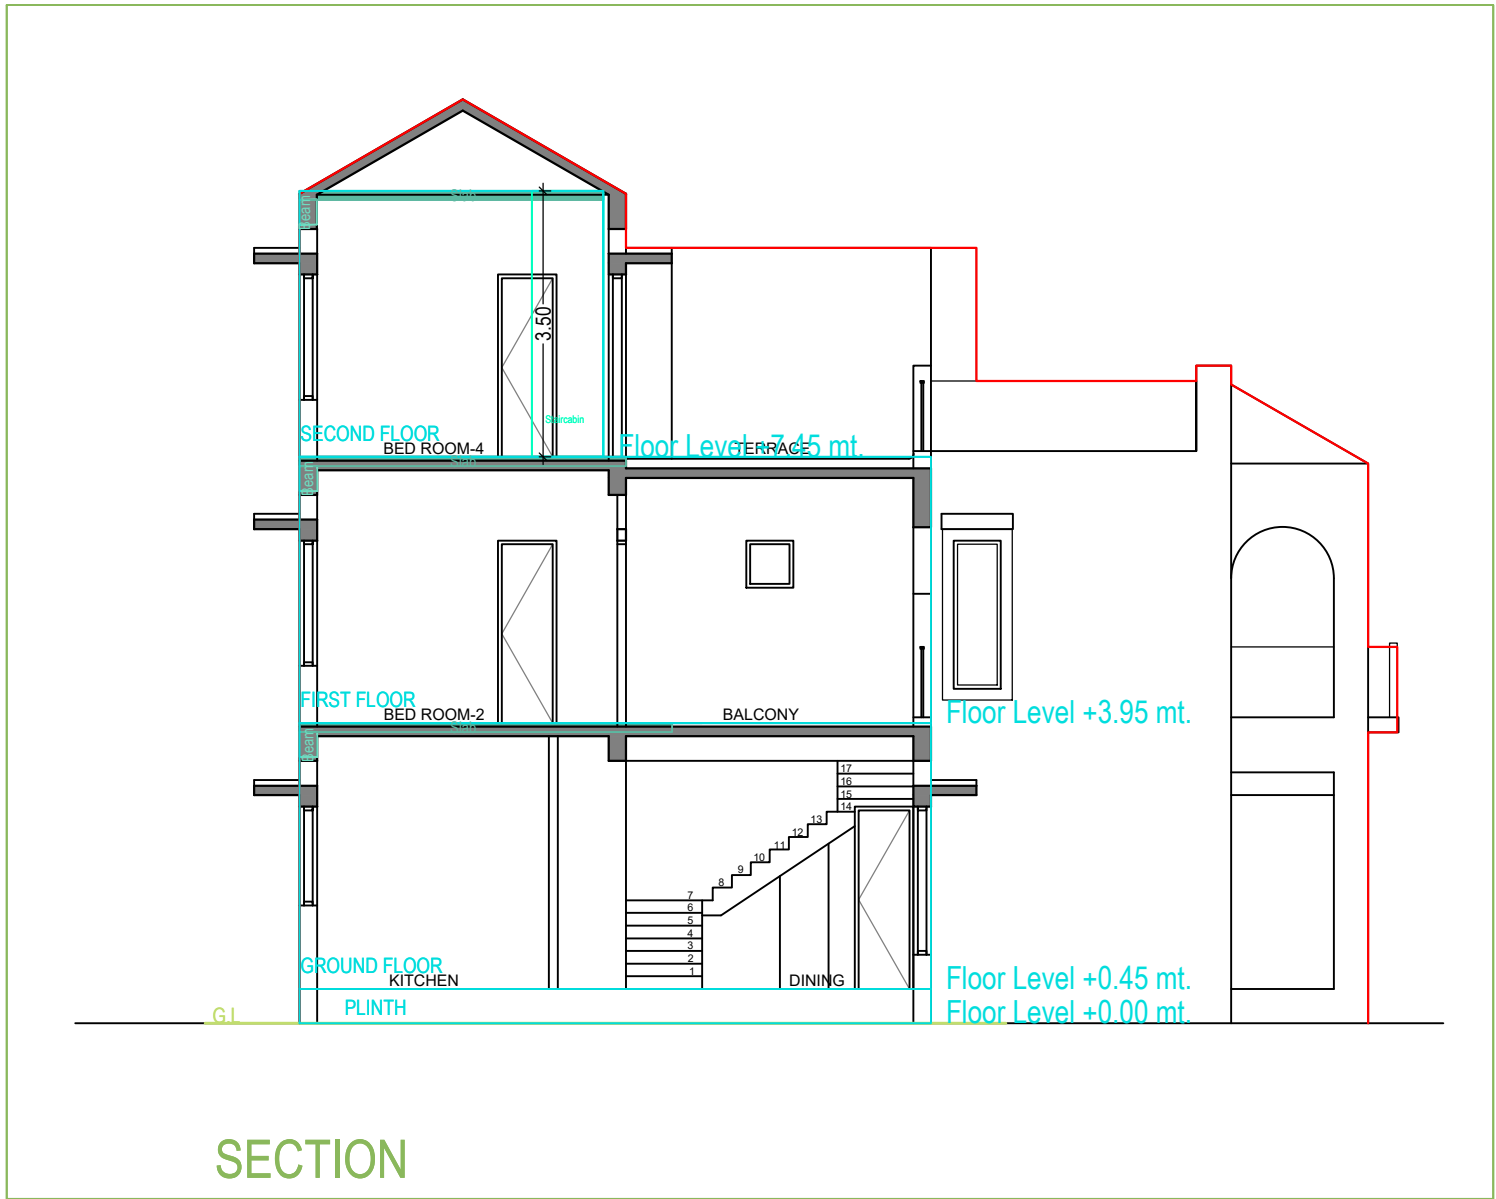
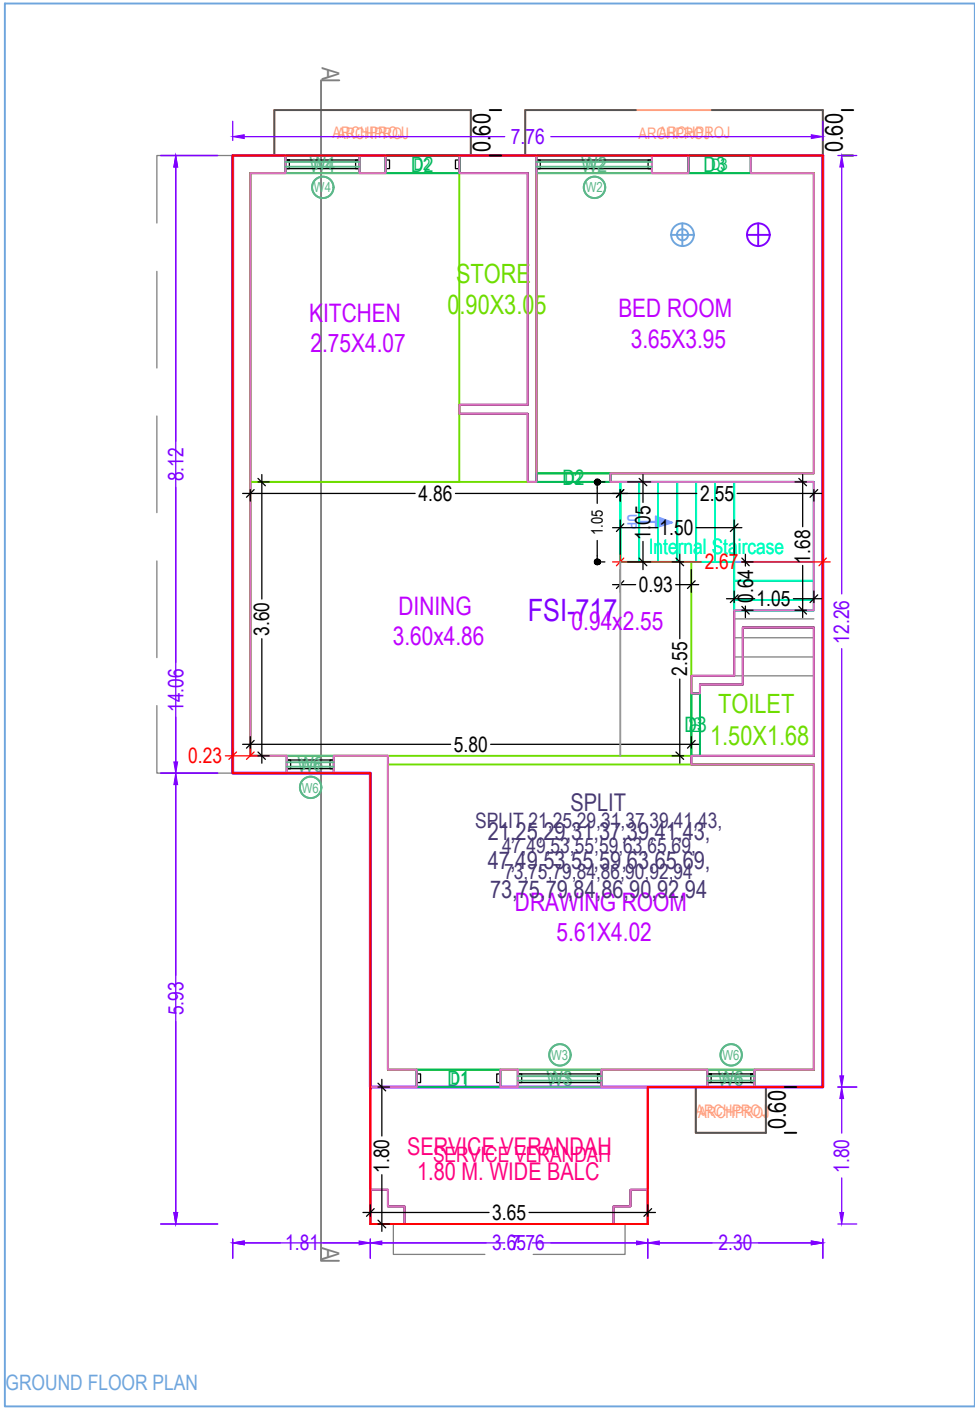
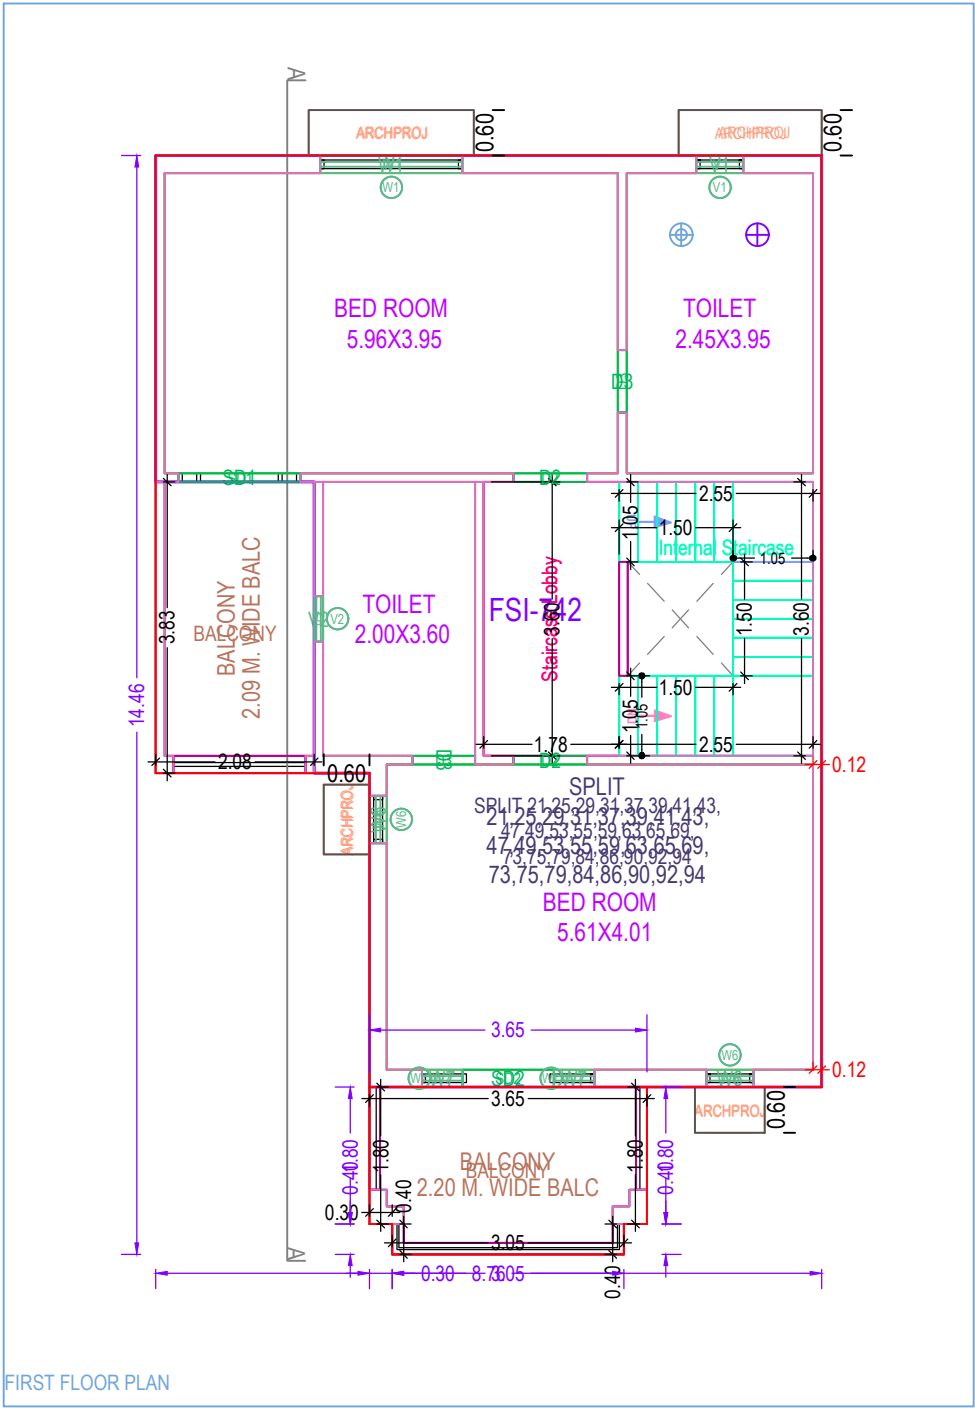
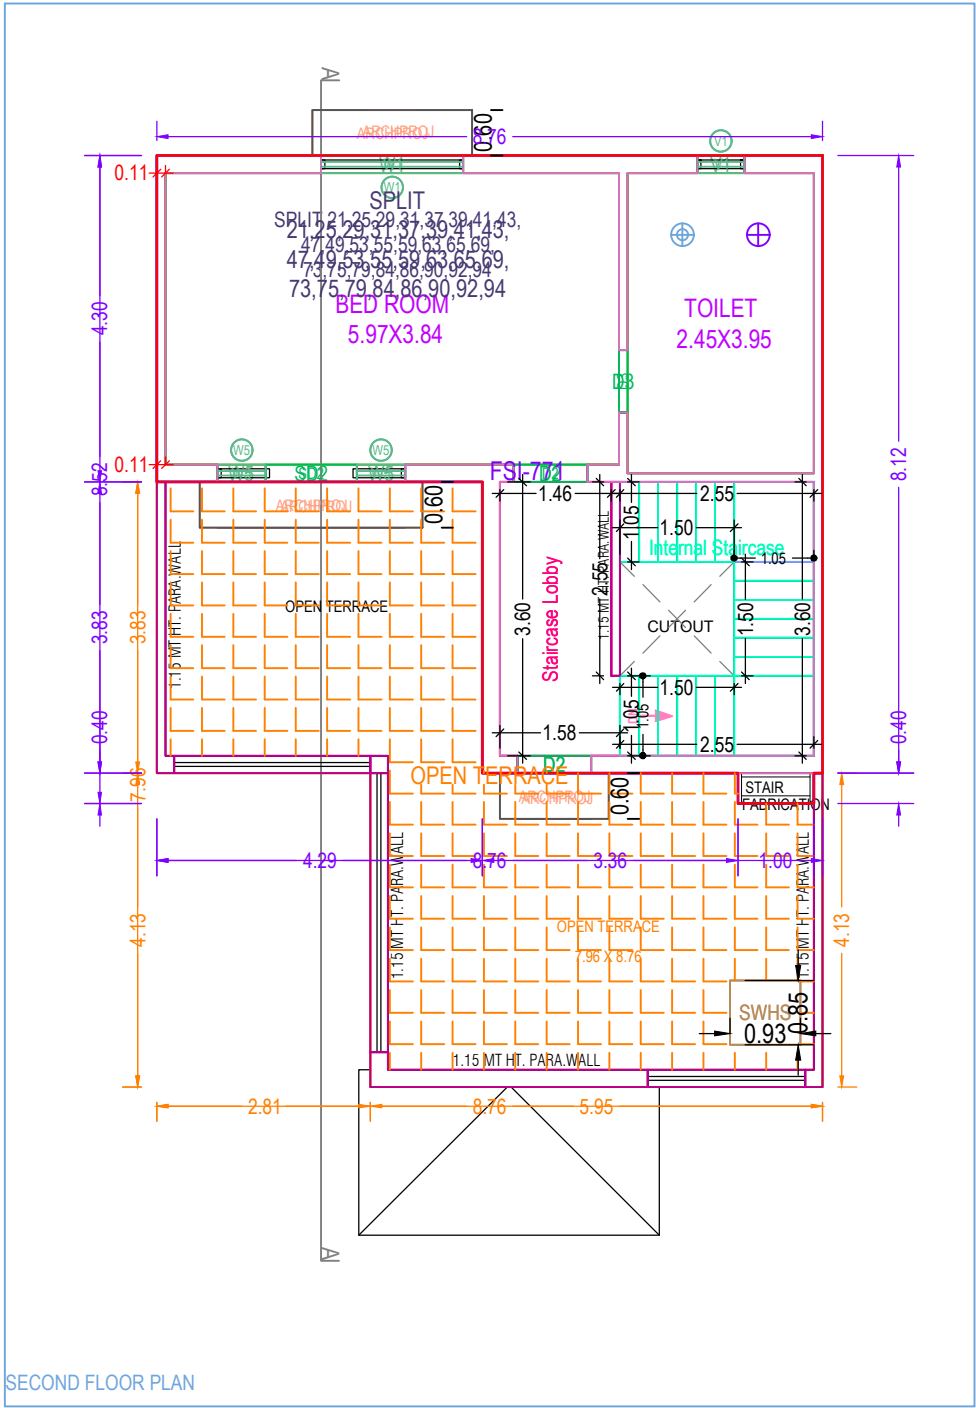
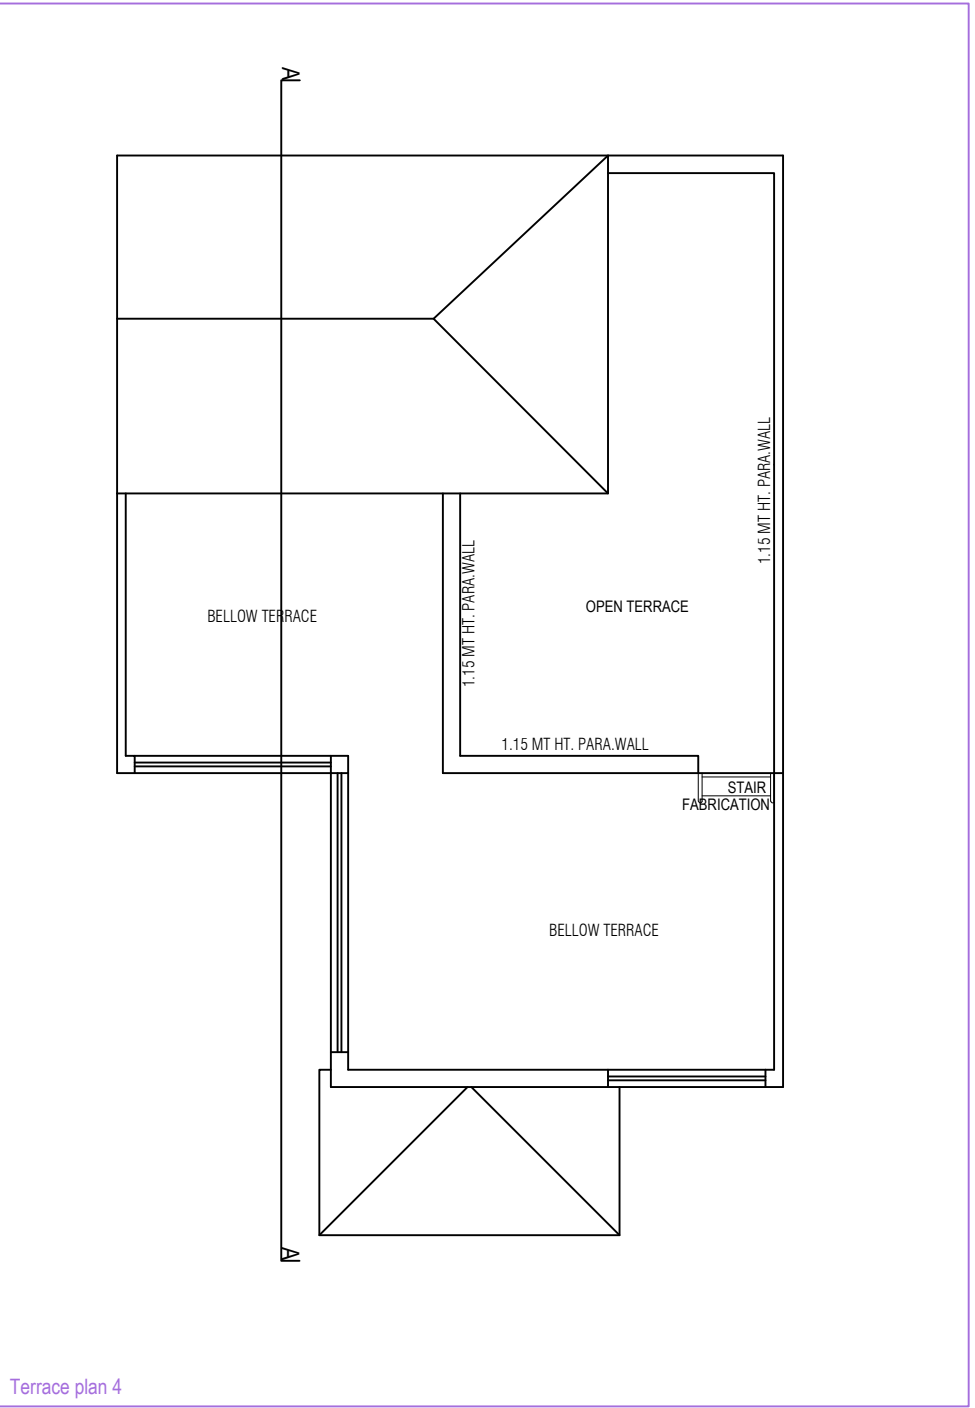



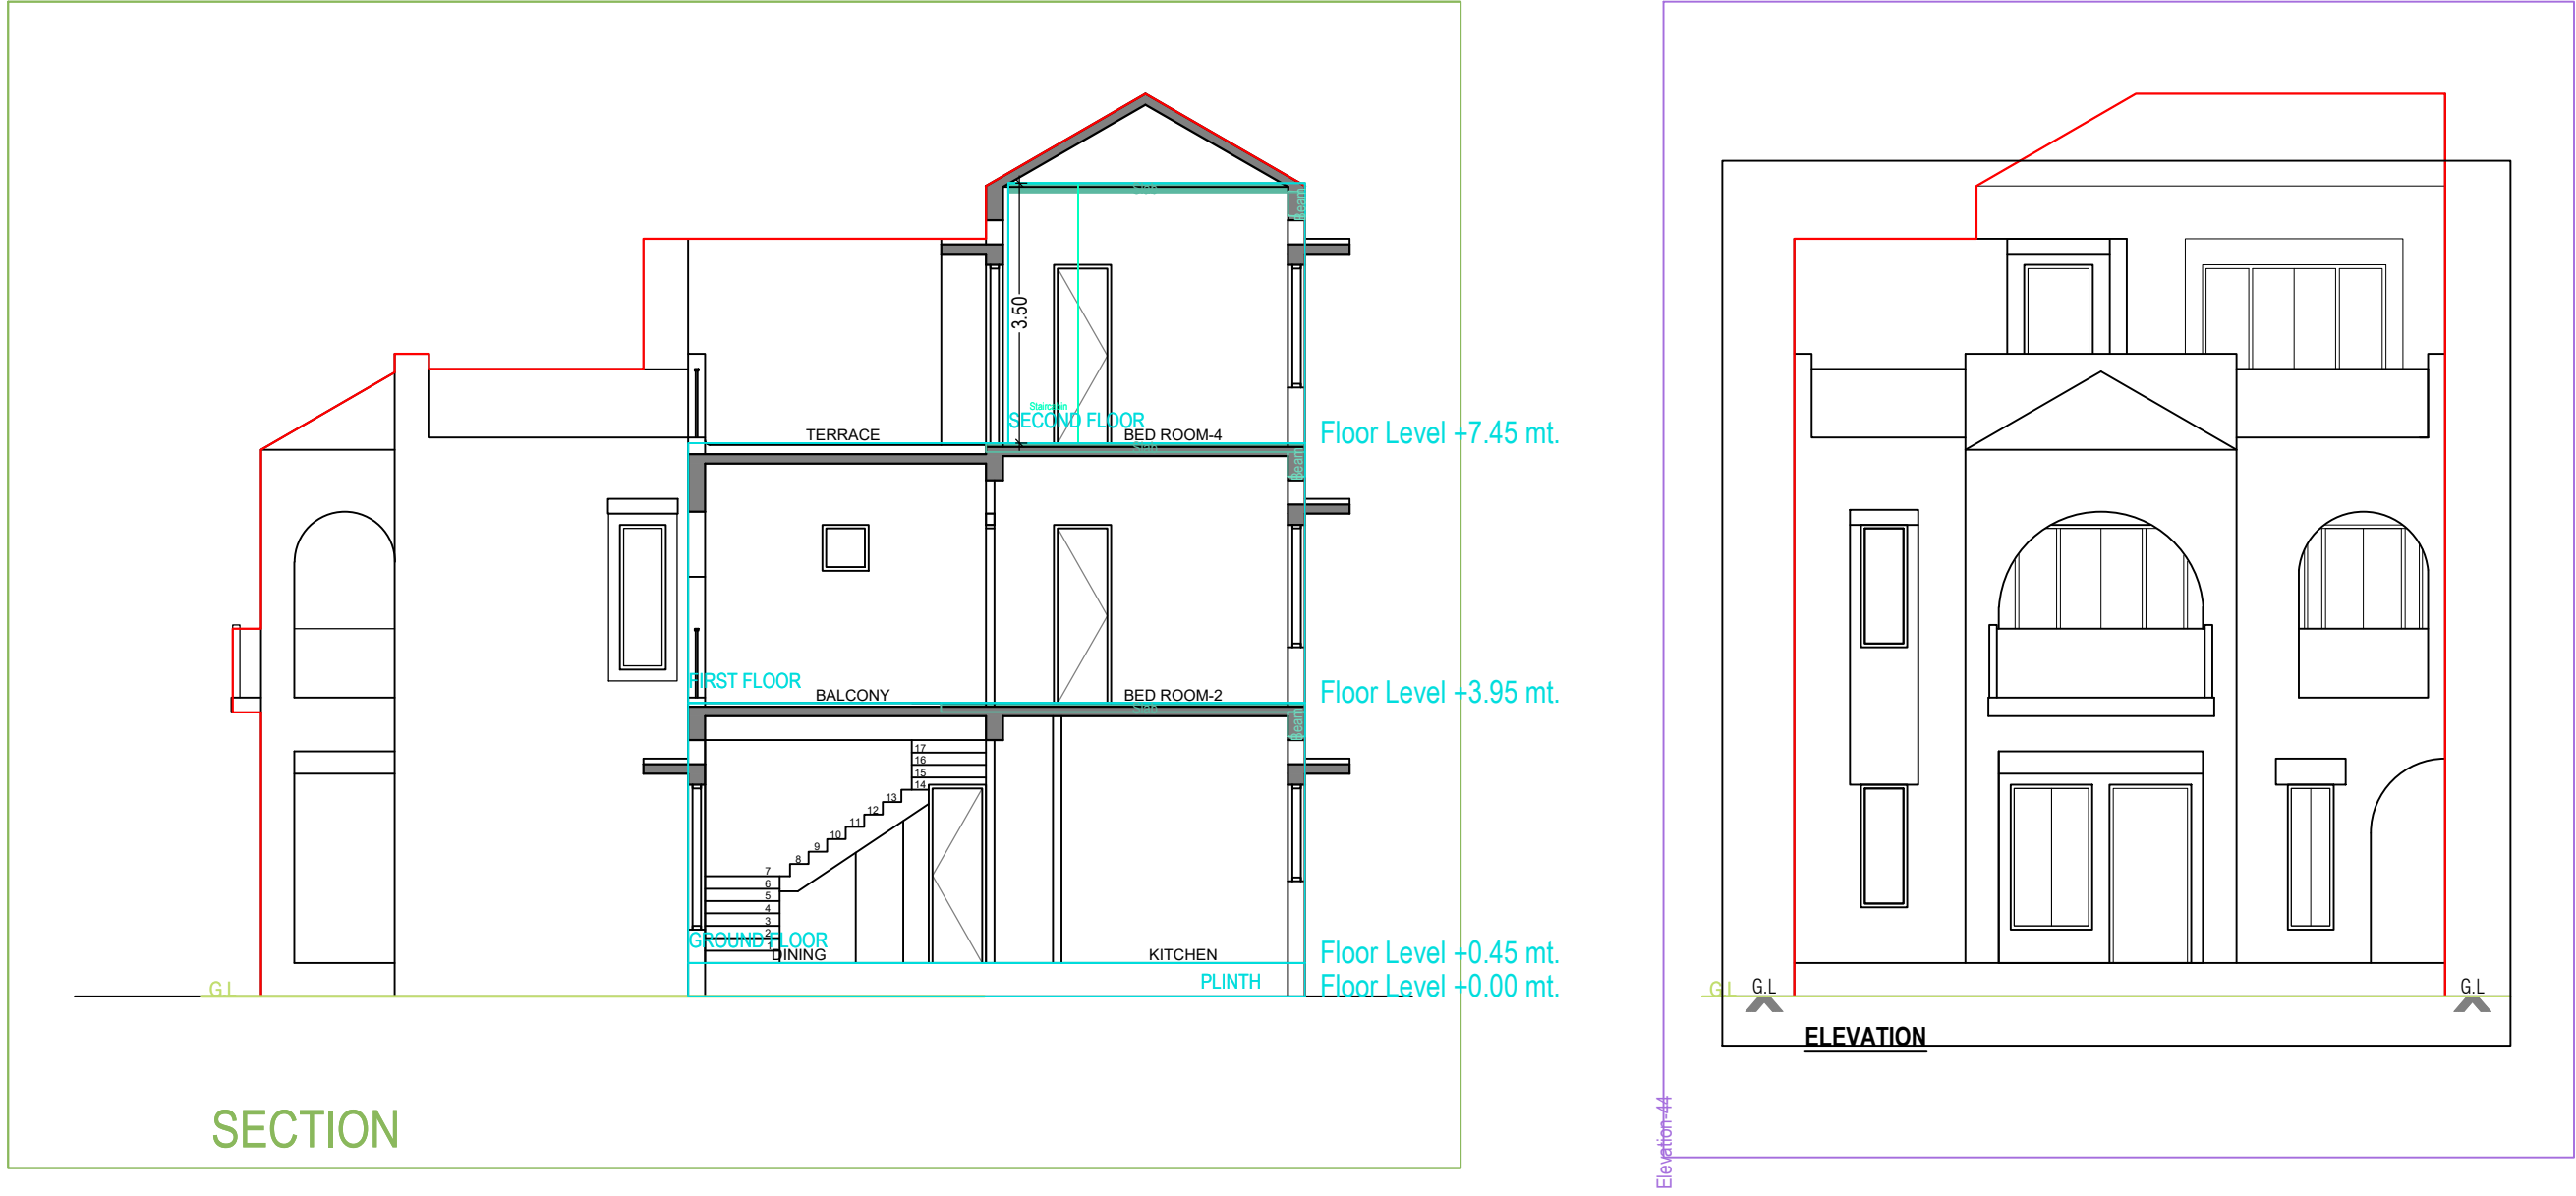
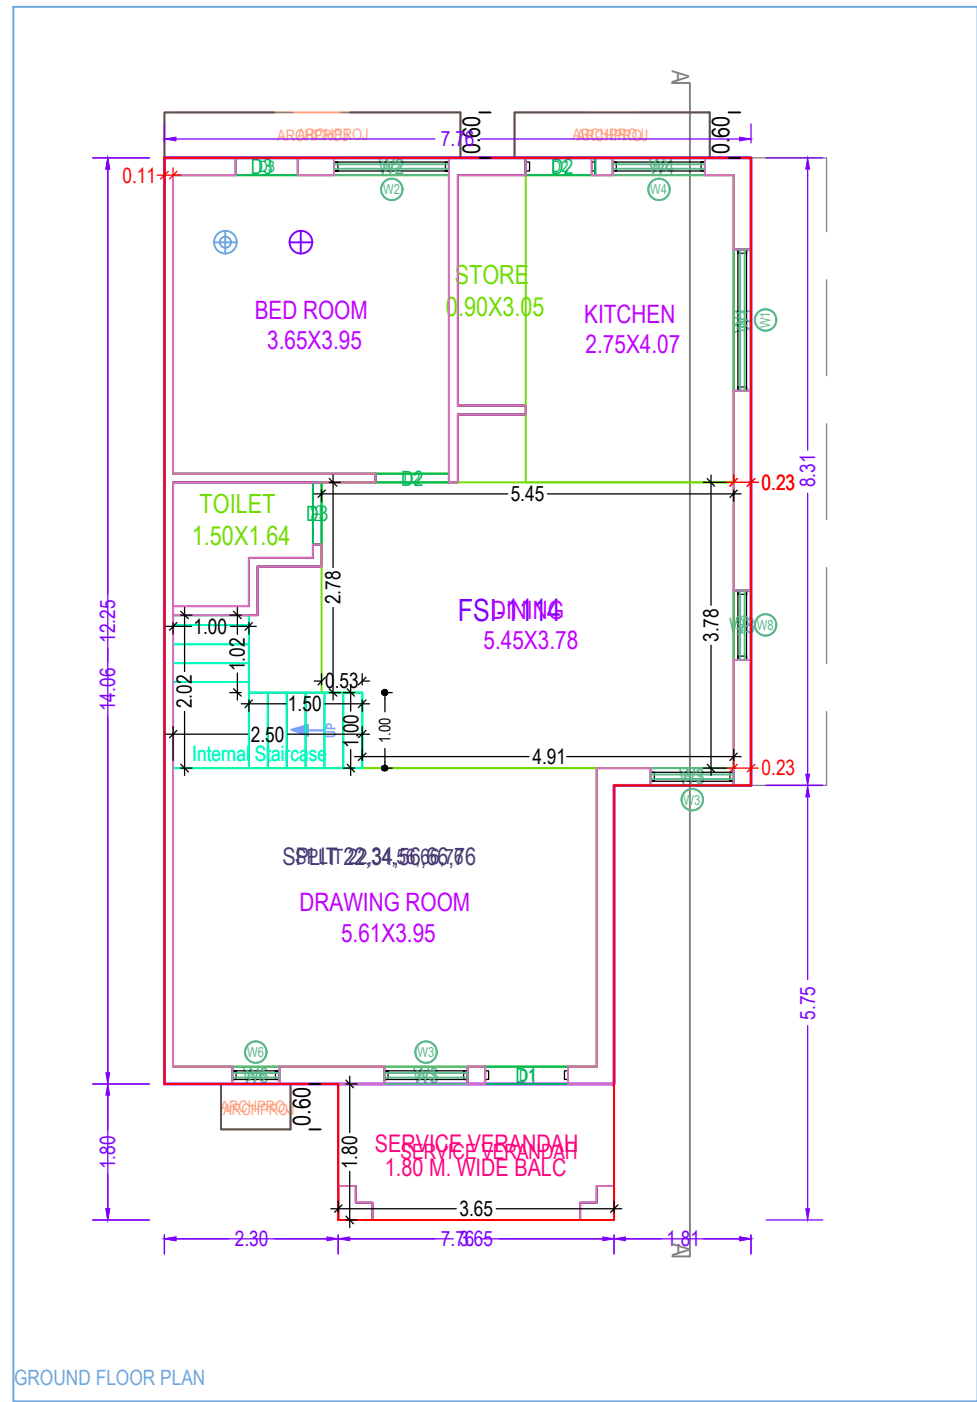
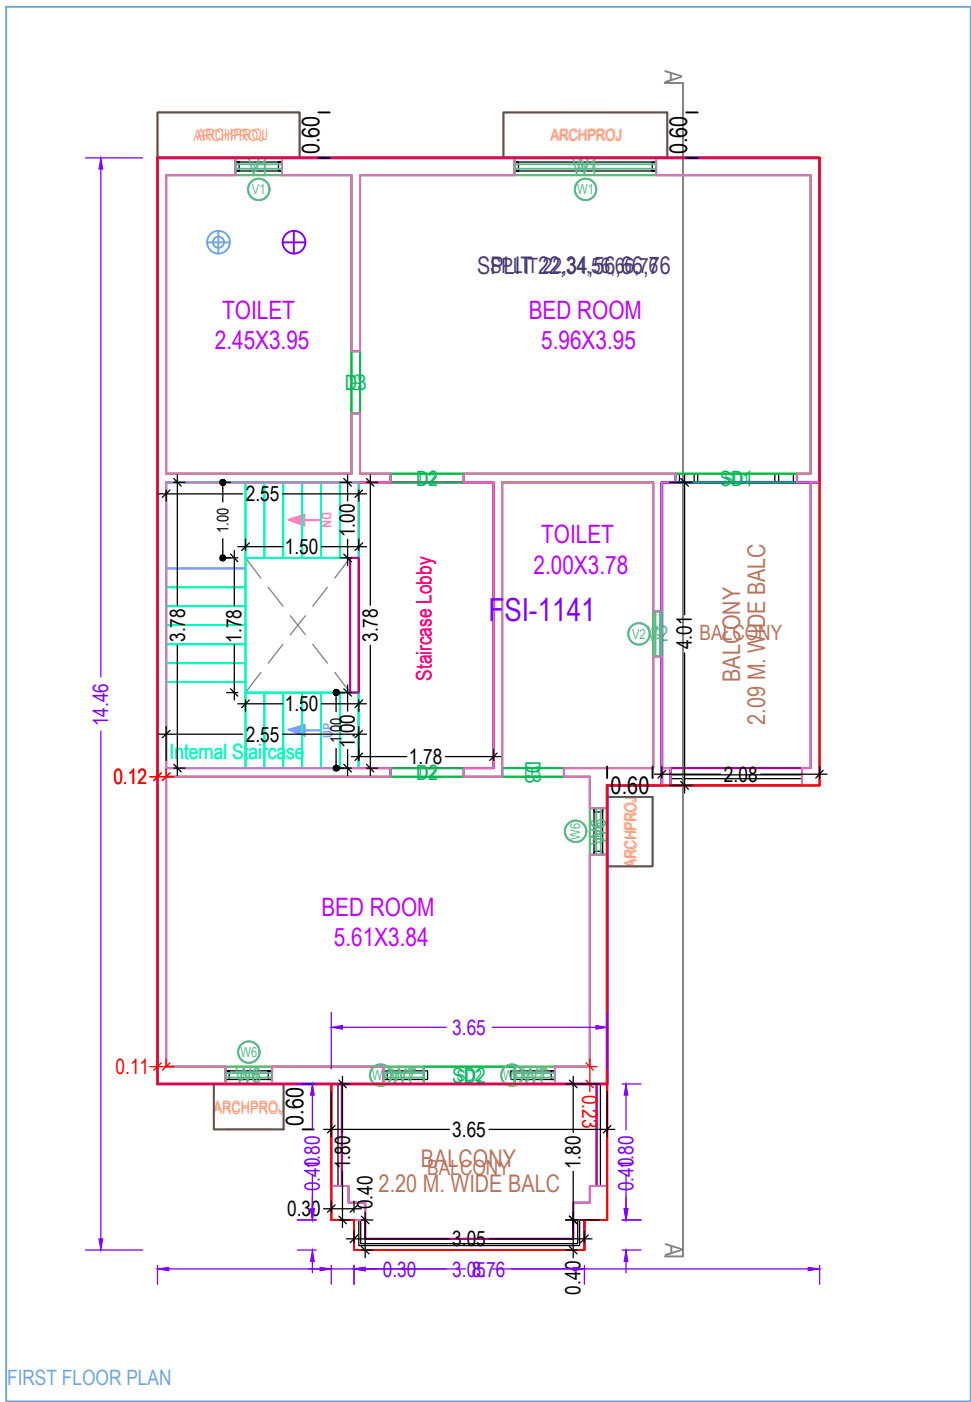
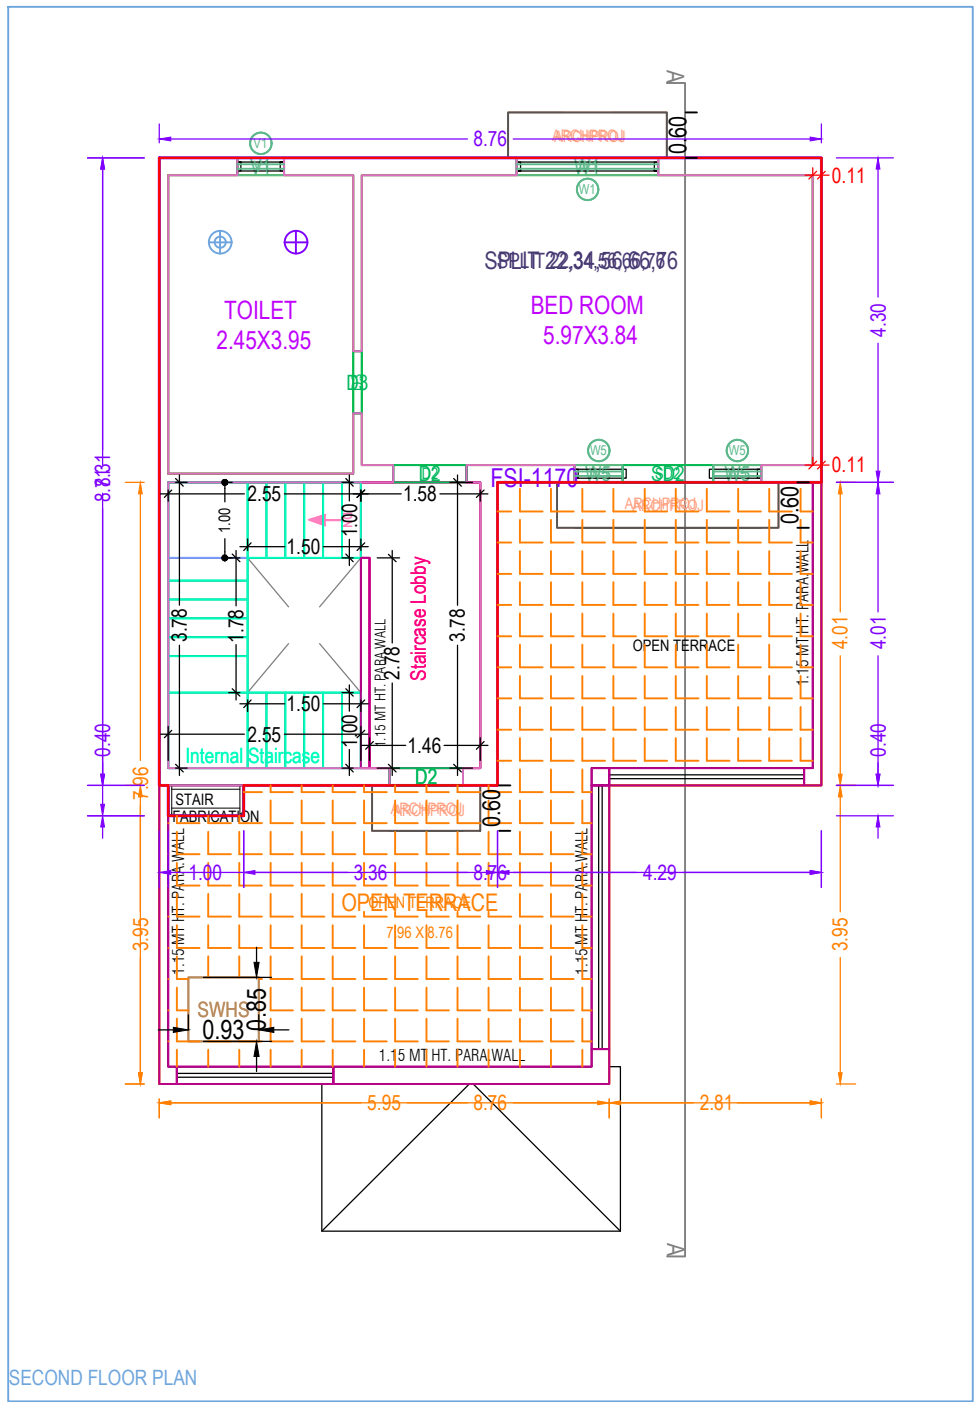
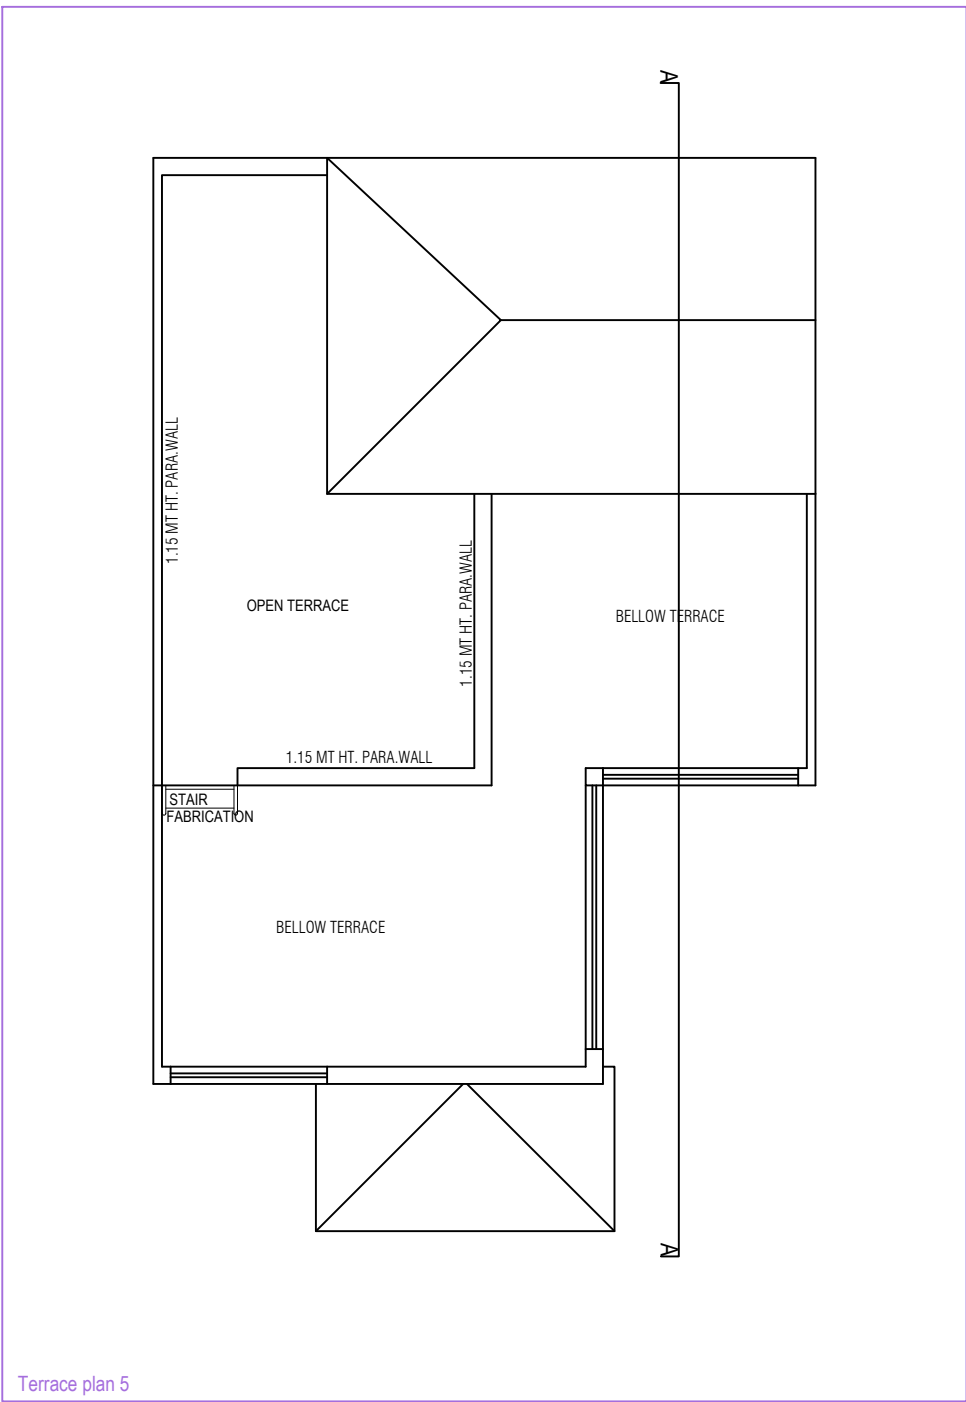


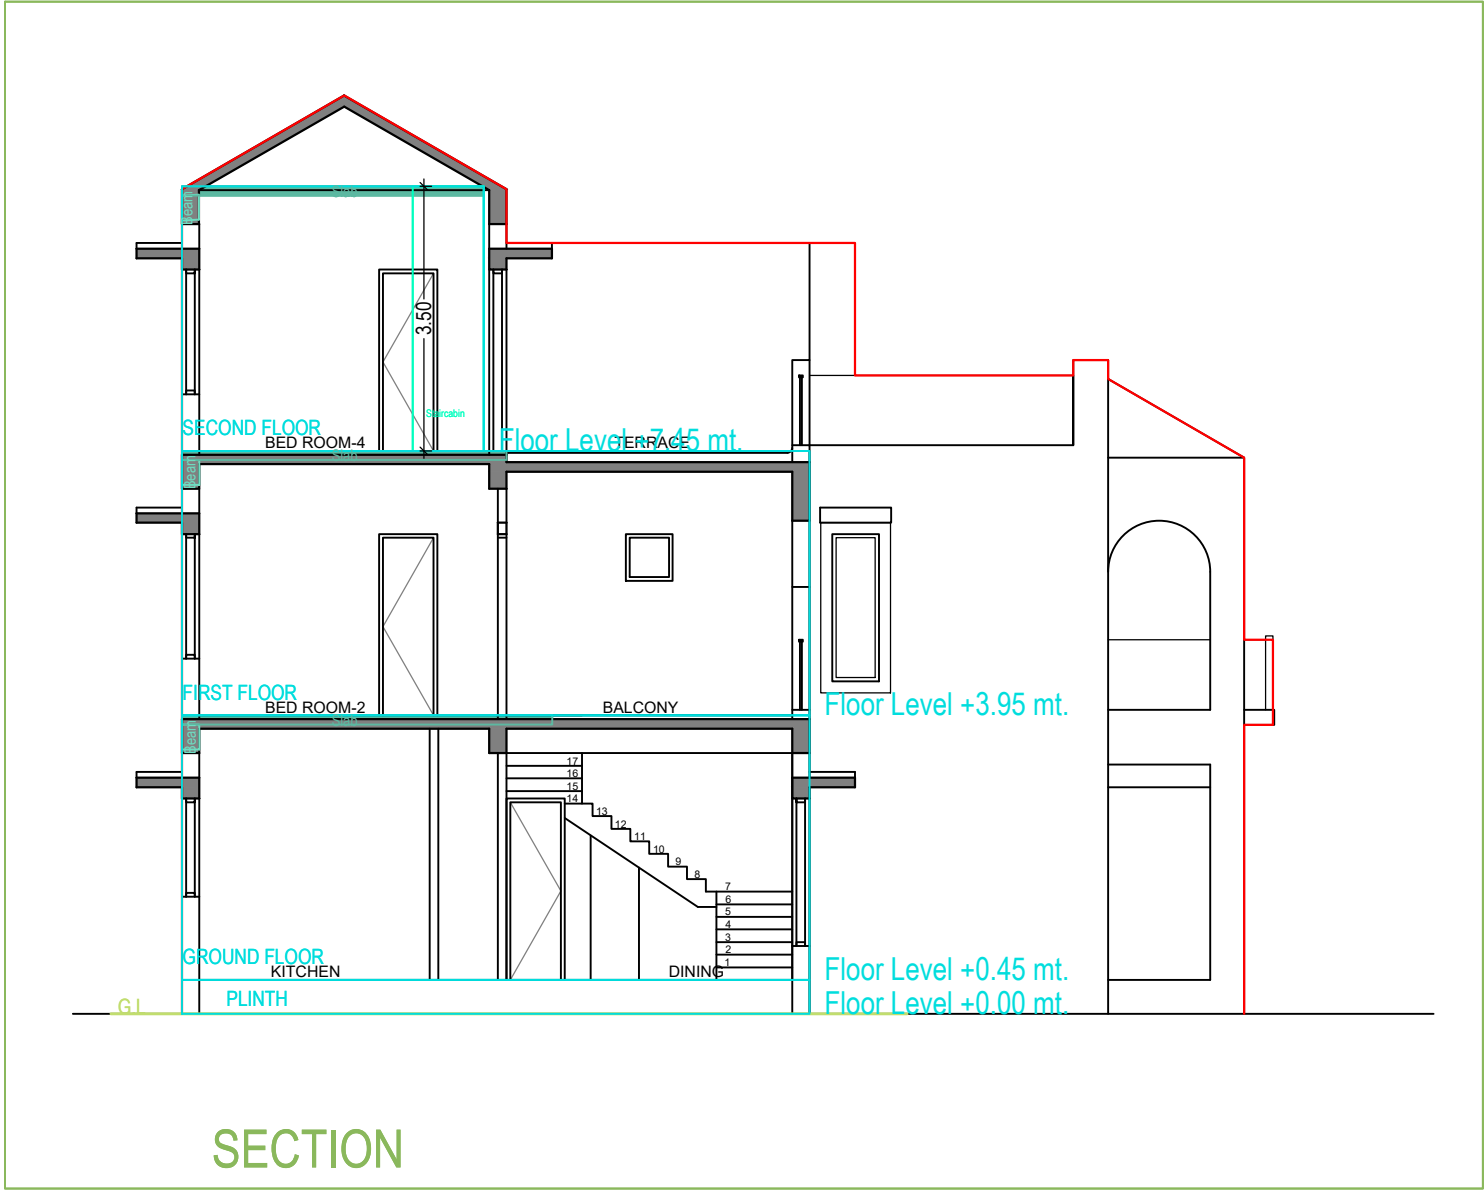
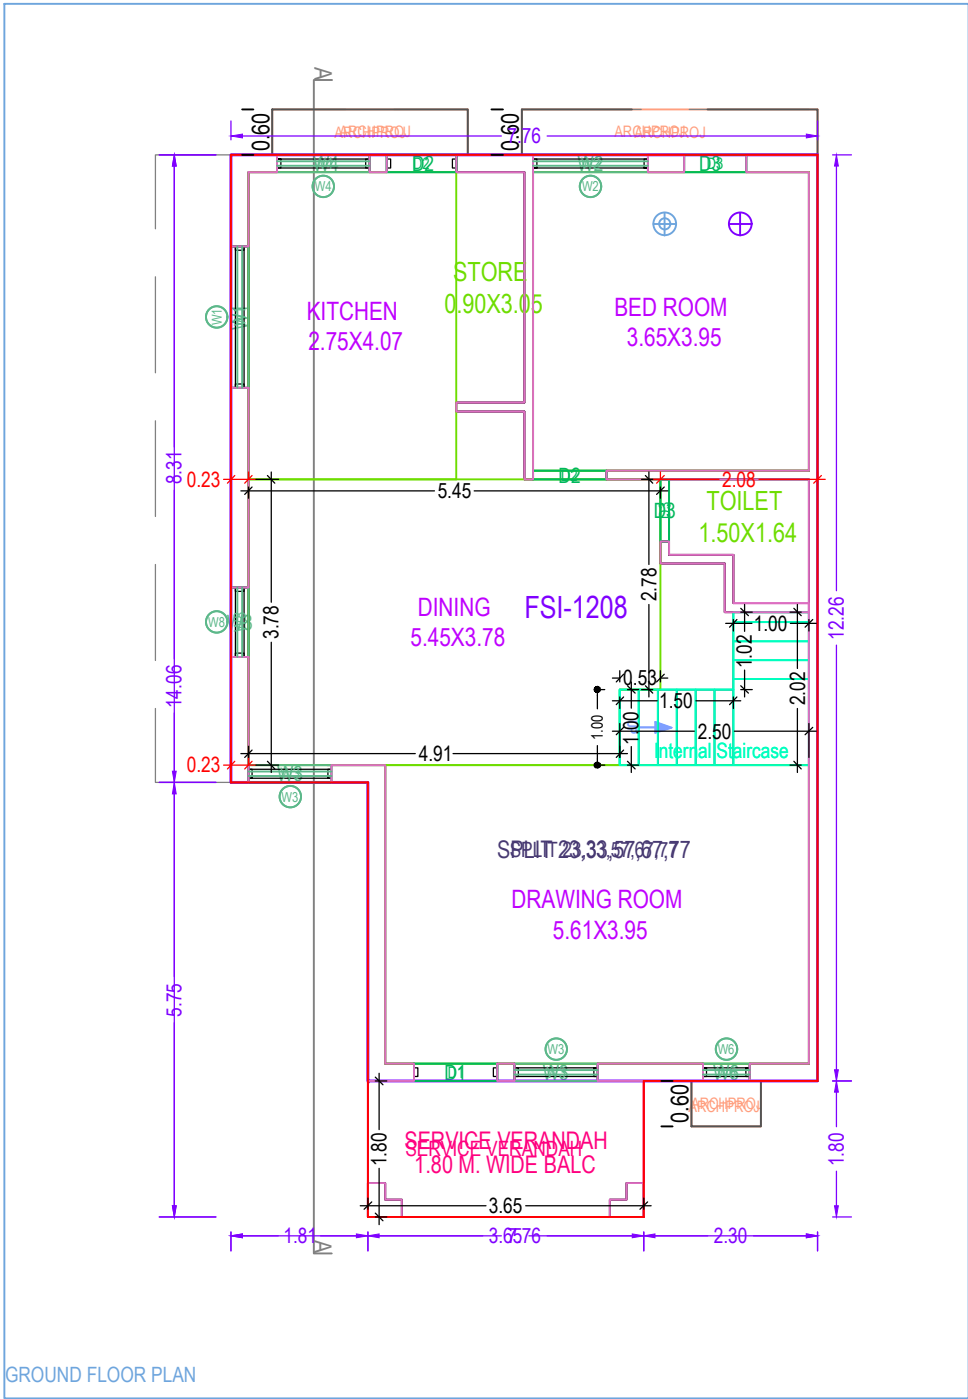
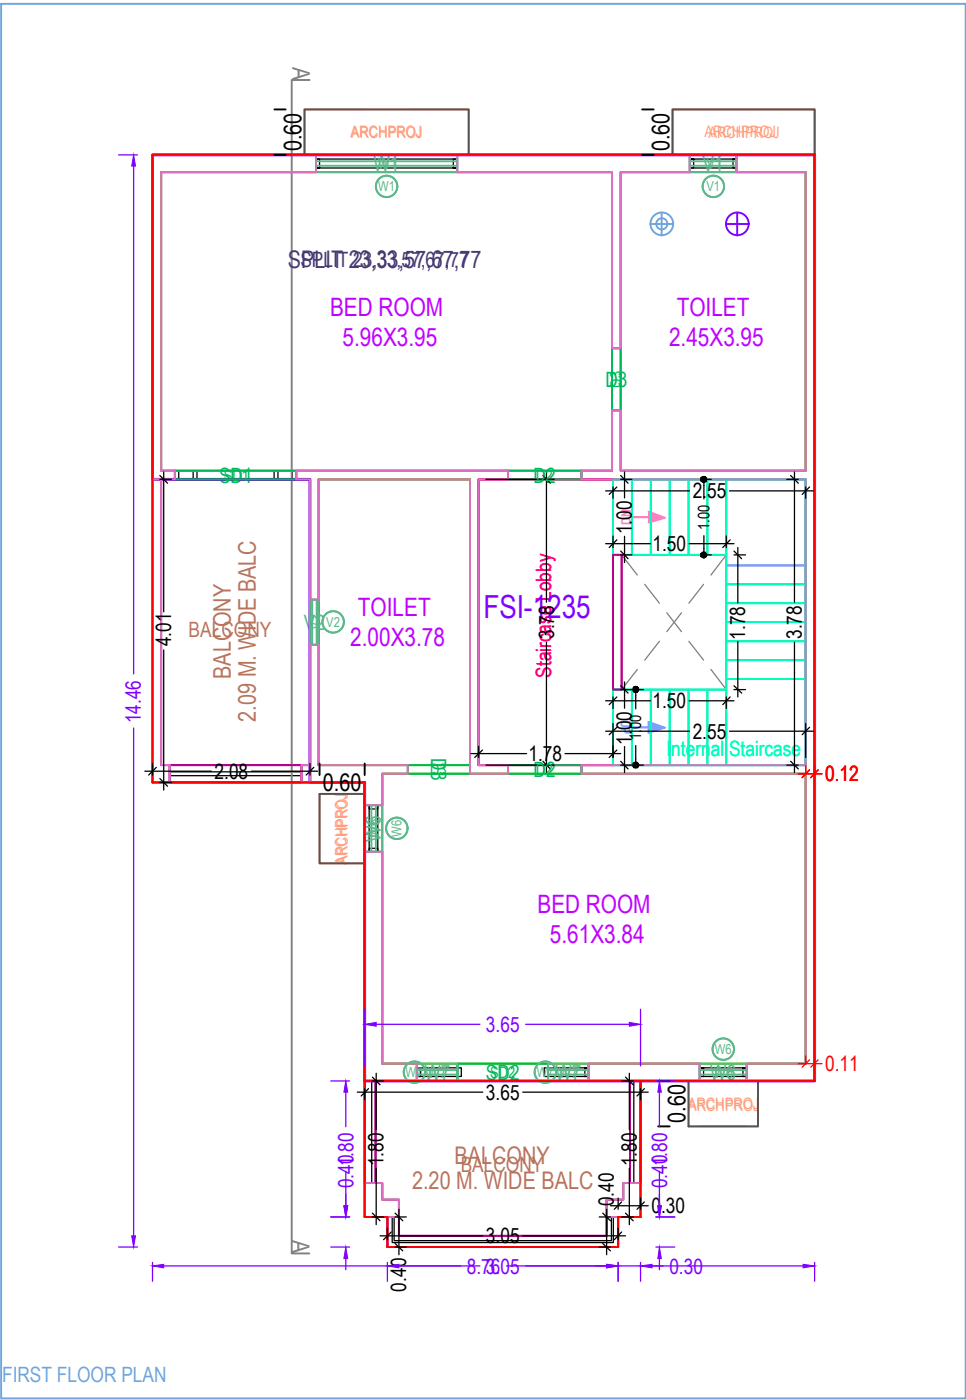
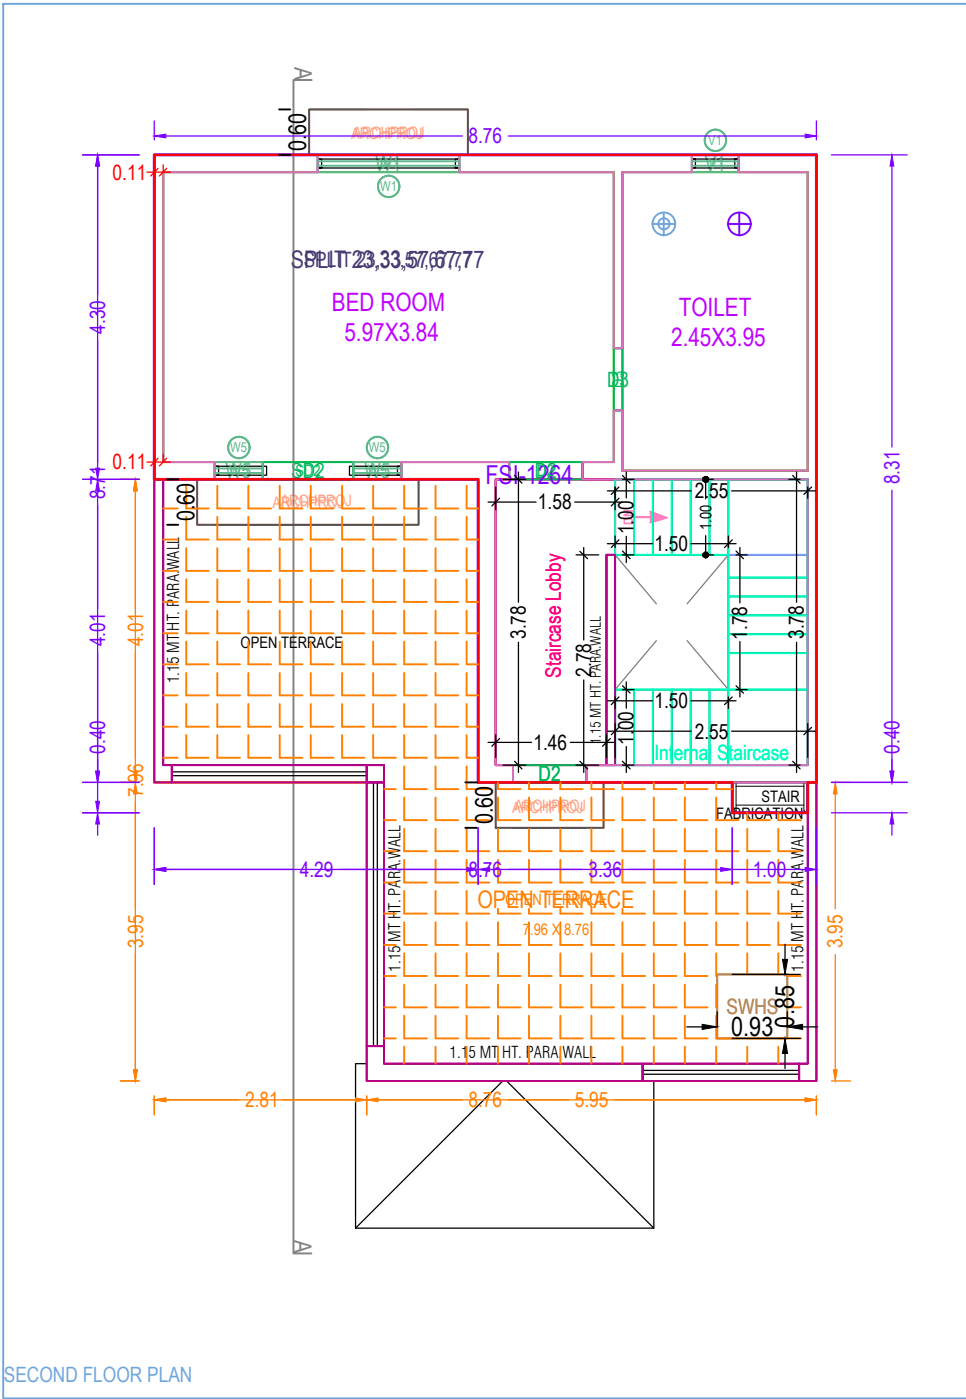
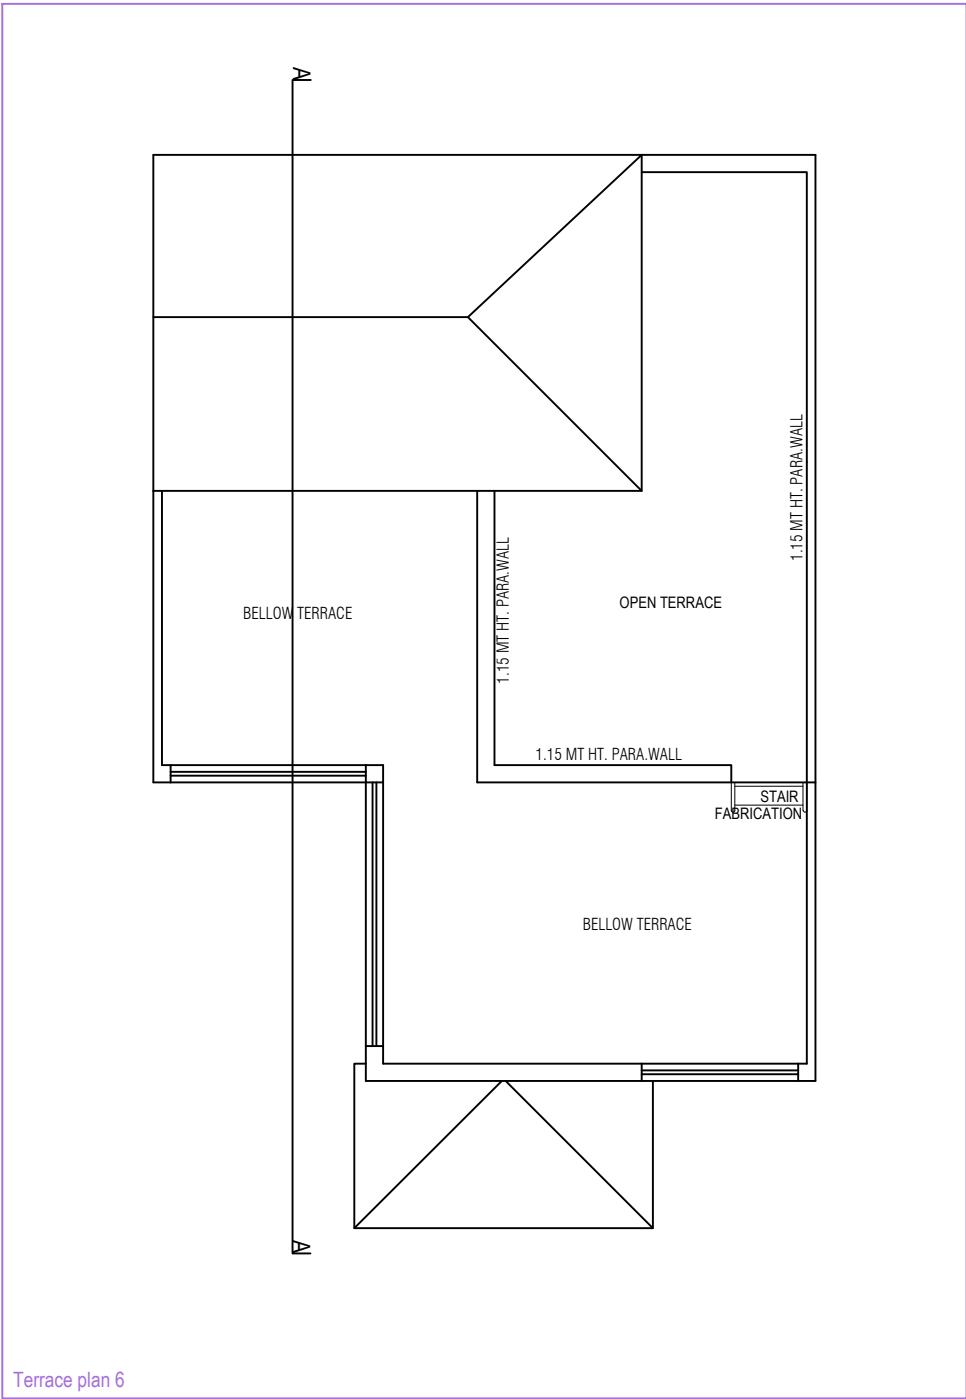


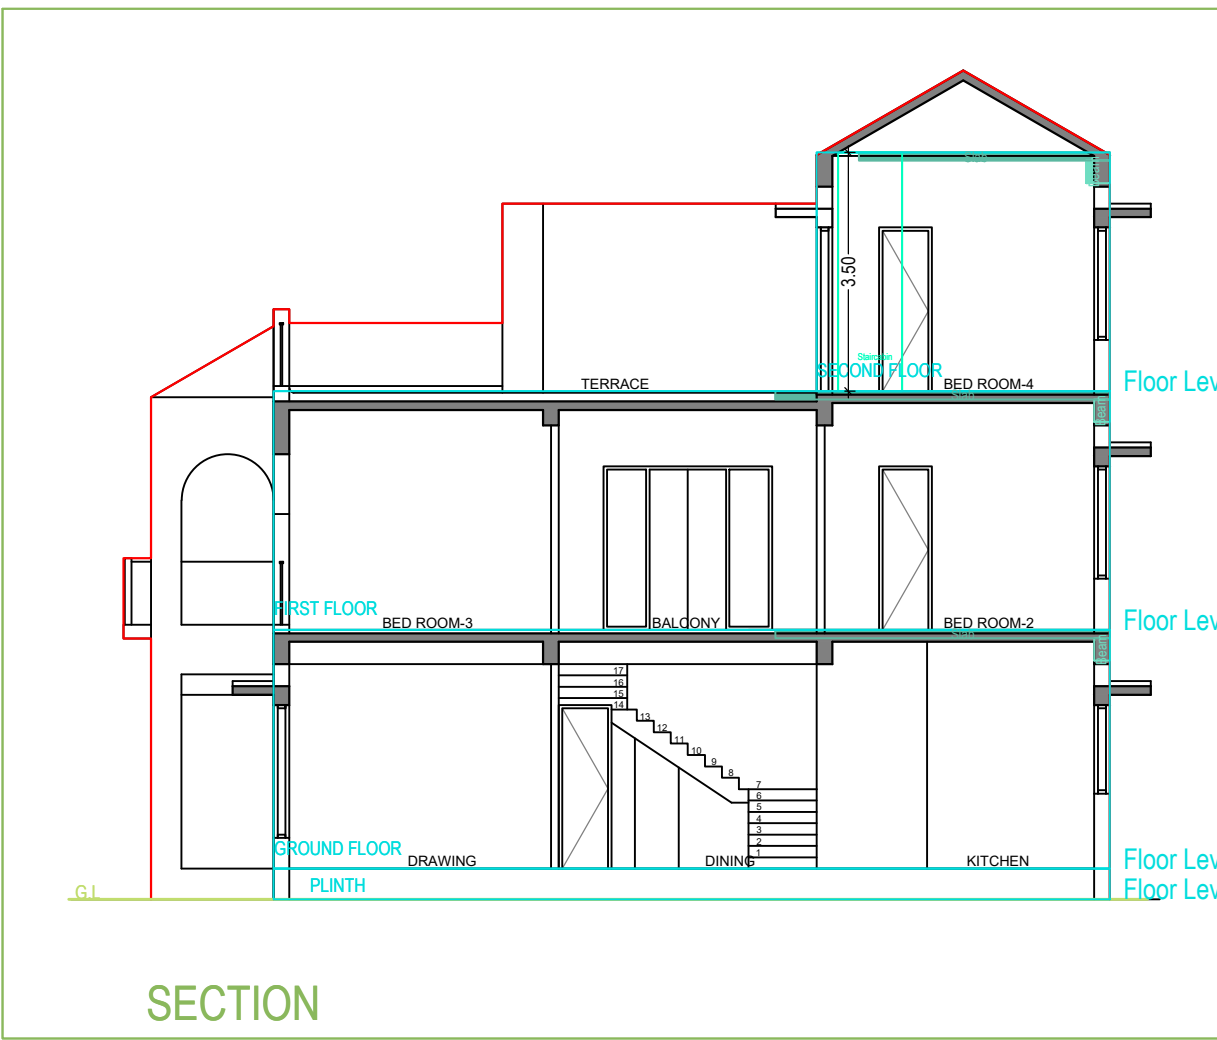
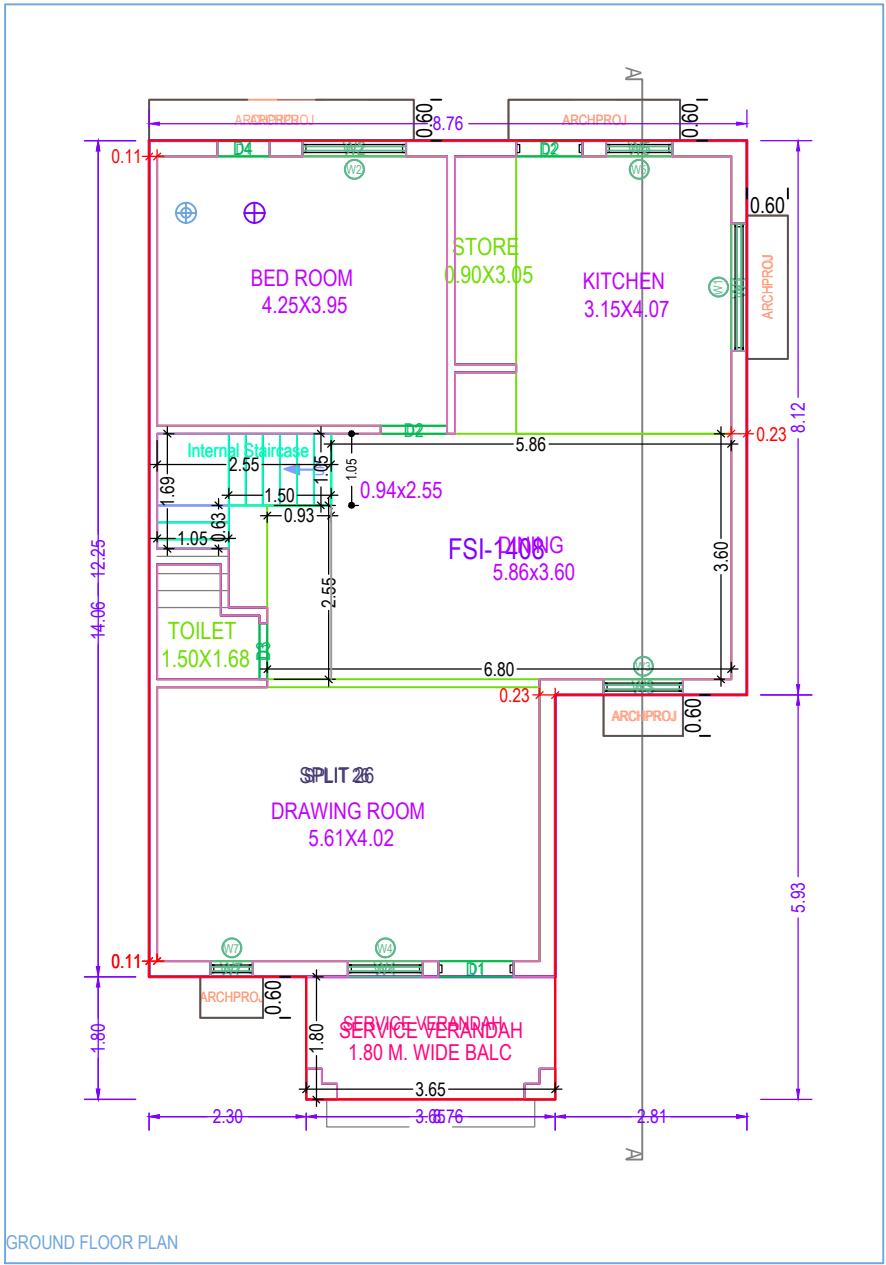
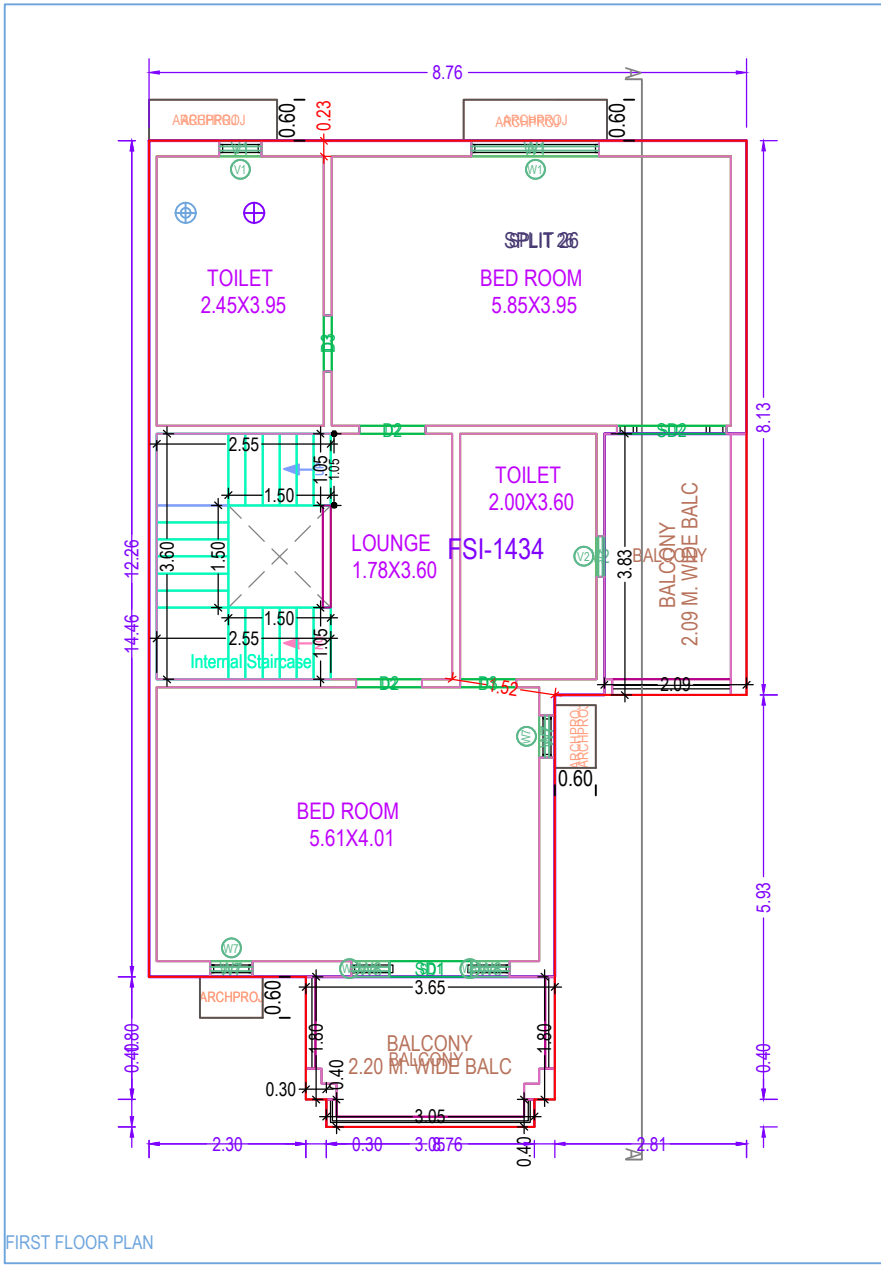
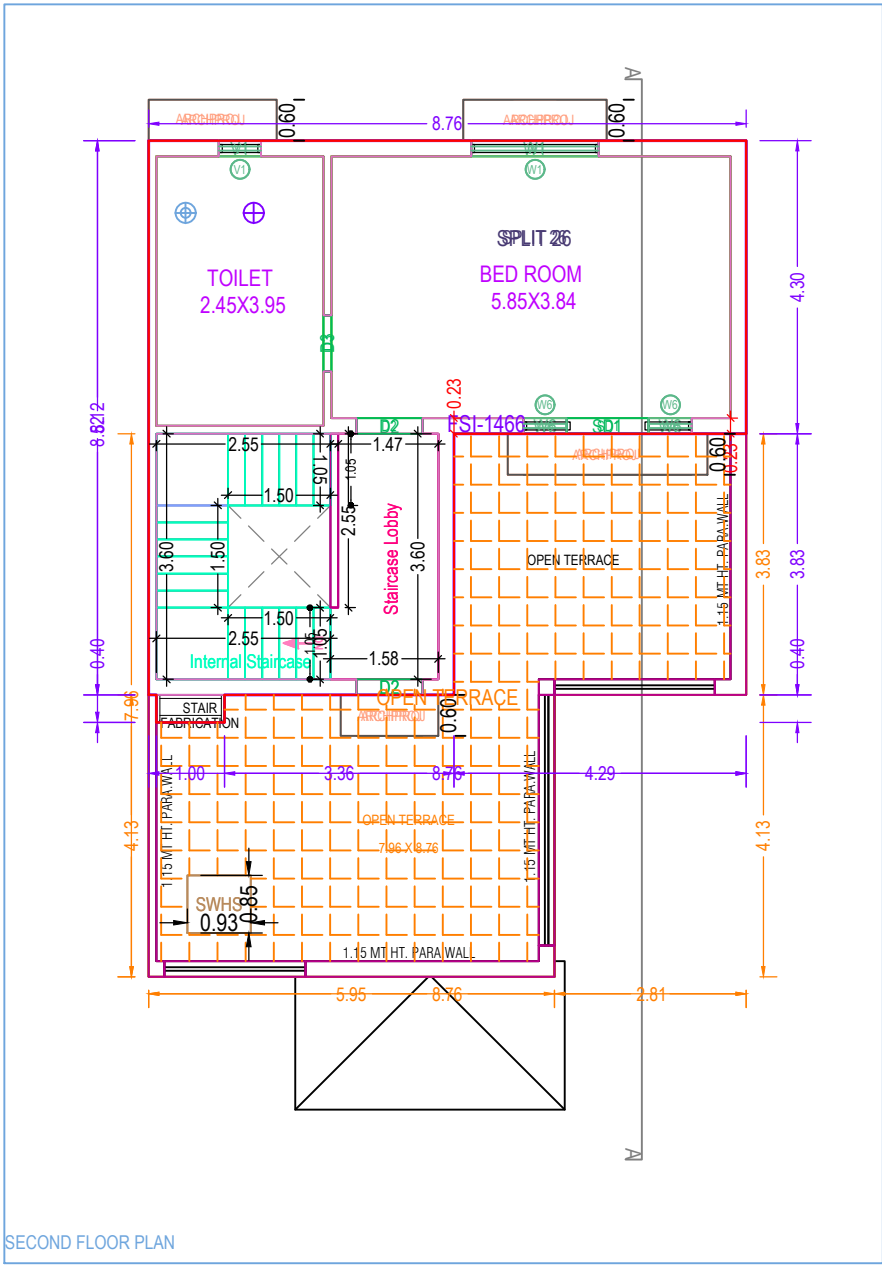
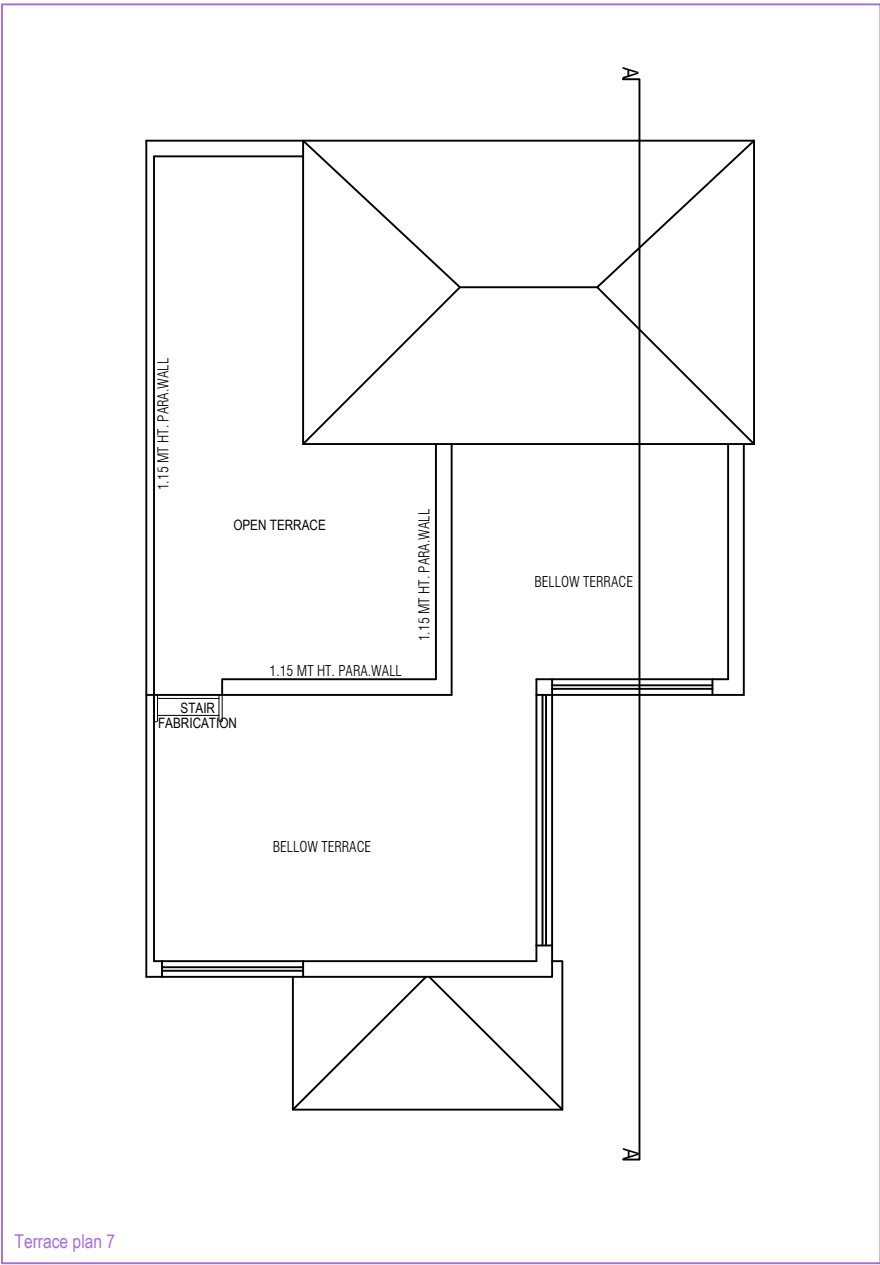


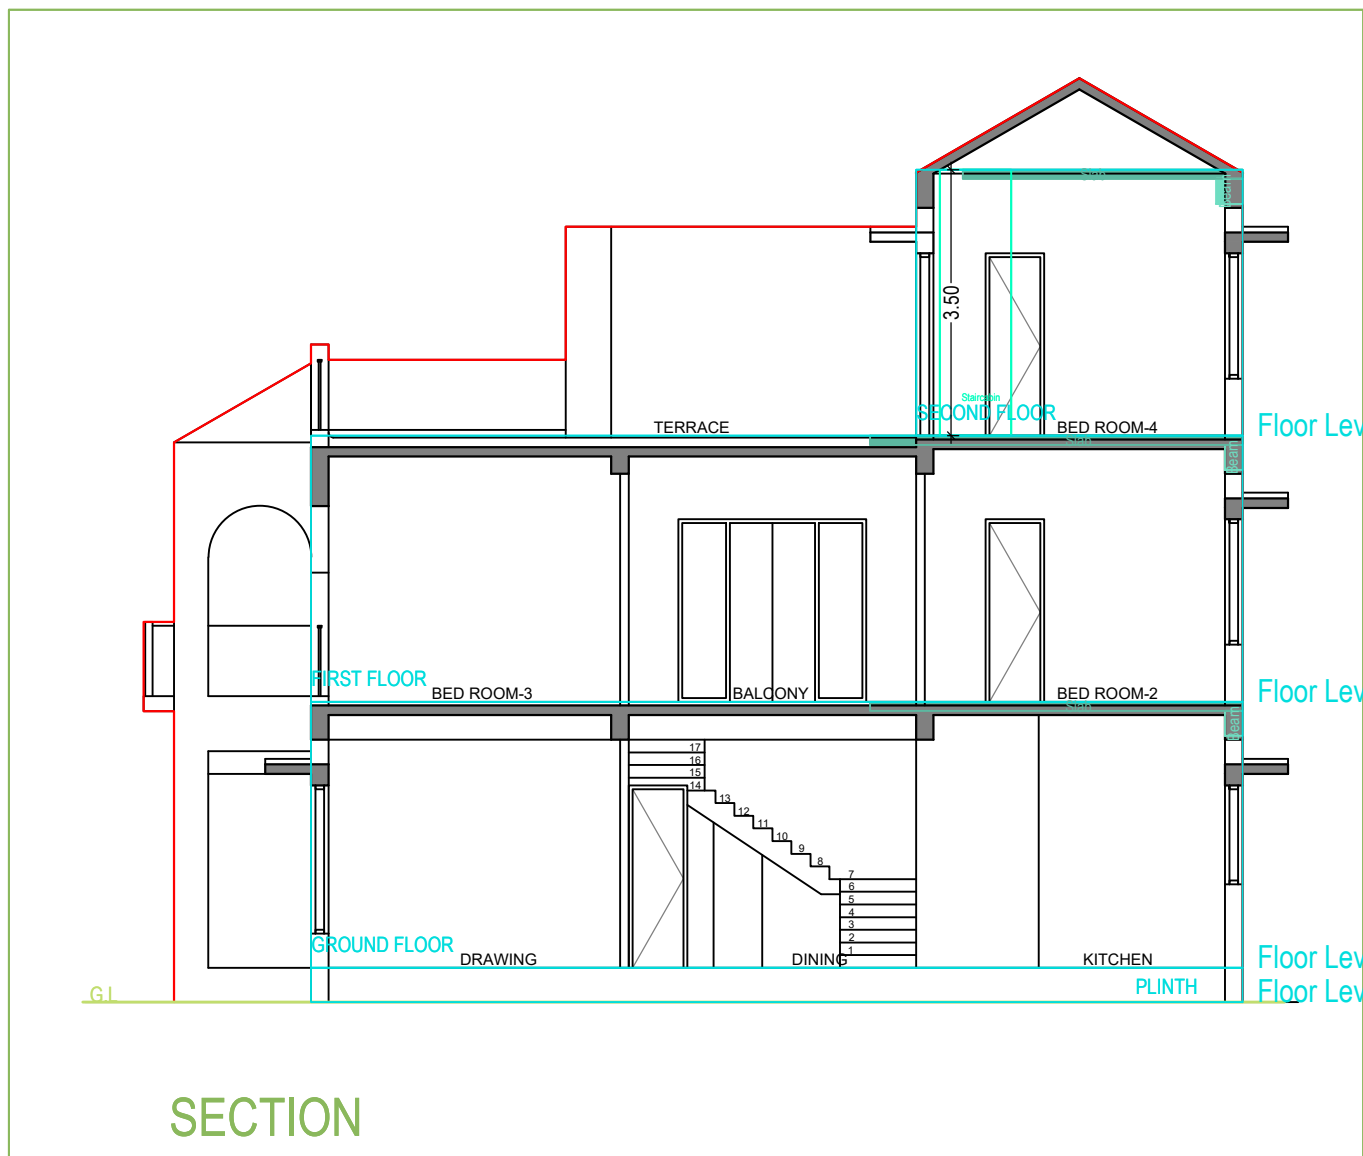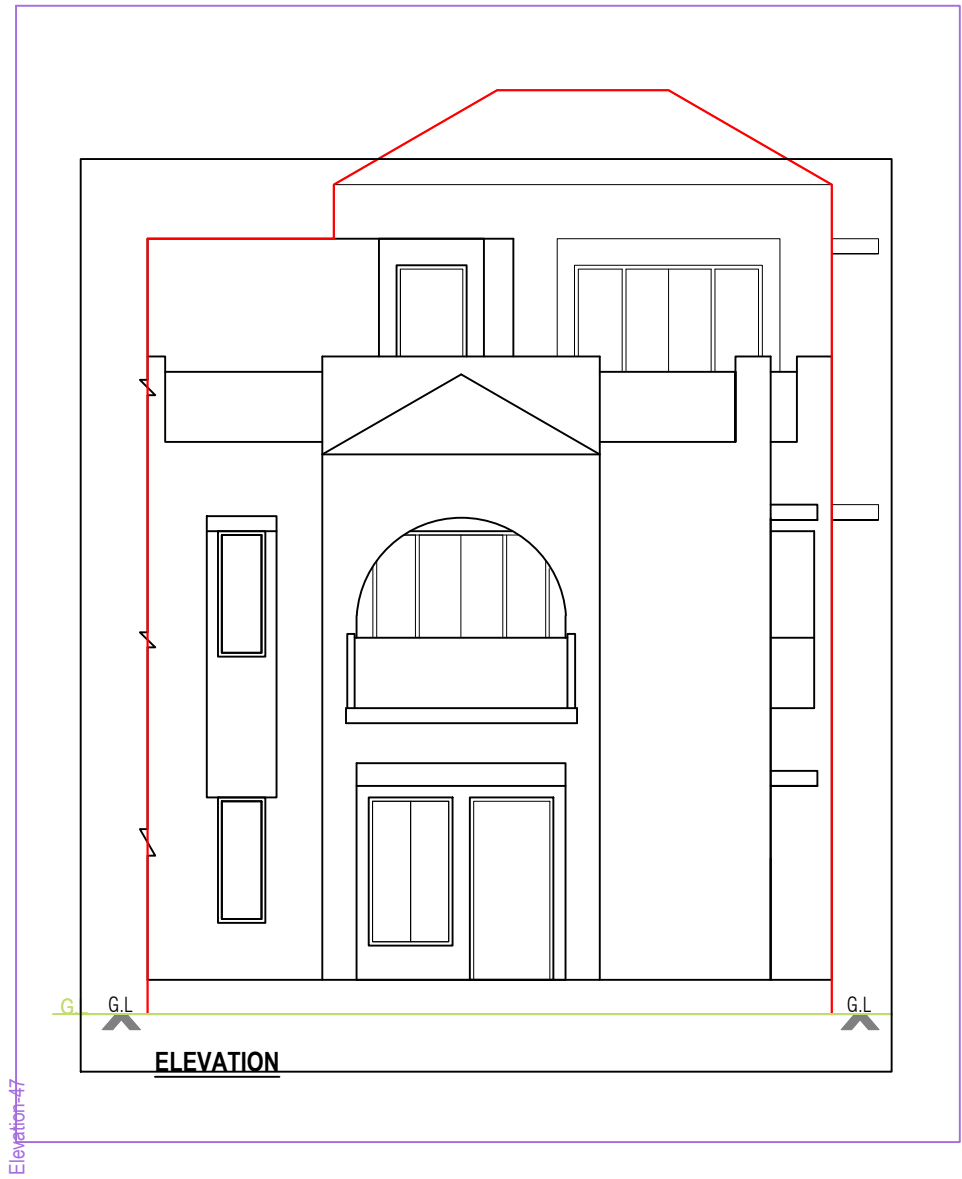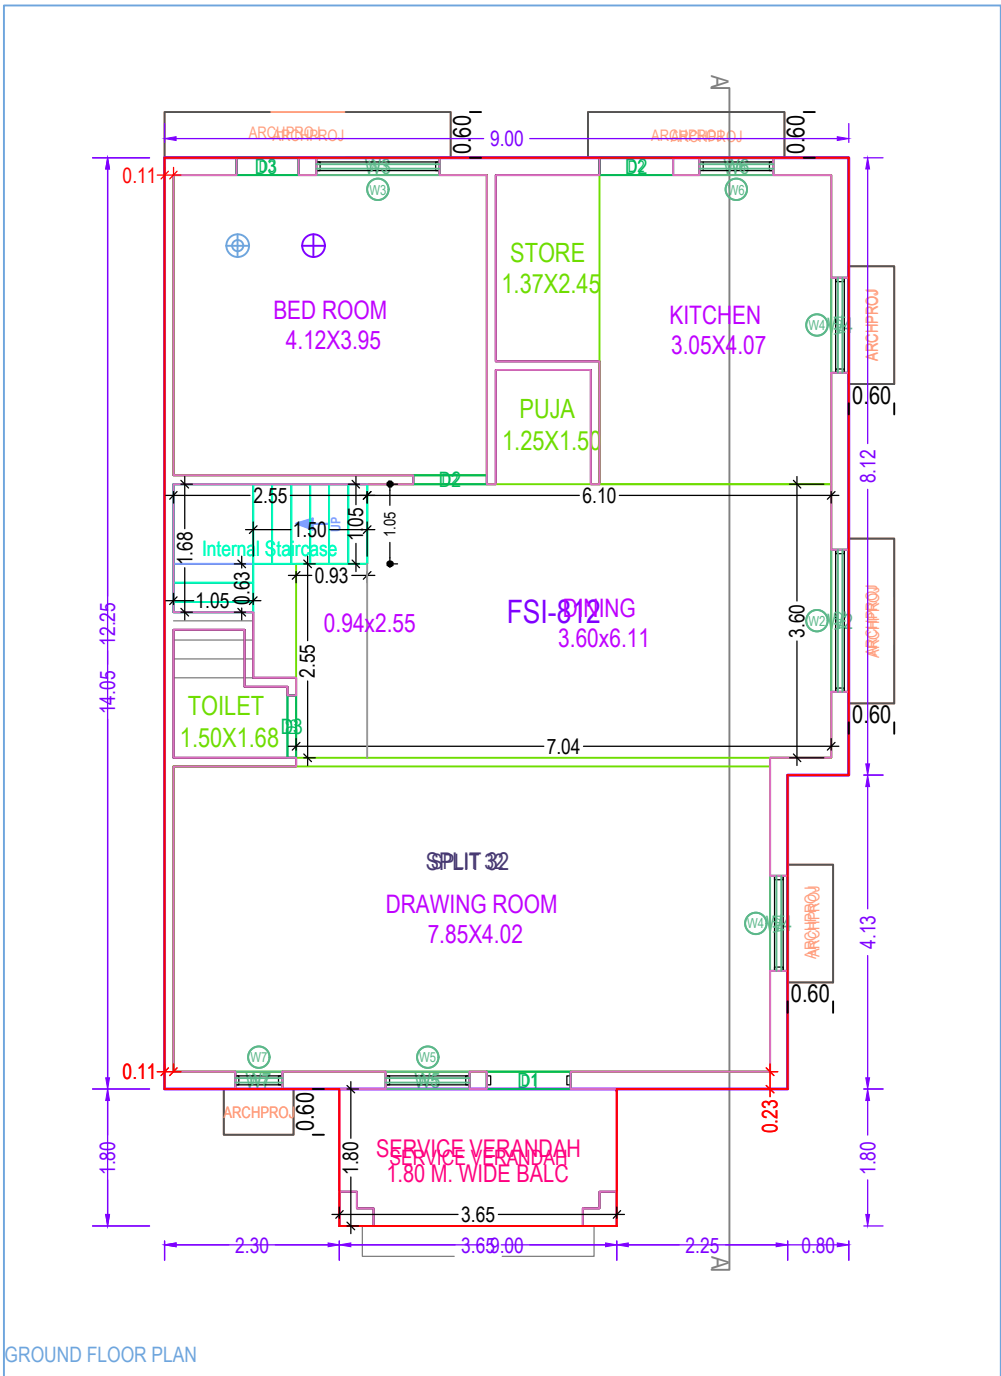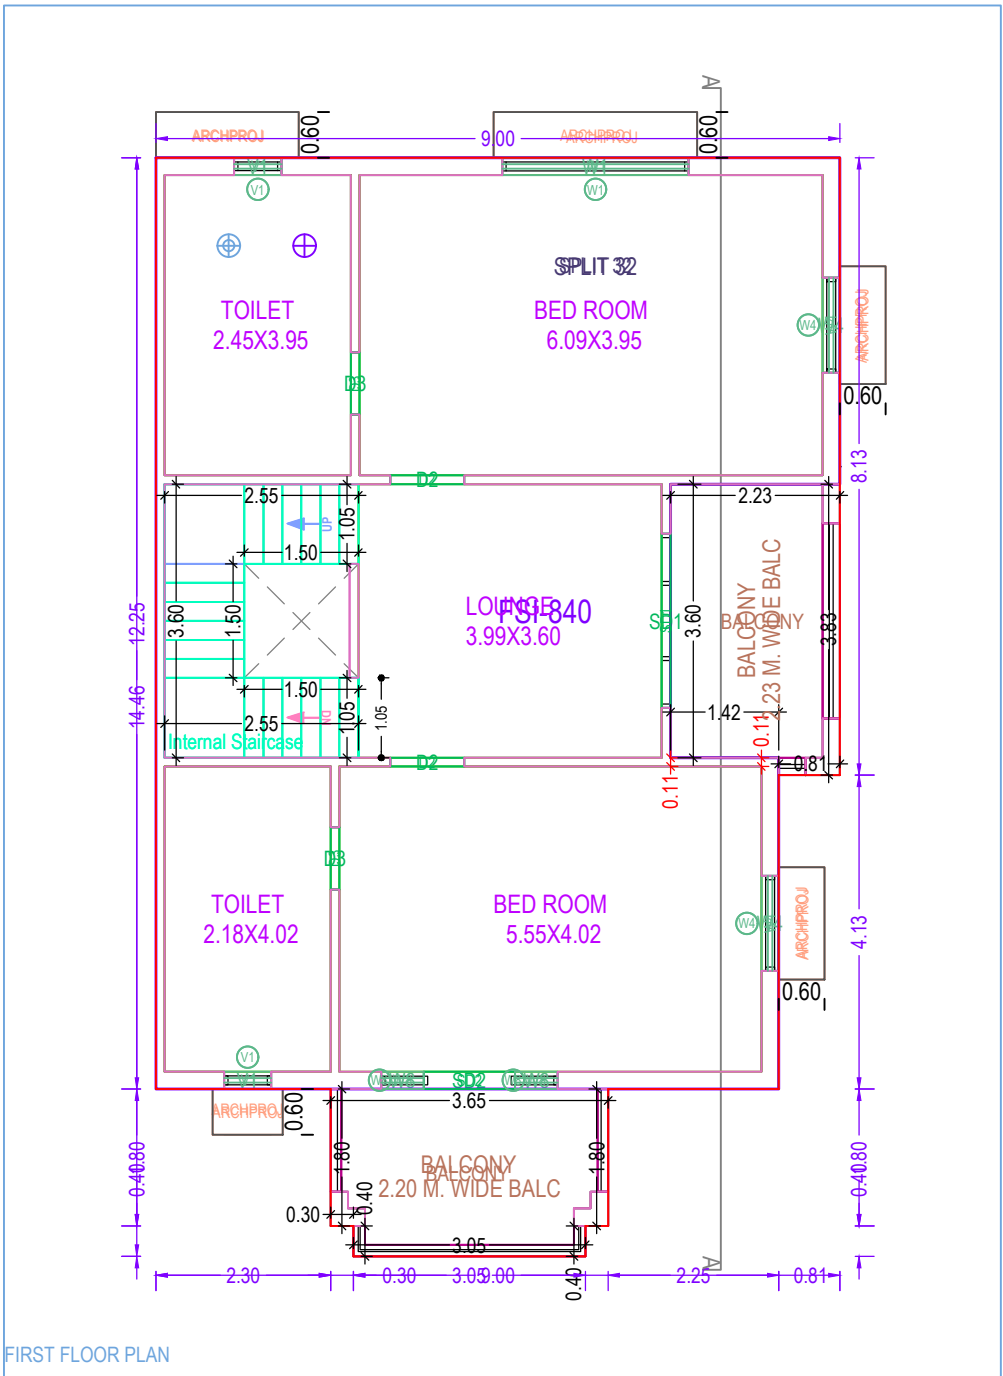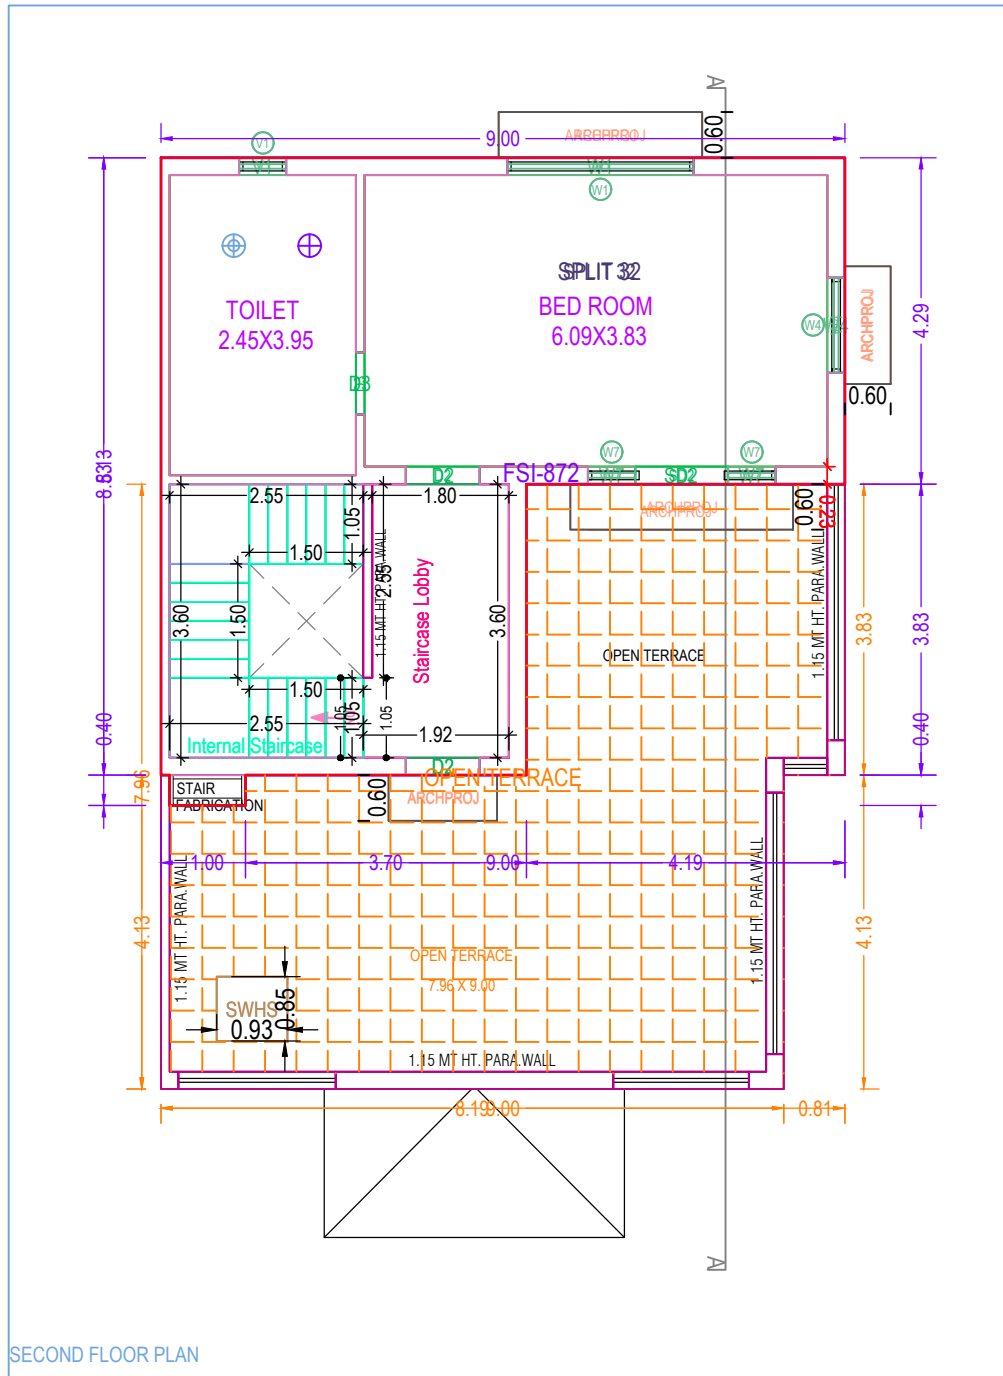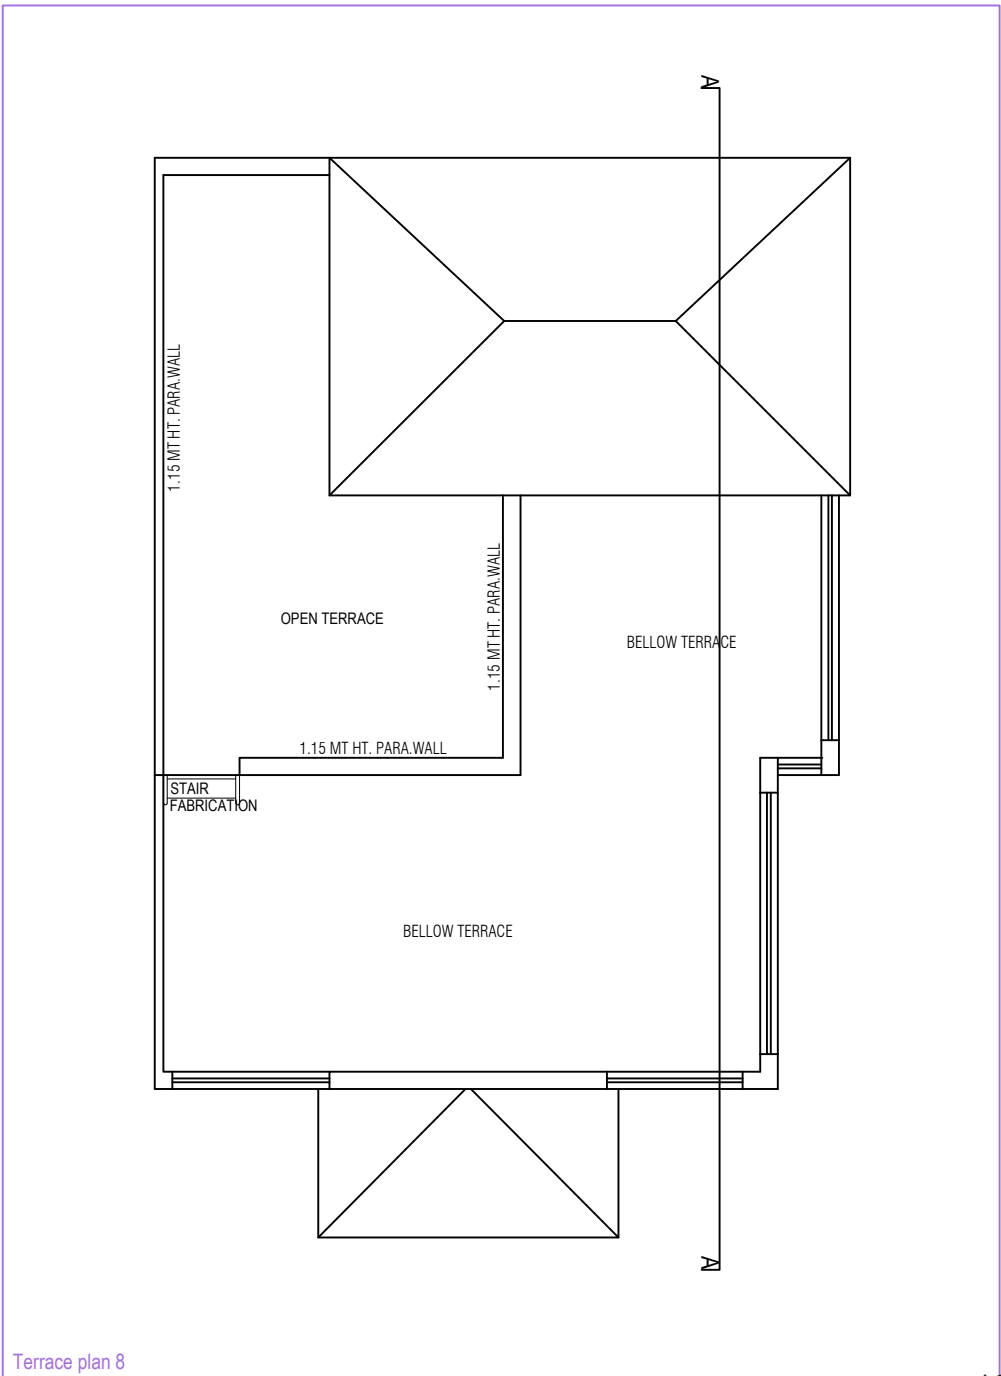


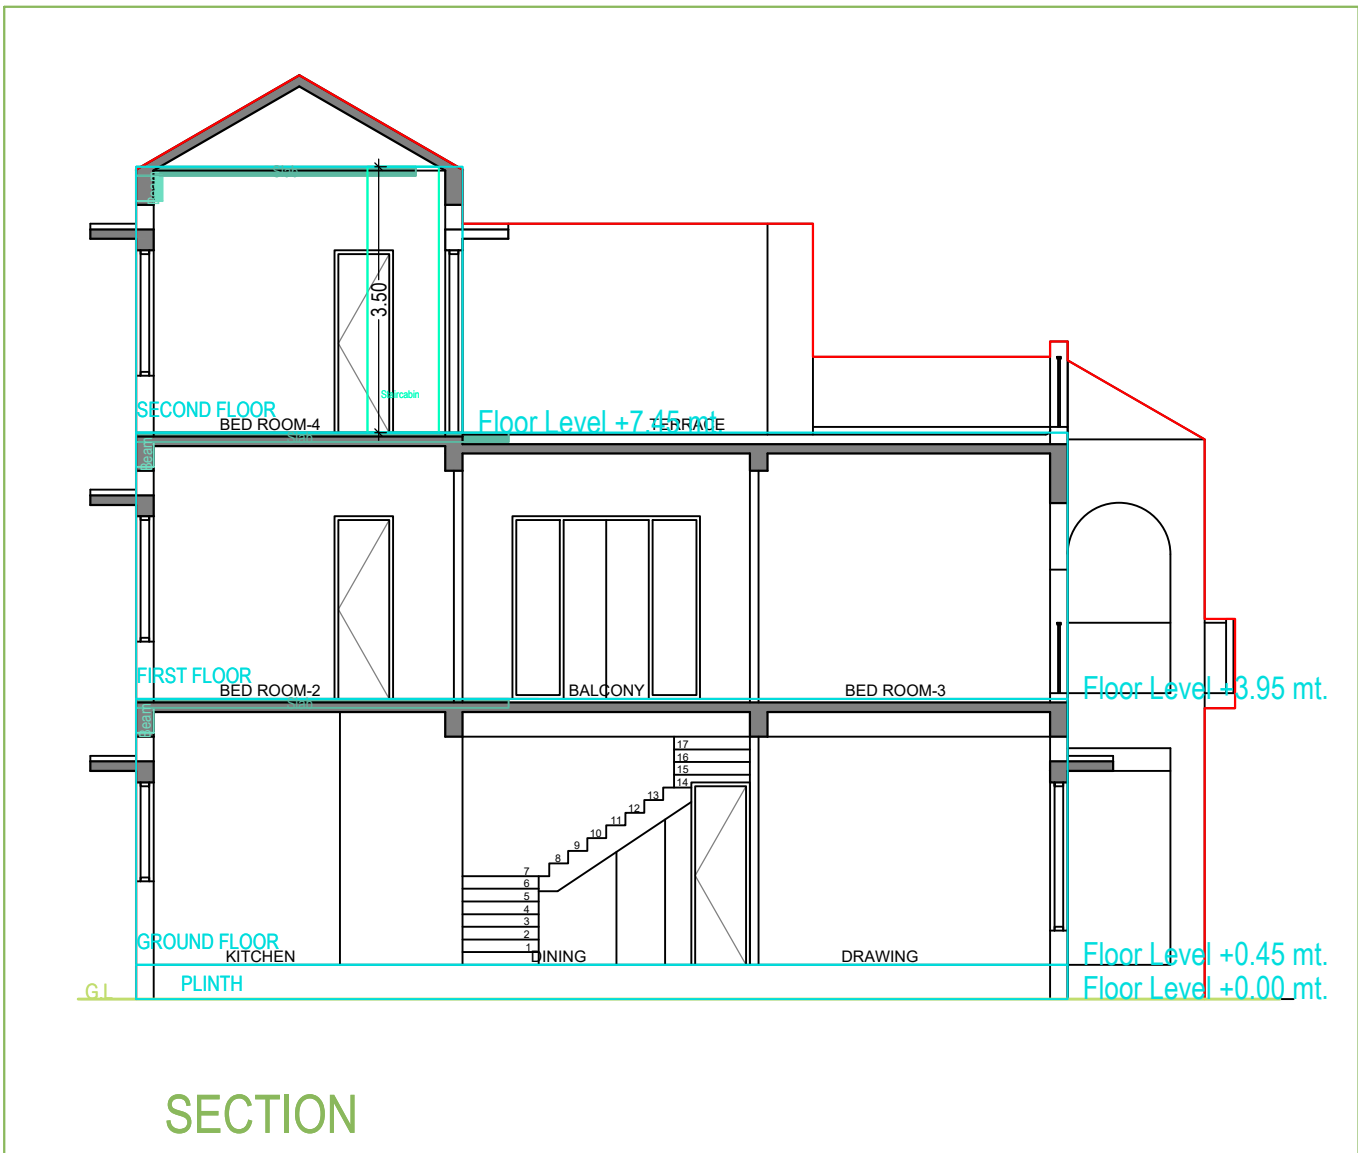
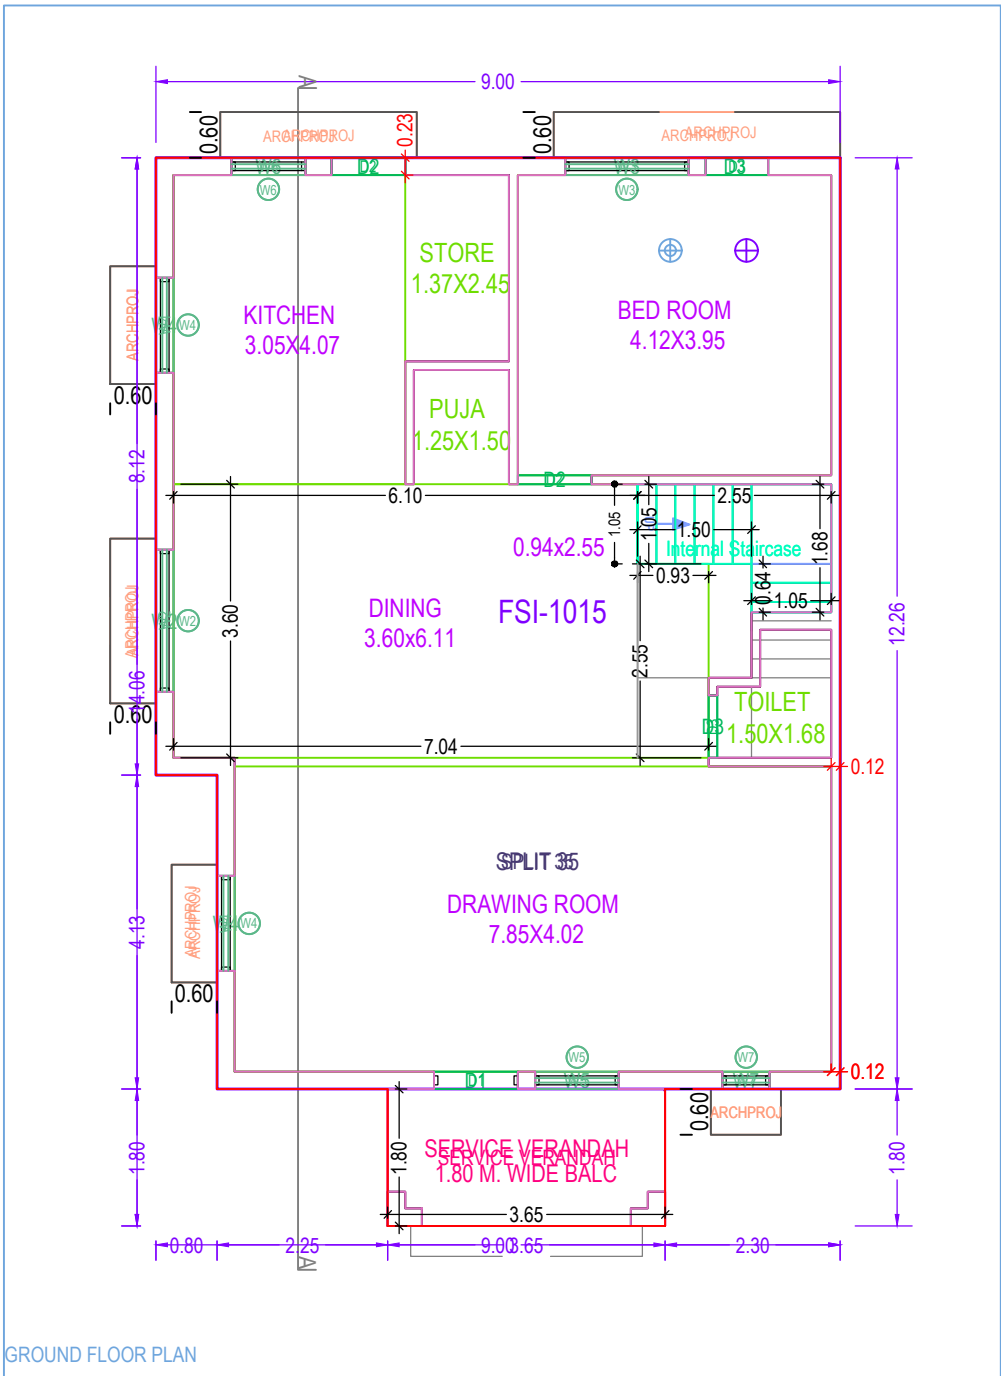
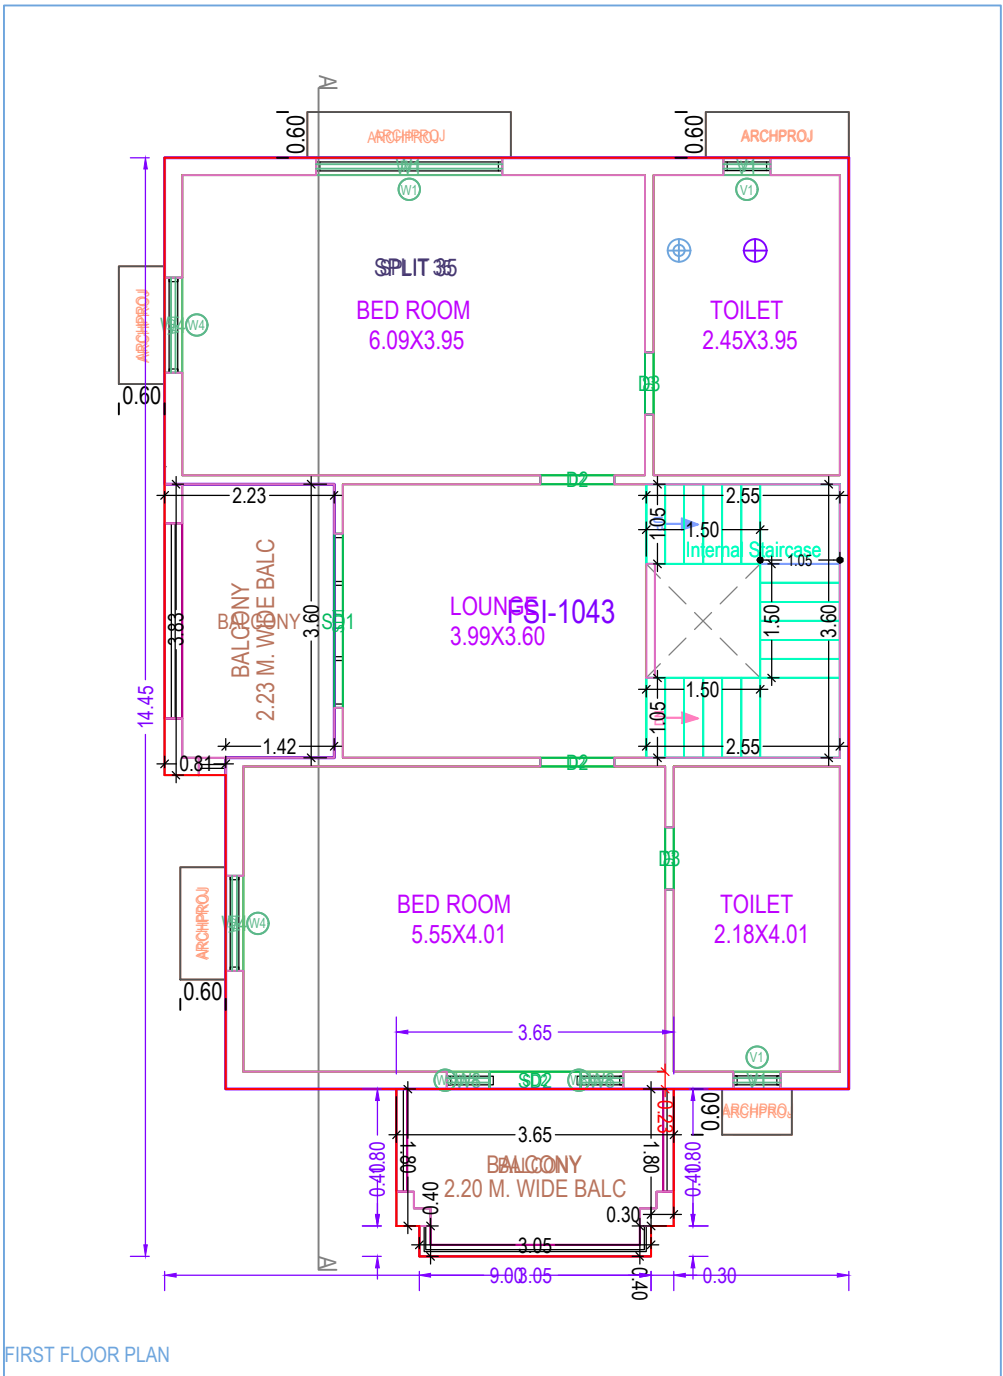
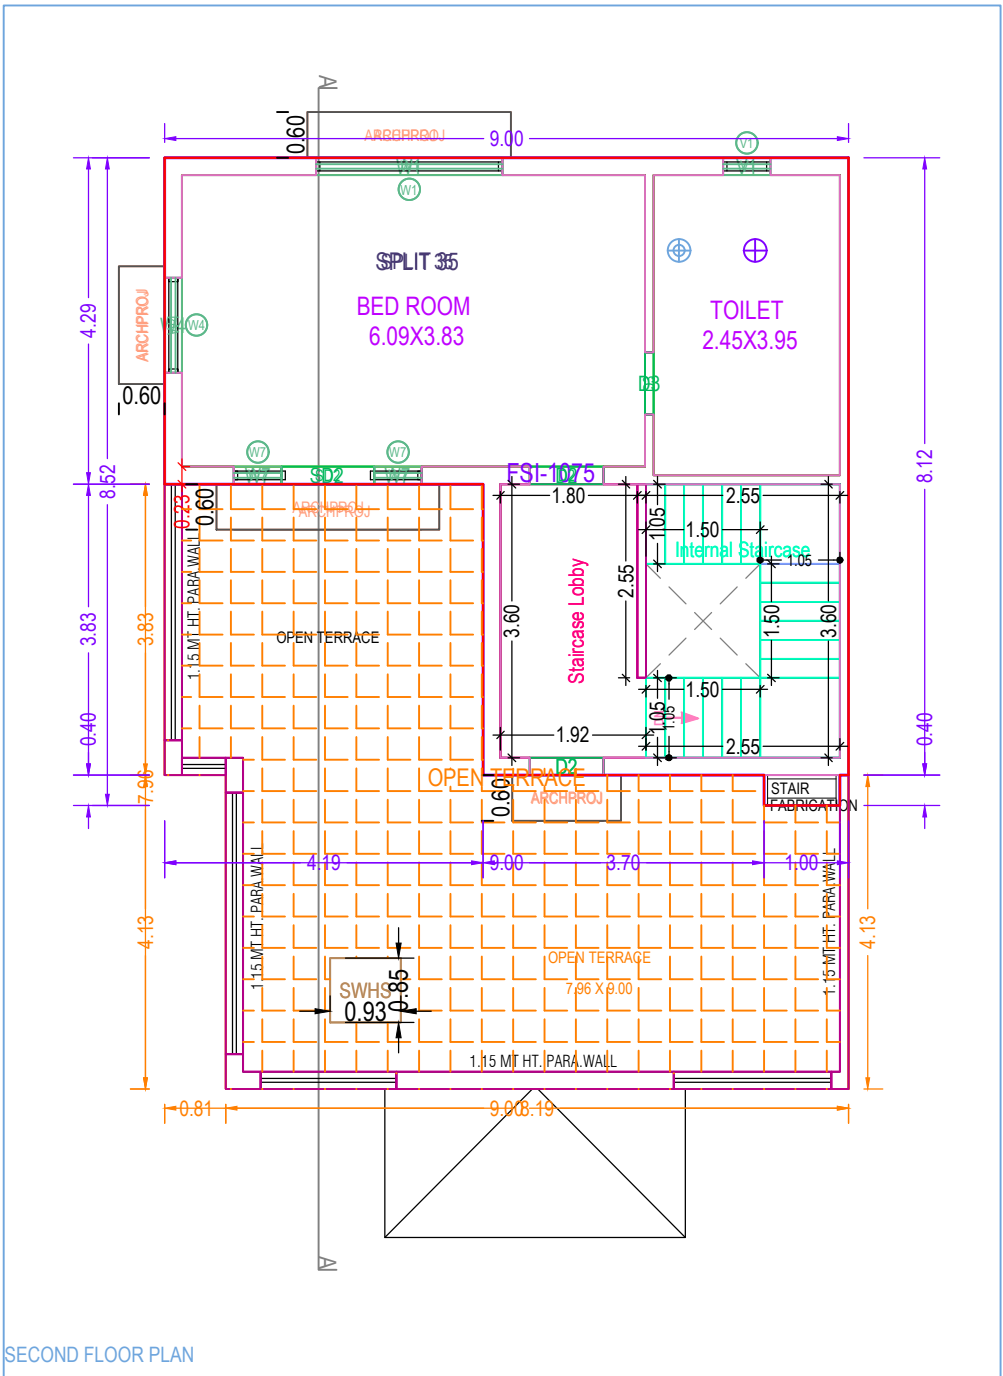
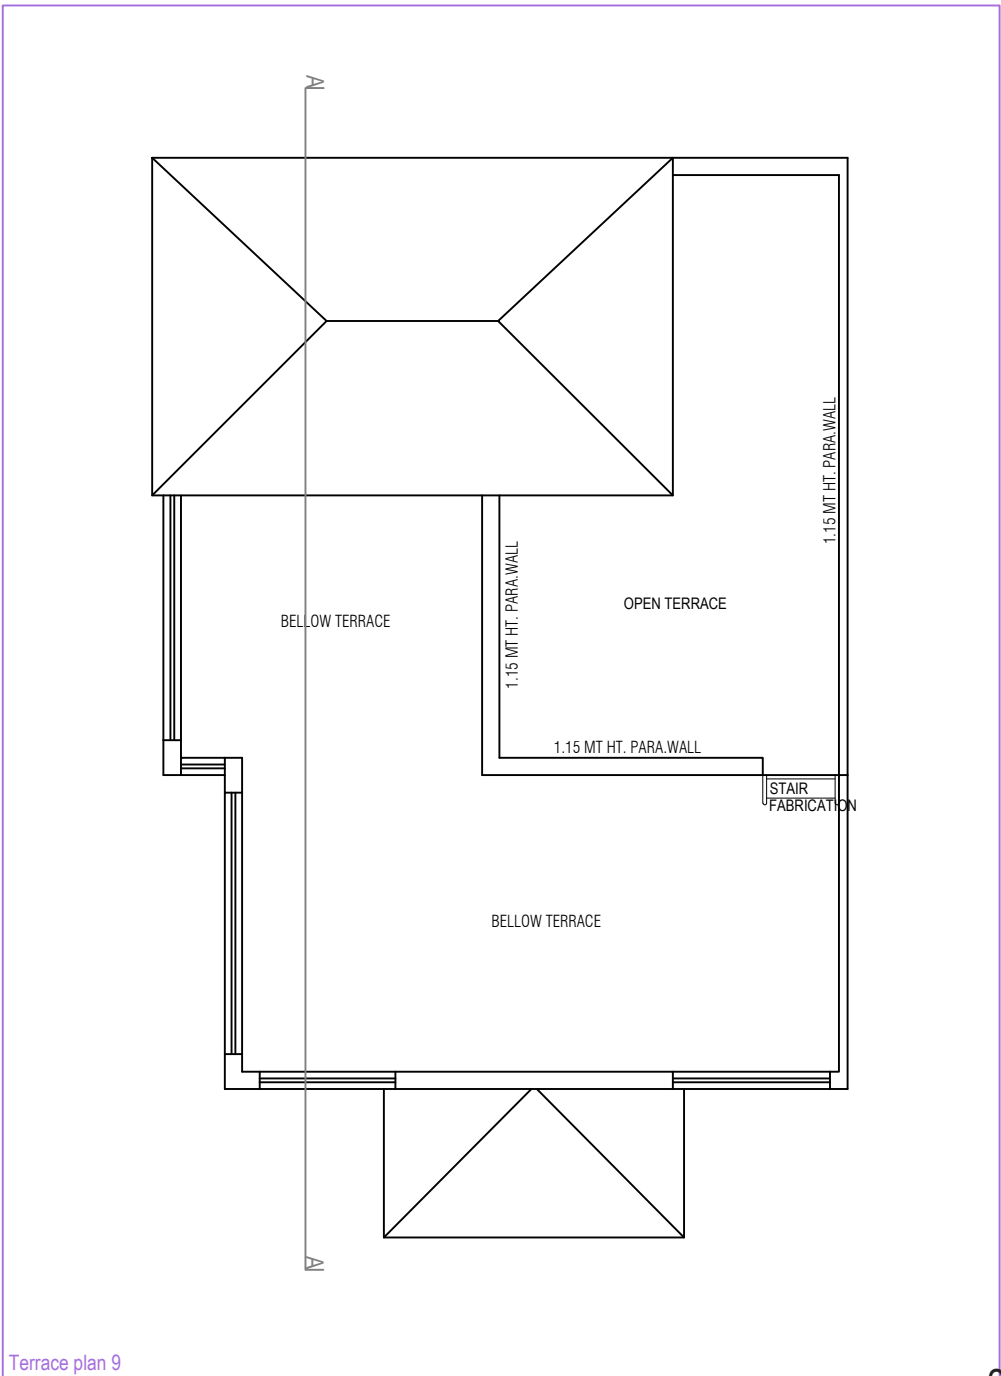


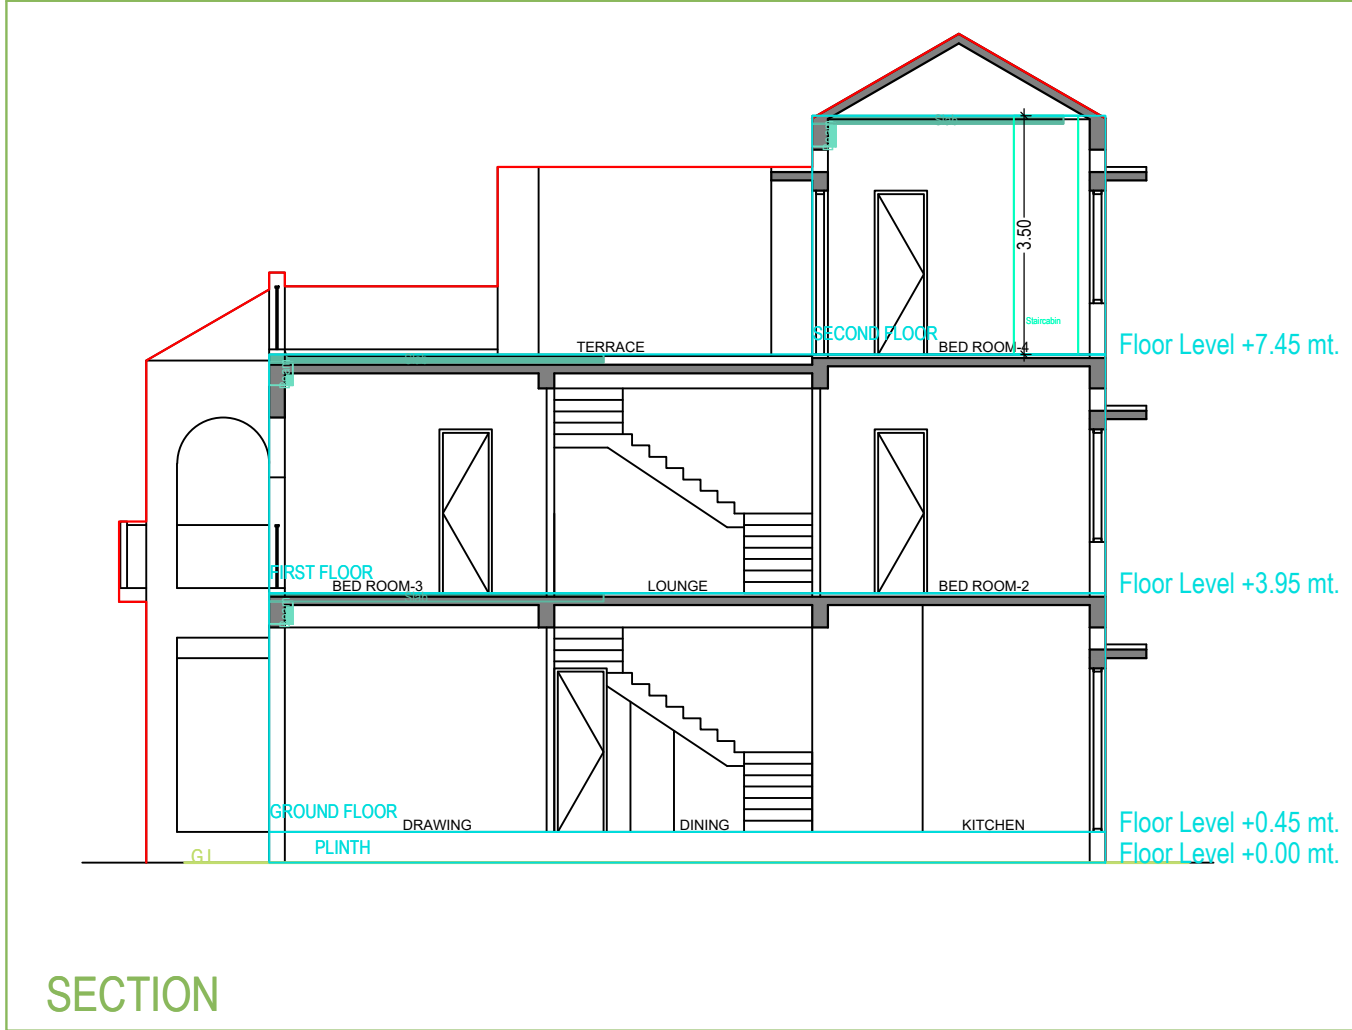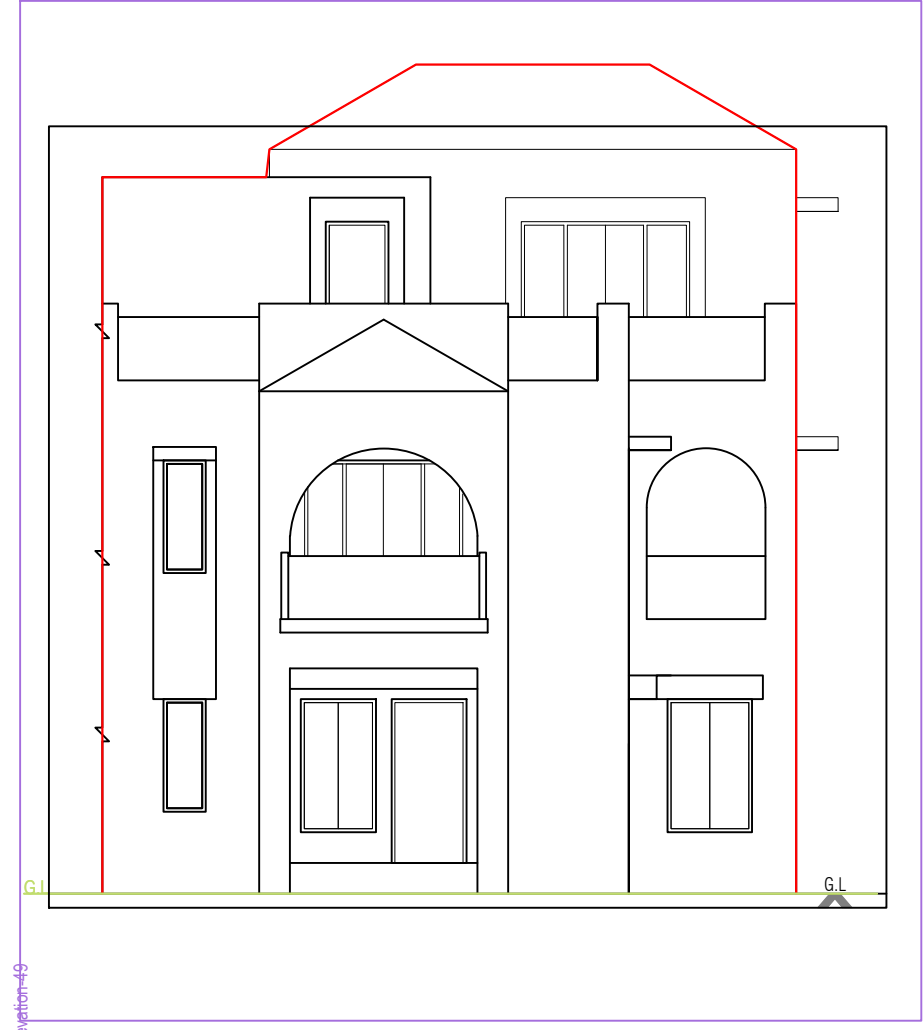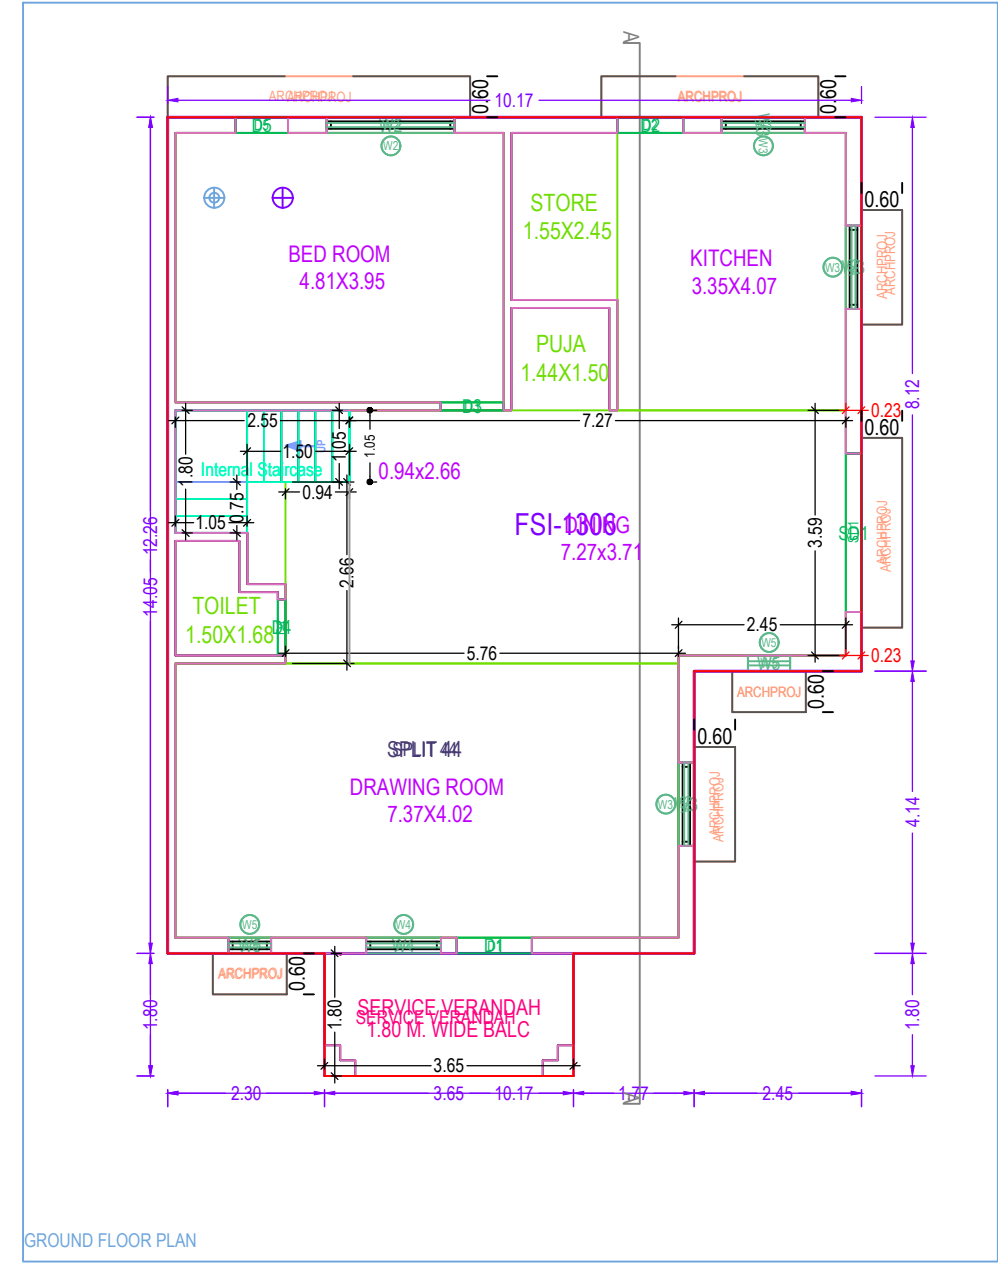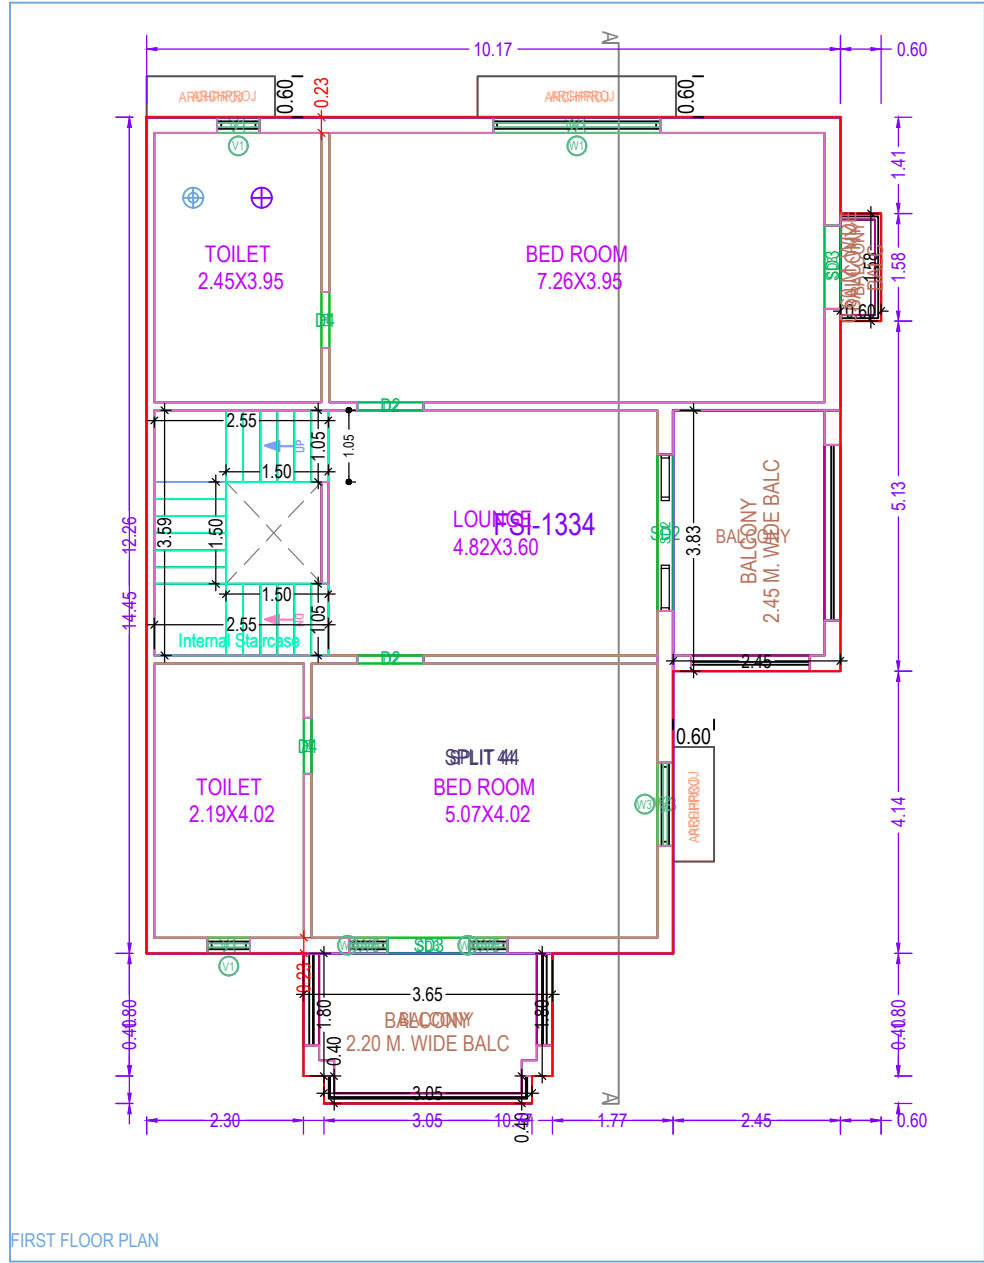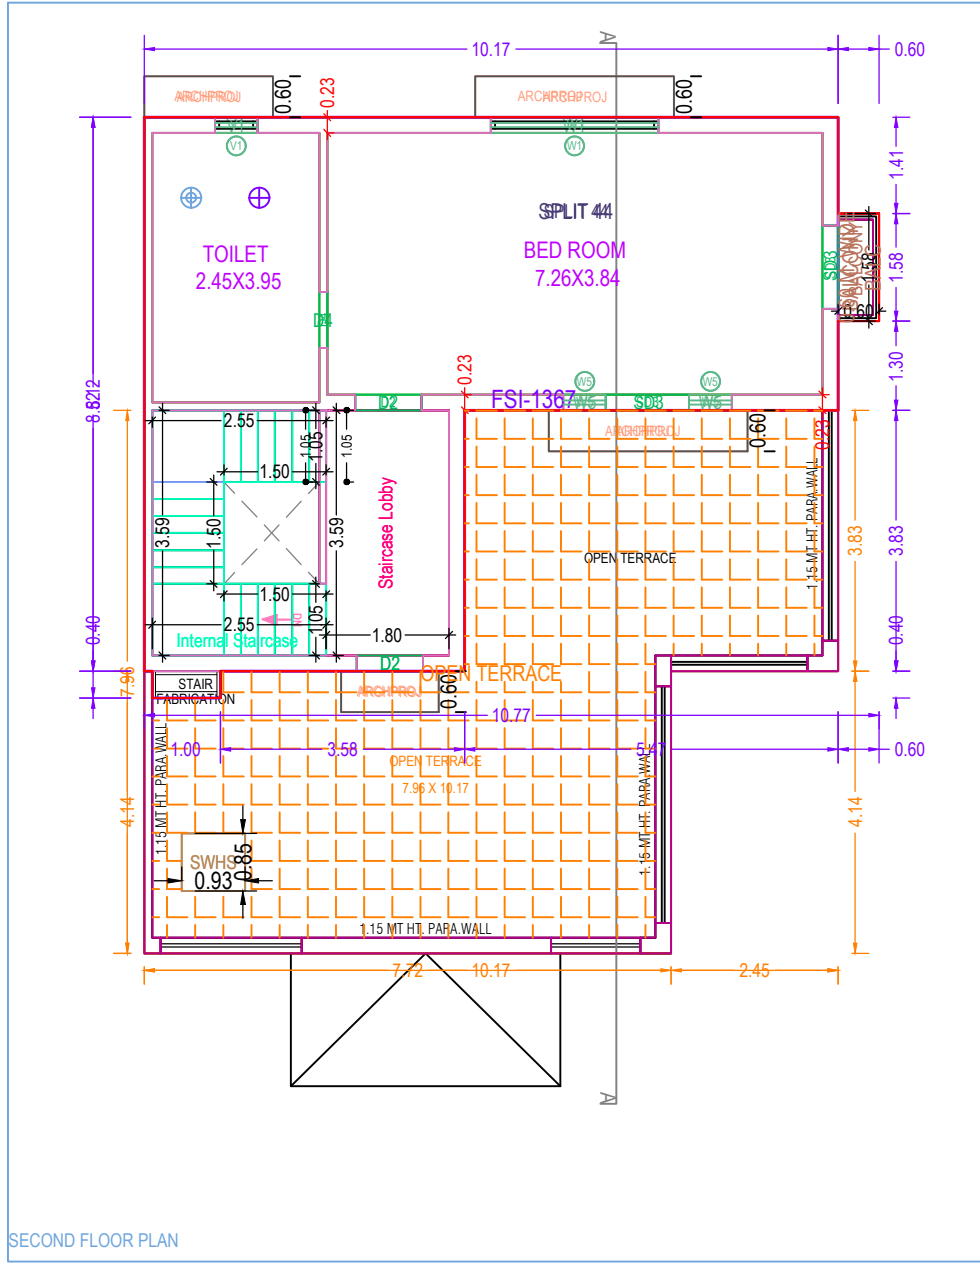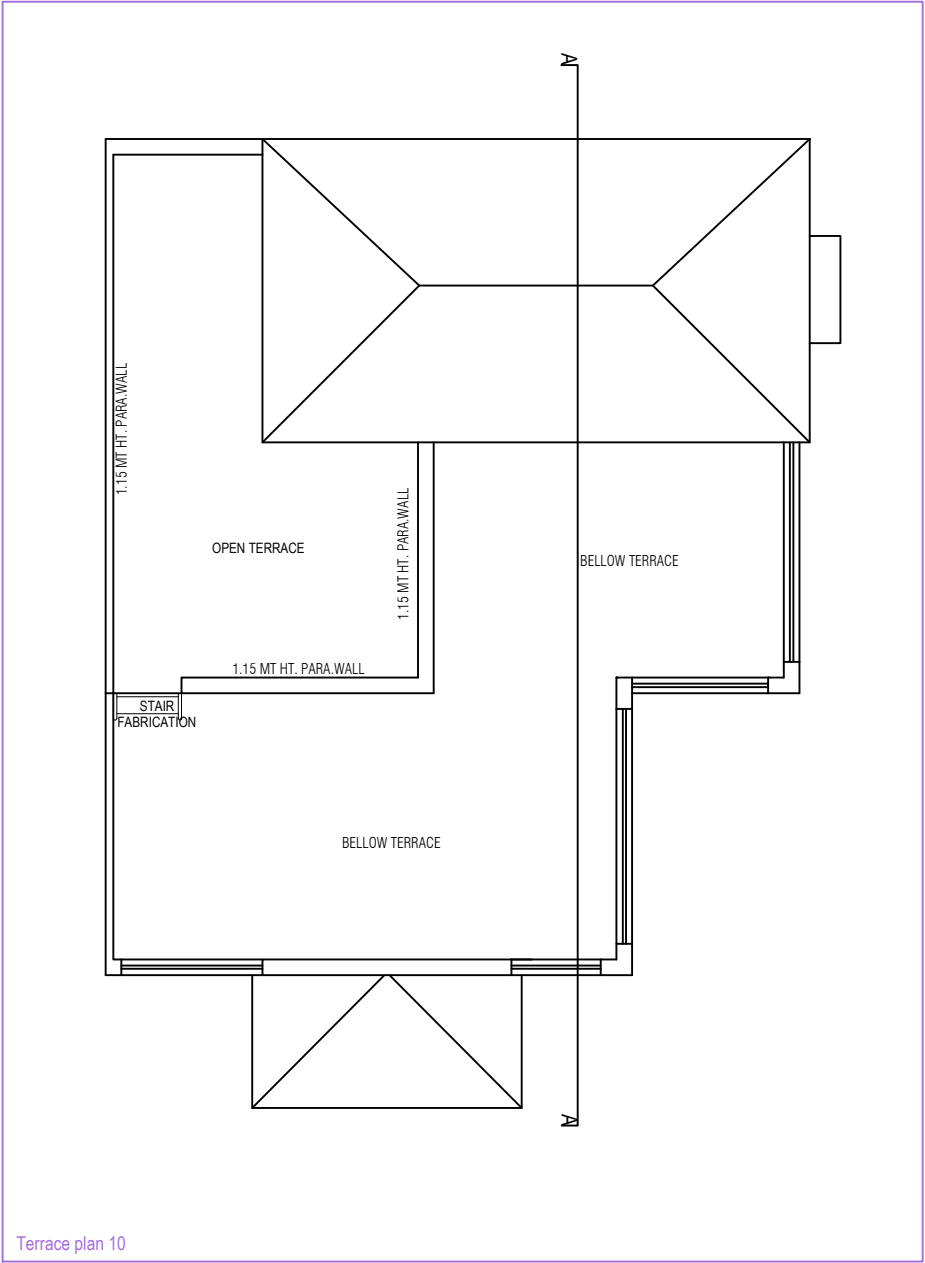


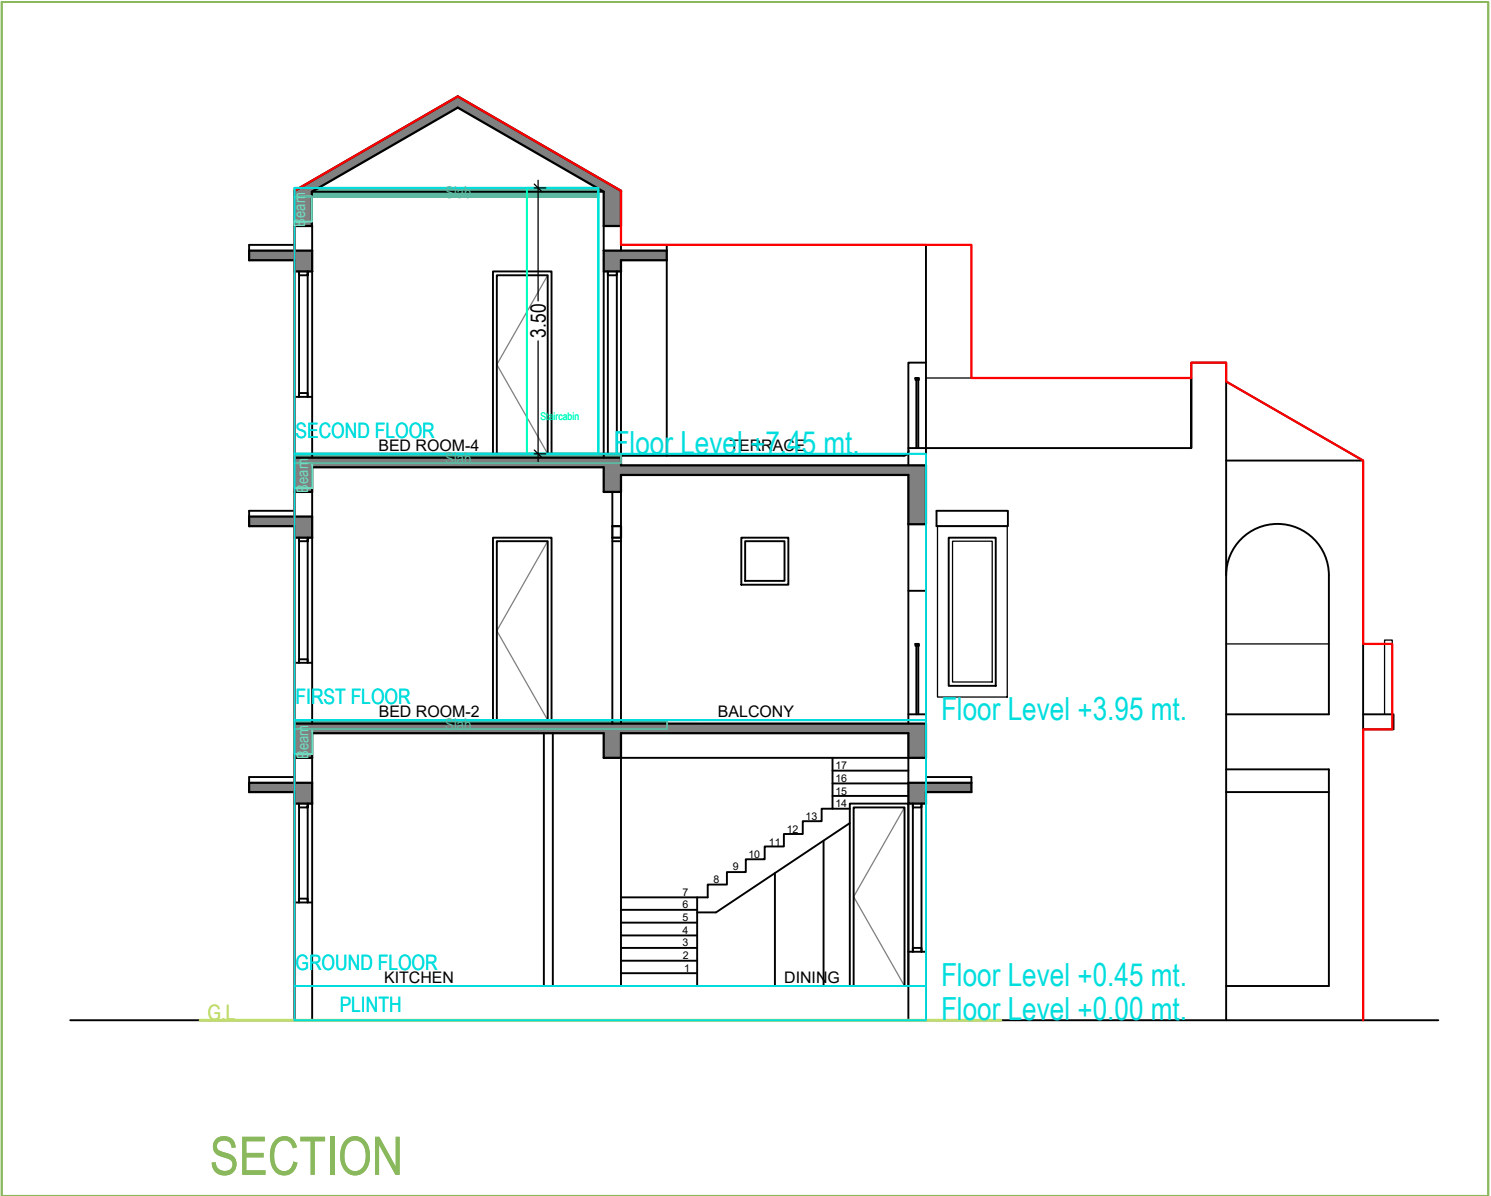
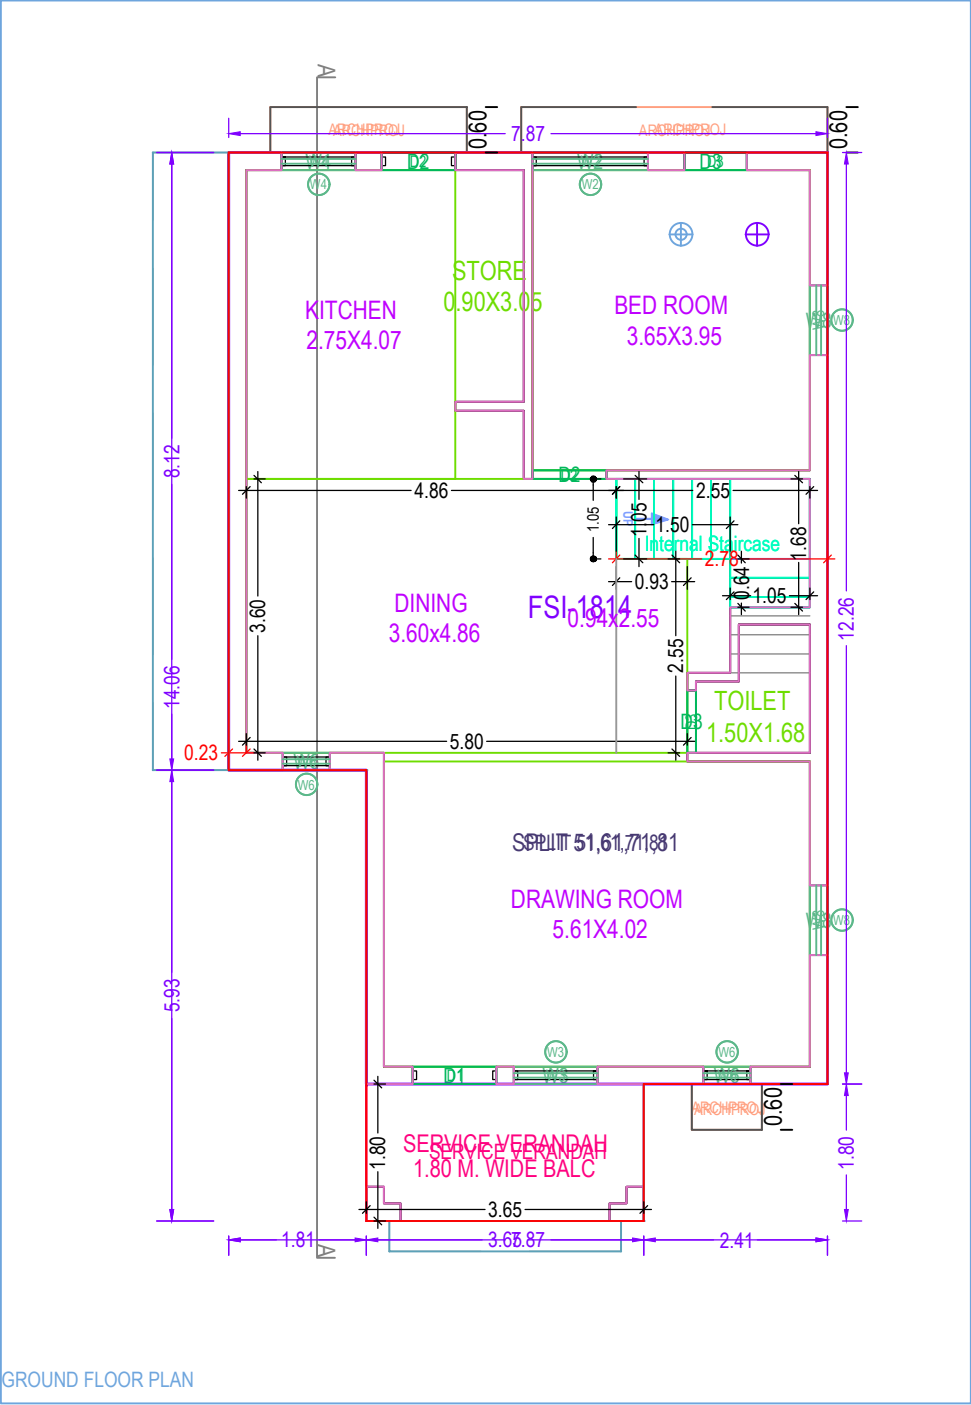
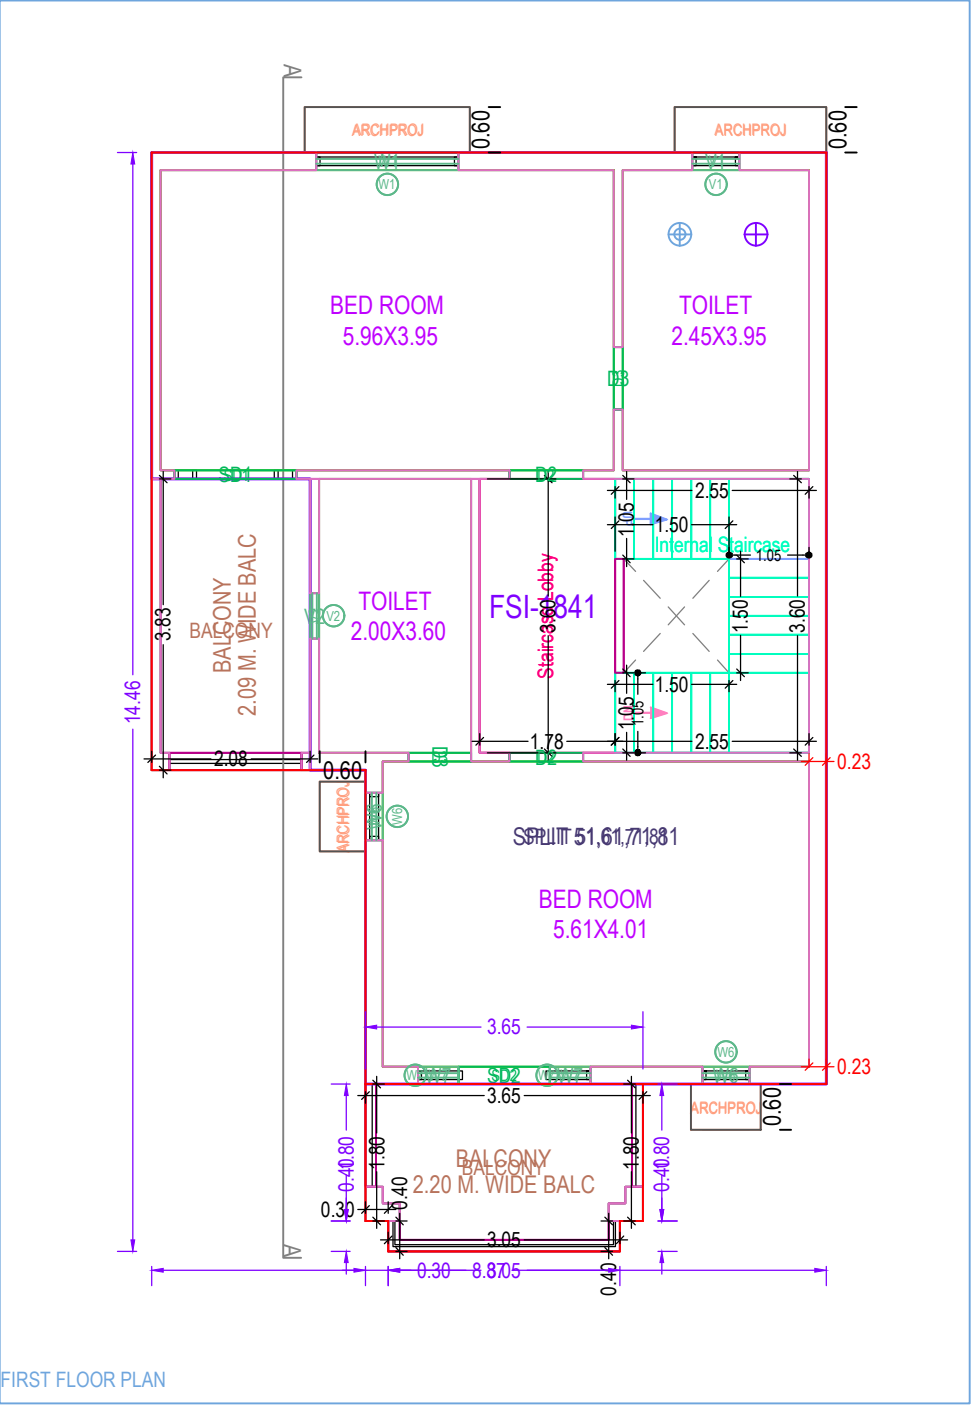
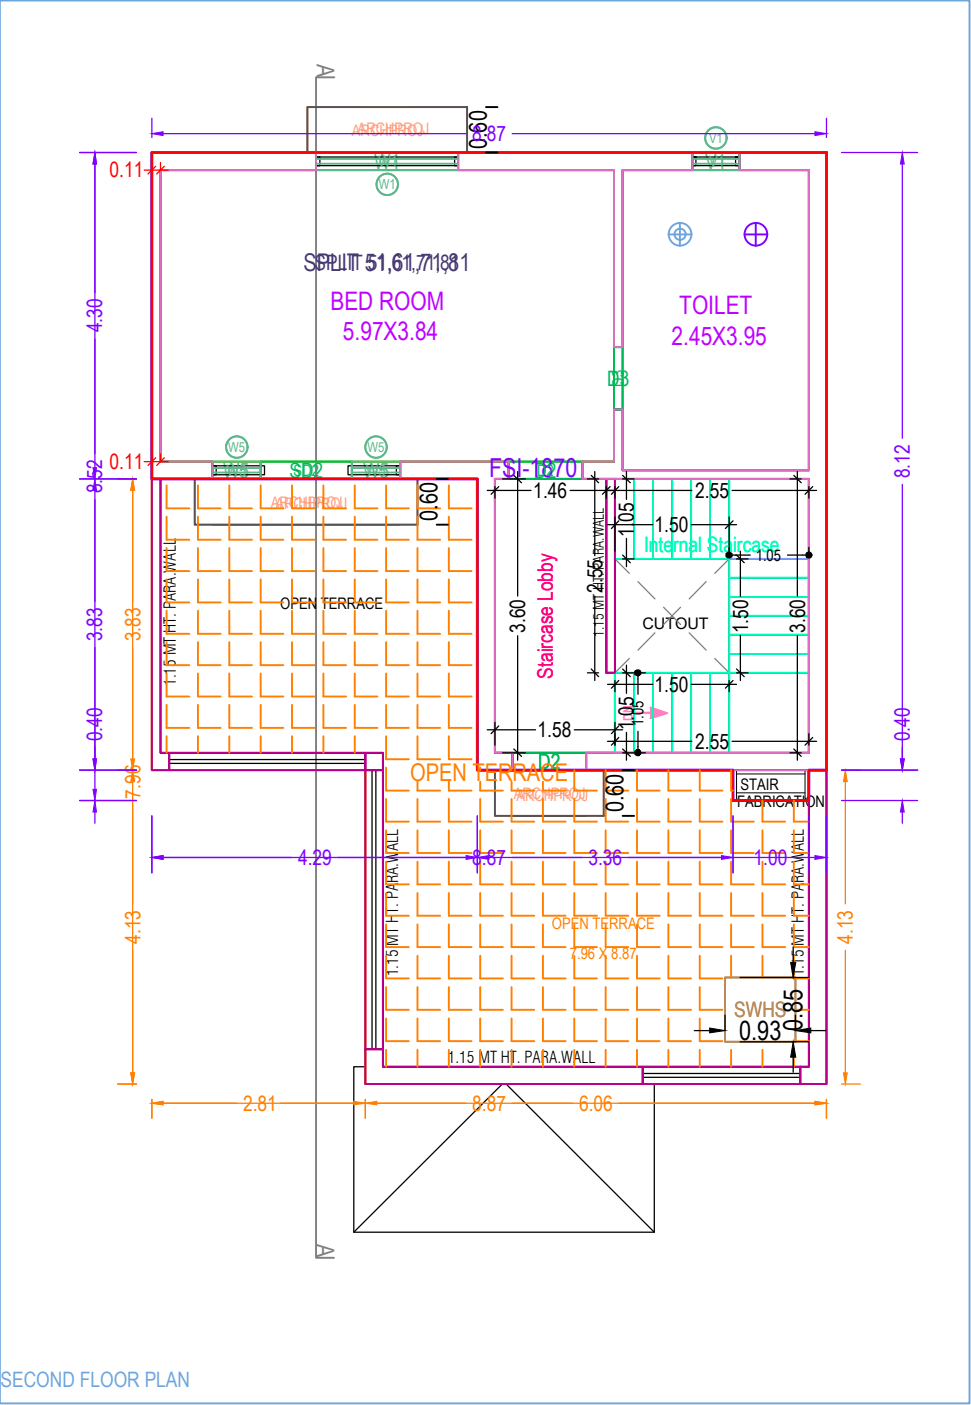
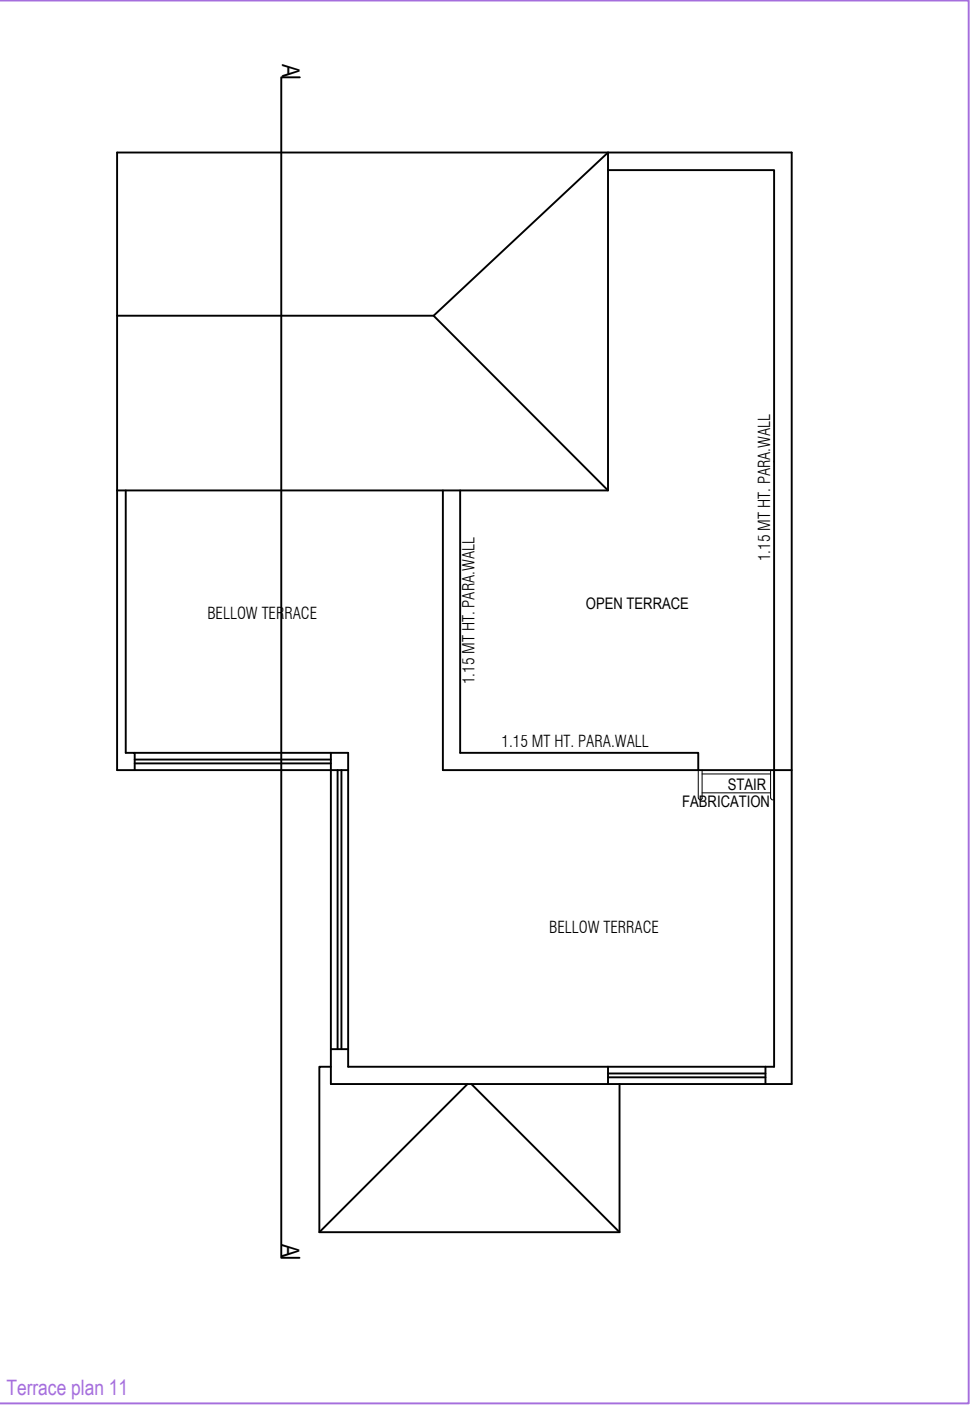



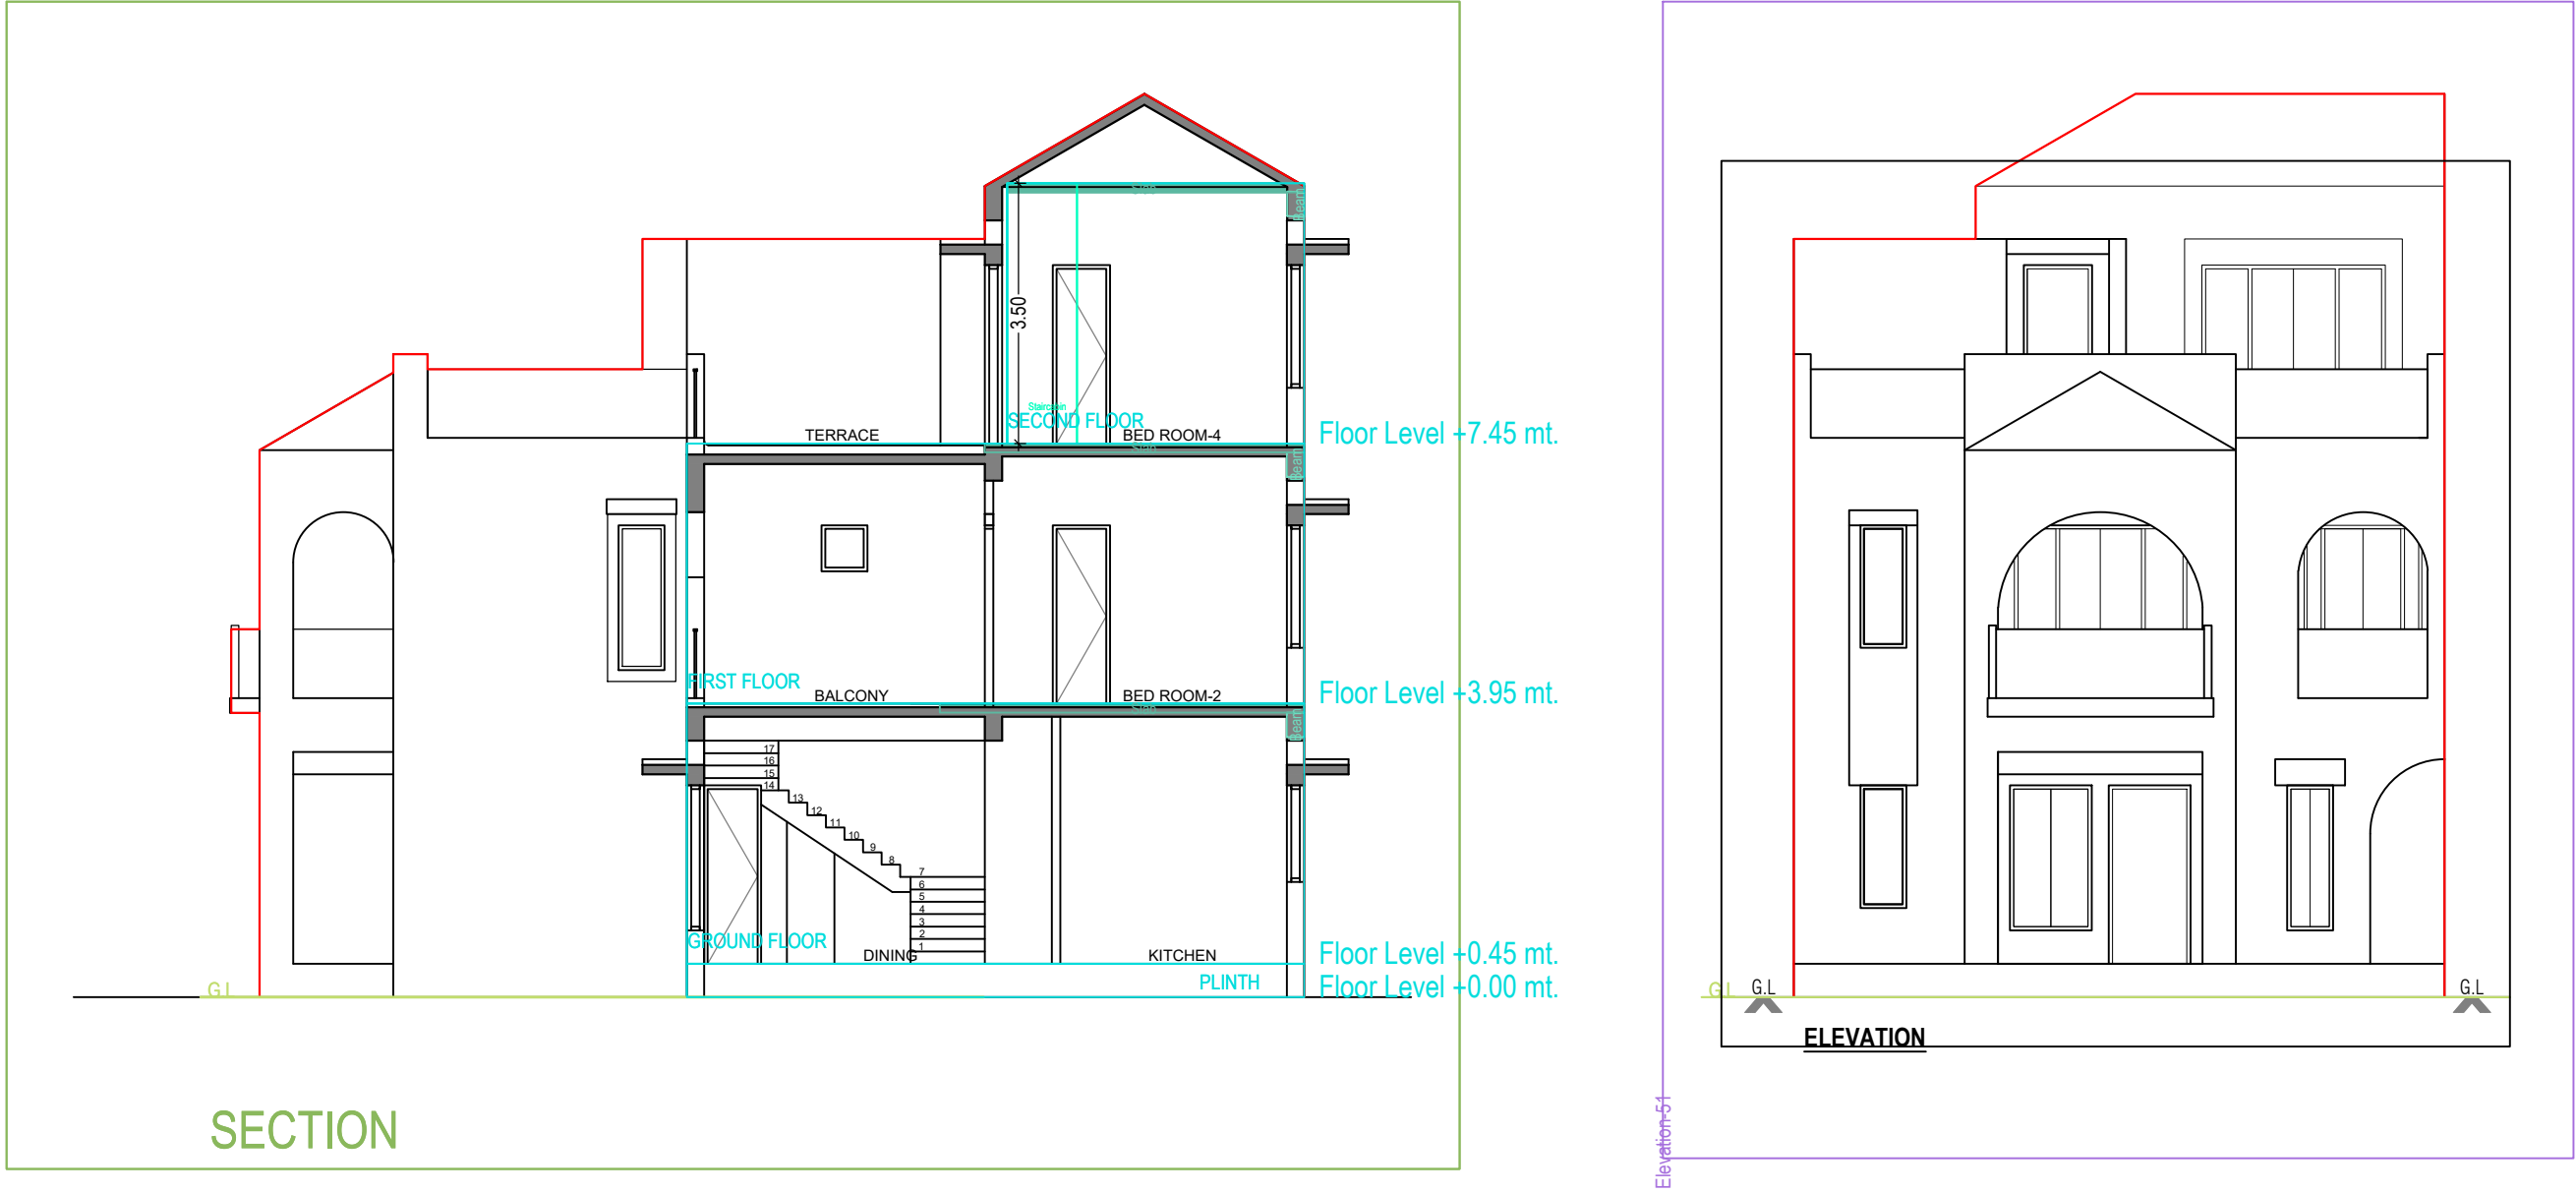
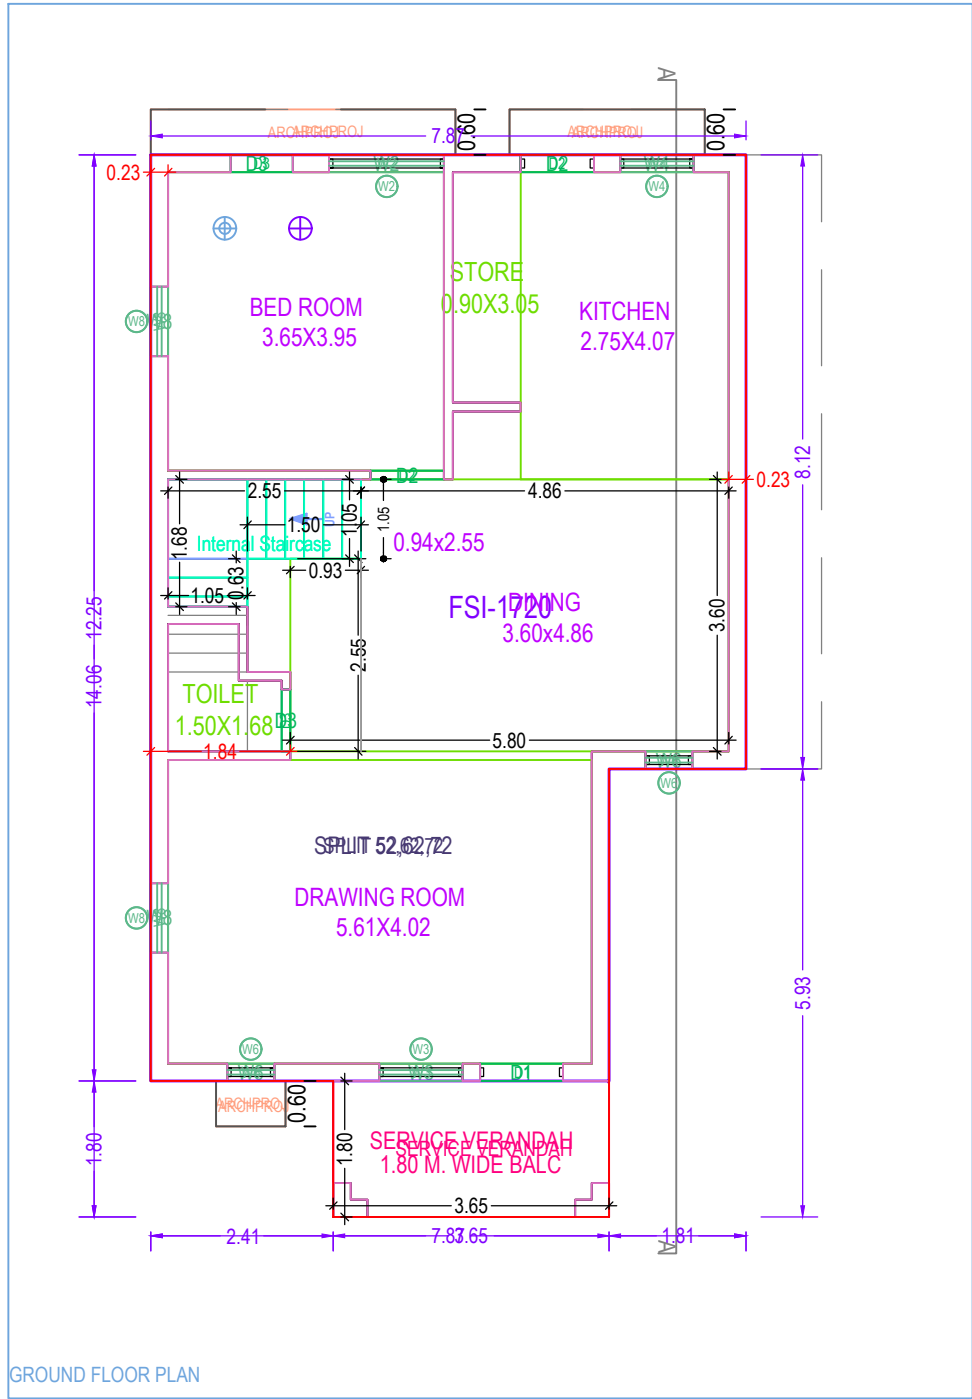
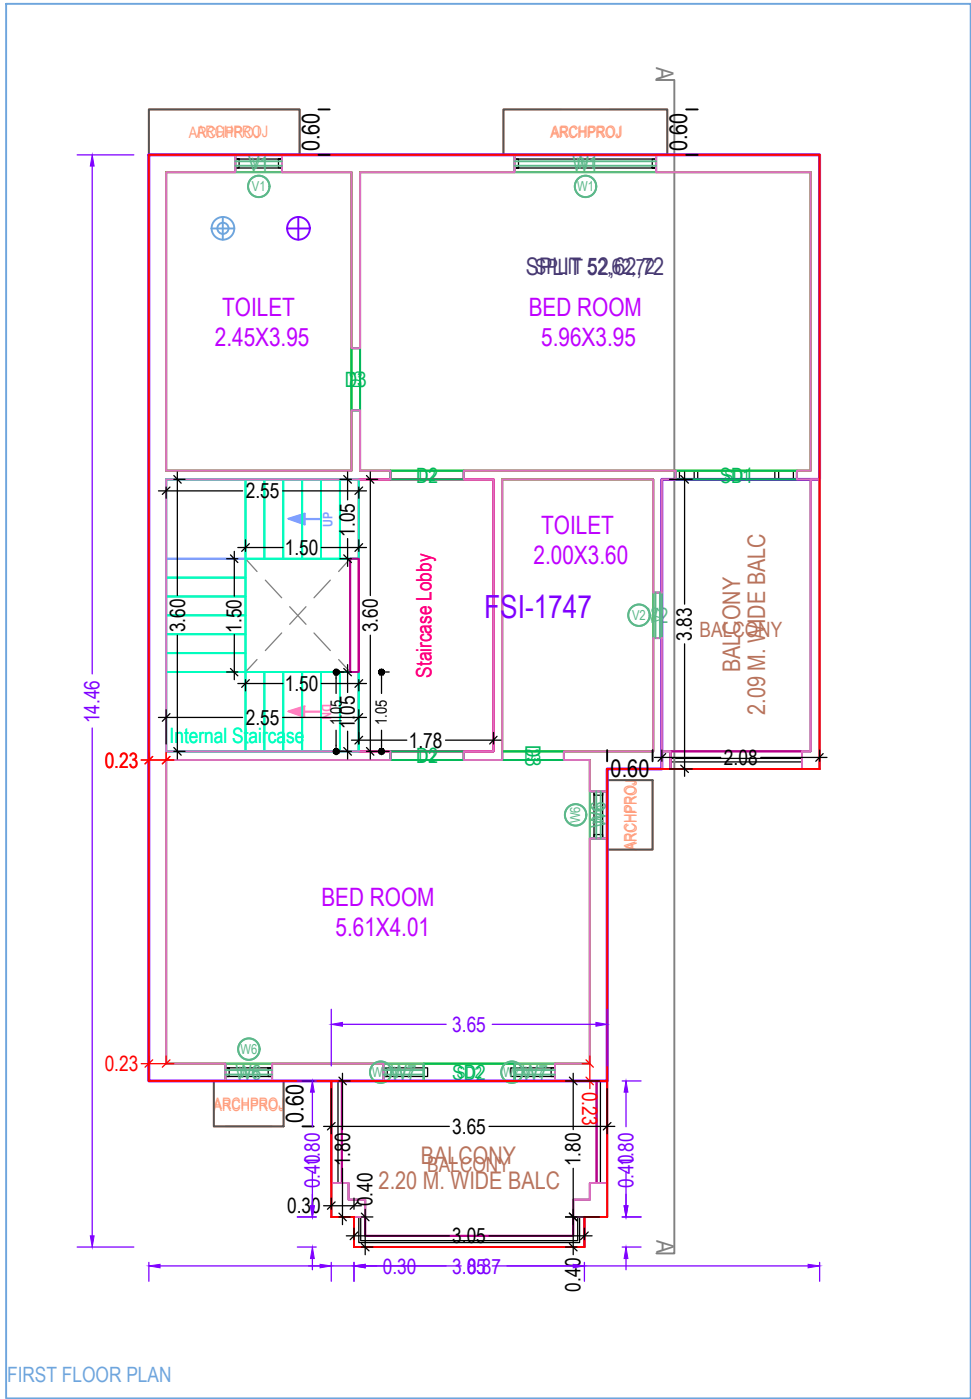
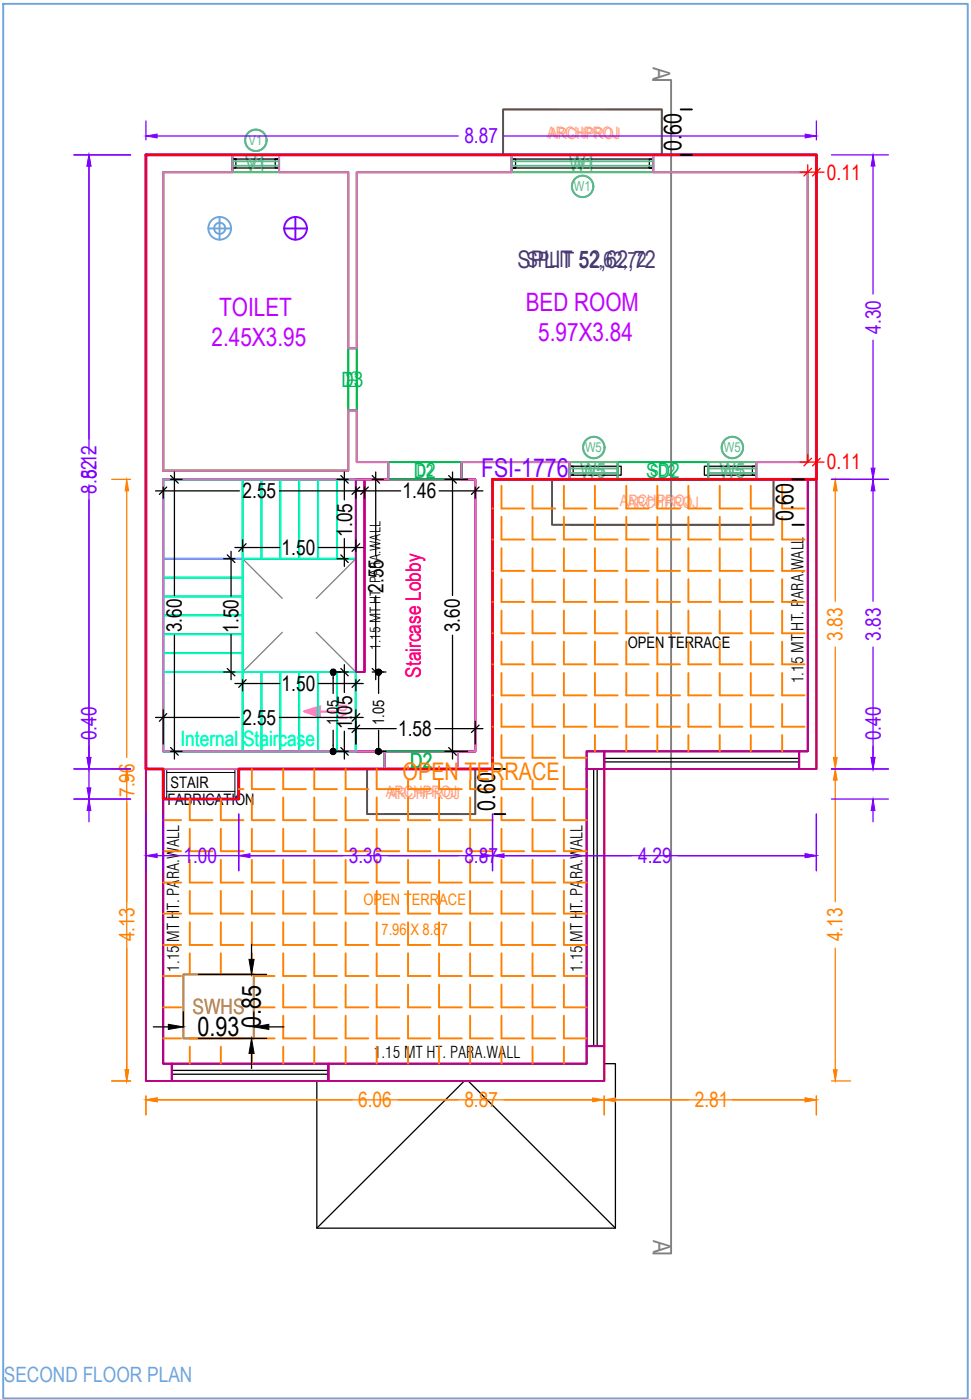
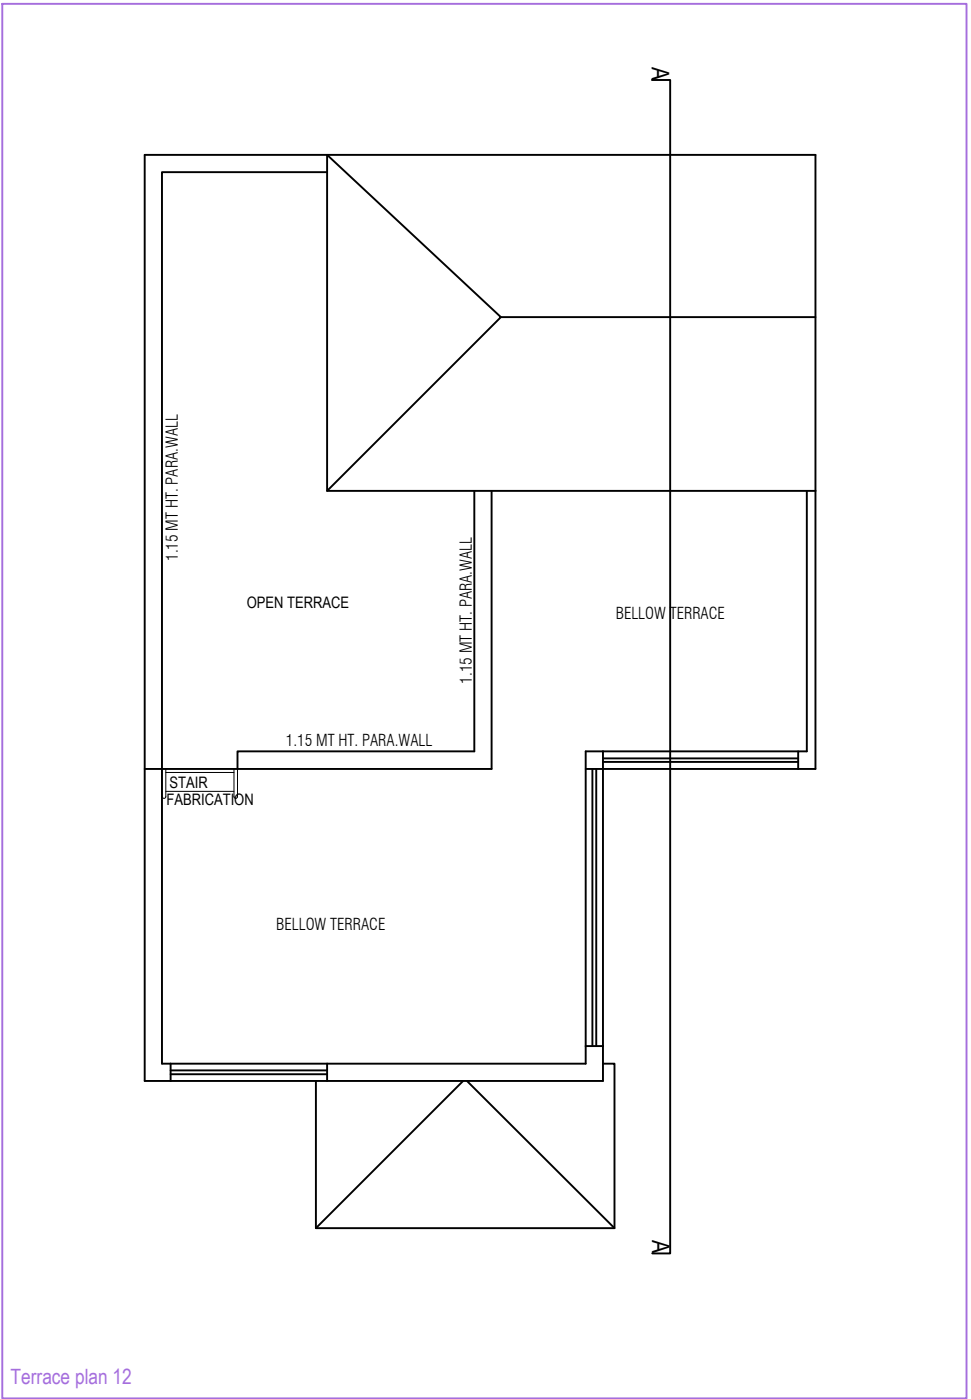



Project Title : PLAN SHOWING PROPOSED RESIDENTIAL BUILDING ON F.P.NO.-50+50/P/1 [REVENUE SURVEY NO. 50,50/P/1 , (O.P.NO.-: 50+50/P/1) OF MOJE. :- SONARDA , TALUKA.-: GANDHINAGAR, DISTRICT. :- GANDHINAGAR]
UNIT NO.- 88

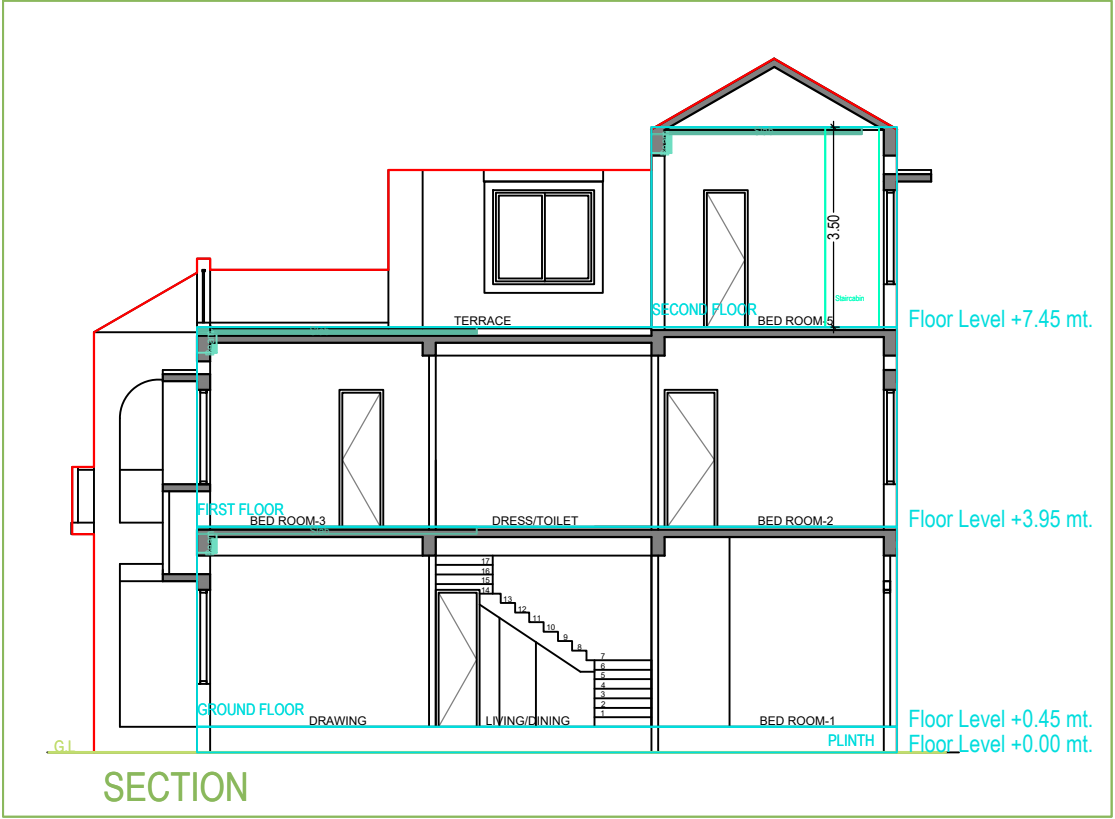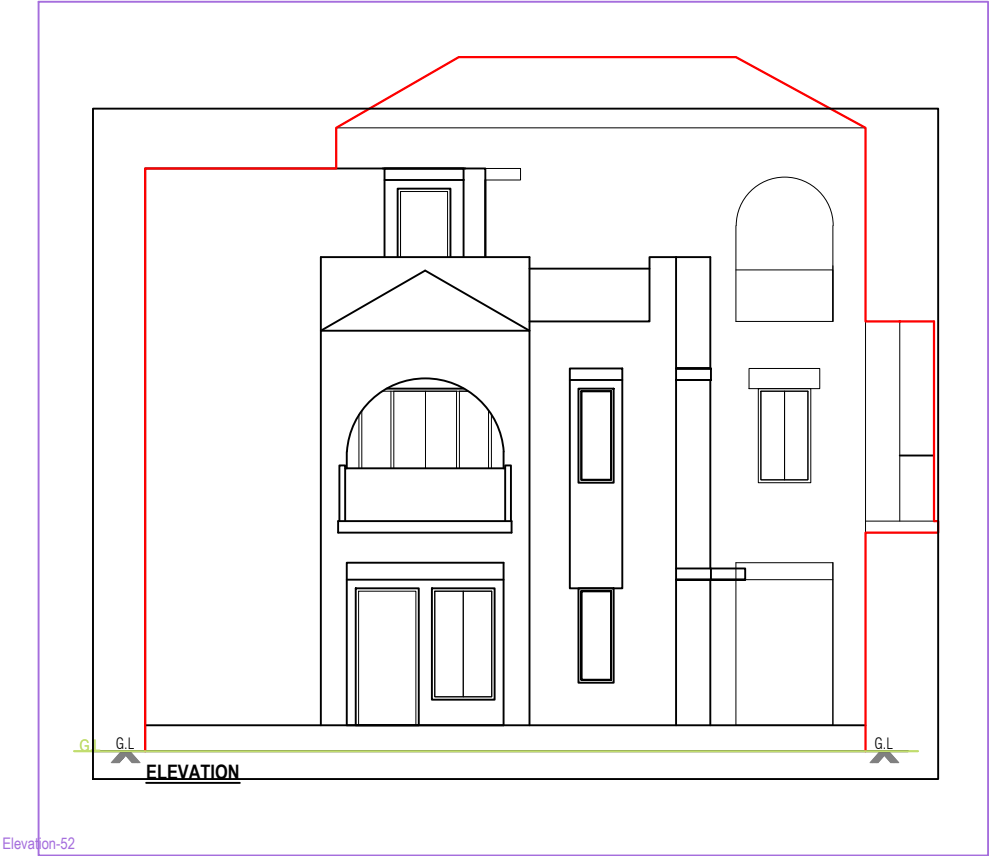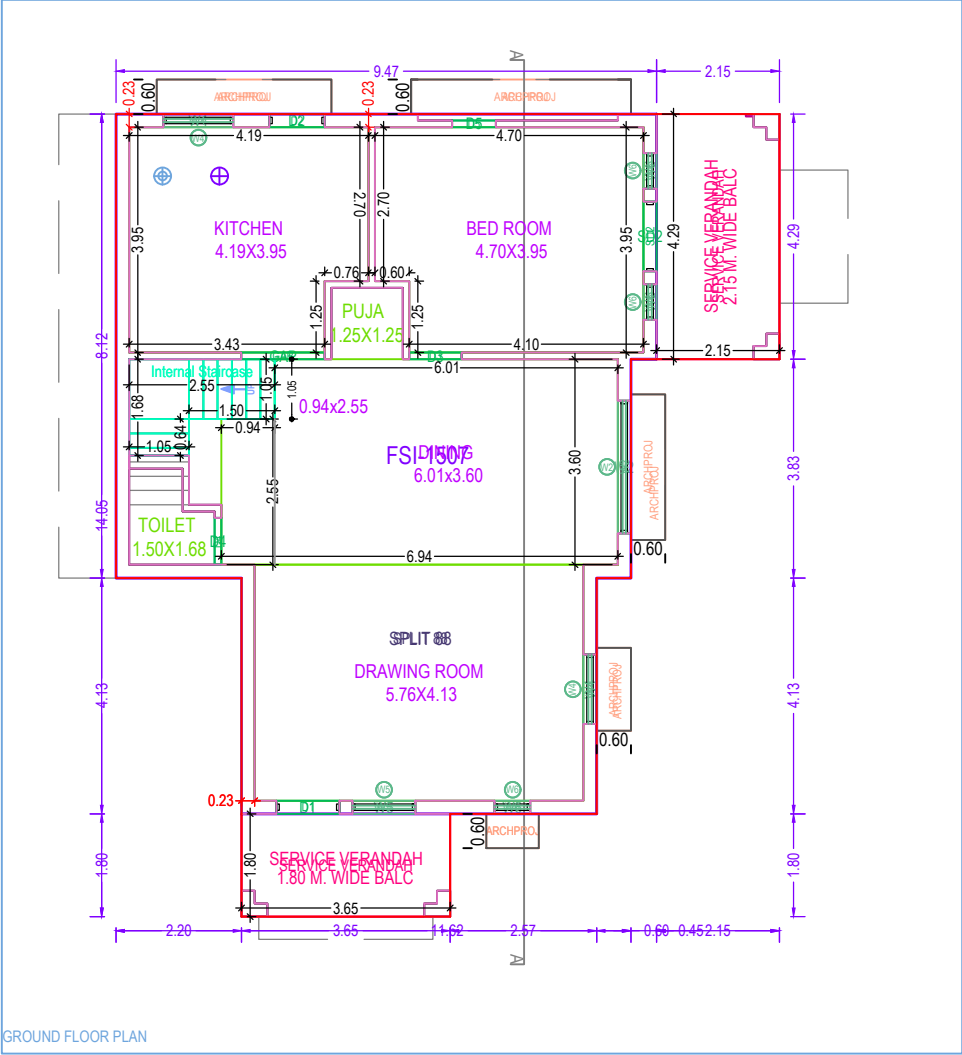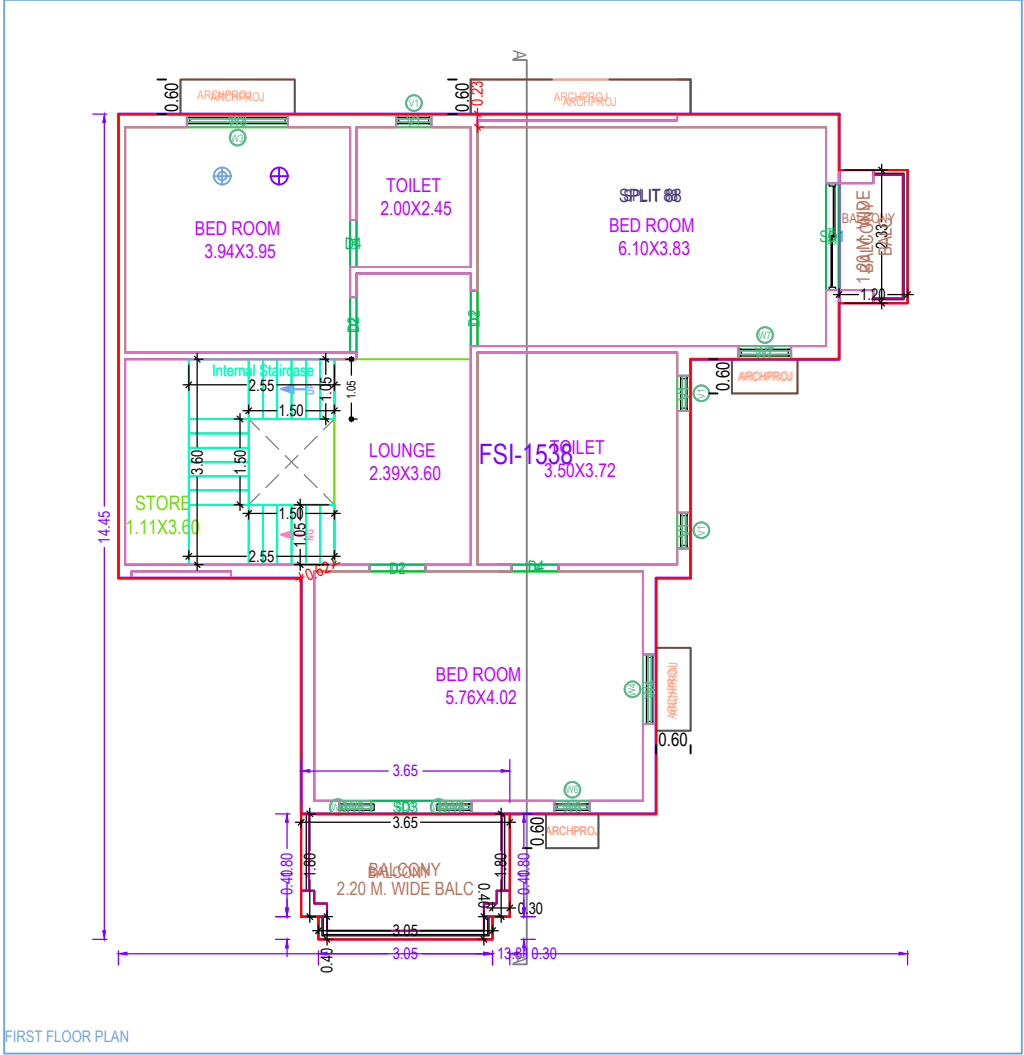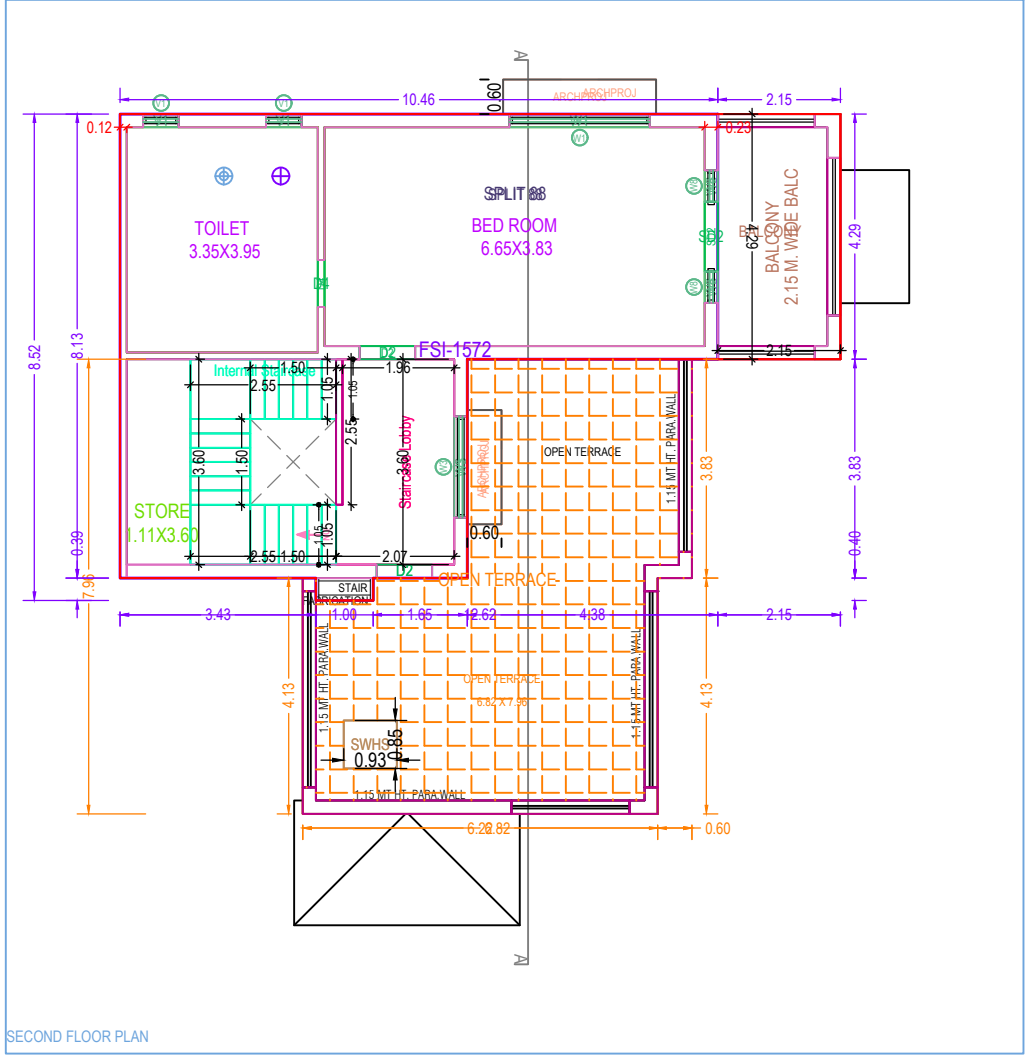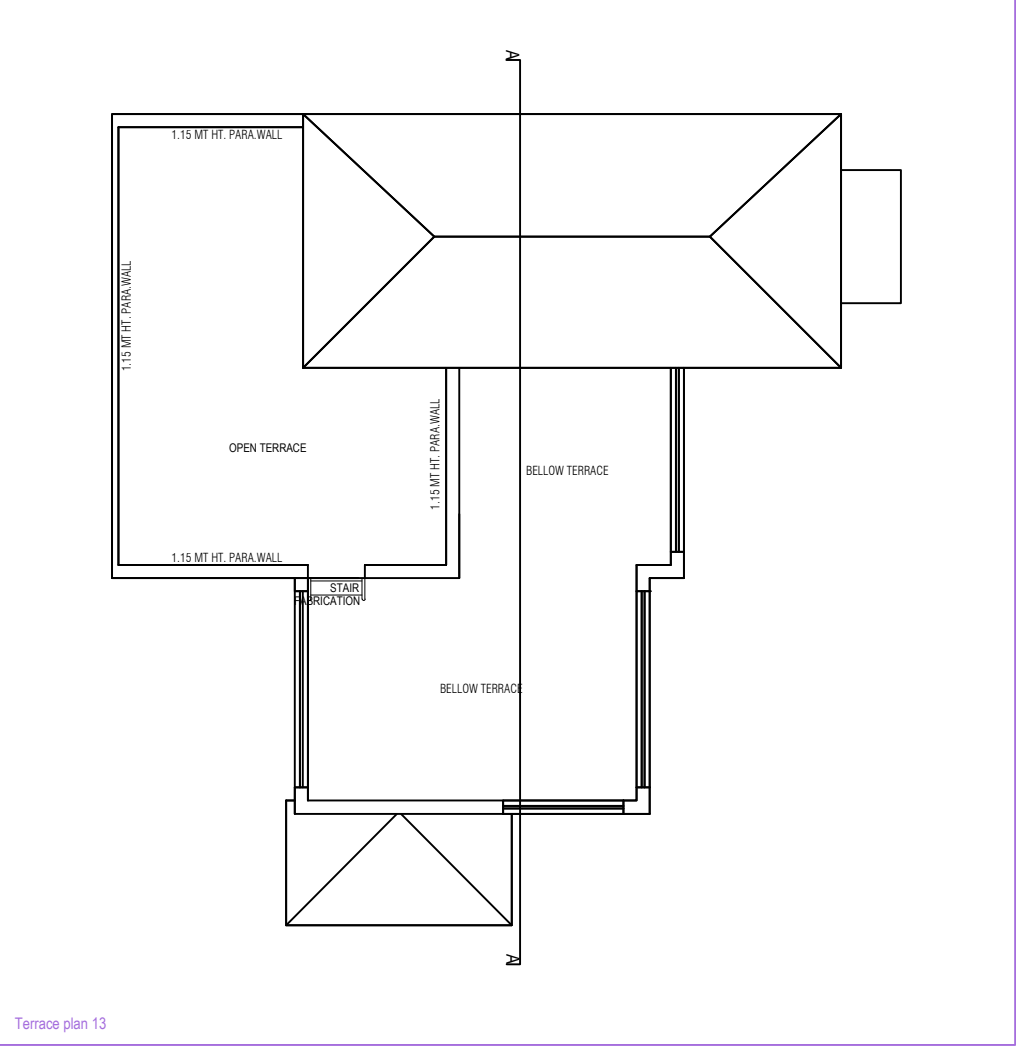




Project Title : PLAN SHOWING PROPOSED RESIDENTIAL BUILDING ON F.P.NO.-50+50/P/1 [REVENUE SURVEY NO. 50,50/P/1 , (O.P.NO.-: 50+50/P/1) OF MOJE. :- SONARDA , TALUKA.-: GANDHINAGAR, DISTRICT. :- GANDHINAGAR]
UNIT NO.- 89

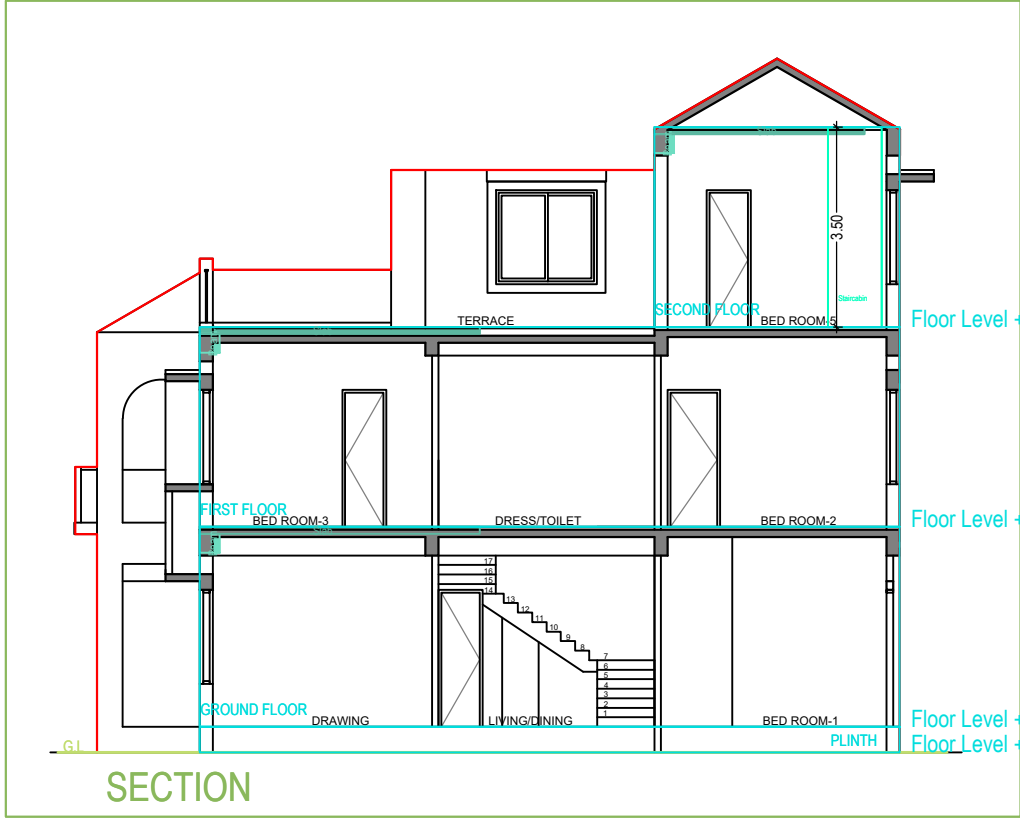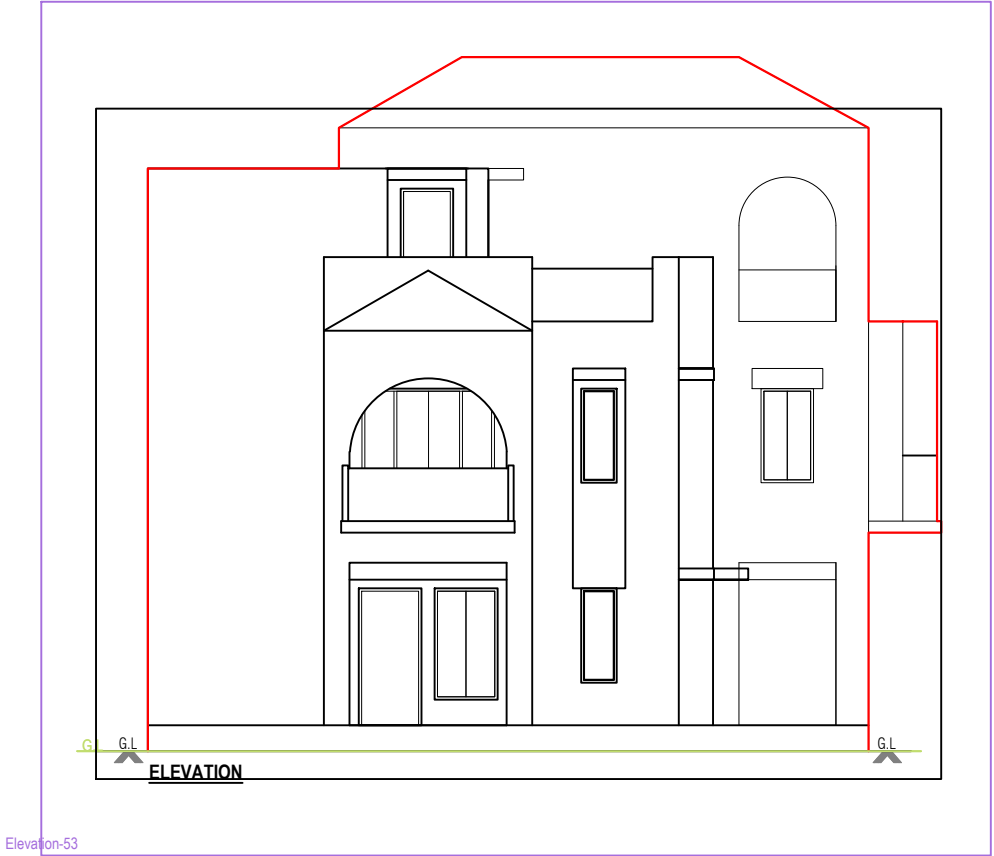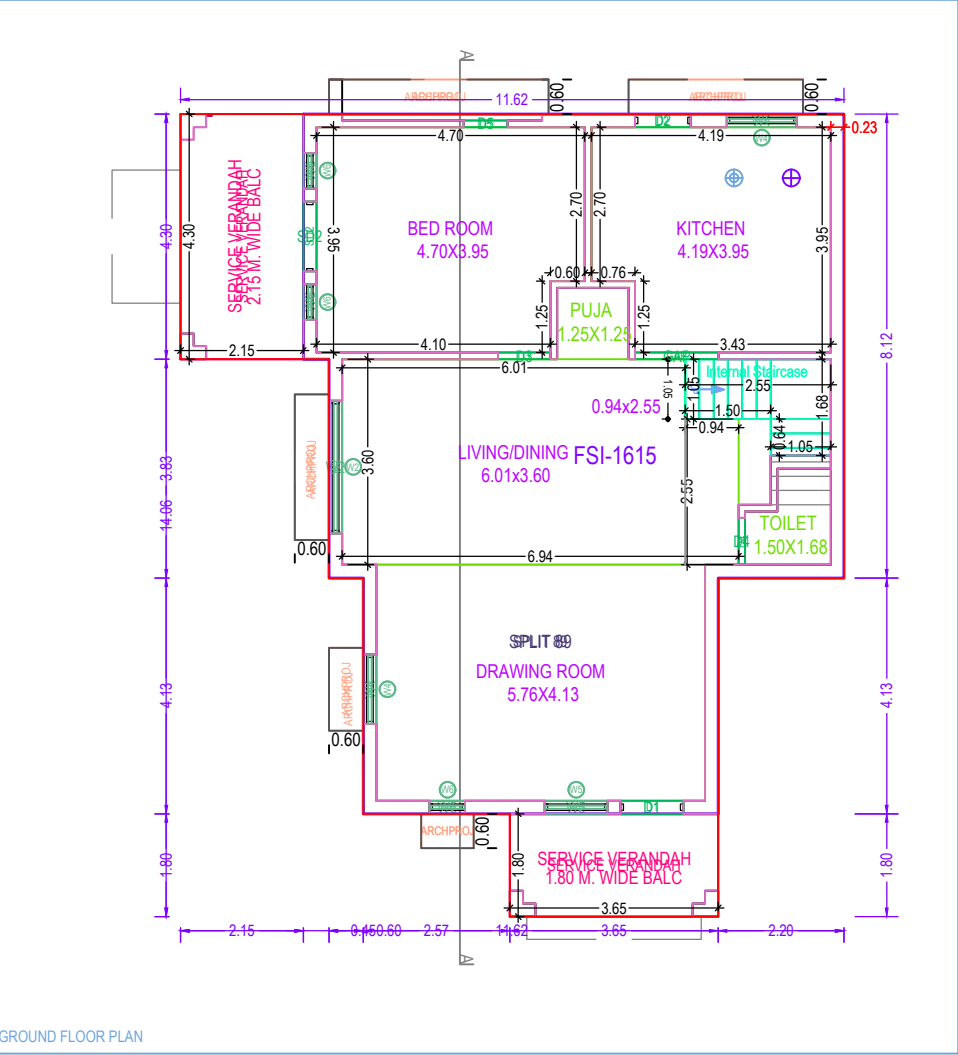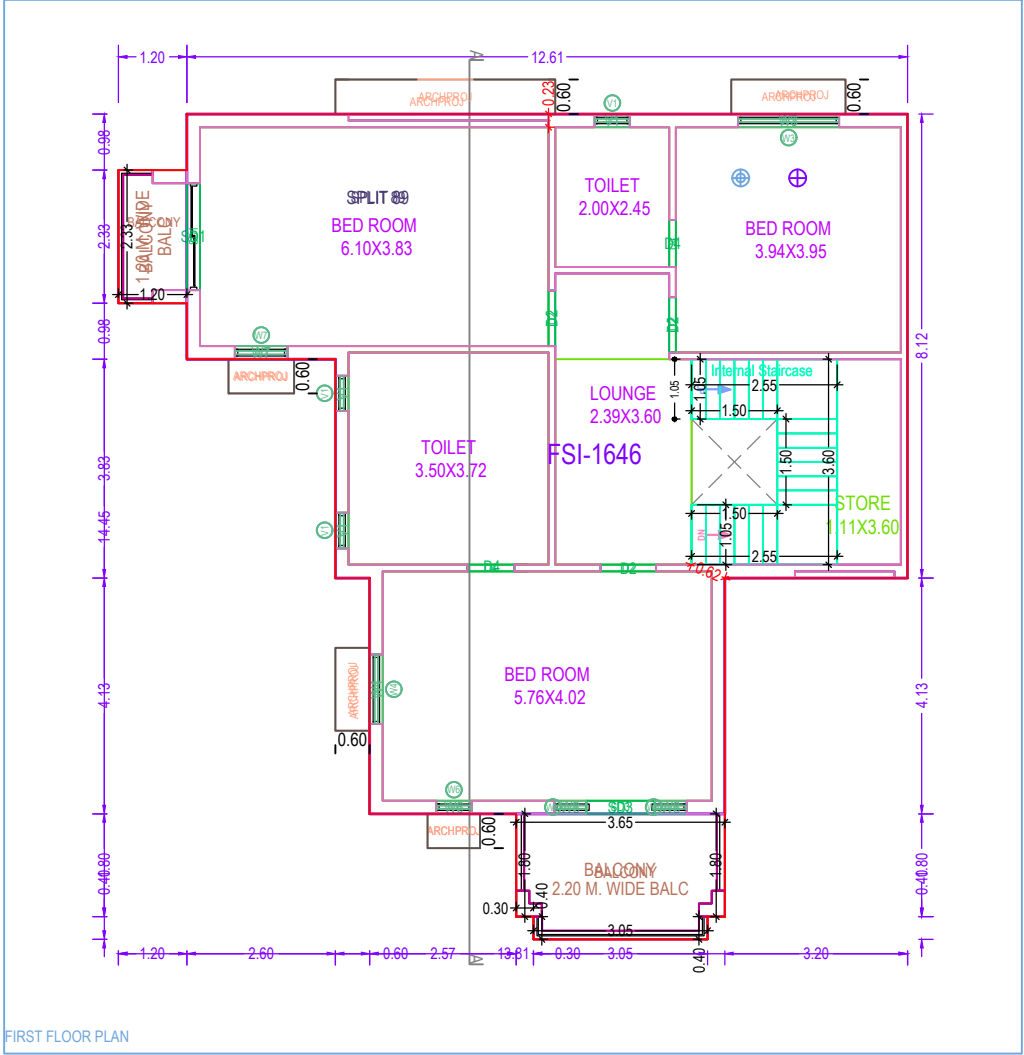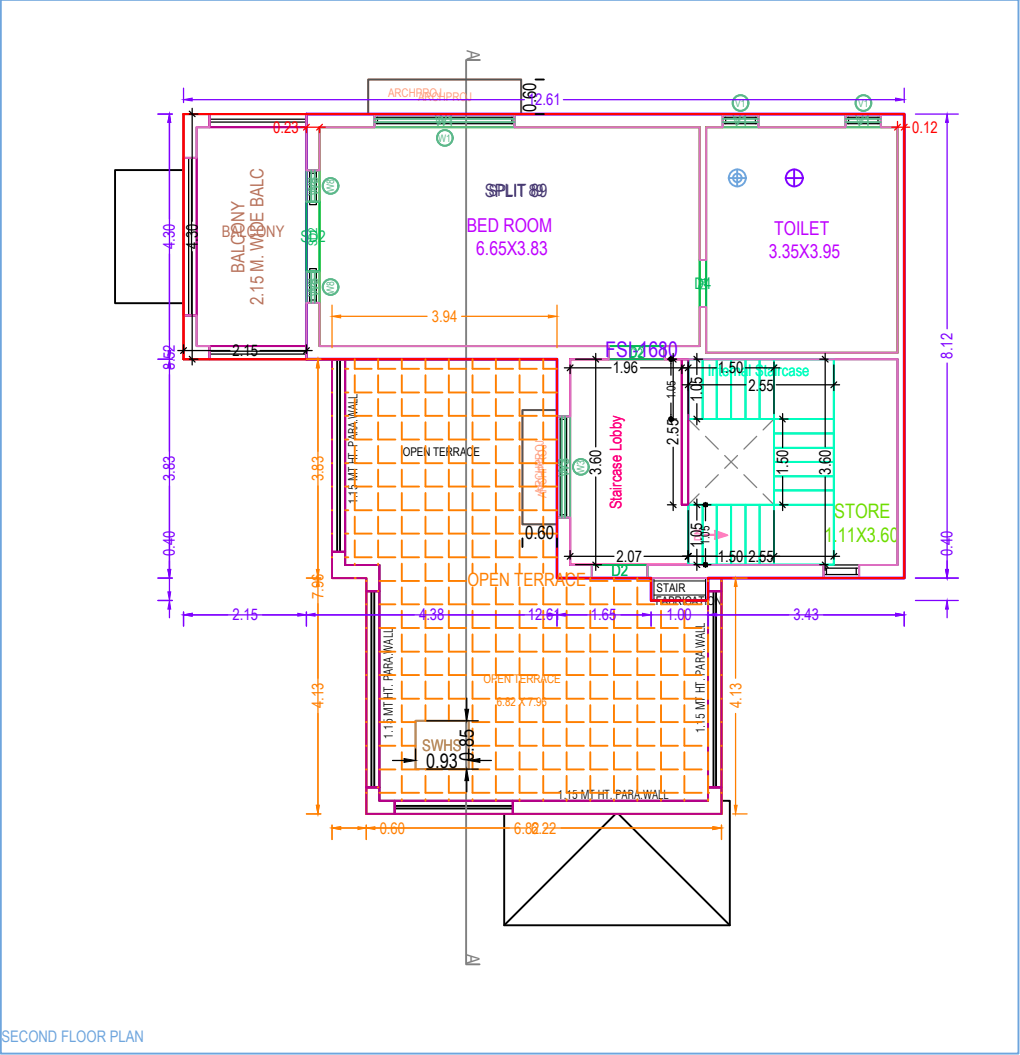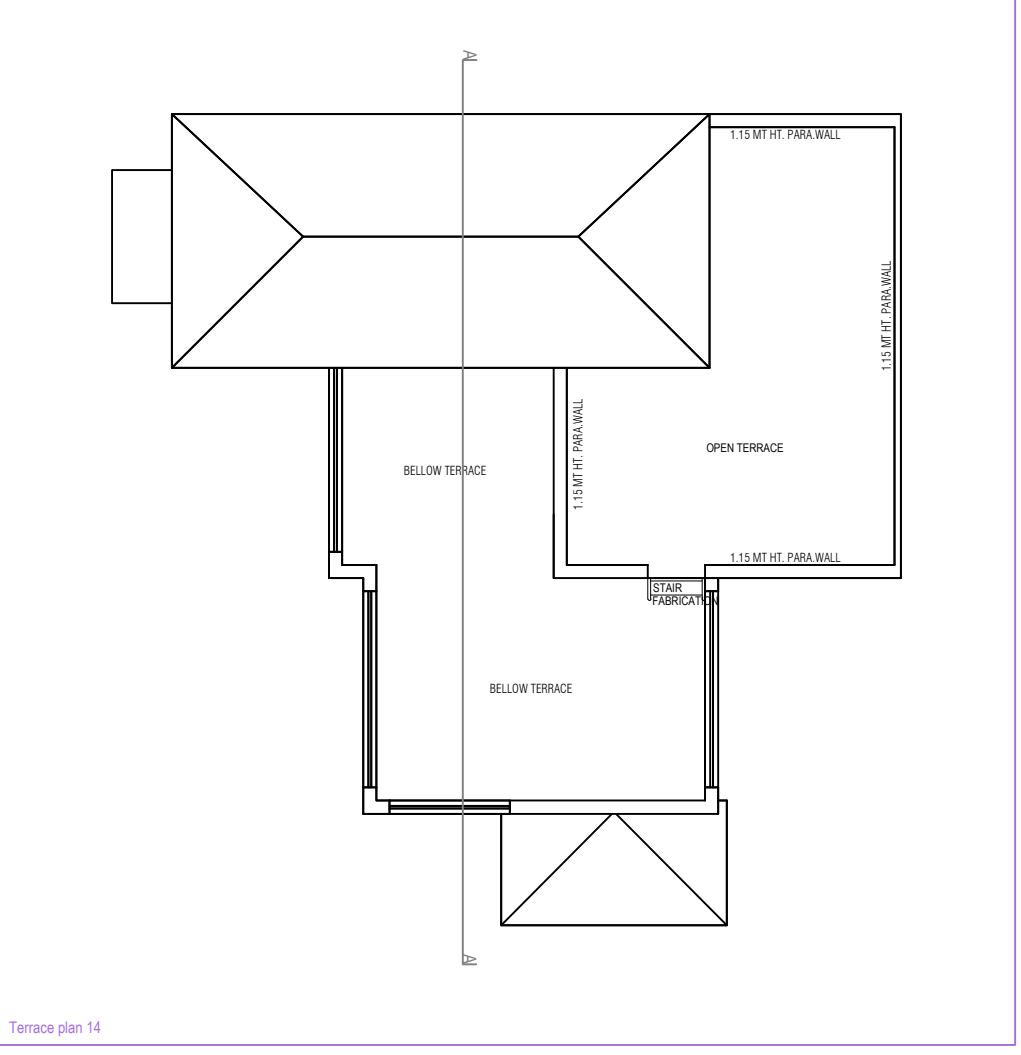

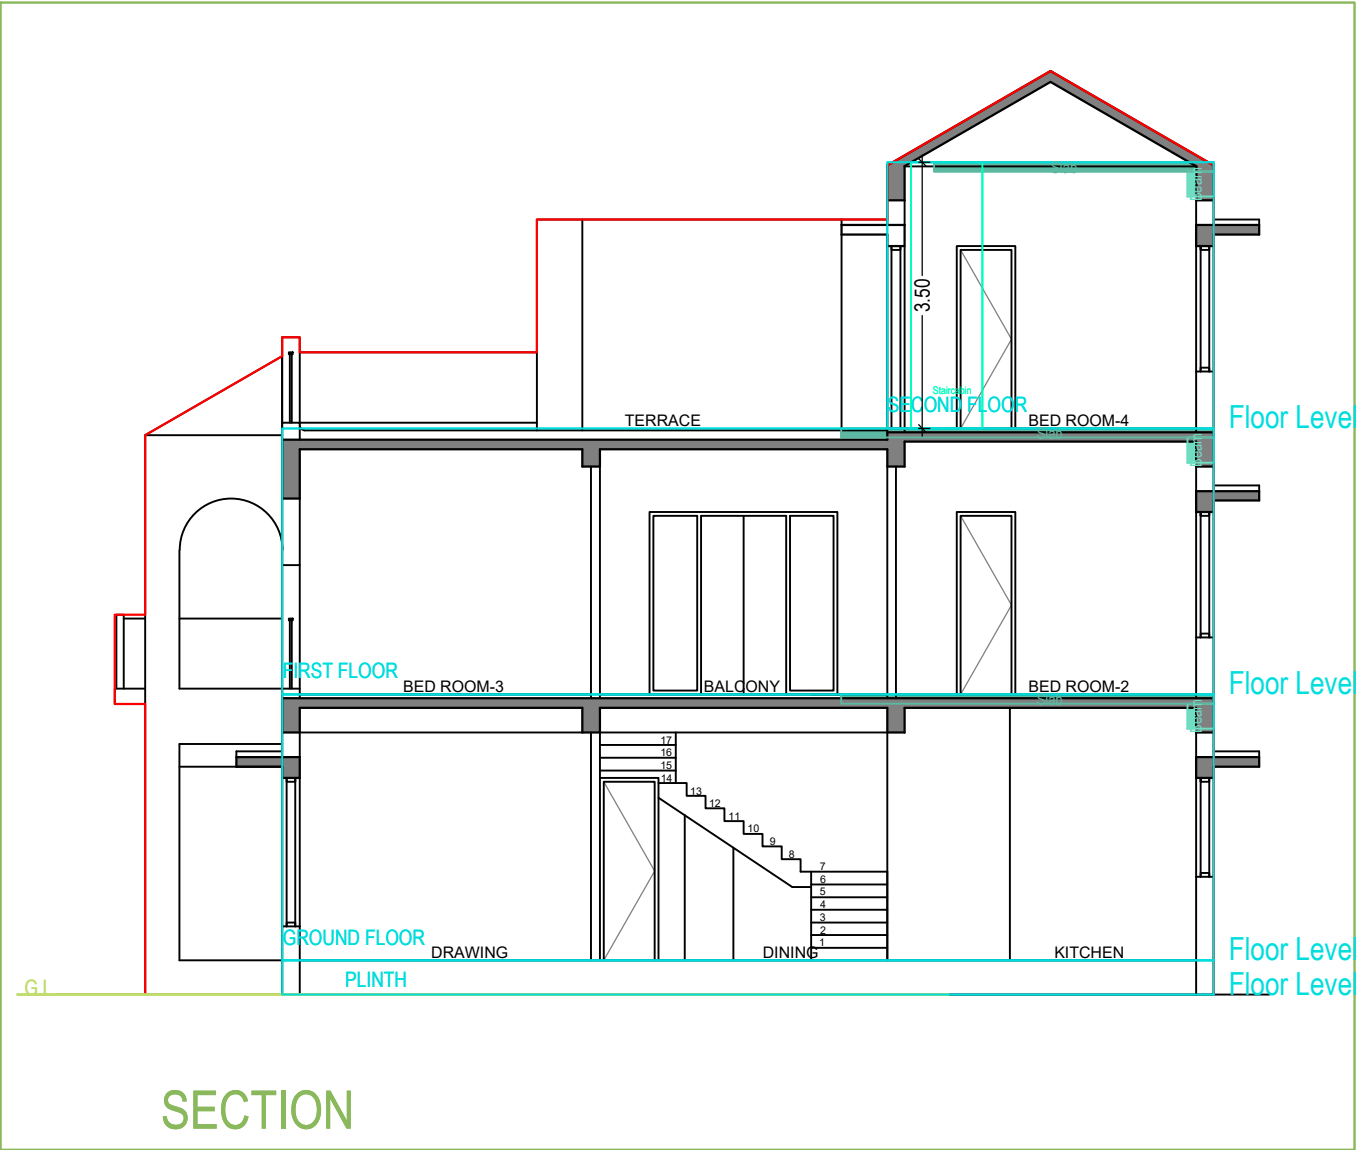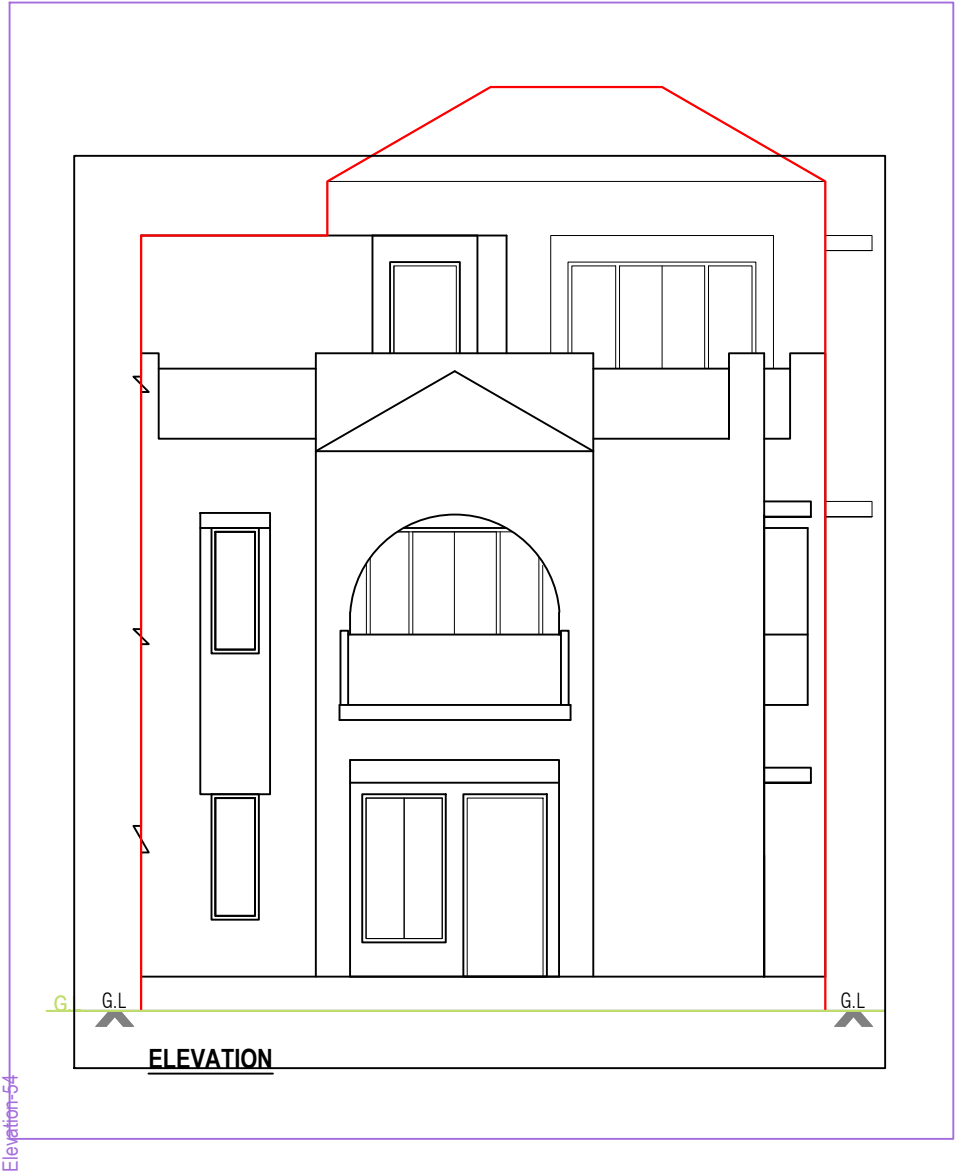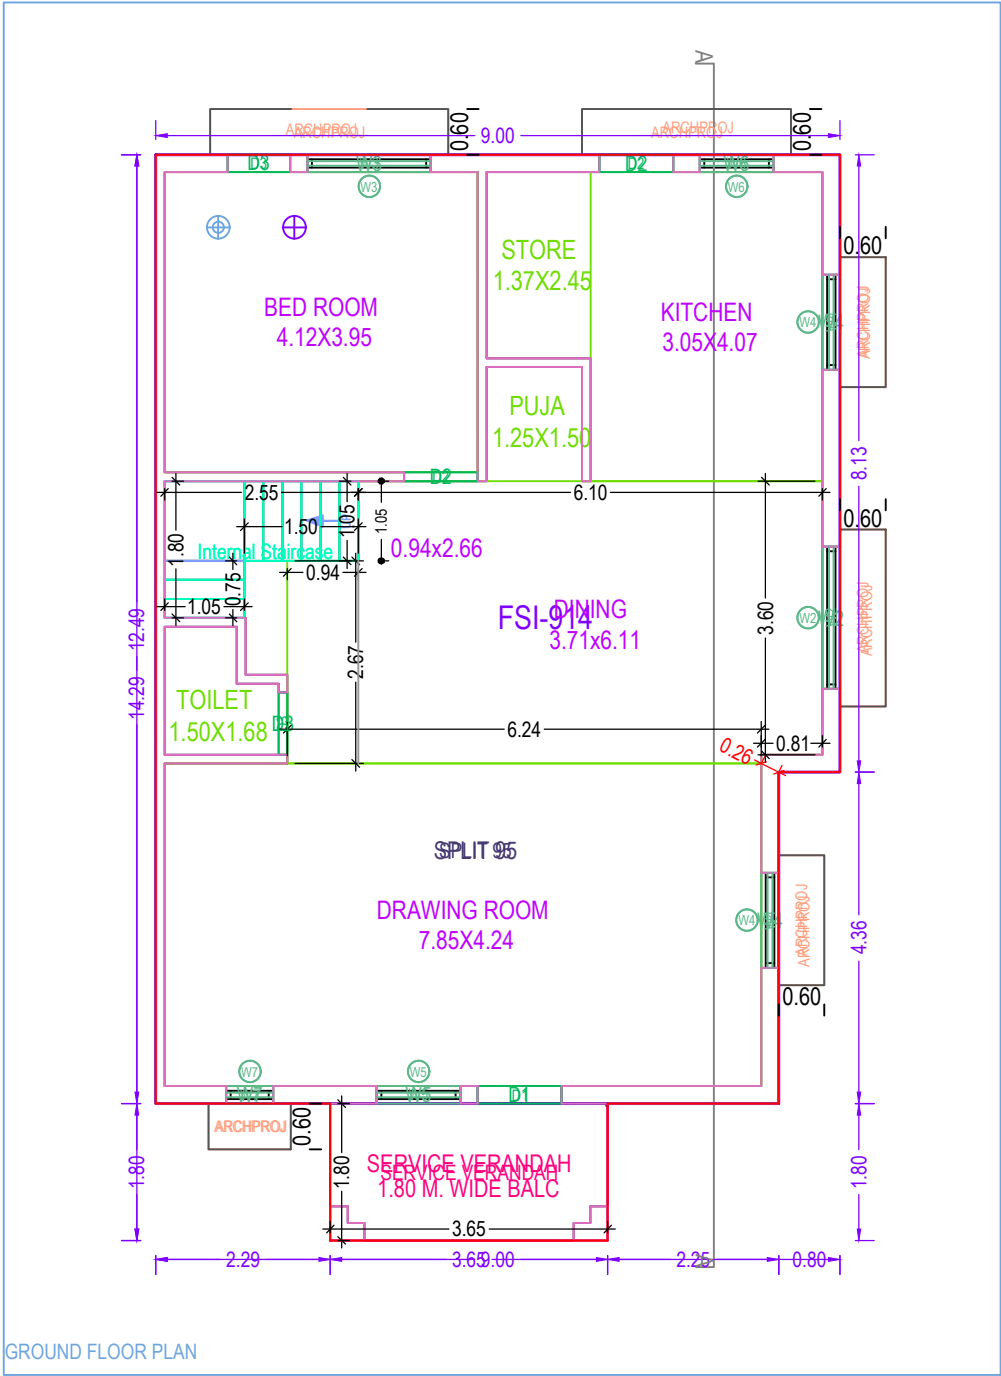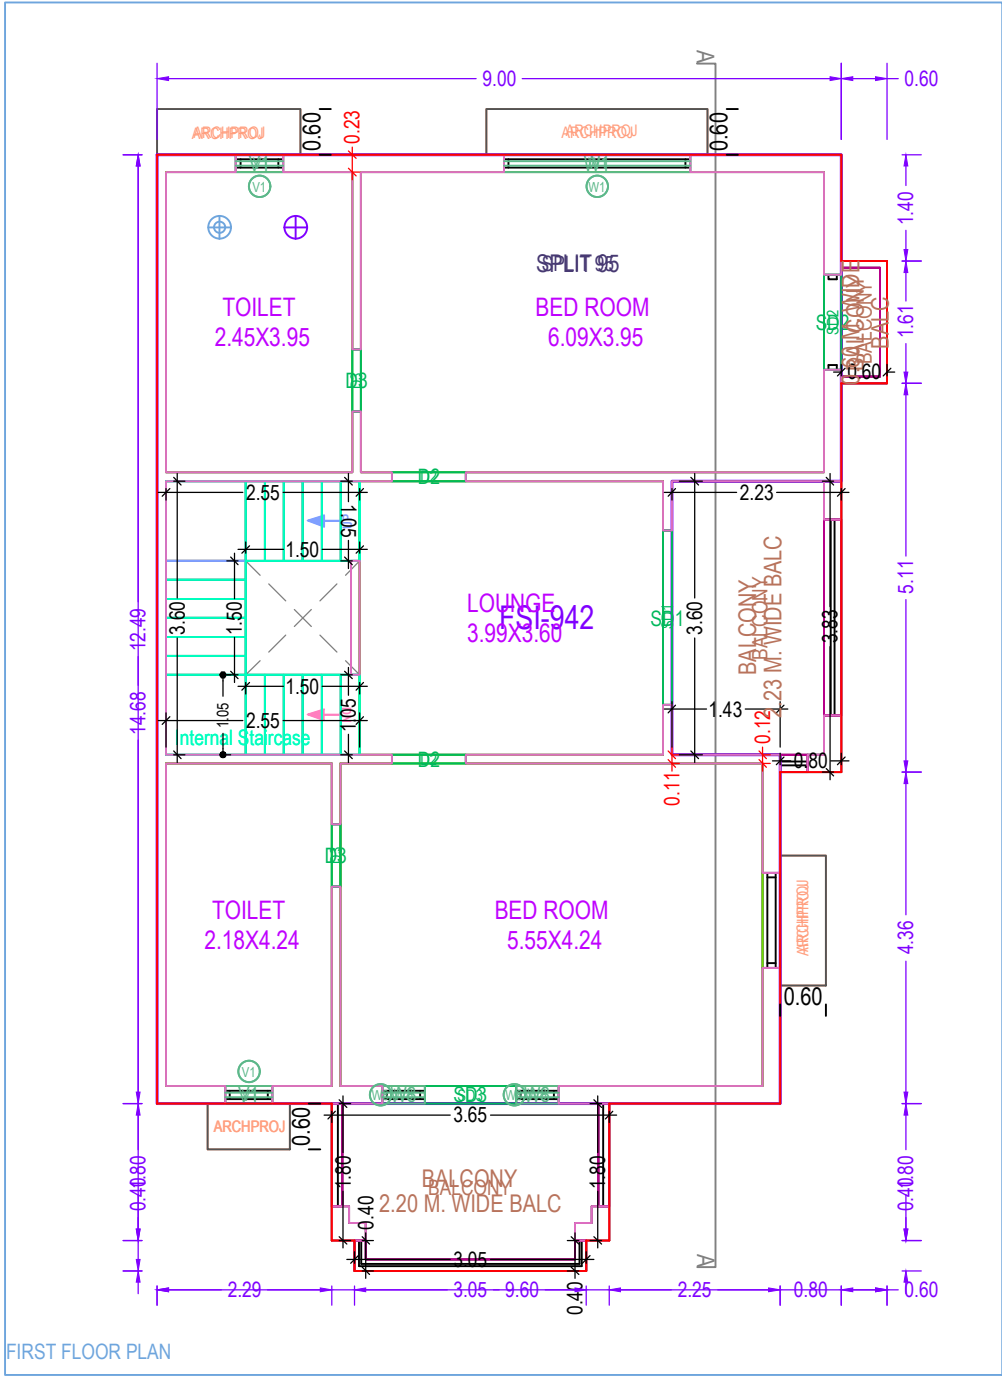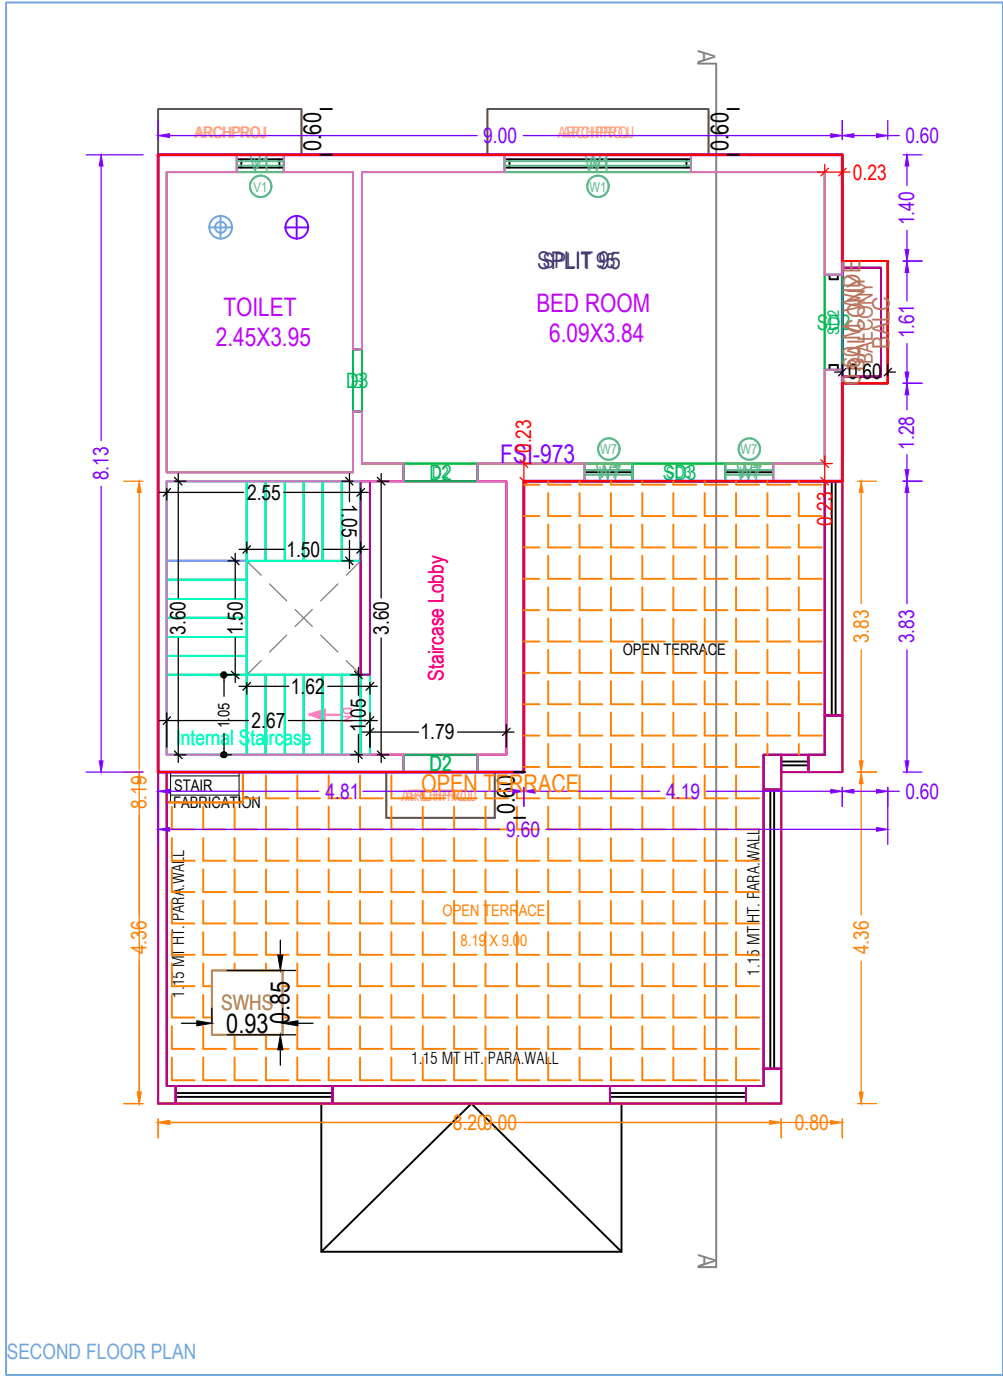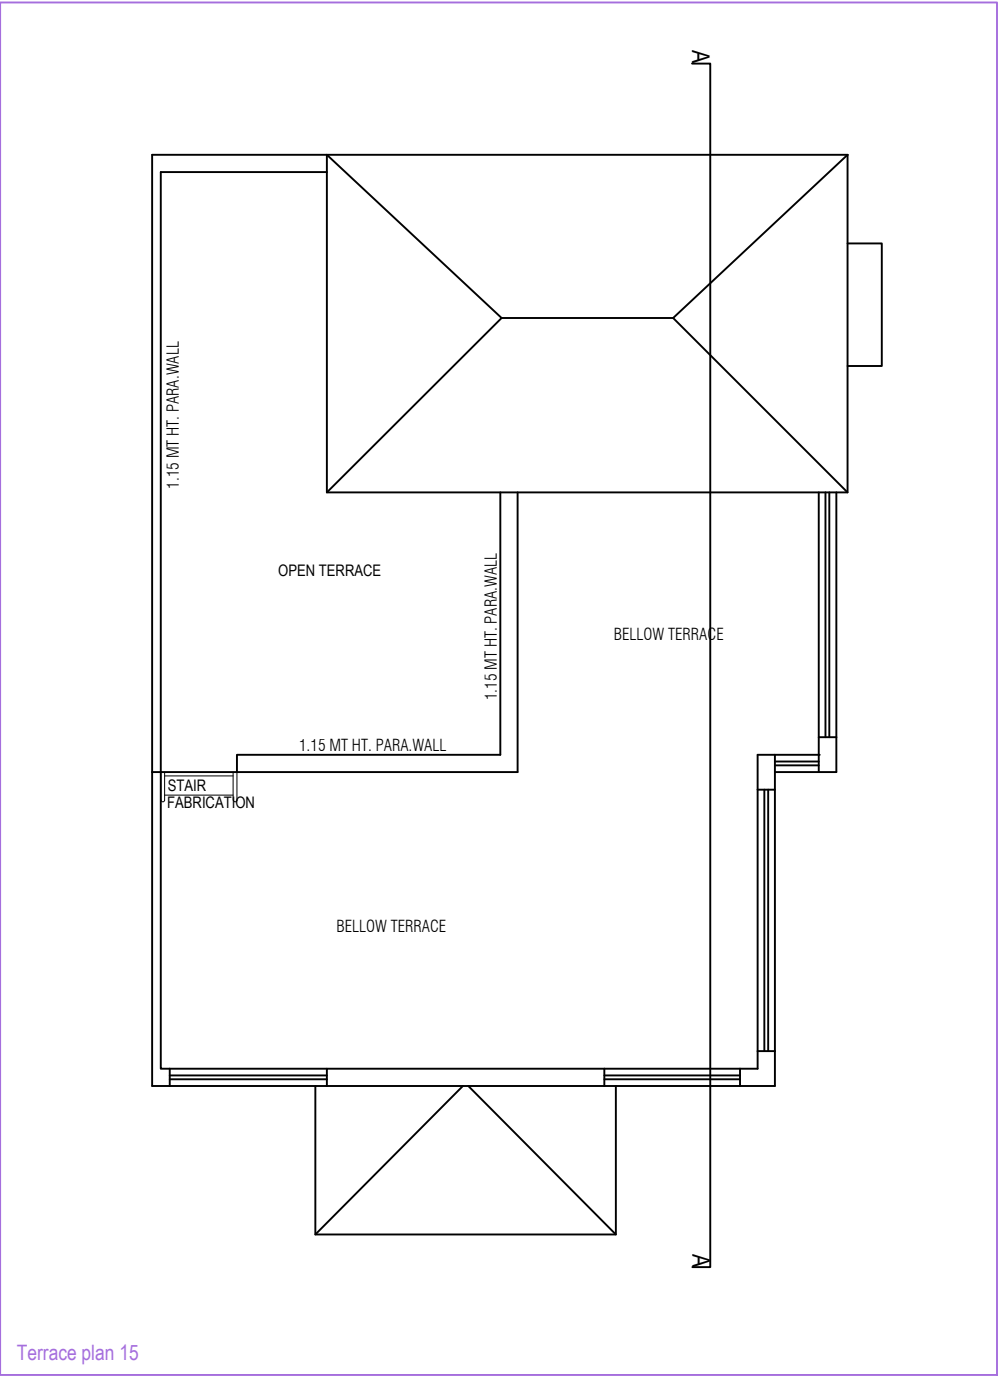

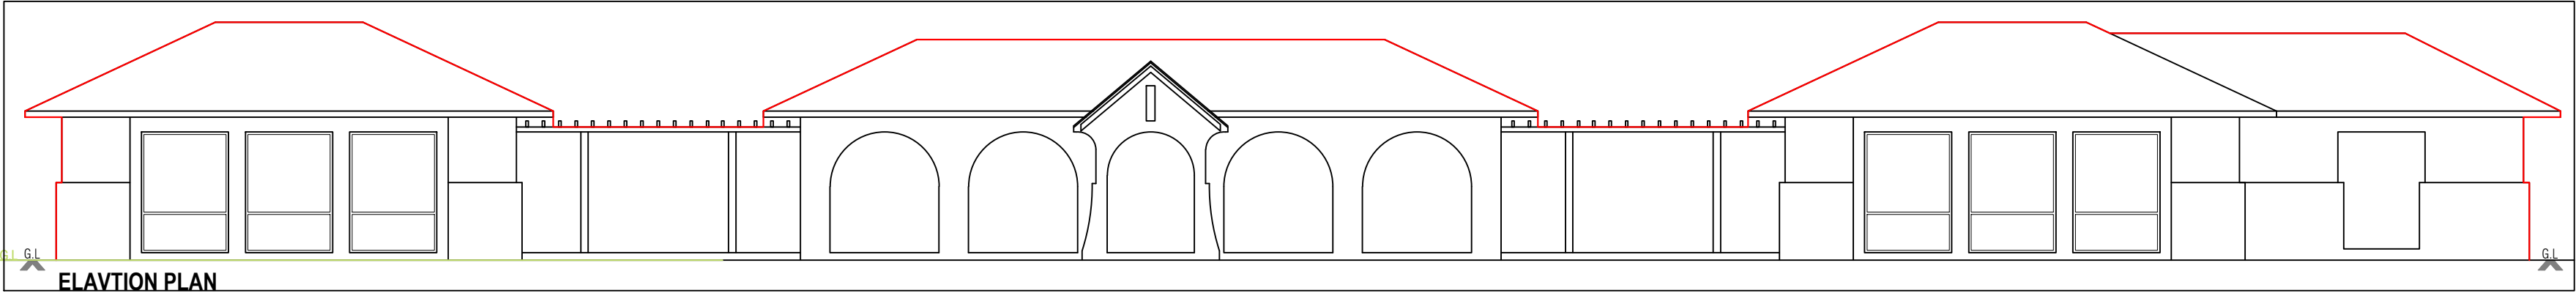

Elevation-55

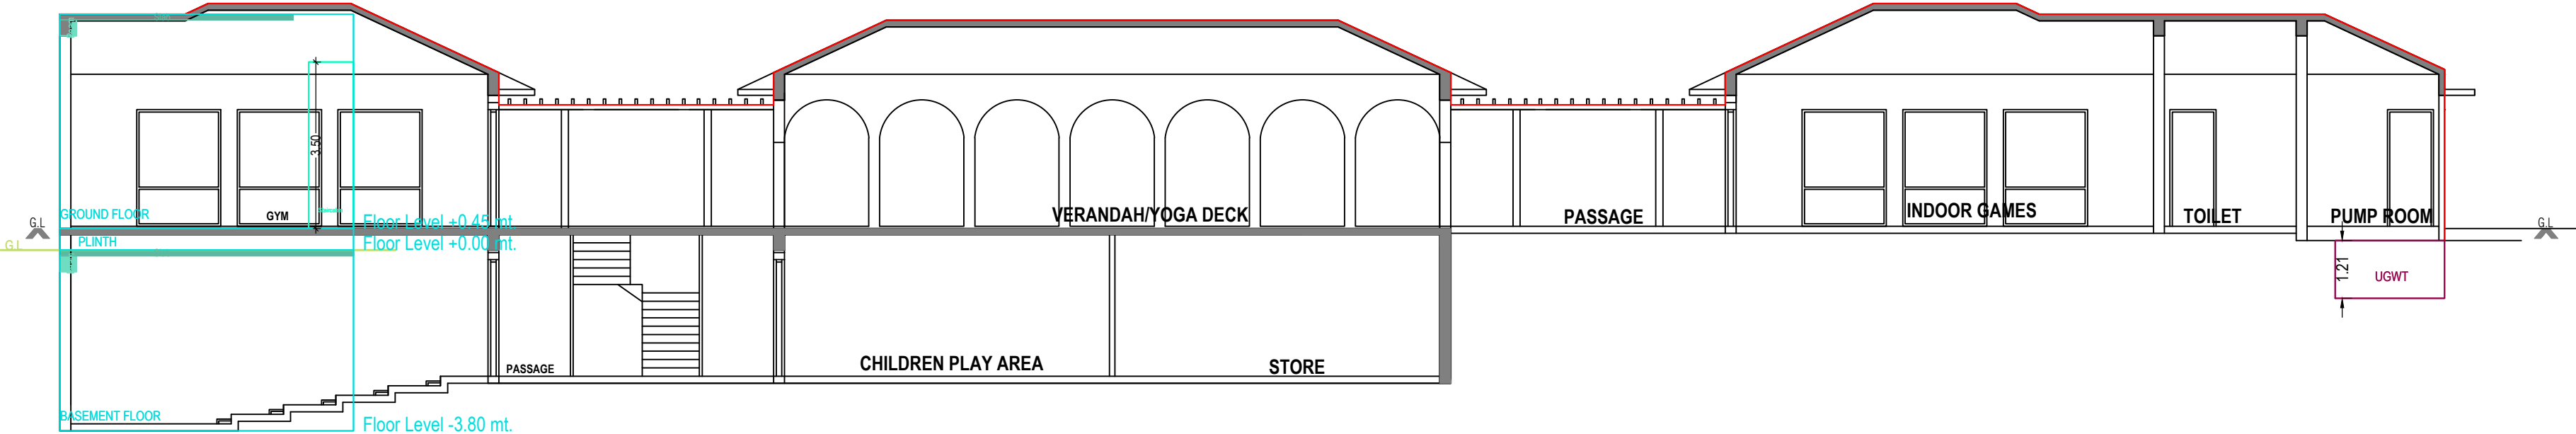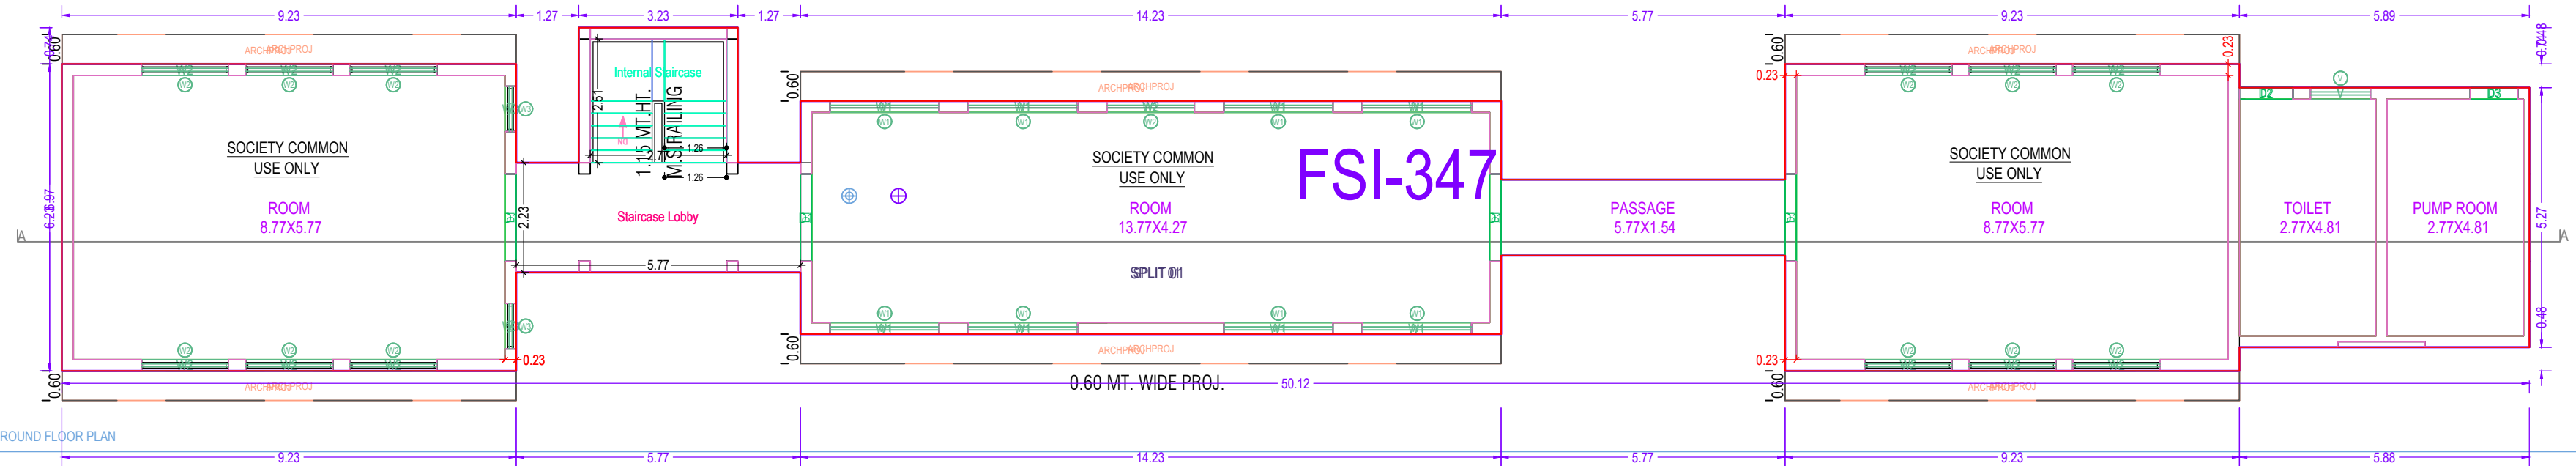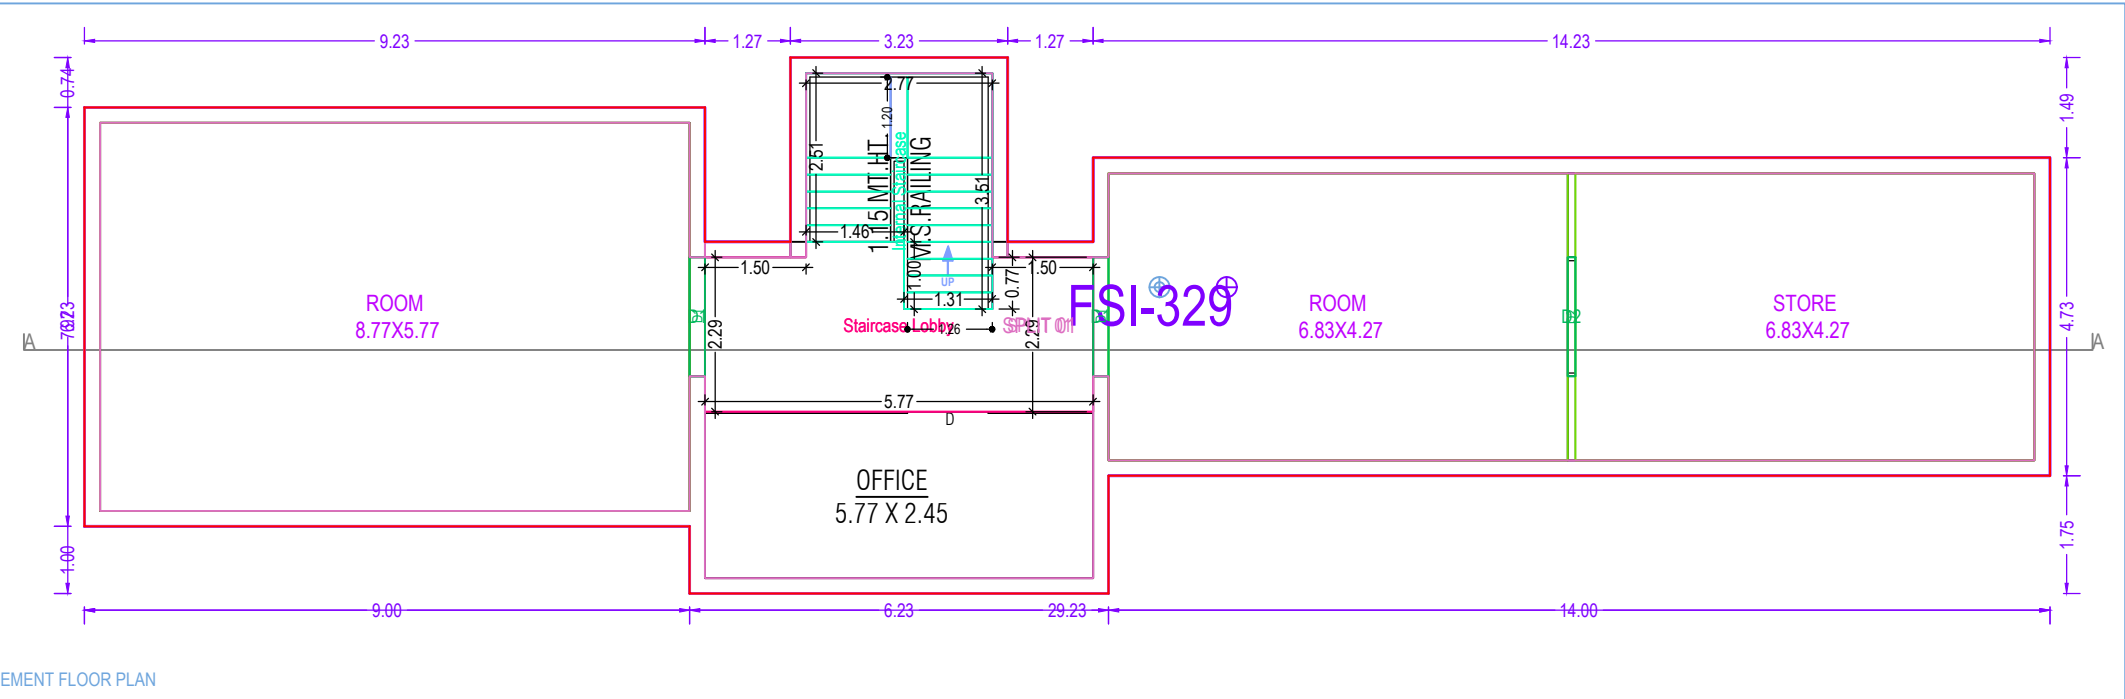

SPECIFICATIONS

STRUCTURE
EARTHQUAKE RESISTANT STRUCTURE DESIGN.

FLOORING
ALL FLOORS HIGH QUALITY DOUBLE CHARGE VITRIFIED TILES
RUSTIC TILES IN BALCONY & CHINA MOSAIC ON OPEN TERRACE.

KITCHEN
GRANITE PLATFORM WITH DADO OF CERAMIC TILES. STAINLESS STEEL SINK
WALL TILES UP TO BEAM BOTTOM LEVEL.

DOORS & WINDOWS
MAIN AND INTERNAL FLUSH DOOR WITH PROTECTIVE COATING
ALL WINDOW WILL BE ANODIZED ALUMINUM OR WOODEN FRAME WITH REFLECTIVE GLASS.

TOILET / PLUMBING
ELEGANTLY DESIGNED TOILETS WITH UP TO UNTEL LEVEL AND
PREMIUM QUALITY SANITARYWARE & CP FITTINGS IN ALL TOILETS.

ELECTRIFICATION
THREE PHASE CONCEALED ISI COPPER WIRING WITH STANDARD ACCESSORIES.

WALL FINISH
INTERNAL WALL WILL BE FINISHED WITH PUTTY OVER MALA PLASTER
ALL EXTERNAL WALLS BE FINISHED WITH DOUBLE COAT SAND FACE PLASTER WITH
PREMIUM QUALITY PAINT.

LIFT
AUTO DOOR. STAINLESS STEEL FINISH 4 PERSONS HIGH - END LIFT.

SIGNAGES
BUNGALOWS NUMBER PLATE.

