


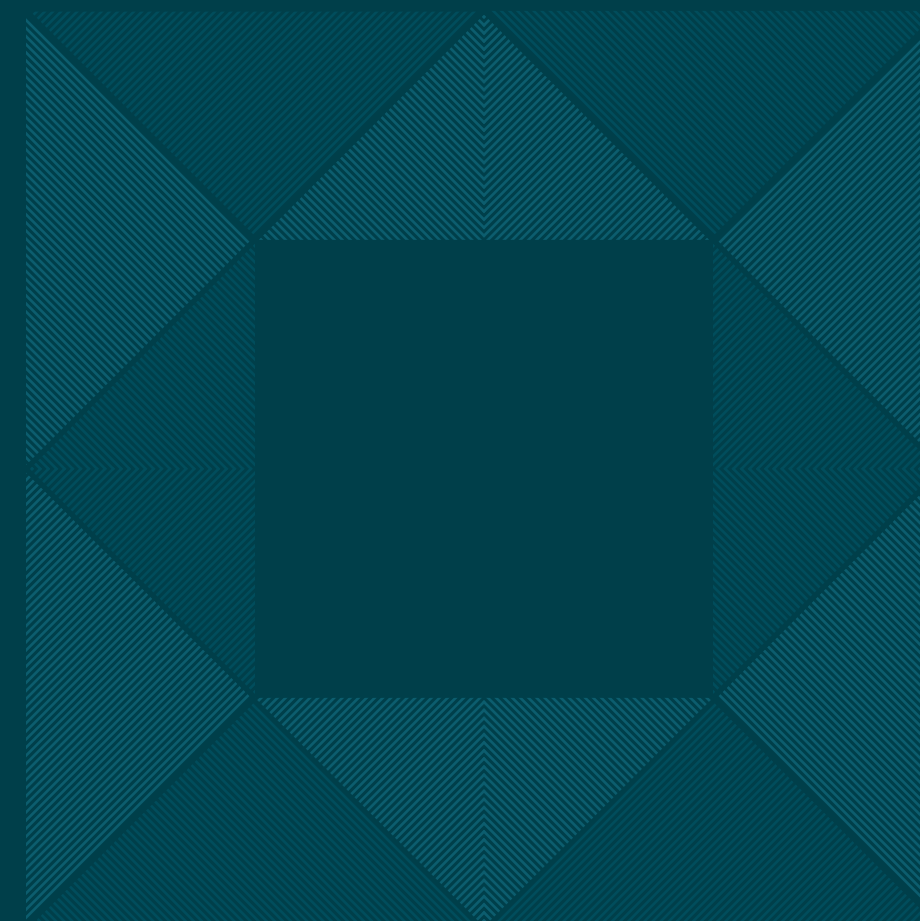

EXPERIENCE LIFE AT ITS FINEST



DEVELOPERS
SWASTIK BUILDCON

+91 971 4901 103

Swastik Elenza, Nr. Pavitra Valley, Kathwada, Ahmedabad - 382350





12.00 MT. WIDE T.P.S. ROAD

2ND CELLAR PLAN WITH PARKING LAYOUT
SCALE :- 1.00 CM. = 2.00 MT.



12.00 MT. WIDE T.P.S. ROAD

1ST CELLAR PLAN WITH PARKING LAYOUT
SCALE :- 1.00 CM. = 2.00 MT.





GROUND FLOOR PARKING LAYOUT PLAN

ADJ. F.P. NO.:- 164 (GARDEN)


ADJ. S.P. NO.:- 2 OF F.P. NO.:- 89/2

18.00 MT. WIDE T.P.S. ROAD

6.00 MT. WIDE APPROACH ROAD
[23.09*8.00=31.17 = 62.26 MT. LENGTH]

COMMON PLOT
= 370.40 SQ.MT.

6.00 MT. WIDE APPROACH ROAD
[23.09*8.00=31.17 = 62.26 MT. LENGTH]

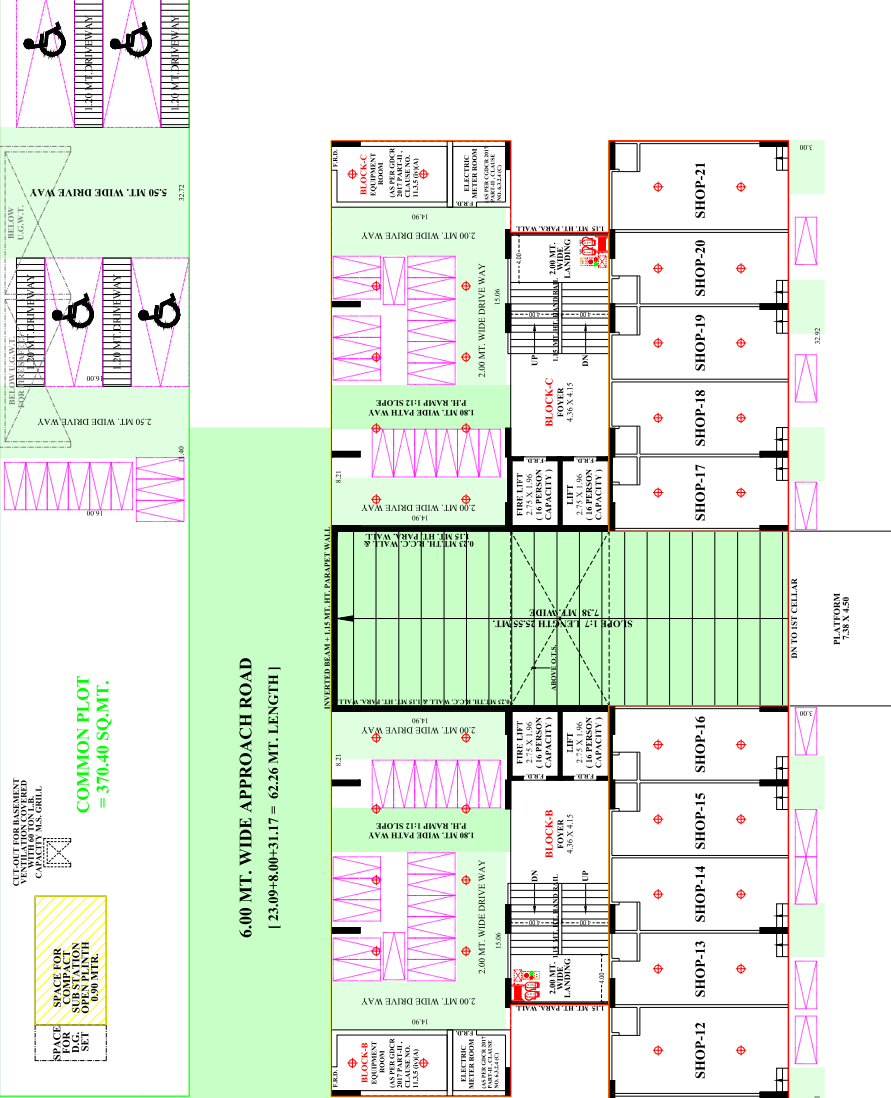


12.00 MT. WIDE T.P.S. ROAD

GROUND LEVEL PARKING LAYOUT PLAN

SCALE :- 1.00 CM. = 2.00 MT.




GROUND FLOOR LAYOUT PLAN

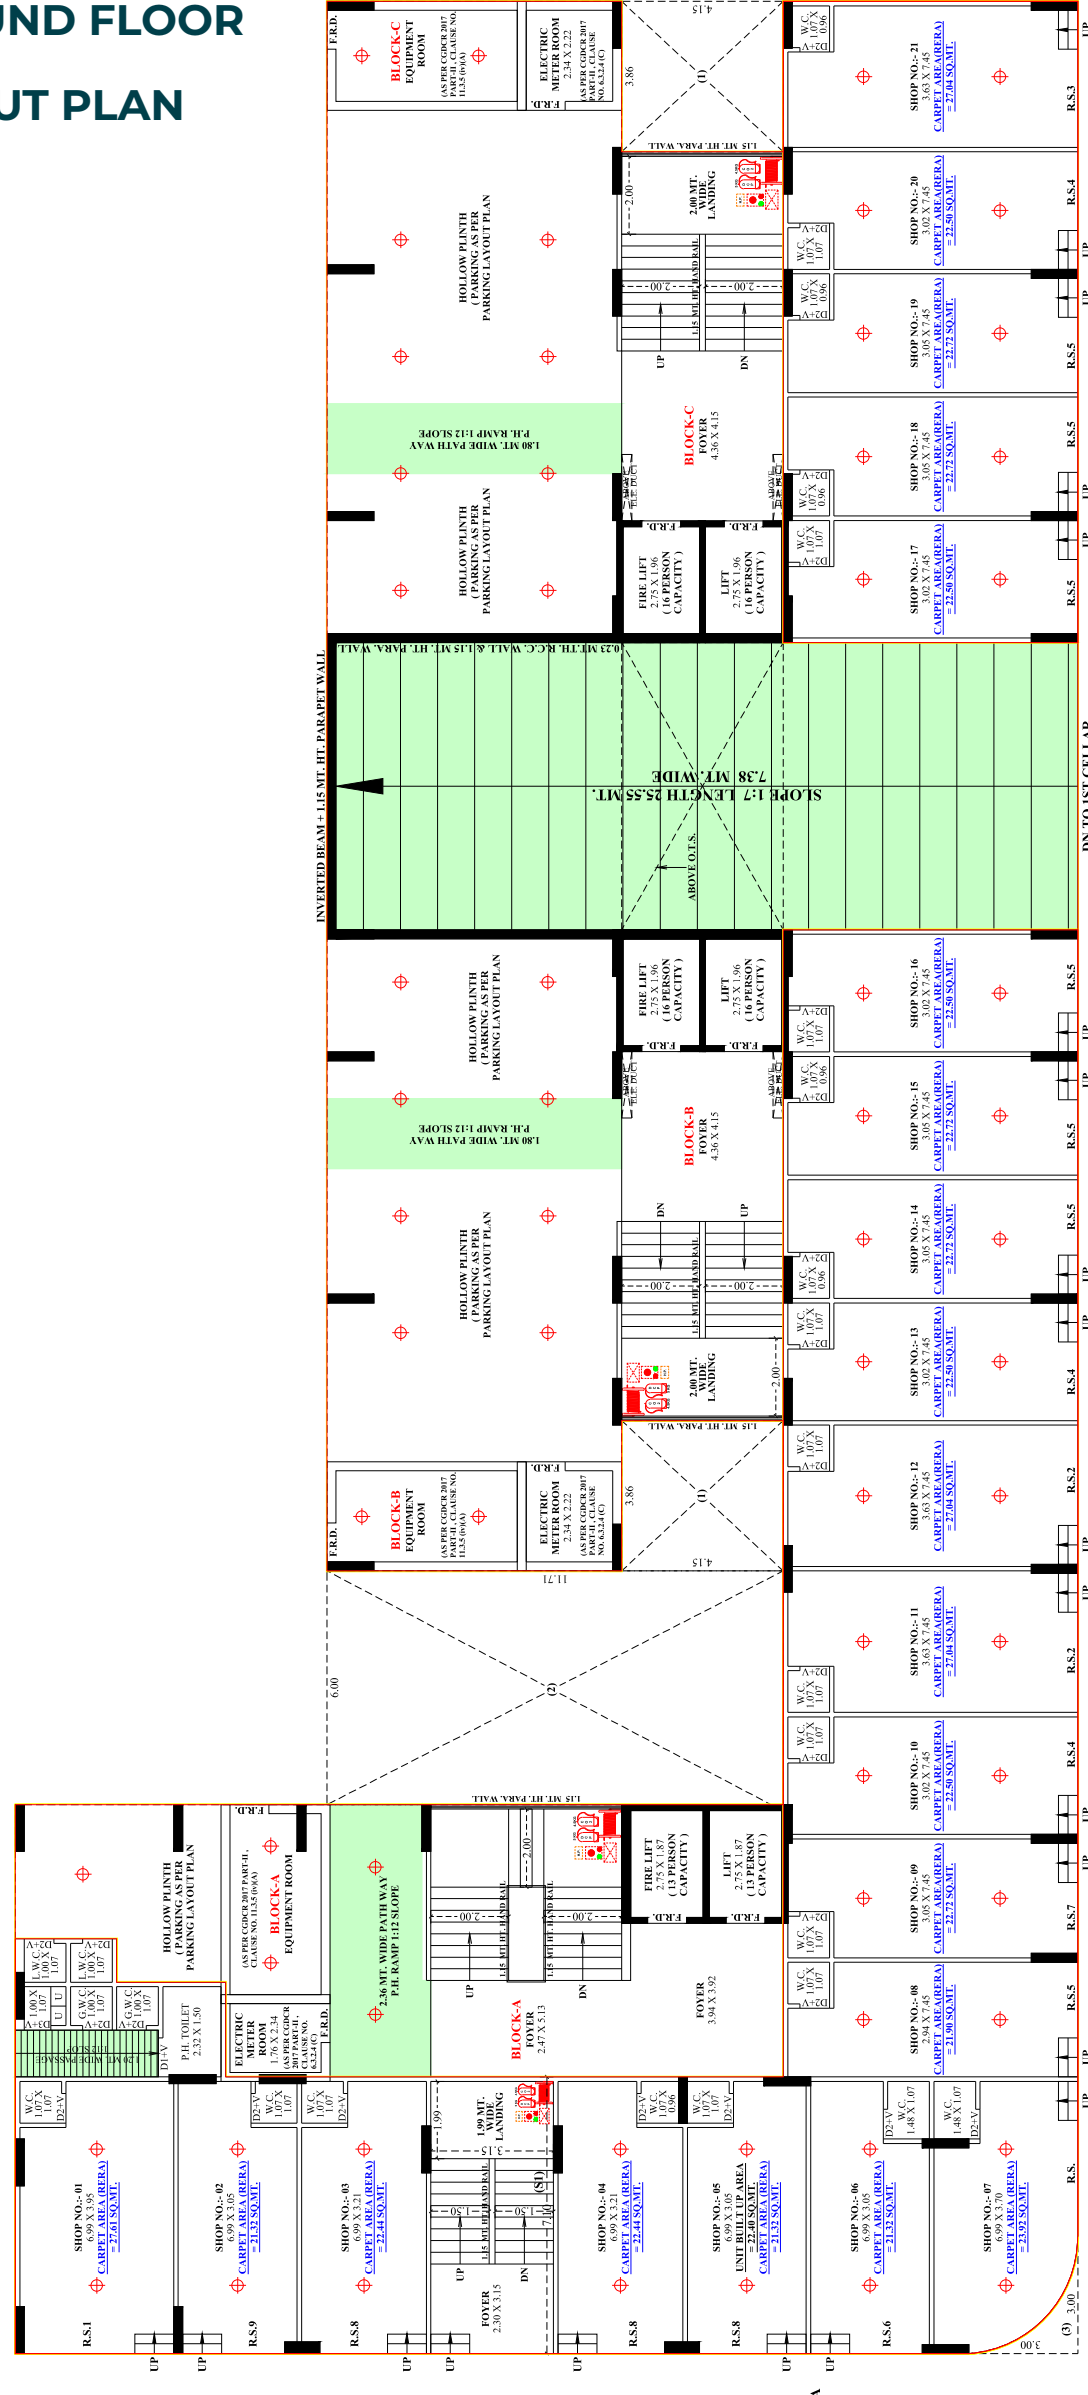


GROUND FLOOR PLAN (PART HOLLOW PLINTH AND PART SOLID PLINTH)
NOTE :- ALL OUTER & INTERNAL WALL ARE OF 0.15 MT. TH. BRK WALL

1st FLOOR LAYOUT PLAN

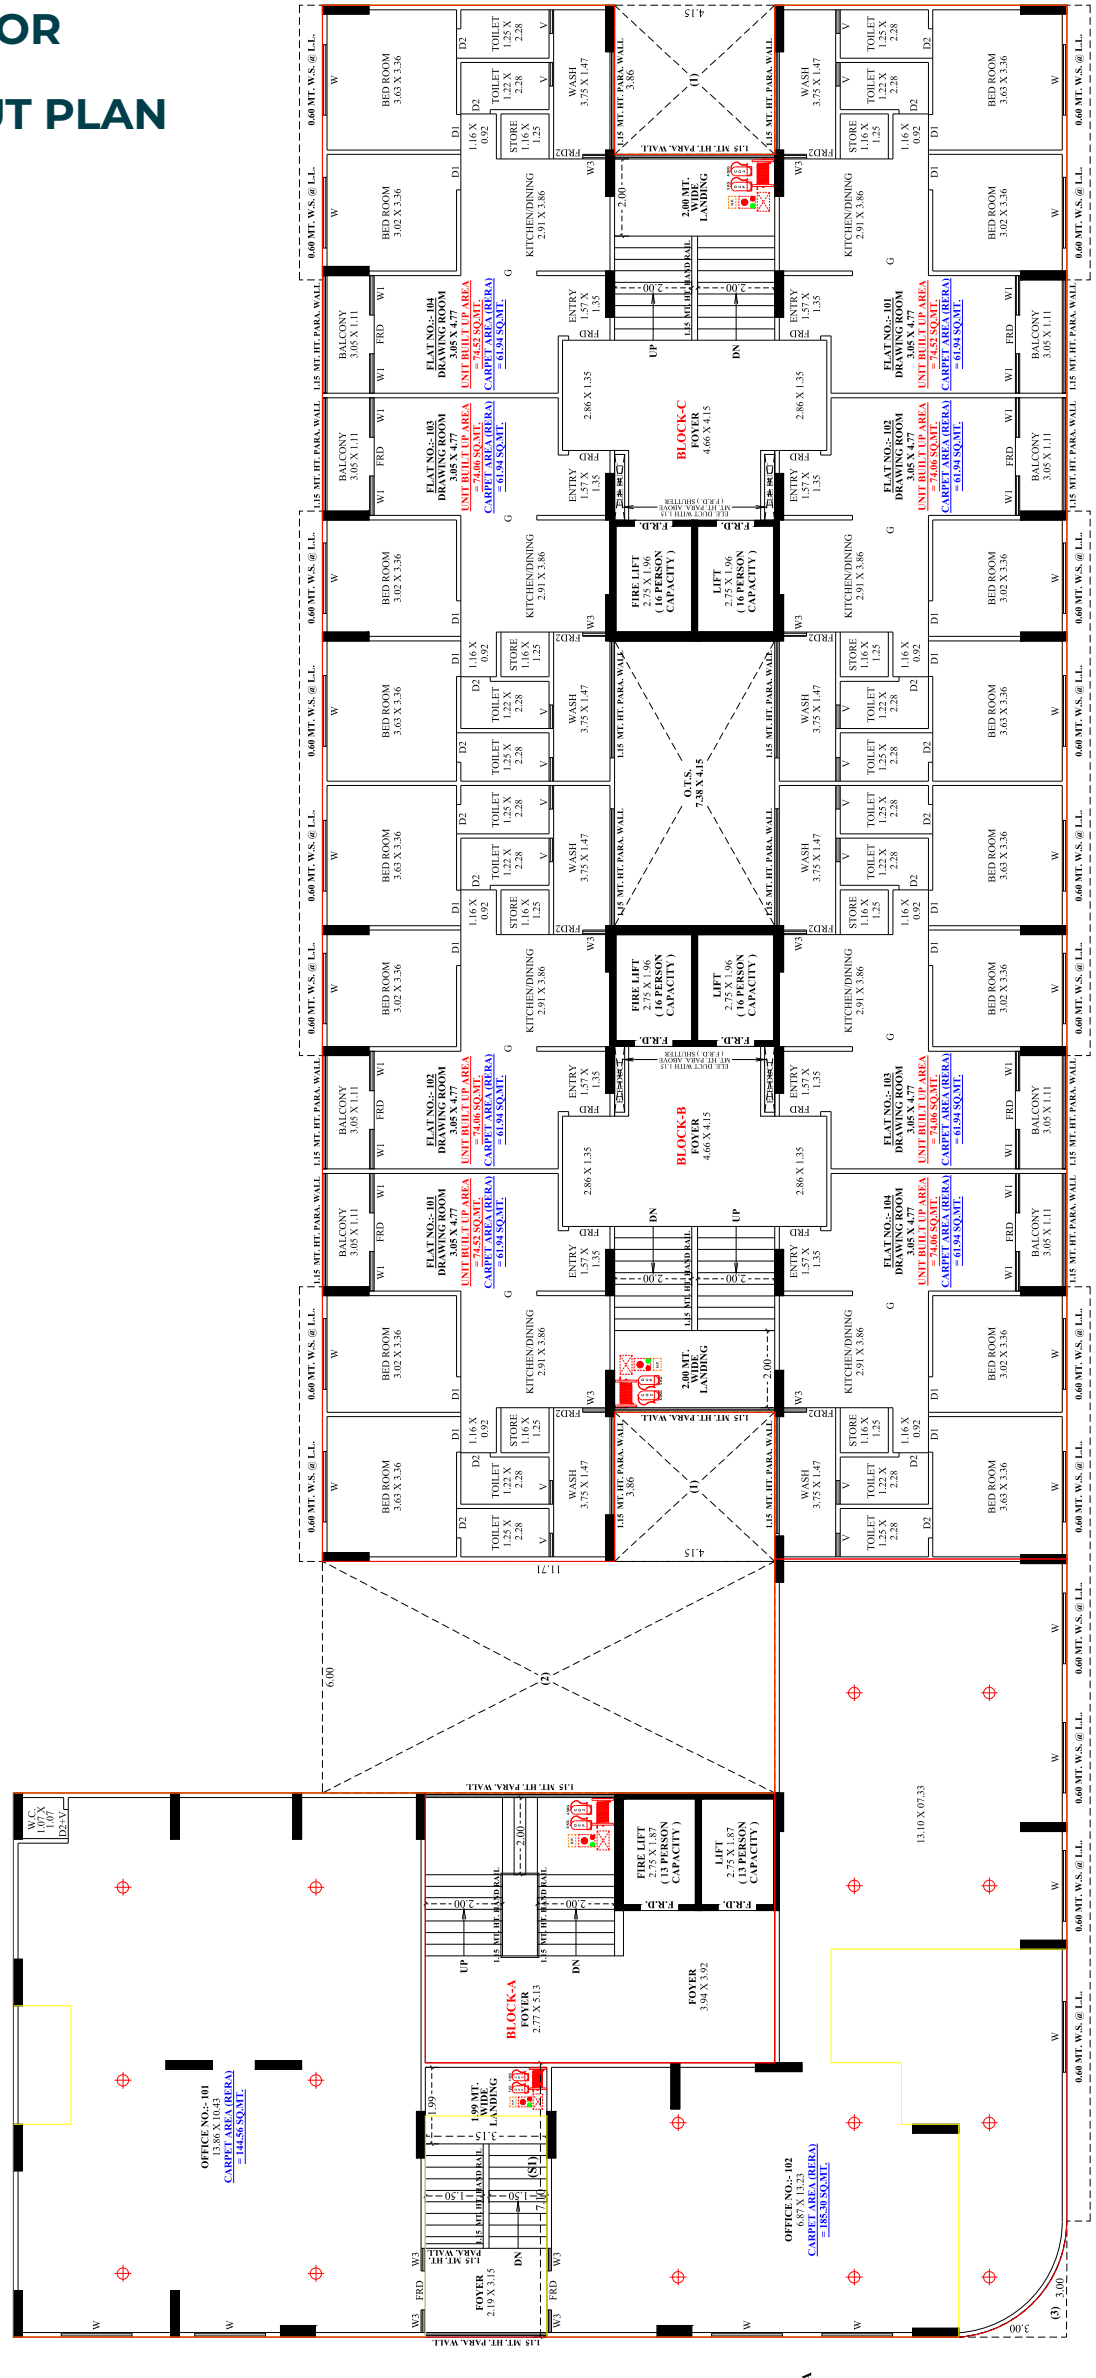


NOTE :- ALL OUTER & INTERNAL WALL ARE OF 415 MT. TH. BK WALL

2nd to 8th FLOOR LAYOUT PLAN

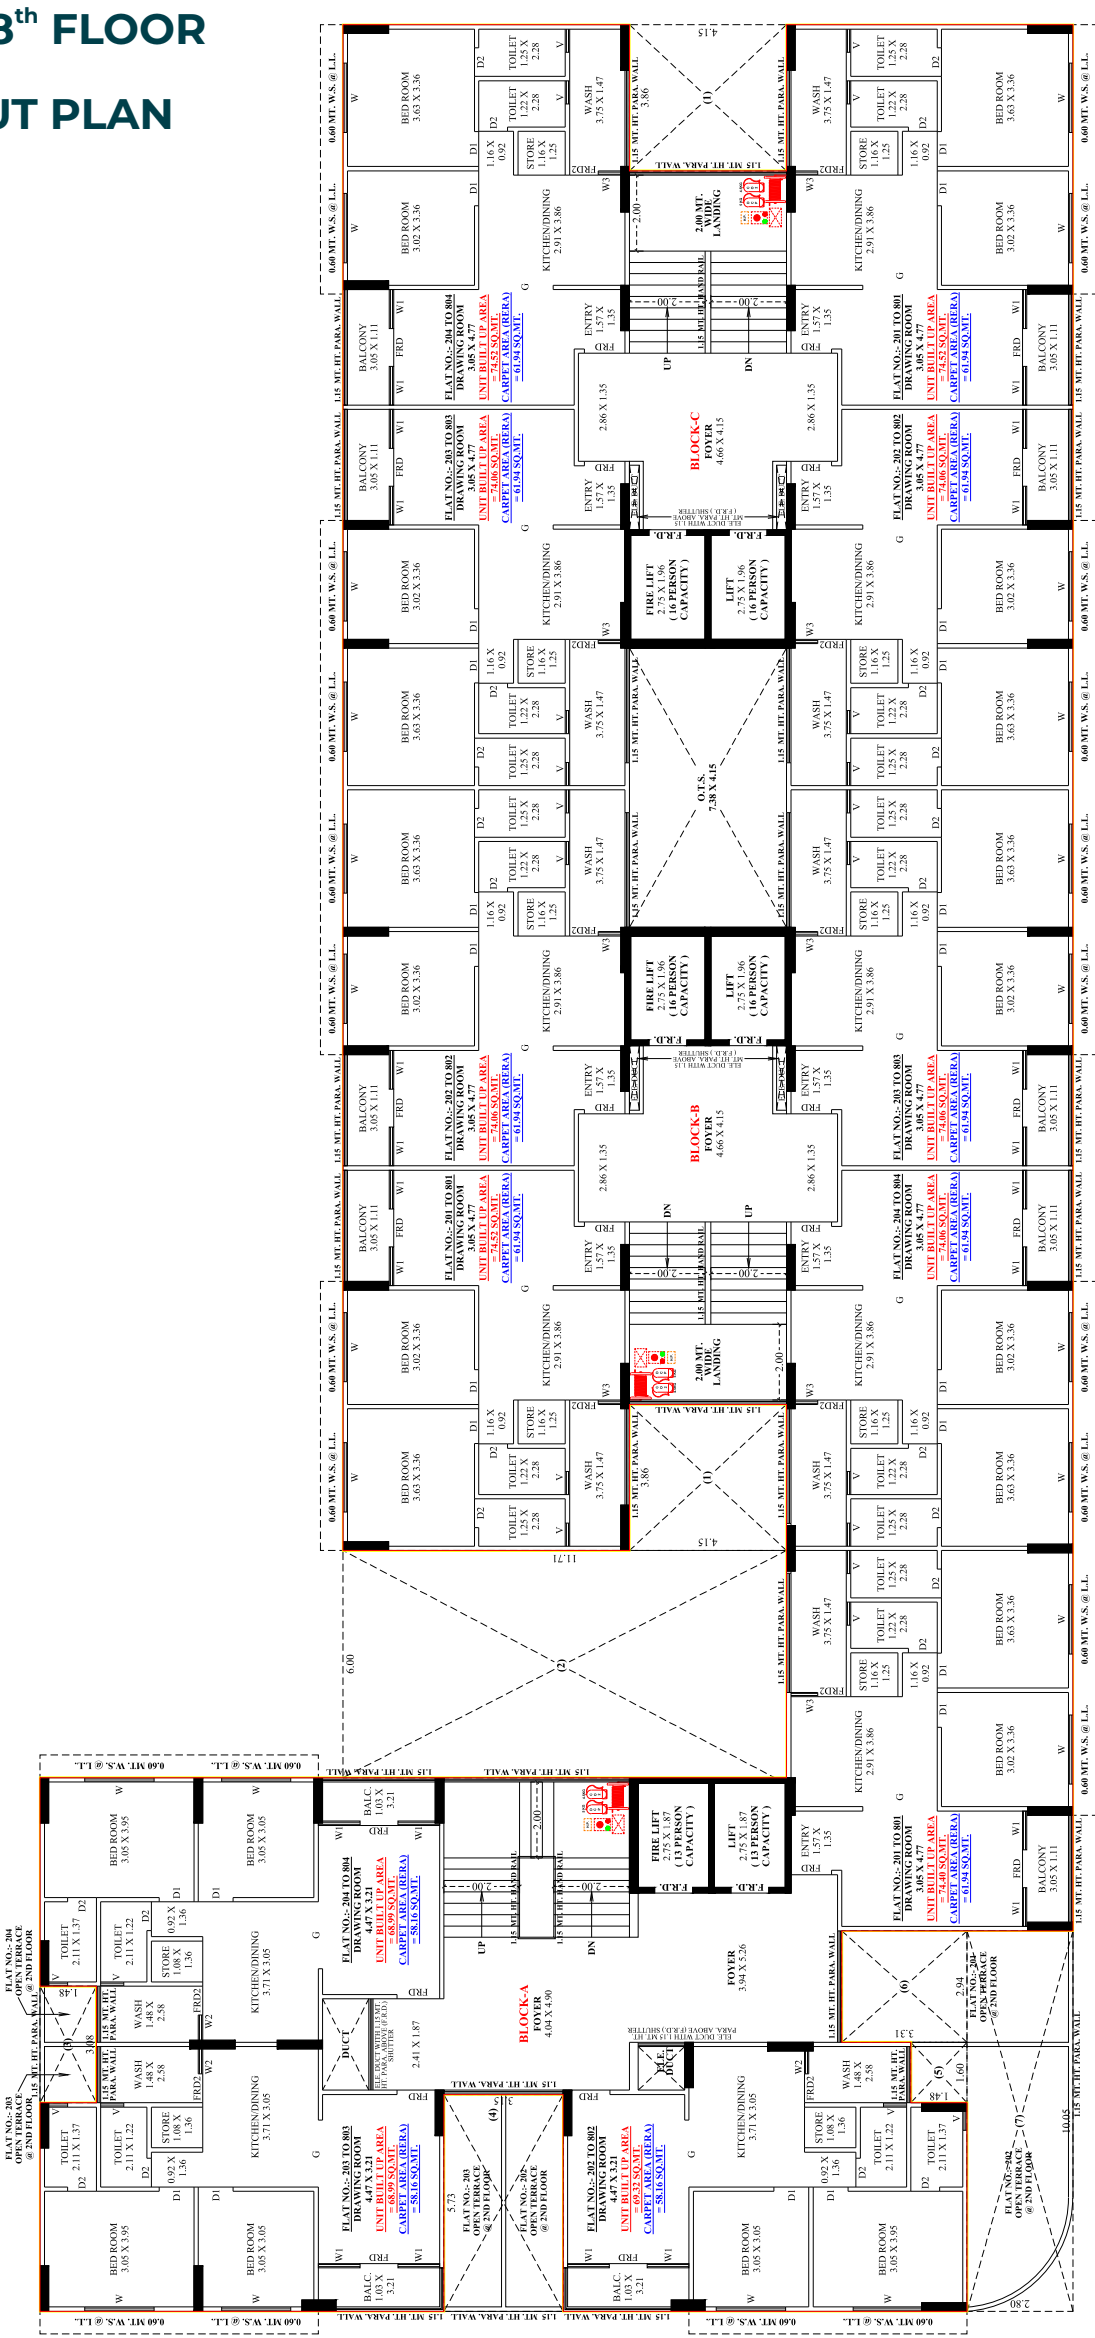


NOTE :- ALL OUTER & INTERNAL WALL ARE OF 415 MT. TH. BK WALL

9th FLOOR LAYOUT PLAN

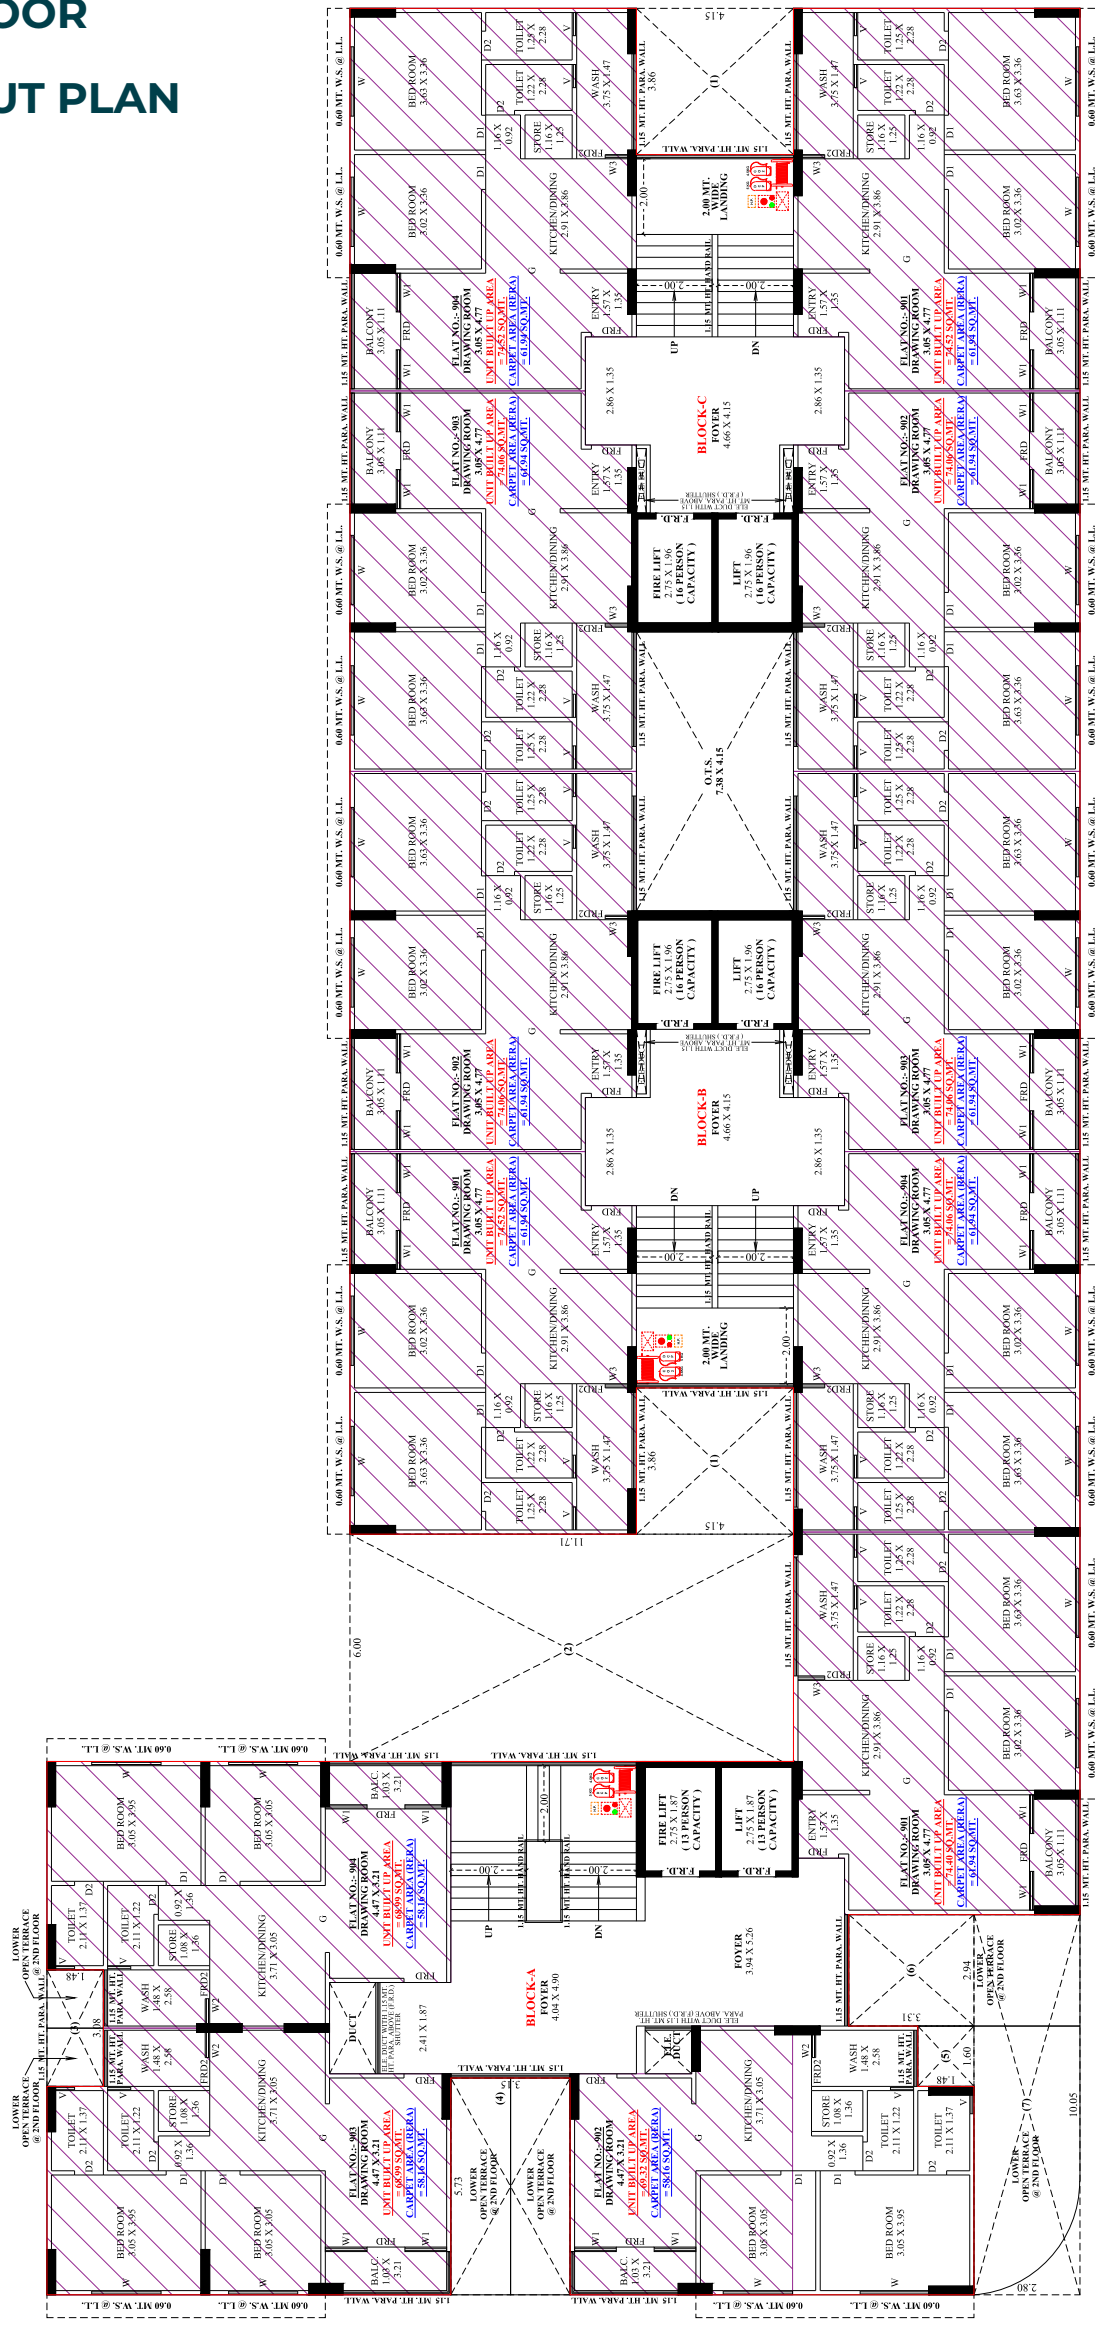

NOTE - ALL OUTER & INTERNAL WALL ARE OF 0.15 MT. TH. BK. WALL


10th to 14th FLOOR LAYOUT PLAN

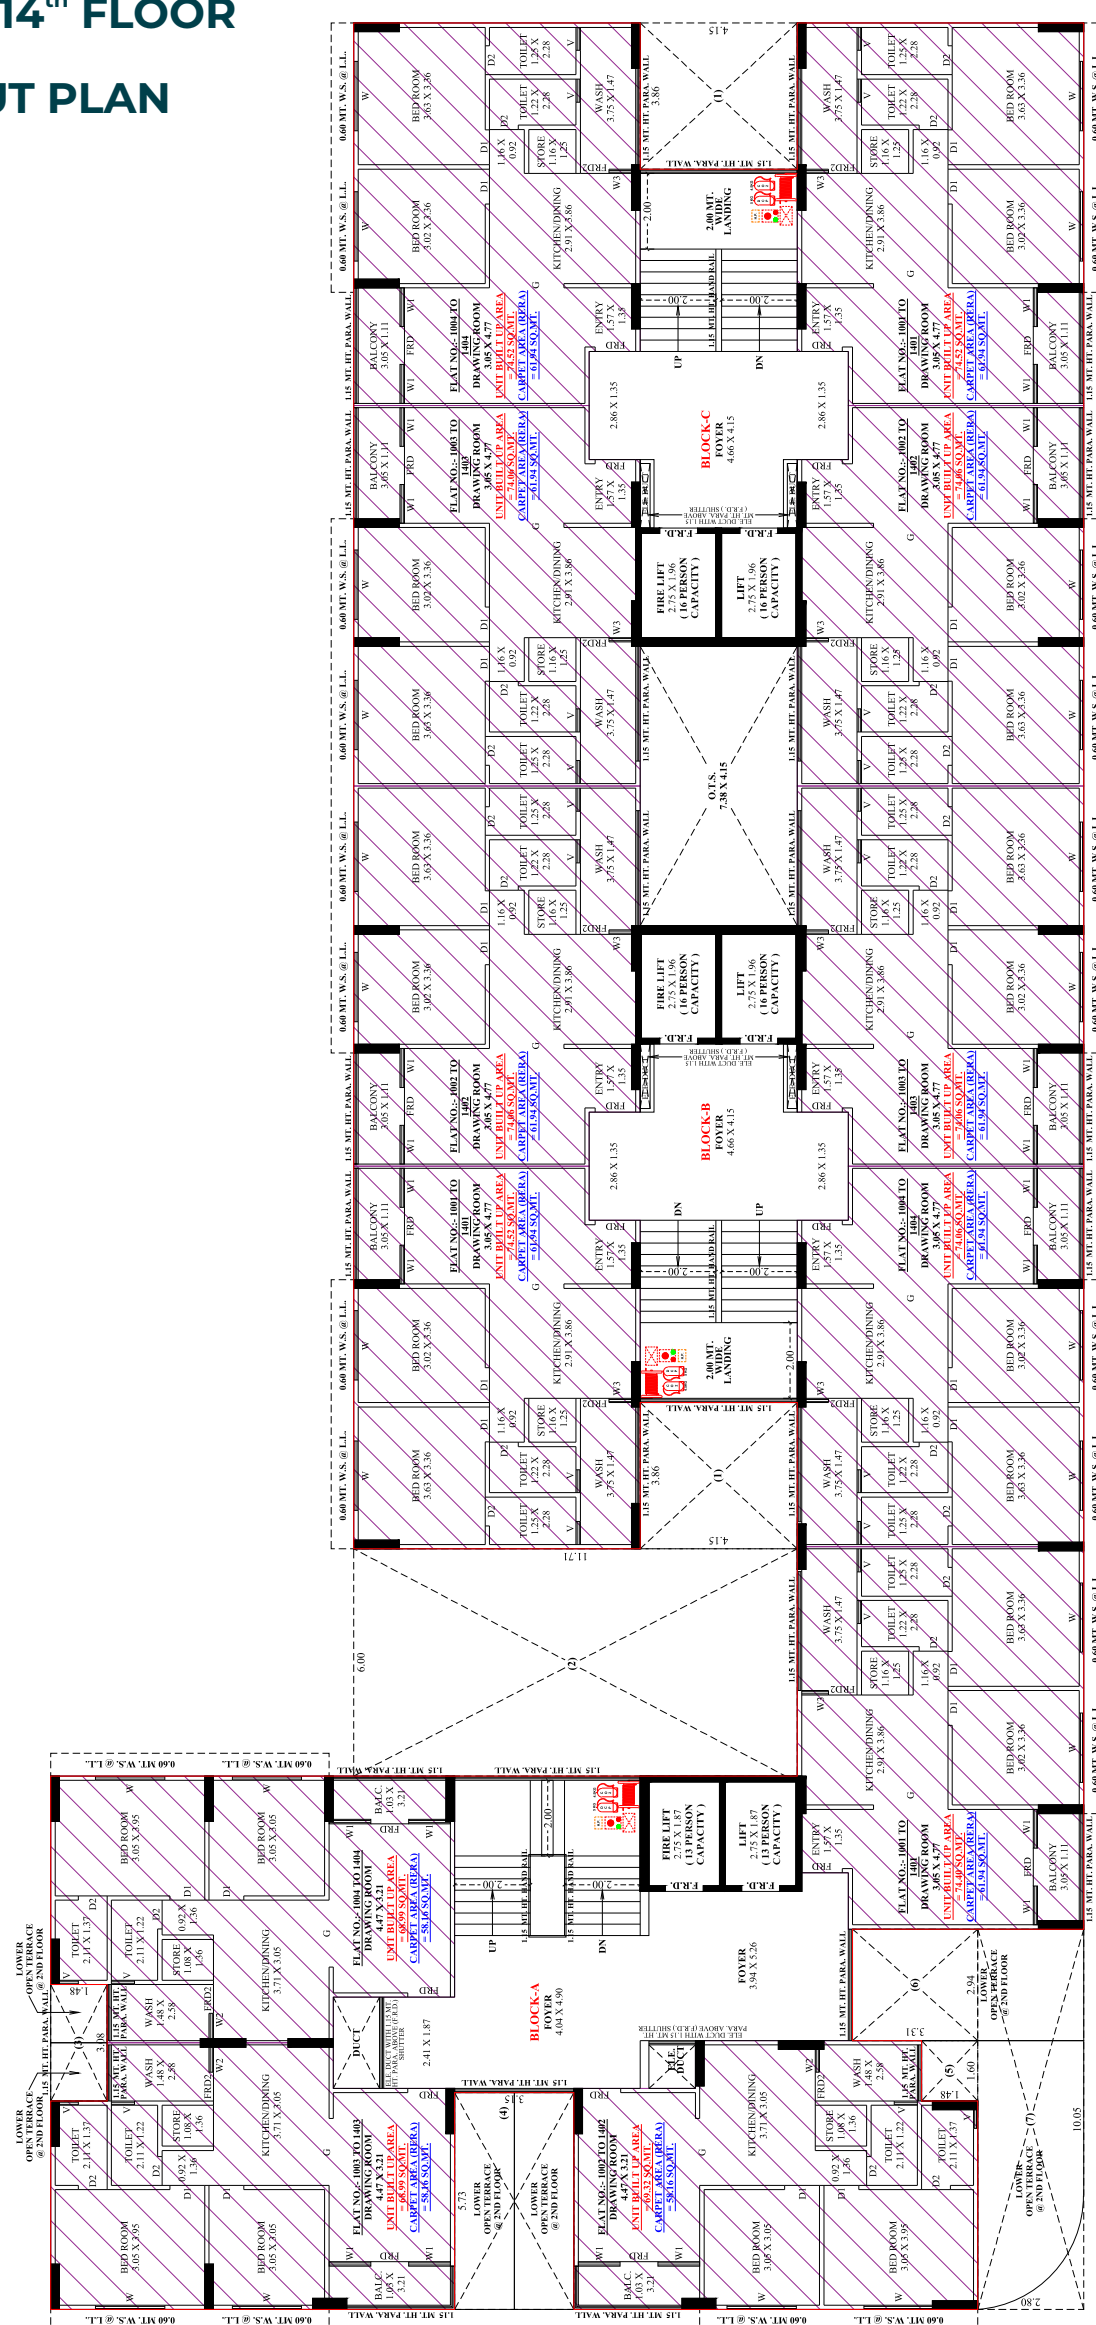

NOTE - ALL OUTER & INTERNAL WALL ARE OF 0.15 MT. TH. BK. WALL



TERRACE FLOOR LAYOUT PLAN

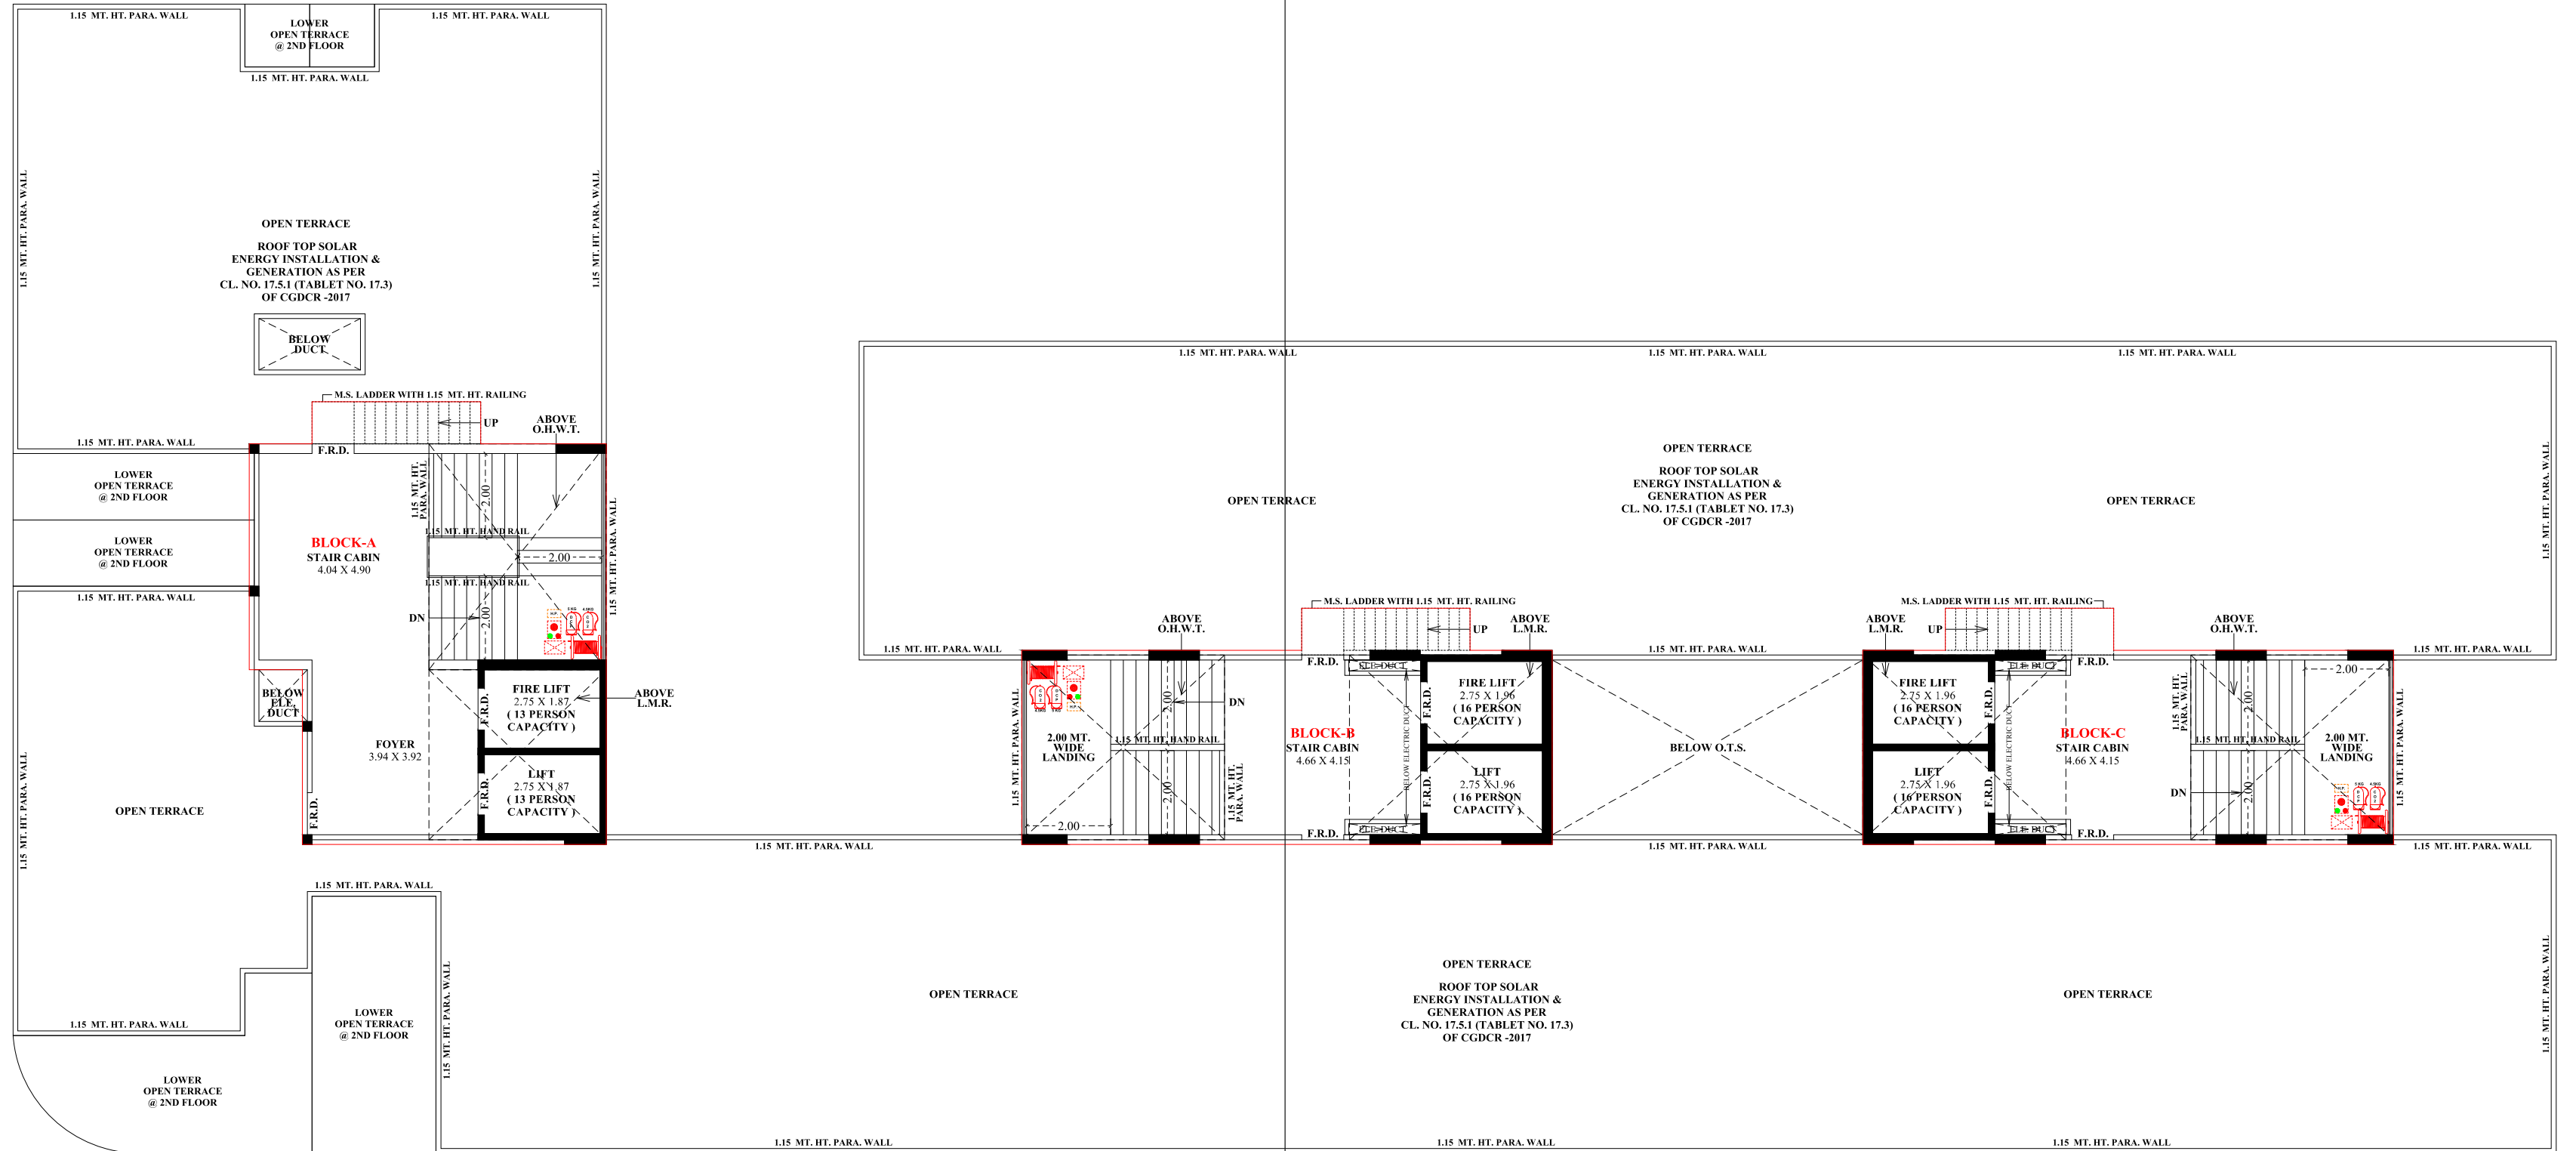

OPEN TERRACE PLAN WITH STAIR CABIN, LIFT MACHINE ROOM & O.H.W.T.)
NOTE :- ALL OUTER & INTERNAL WALL ARE OF 0.115 MT. TH. B/K WALL

સુવિધાઓ

બાંધકામ:

R.C.C. ફેમ સ્ટ્રક્ચર, અંદર માલા પ્લાસ્ટર એકેલિક કલર સાથે

વોલ ફીનીશ:

અંદરની સાઈટ વ્હાઈટ પુટ્ટી ફીનીશ

ફ્લોરીંગ:

વિટ્રીફાઈટ ફ્લોરીંગ ટાઈલ્સ

બારી-દરવાજા

ડેકોરેટીવ મેઈન ડોર અને બીજા ફલશ ડોર સારી ગુણવત્તાના ફીટીંગ સાથે બારીઓ
ગ્રન મારબલસીલ સાથે પાવડર કોટેડ એલ્યુમીનીયમ સ્લાઈડીંગ

રસોડું:

બ્લેક ગ્રેનાઈટ પ્લેટફોર્મ, લીન્ટલ લેવલ સુધી ગ્લેઝડ ટાઈલ્સ

ટોઈલેટ:

દરેક ટોઈલેટમાં લીન્ટલ લેવલ સુધી ગ્લેઝડ ટાઈલ્સ

ઈલેક્ટ્રીફિકેશન:

આર્કિટેક્ટની ડિઝાઈન મુજબ સીંગ ફેસ કન્સીલ્ડ કોપર વાઈરીંગ

પ્લમ્બીંગ:

આર્કિટેક્ટની ડિઝાઈન મુજબ જરૂરીયાતના તમામ પાઈન્ટ

