



SWASTIK
HARMONY
2-3 BHK LIVING & SHOPS



$\mathbb{Q}_N$

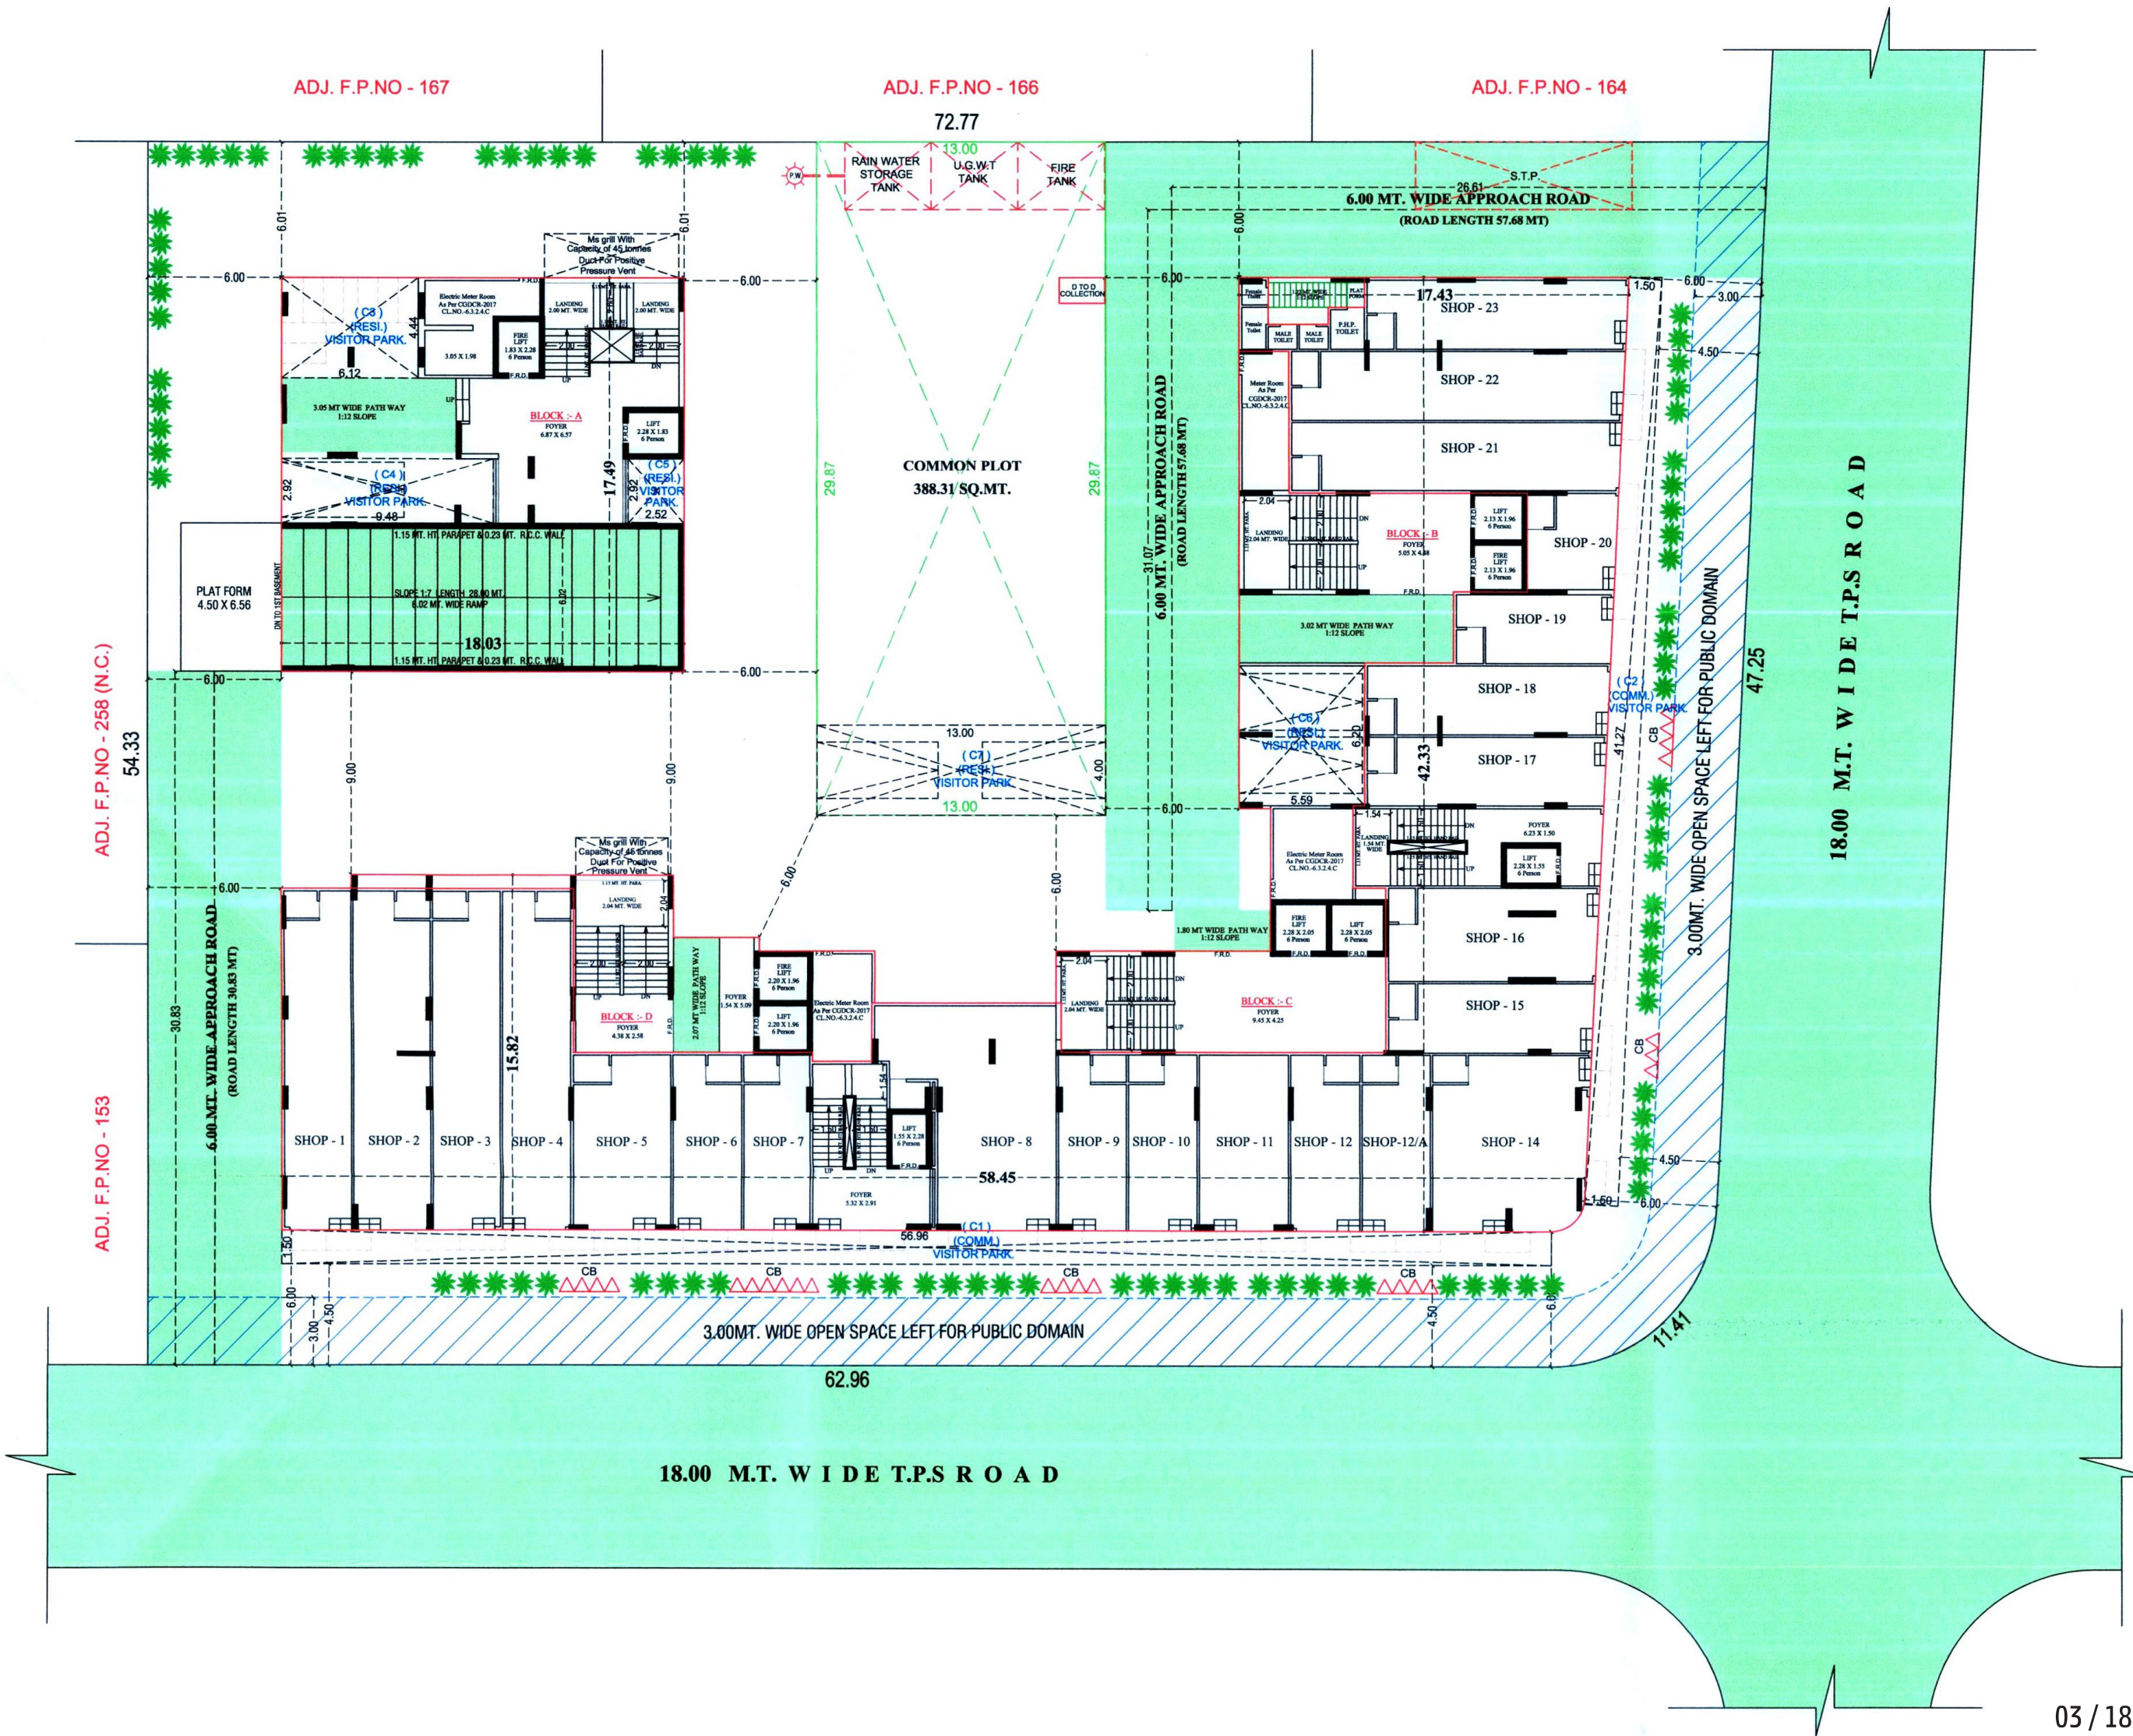


LAYOUT PLAN

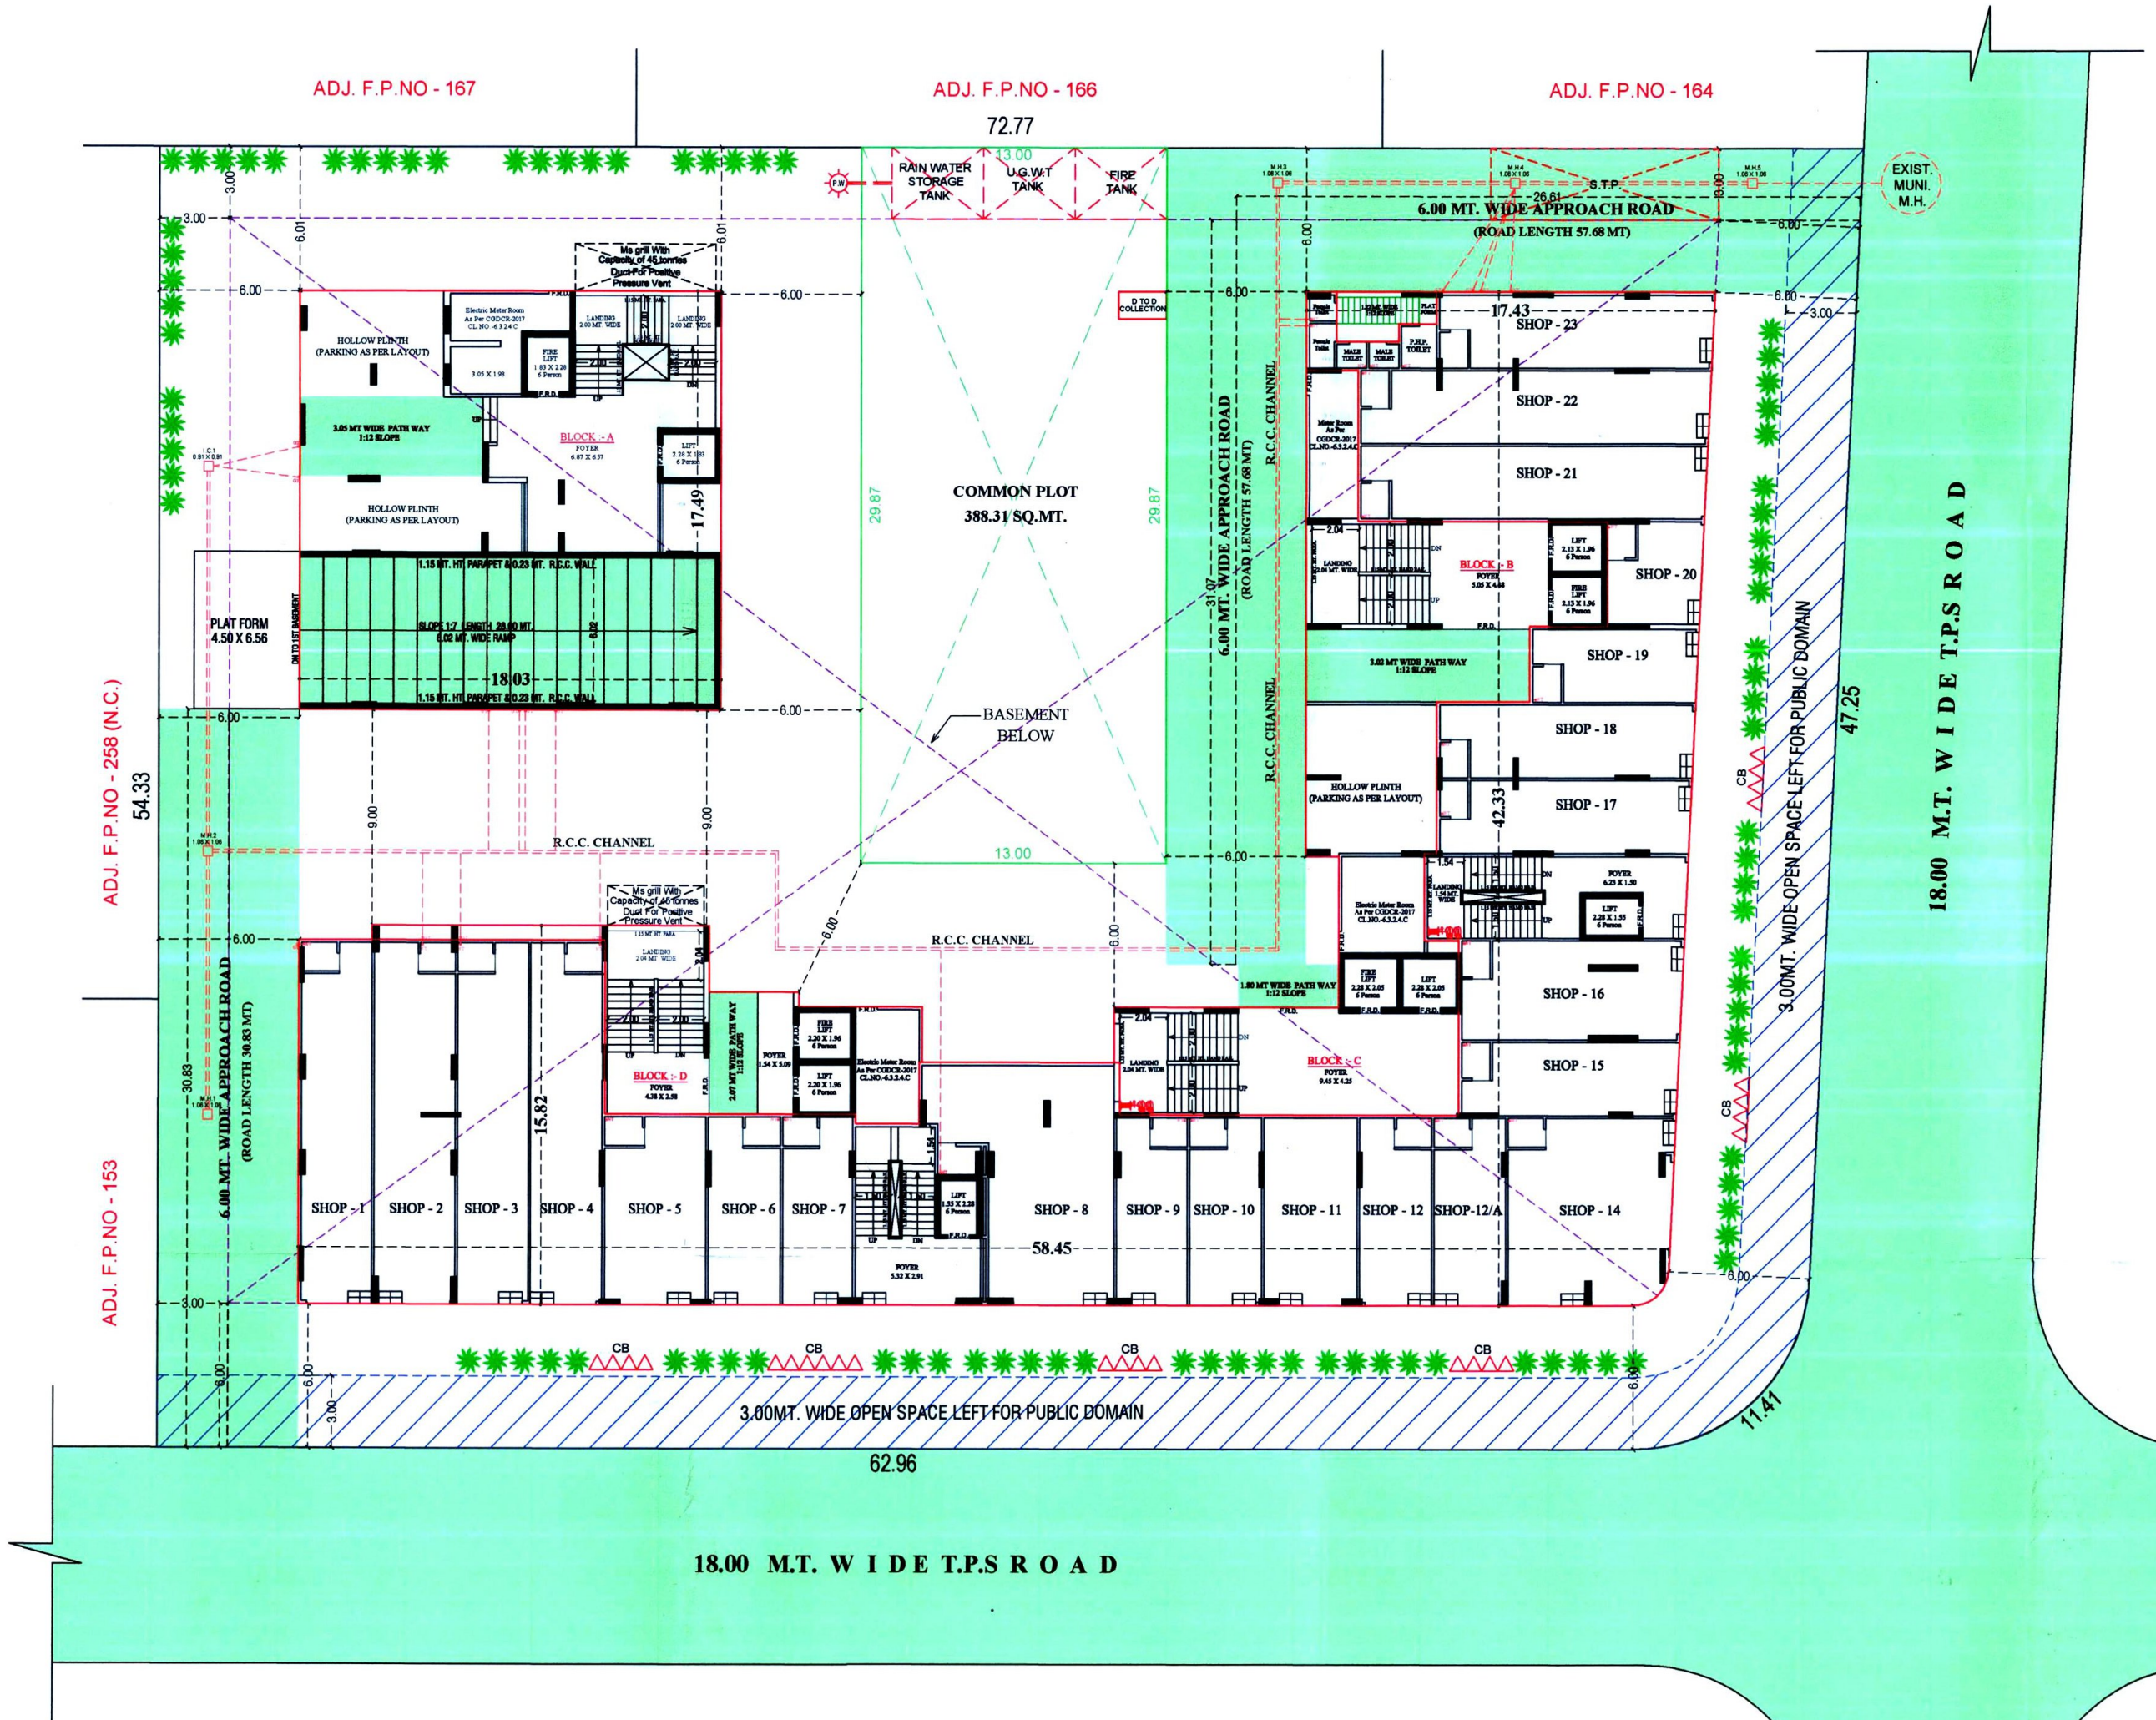


The Permission is valid only if the DP/TPS remains unaltered. If the permission is altered, the permission shall be revoked as soon as the alteration is made. In Dp/TPS with reference to the original plan.

04/18


GROUND
FLOOR A

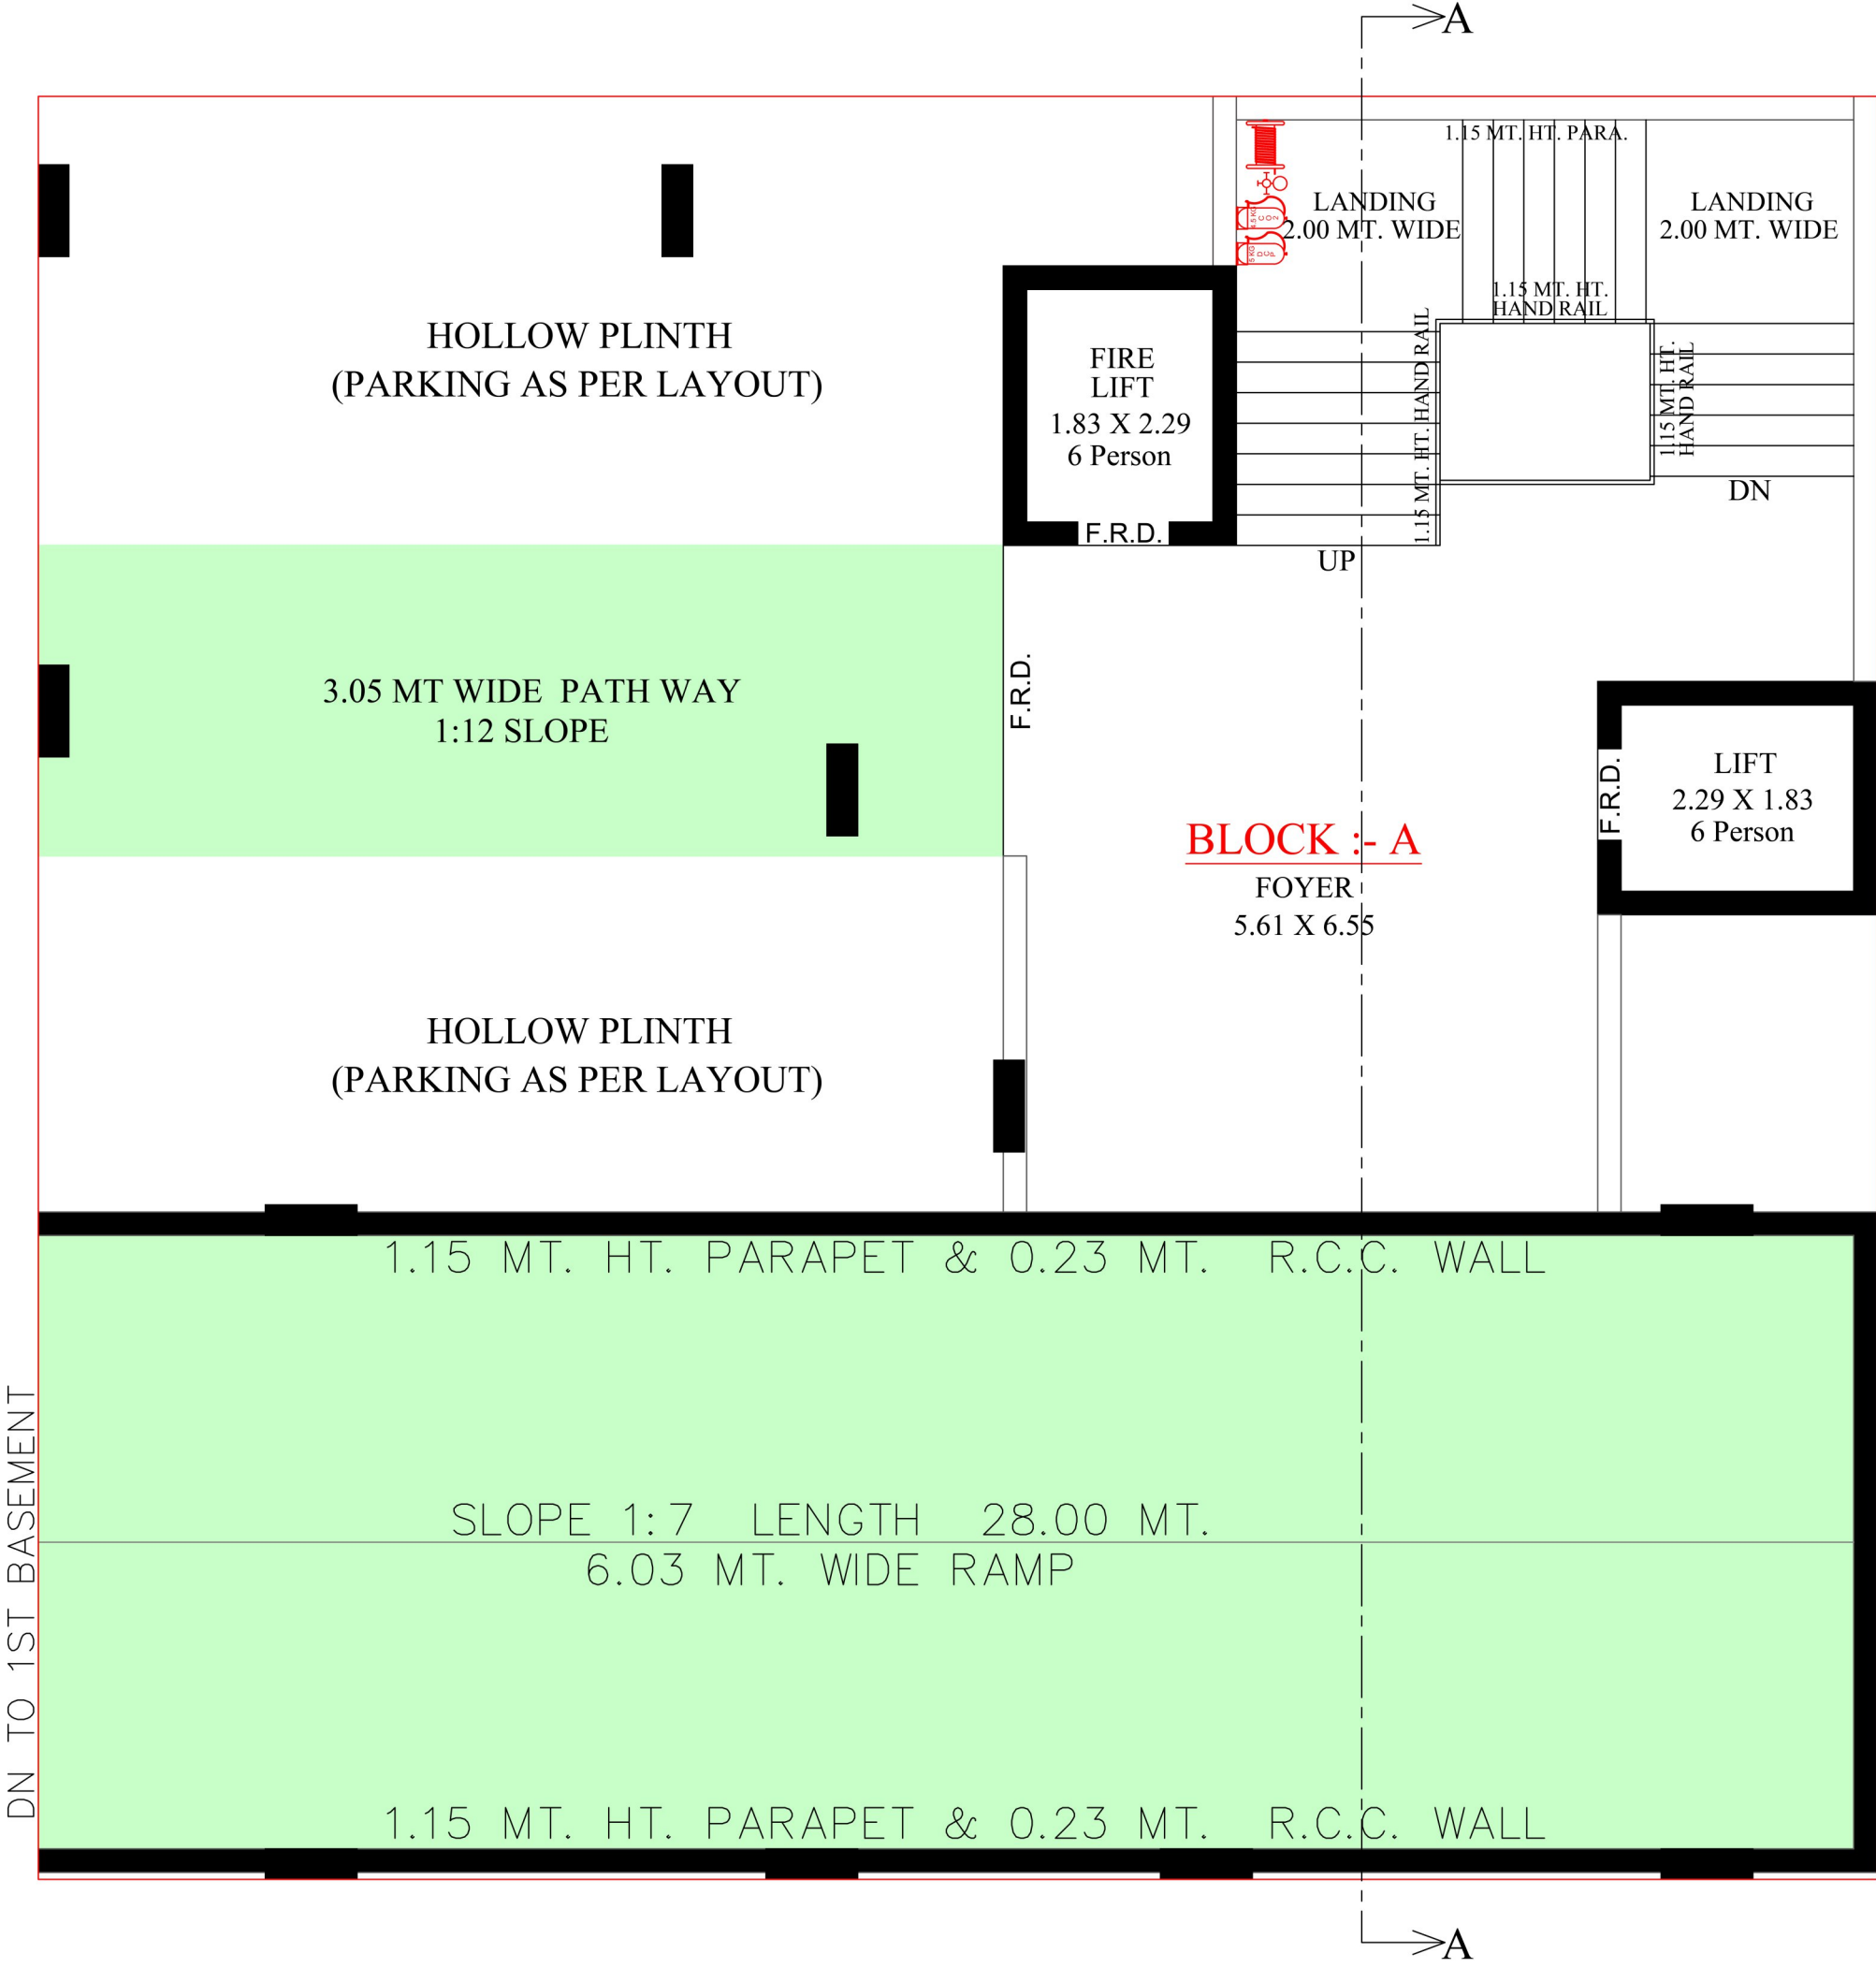


TYPICAL FLOOR A

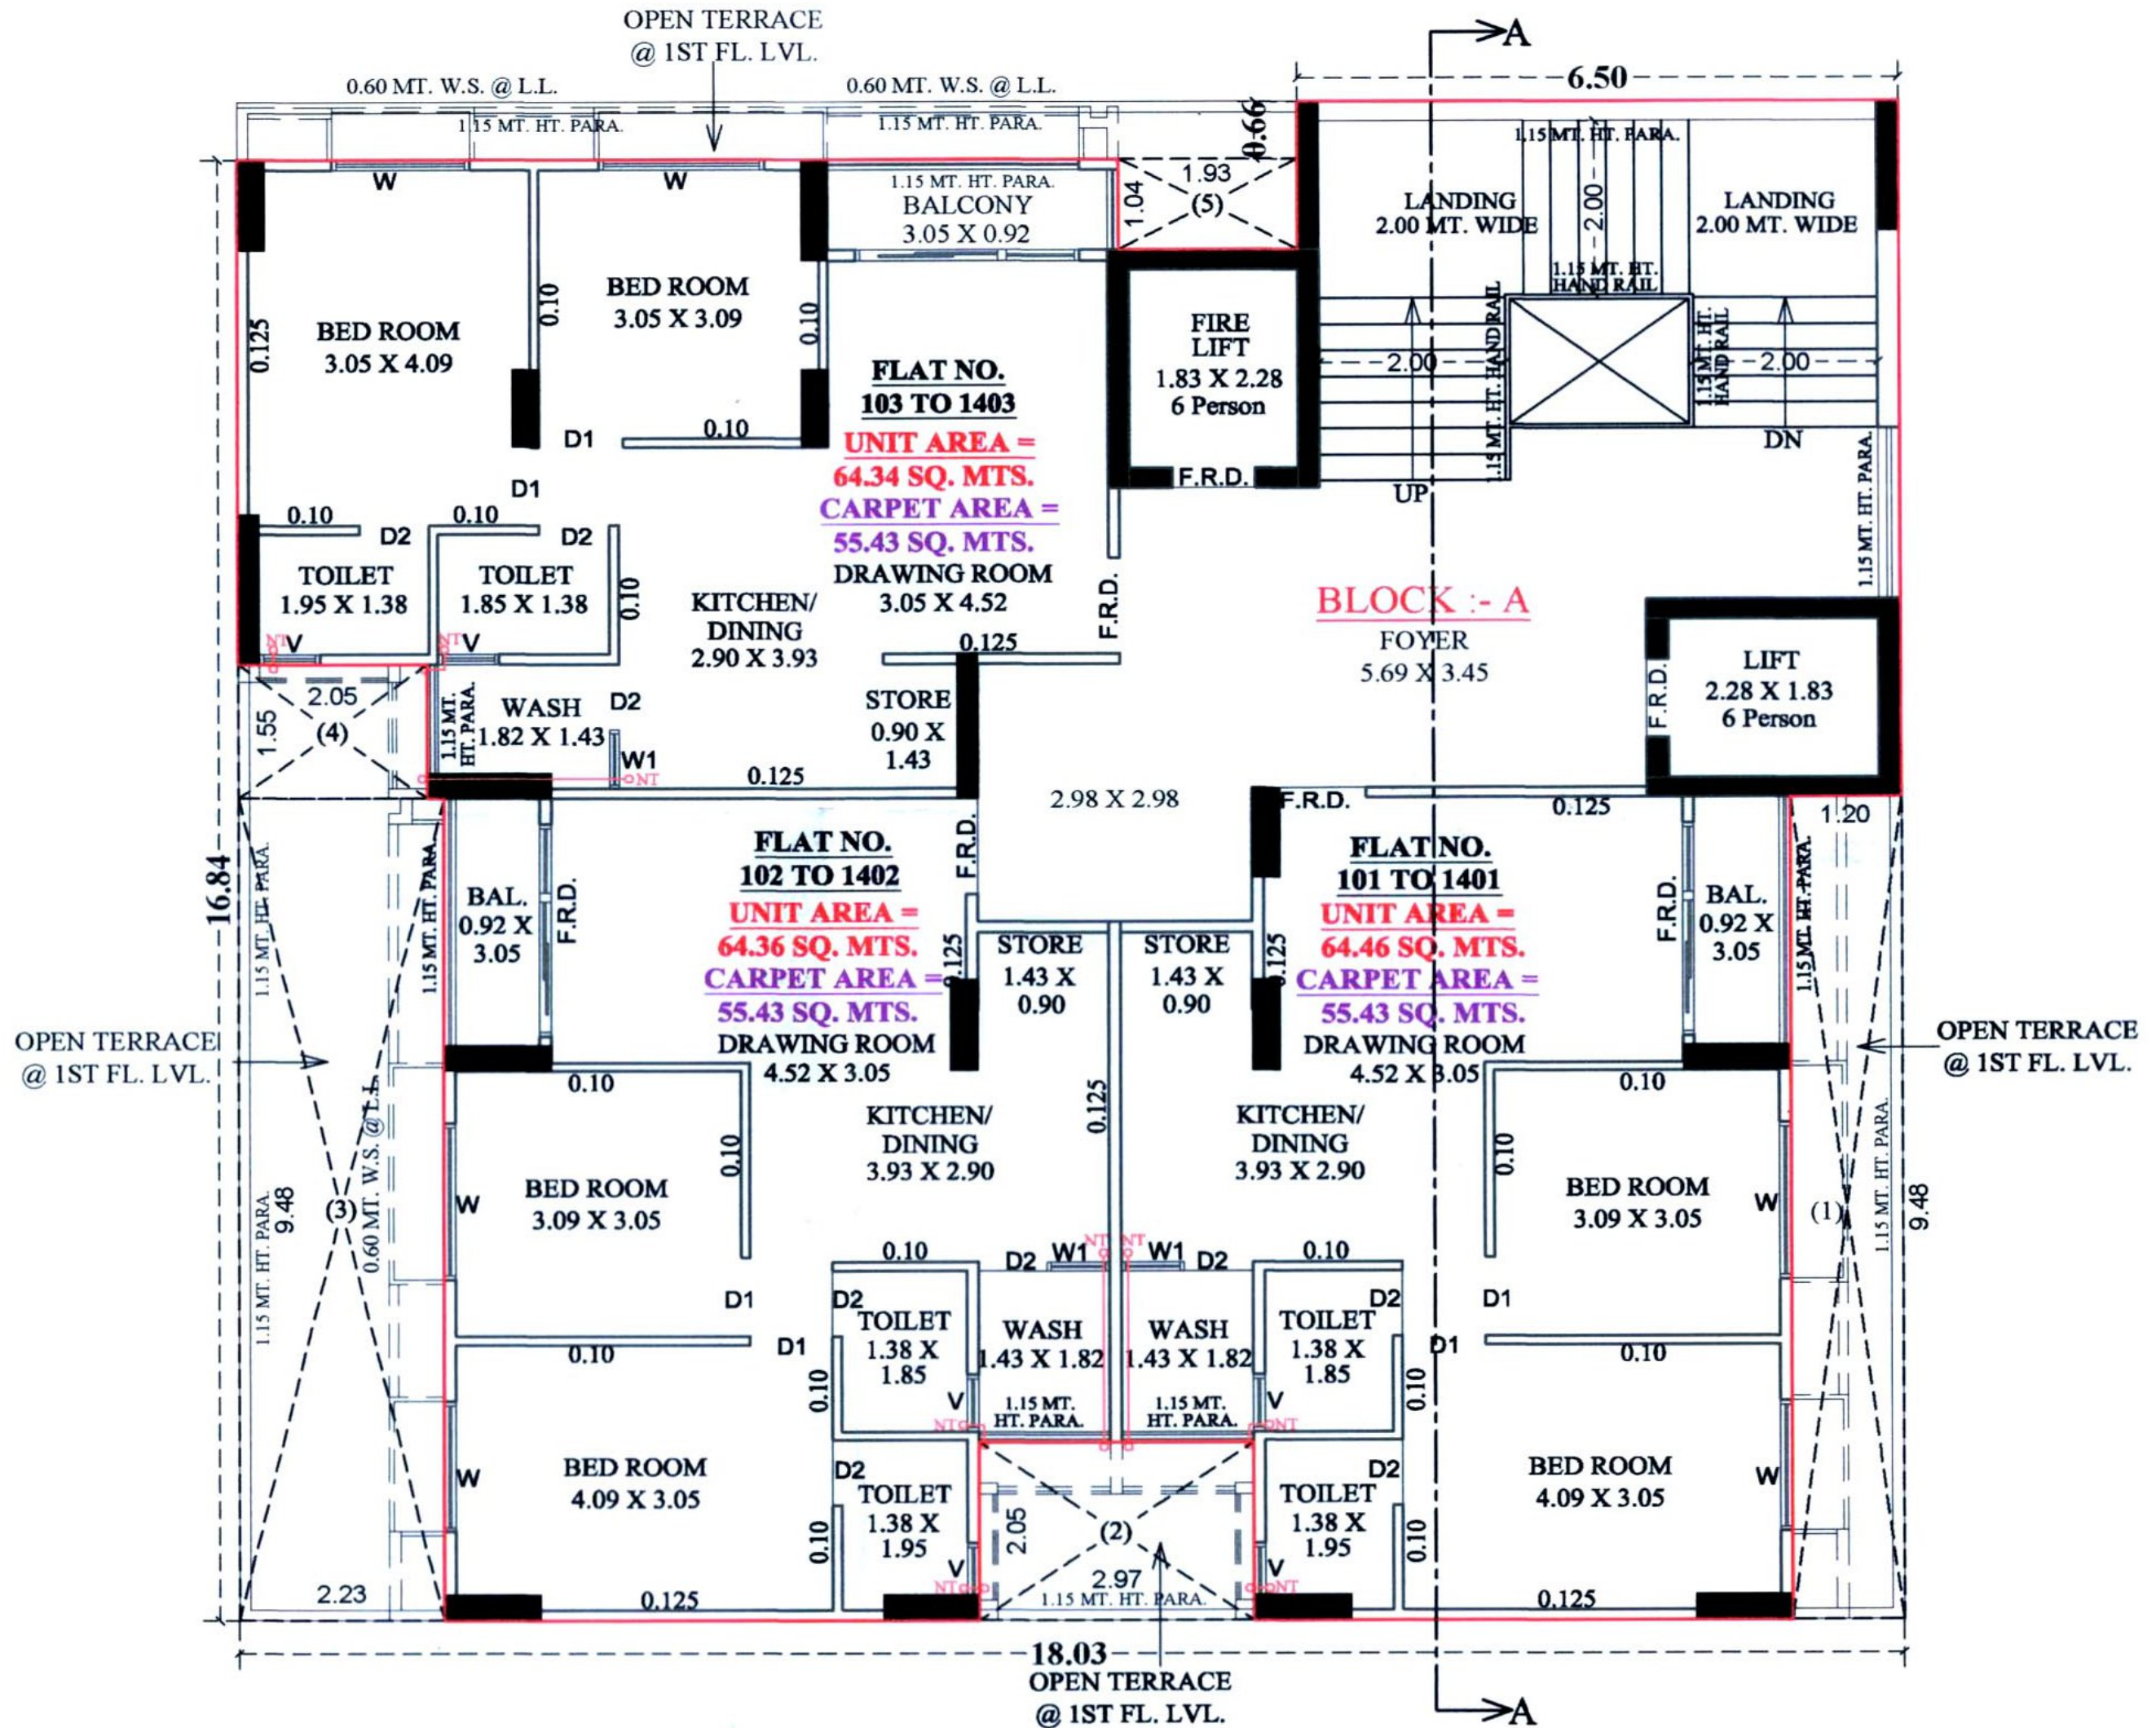


TERRACE
FLOOR A

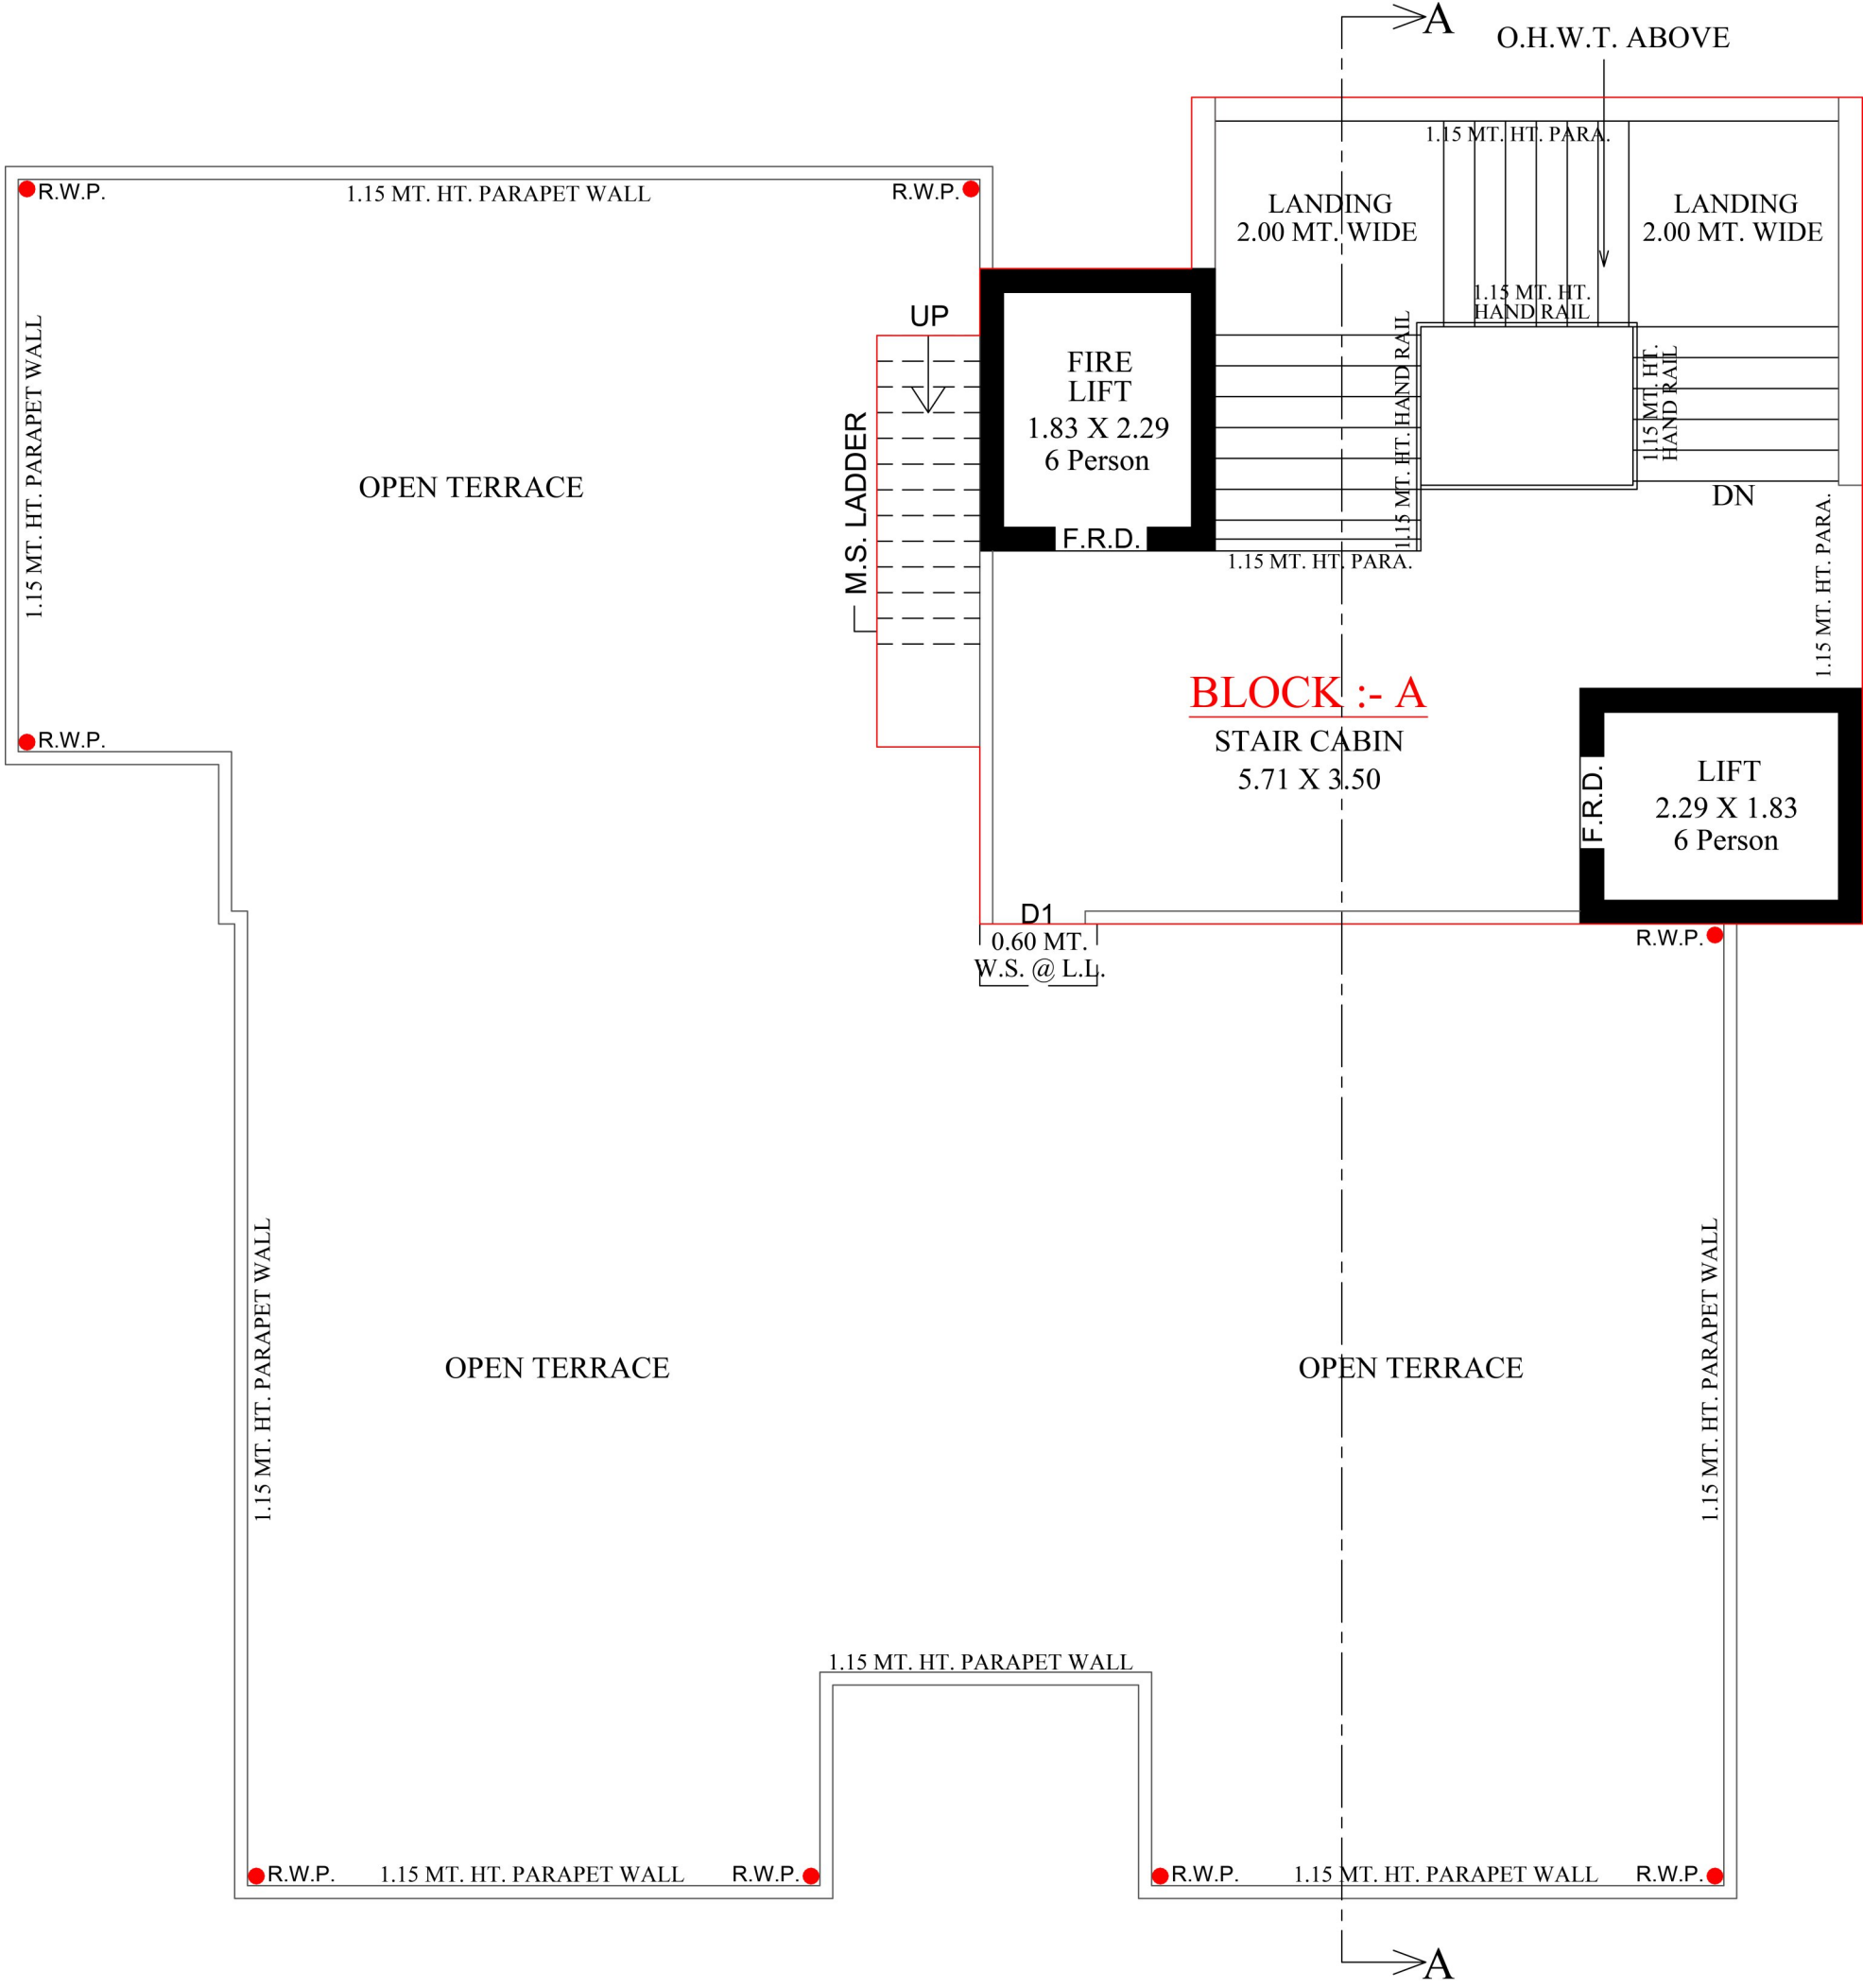


GROUND FLOOR B,C,D

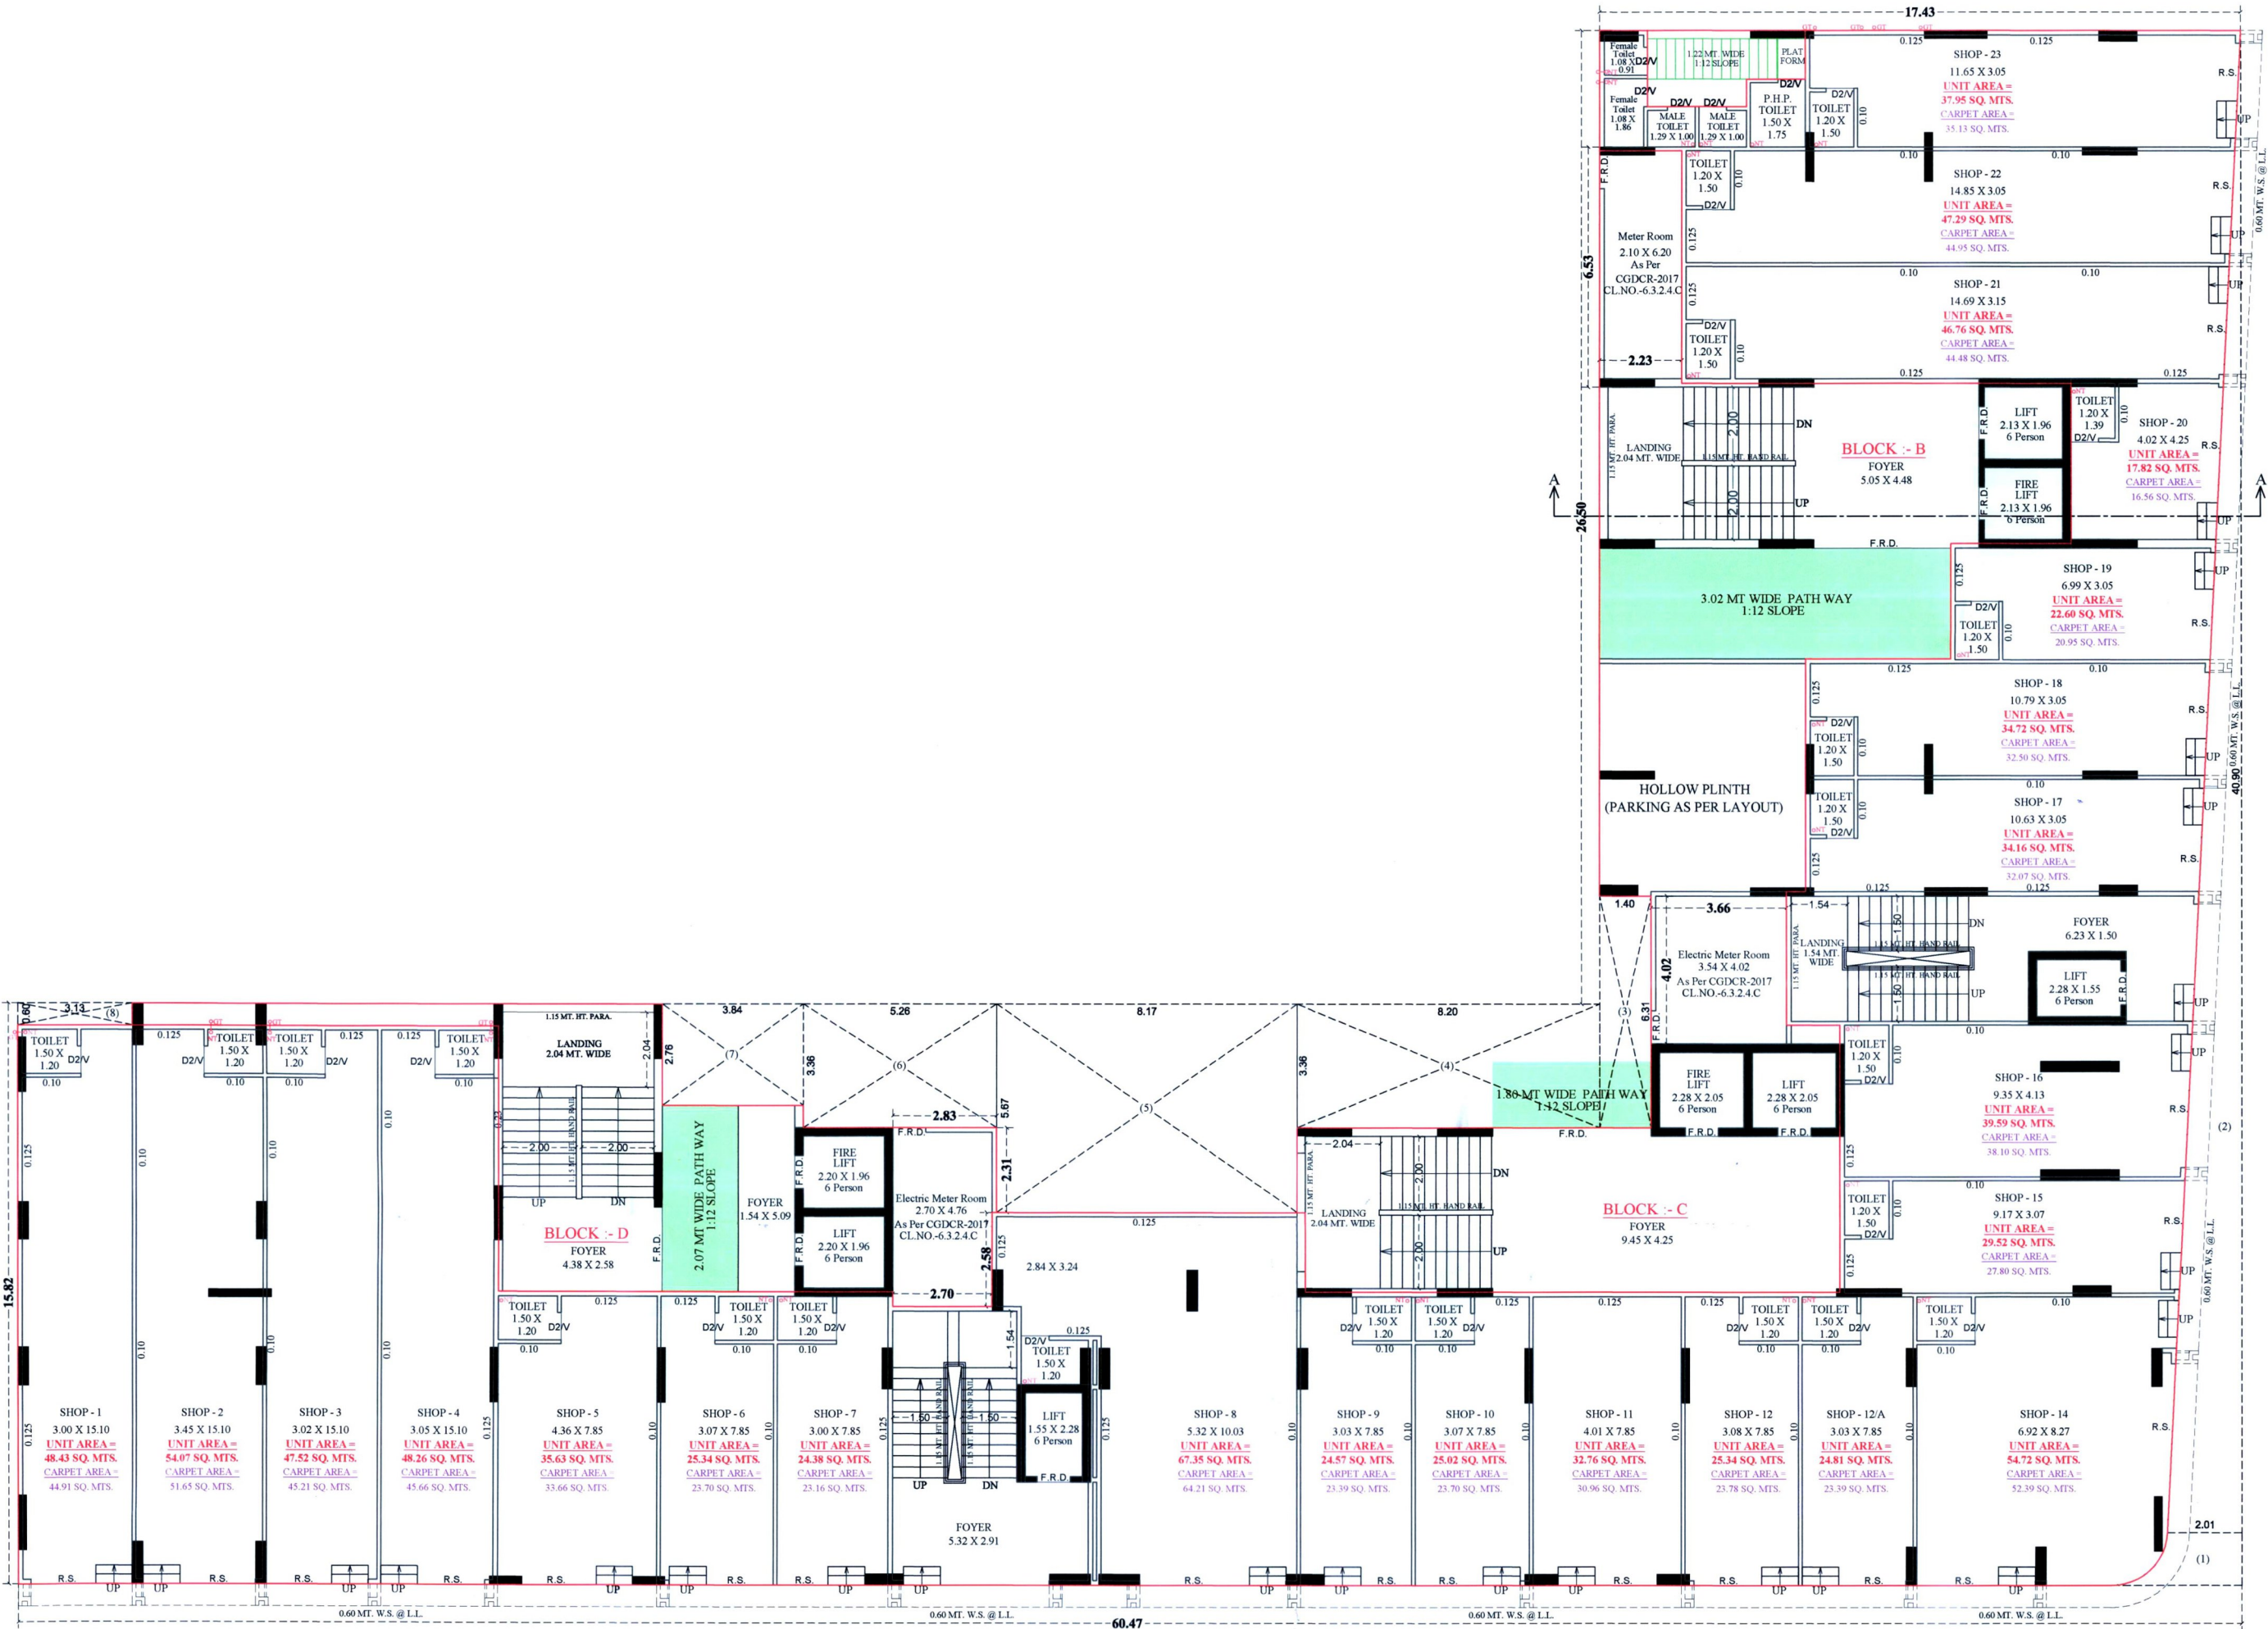


FIRST FLOOR B,C,D

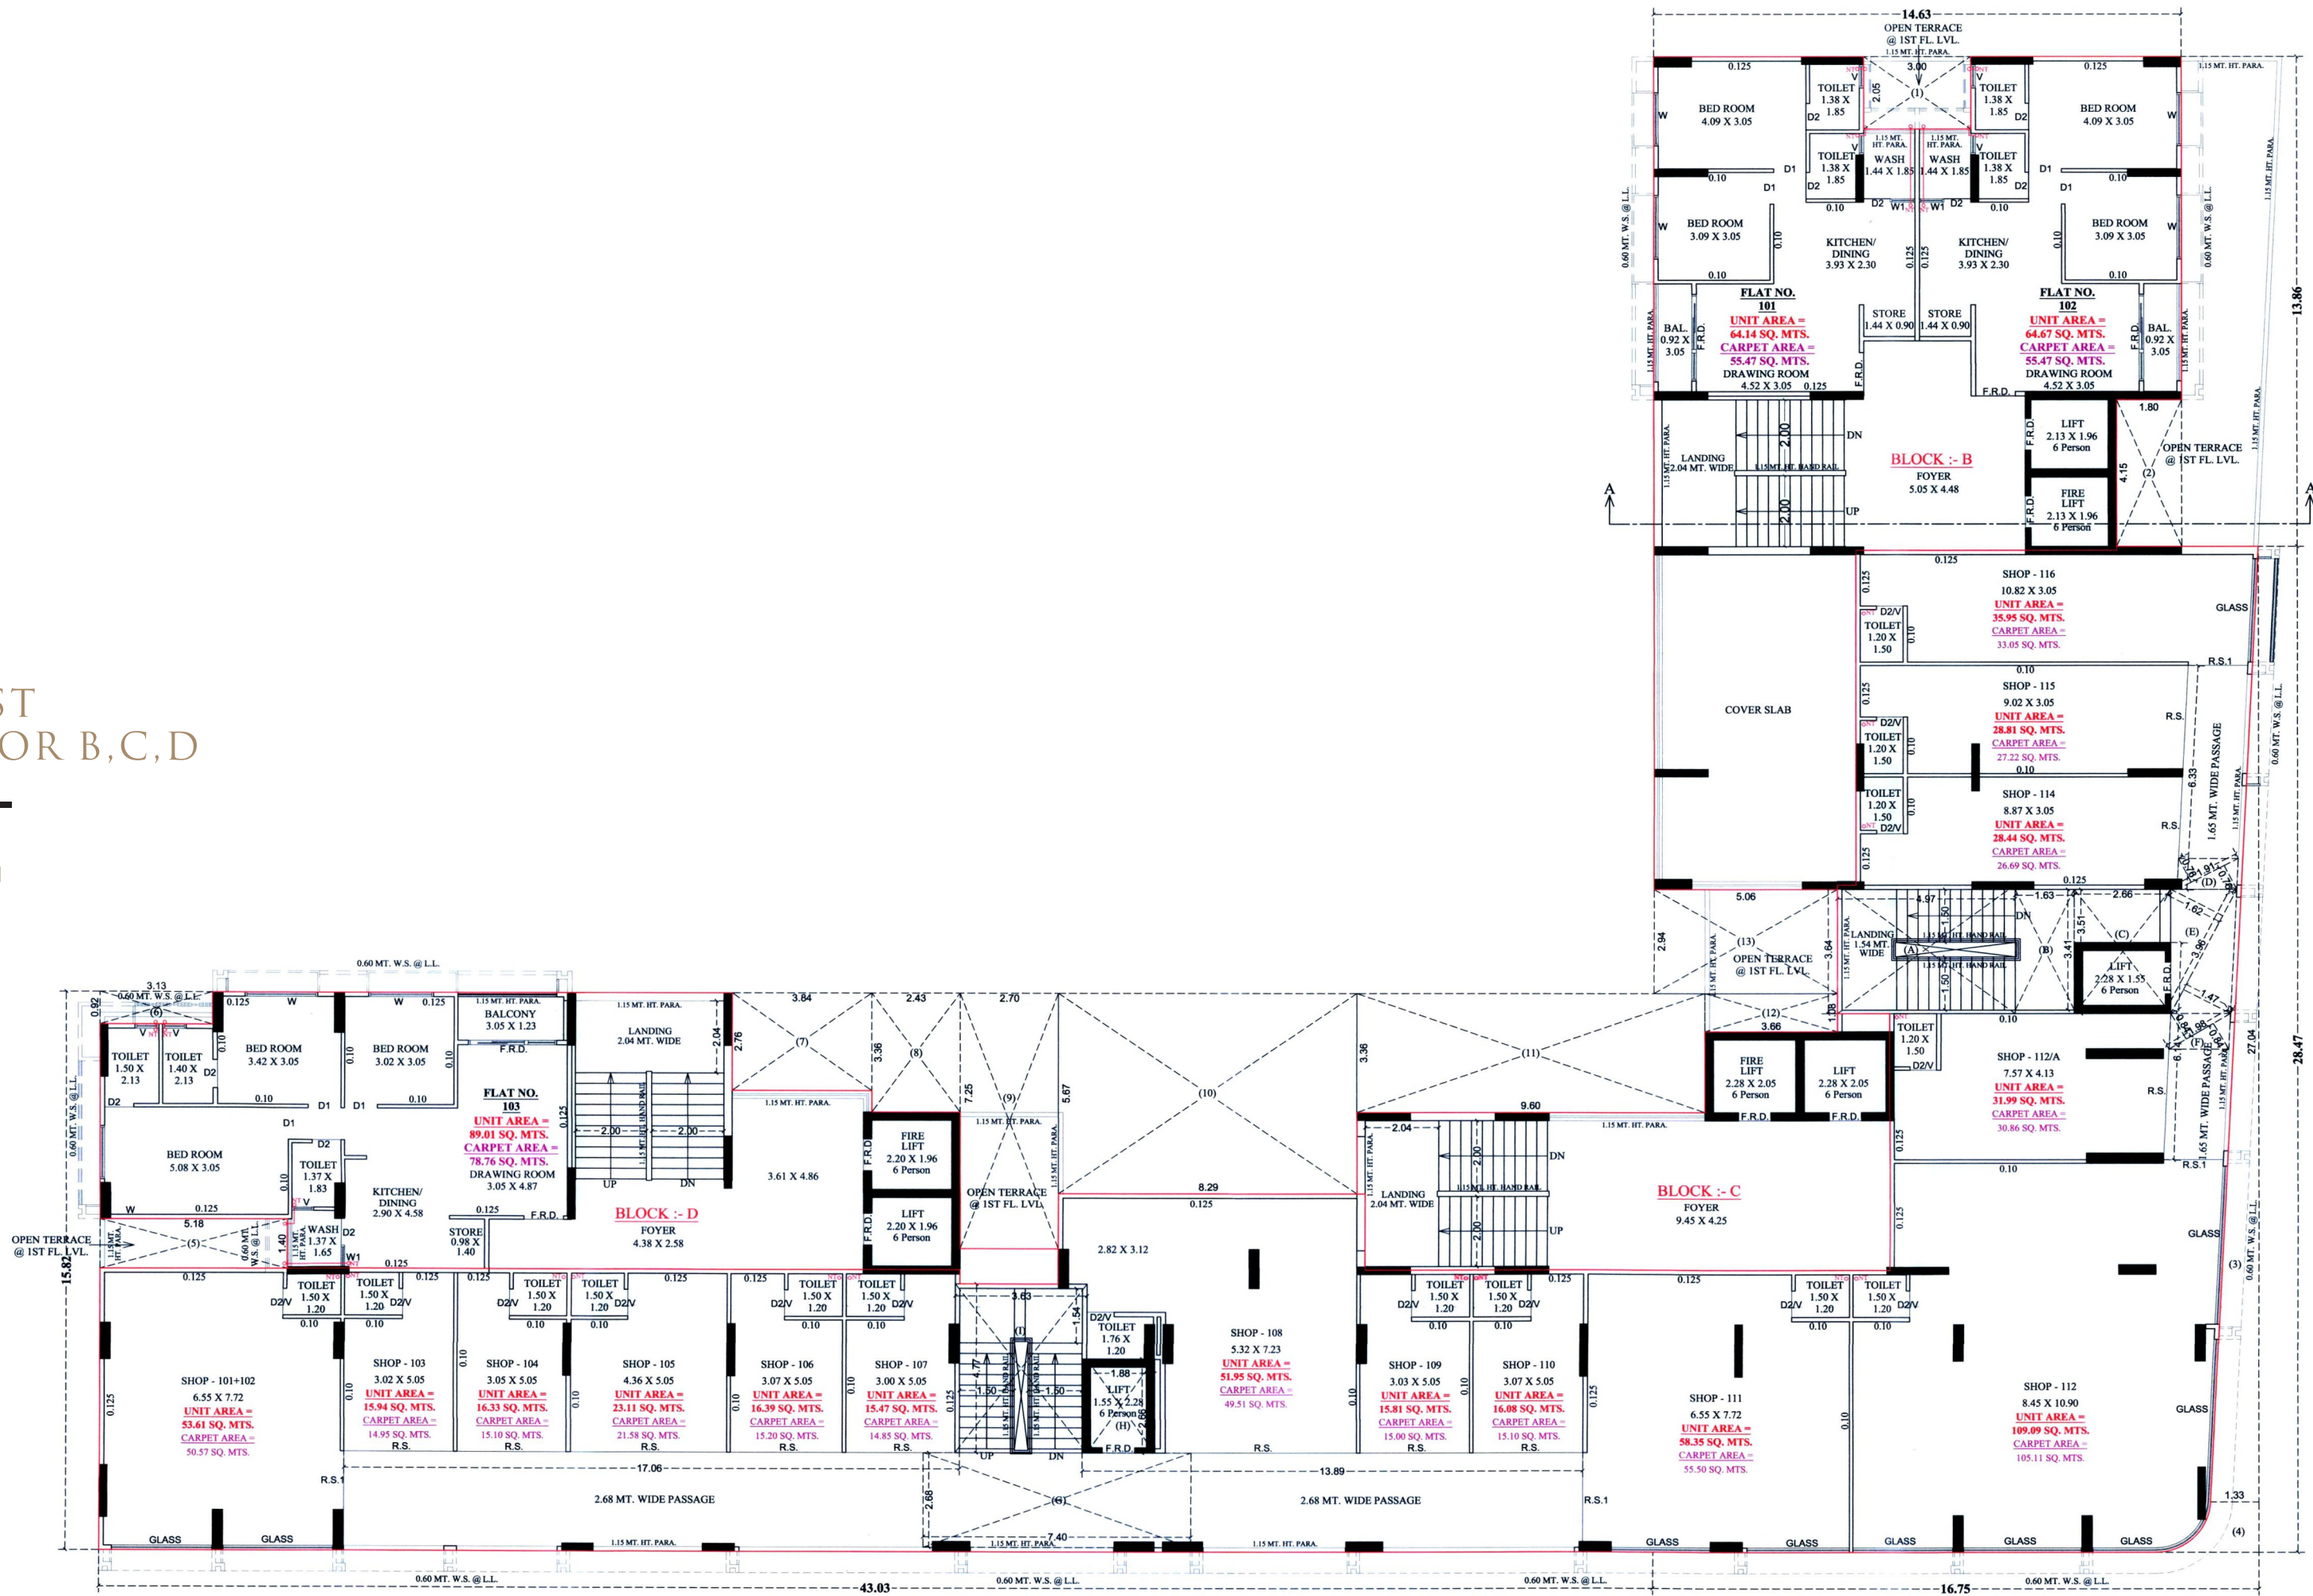


TYPICAL FLOOR B,C,D

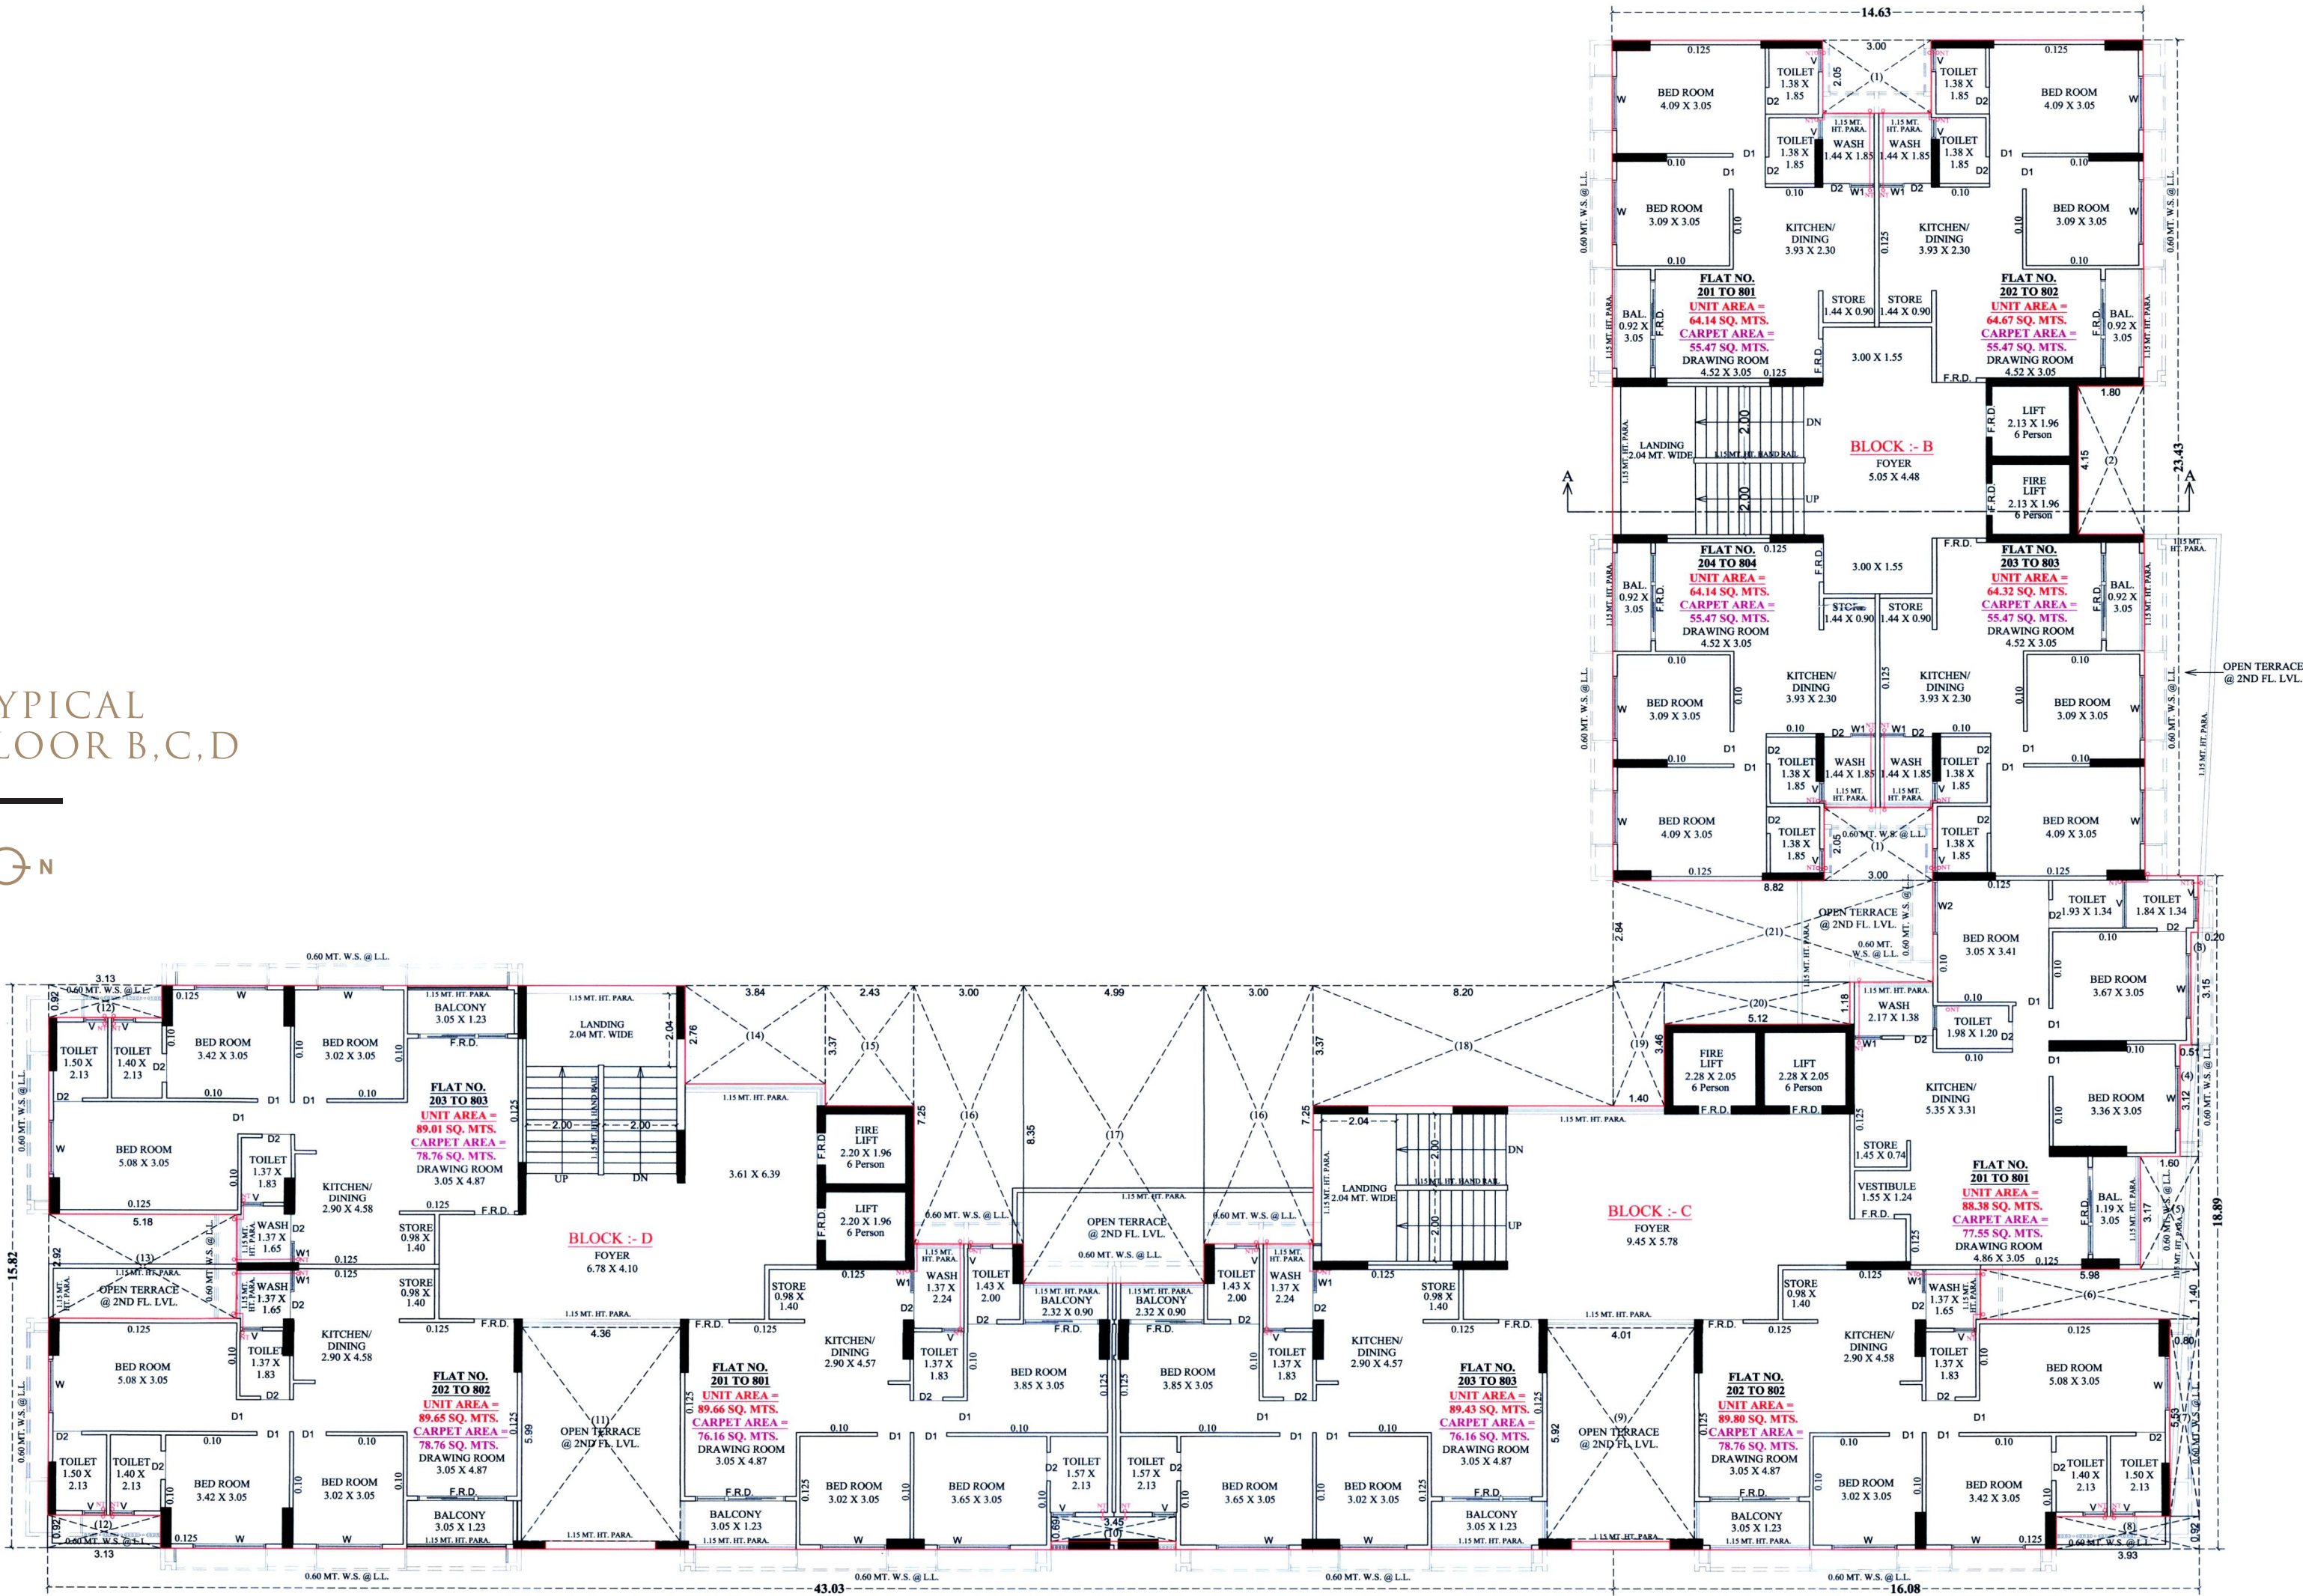


9TH
FLOOR B,C,D

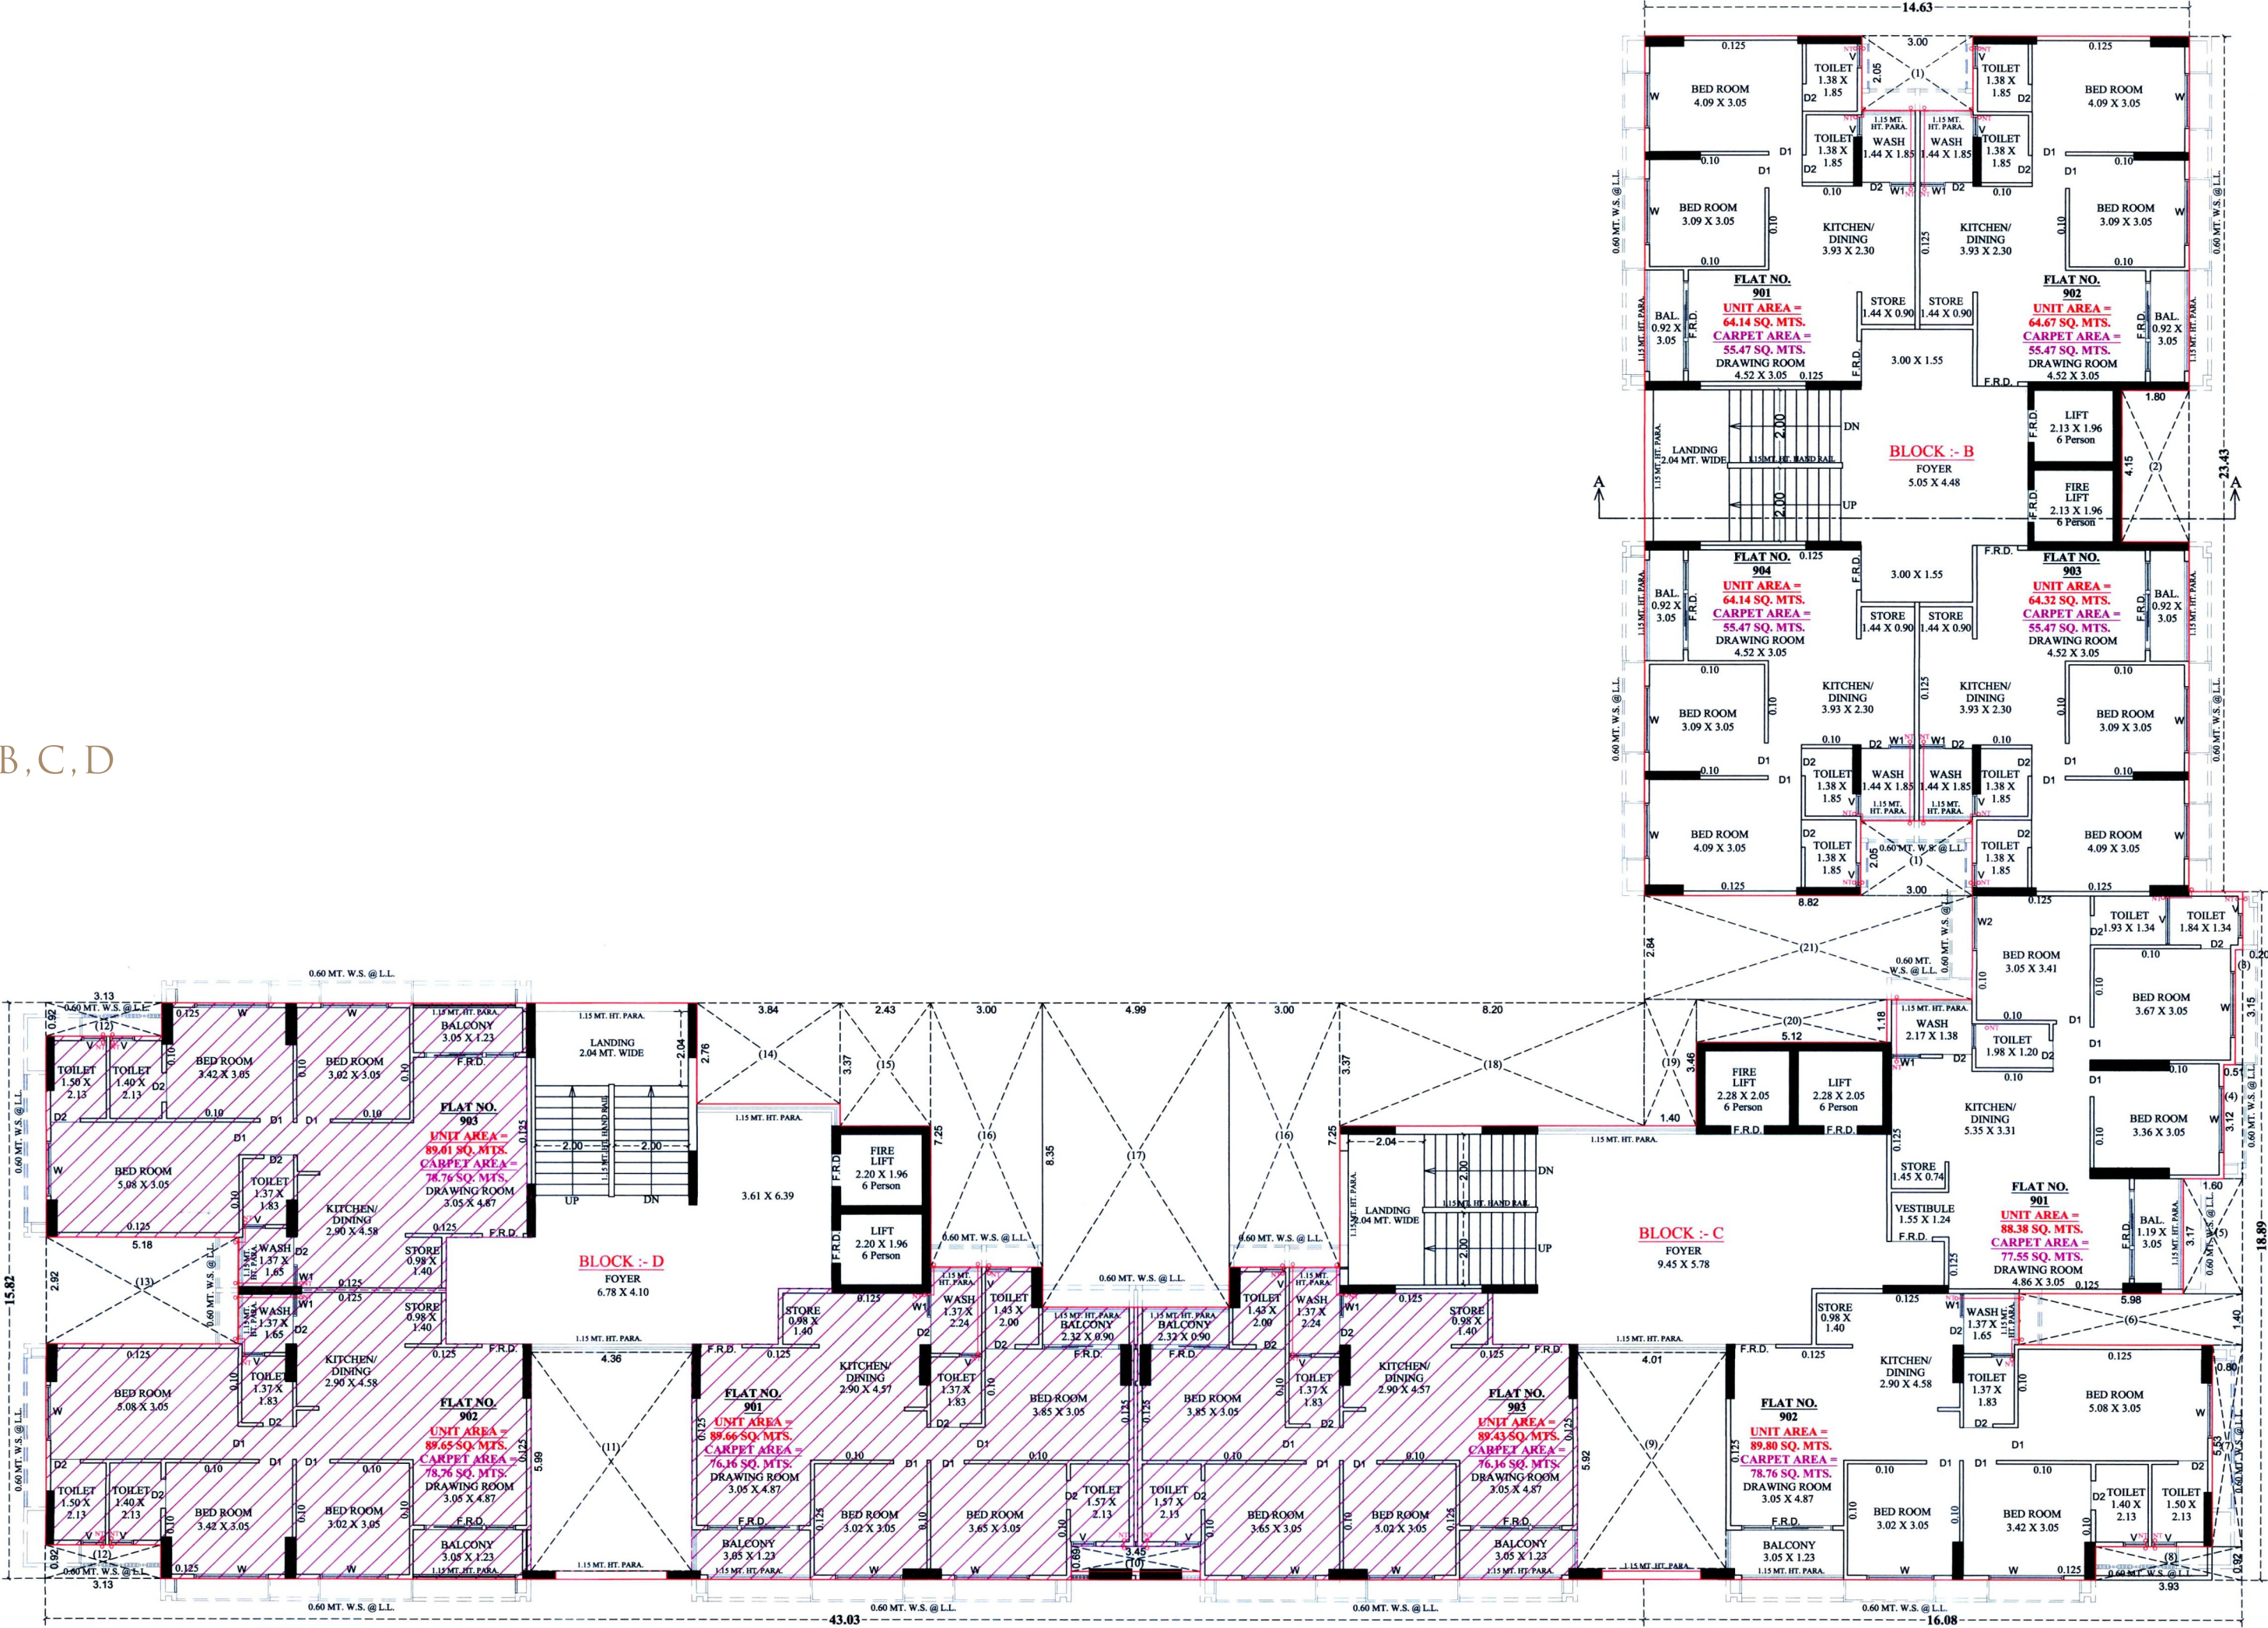


10TH 14TH
FLOOR B,C,D

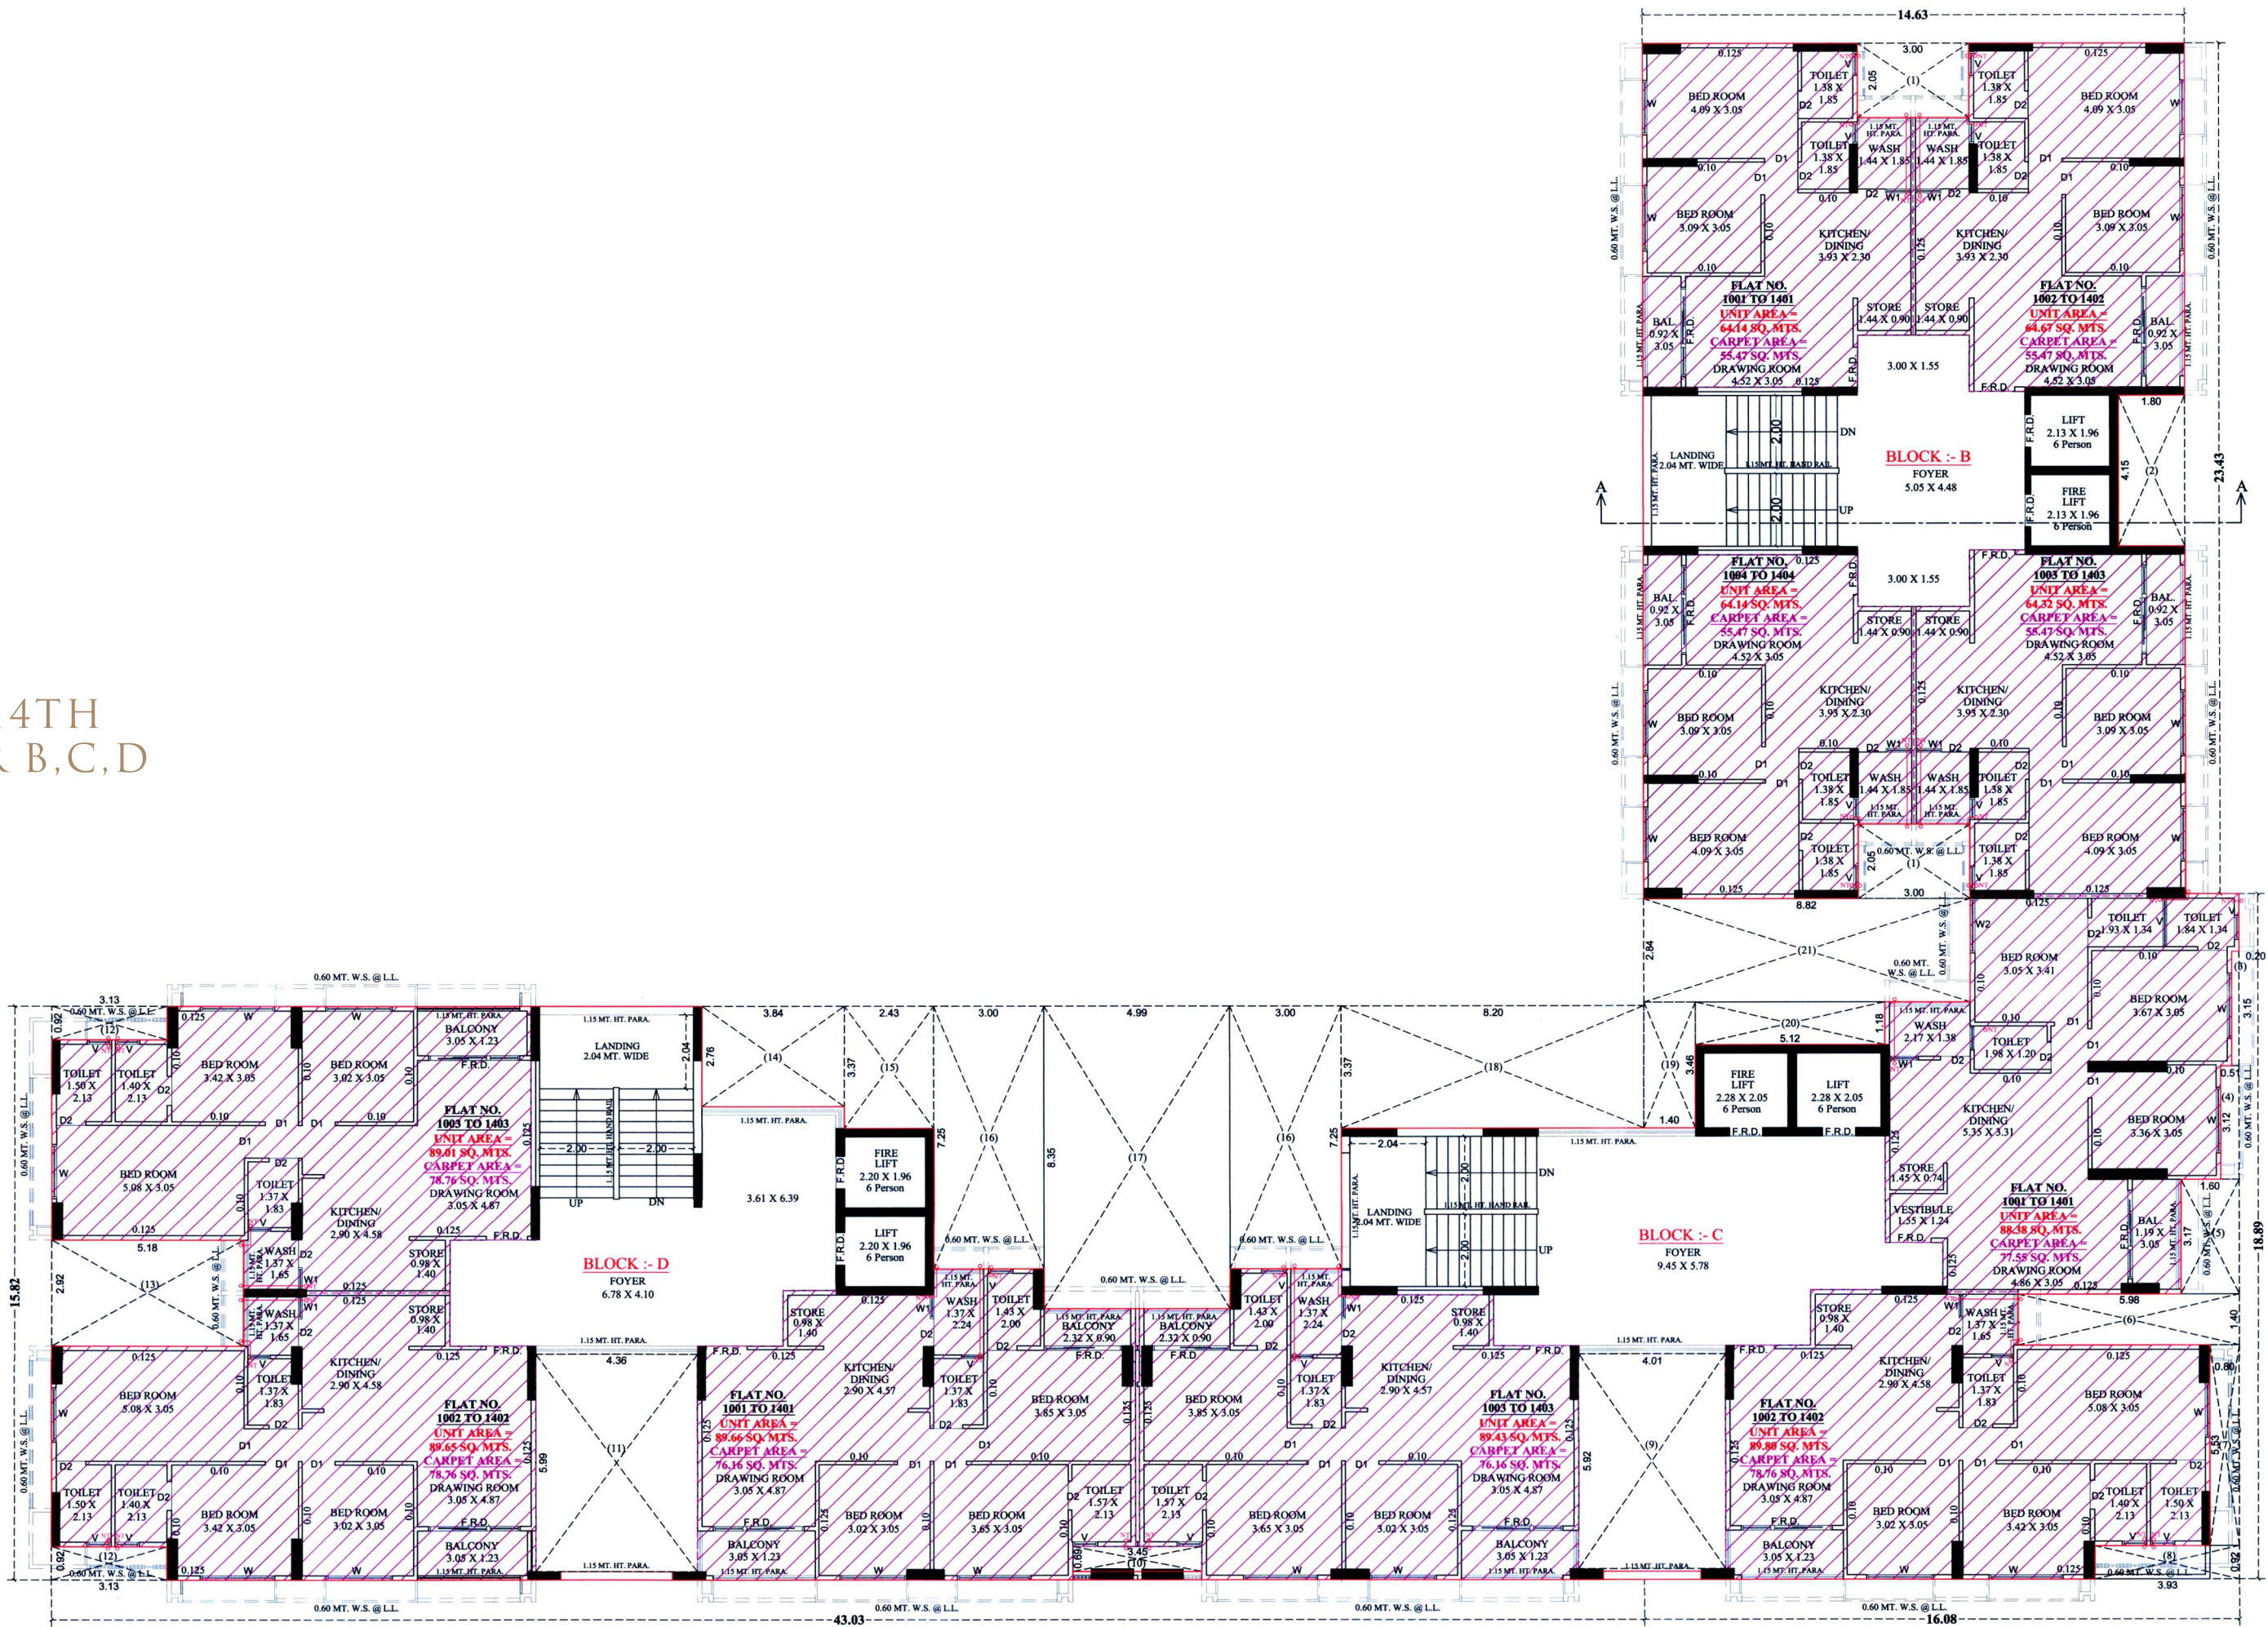

TERRACE
FLOOR B,C,D

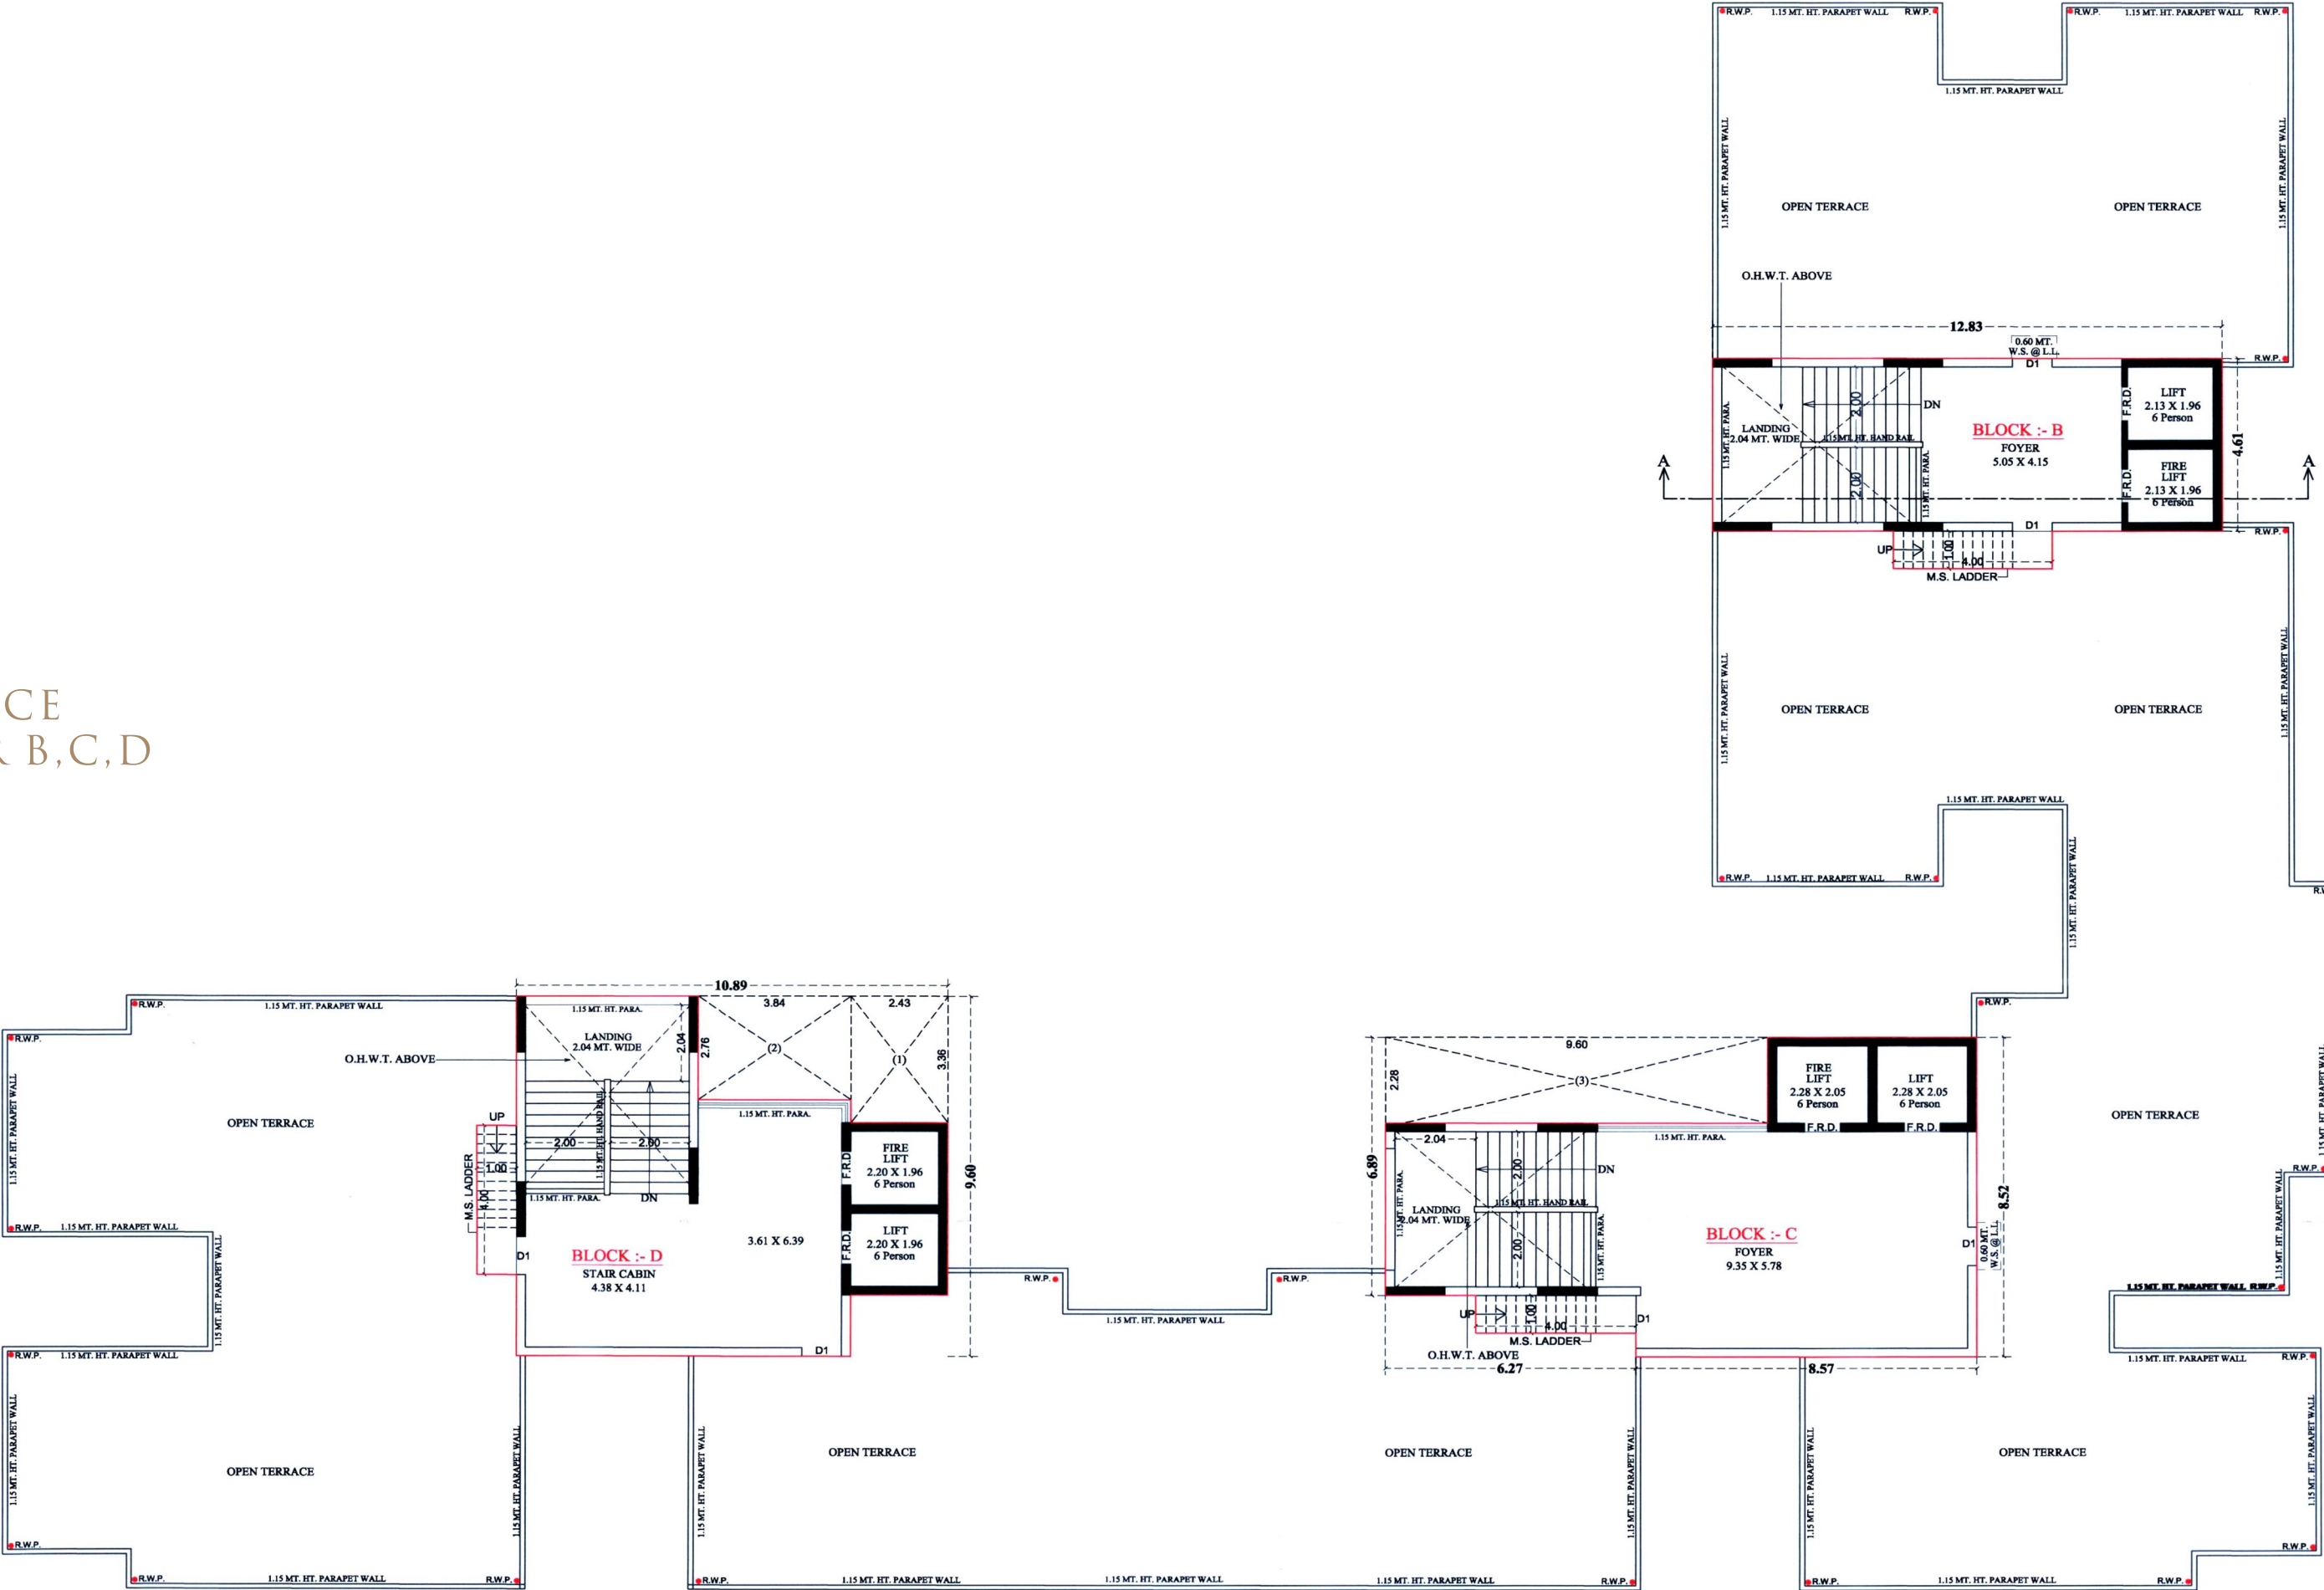

G_N

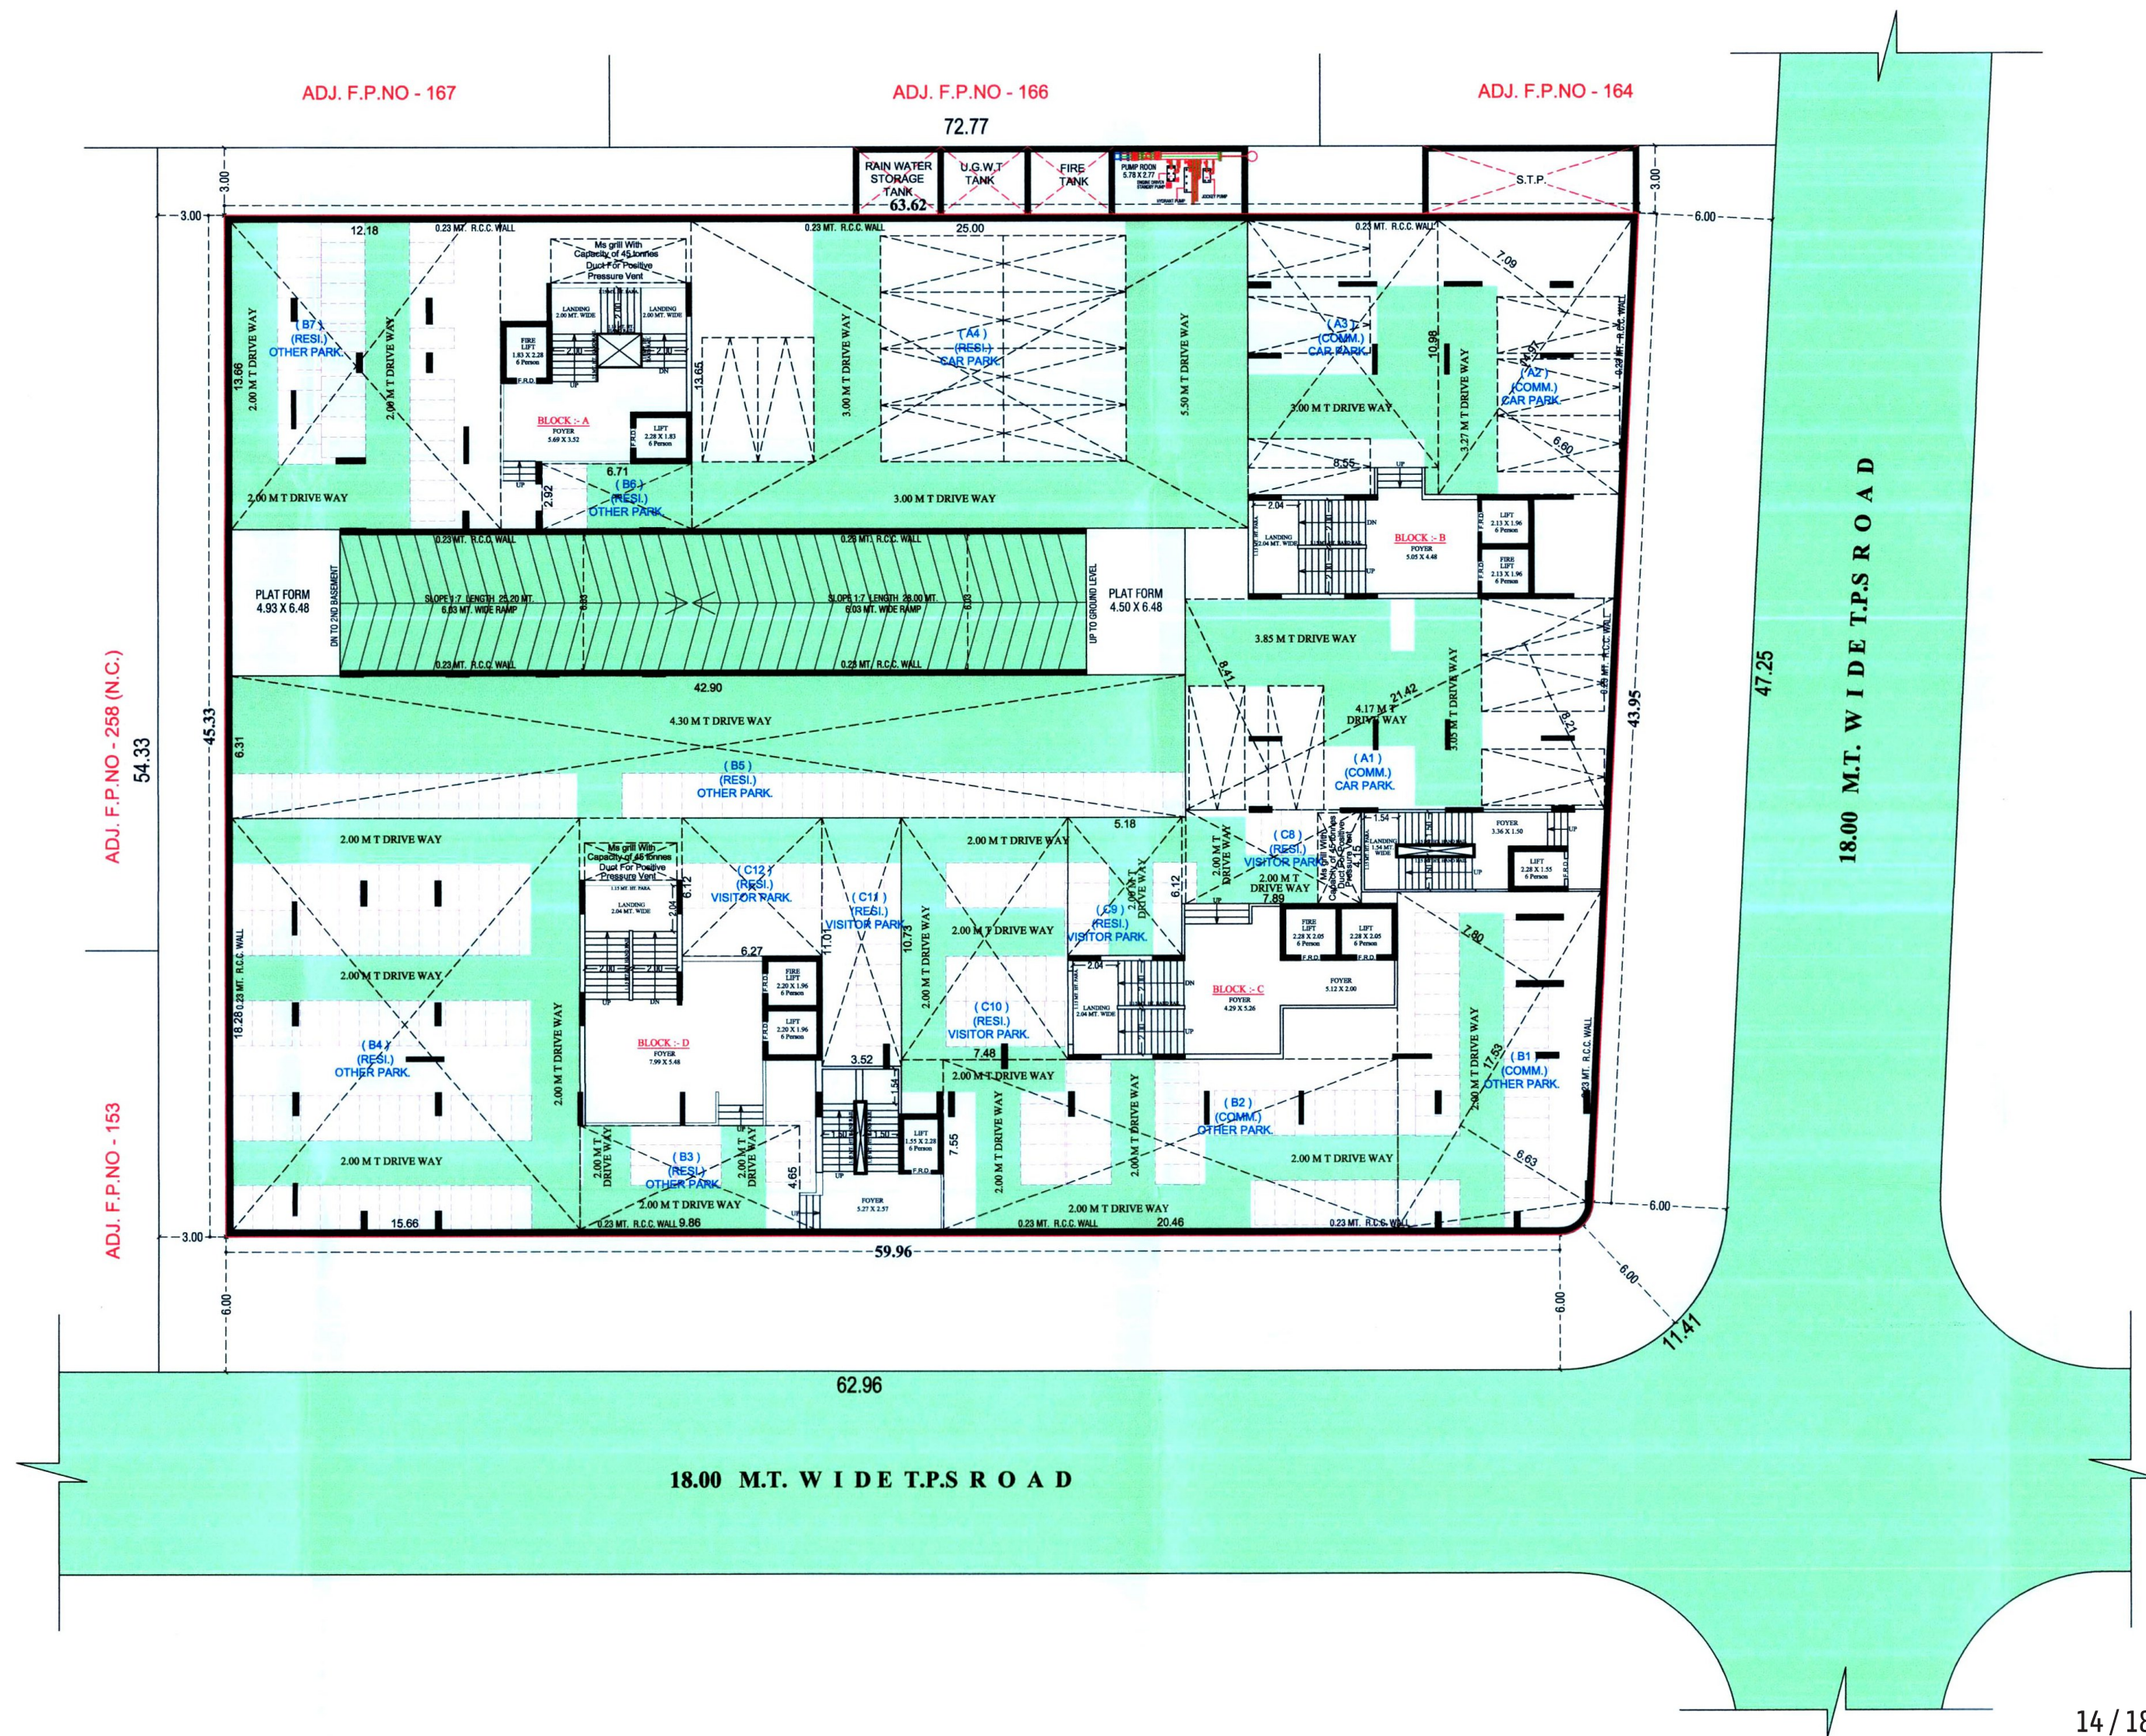


BASEMENT 2



ADJ. F.P.NO - 258 (N.C.)
54.33

ADJ. F.P.NO - 153

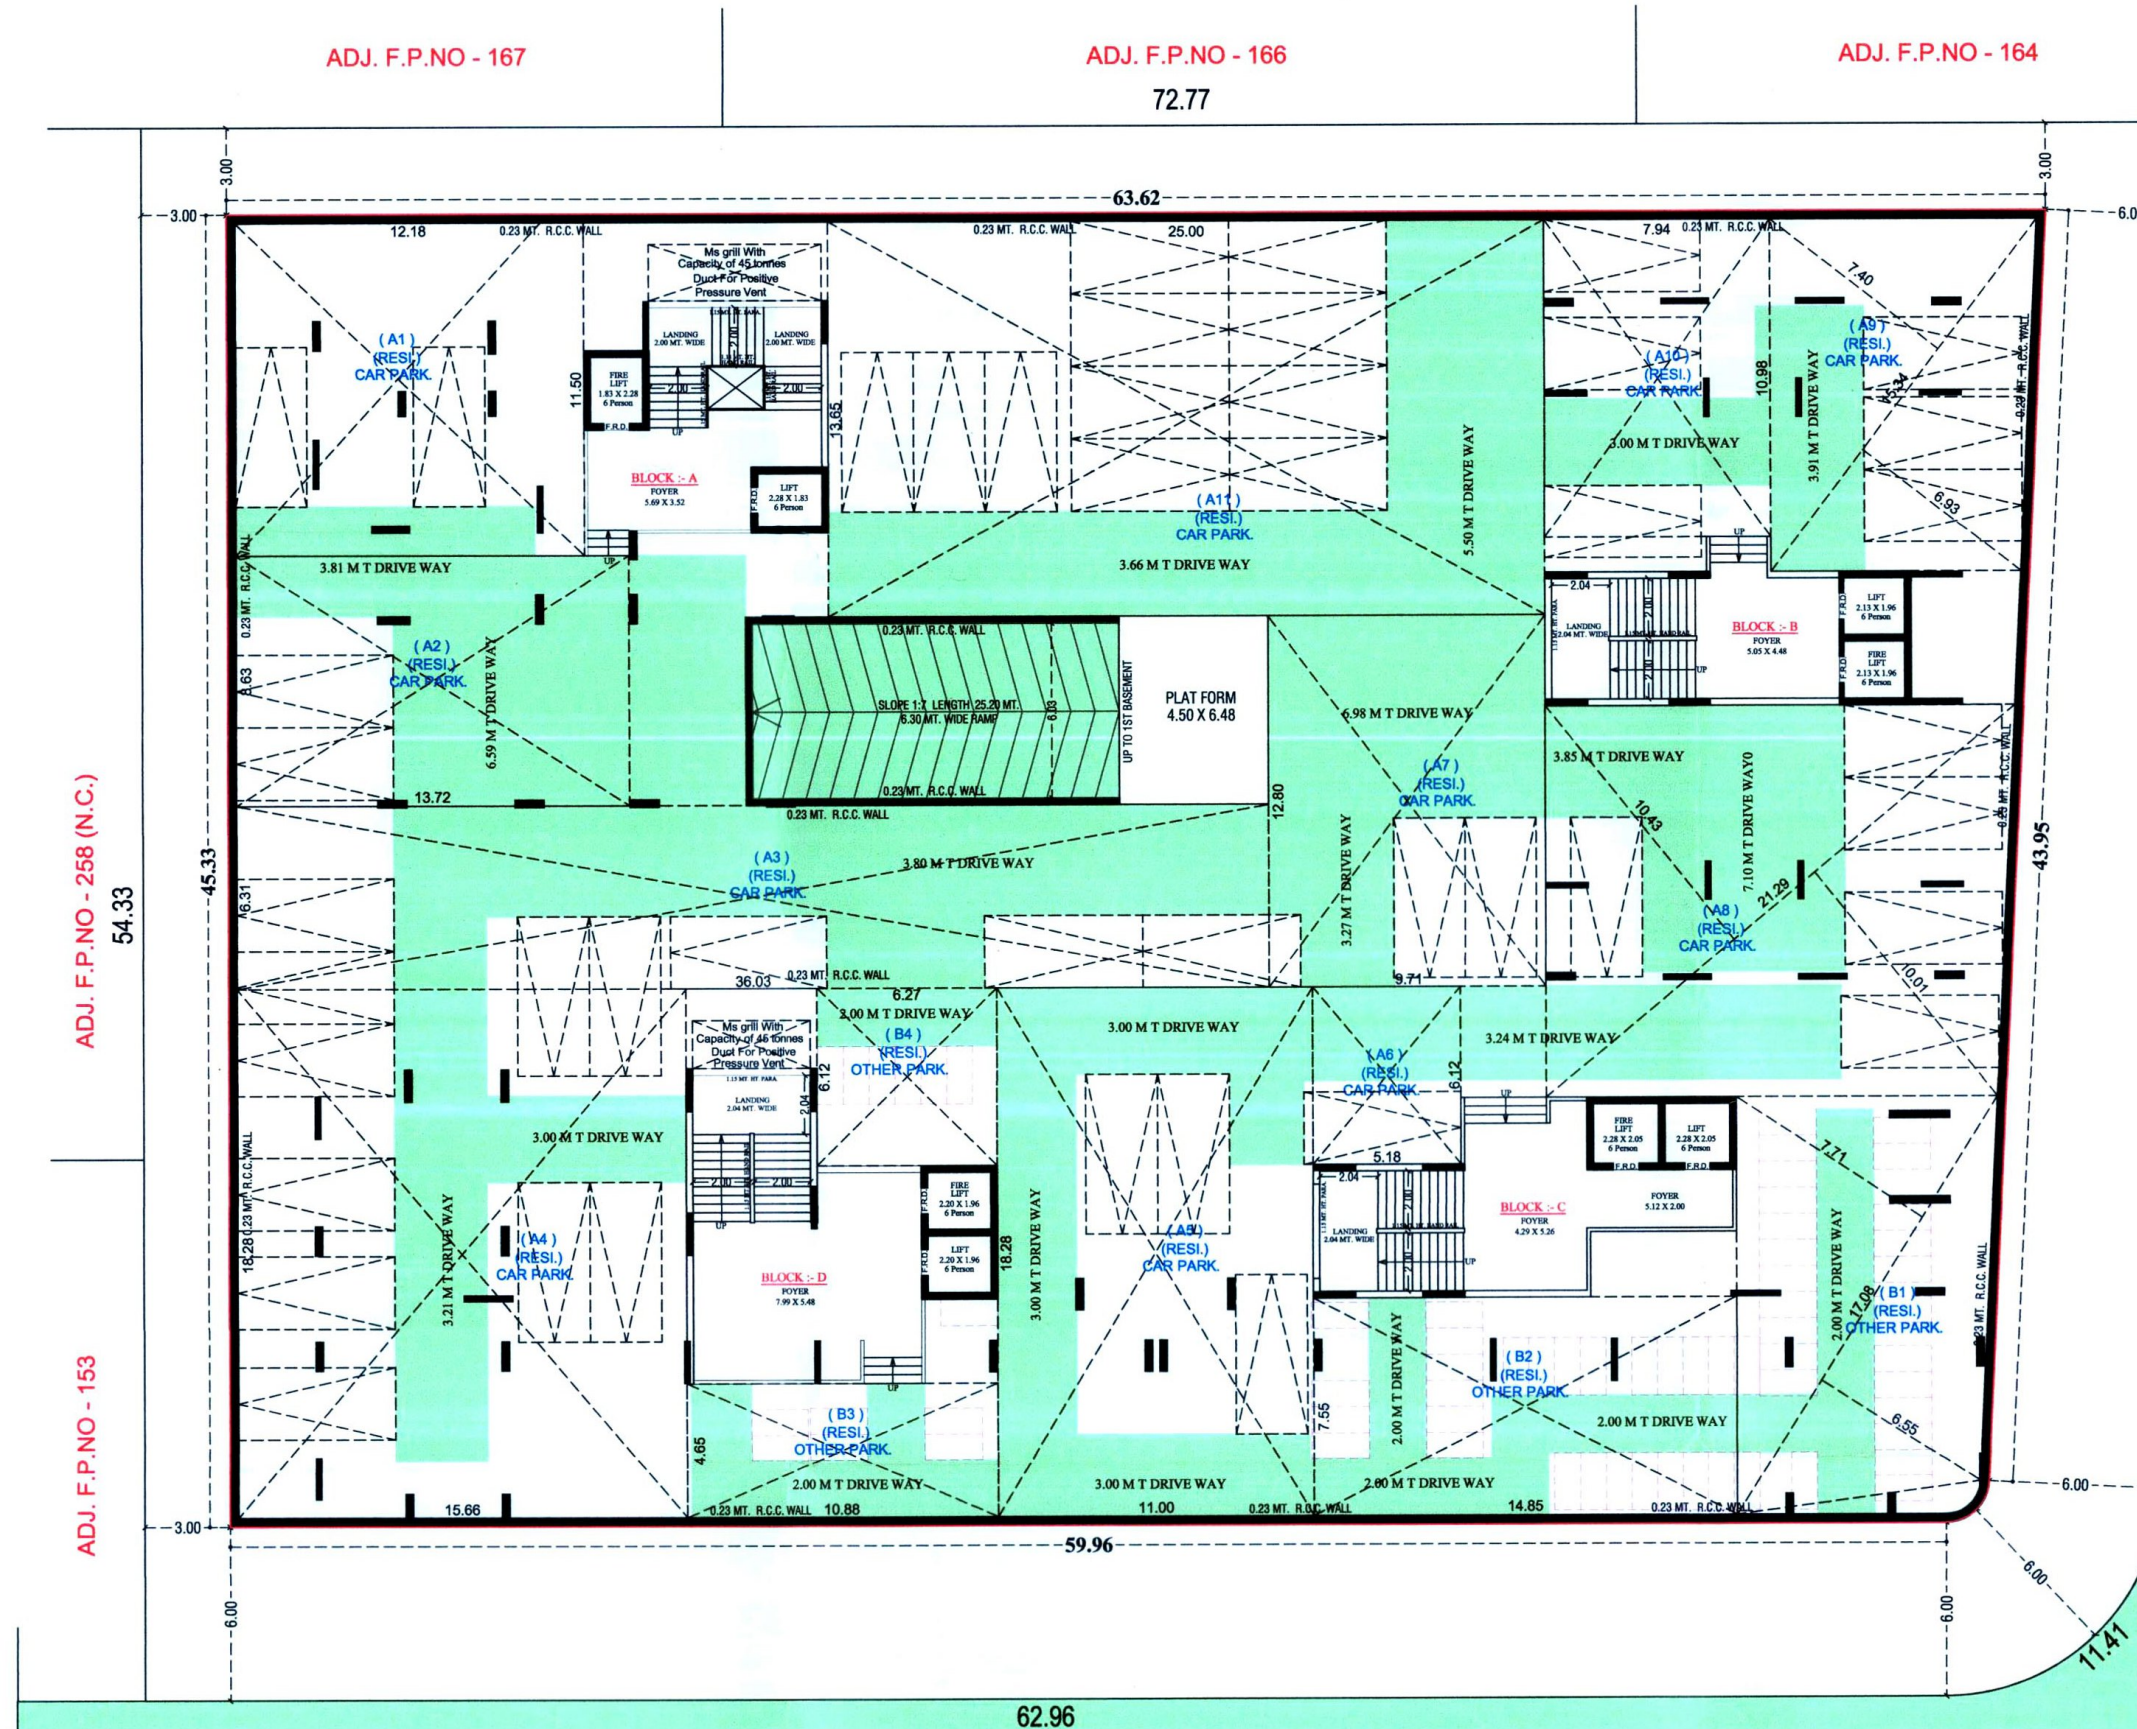

18.00 M.T. WIDE T.P.S ROAD

18.00 M.T. W I D E T.P.S R O A D

WALL FINISH

- INTERNAL : SMOOTH FINISH MALA PLASTER WITH PUTTY
- EXTERNAL : DOUBLE COAT SAND FACED PLASTER OR TEXTURE FINISH.

FLOORING

- VITRIFIED TILES FLOORING IN ALL ROOM.

KITCHEN

- STANDING POLISHED NATURAL GRANITE KITCHEN PLATFORM WITH SINK & GLAZED TILES DADO ABOVE THE PLATFORM UP TO LINTEL LEVEL.

DOORS

- DECORATIVE MAIN DOOR HAVING LOCK OF REPUTED COMPANY.
- INTERNAL DOORS OF LAMINATED FLUSH DOORS OR COLOURED FLUSH DOOR.

WINDOWS

- ALUMINUM ANODIZED SECTION SLIDING WINDOWS WITH GLASS & STONE JAMBS.

TOILET

- CERAMIC TILES FLOORING IN ALL TOILETS, GLAZED TILES DADO UP TO LINTEL LEVEL.

PLUMBING

- CONCEALED PLUMBING OF GOOD QUALITY UPVC & CPVC PIPES, C.P. FITTINGS & SANITARY WARE OF REPUTED BRANDS.

ELECTRIFICATION

- SINGLE PHASE METER + MCB & ELCB TRIPPER WITH CONCEALED WIRING WITH ADEQUATE POINTS WITH QUALITY FITTINGS.

PAINT

- EXTERIOR PAINTING OF ACRYLIC PAINT.
- INTERNAL WALLS DOUBLE COAT PUTTY FINISH.

LIFTS

- FINE QUALITY FULLY AUTOMATIC LIFTS.



SWASTIK HARMONY

OPP NAVPAD HELIOS, BEHIND GANGA RESIDENCY, S.P.RING ROAD,
ZUNDAL, GANDHINAGAR. 382421

☎ 91 7055 7055 ✉ harmonyzundal@gmail.com

DEVELOPED BY

HARMONY
DEVELOPERS

ARCHITECT

BHAUMIK
PATEL

STRUCTURE

JIGAR SHAH
AMEE ASSOCIATES

RERA REGISTER NO.

RERA WEBSITE : WWW.GUJRERA.GUJARAT.GOV.IN