SWATI SIGNIA

Swati Signia, Corporate Road, Opp. S & P Global
House, Prahlad Nagar, Ahmedabad, Gujarat - 380015

MAA JANAKDEVI INFRASTRUCTURE LLP


1103, Signature 01, S.G.Highway, Makarba,
Ahmedabad, Gujarat - 380051
Contact No. - +91 XXXXX 99999

RERA Registration No._____ **https://gujrera.gujarat.gov.in**

Image is Only for Representative Purpose

GURUGRAM REGULATORY AUTHORITY

2ND BASEMENT PLAN

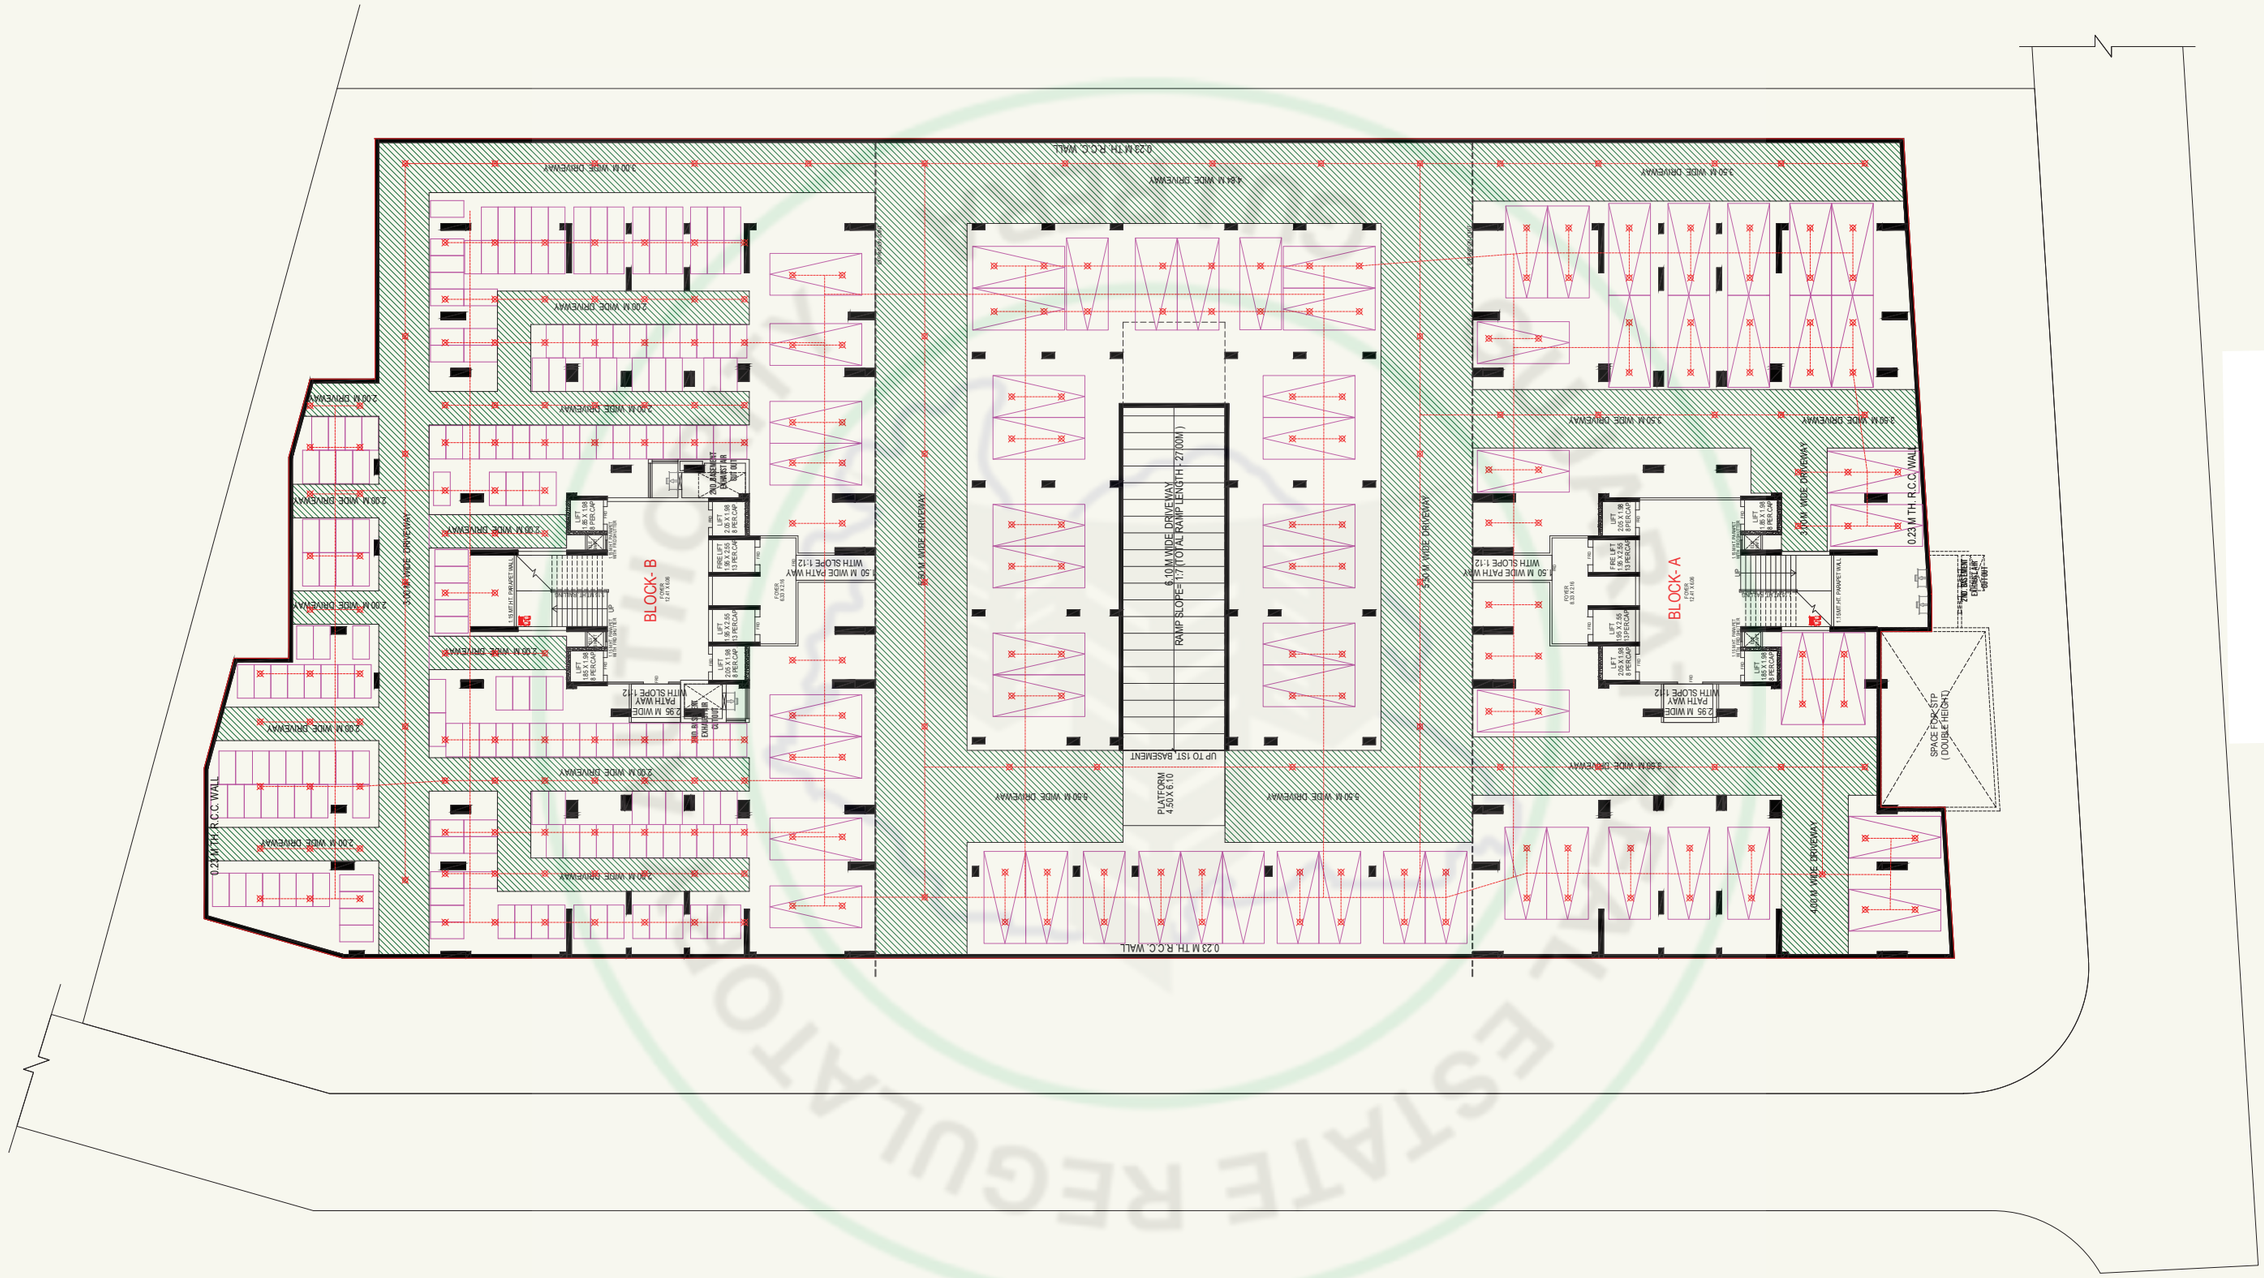


REAL ESTATE REGULATORY



N


1ST BASEMENT PLAN

REAL ESTATE REGULATORY AUTHORITY GUJ RERA

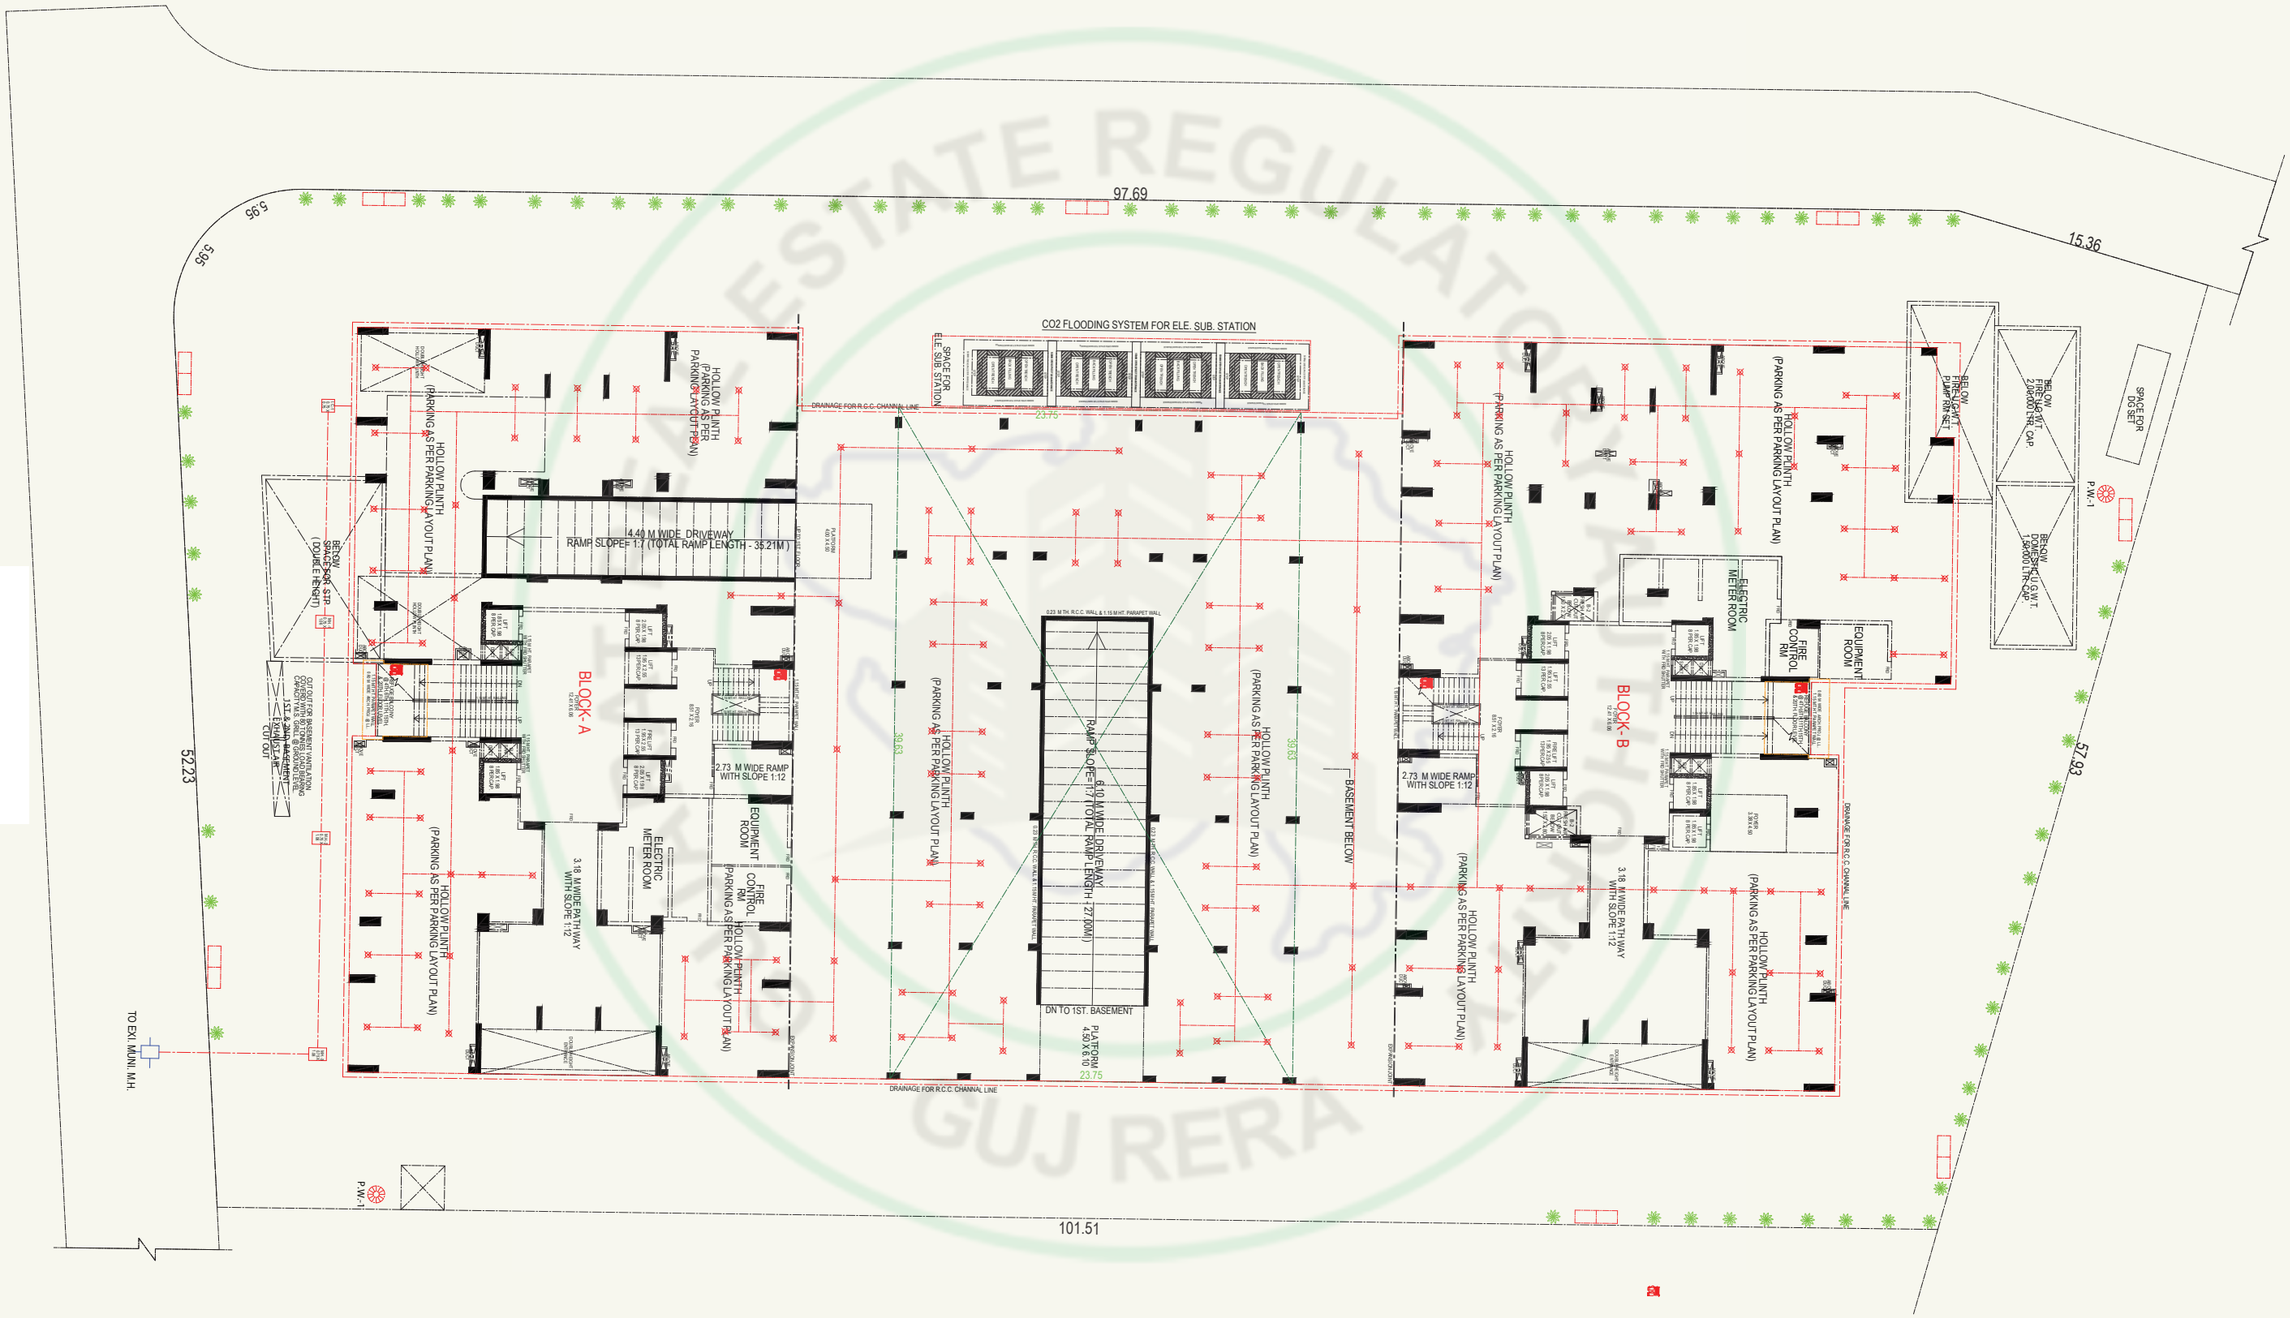


LAYOUT PLAN

REAL ESTATE REGULATORY AUTHORITY
GUJ RERA

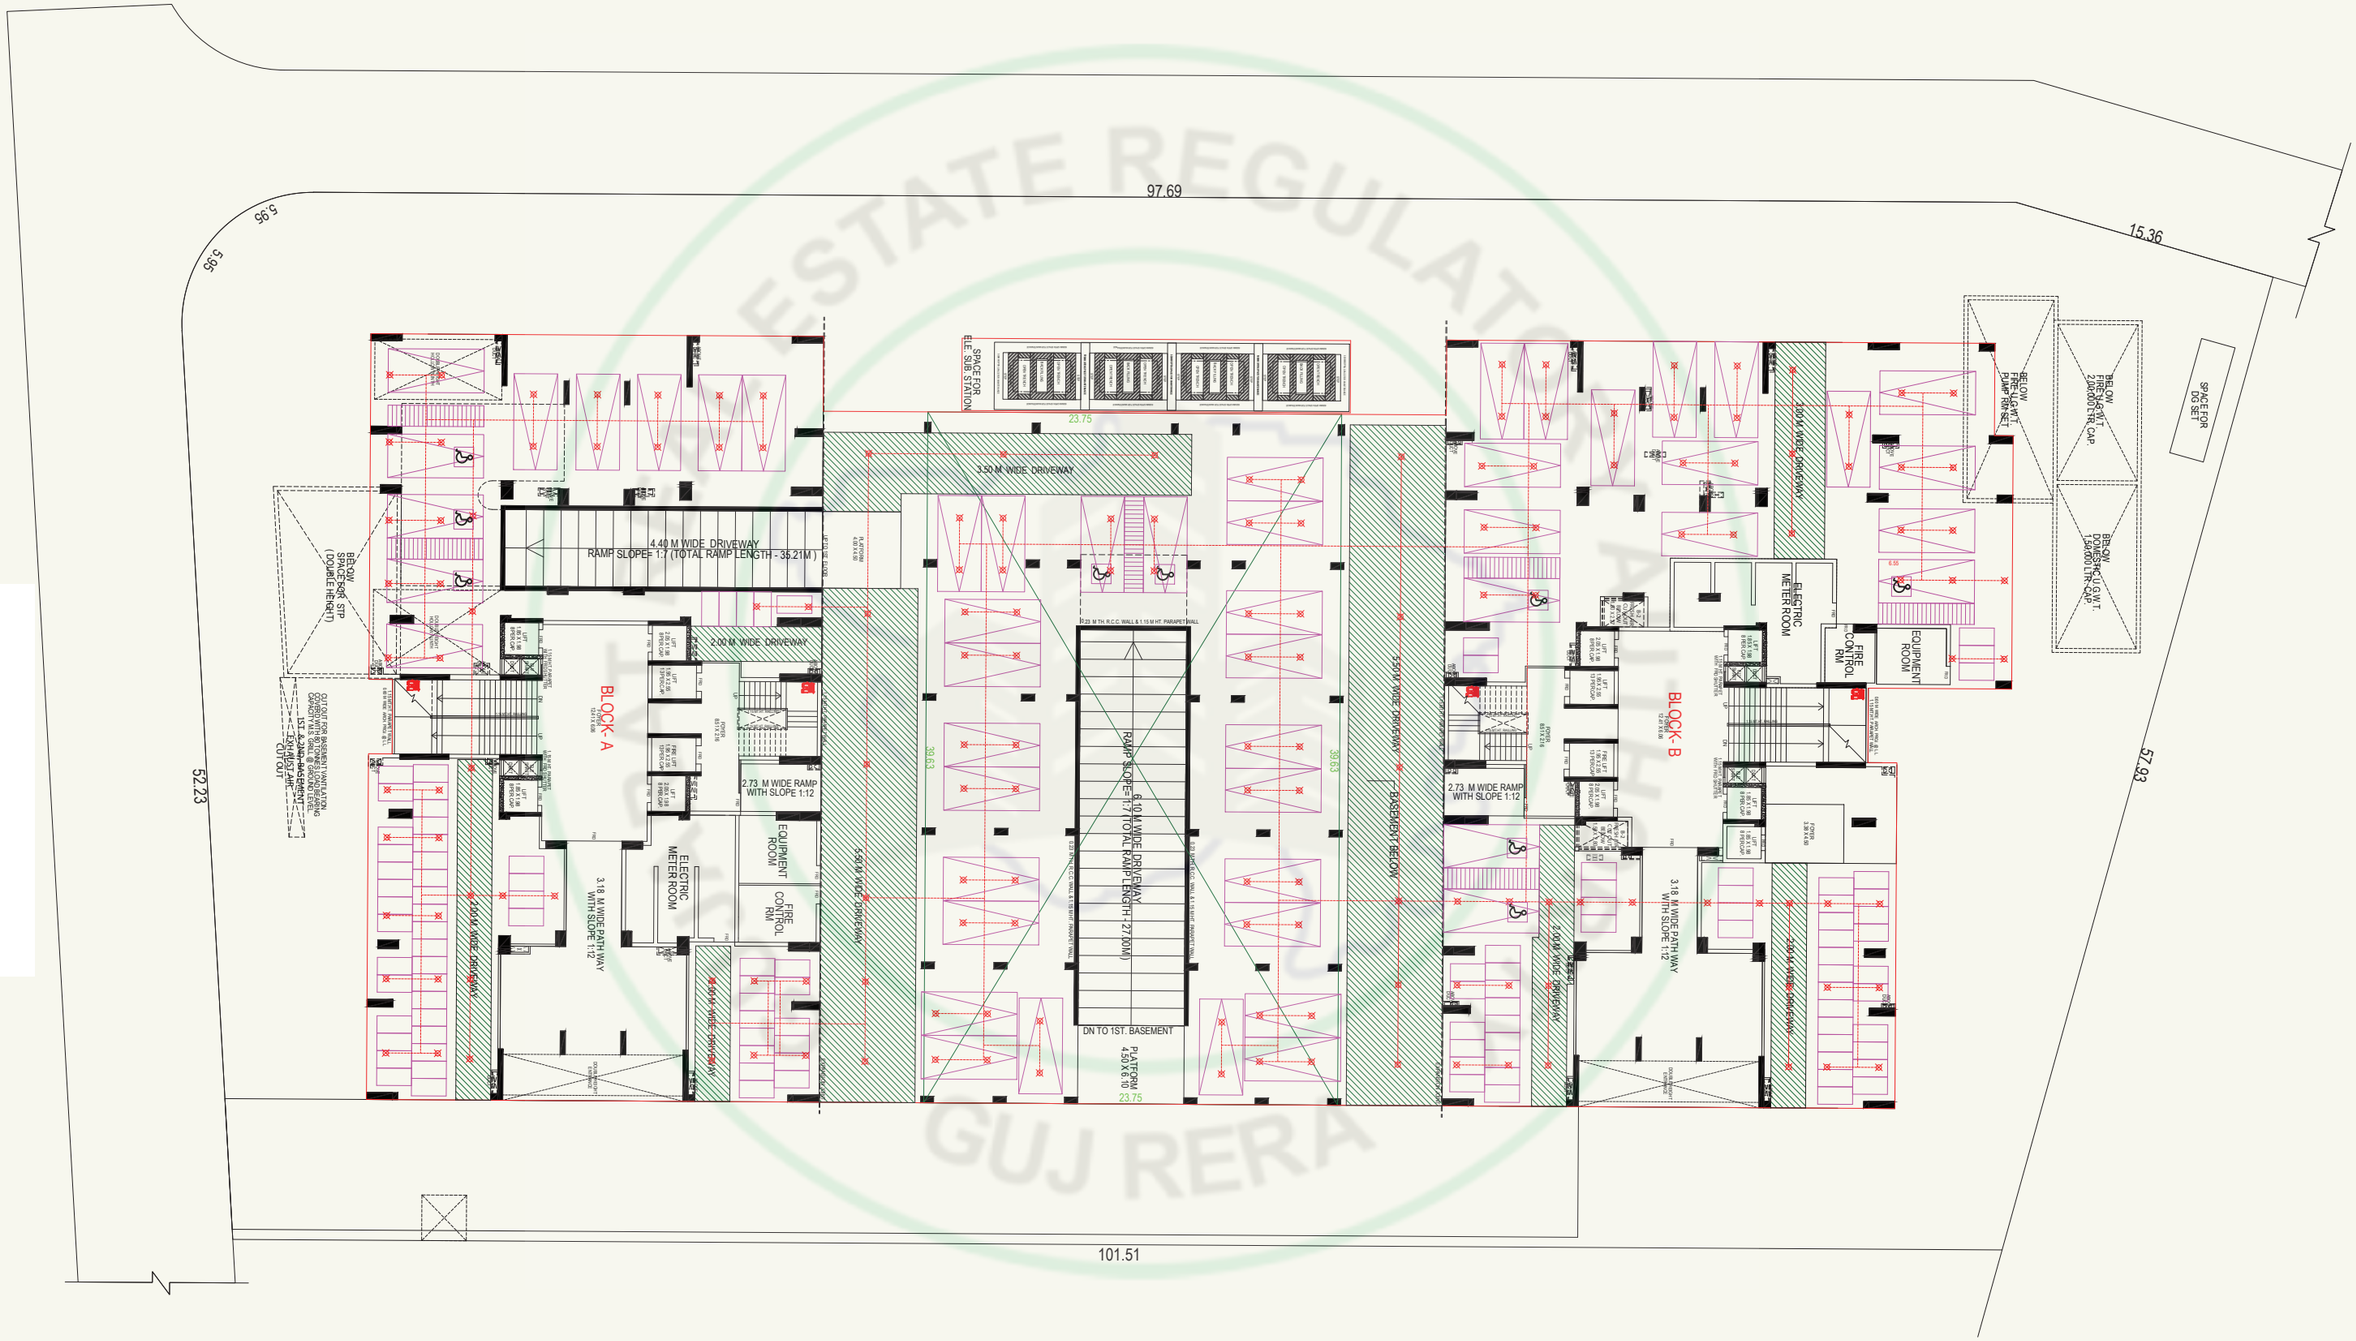


N

GROUND FLOOR PLAN

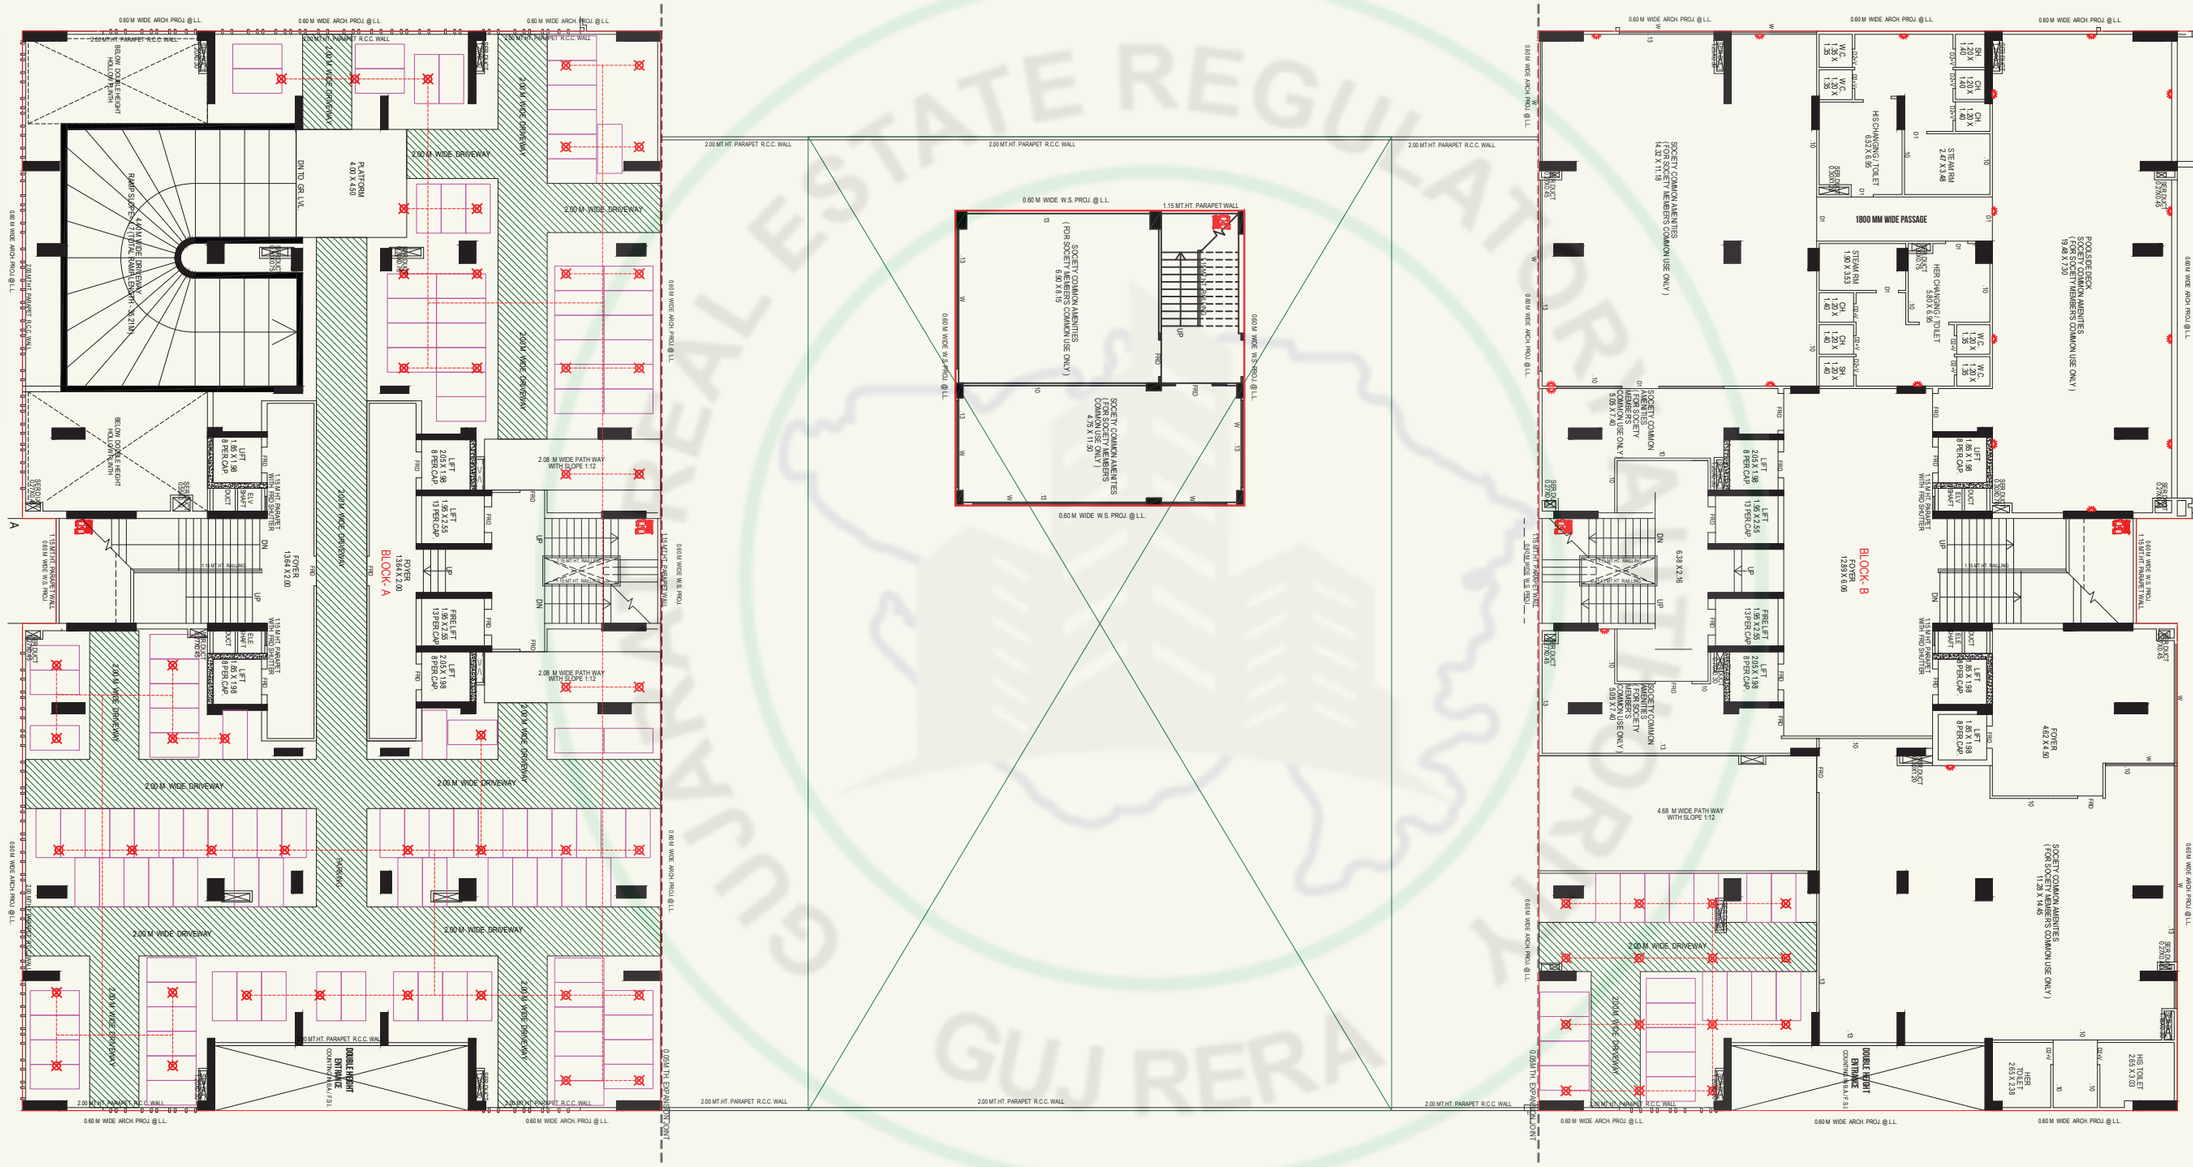


1ST FLOOR PLAN (PODIUM FLOOR WITH PARKING PLAN)

07/20

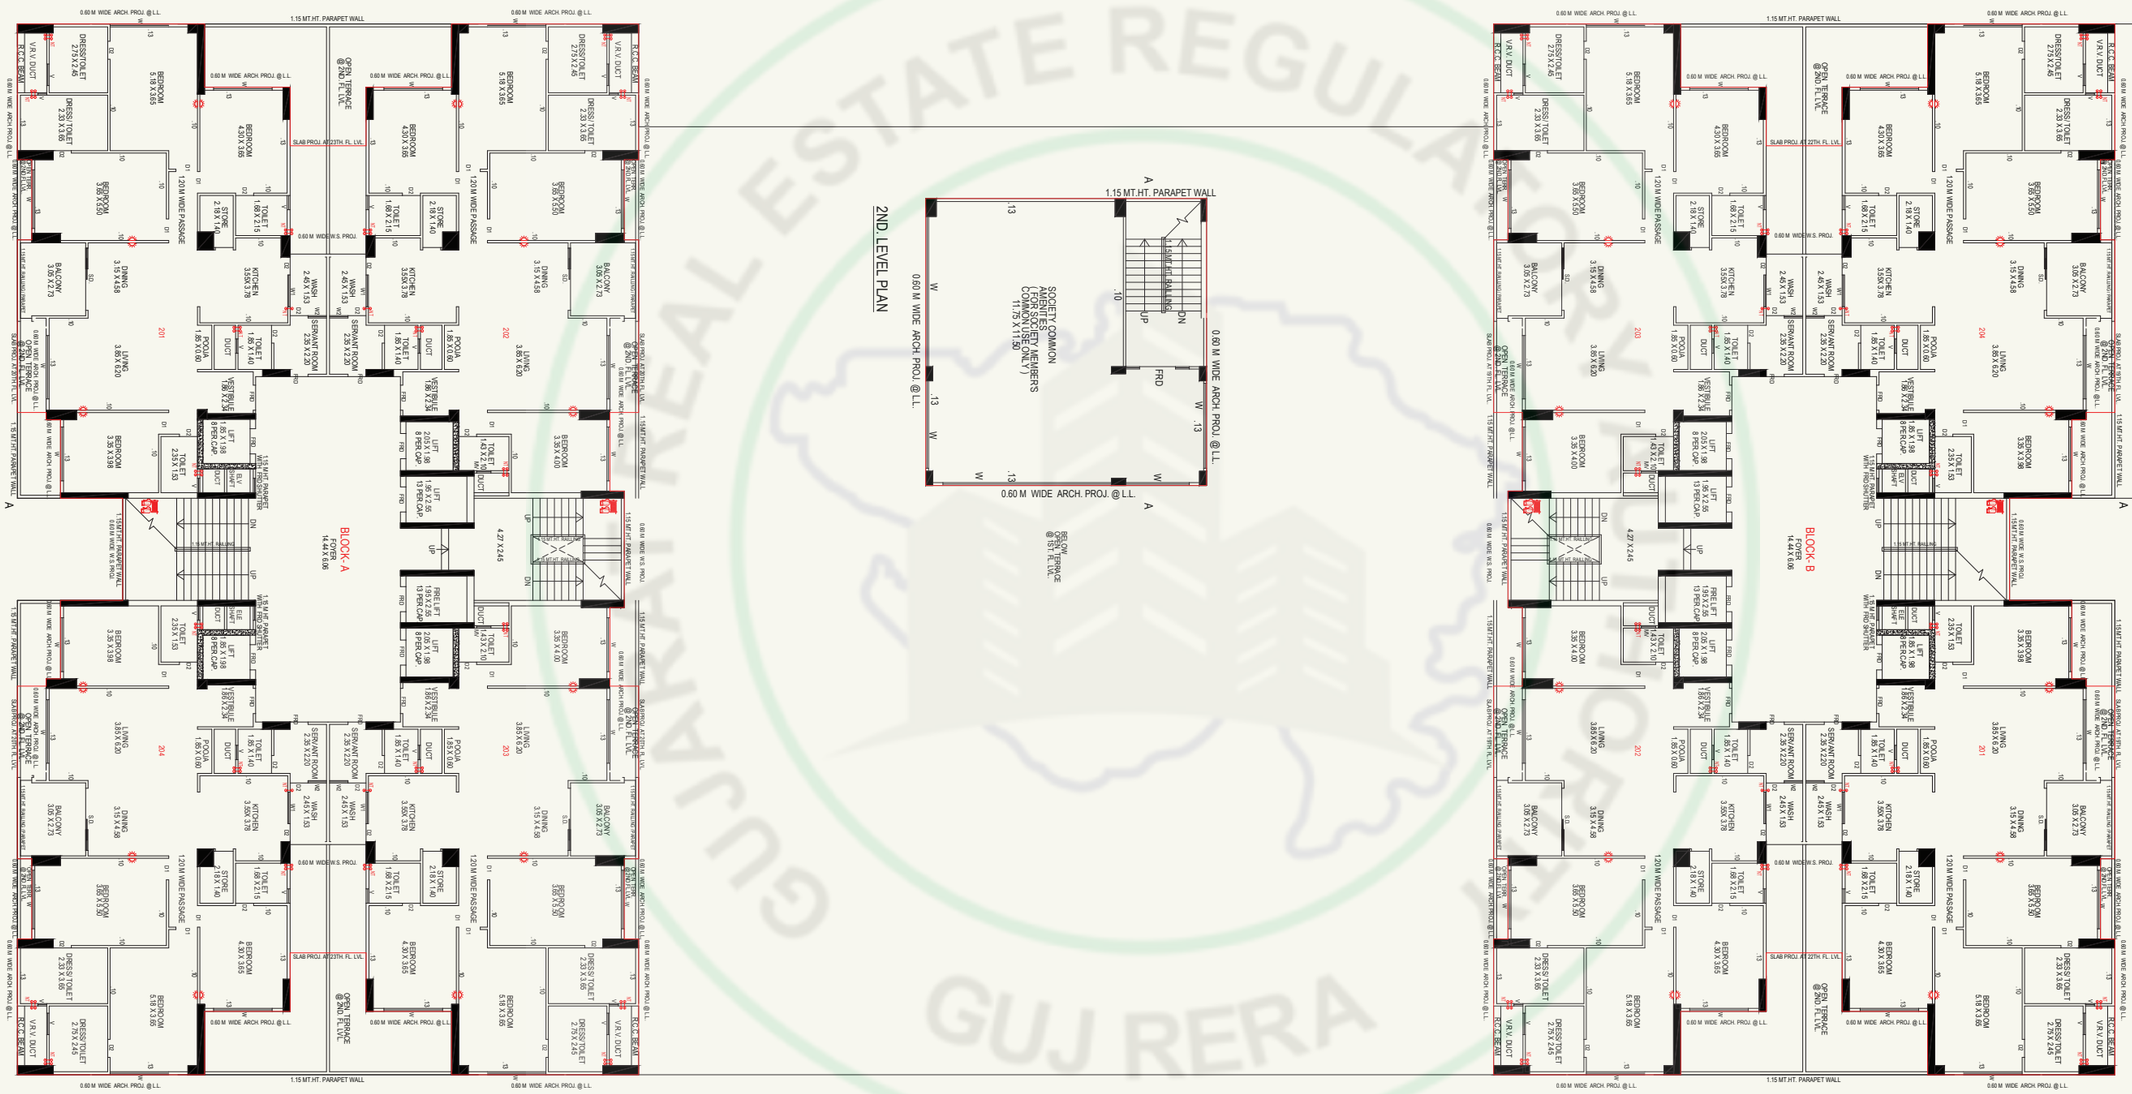


08/20

N 2ND FLOOR PLAN

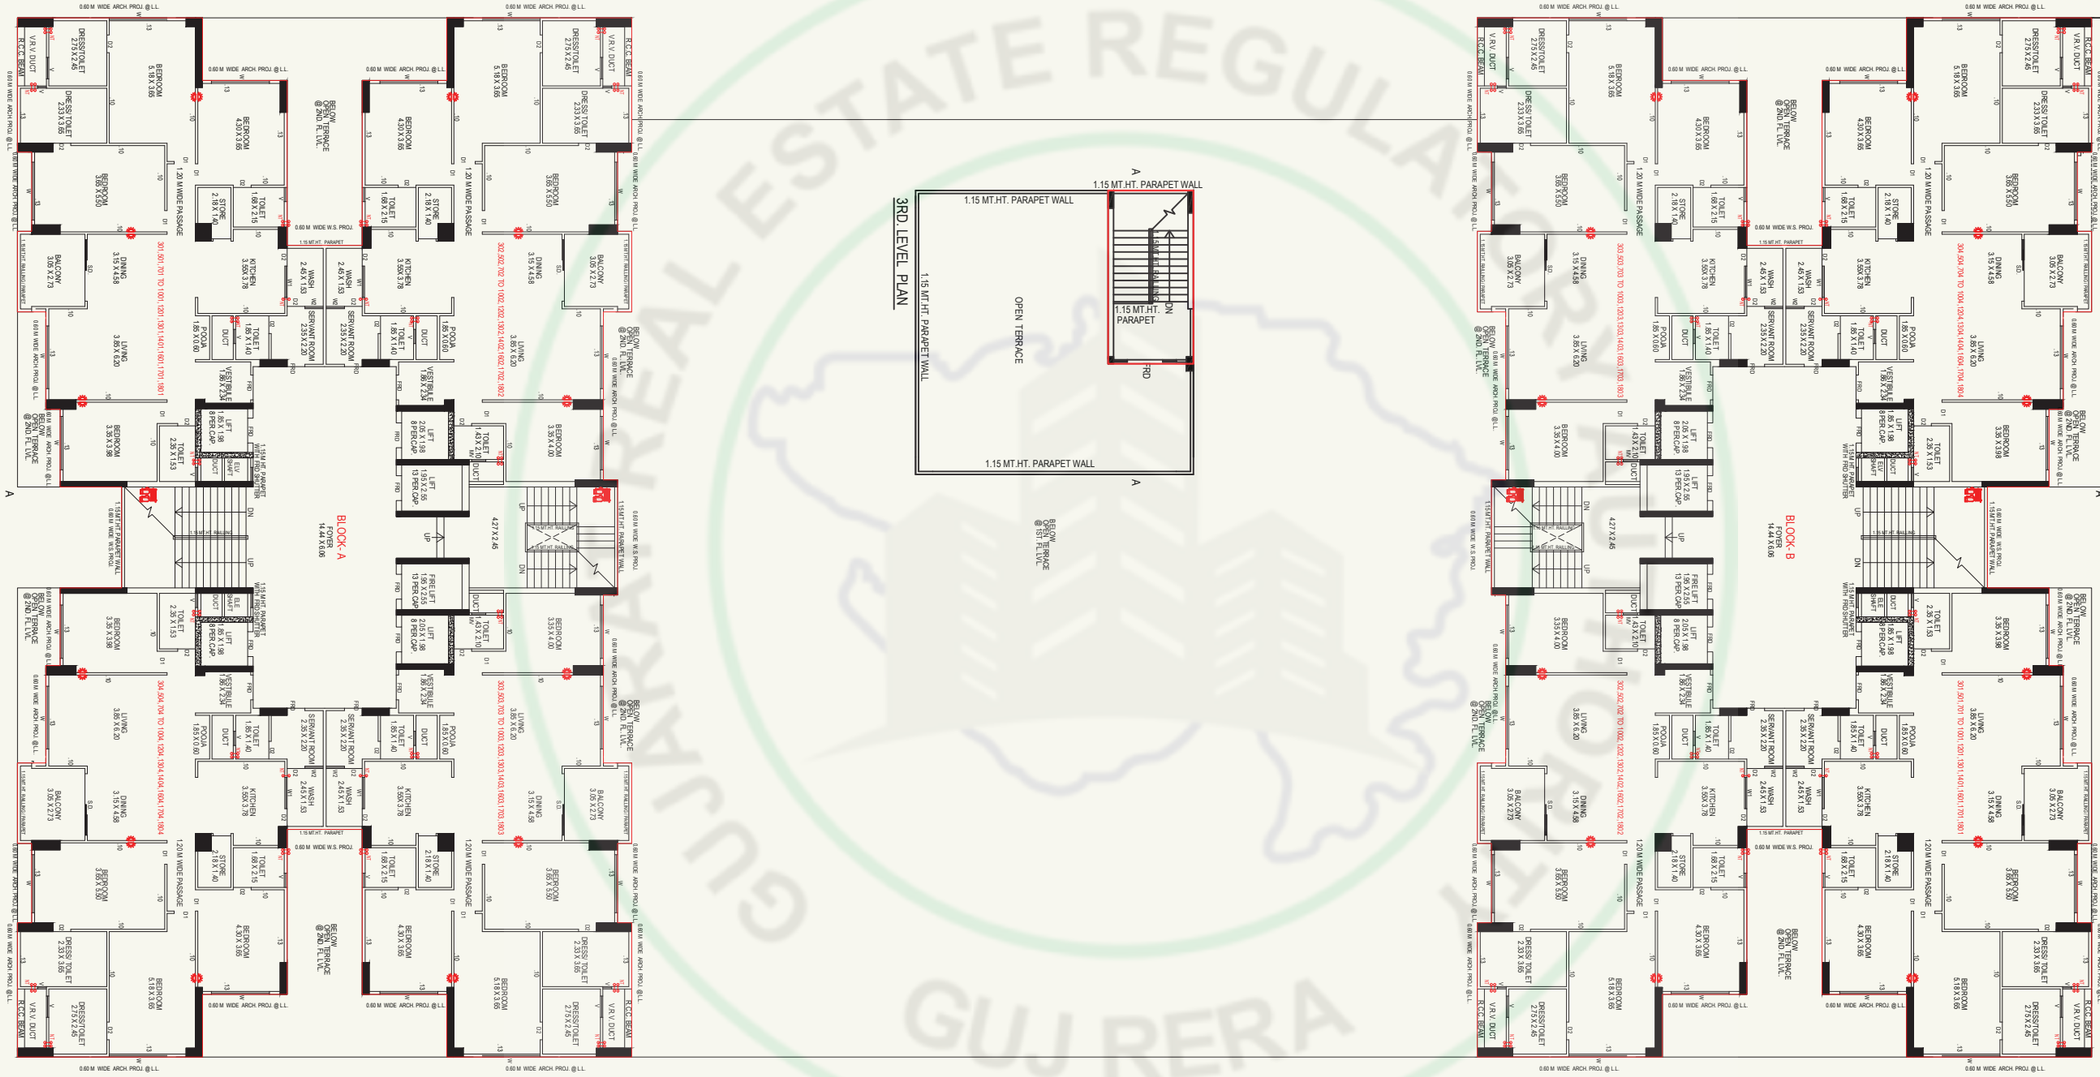


09/20

N TYPICAL FLOOR PLAN (3RD, 5TH, 7TH TO 10TH, 12TH. 13TH. 14TH, 16TH, 17TH, 18TH FLOOR)

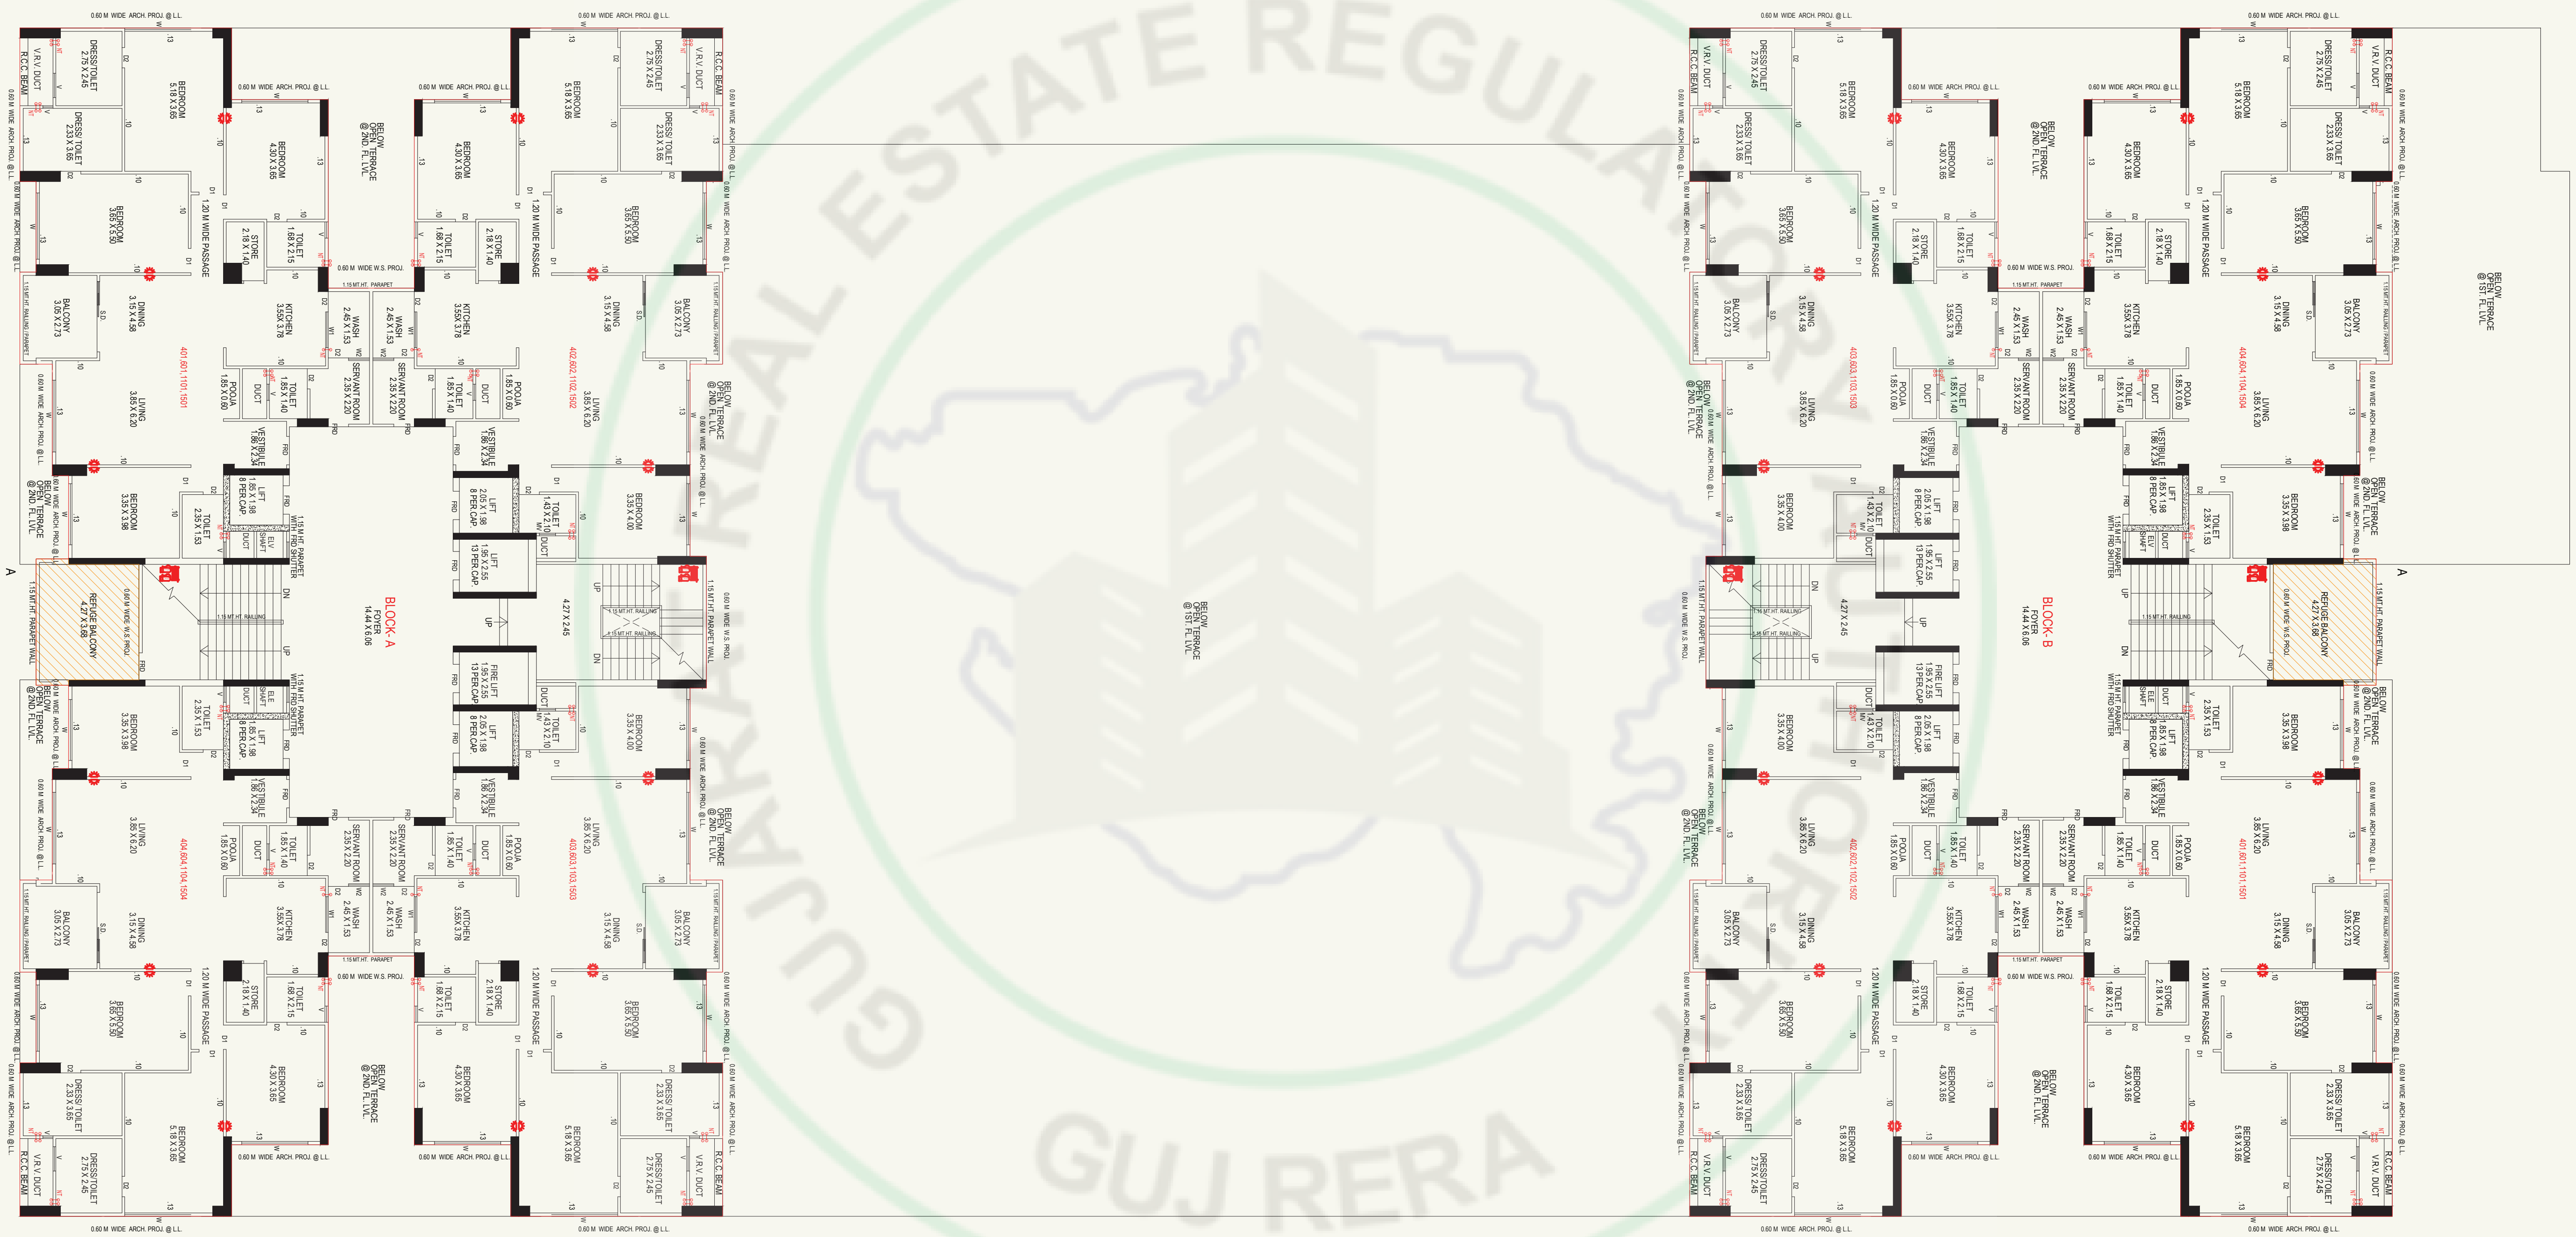


GUJARAT REAL ESTATE REGULATORY AUTHORITY
GUJ RERA

3RD 4TH, 6TH, 11TH, 15TH FLOORPLAN(REFUGEE BALCONY)

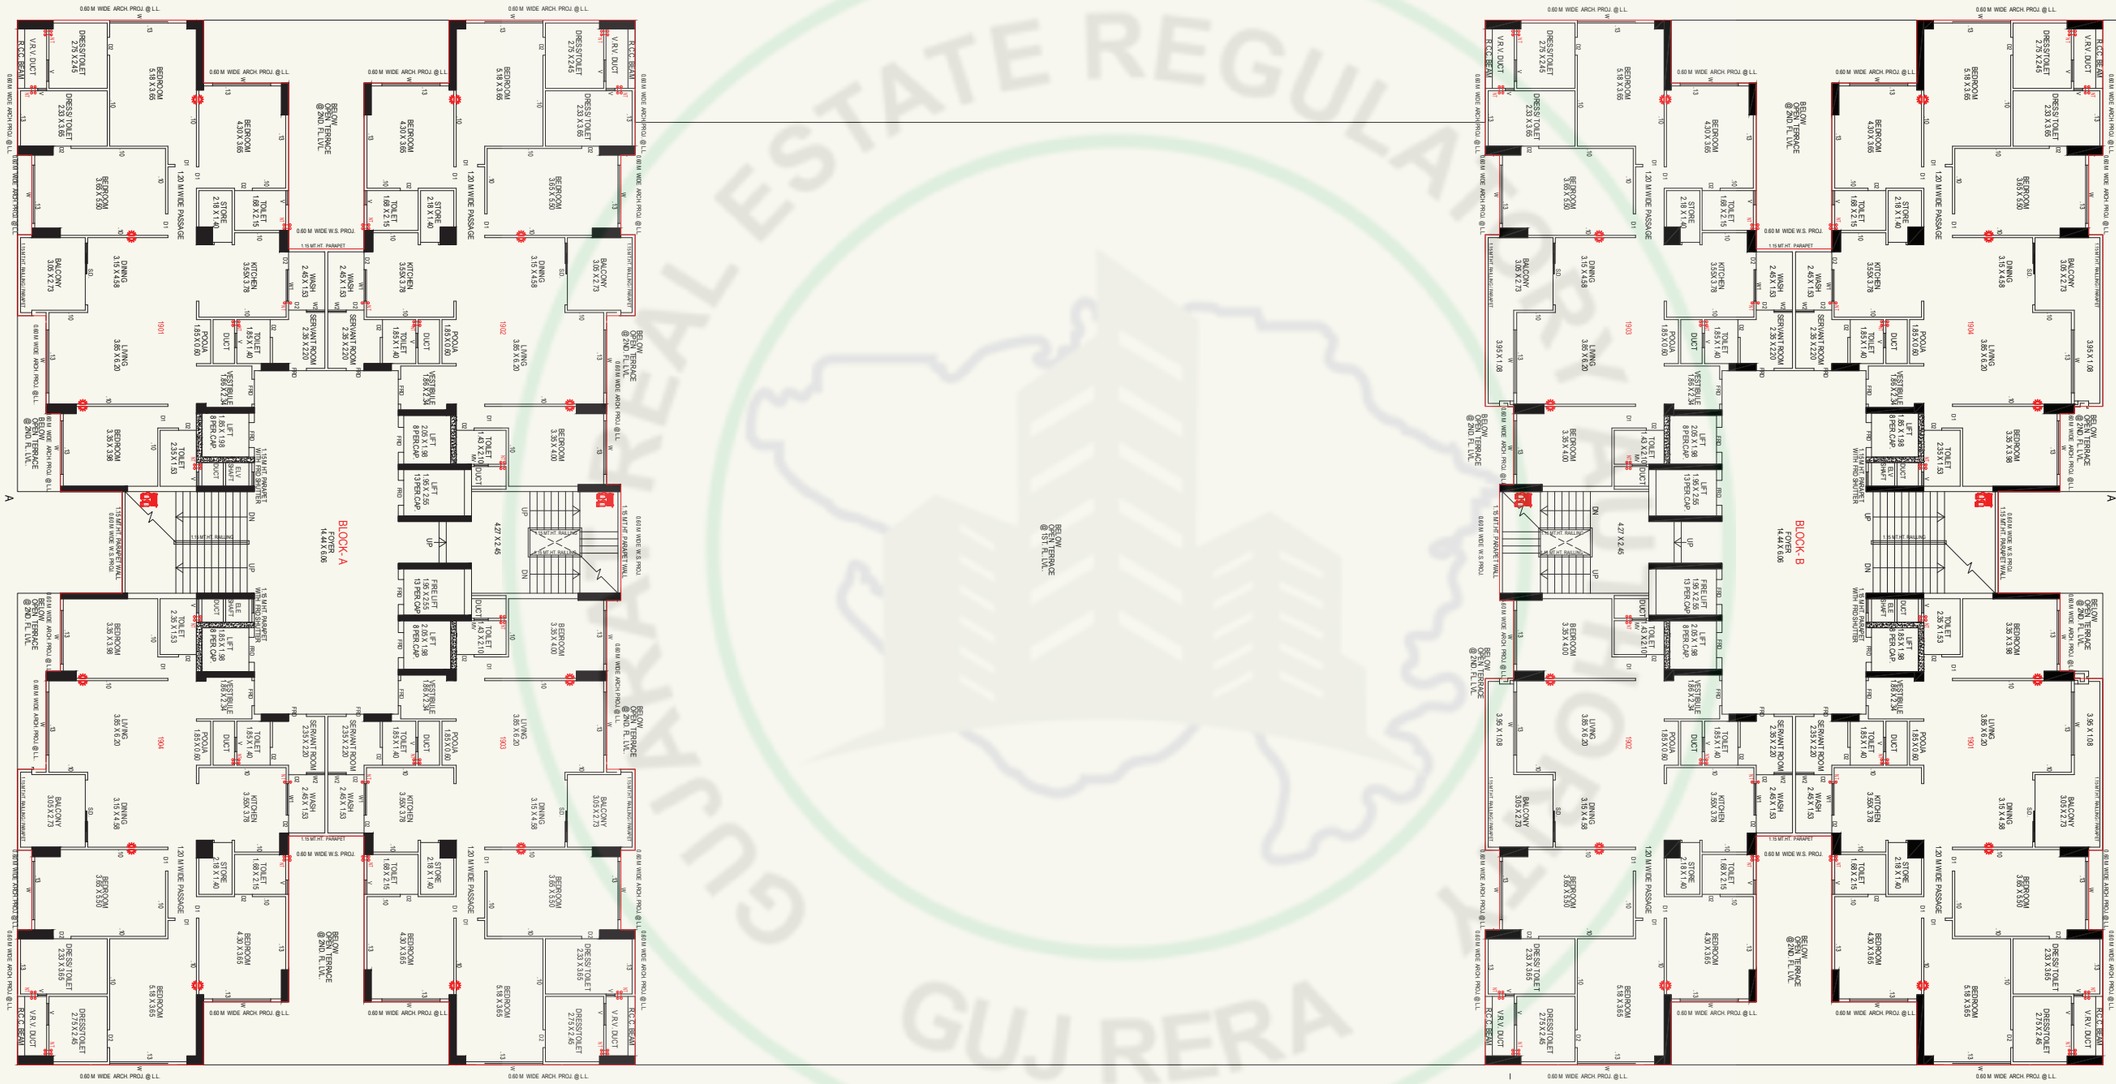


N 19TH FLOOR PLAN

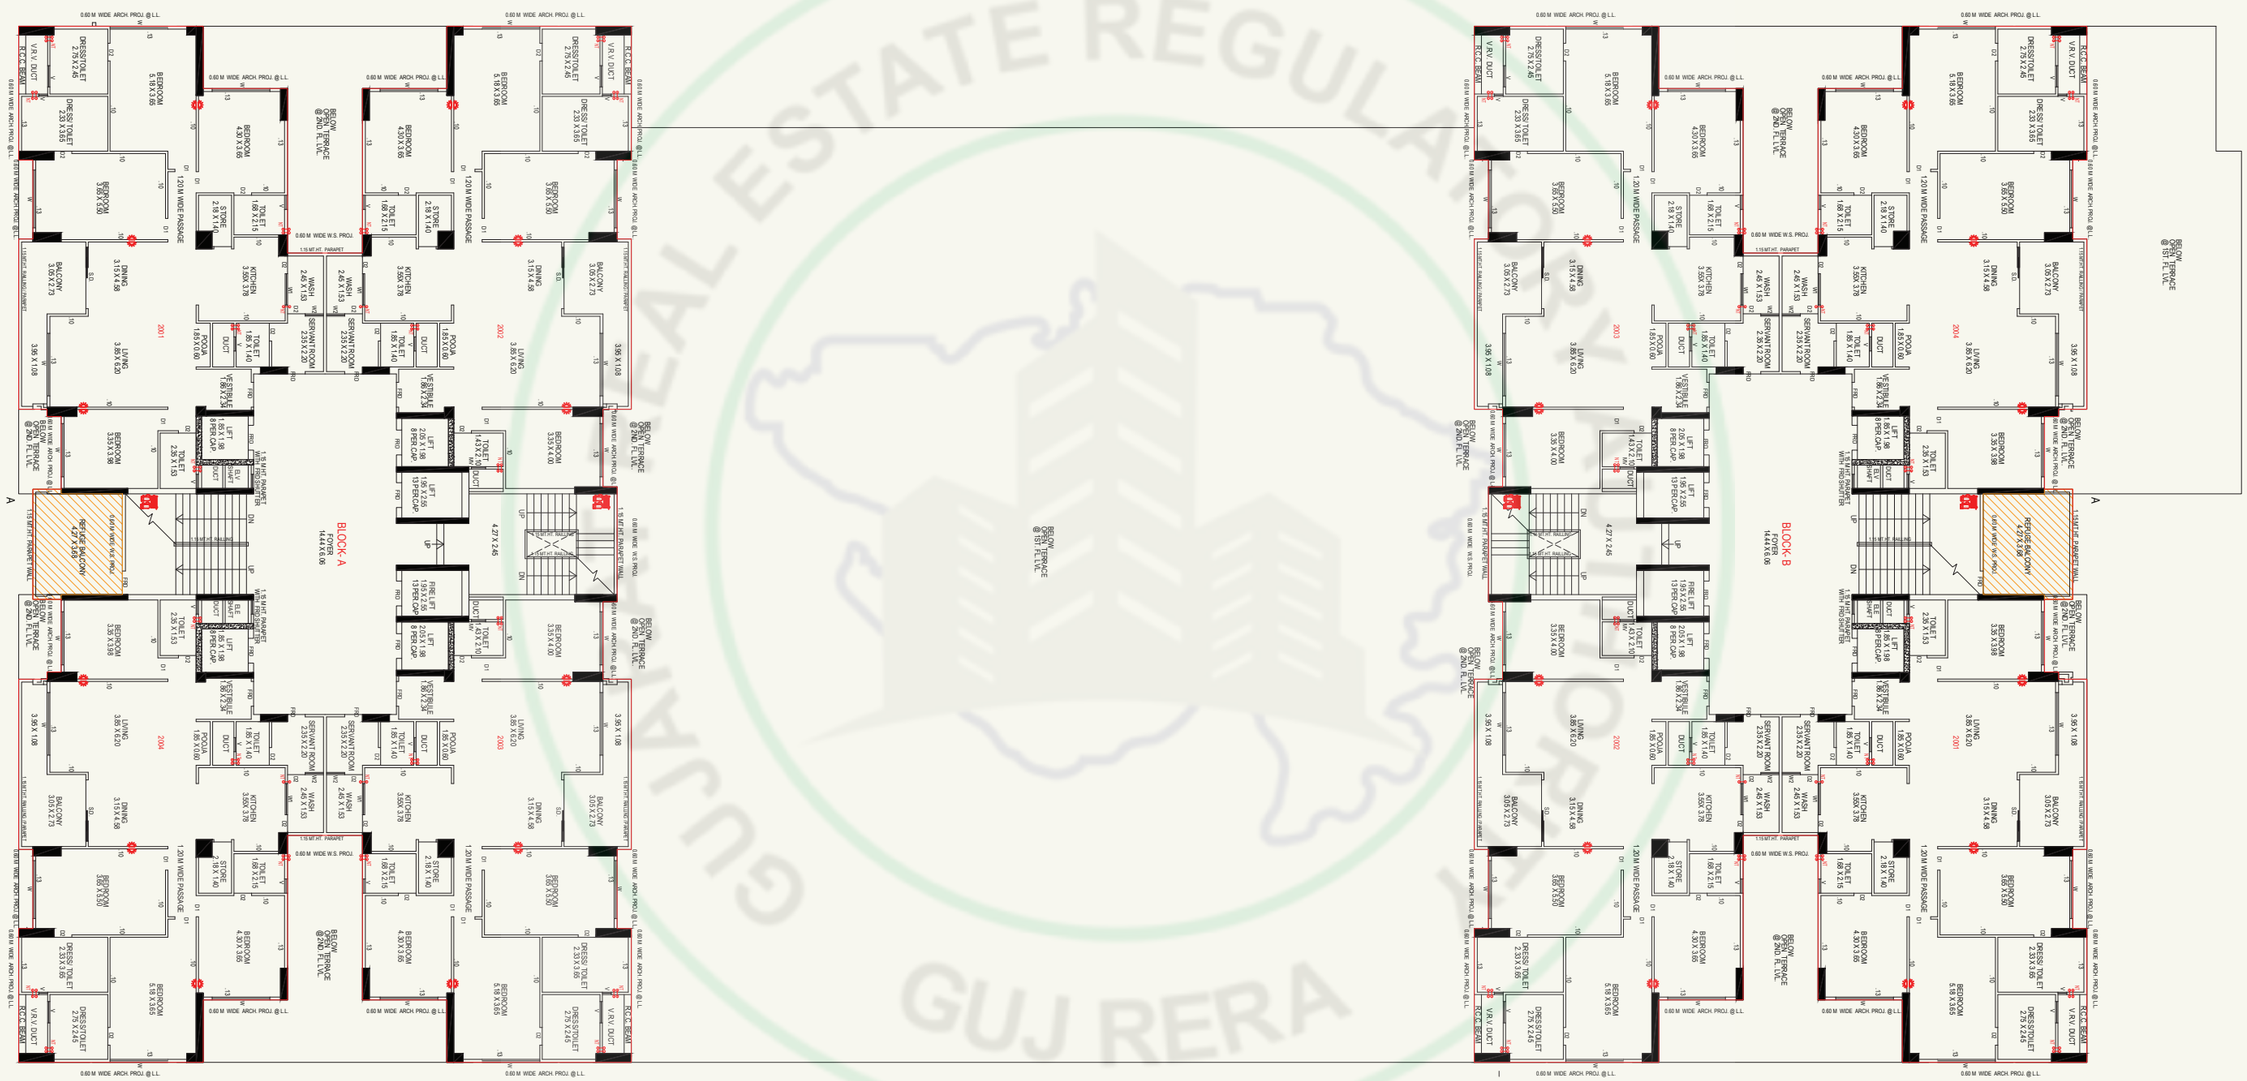


N

20TH FLOOR PLAN

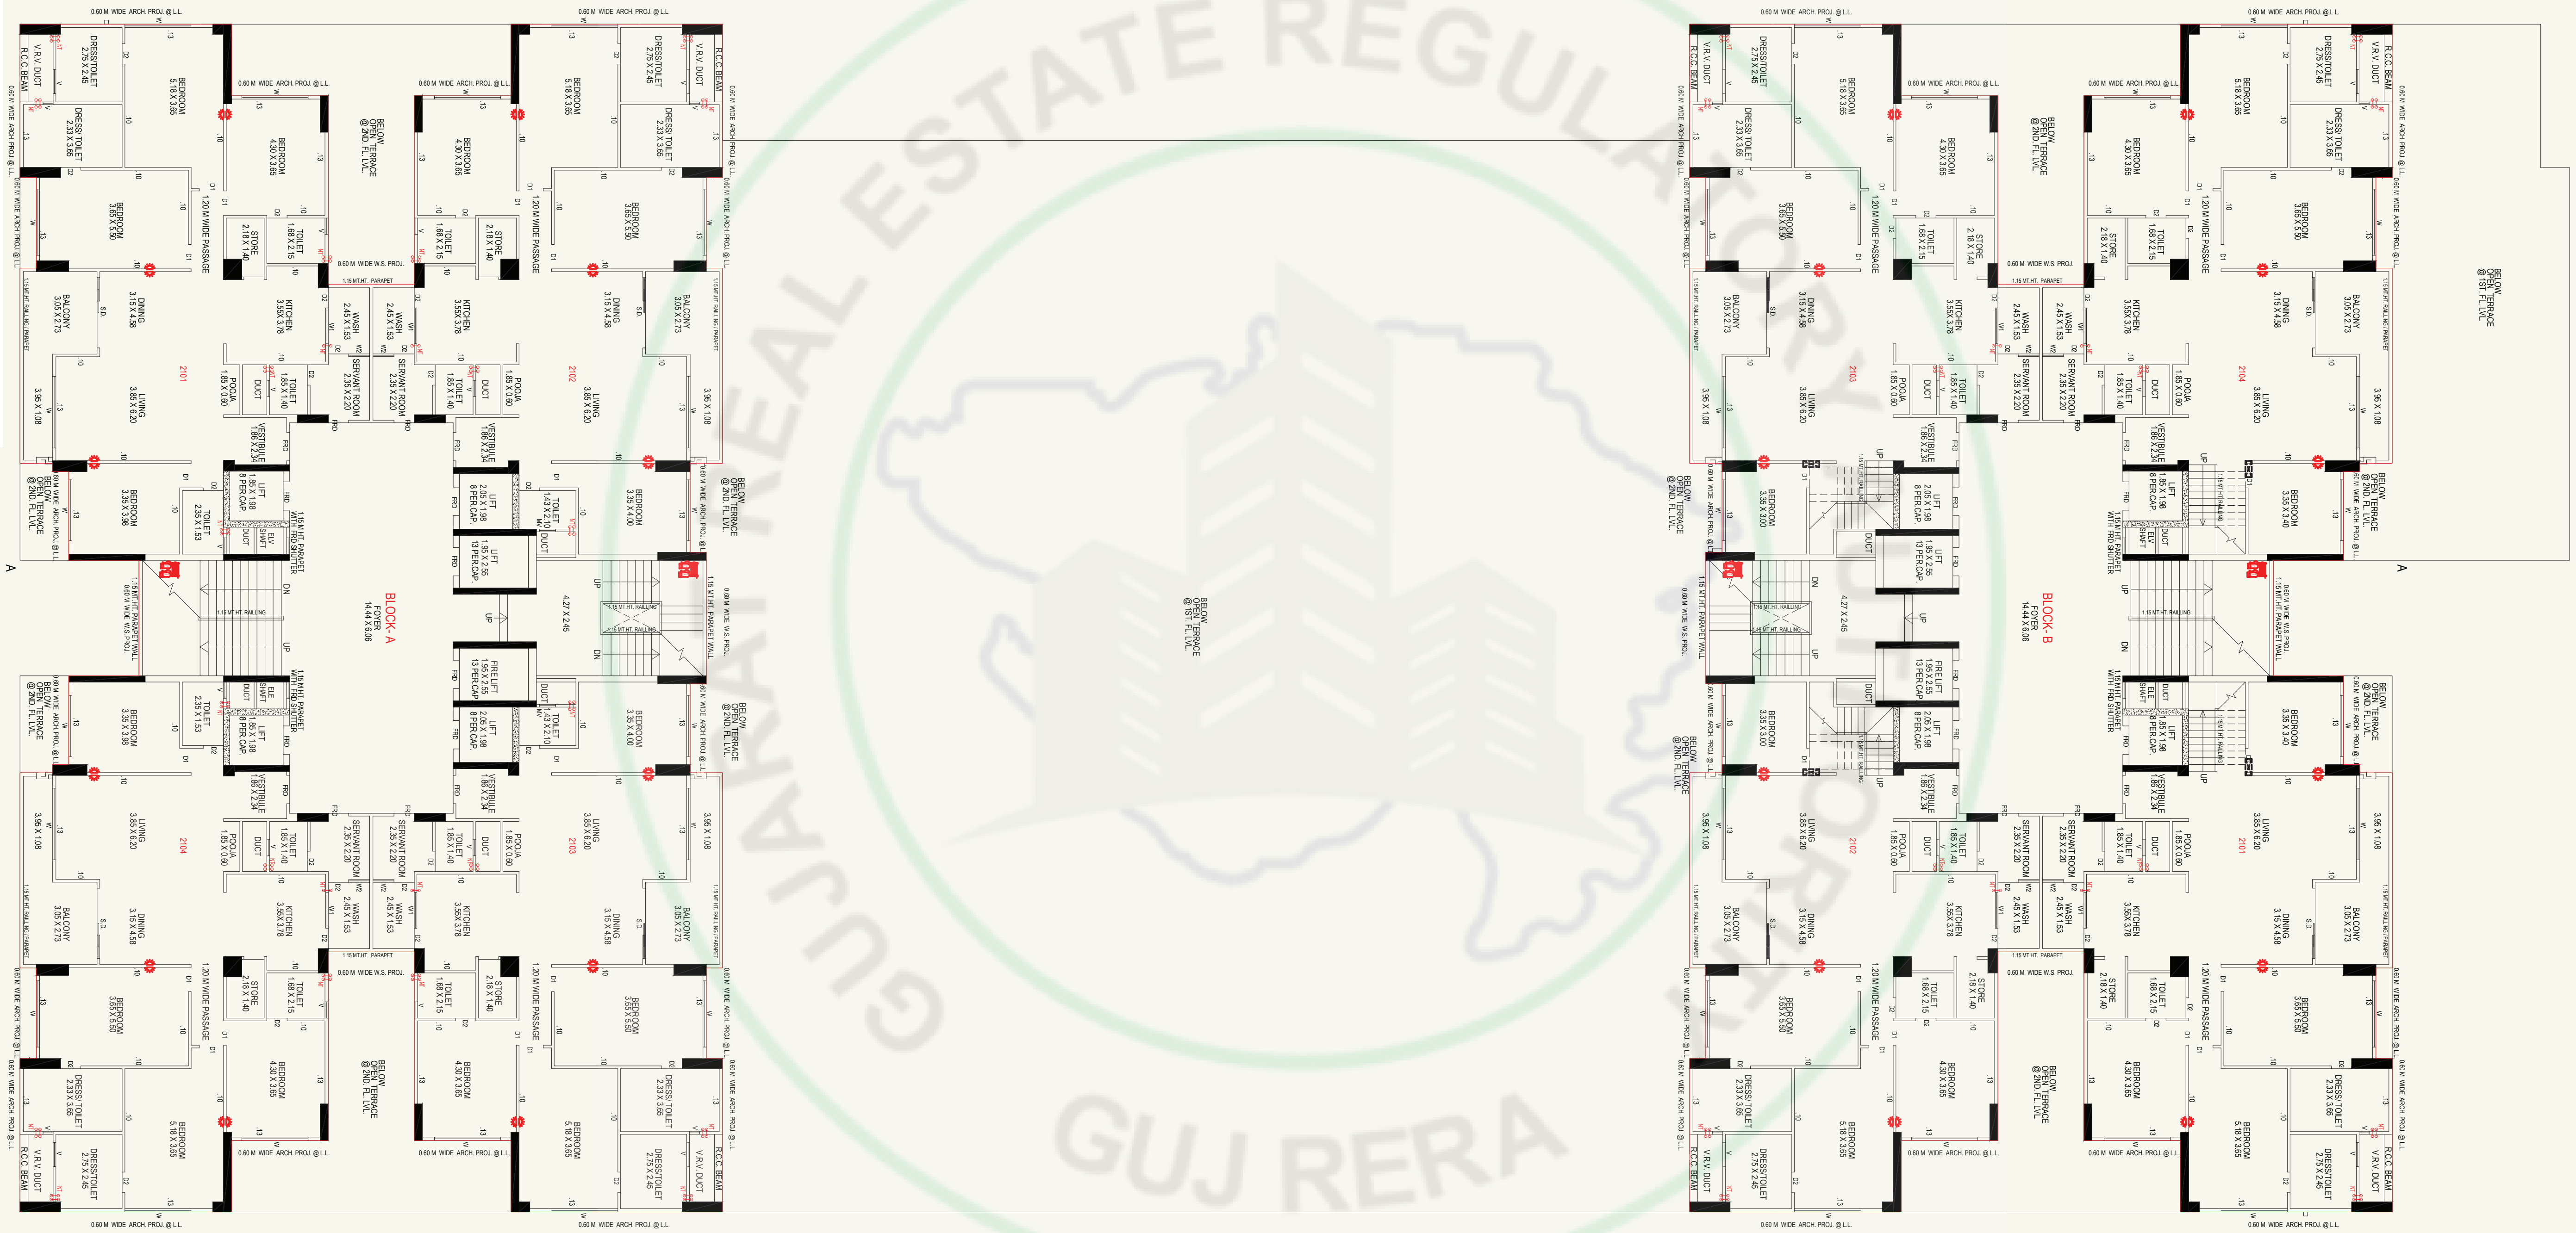


GUJARAT REAL ESTATE REGULATORY AUTHORITY
GUJ RERA

21ST FLOOR PLAN

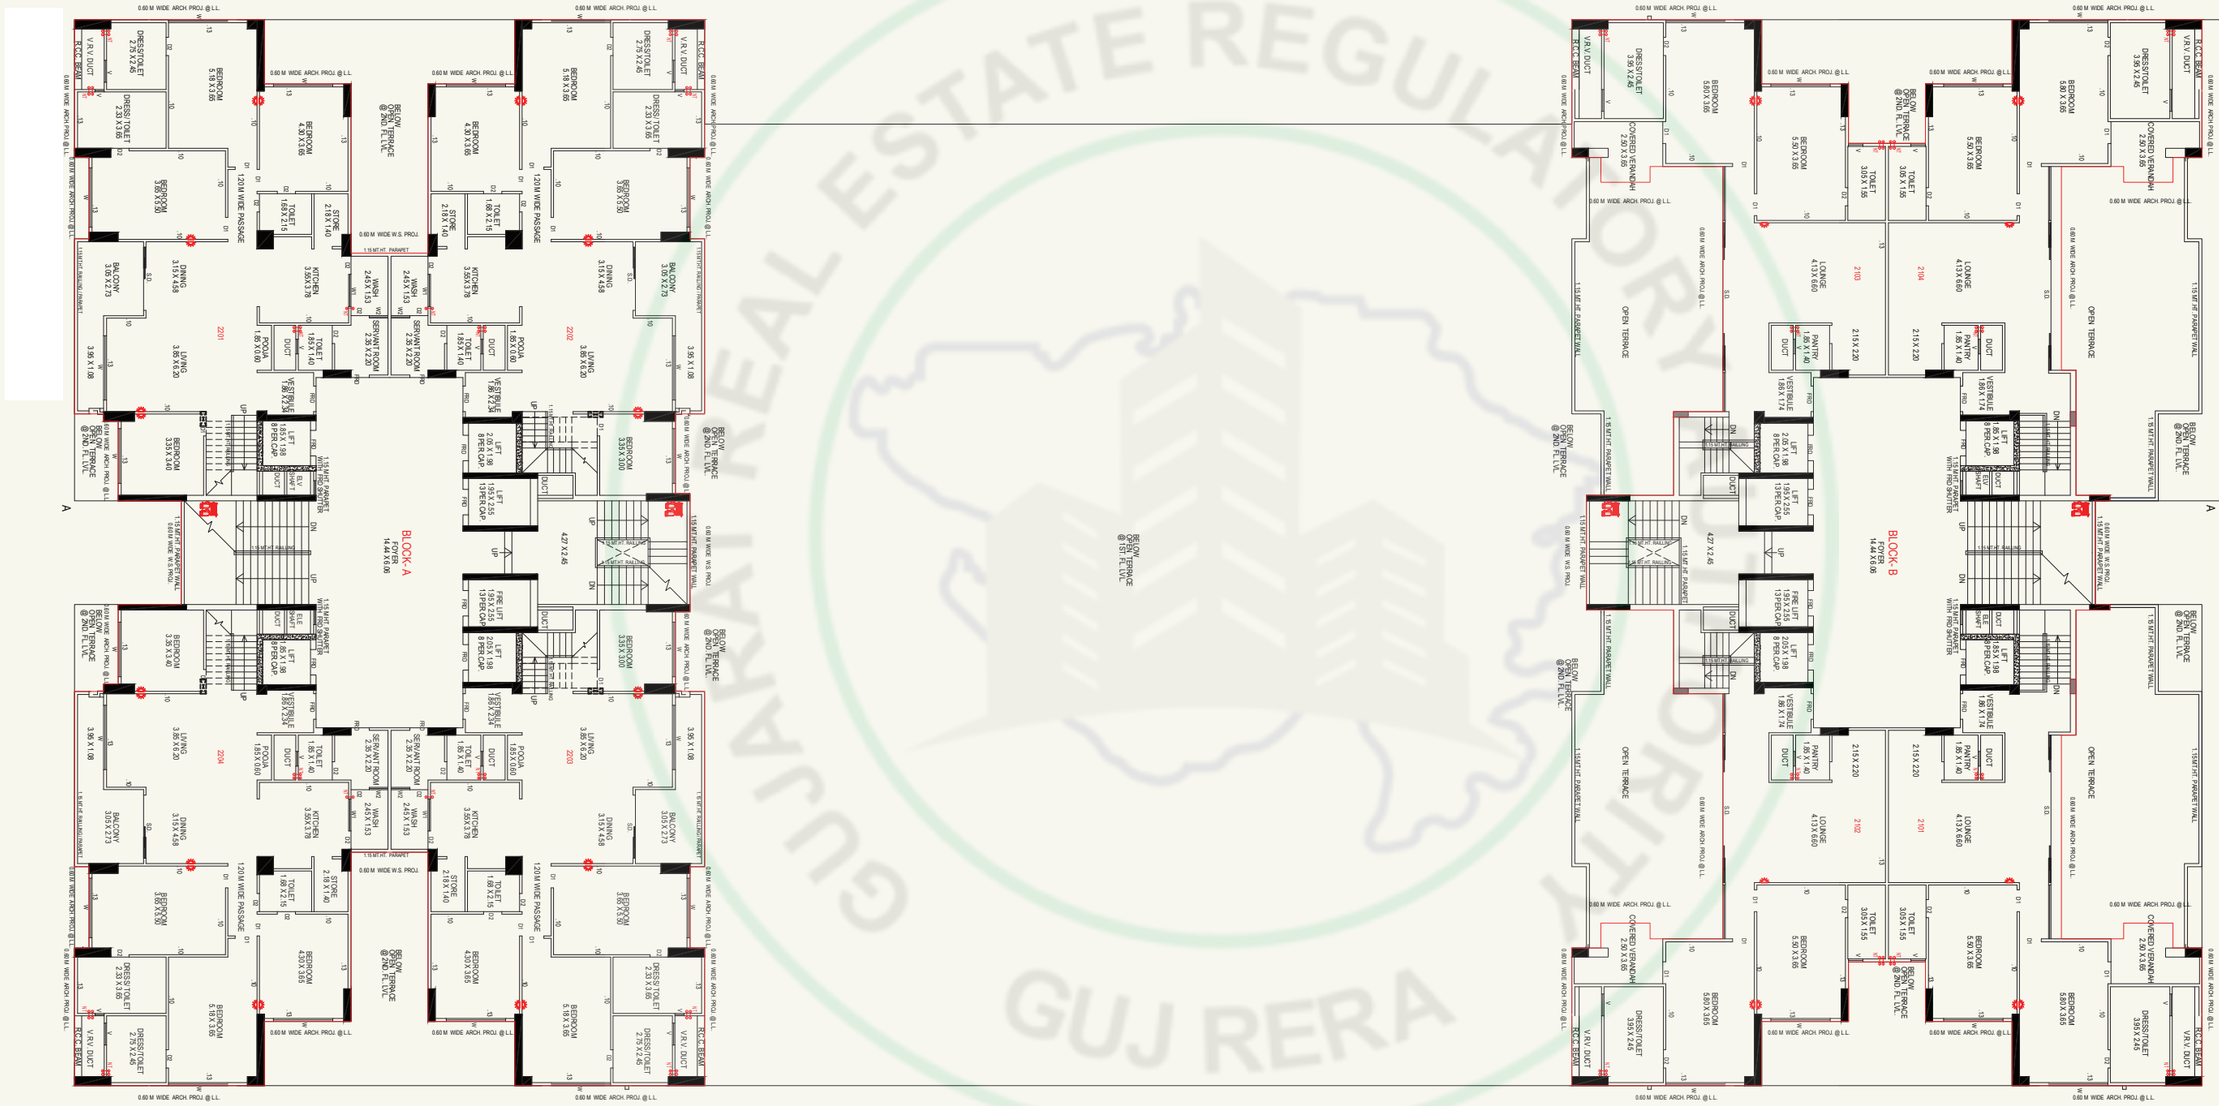

N

22ND FLOOR PLAN

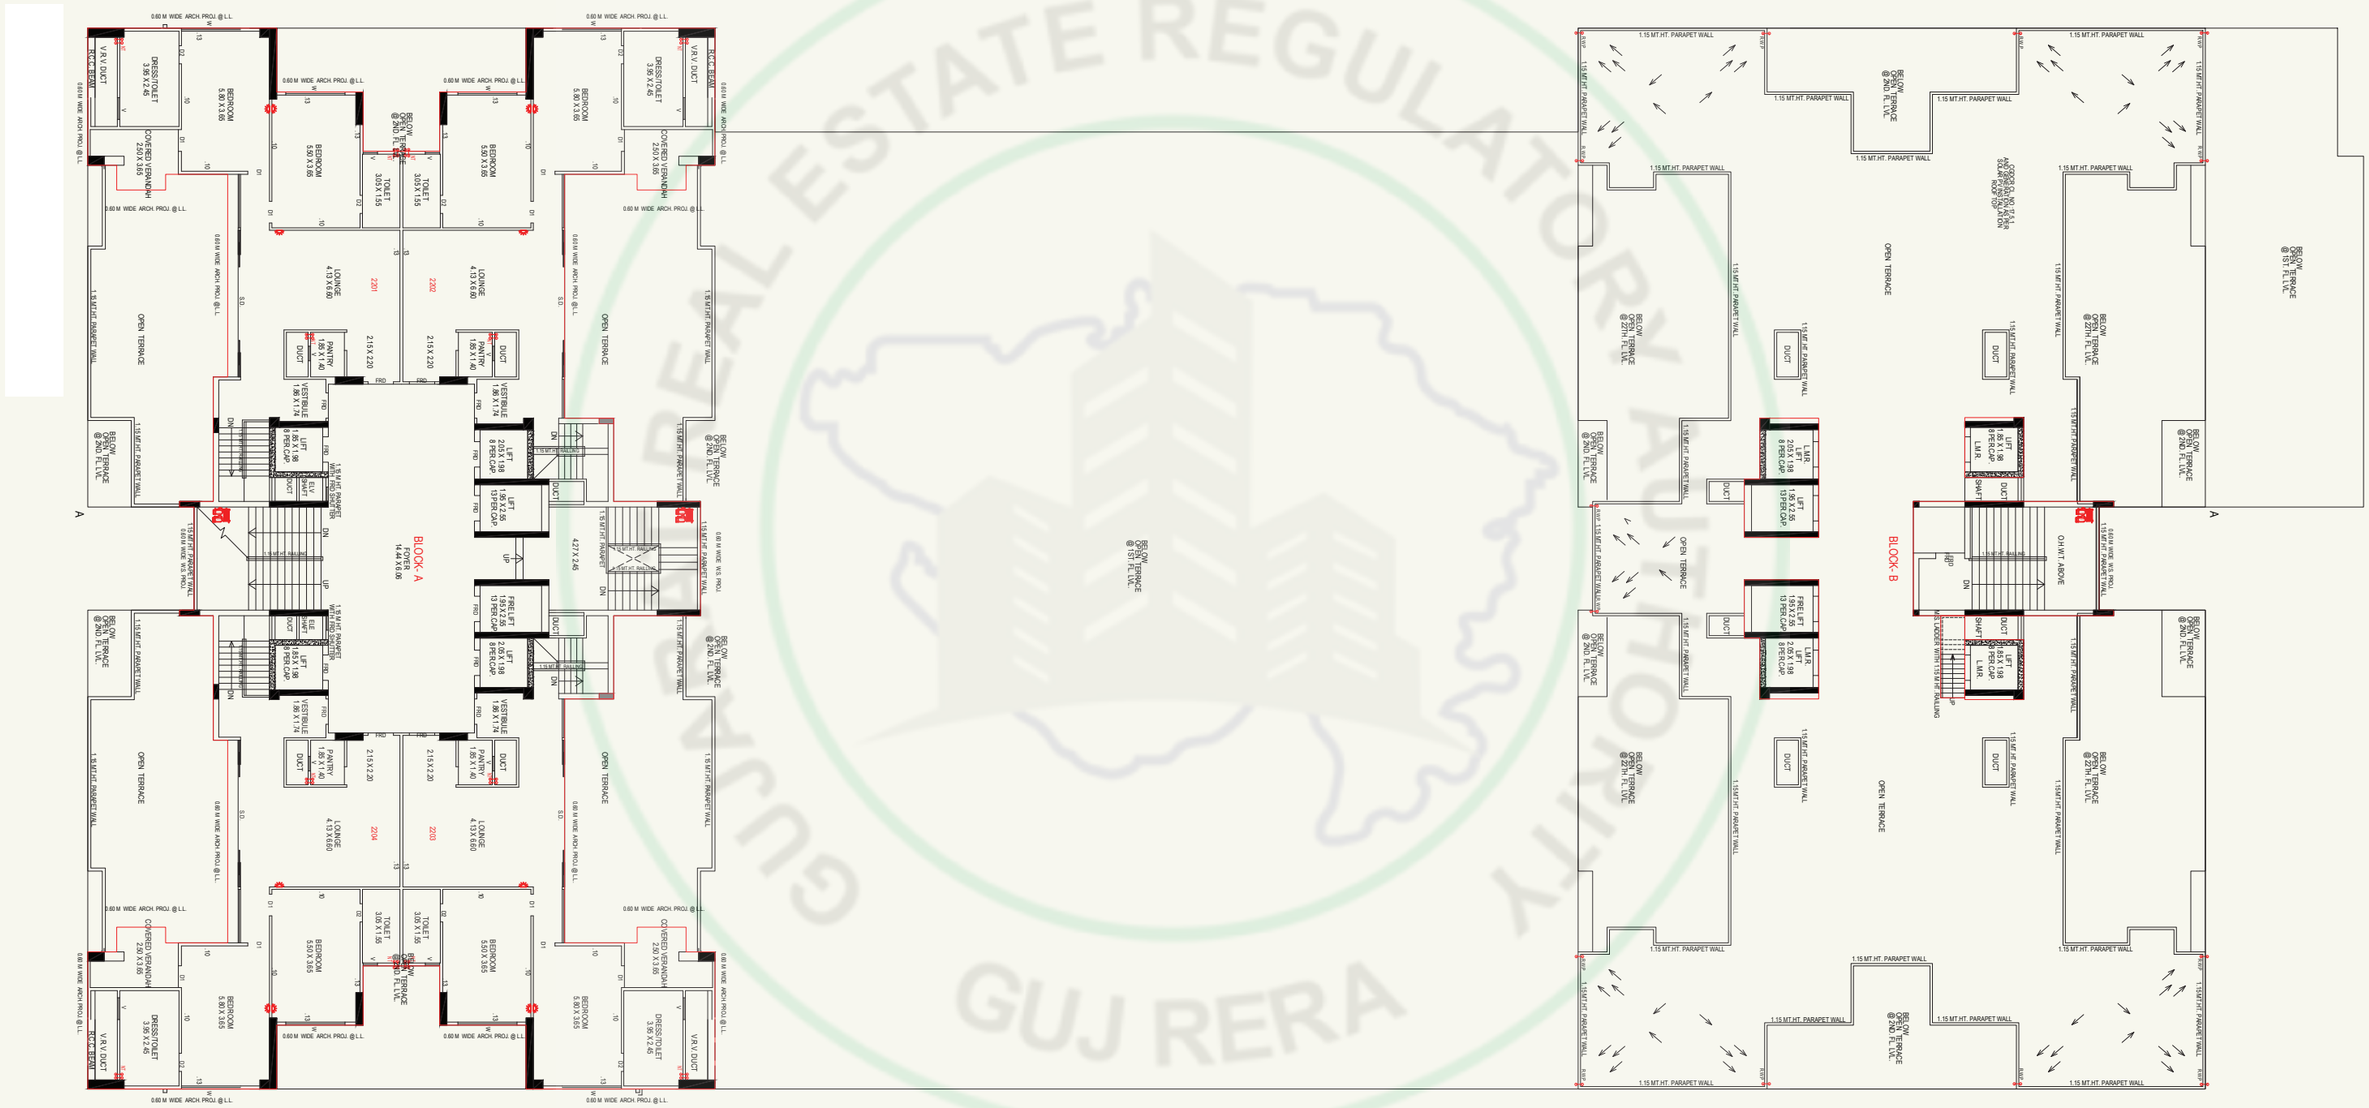


N

23RD FLOOR PLAN



OPEN TERRACE PLAN WITH STAIR CABIN

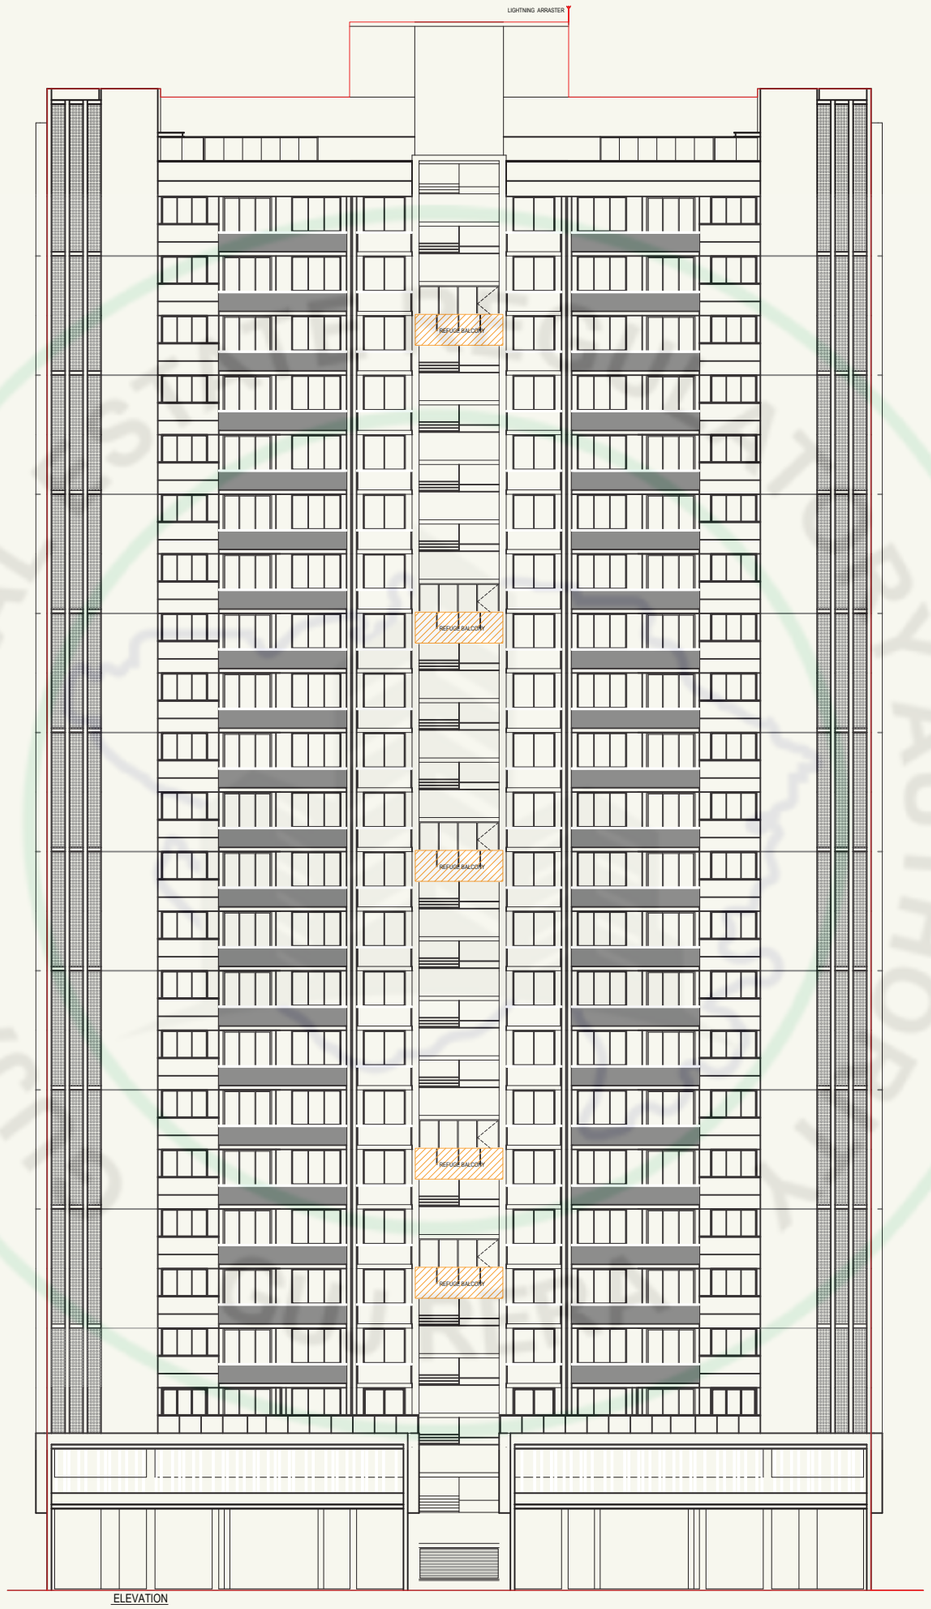

ELEVATION

ELEVATION

Image is Only for Representative Purpose

SPECIFICATIONS

Structure -

- Earthquake resistant R.C.C. frame structure

Flooring -

- Vitrified tiles for drawing room, kitchen, dinning room or equivalent
- China mosaic on terrace

Kitchen -

- Granite top platform with sink
- Tile dado up to lintel level

Wall Finish -

- Internal putty finish coat mala plaster with putty finish
- External double coat plaster with paint or equivalent

Toilet & Plumbing -

- Glazed tiles up to lintel level
- Bath fitting & Sanitary wares


Doors & Windows -

- Main door with wooden frame
- All other doors are flush door or equivalent
- Powder coated/anodized aluminum sliding window or equivalent

Electrification -

- Concealed copper wiring with modular switches with MCB distribution panel

LOCATION

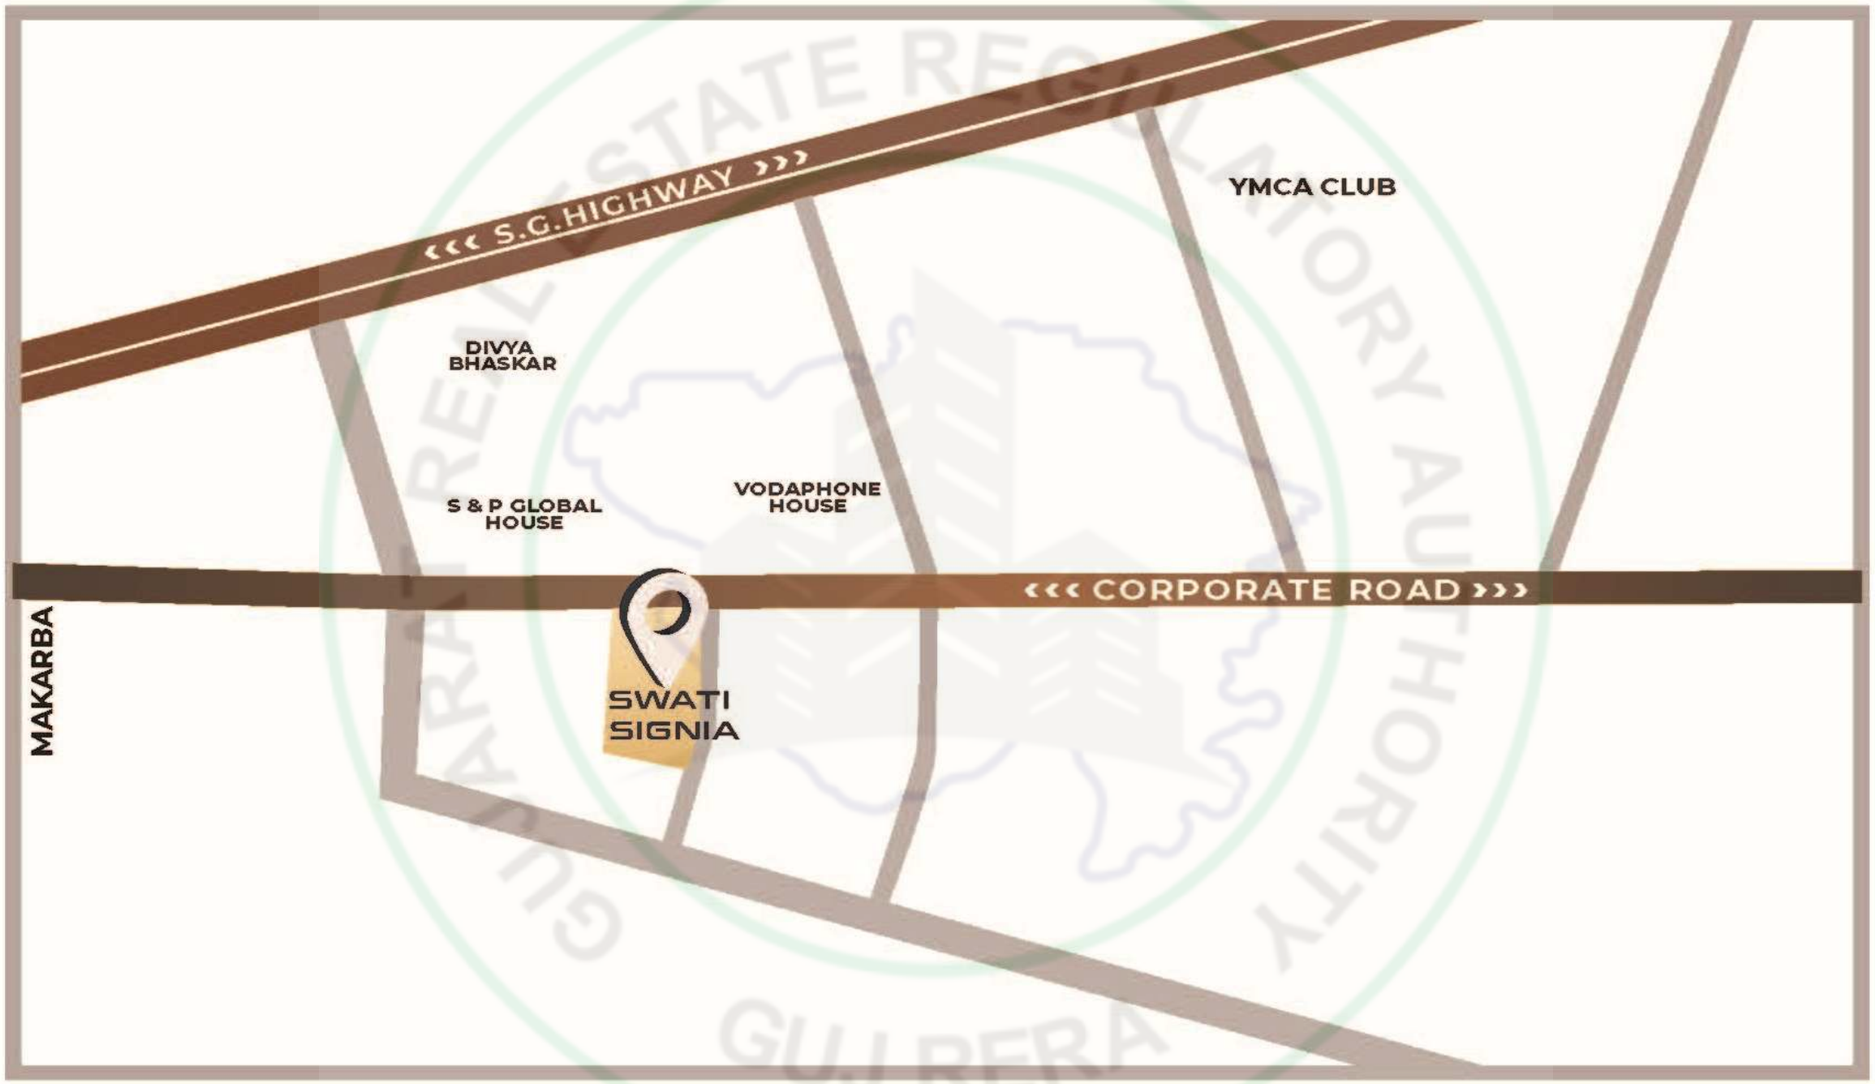

Structure Engineer
Ducon Consultants Pvt Ltd

Architect
ADS Architect Pvt Ltd

Engineer
Kinal D. Soni