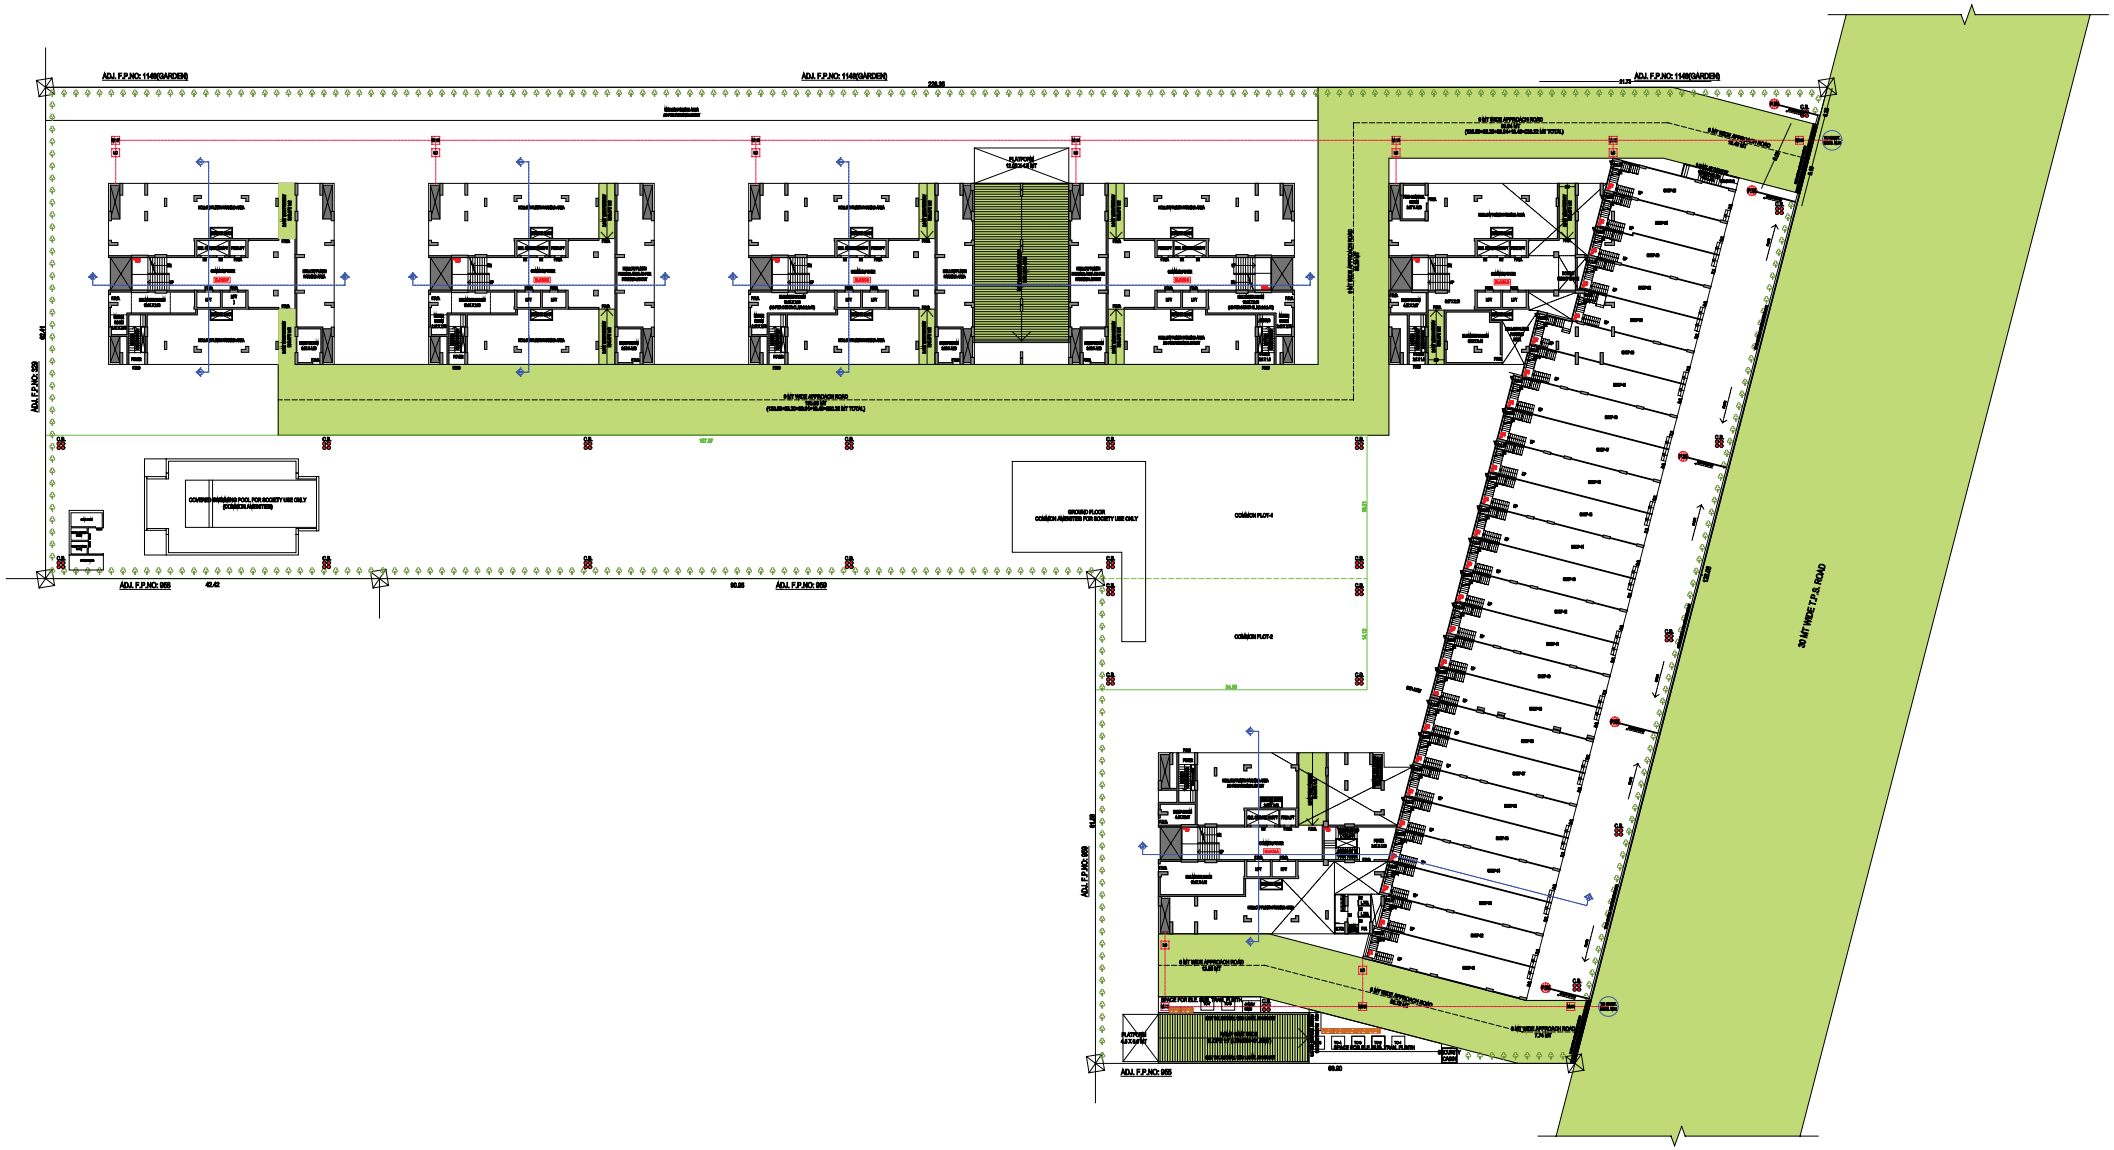
THE

GALAXY


3BHK Living and Shops


LC WORLD
LEVI'S
GUCCI


LAYOUT PLAN


ADJ. F.P.NO: 1148(GARDEN)
ADJ. F.P.NO: 1148(GARDEN)
ADJ. F.P.NO: 1148(GARDEN)
ADJ. F.P.NO: 939
ADJ. F.P.NO: 888
ADJ. F.P.NO: 889
ADJ. F.P.NO: 888
ADJ. F.P.NO: 885
9 MT WIDE APPROACH ROAD
9 MT WIDE APPROACH ROAD
9 MT WIDE APPROACH ROAD
9 MT WIDE APPROACH ROAD
9 MT WIDE APPROACH ROAD
COVERED SWIMMING POOL FOR SOCIETY USE ONLY (COMMON AMENITIES)
GROUND FLOOR COMMON AMENITIES FOR SOCIETY USE ONLY
COMMON PLOT-4
COMMON PLOT-5
30 MT WIDE T.P.S. ROAD

BASEMENT PLAN

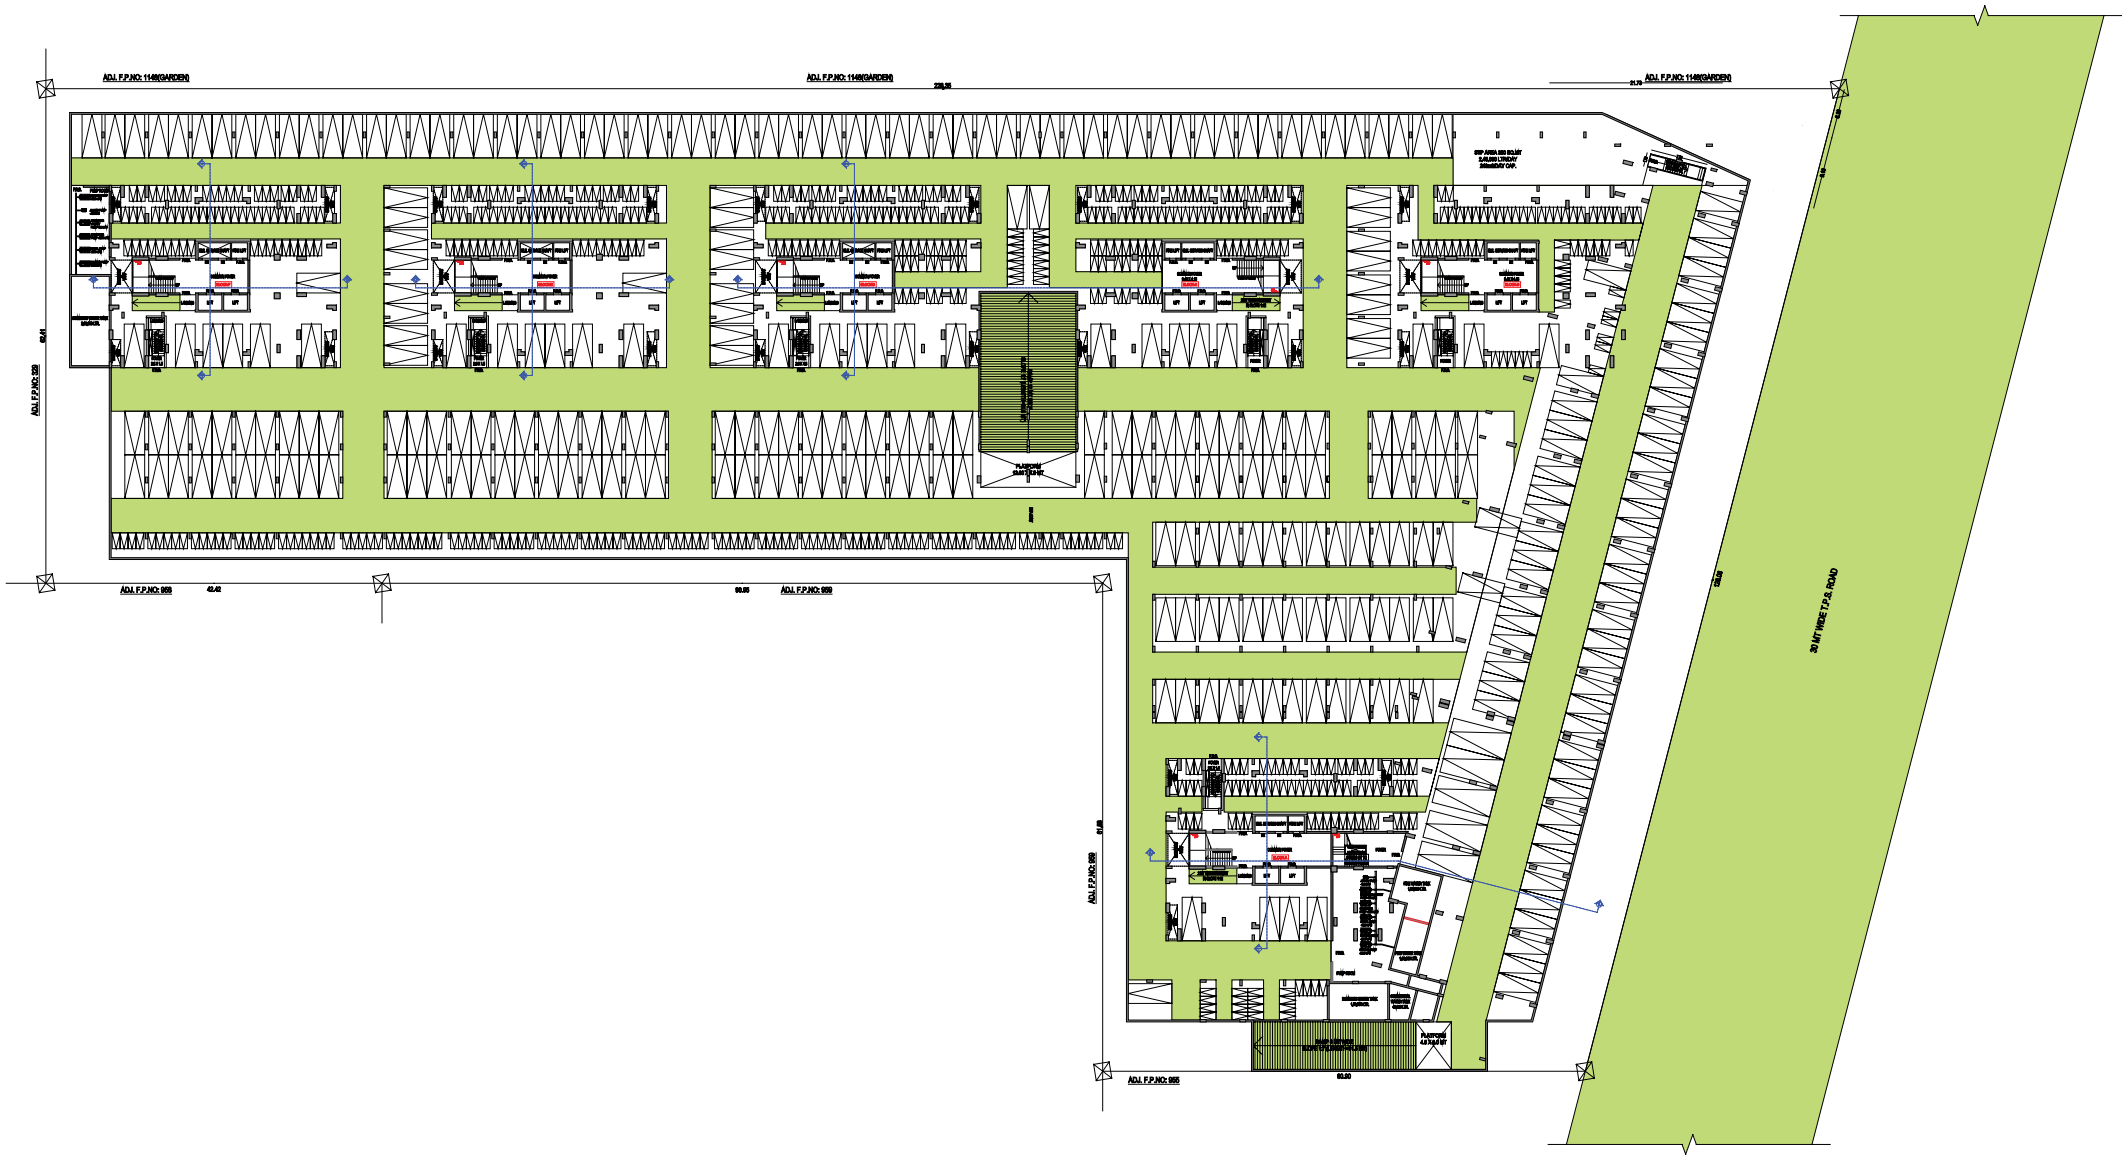


GROUND FLOOR PARKING LAYOUT PLAN

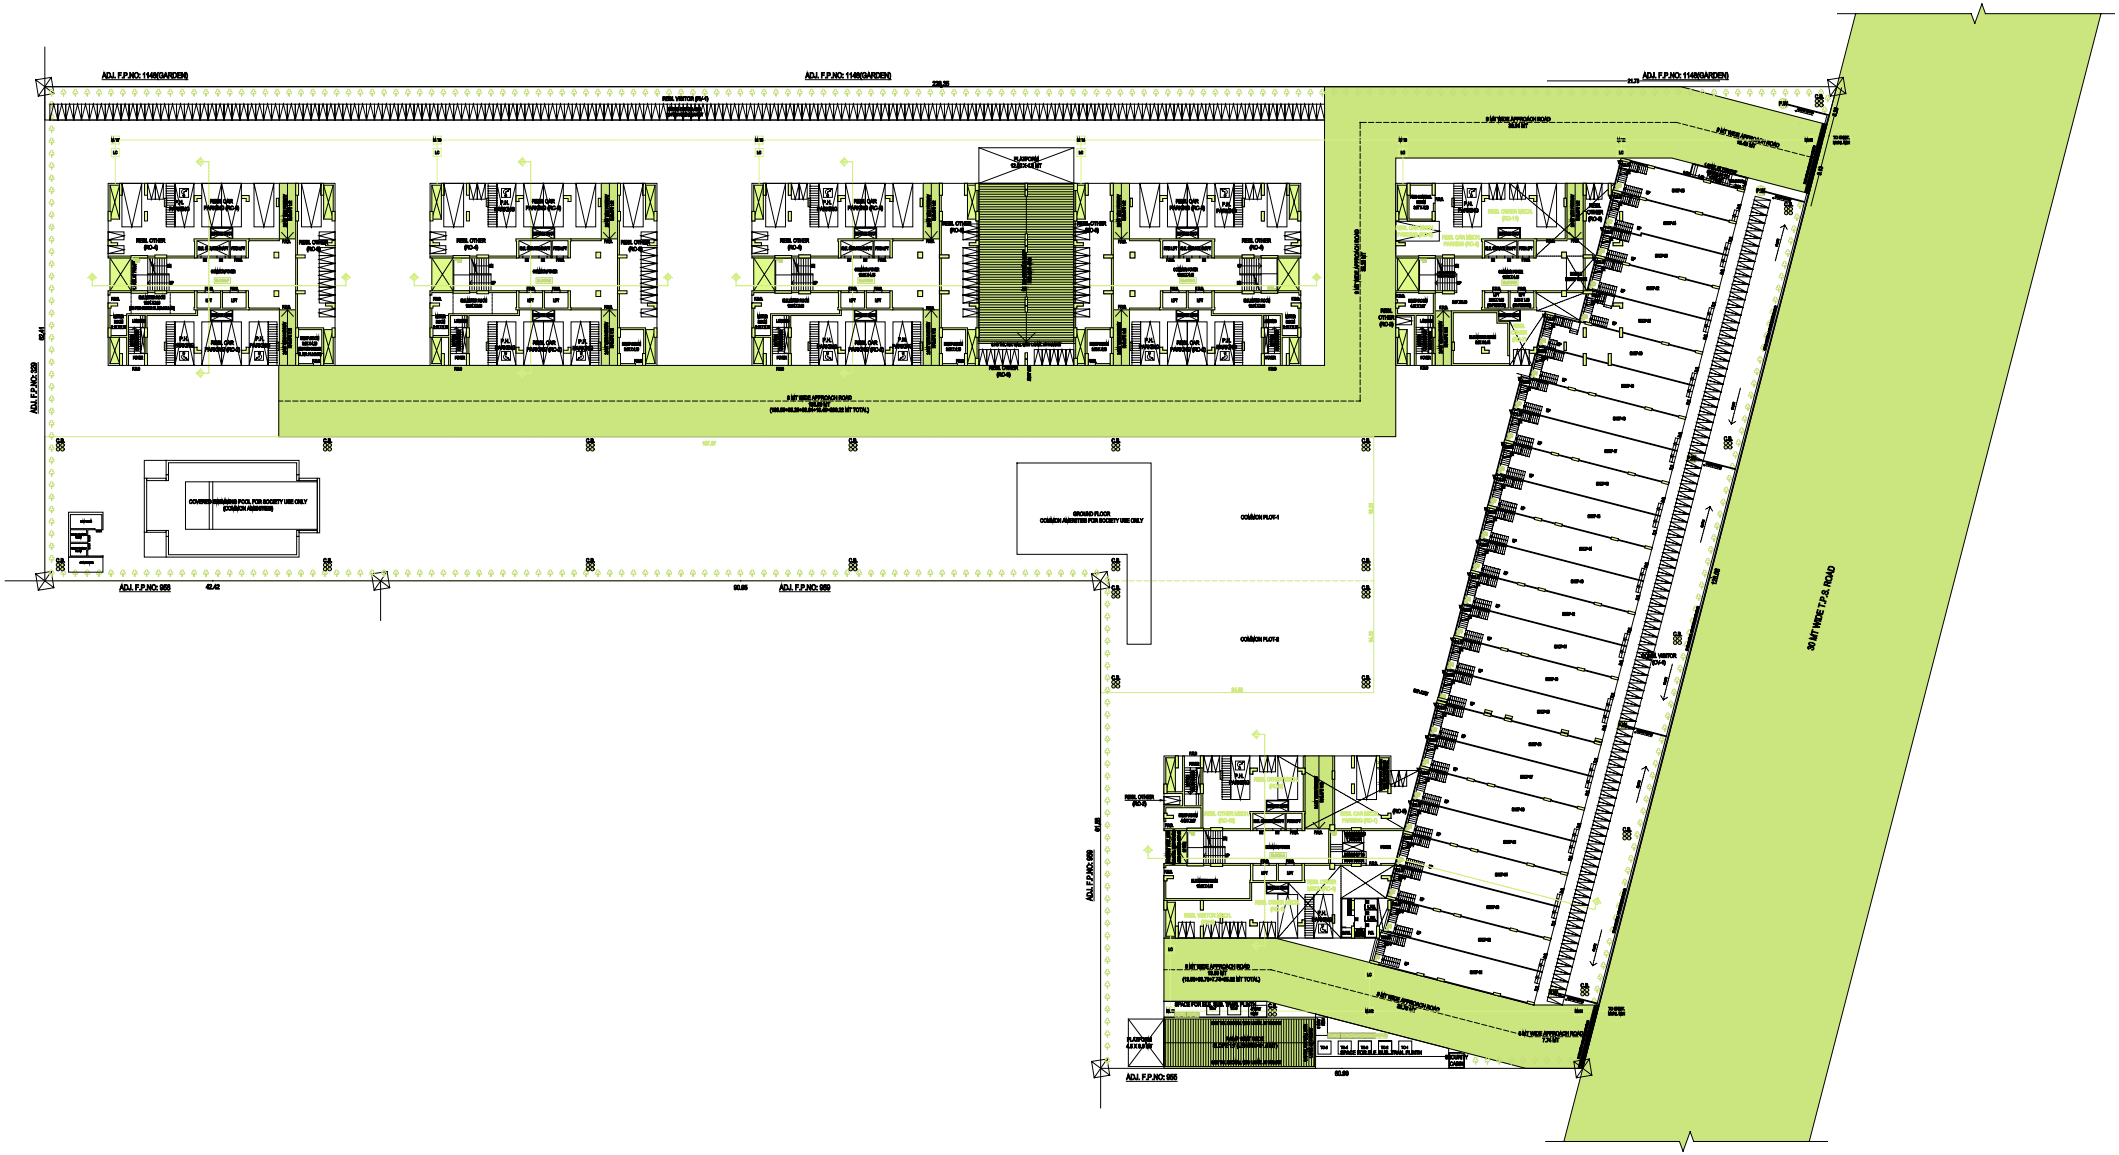


GROUND FLOOR PLAN



FIRST FLOOR PLAN

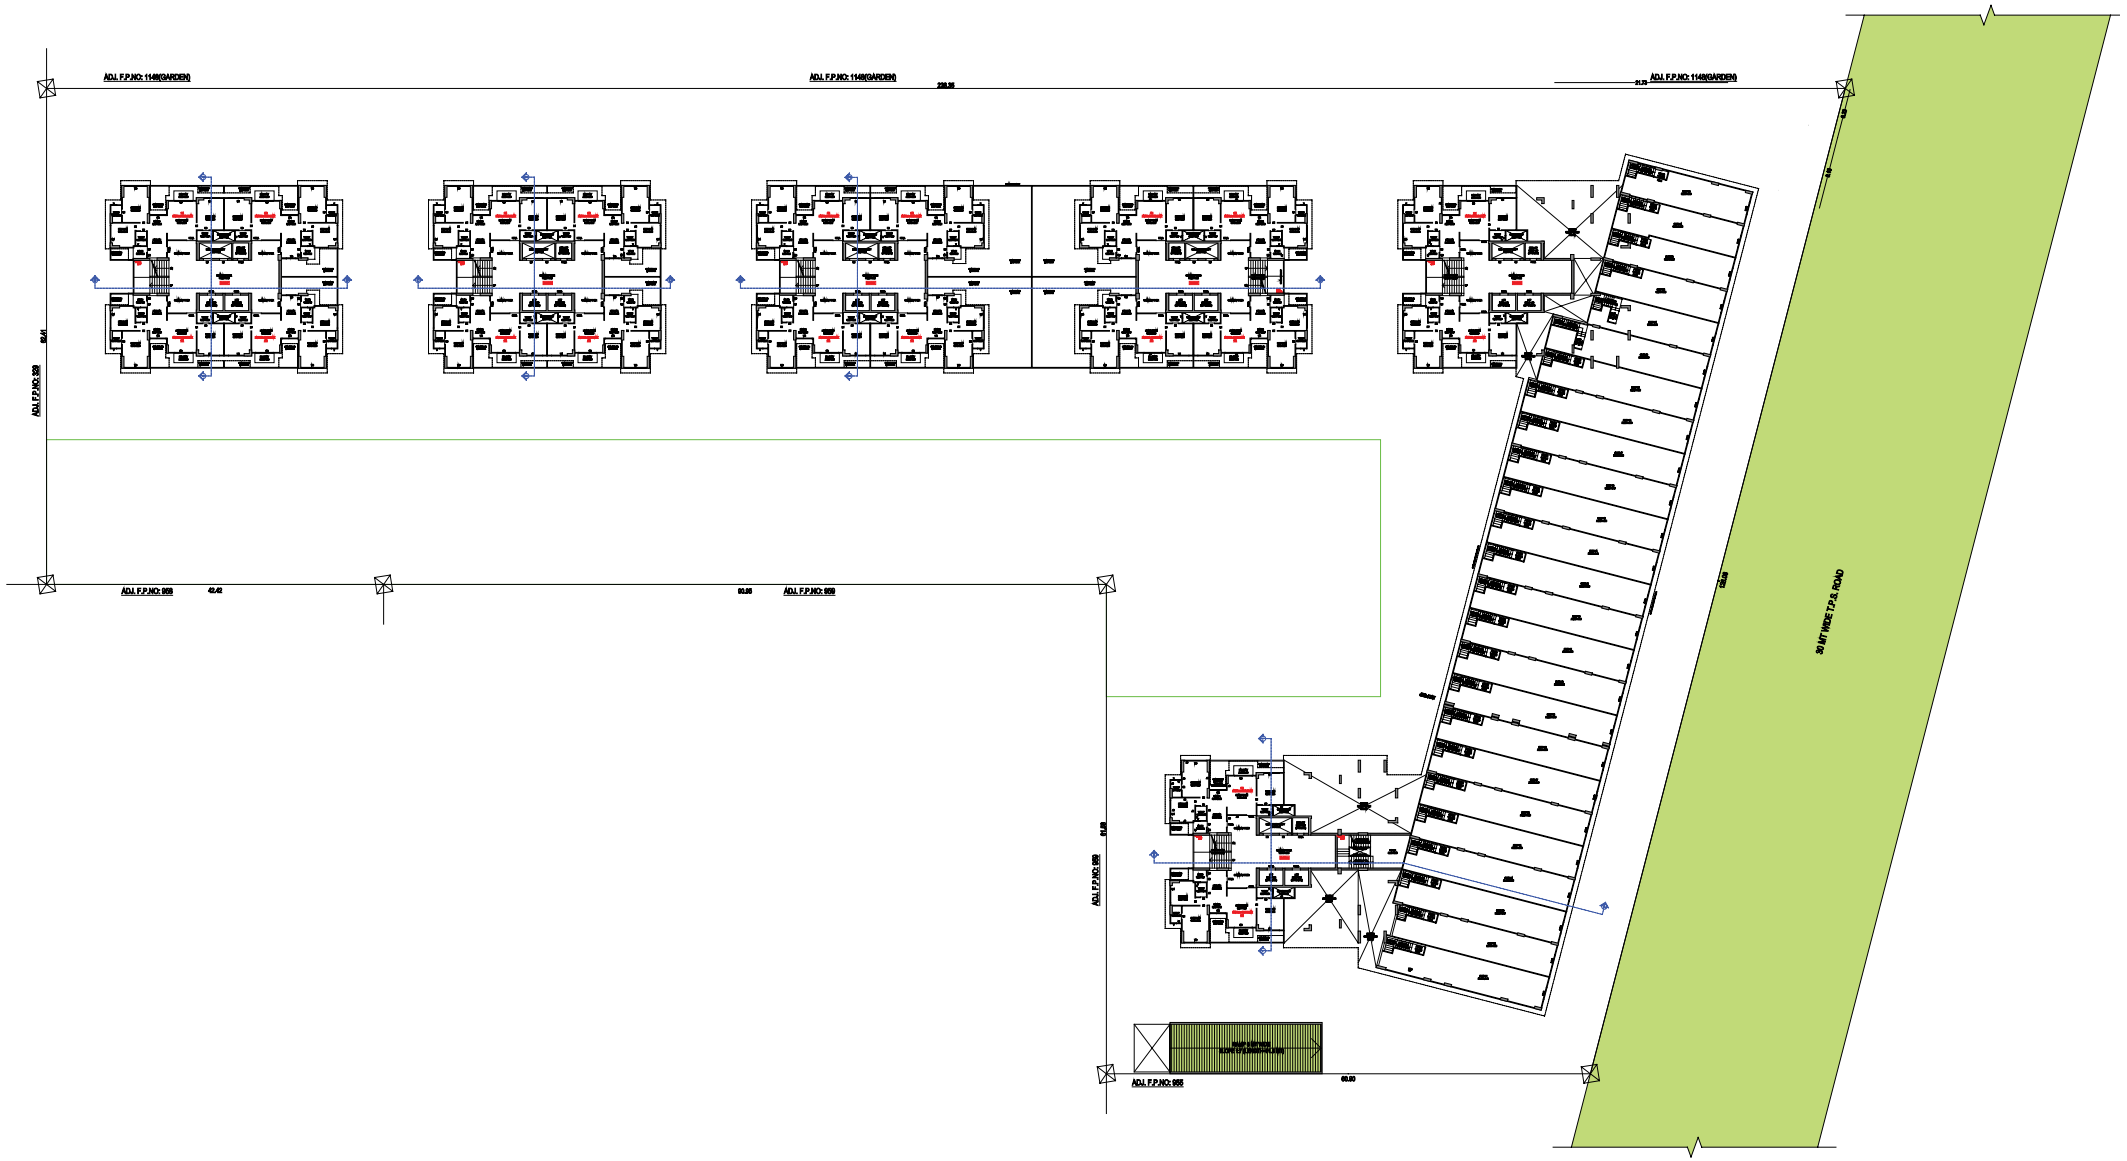

SECOND FLOOR PLAN

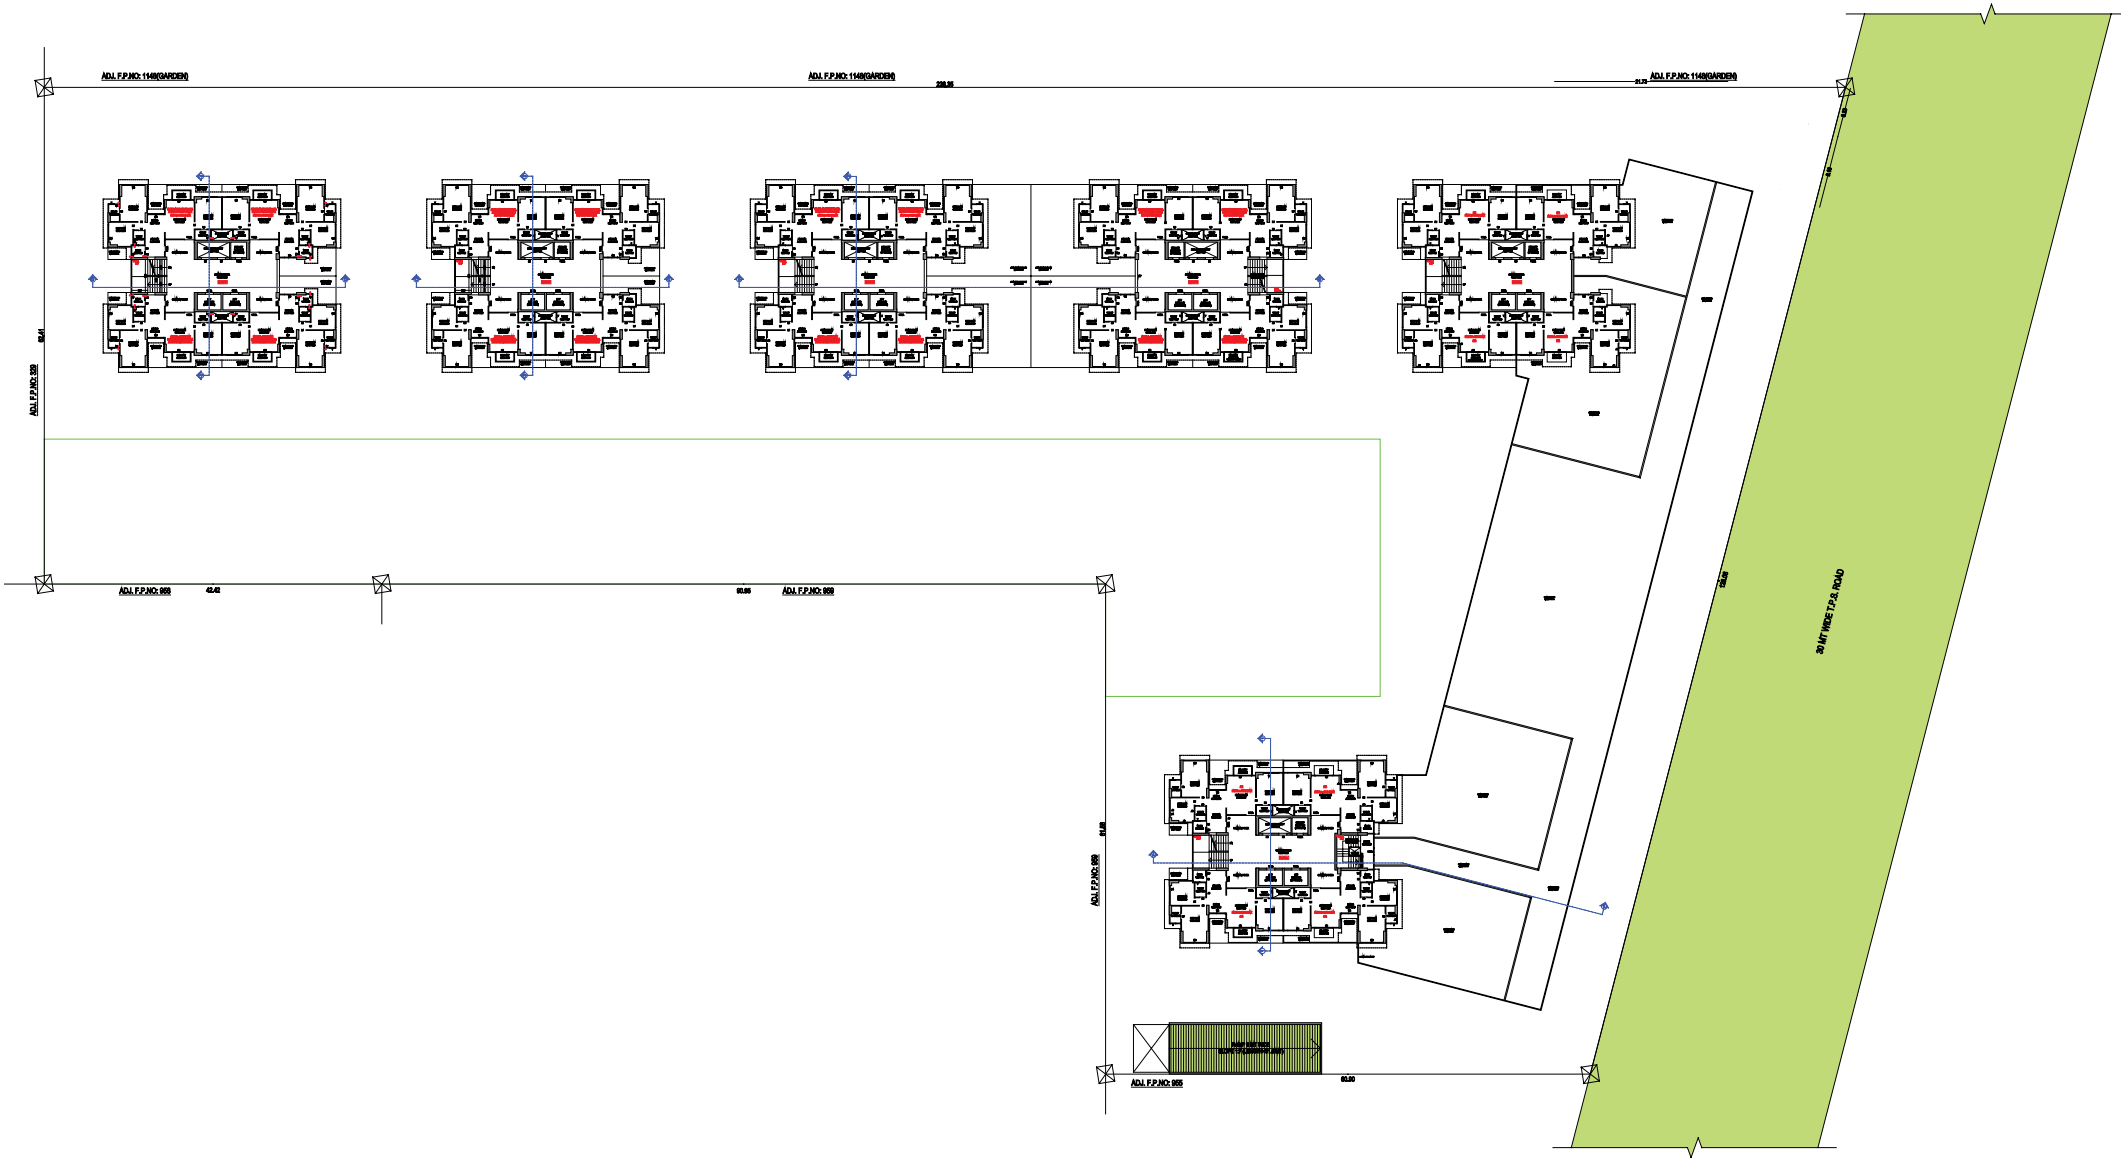

TYPICAL FLOOR PLAN (Block A & B - 3rd to 19th Floor) (Block C,D,E,F - 2nd to 20th Floor)




REFUGE FLOOR PLAN



20TH FLOOR PLAN




21ST FLOOR PLAN

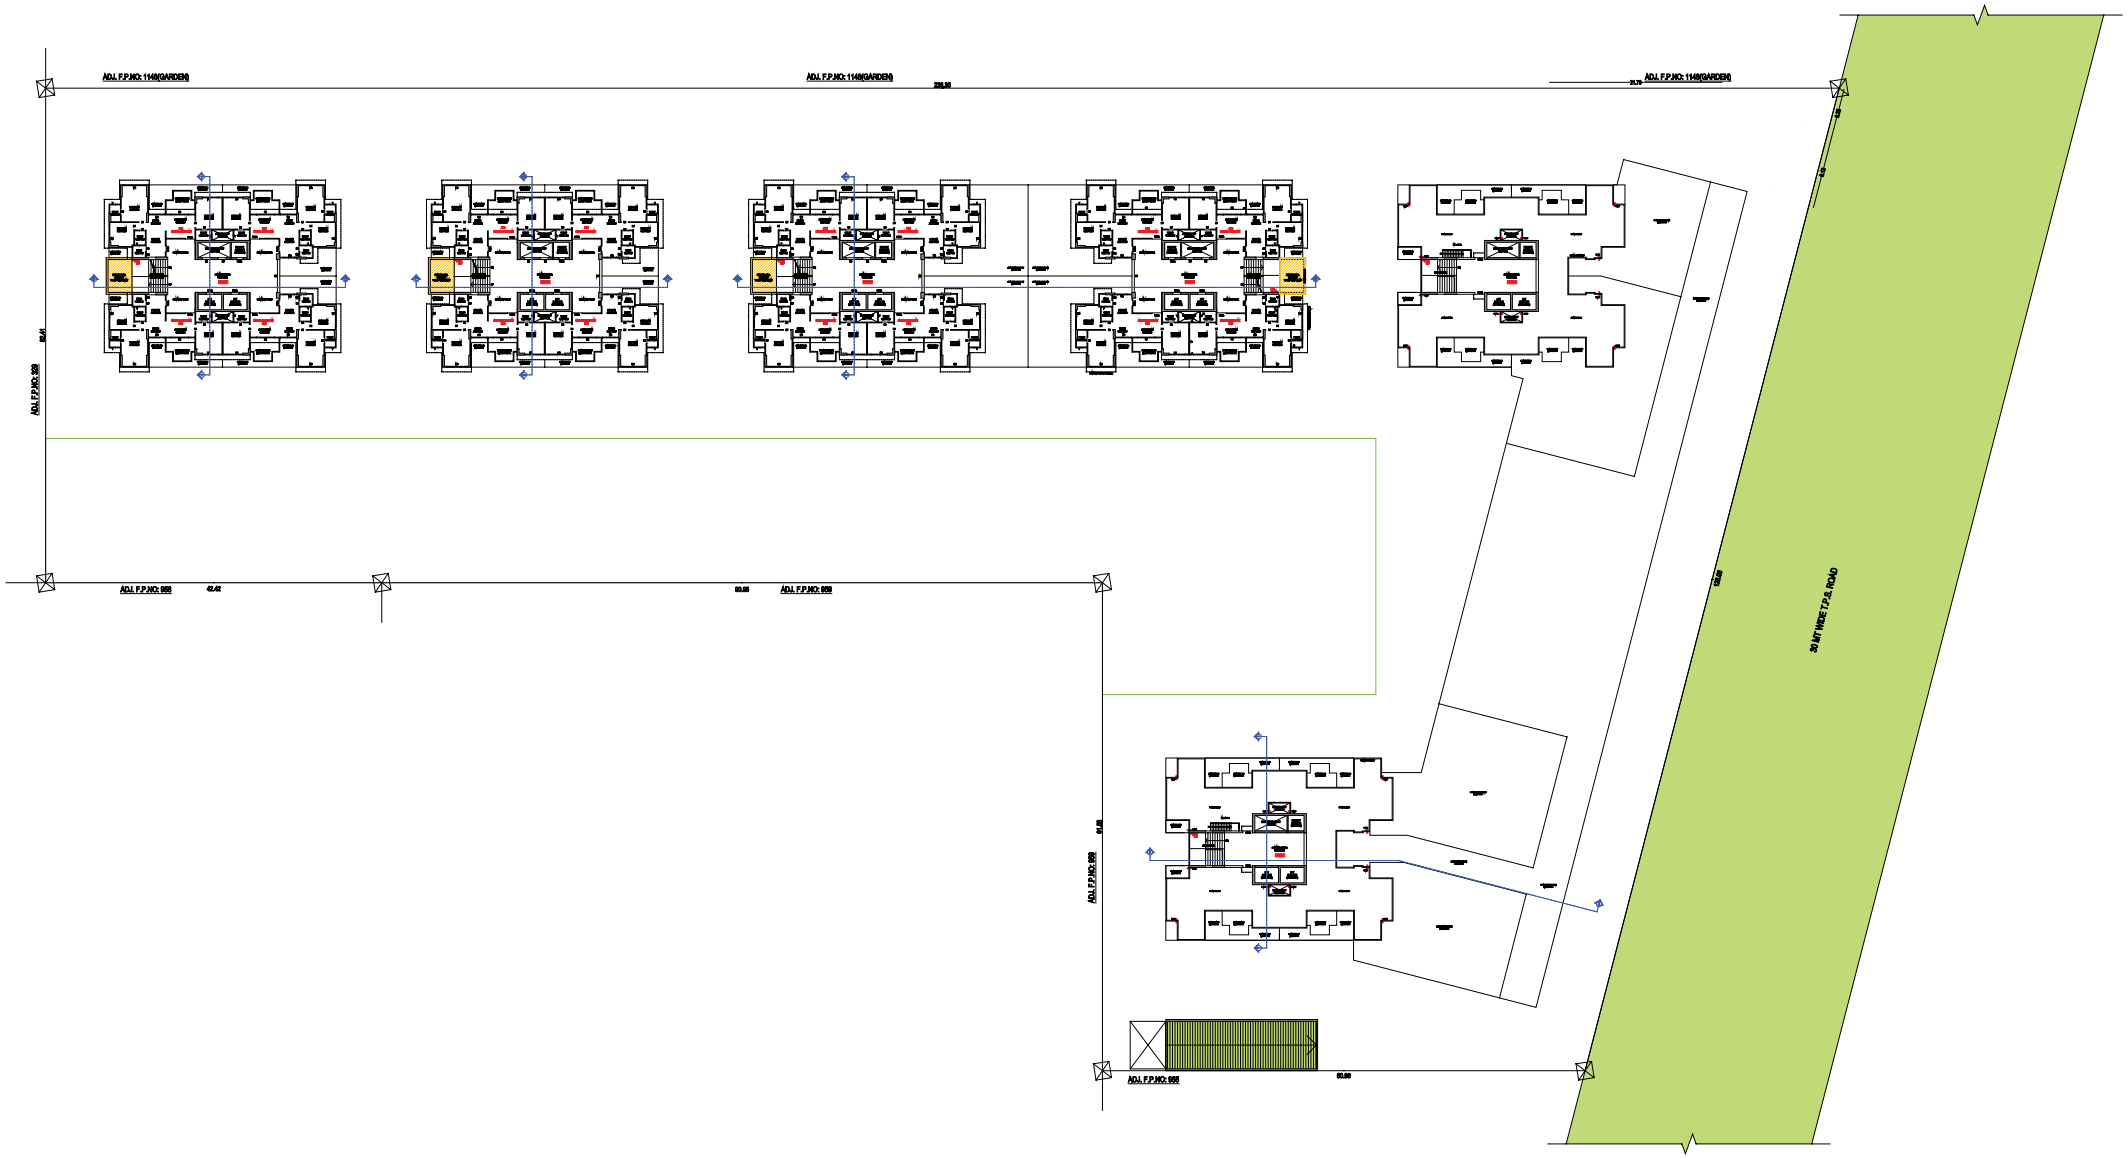


TERRACE FLOOR PLAN




TYPICAL FLOOR

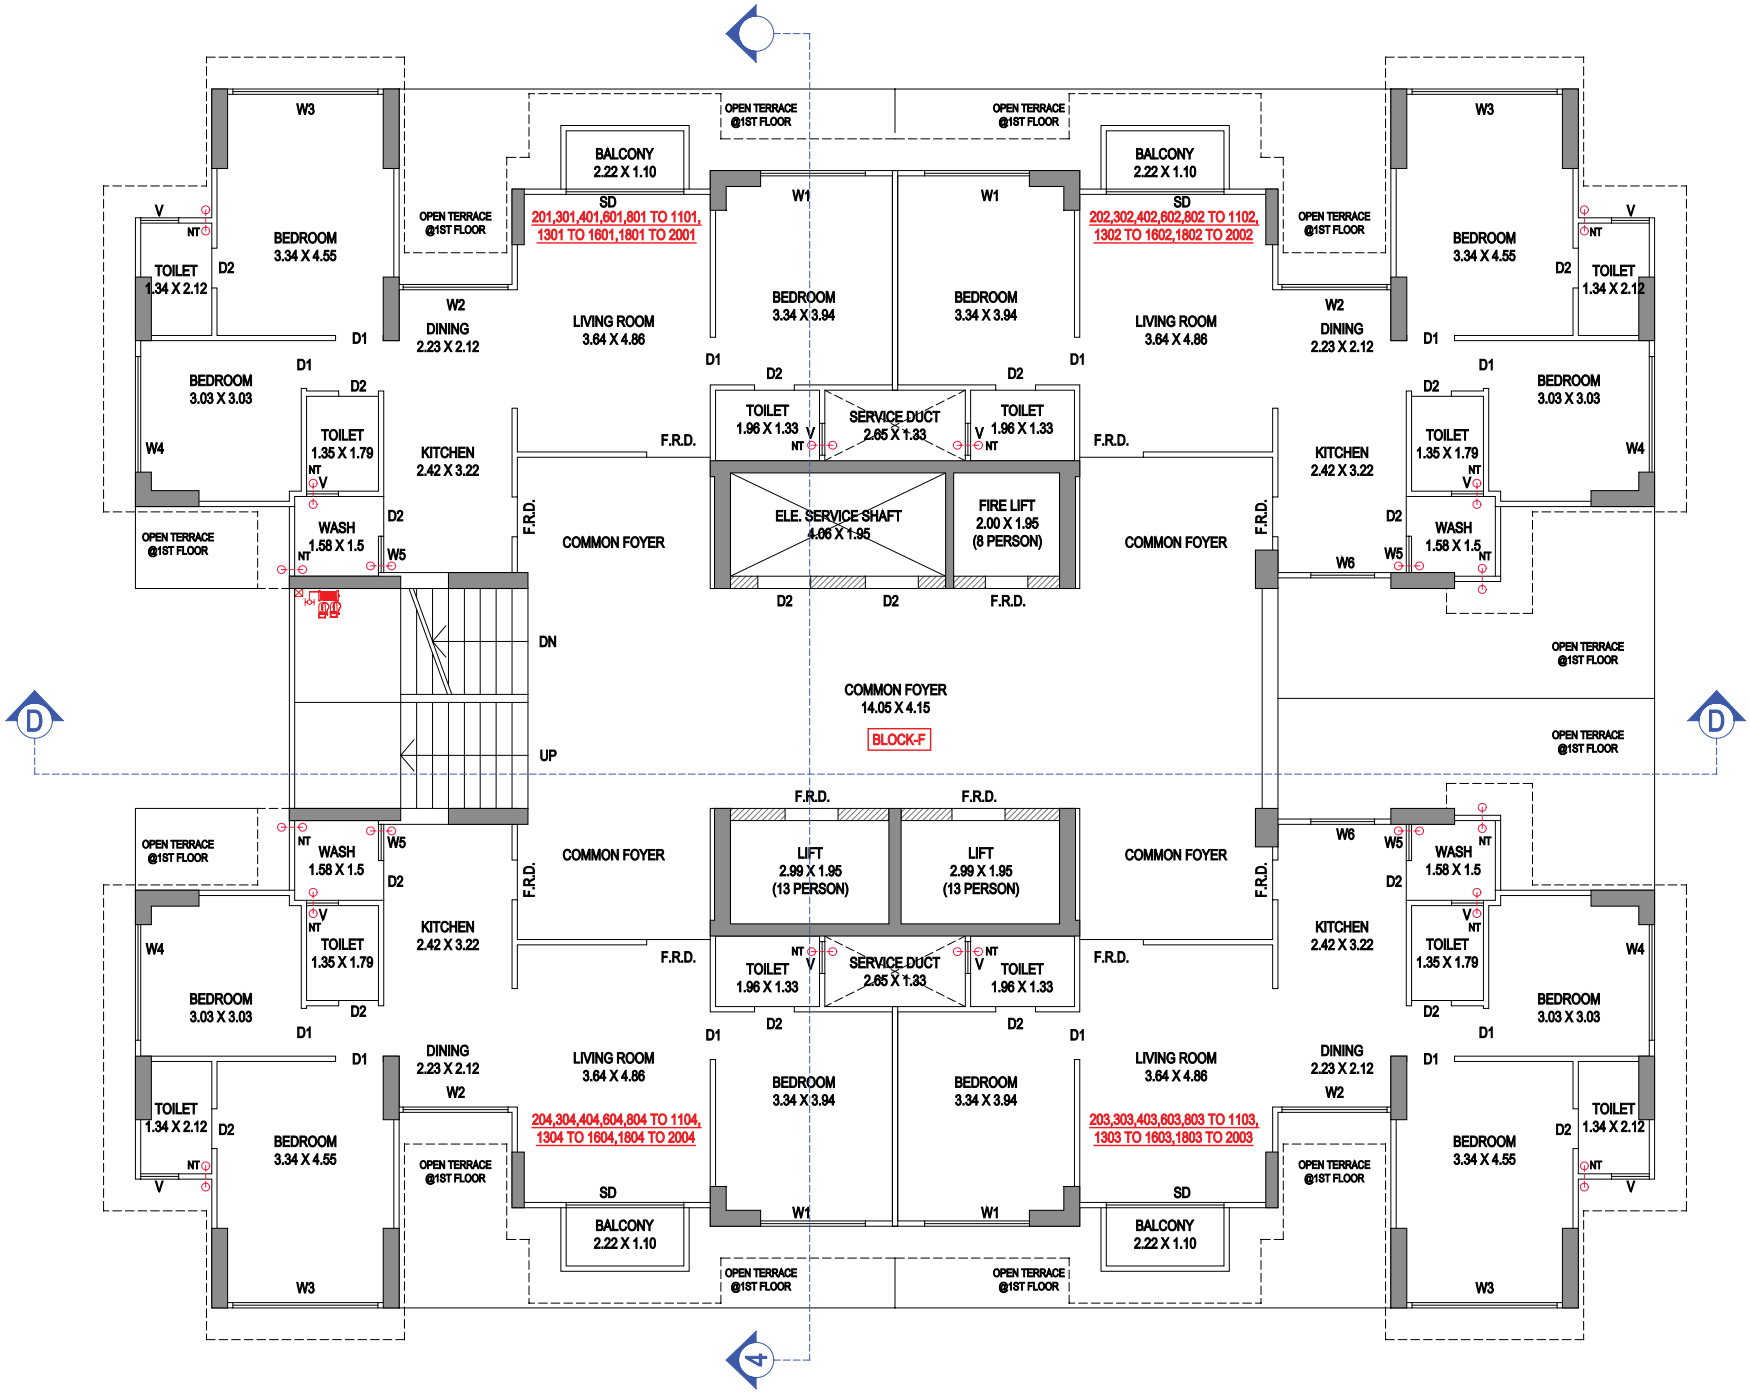


TYPICAL UNIT 01

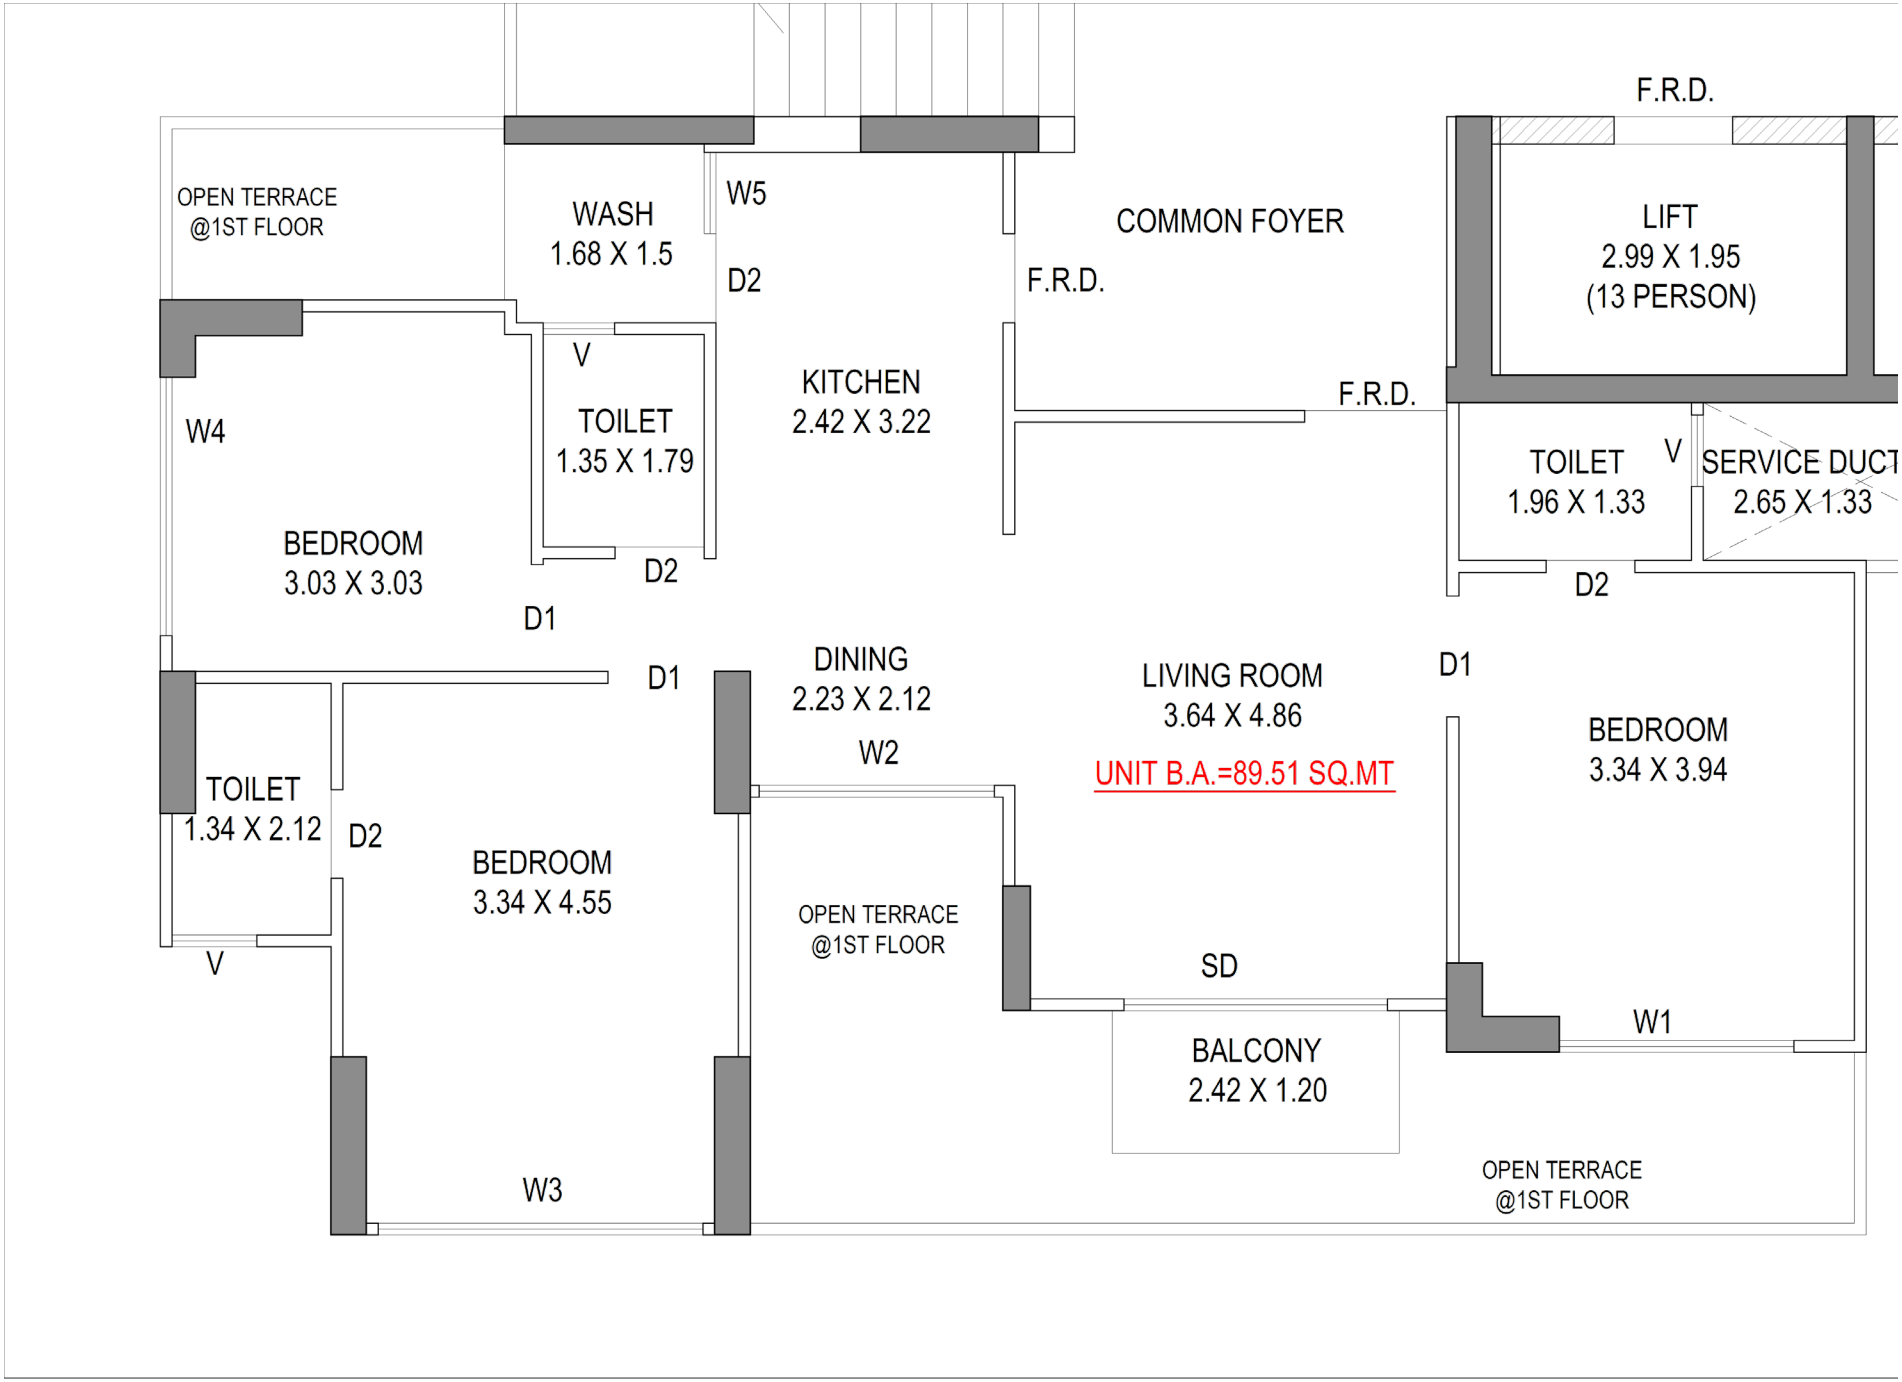


TYPICAL UNIT 02

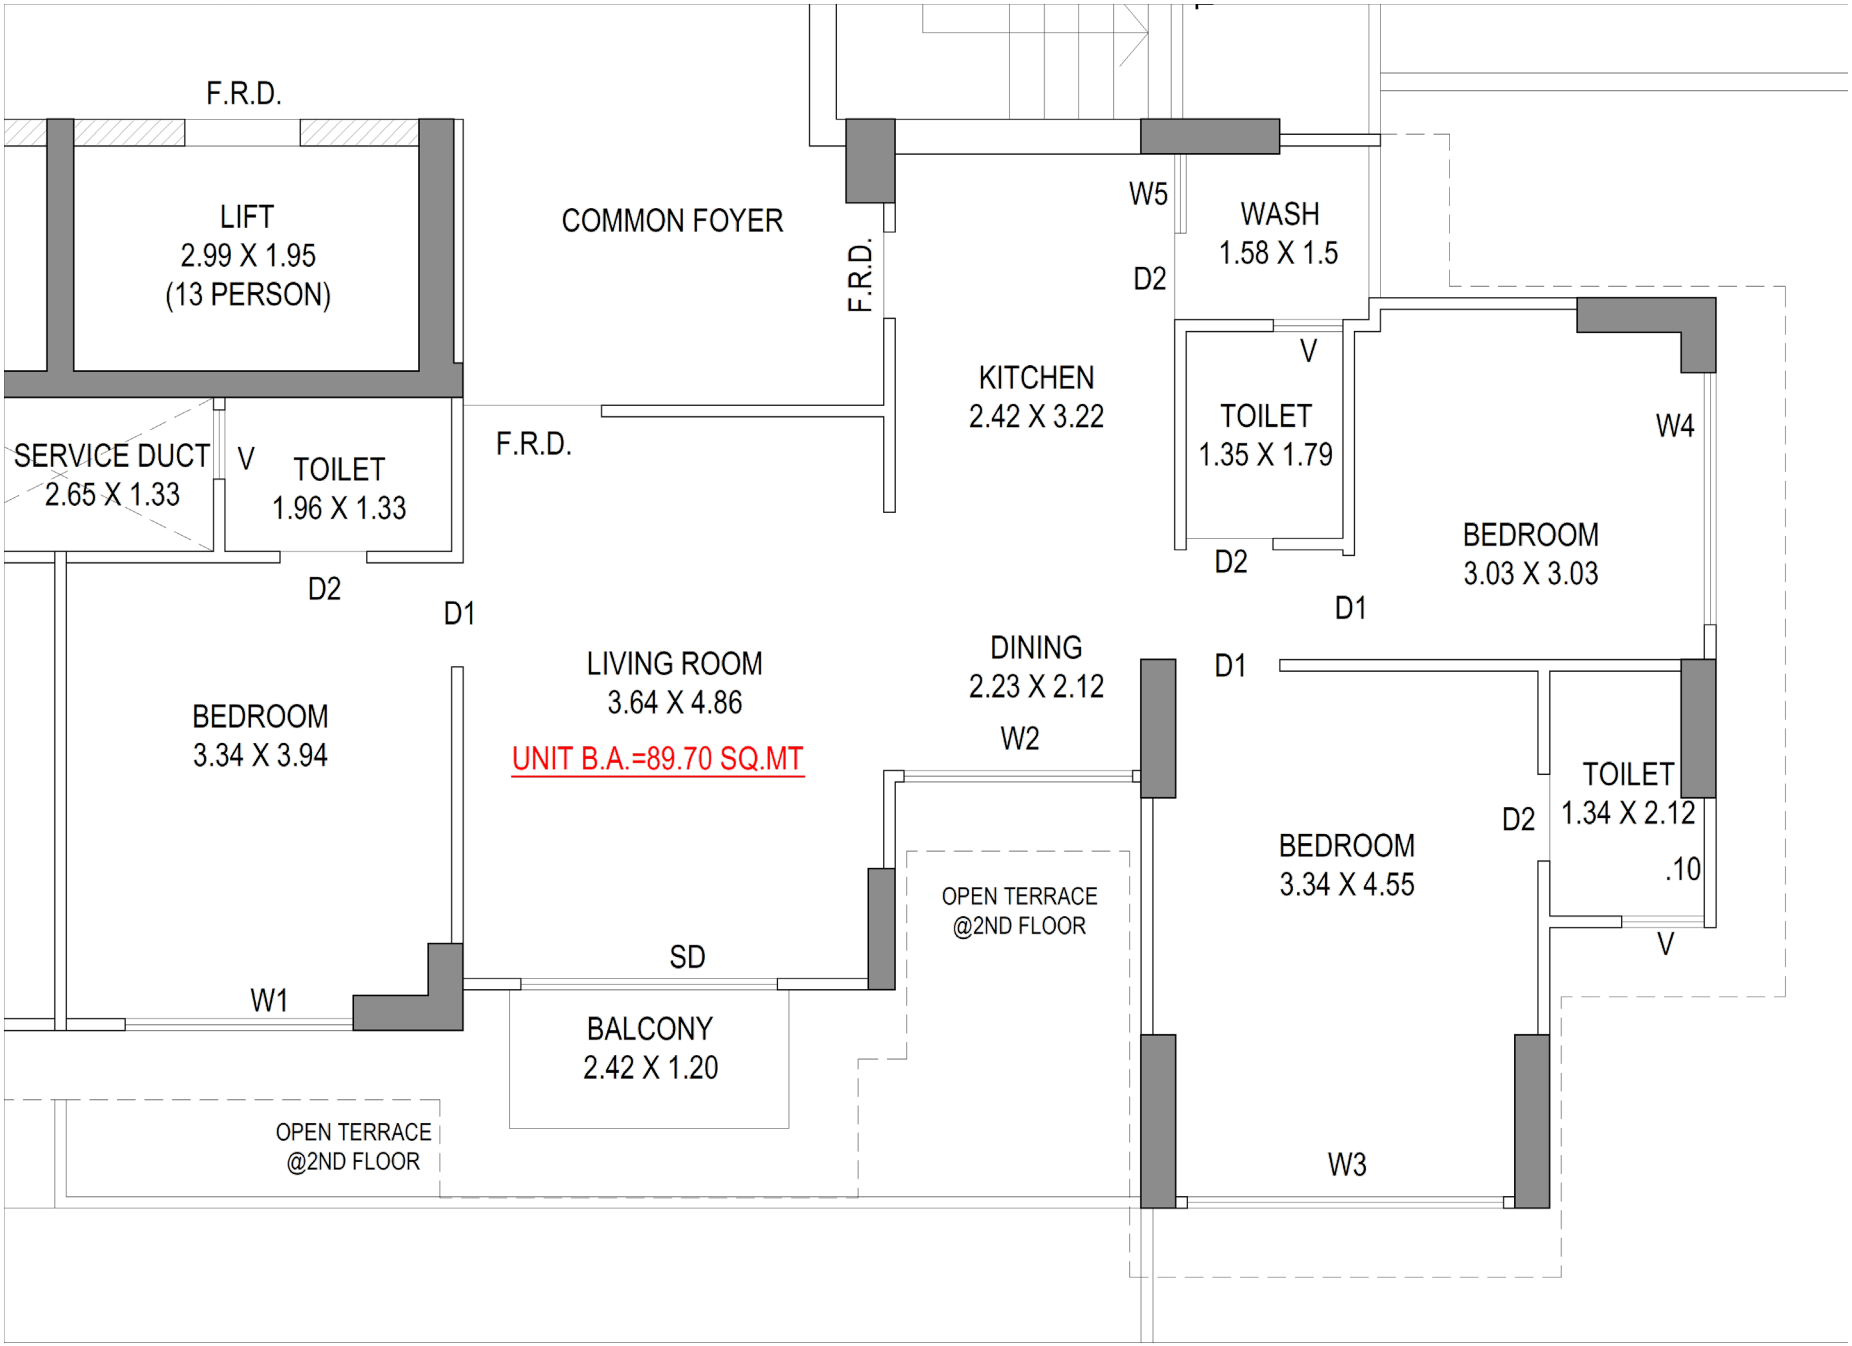


TYPICAL UNIT 03

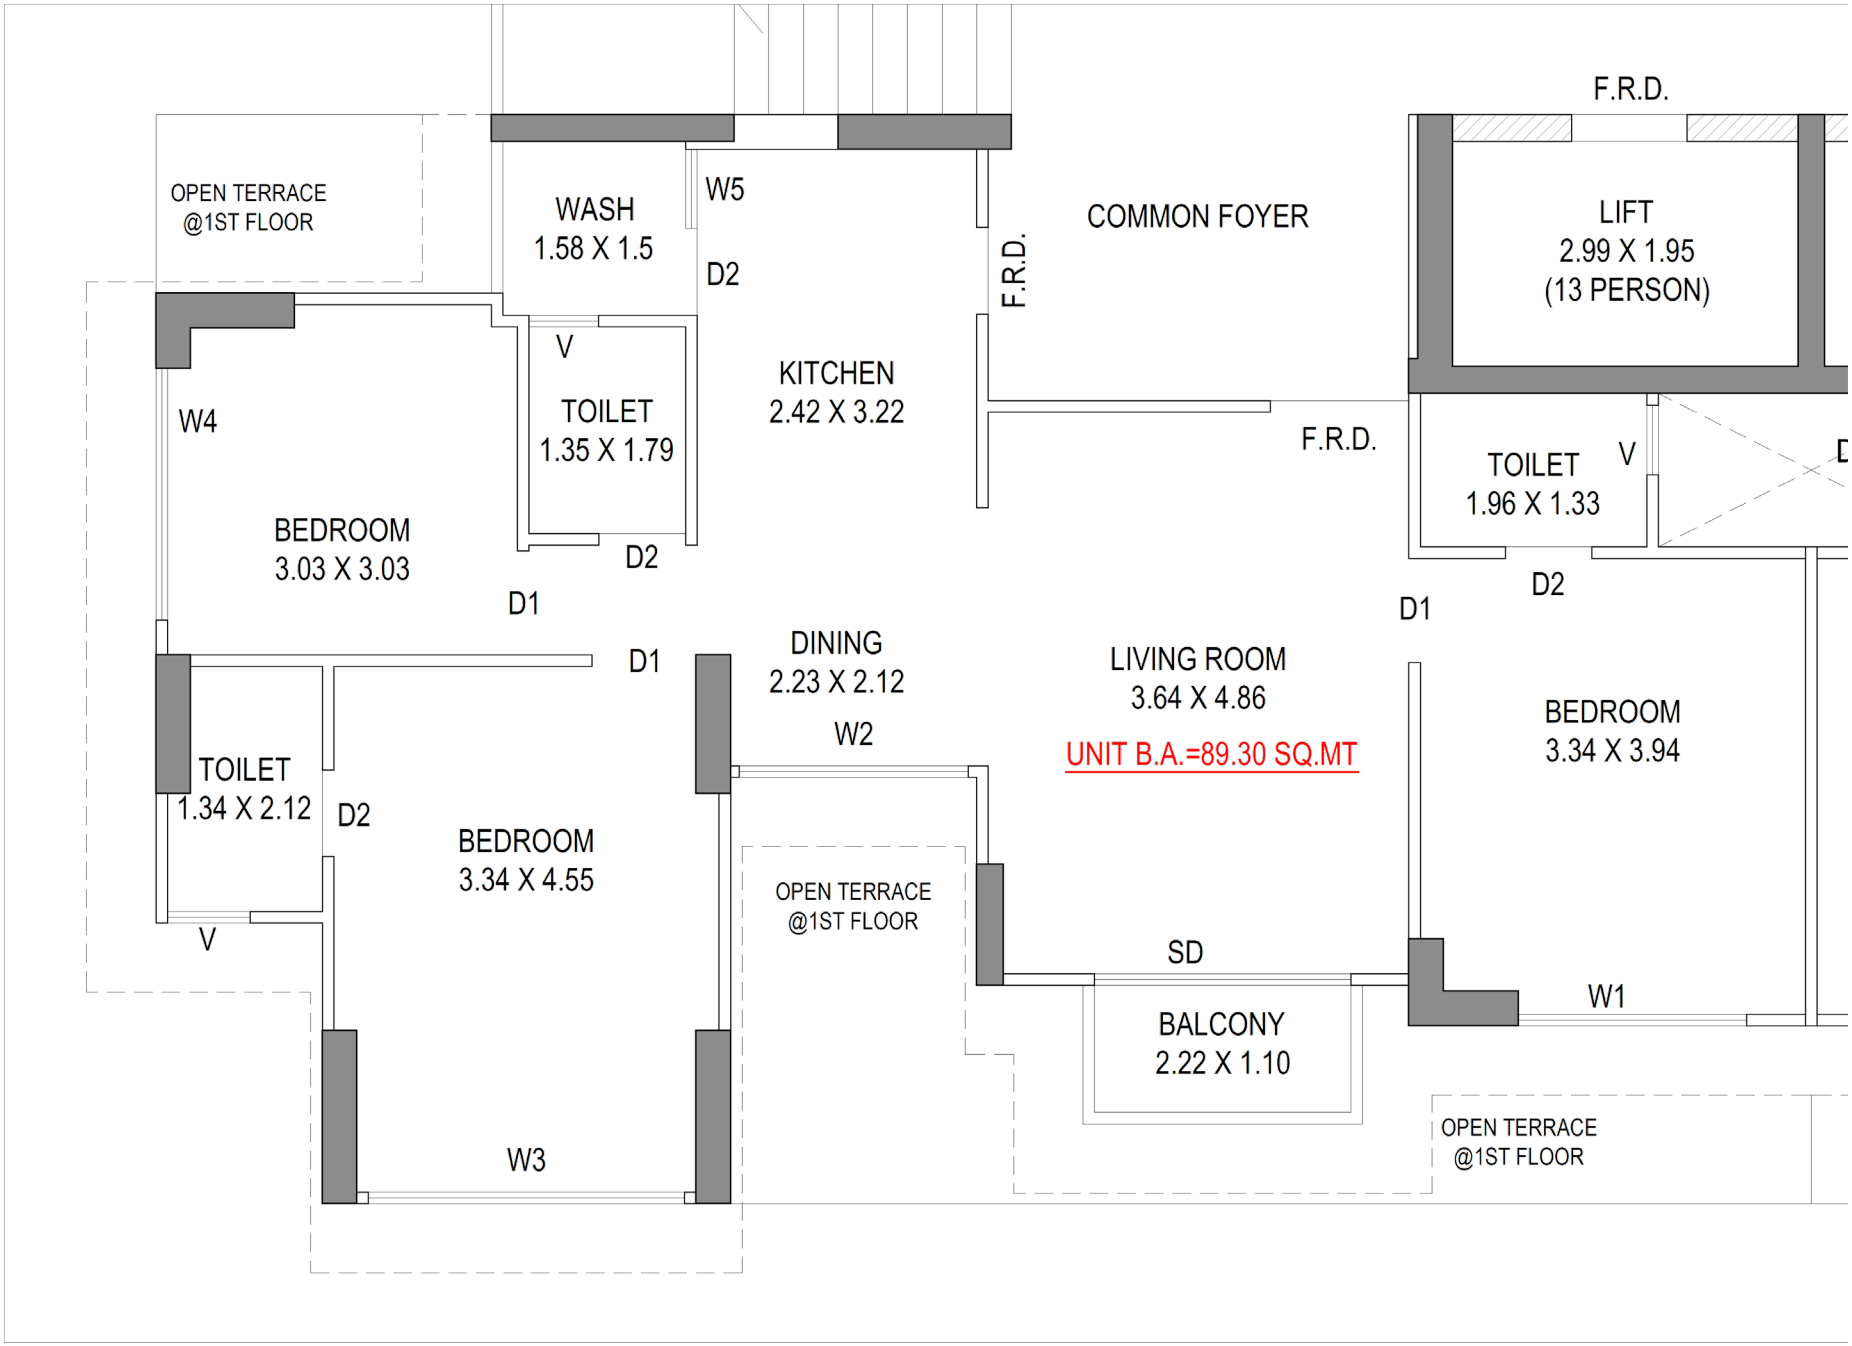


TYPICAL UNIT 04

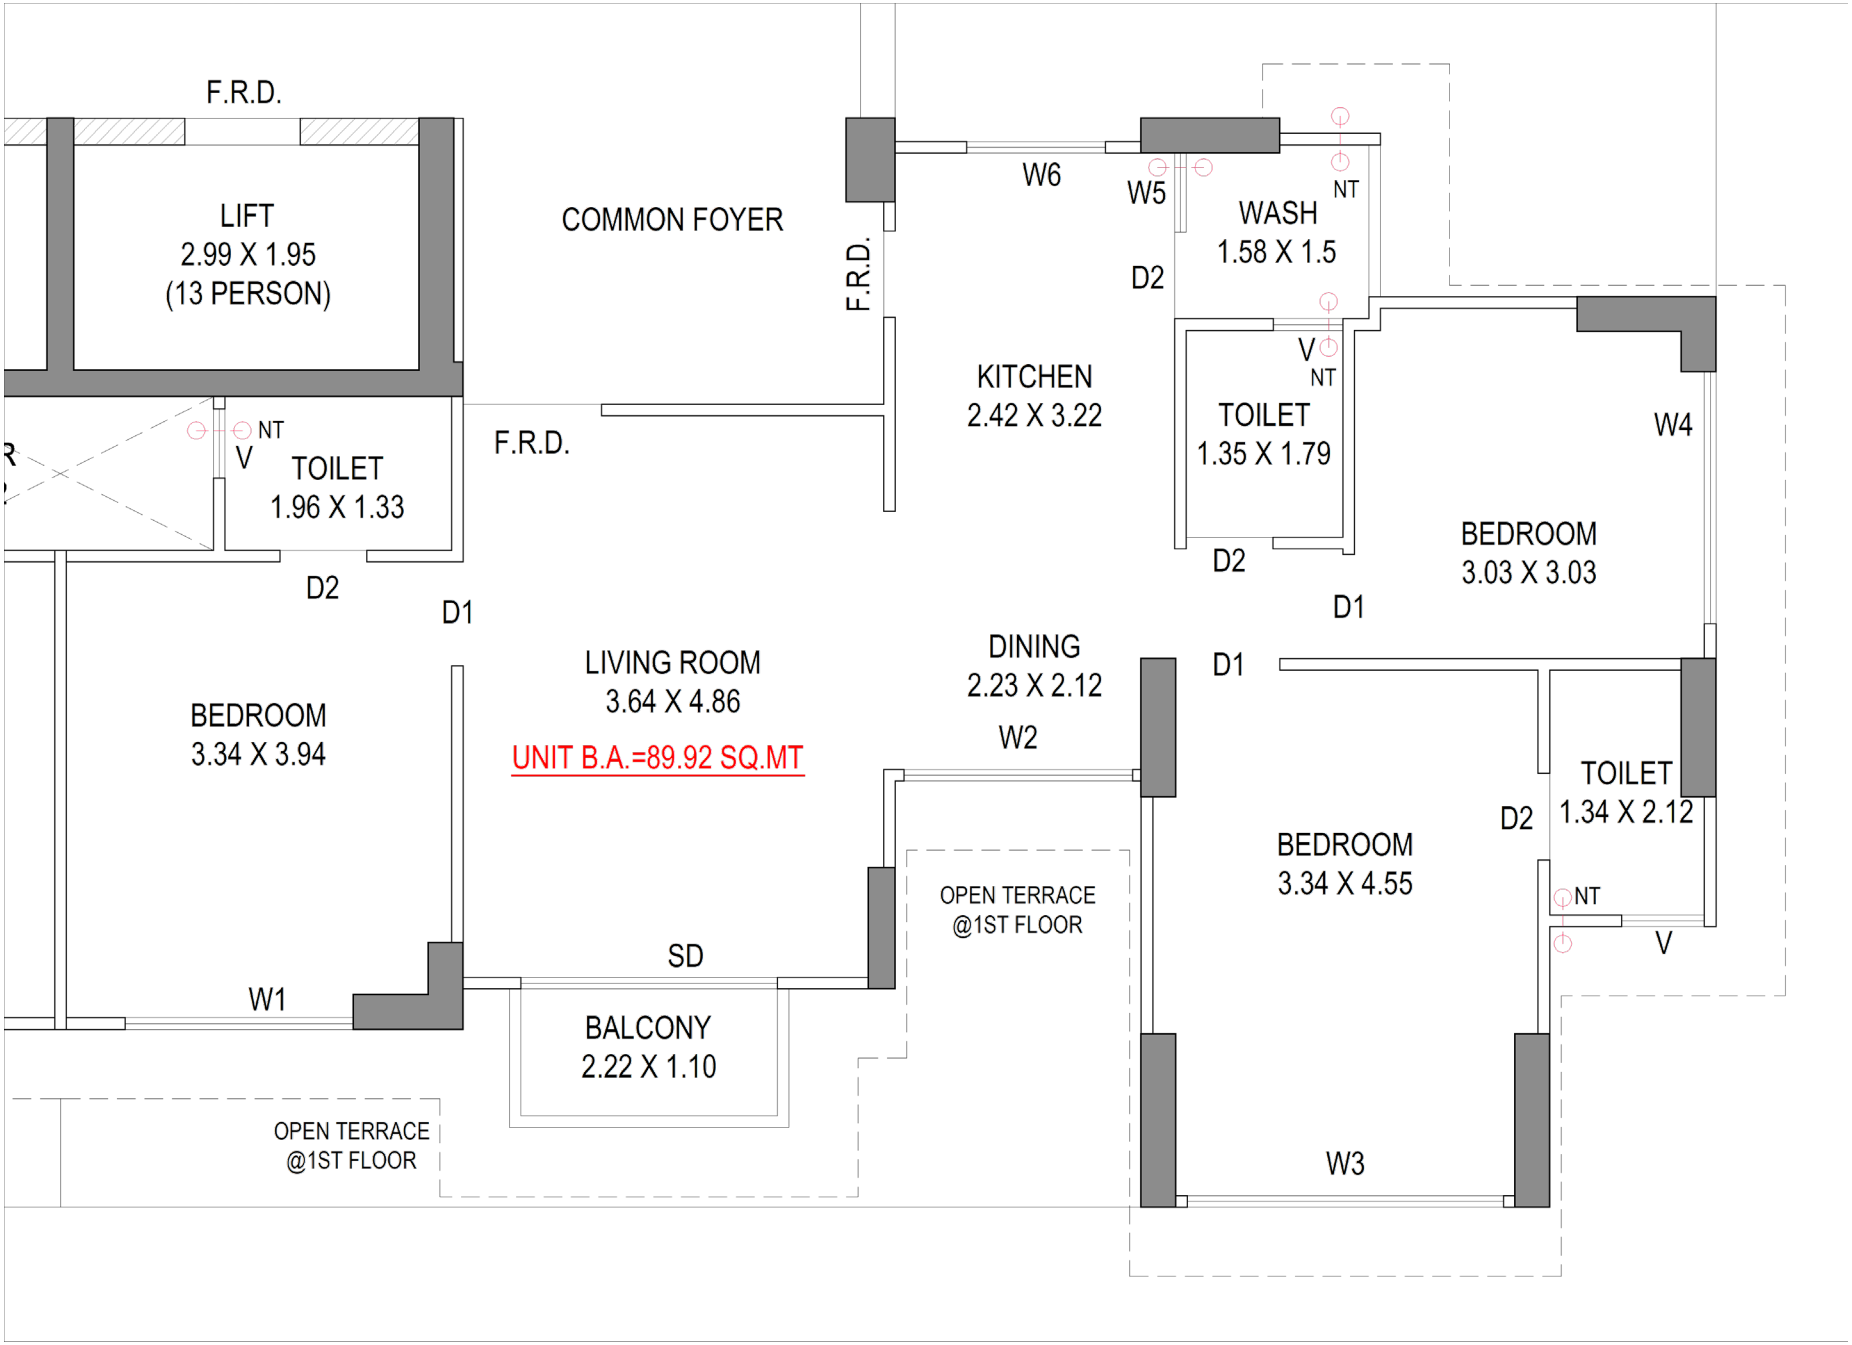

TYPICAL UNIT 05

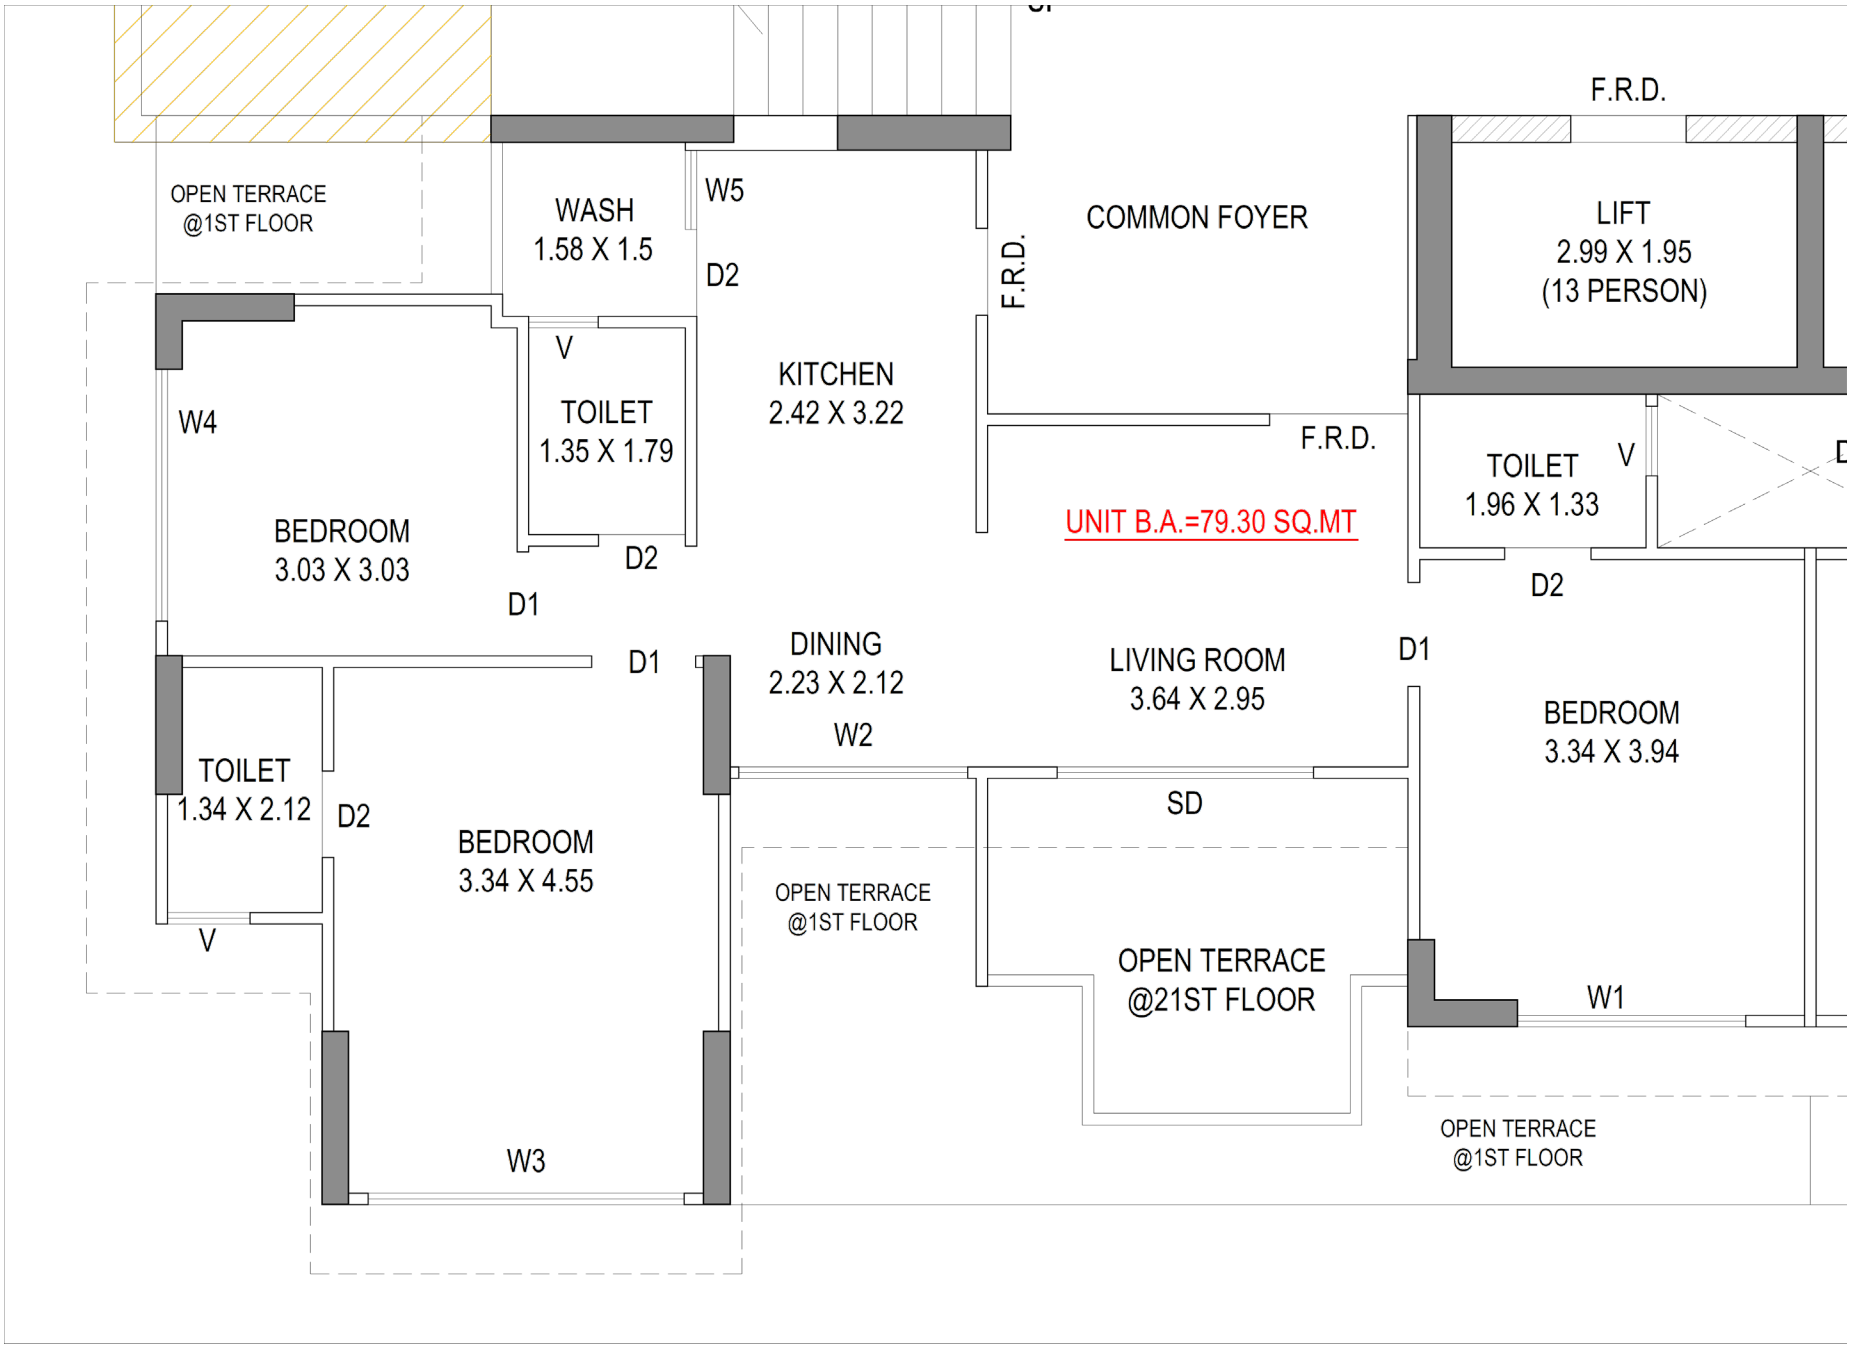

TYPICAL UNIT 06

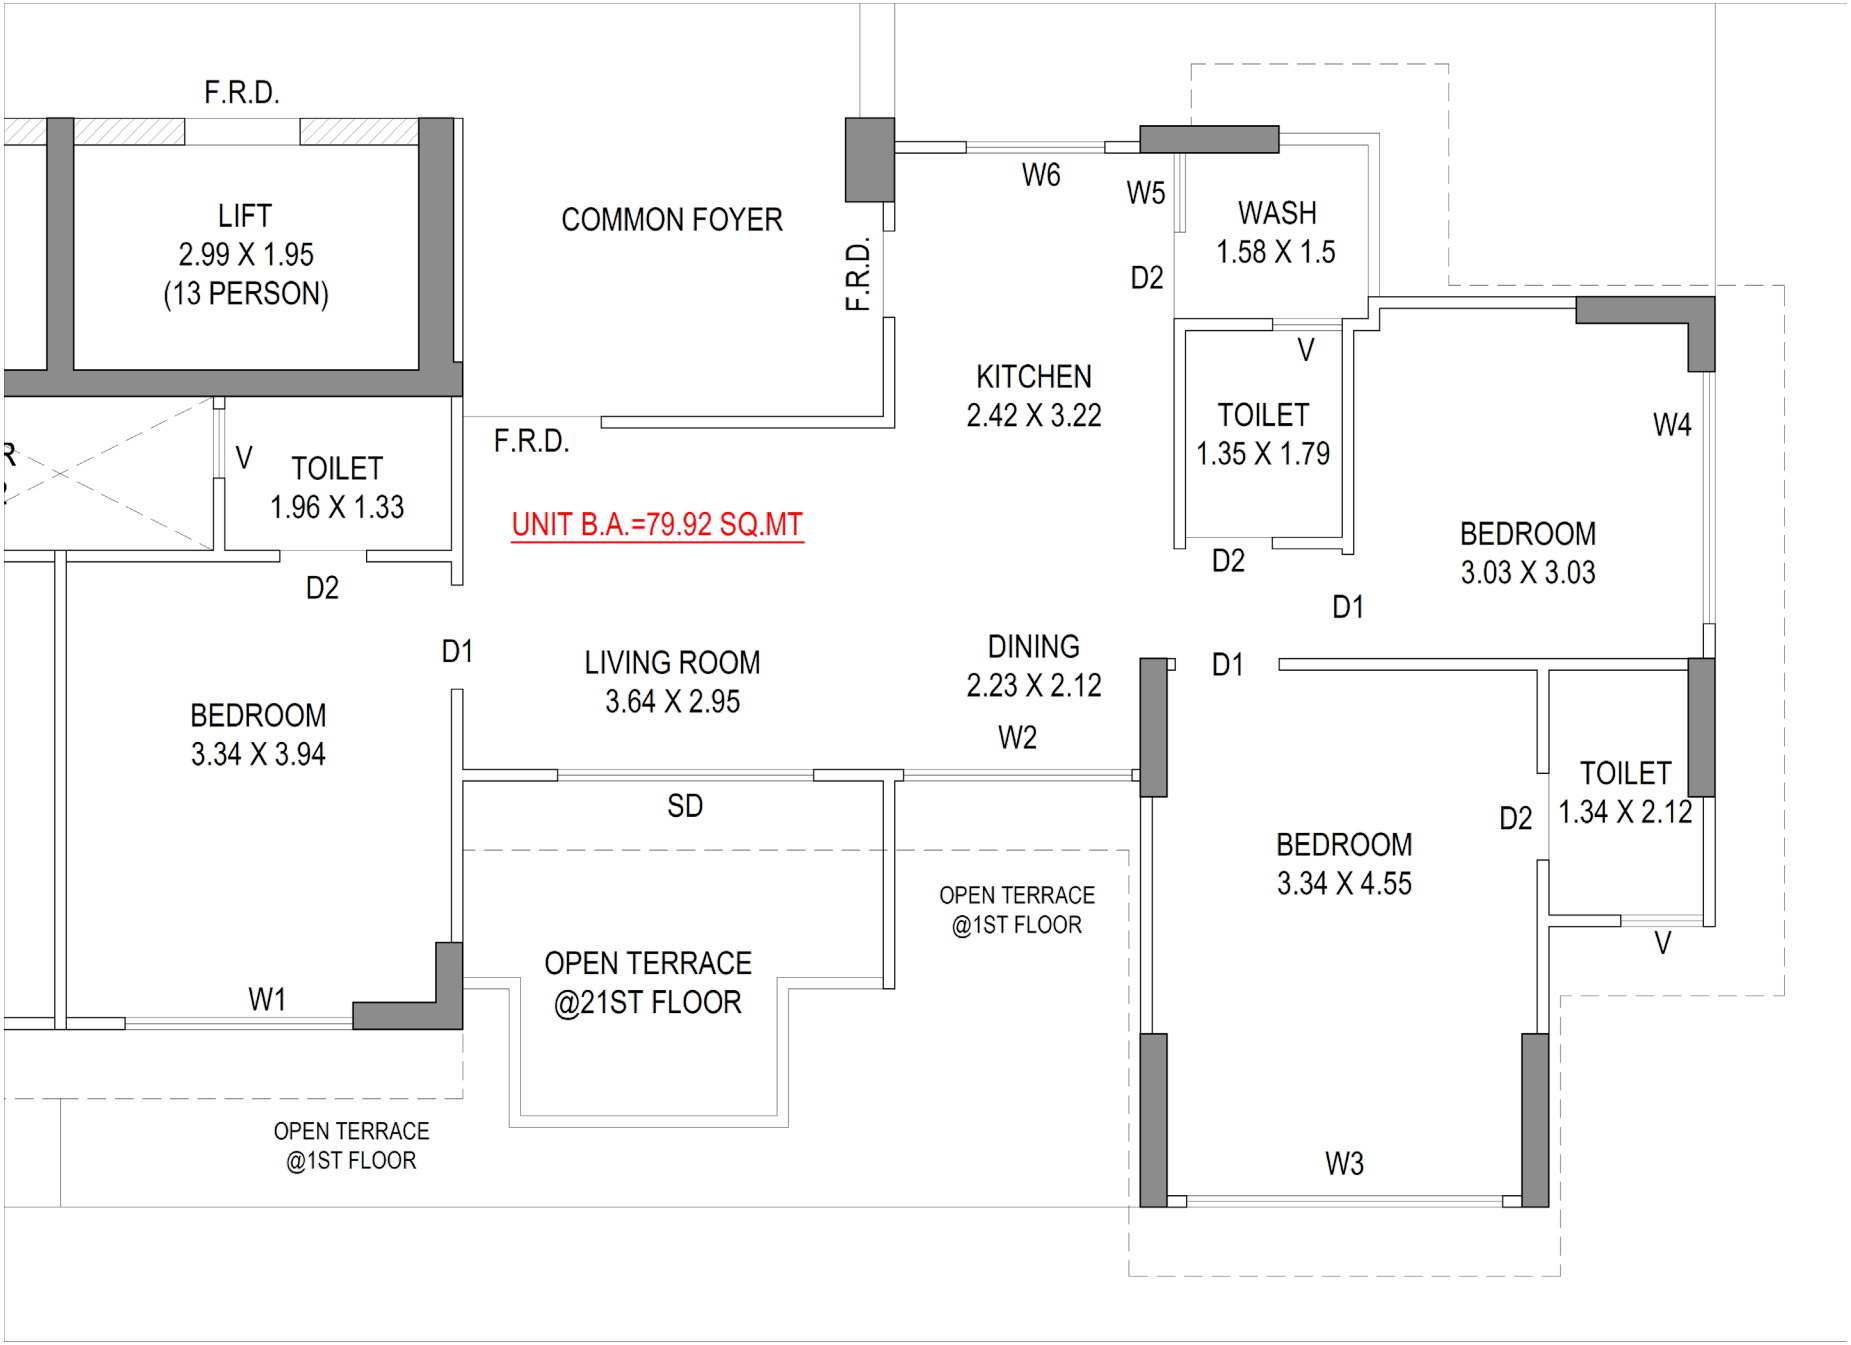

AMENITIES

CLUB HOUSE

KIDS PLAY AREA

BENCH SEATING WITH MOVABLE PLANTERS



SPECIFICATION

- **FLOORING**
  VITRIFIED TILES
- **DOOR**
  WOODEN FLUSH DOOR
- **INTERIOR PLASTER**
  SINGLE COAT MALA / PUNNING
- **EXTERIOR FINISH**
  TEXTURE/SMOOTH FINISH PLASTER
- **INSIDE FINISH**
  PUTTY FINISH
- **OUTSIDE FINISH**
  GLAZING/PAINT
- **ELEVATORS**
  AUTOMATIC HIGH-SPEED ELEVATORS
- **SANITARY WARE**
  AS PER STANDARD
- **TOILET FITTINGS**
  AS PER STANDARD
- **TOILET FLOORING/DADO**
  AS PER STANDARD

- **ELECTRIC SWITCHES**
  ISI MODULAR SWITCHES
- **ELECTRIC WIRES**
  ISI WIRES
- **MCB/ELCB**
  ISI MAKE
- **CCTV CAMERA**
  AS PER STANDARD

ARCHITECT

ED ARCHITECTS
AR. MEHUL GAJJAR
www.establishdesigns.

STRUCTURE & MEPF

SETU®
INFRASTRUCTURE

LANDSCAPE

AKSHAR
LANDSCAPE
ARCHITECTS

KEY PLAN



Developed By : **DEV INFINITY BUILDCON PVT. LTD**

Office Address : **12/A CHARANKRUPA SOCIETY (PART 1), NR. SHIVARANJANI CROSS ROAD, SATELLITE, AHMEDABAD. 380015**

Site Address : **CLUB O7 RD, AHMEDABAD, SARKHEJ-OKAF, GUJARAT - 380058**

Mo. +91 90238 49139 | www.devlifespaces.com

RERA No. : _____

Web : www.gujrerar.gujarat.gov.in

SPECIFIC NOTES:
- THE DEVELOPER RESERVES THE RIGHTS TO CHANGE, REVISE OR MAKE ANY ADDITIONS, OMISSIONS, ALTERATIONS OR MODIFICATIONS TO THE SCHEMES AS A WHOLE, OR A PART THEREOF AT THEIR SOLE DISCRETION WITHOUT ANY PRIOR NOTICE. SUCH CHANGES WILL BE BINDING ON ALL MEMBERS.
- ALL DIMENSIONS PRESENTED HEREIN ARE APPROXIMATE AND MEASUREMENTS ARE MADE FROM UNFINISHED SURFACES.
- EXTERNAL & INTERNAL CHANGES OF ANY SORT WILL NOT BE STRICTLY PERMITTED.
- THIS BROCHURE IS MEANT FOR THE PURPOSES OF PRESENTATION ONLY, AND SHOULD NOT BE TREATED AS ANY FORM OF FINDING DOCUMENT, OFFER OR LEGAL CONTRACT.
- SITE DEVELOPMENT IS SUBJECT TO CLEARANCES FROM AMC AND OTHER GOVERNMENT ENTITIES.
- AFTER THE COMPLETION OF THE SCHEME ANY MEMBER (BEAM, COLUMN, SLAB) MUST NOT BE DAMAGE DURING YOUR INTERIOR WORK. IF MEMBER OCCURRED THIS, THAN LEGAL ACTION WILL BE TAKEN ON THEM ANT IT WILL BE PUNISHABLE.
- ANY ELECTRICAL CABLE CHARGES WILL BE BORN BY MEMBERS.
- ALL MEASUREMENT ARE IN METER .

RERA QR