




RERA NO. : PR/GJ/AHMEDABAD/AHMEDABAD CITY/Ahmedabad Municipal Corporation/RAA16153/261125/311230
WEBSITE : www.gujrera.gujarat.gov.in

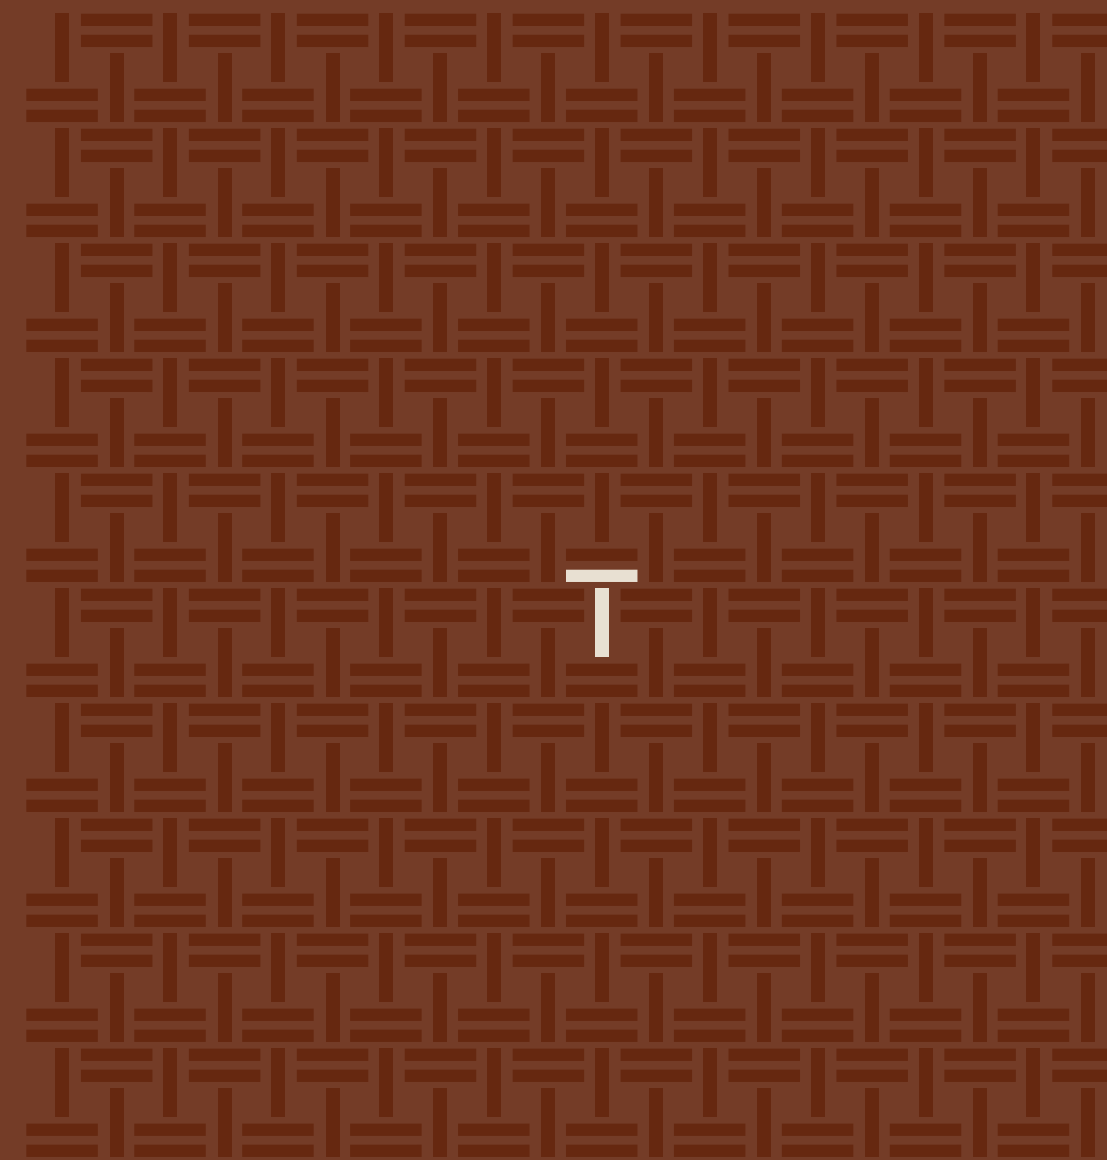

TIMES TRINITY

— 4 BHK ICONIC ADDRESS —

SITE ADDRESS
TIMES TRINITY, Nr. Abhilekh Villa, Railway Over Bridge,
Shilaj Circle - Thaltej, Ahmedabad, Gujarat 380059.

ARCHITECT

URBAN
SENSE
ARCHITECTS

STRUCTURE




MEP CONSULTANT


fransenergy



3RD BASEMENT PLAN

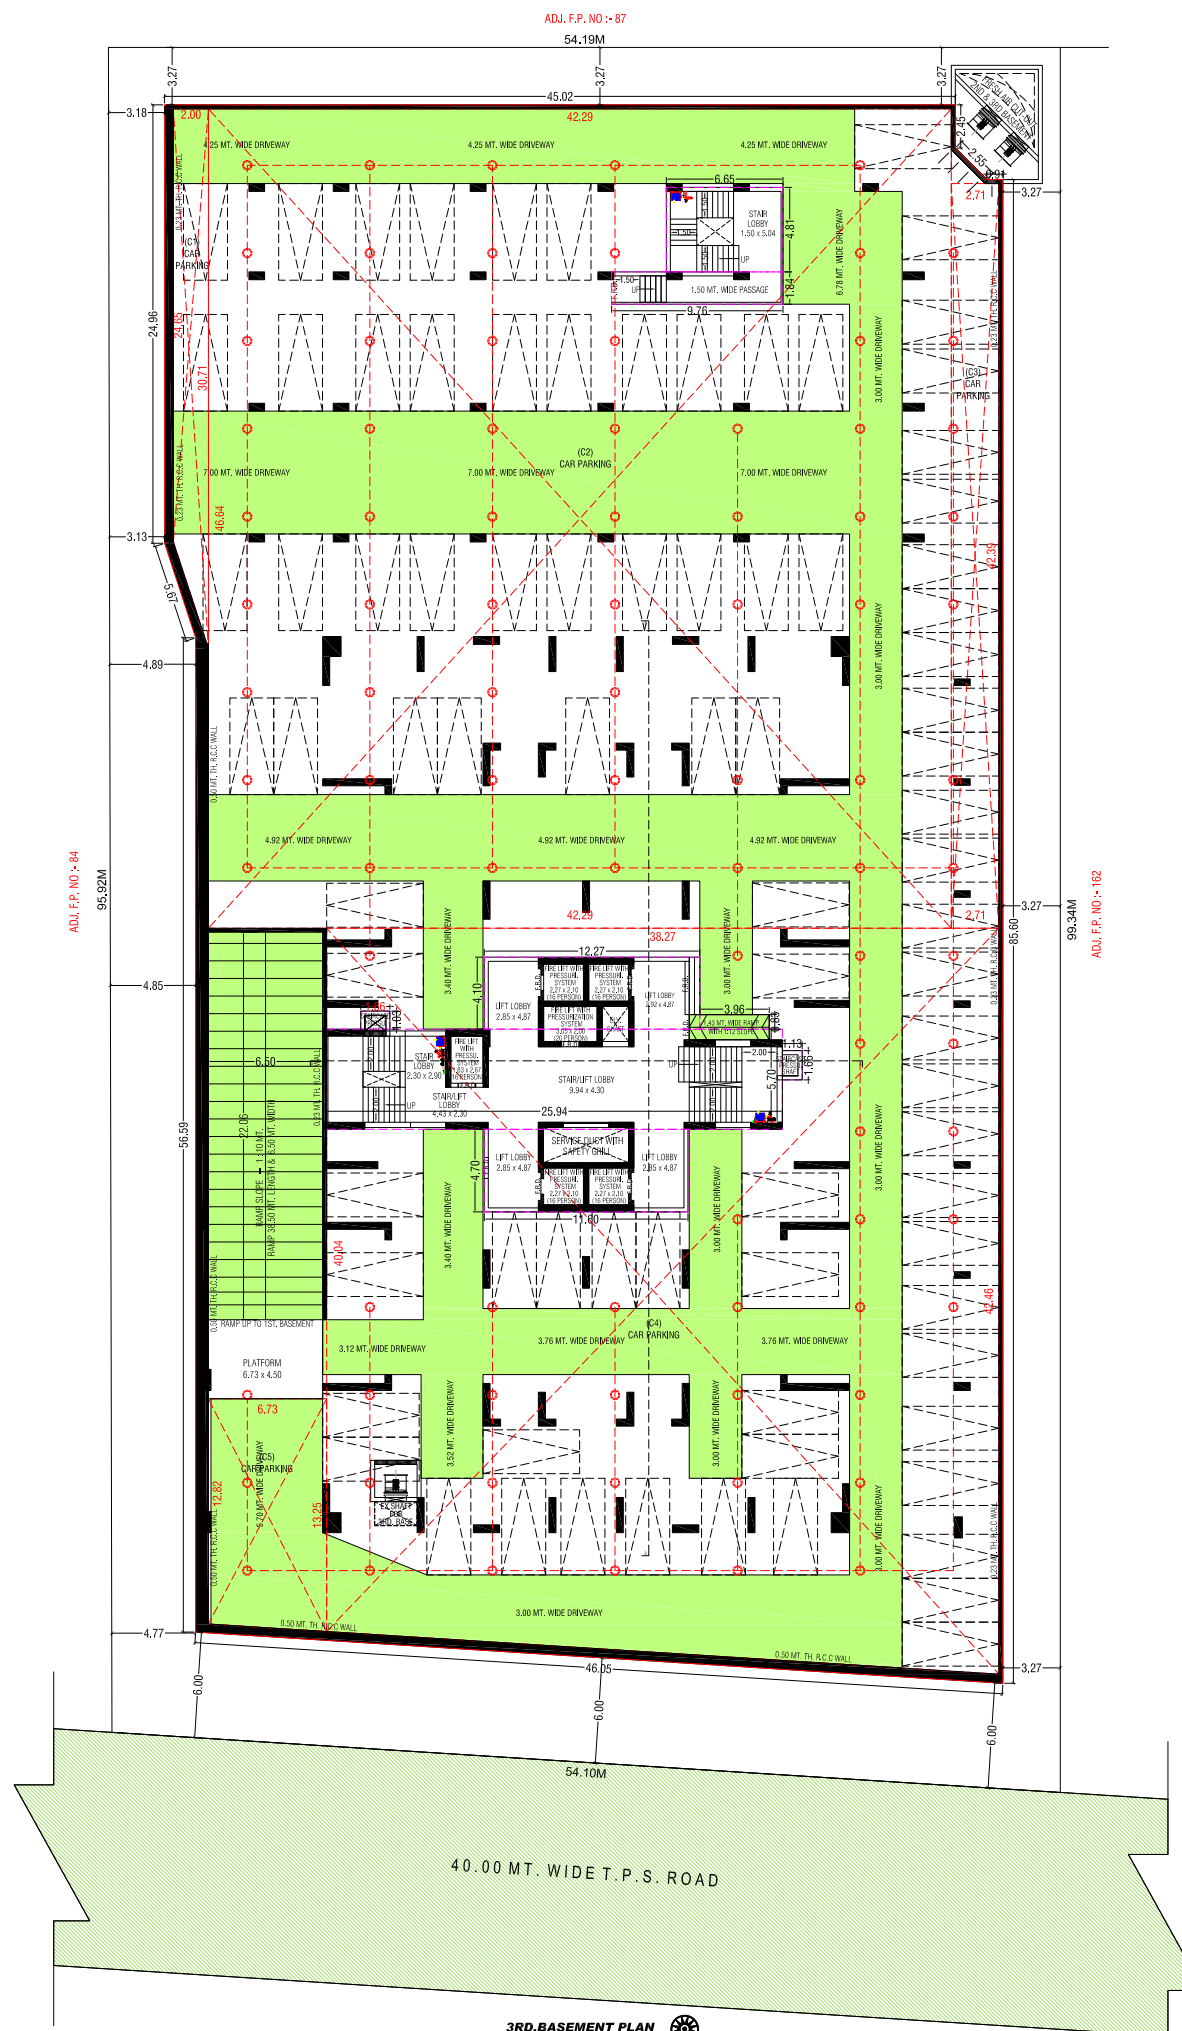


2ND BASEMENT PLAN

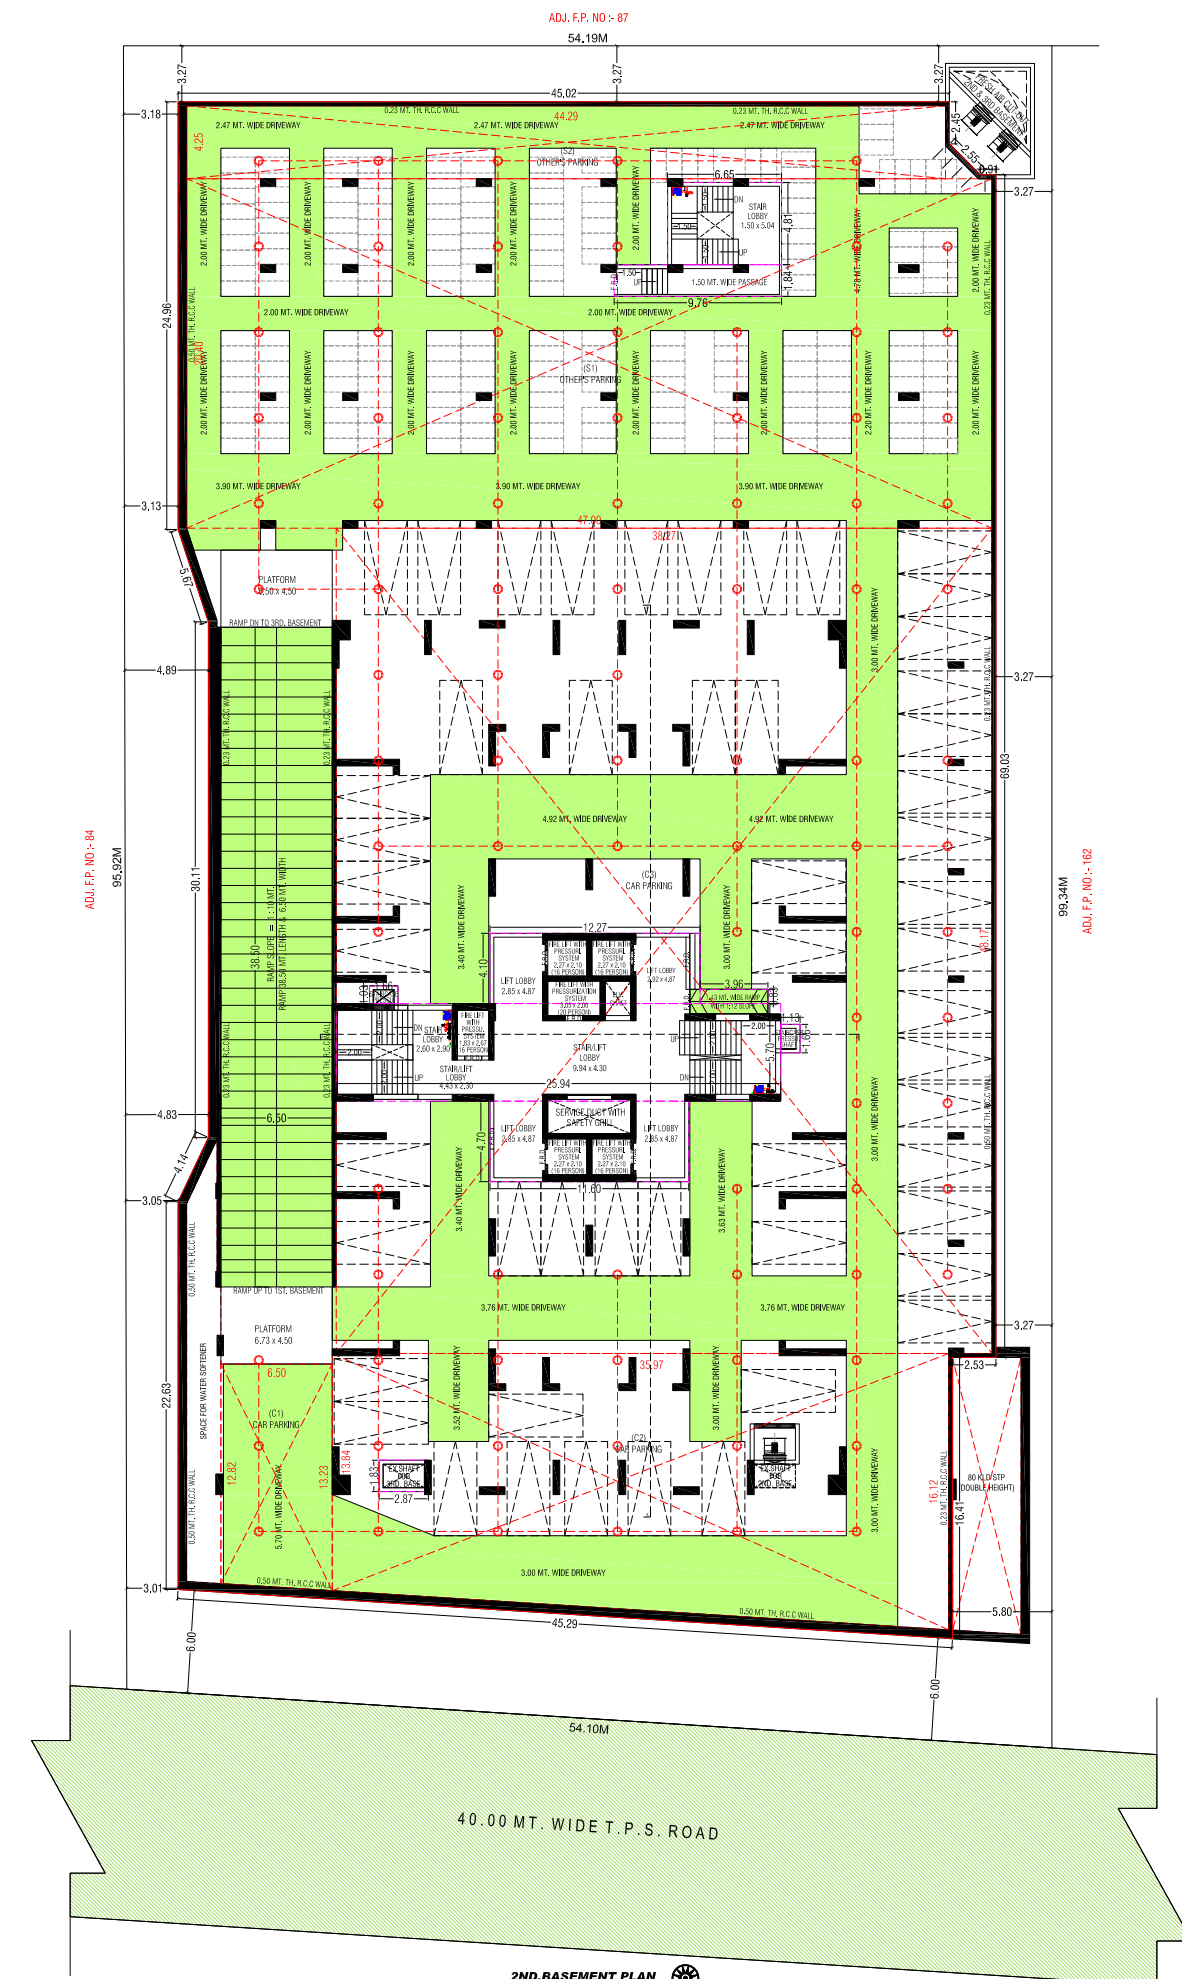


1ST BASEMENT PLAN




PARKING LAYOUT

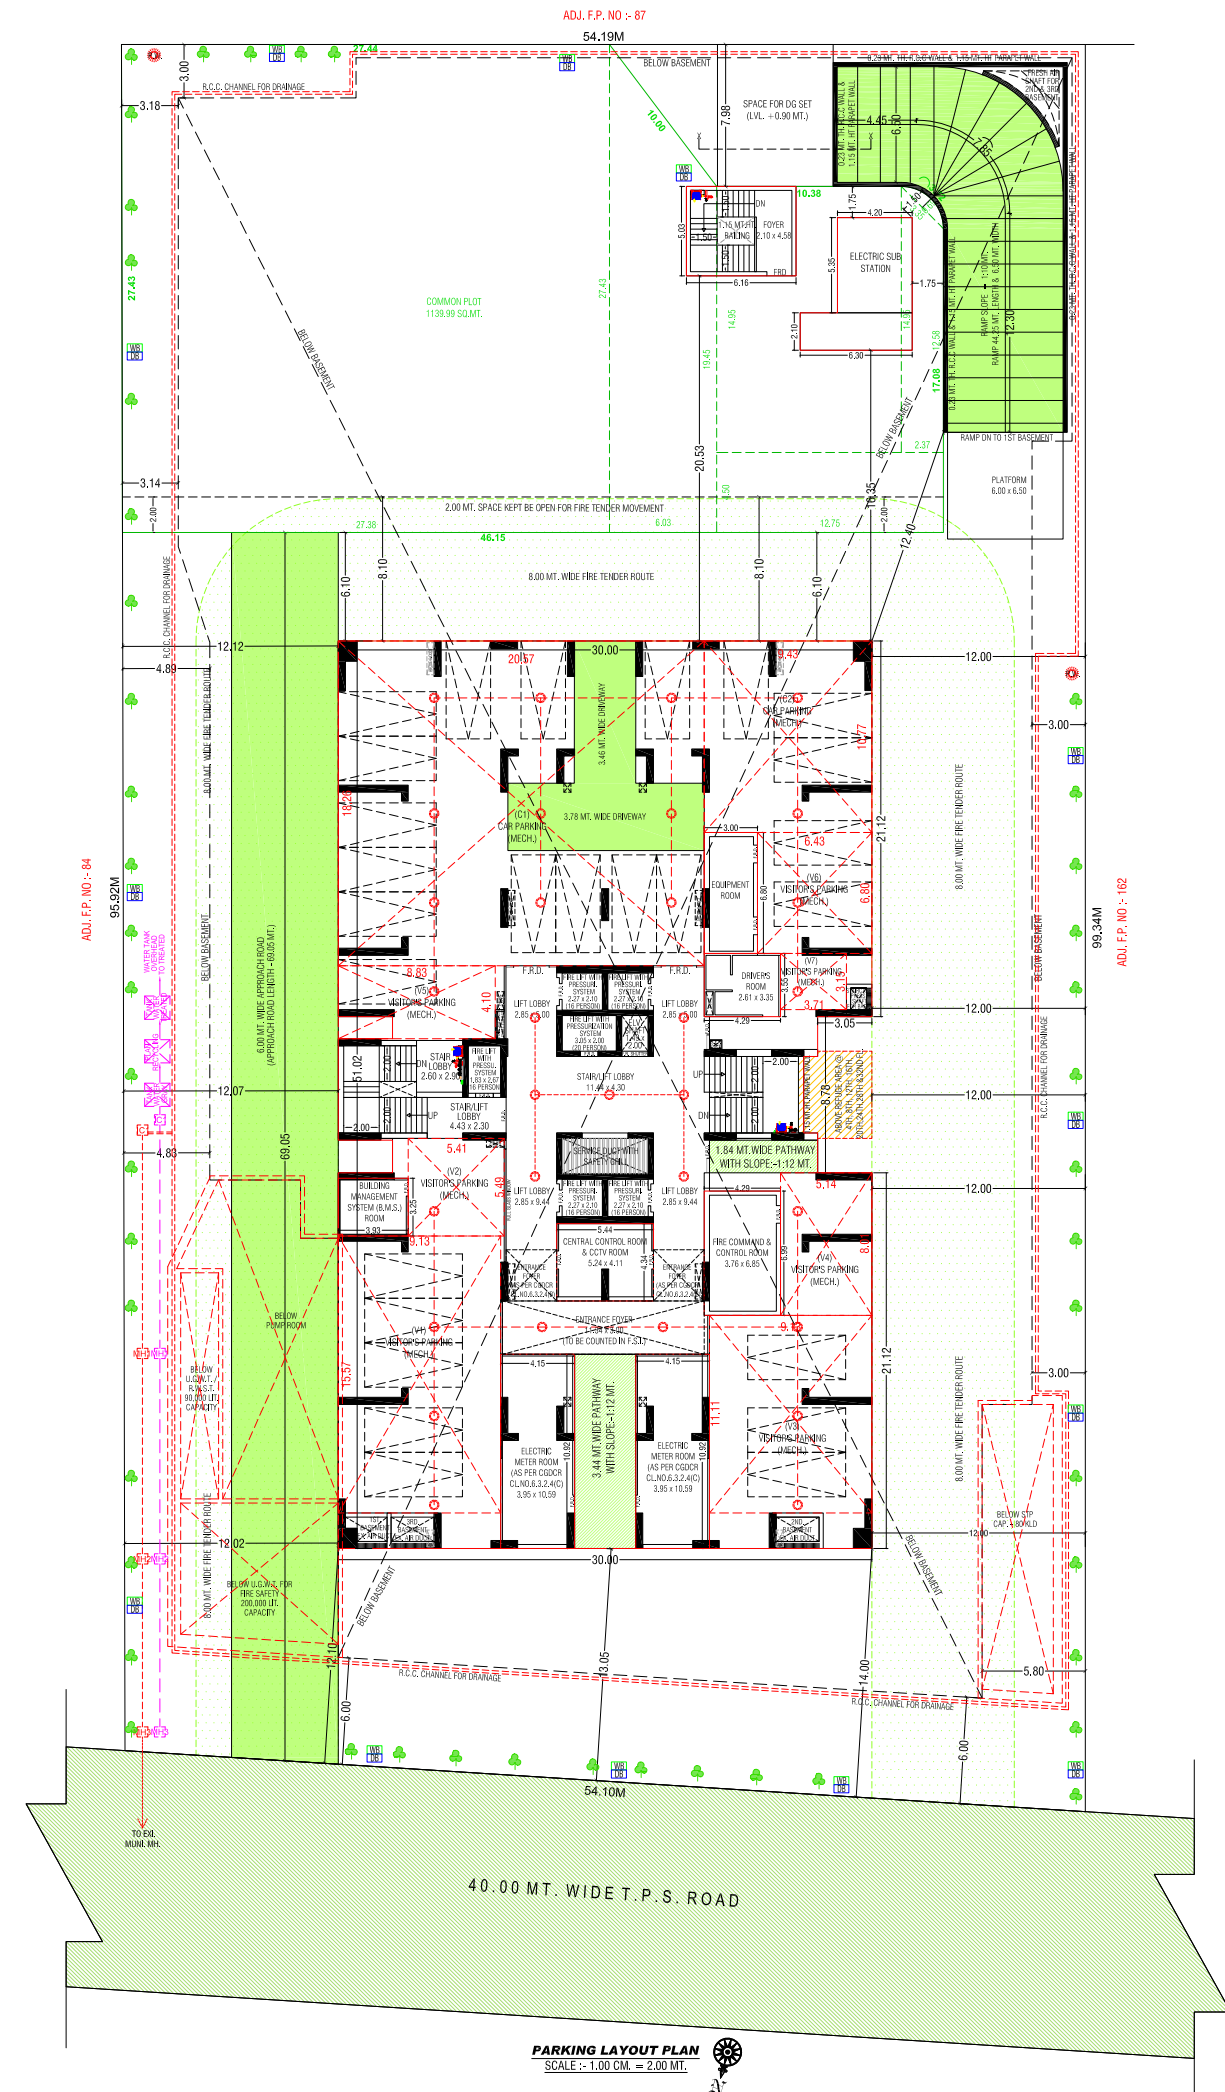


LAYOUT PLAN

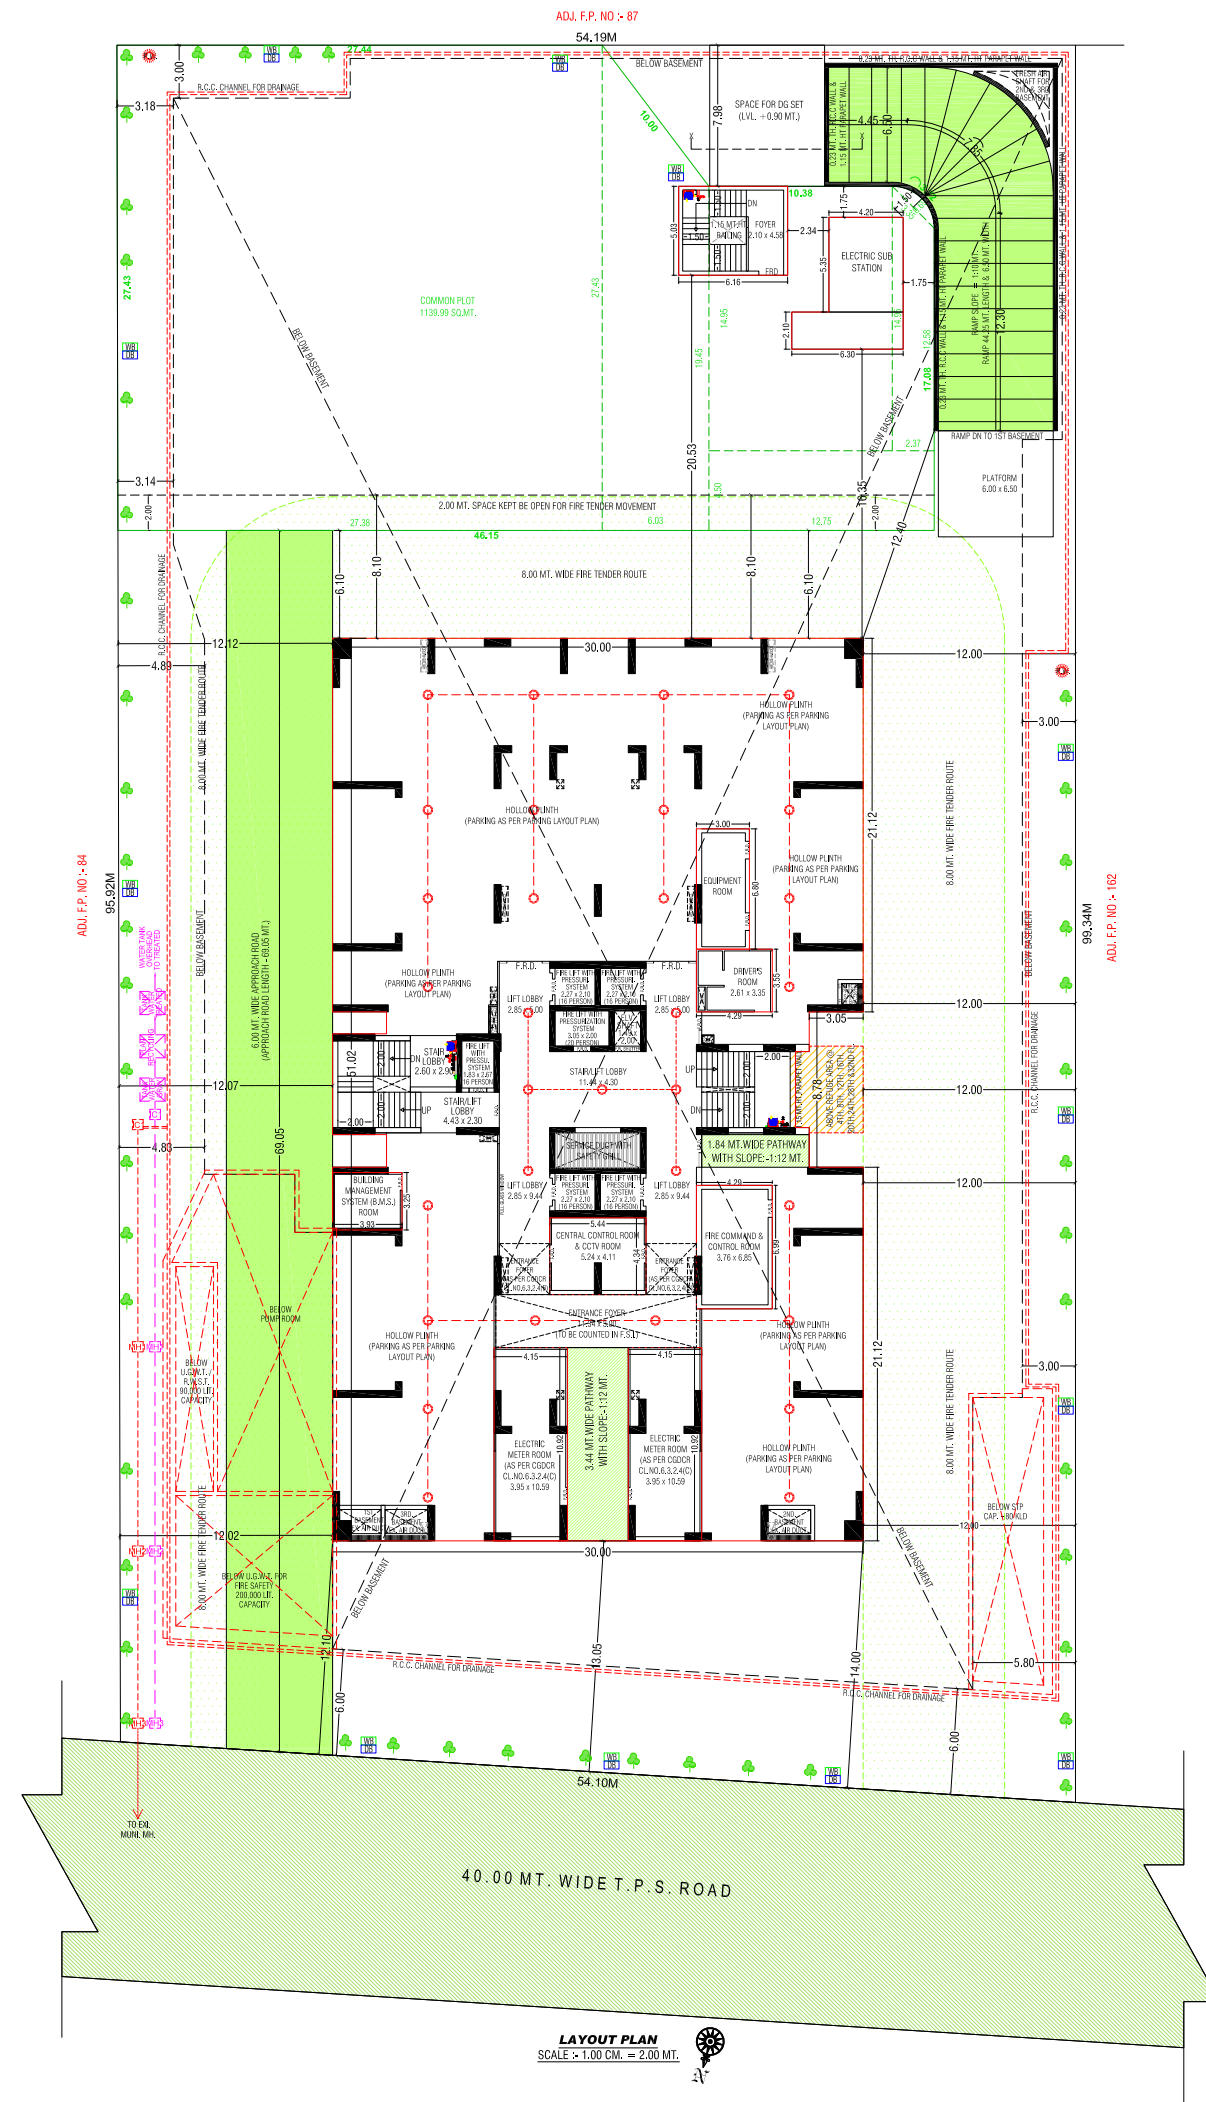

GROUND FLOOR PLAN

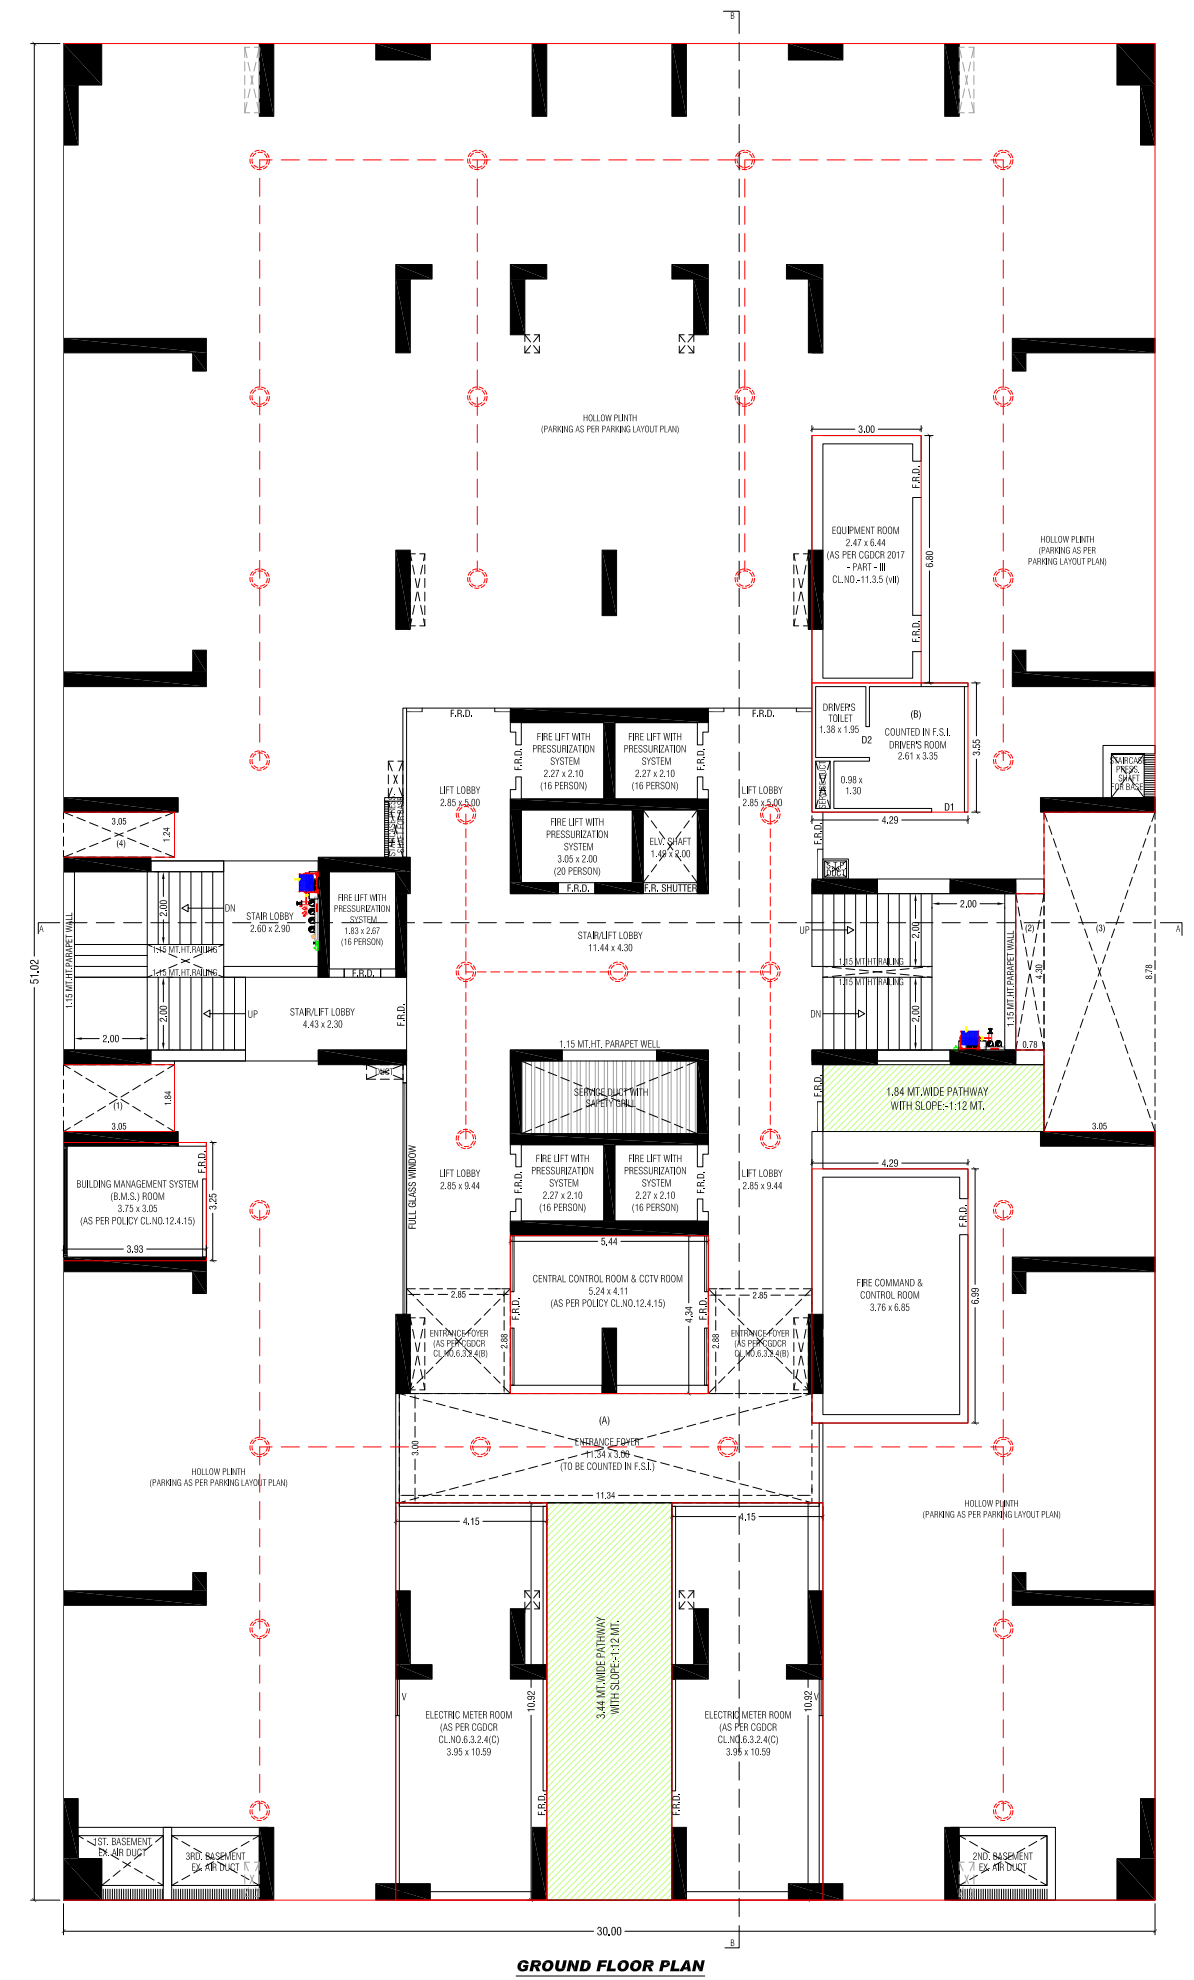


1ST. FLOOR PLAN

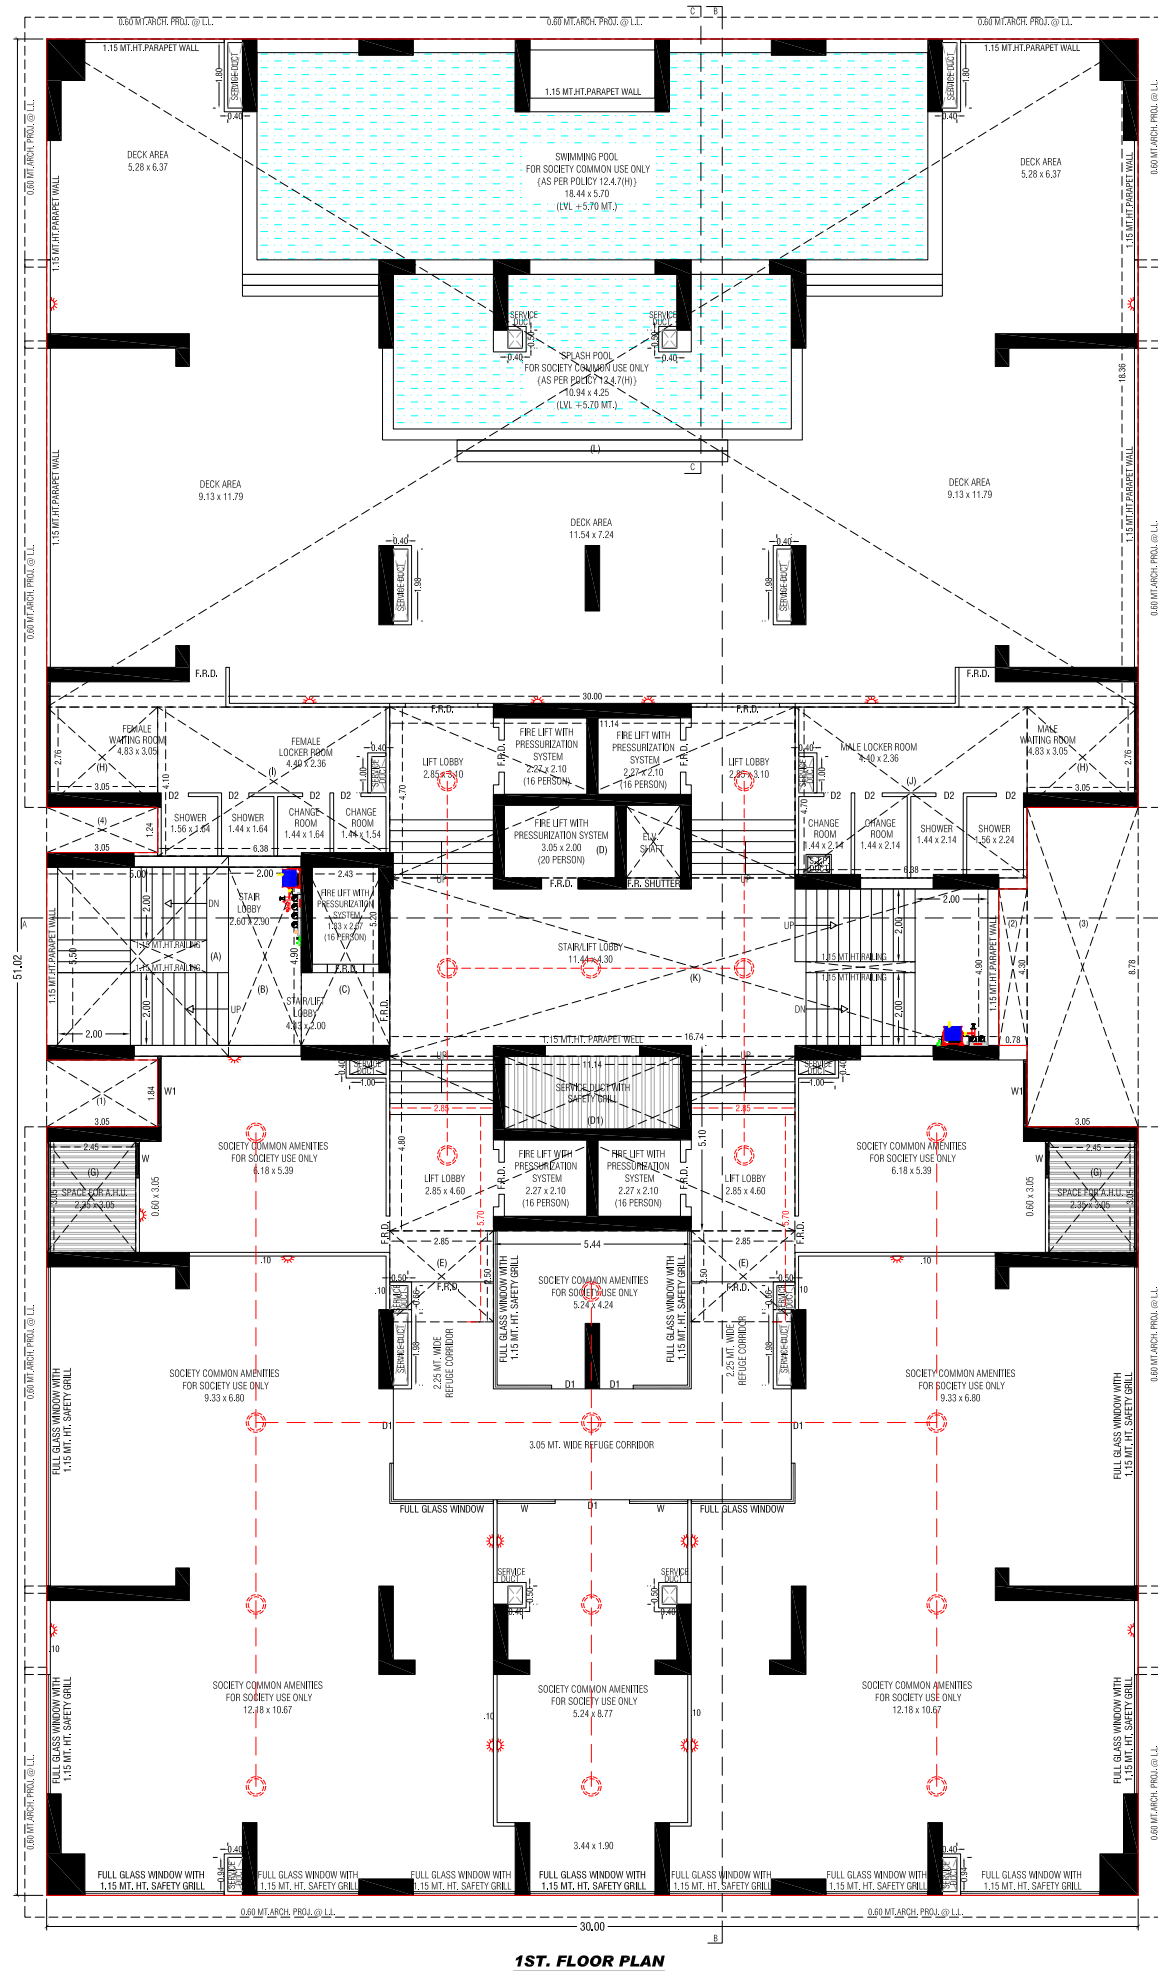


1ST. FLOOR PLAN

2ND. FLOOR PLAN

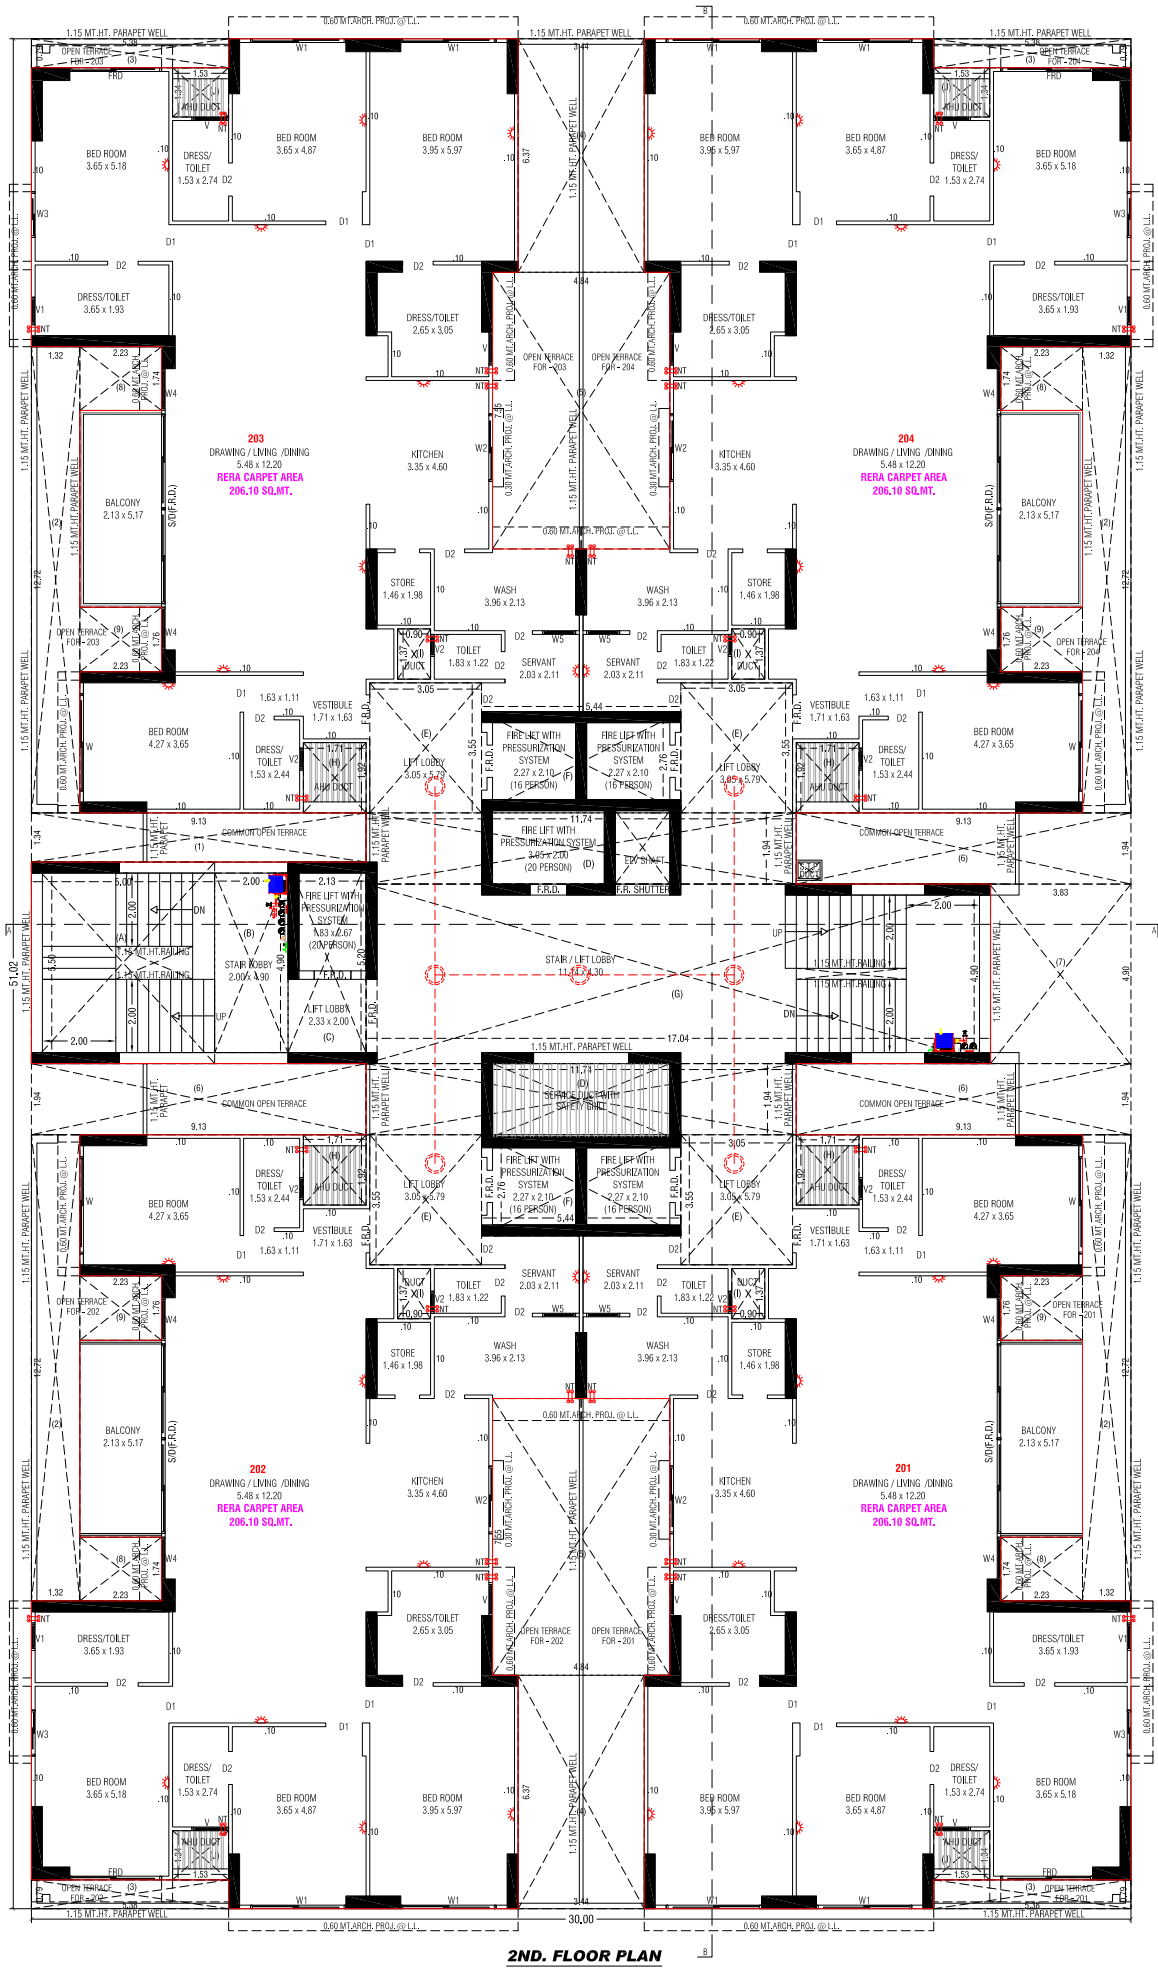


2ND. FLOOR PLAN

3RD., 4TH., 6TH., 7TH., 10TH., 11TH., 14TH.,
15TH., 19TH., 21ST., 23RD., 25TH. FLOOR PLAN

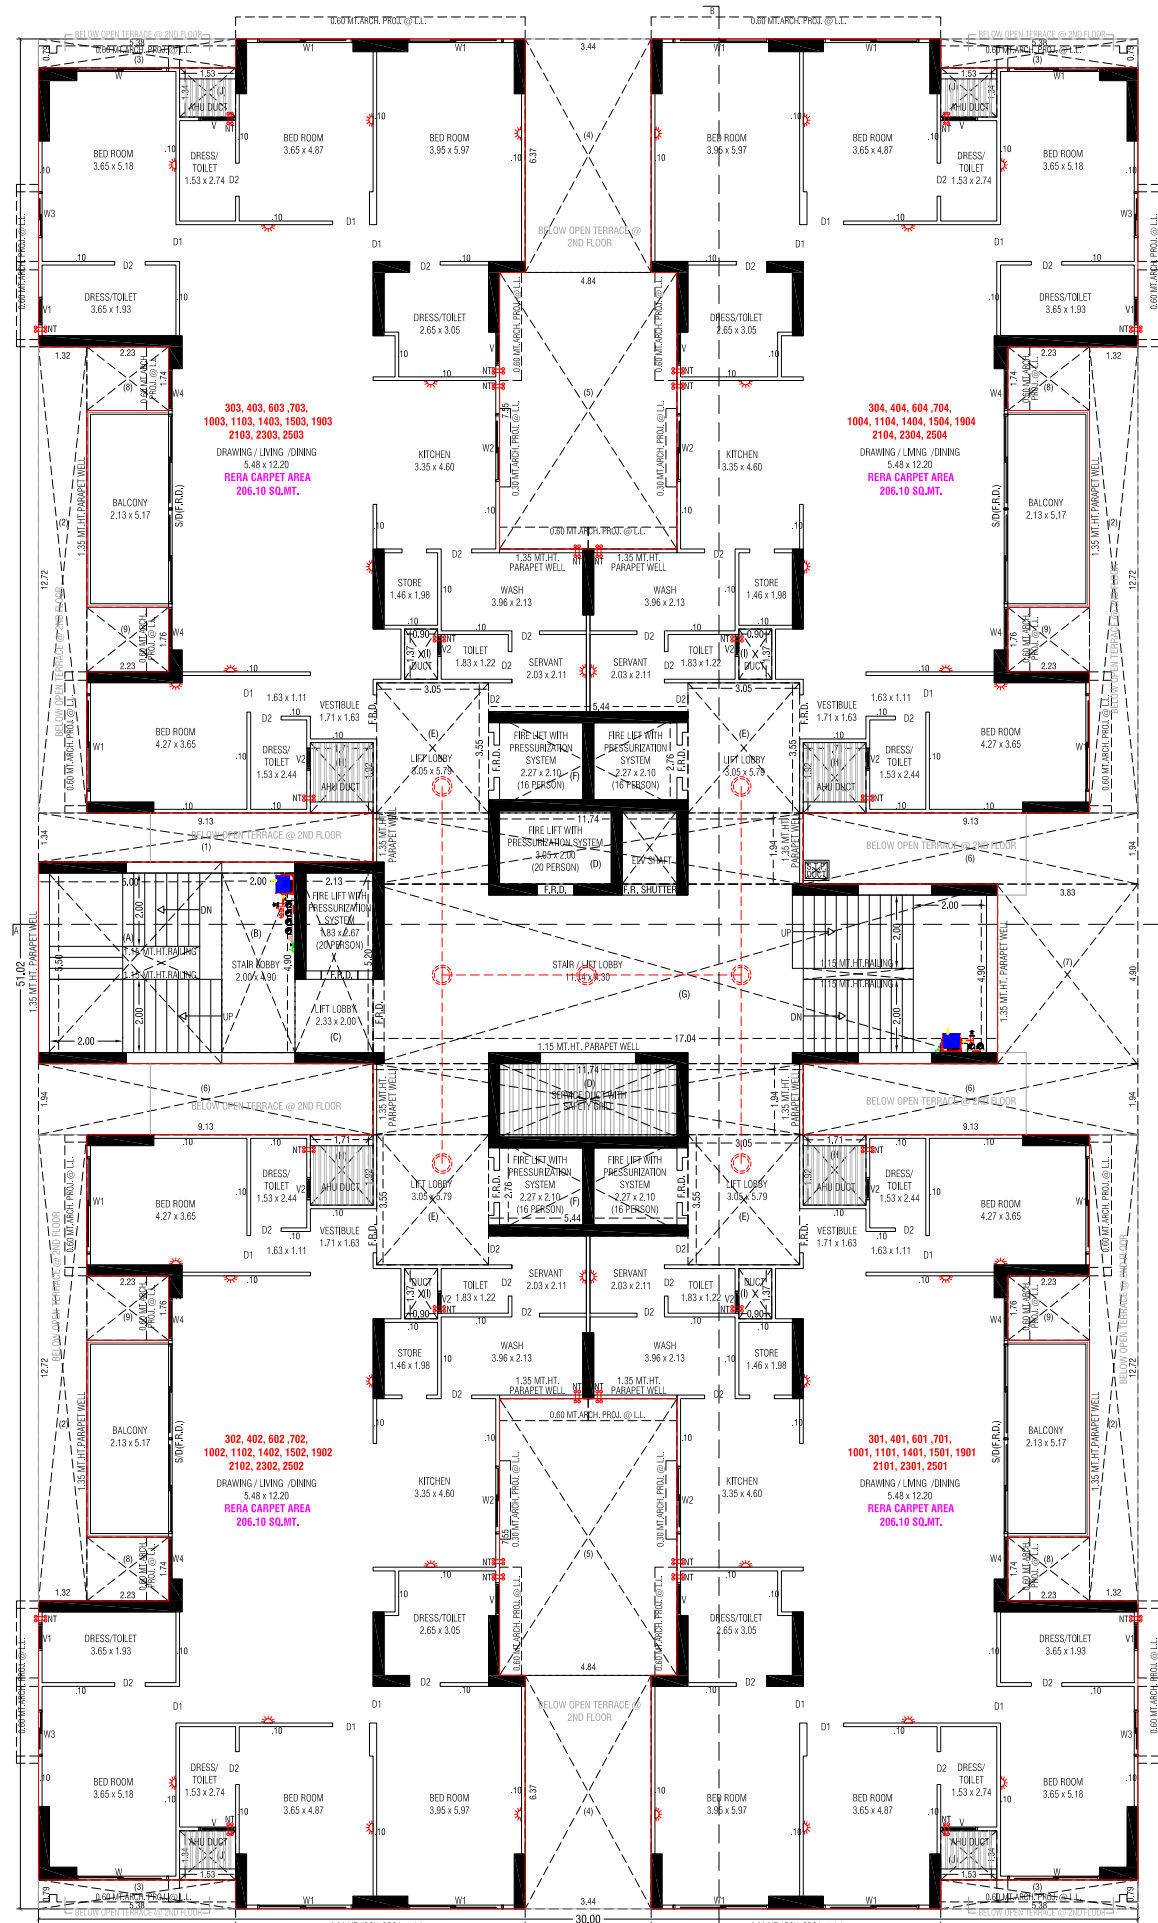


3RD., 4TH., 6TH., 7TH., 10TH., 11TH., 14TH., 15TH., 19TH., 21ST., 23RD., 25TH. FLOOR PLAN

5TH FLOOR PLAN (WITH REFUGE AREA)

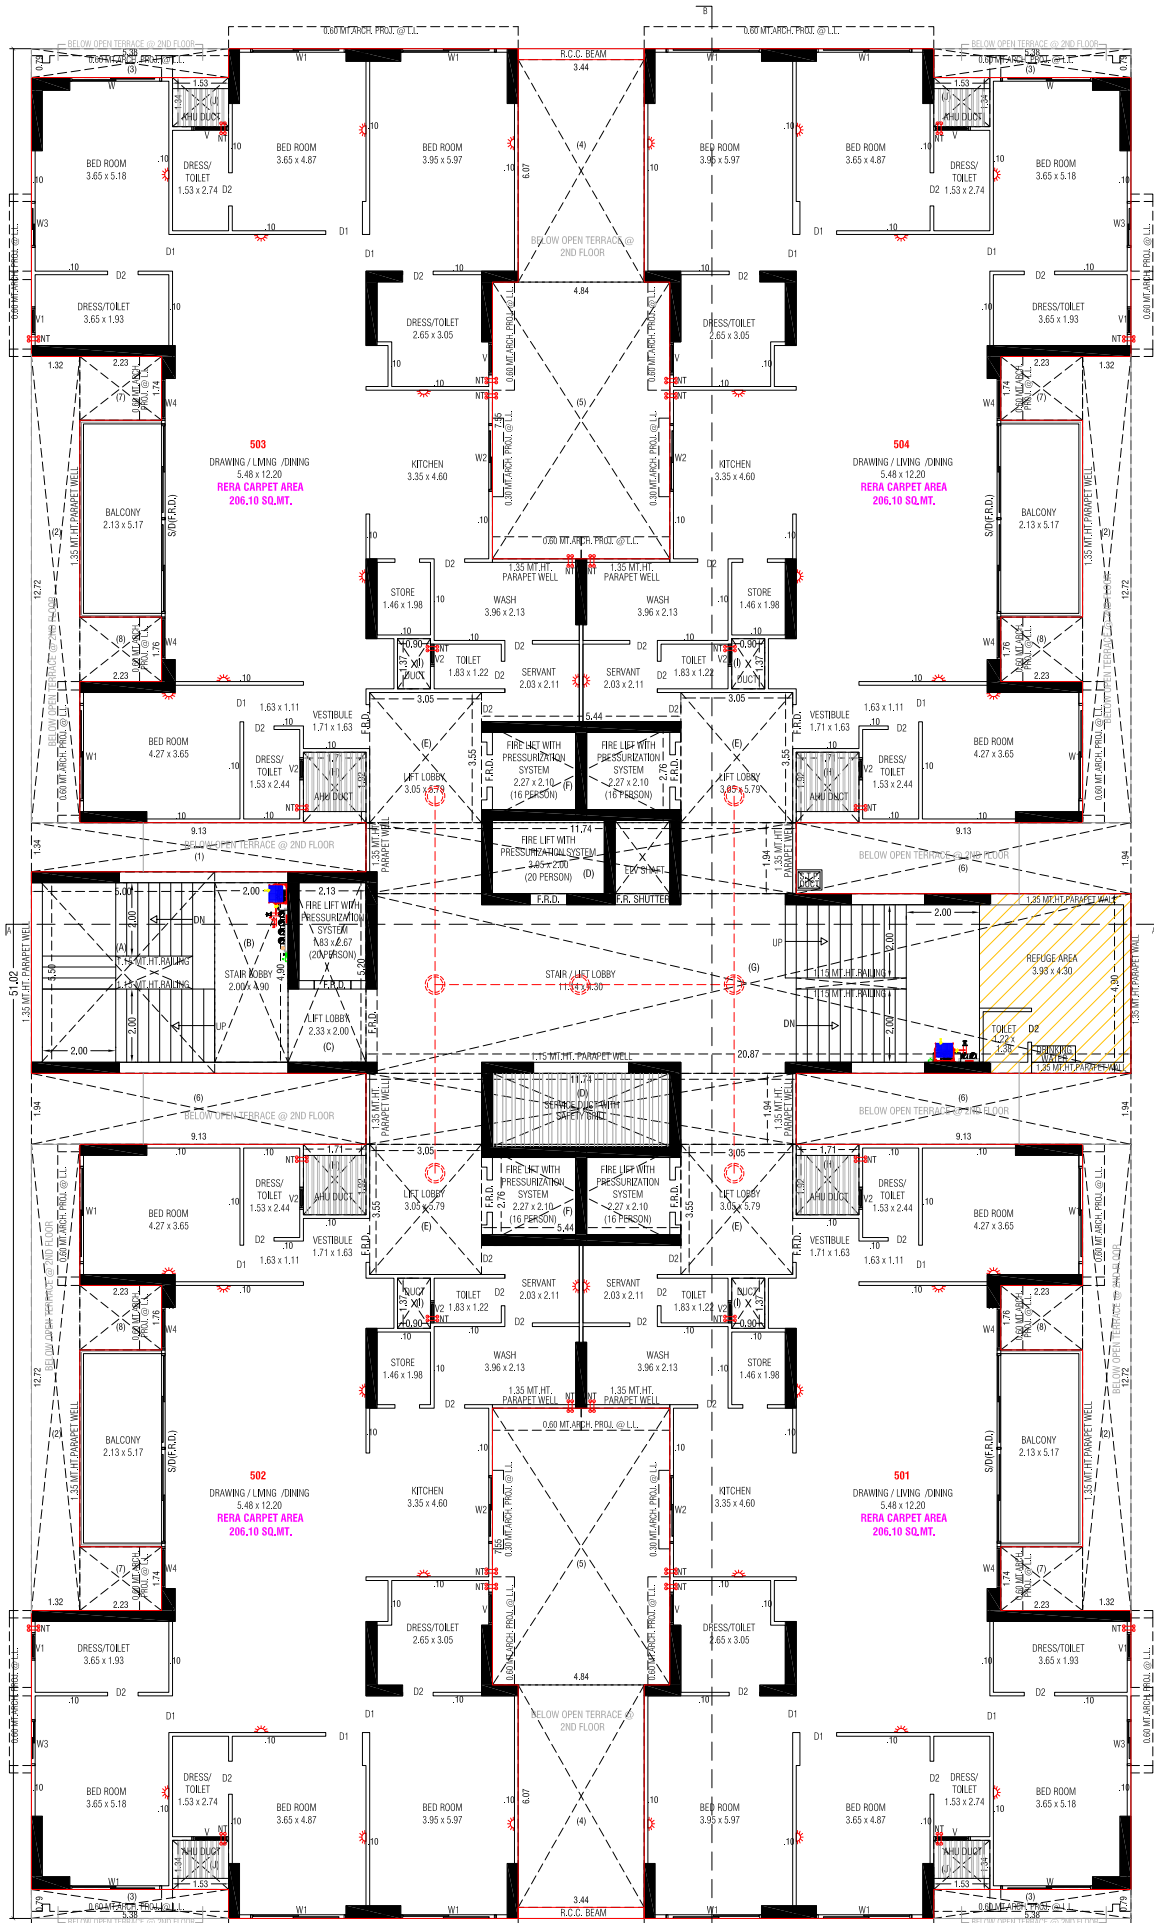


5TH FLOOR PLAN (WITH REFUGE AREA)

9TH., 13TH., 17TH., 22ND. FLOOR PLAN

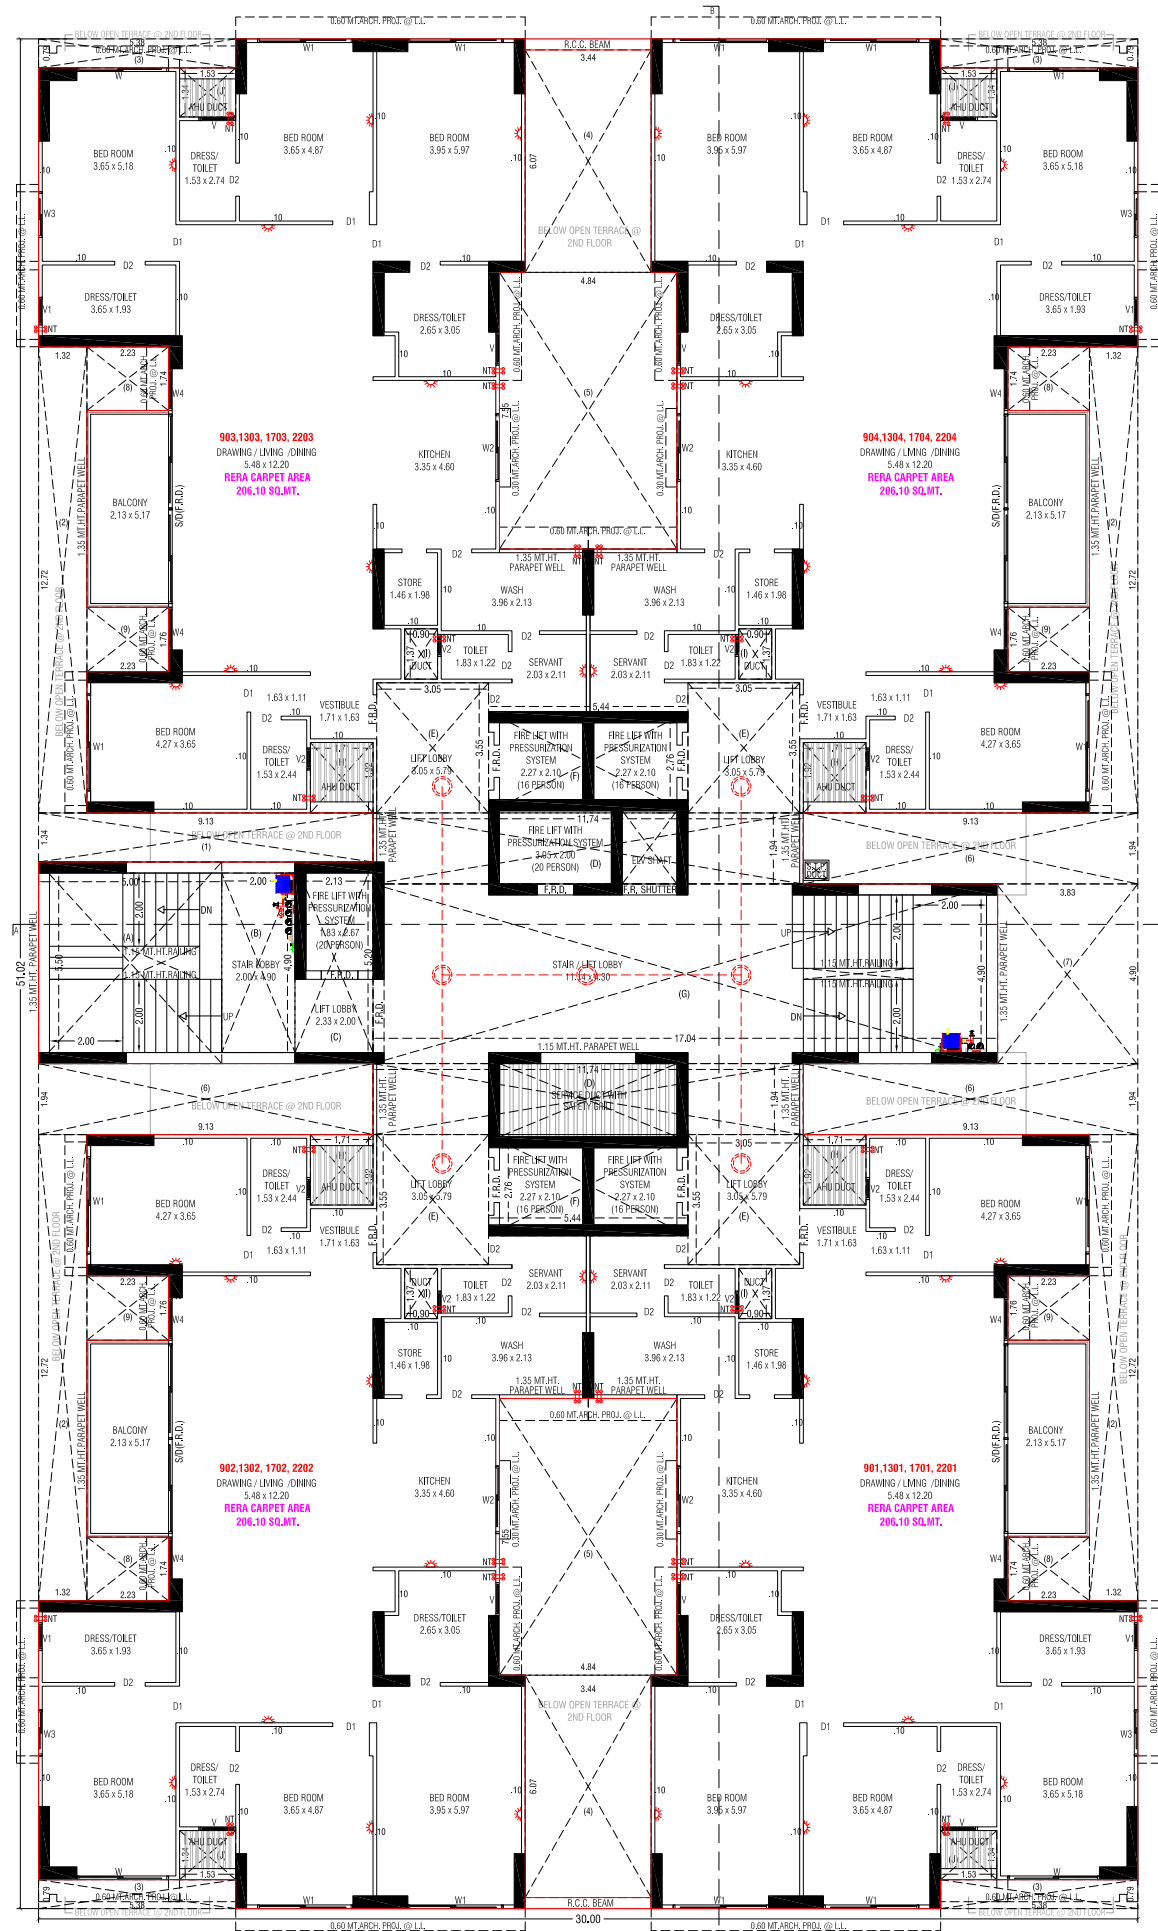


9TH., 13TH., 17TH., 22ND. FLOOR PLAN

8TH, 12TH, 16TH, 20TH & 24TH FLOOR PLAN (WITH REFUGE AREA)

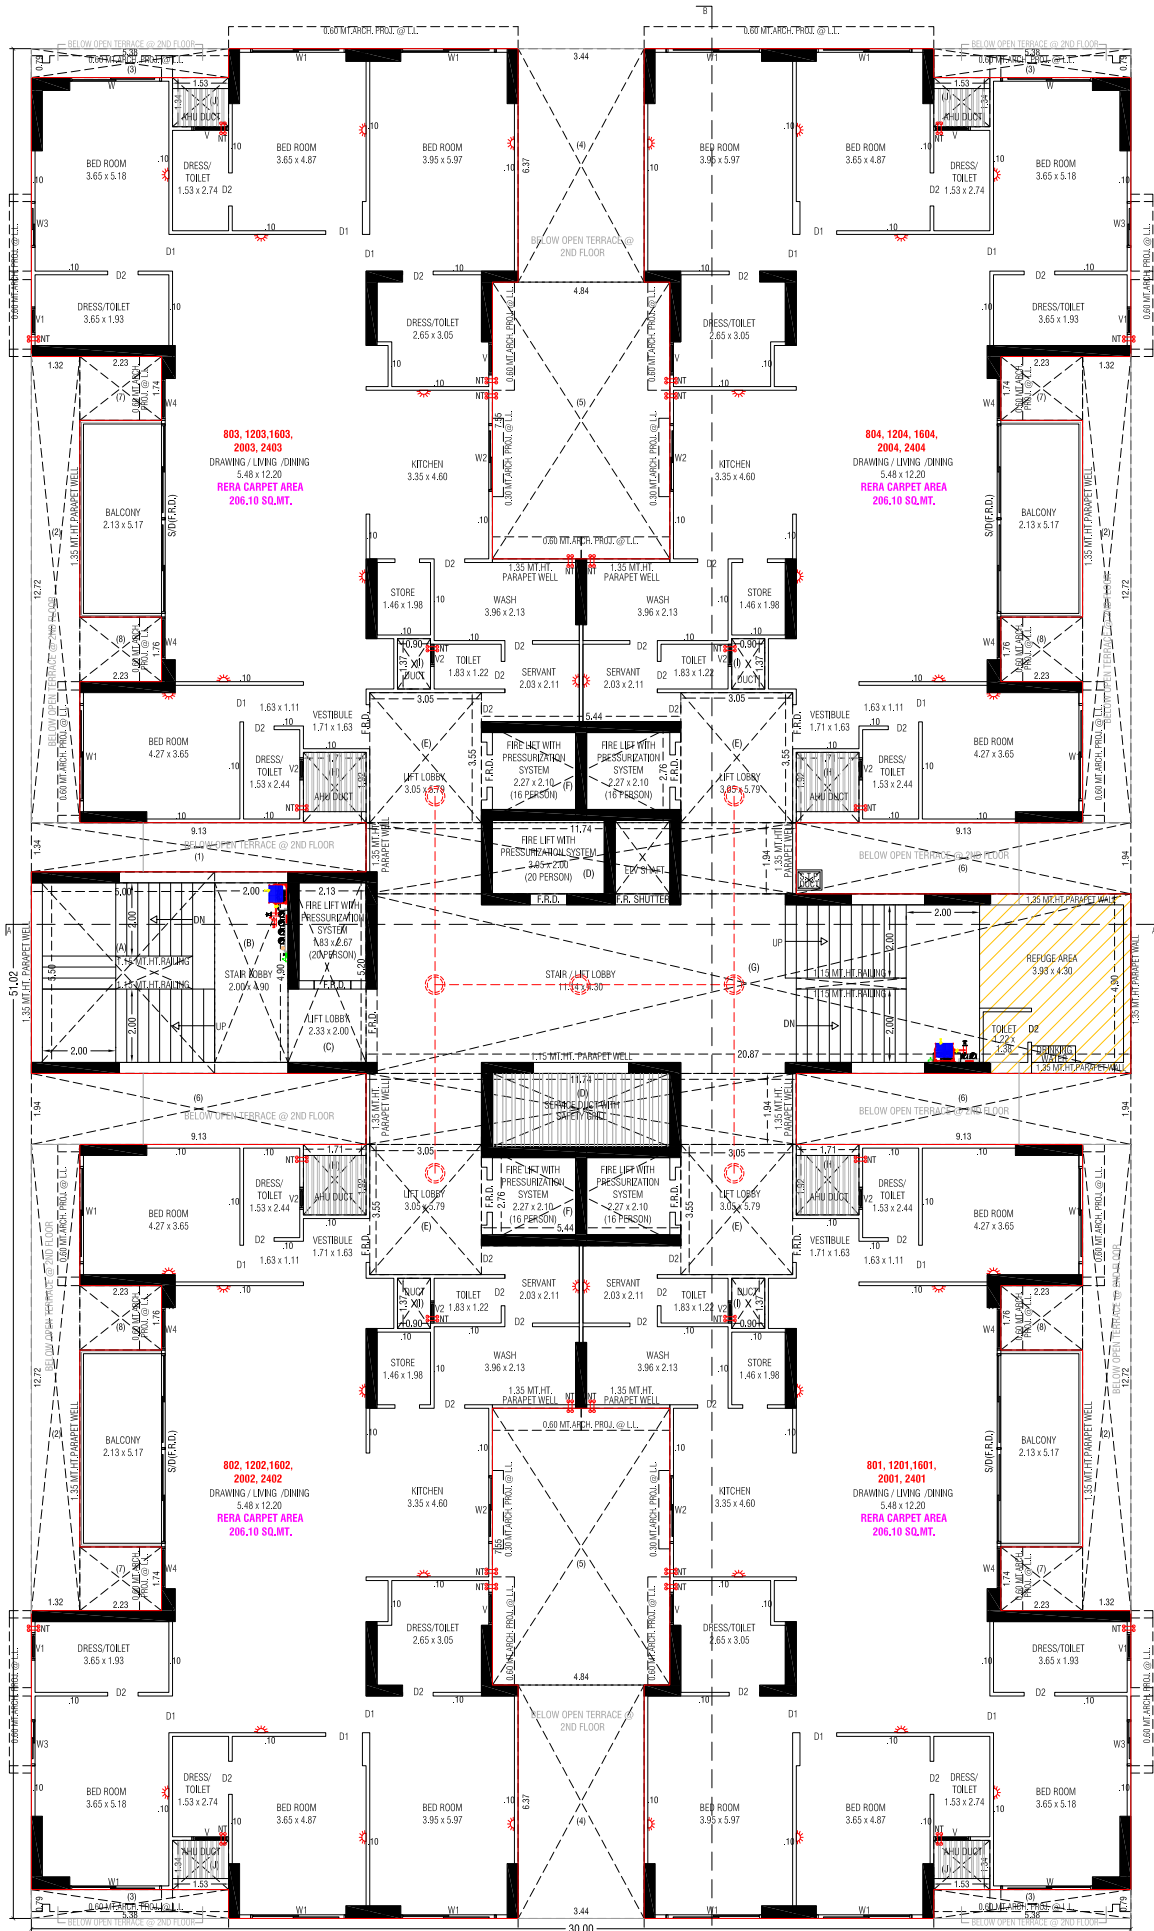


8TH, 12TH, 16TH, 20TH & 24TH FLOOR PLAN (WITH REFUGE AREA)


18TH. FLOOR PLAN (SKIP FLOOR)

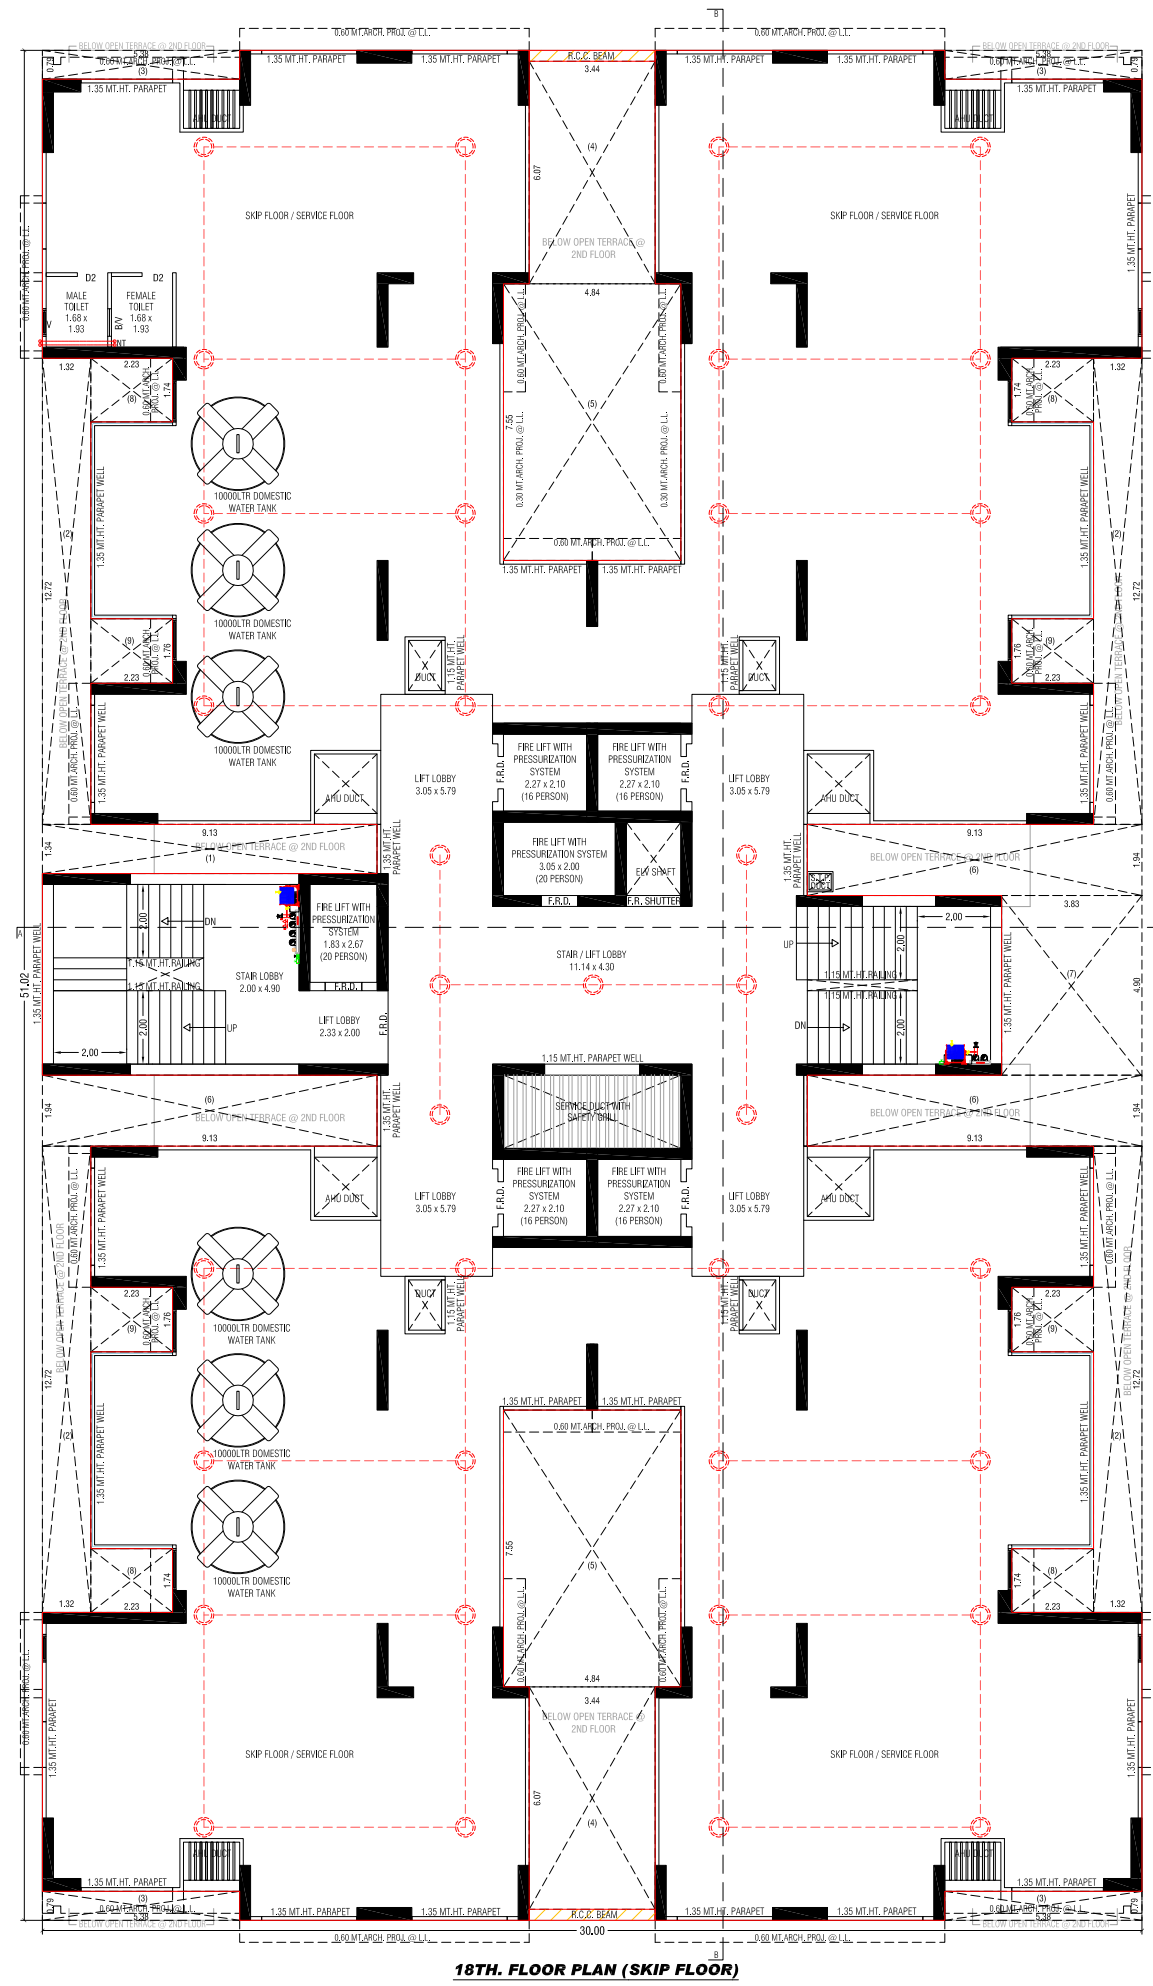

26TH. FLOOR PLAN

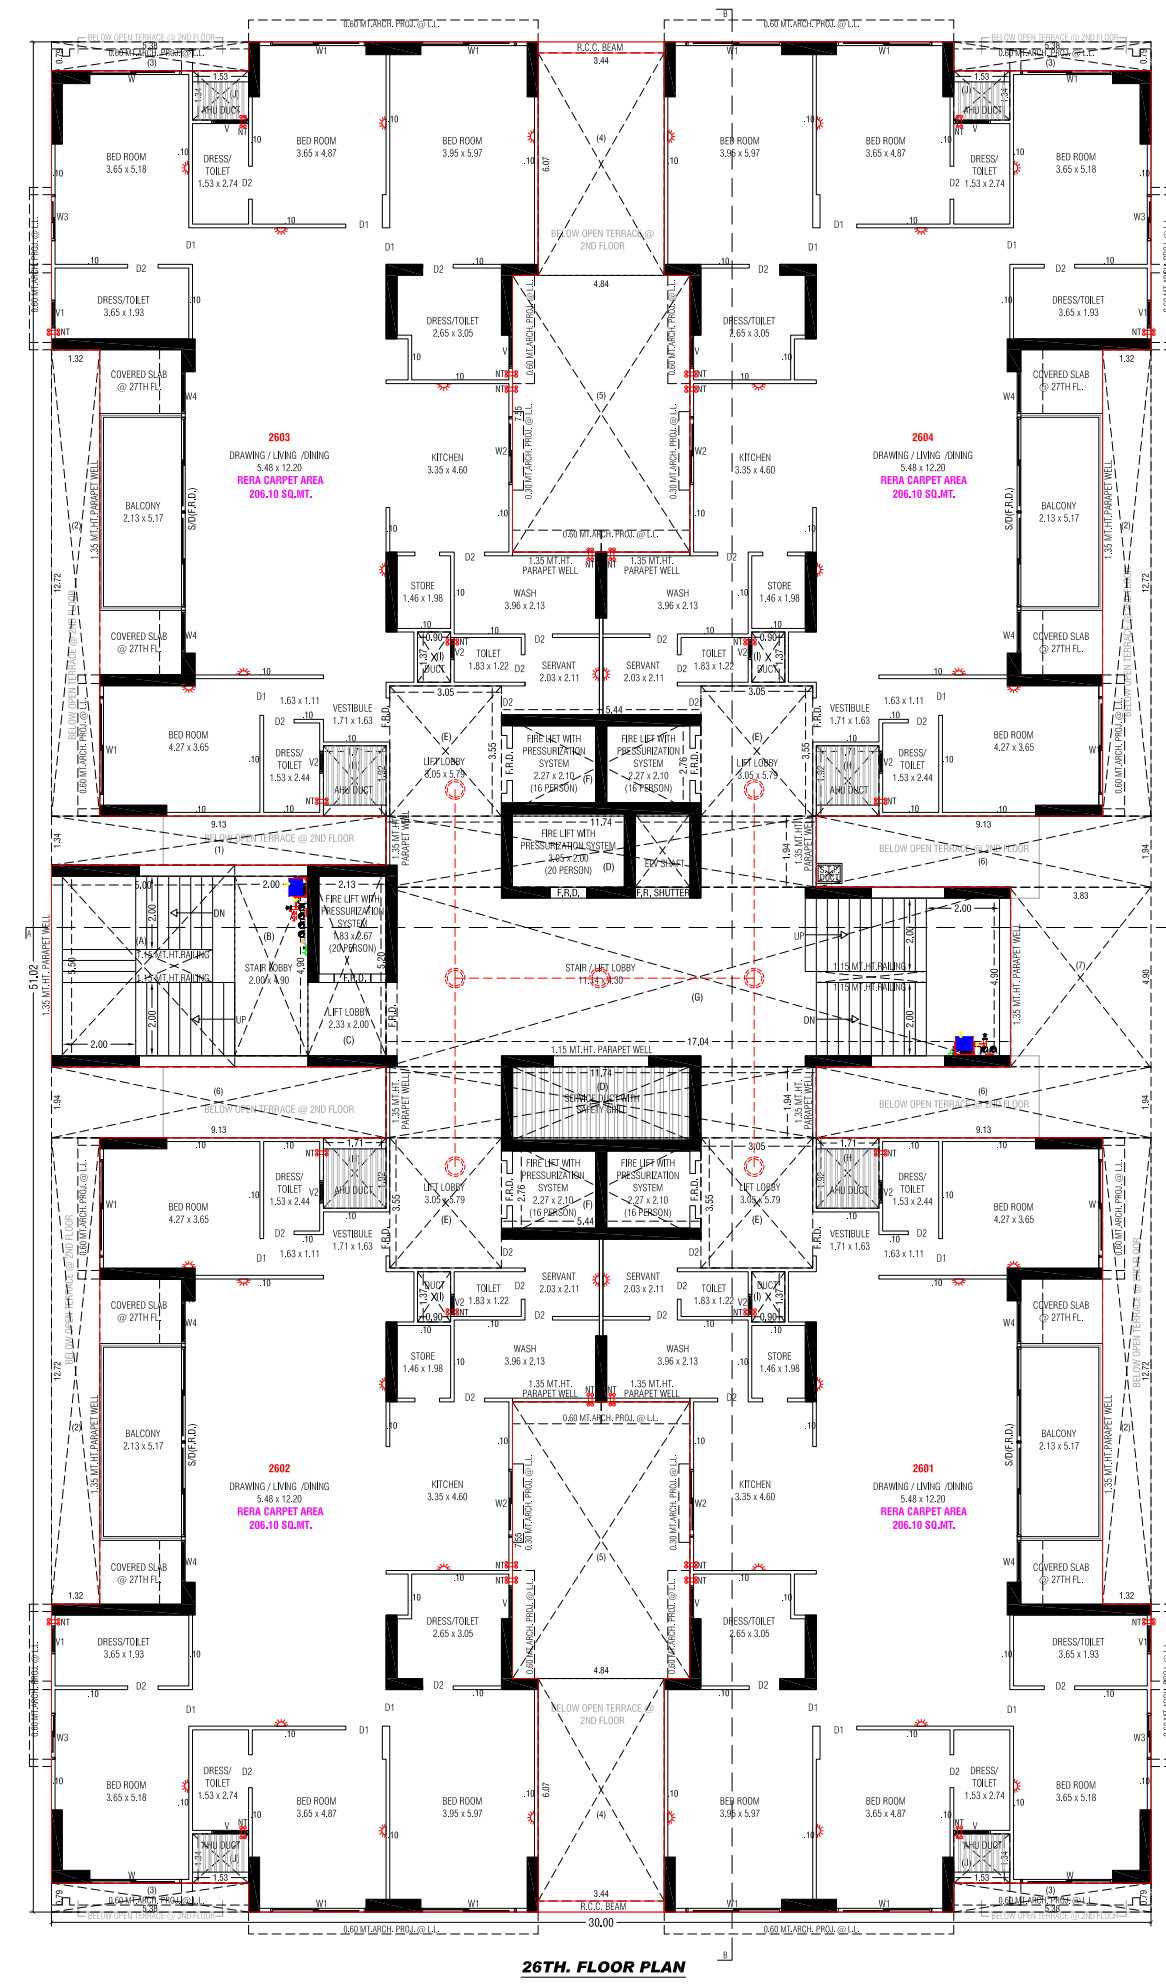


27TH & 29TH FLOOR PLAN

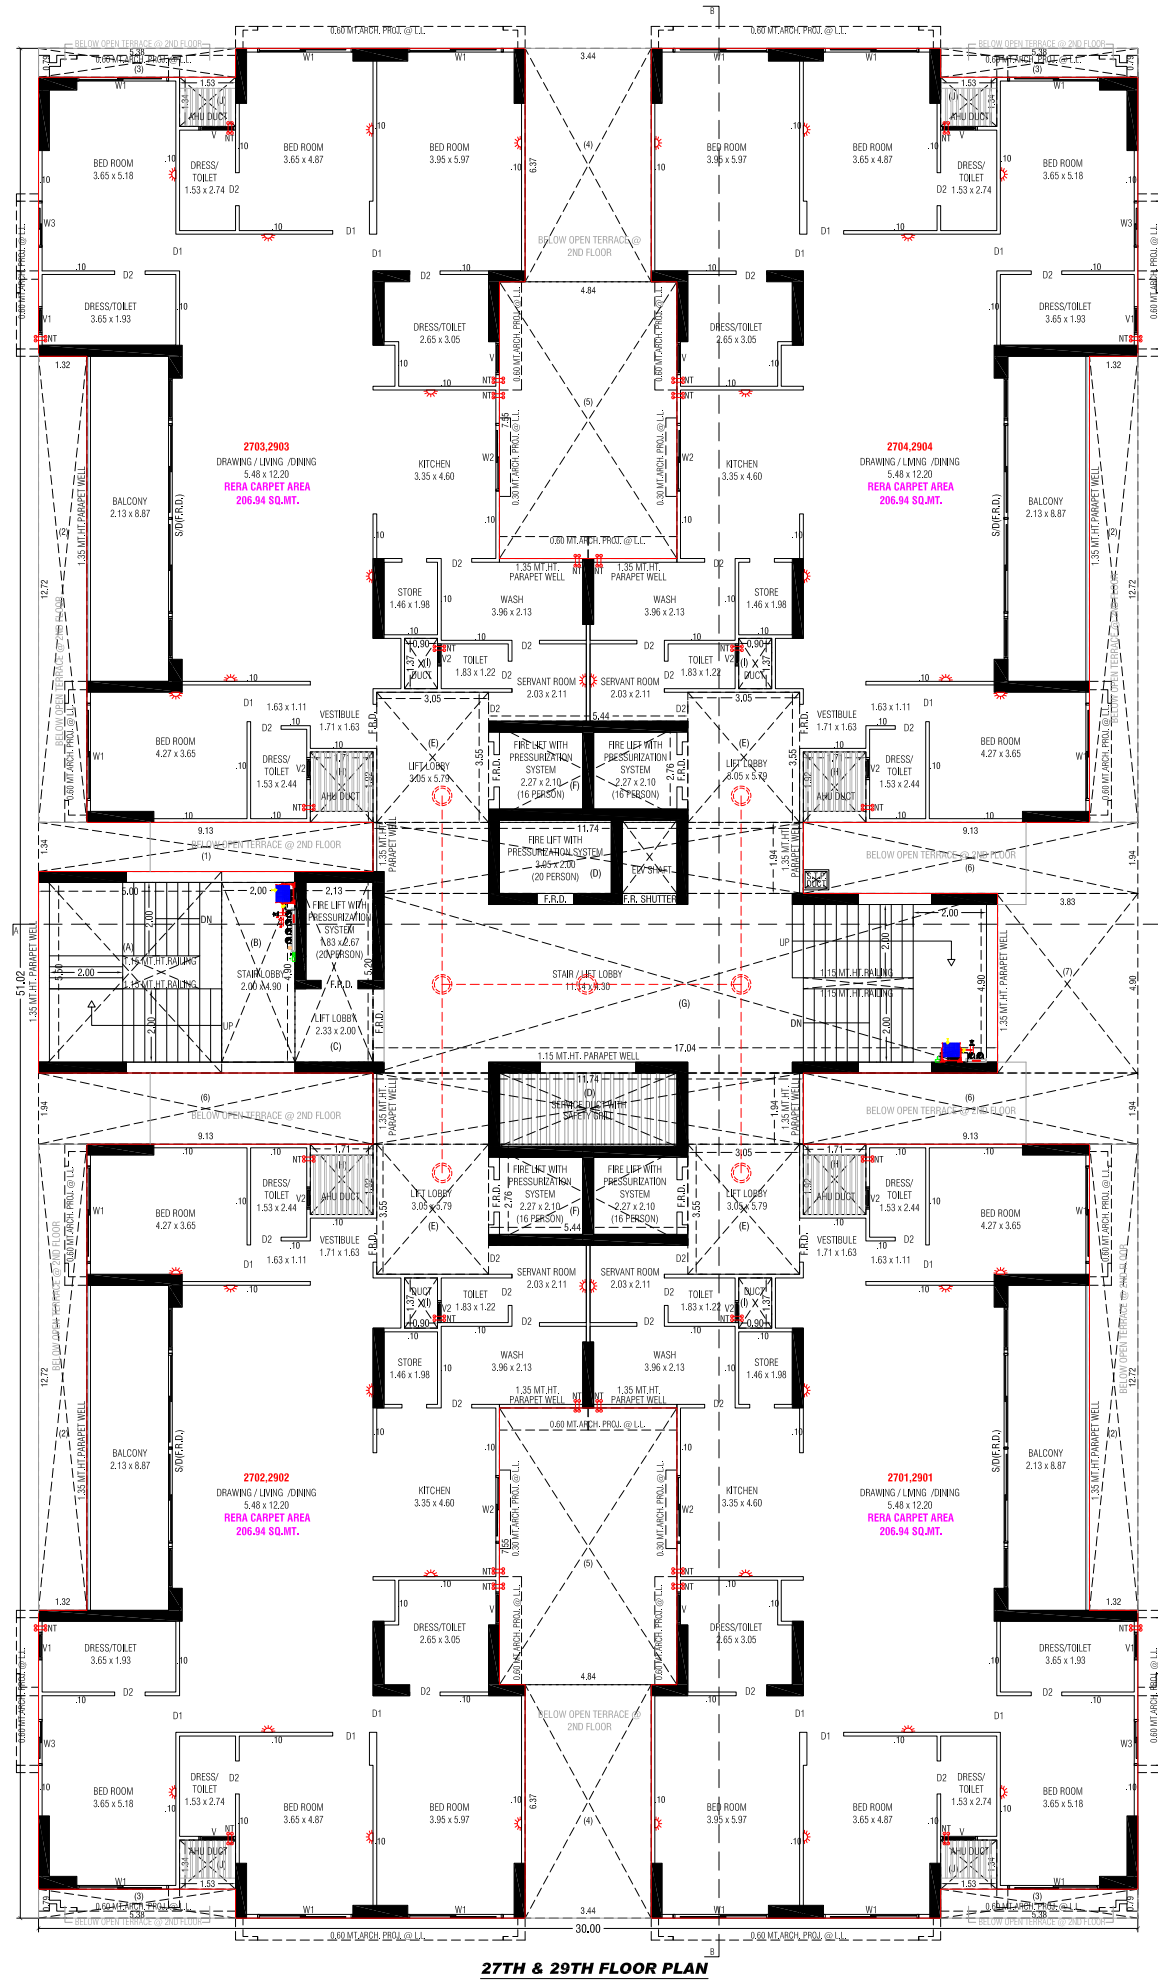


27TH & 29TH FLOOR PLAN

28TH. FLOOR PLAN (WITH REFUGE AREA)

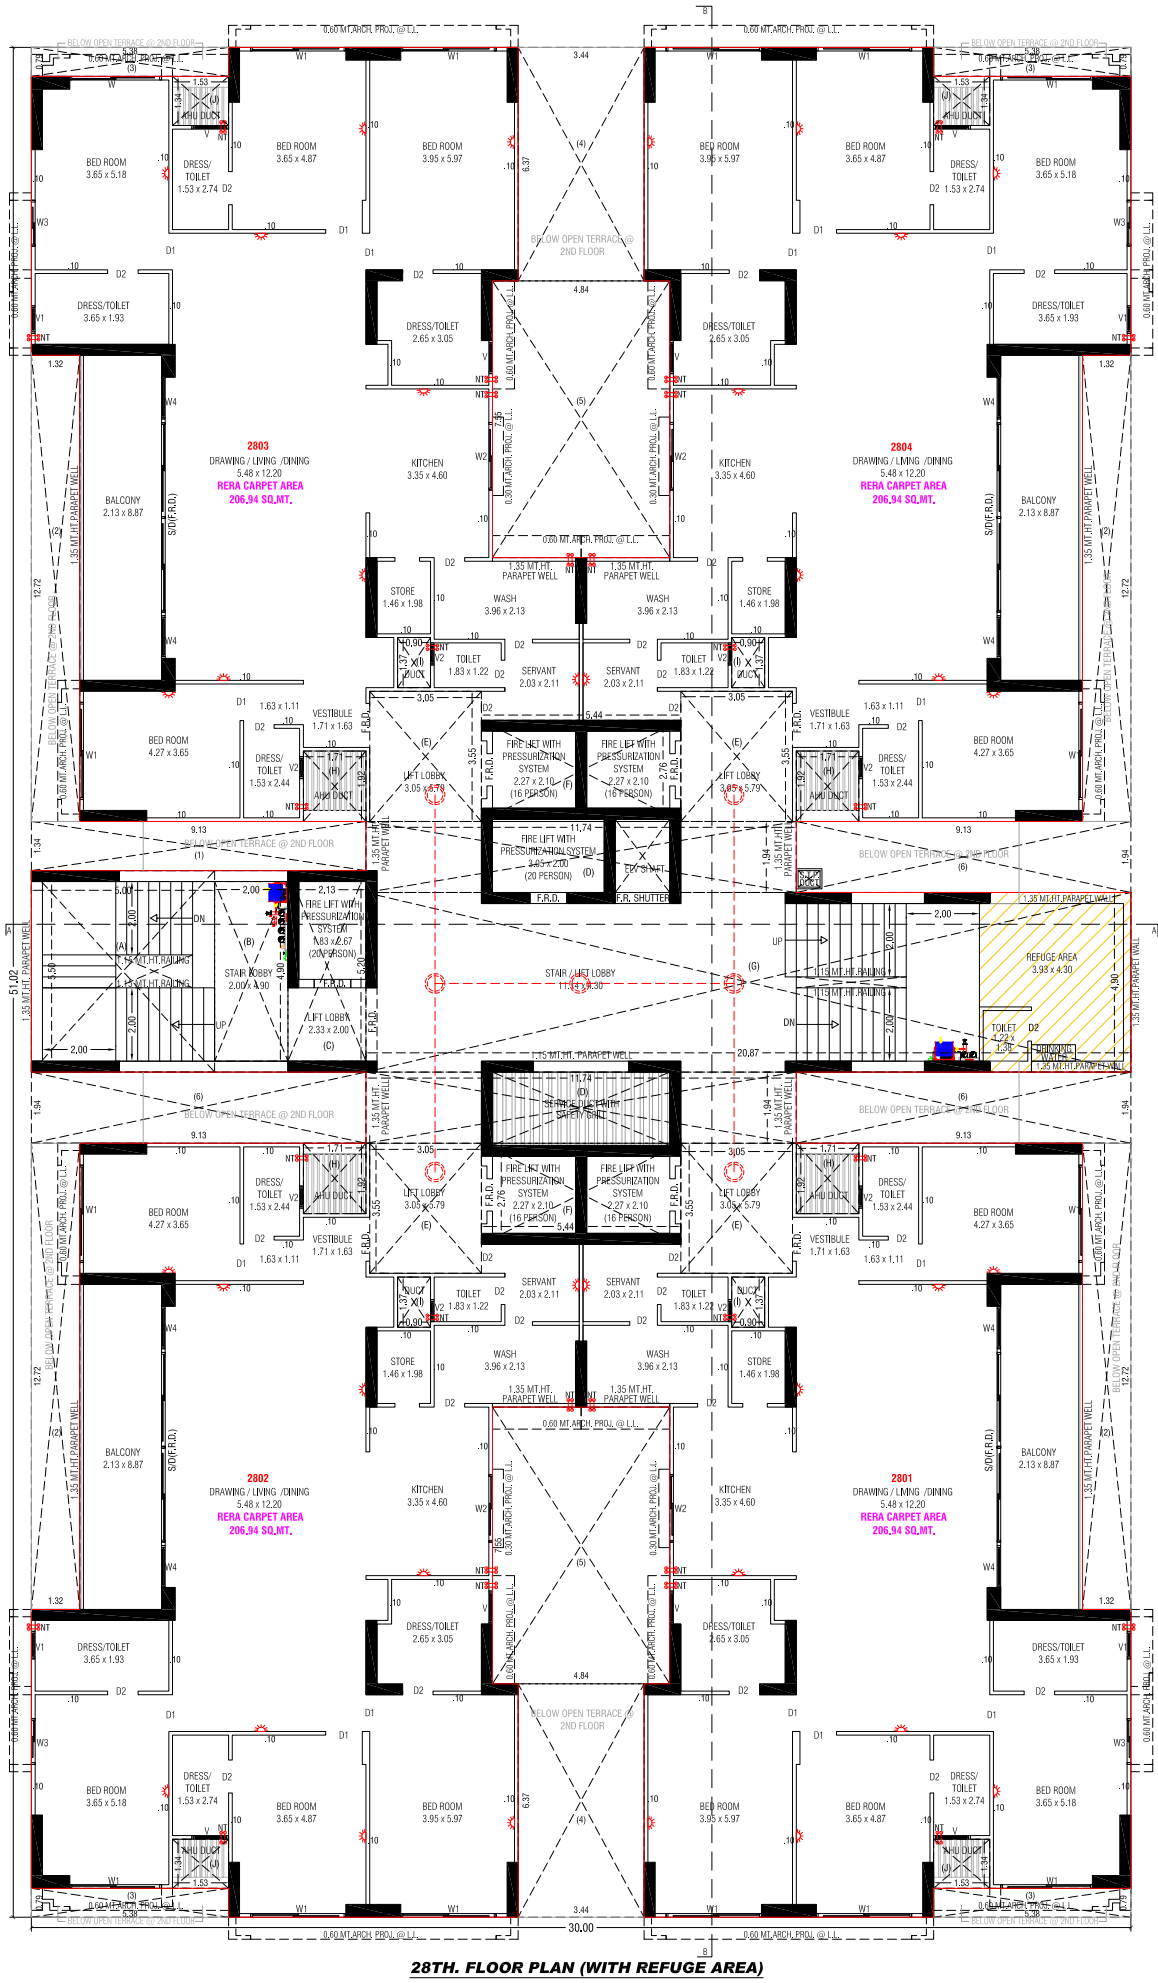


28TH. FLOOR PLAN (WITH REFUGE AREA)

30TH FLOOR PLAN

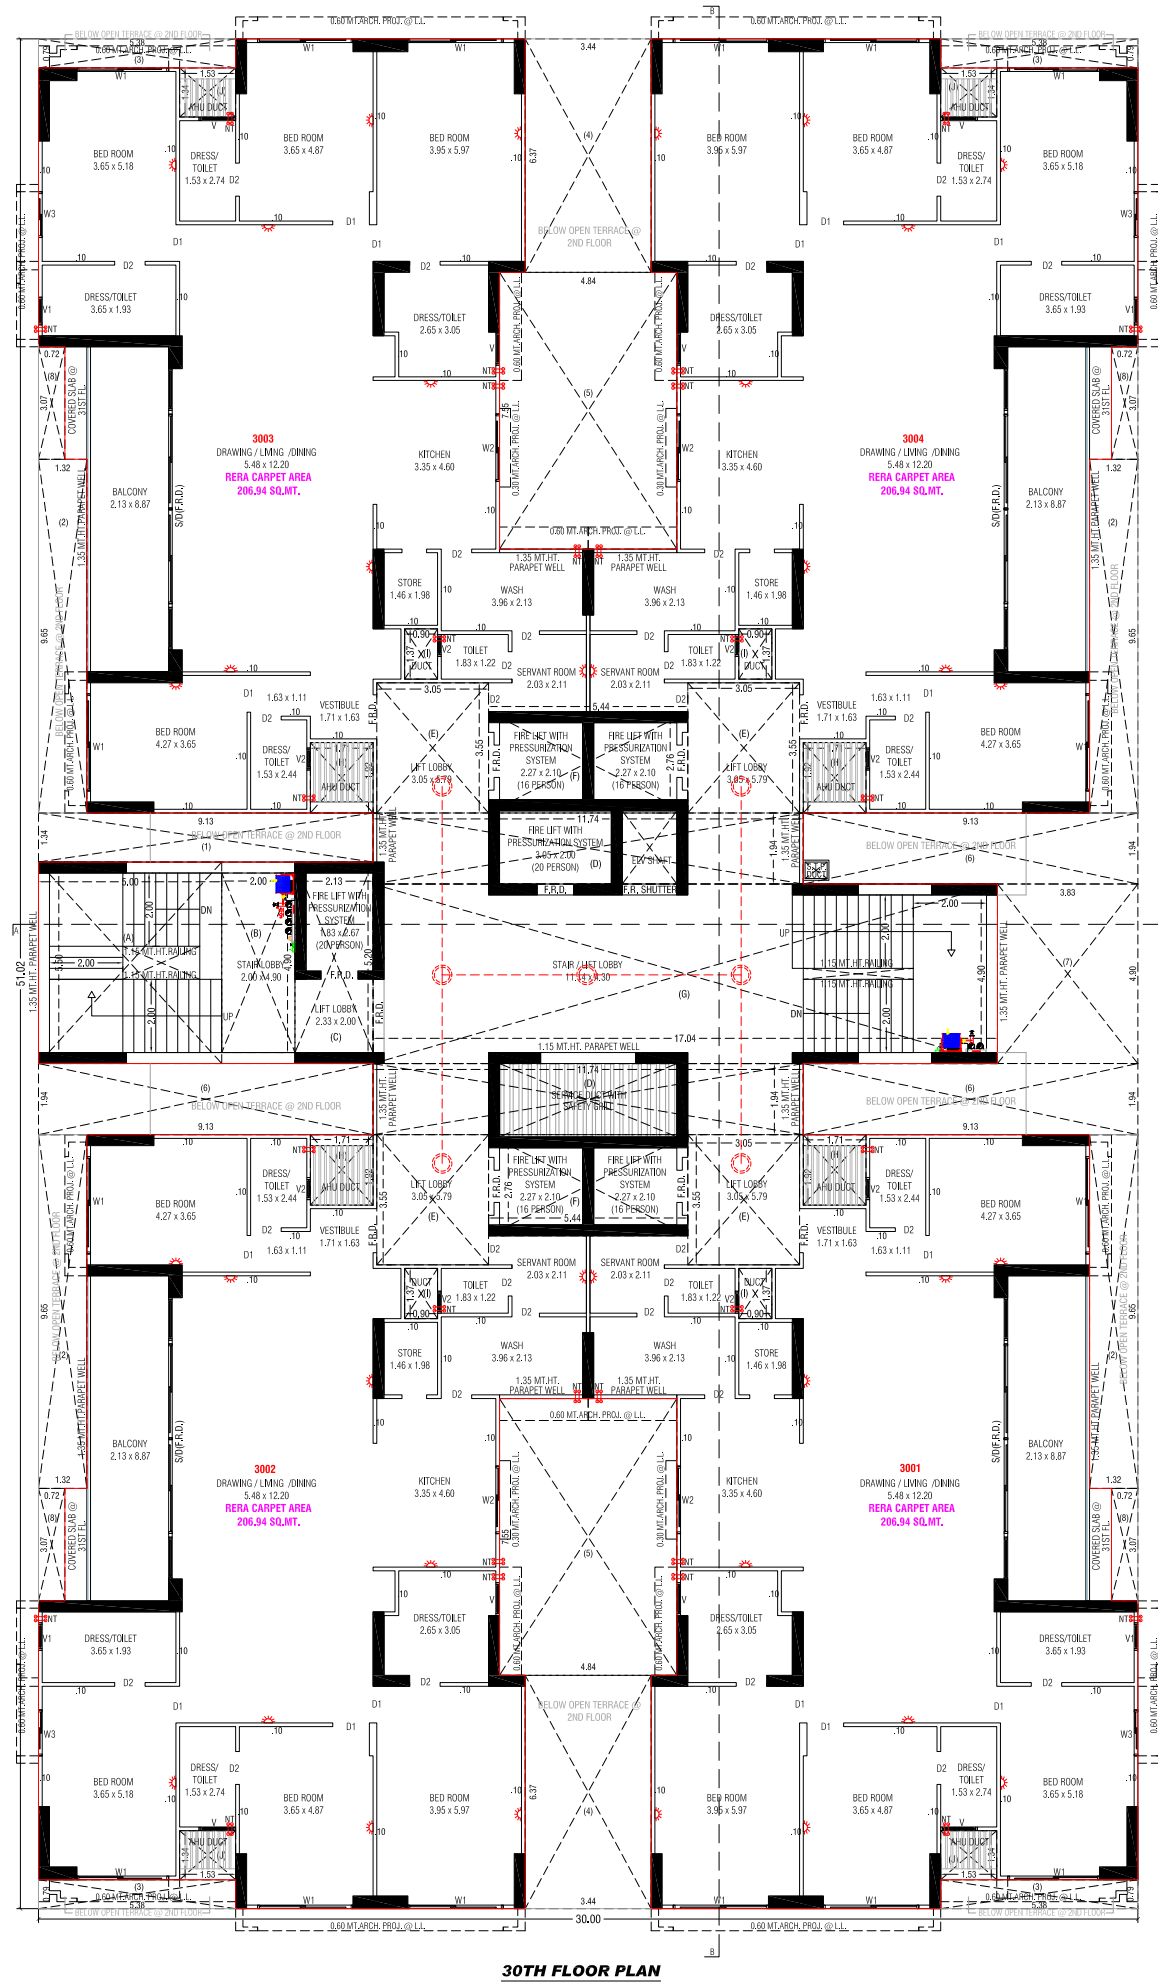


30TH FLOOR PLAN

31ST. FLOOR PLAN (LOWER PENT-HOUSE)

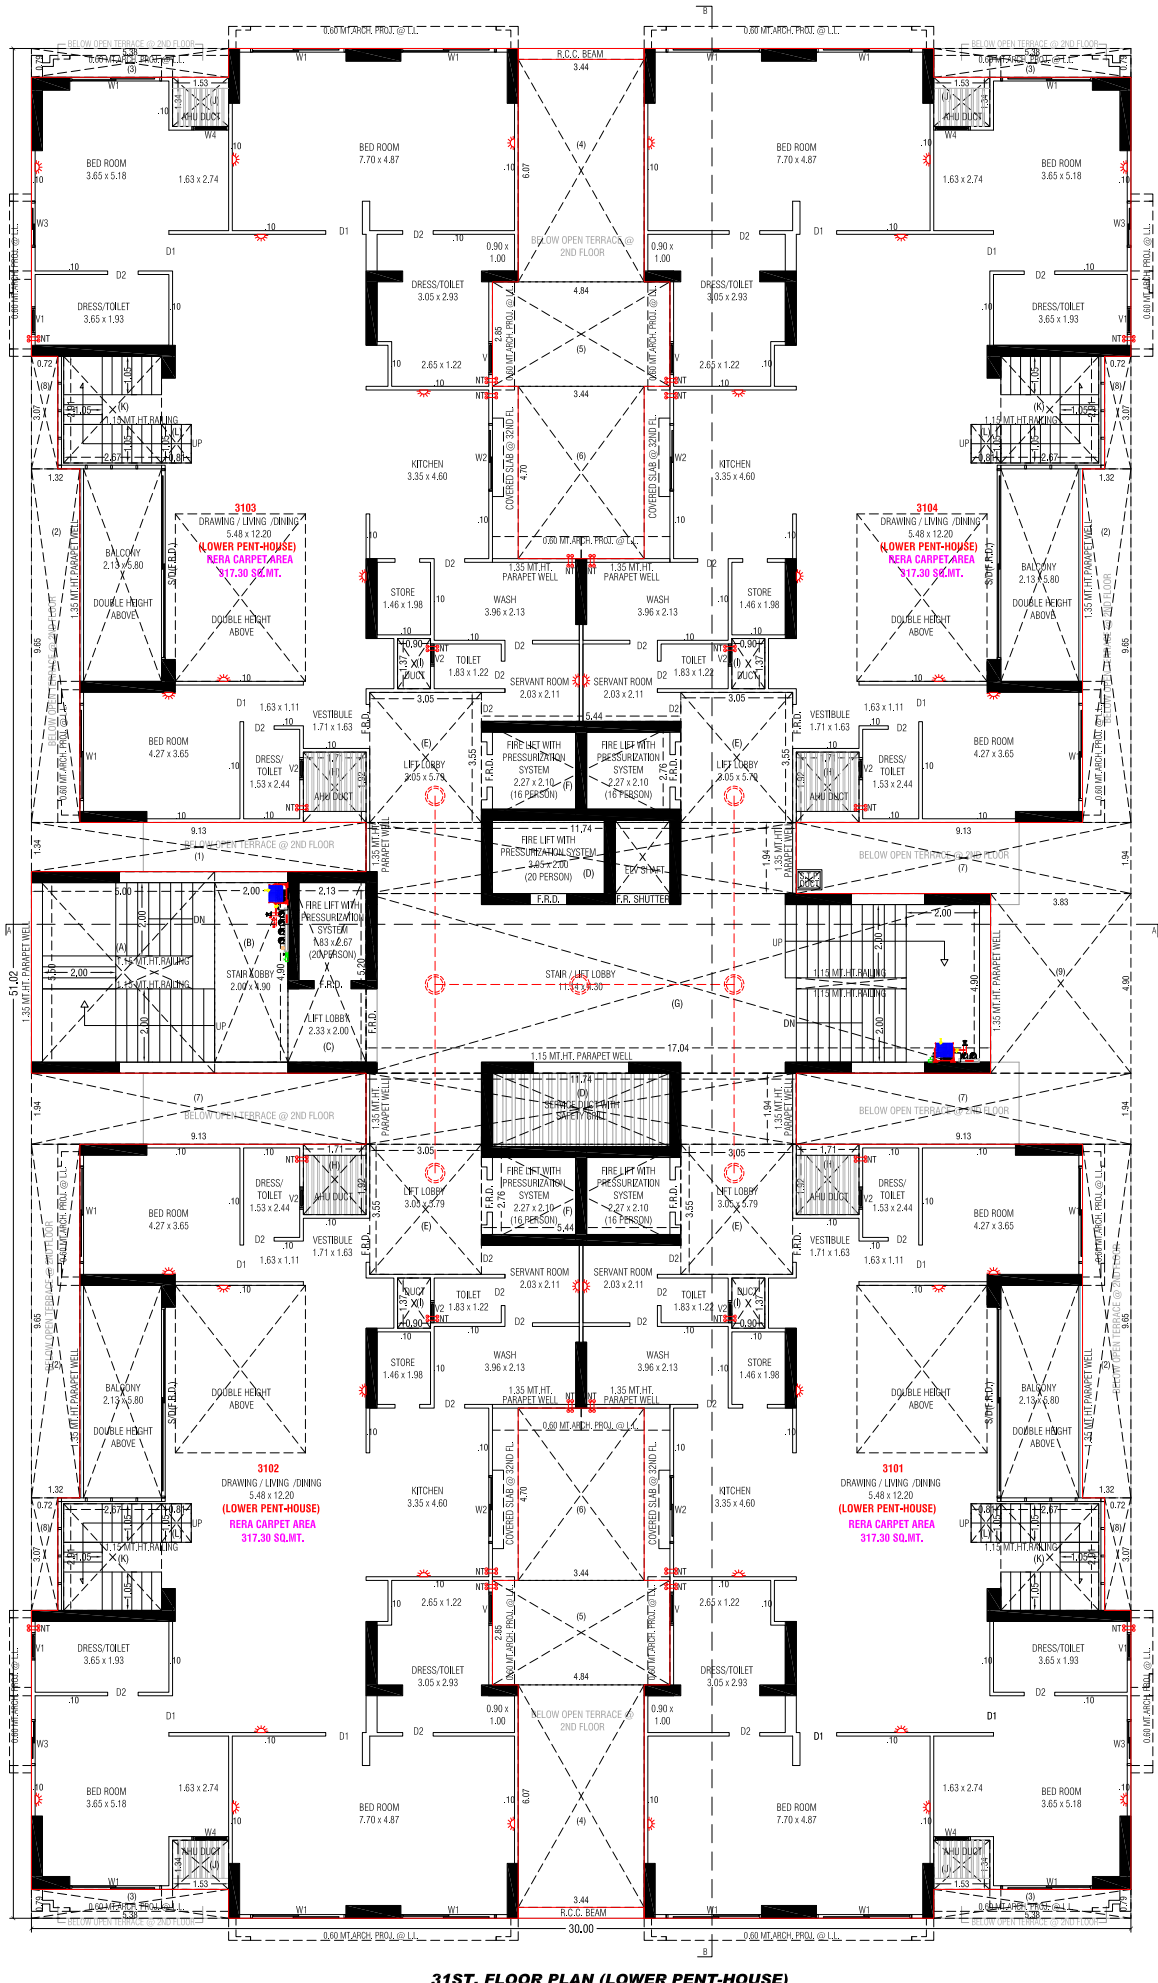


31ST. FLOOR PLAN (LOWER PENT-HOUSE)

32ND. FLOOR PLAN
(UPPER PENT-HOUSE) (WITH REFUGE AREA)

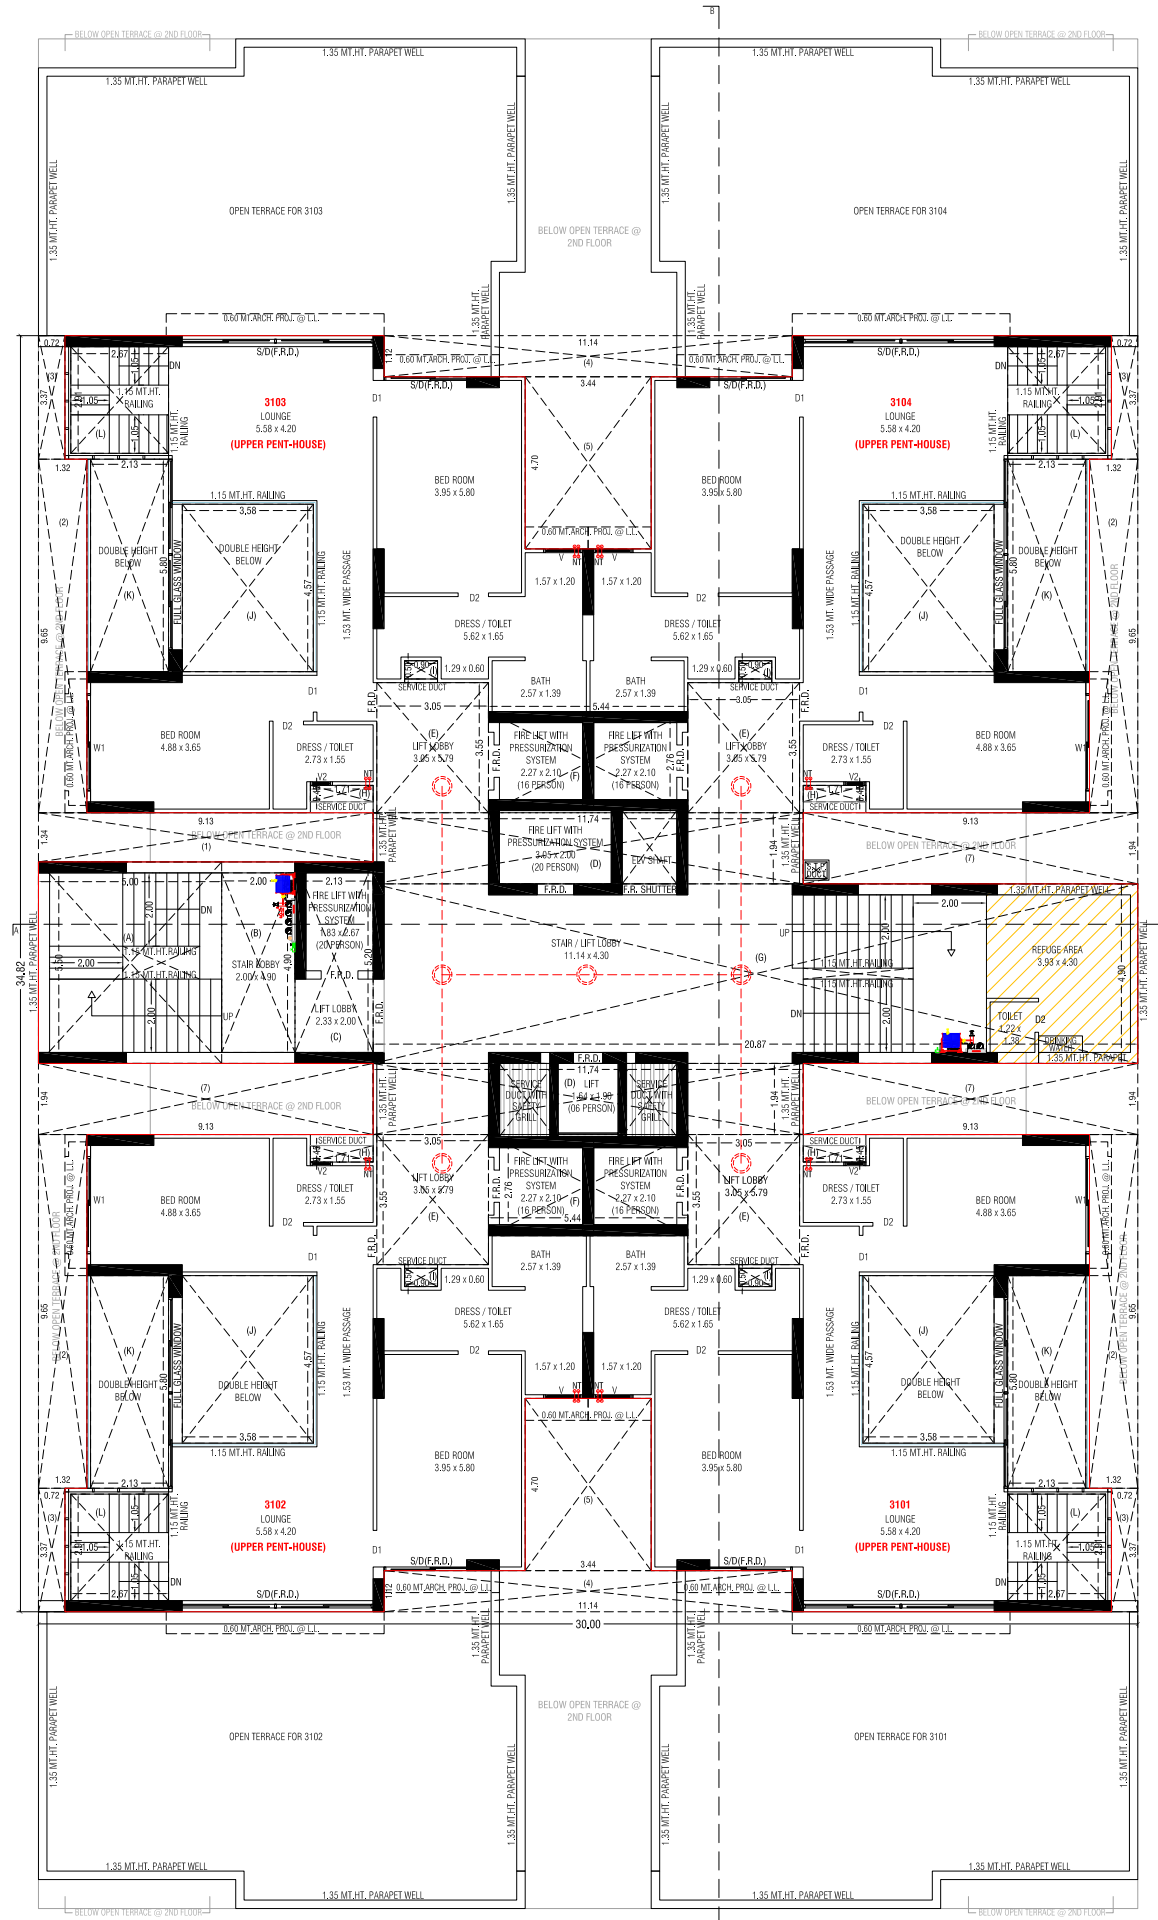


32ND. FLOOR PLAN (UPPER PENT-HOUSE) (WITH REFUGE AREA)

OPEN TERRACE PLAN

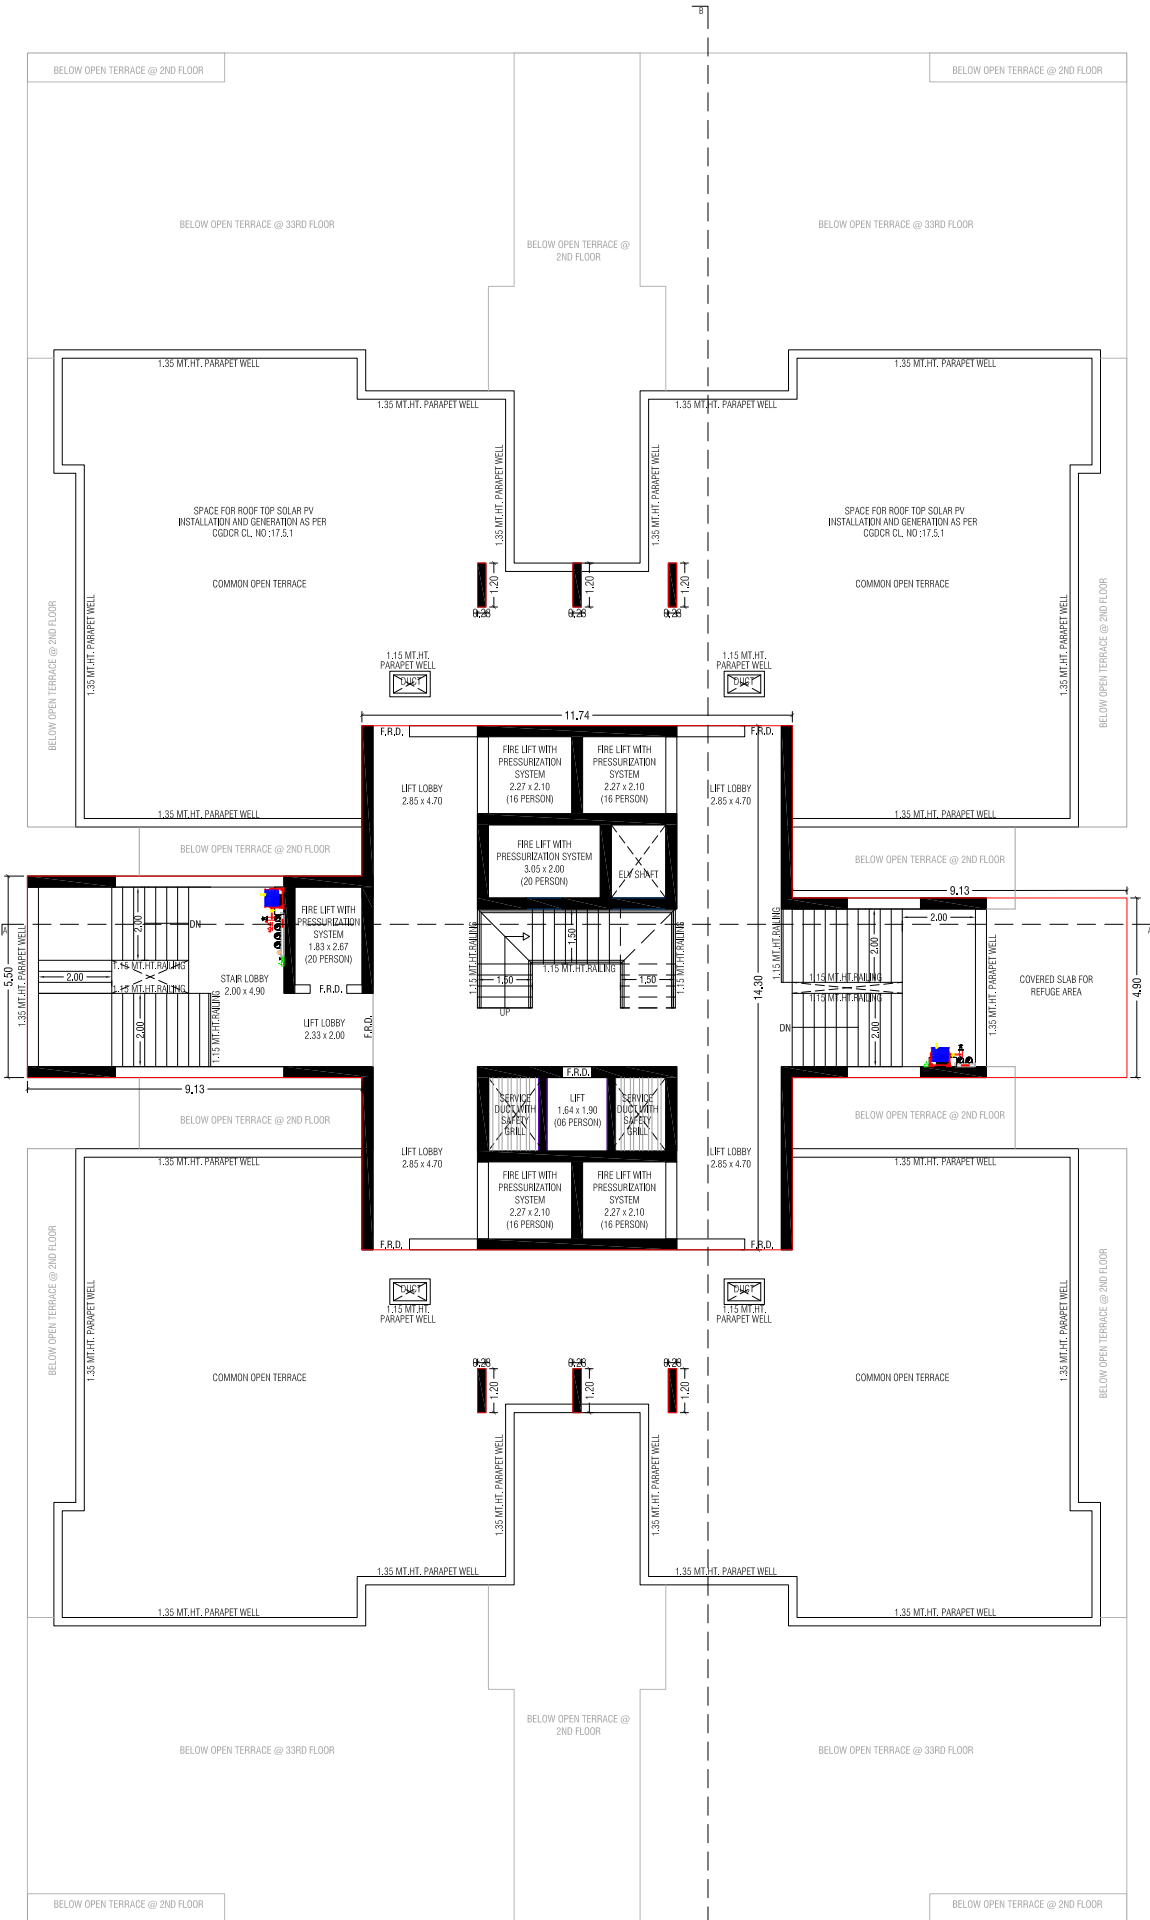


OPEN TERRACE PLAN WITH STAIR CABIN

O.H.W.T. & L.M.R. PLAN

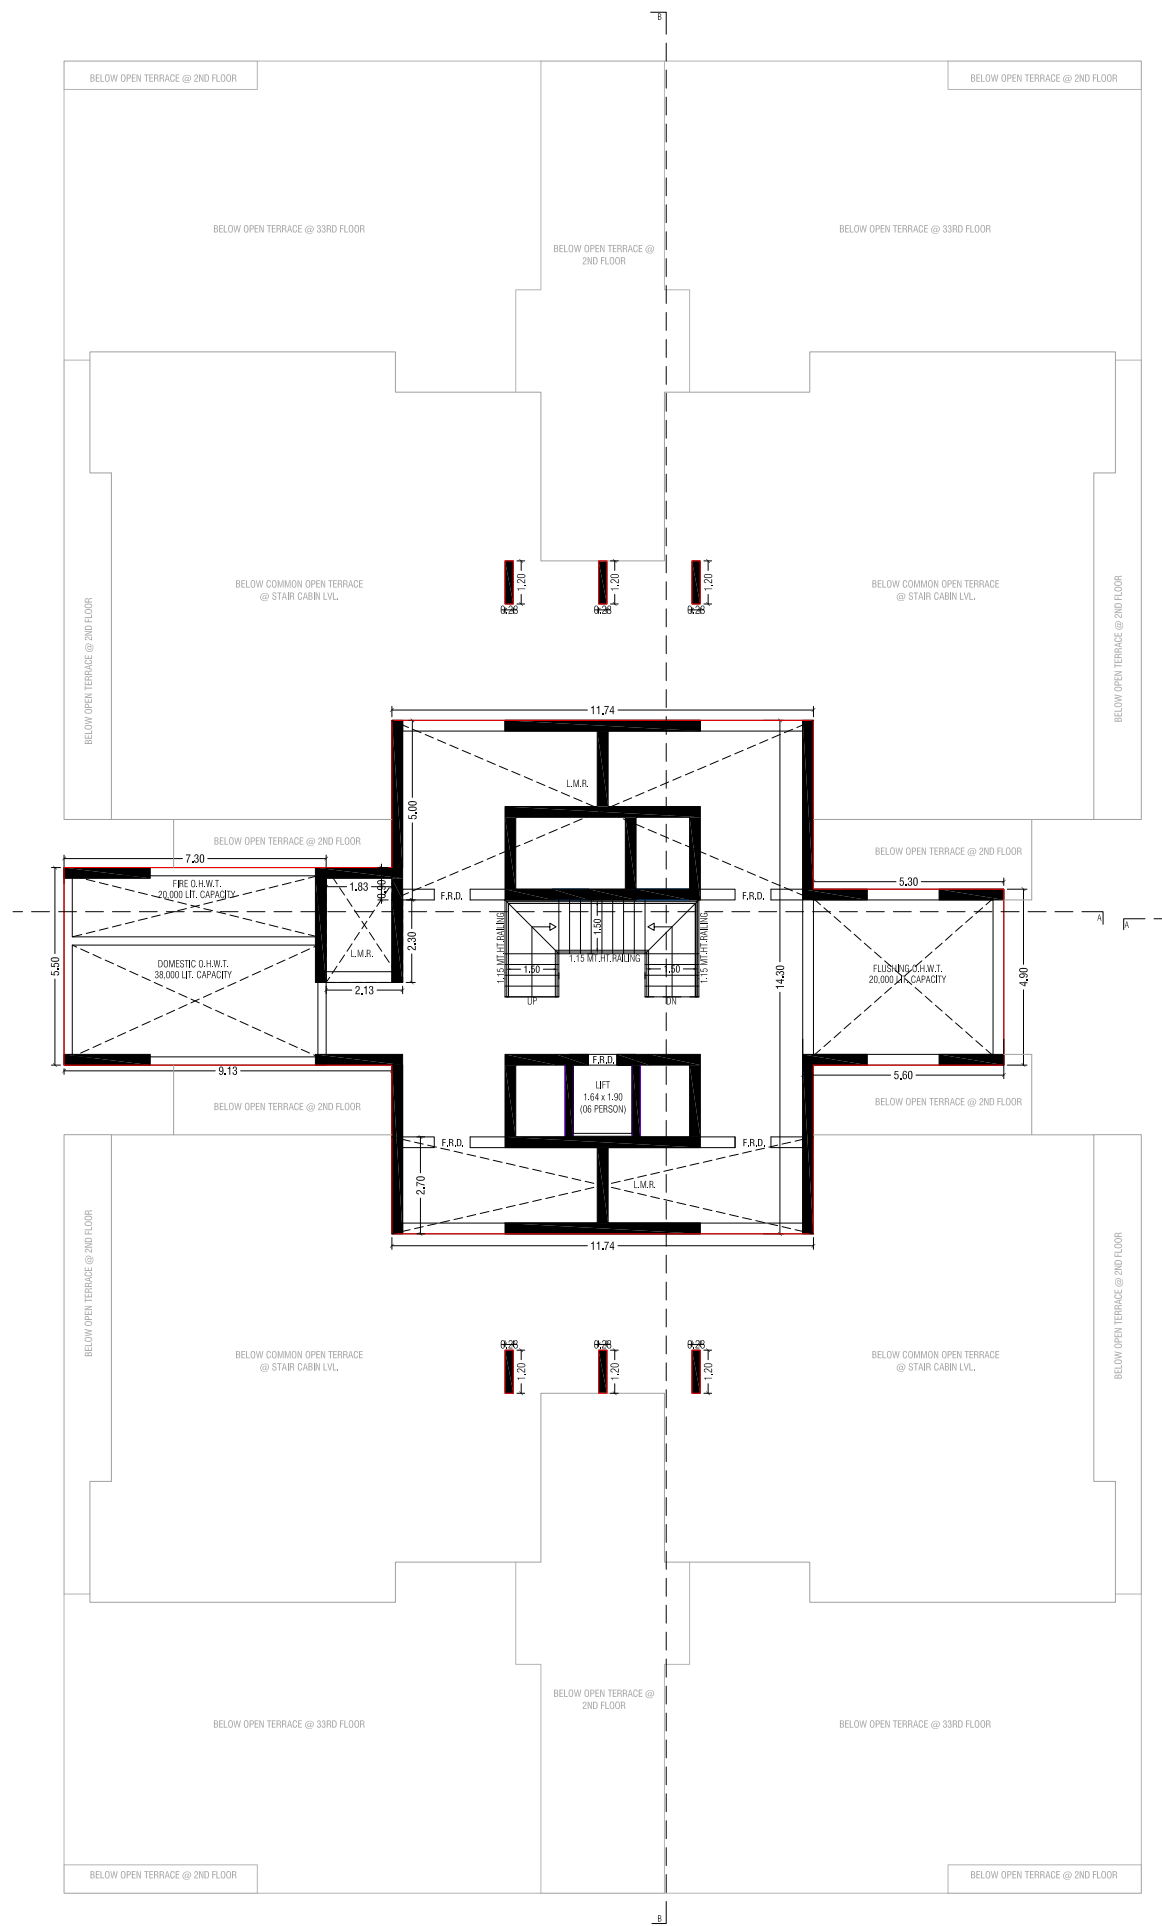


O.H.W.T. & L.M.R. PLAN

OBSERVATORY DECK - 01 PLAN

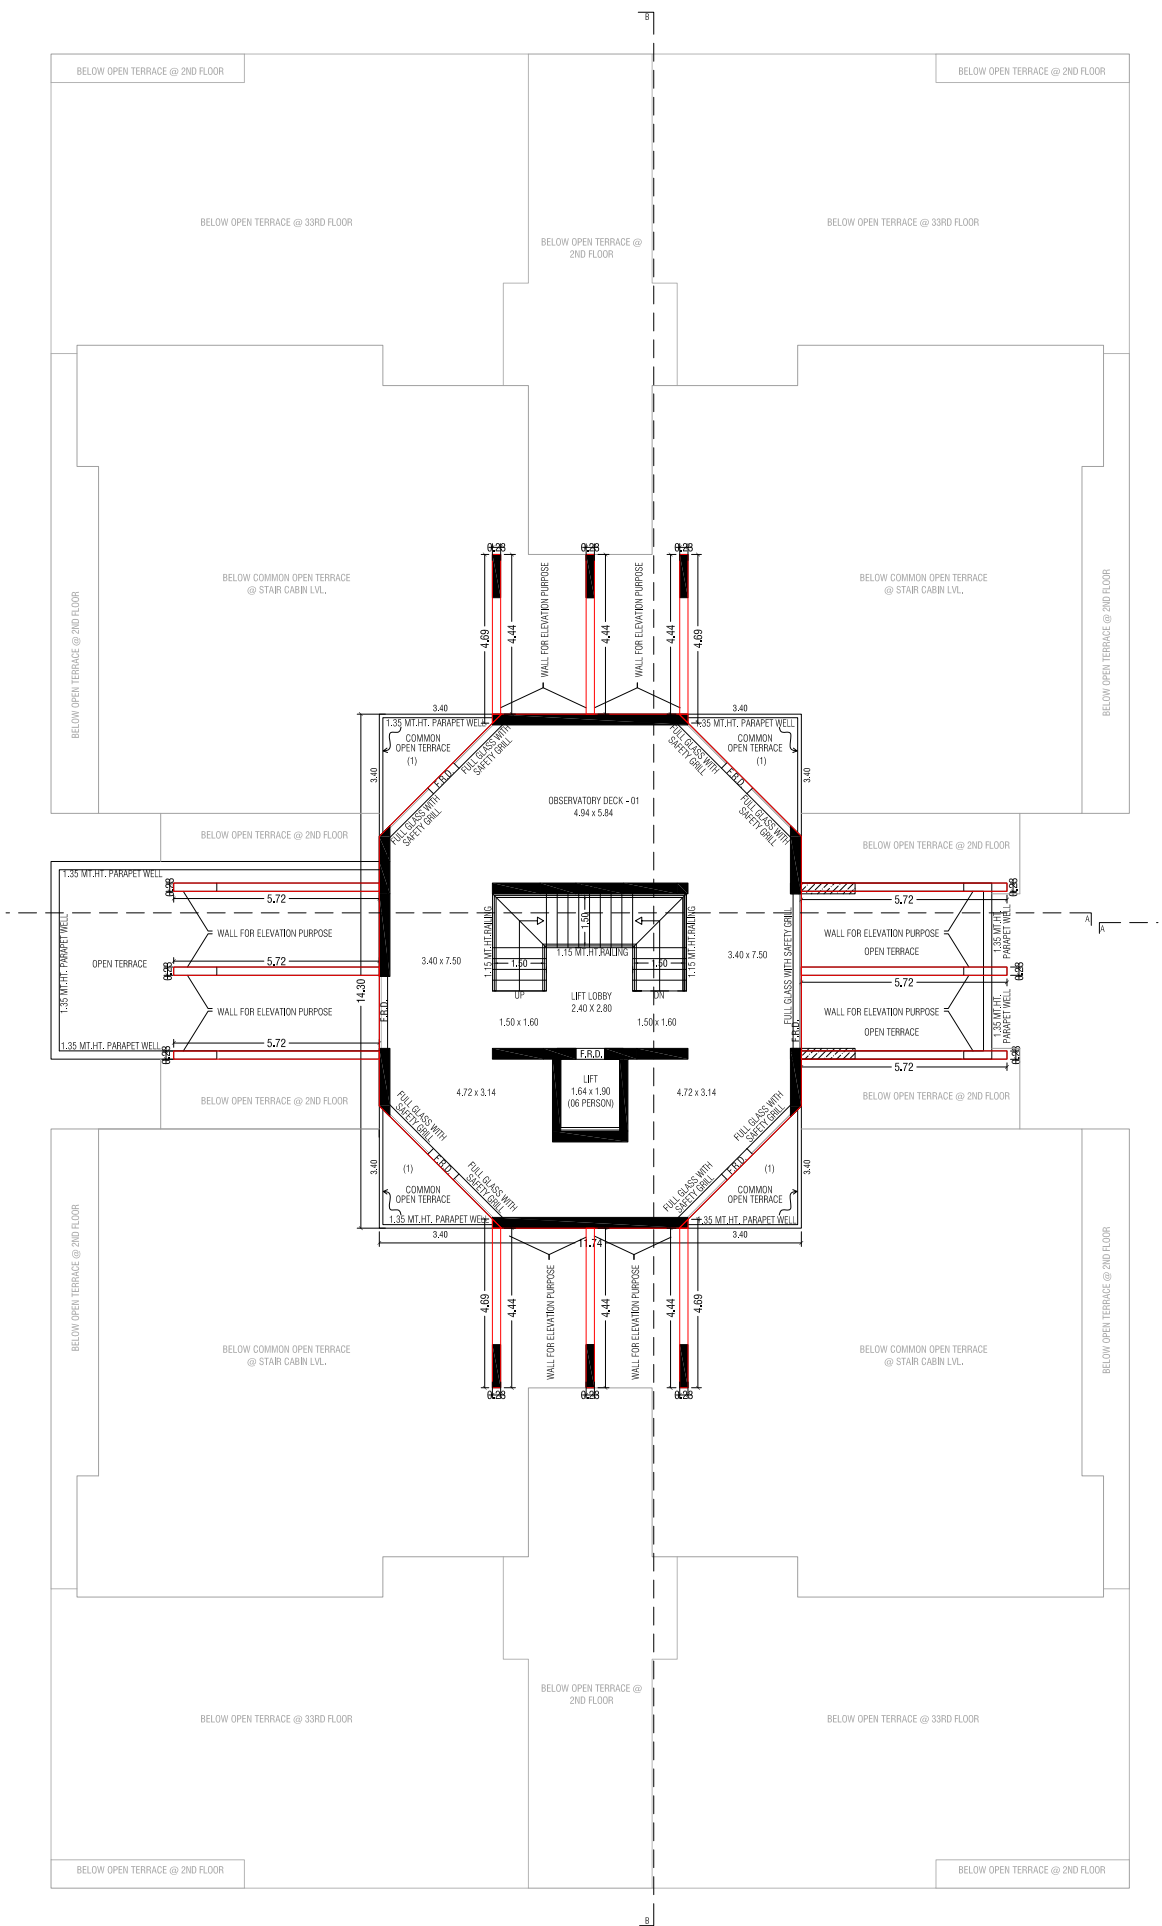


OBSERVATORY DECK - 01 PLAN

OBSERVATORY DECK - 02 PLAN

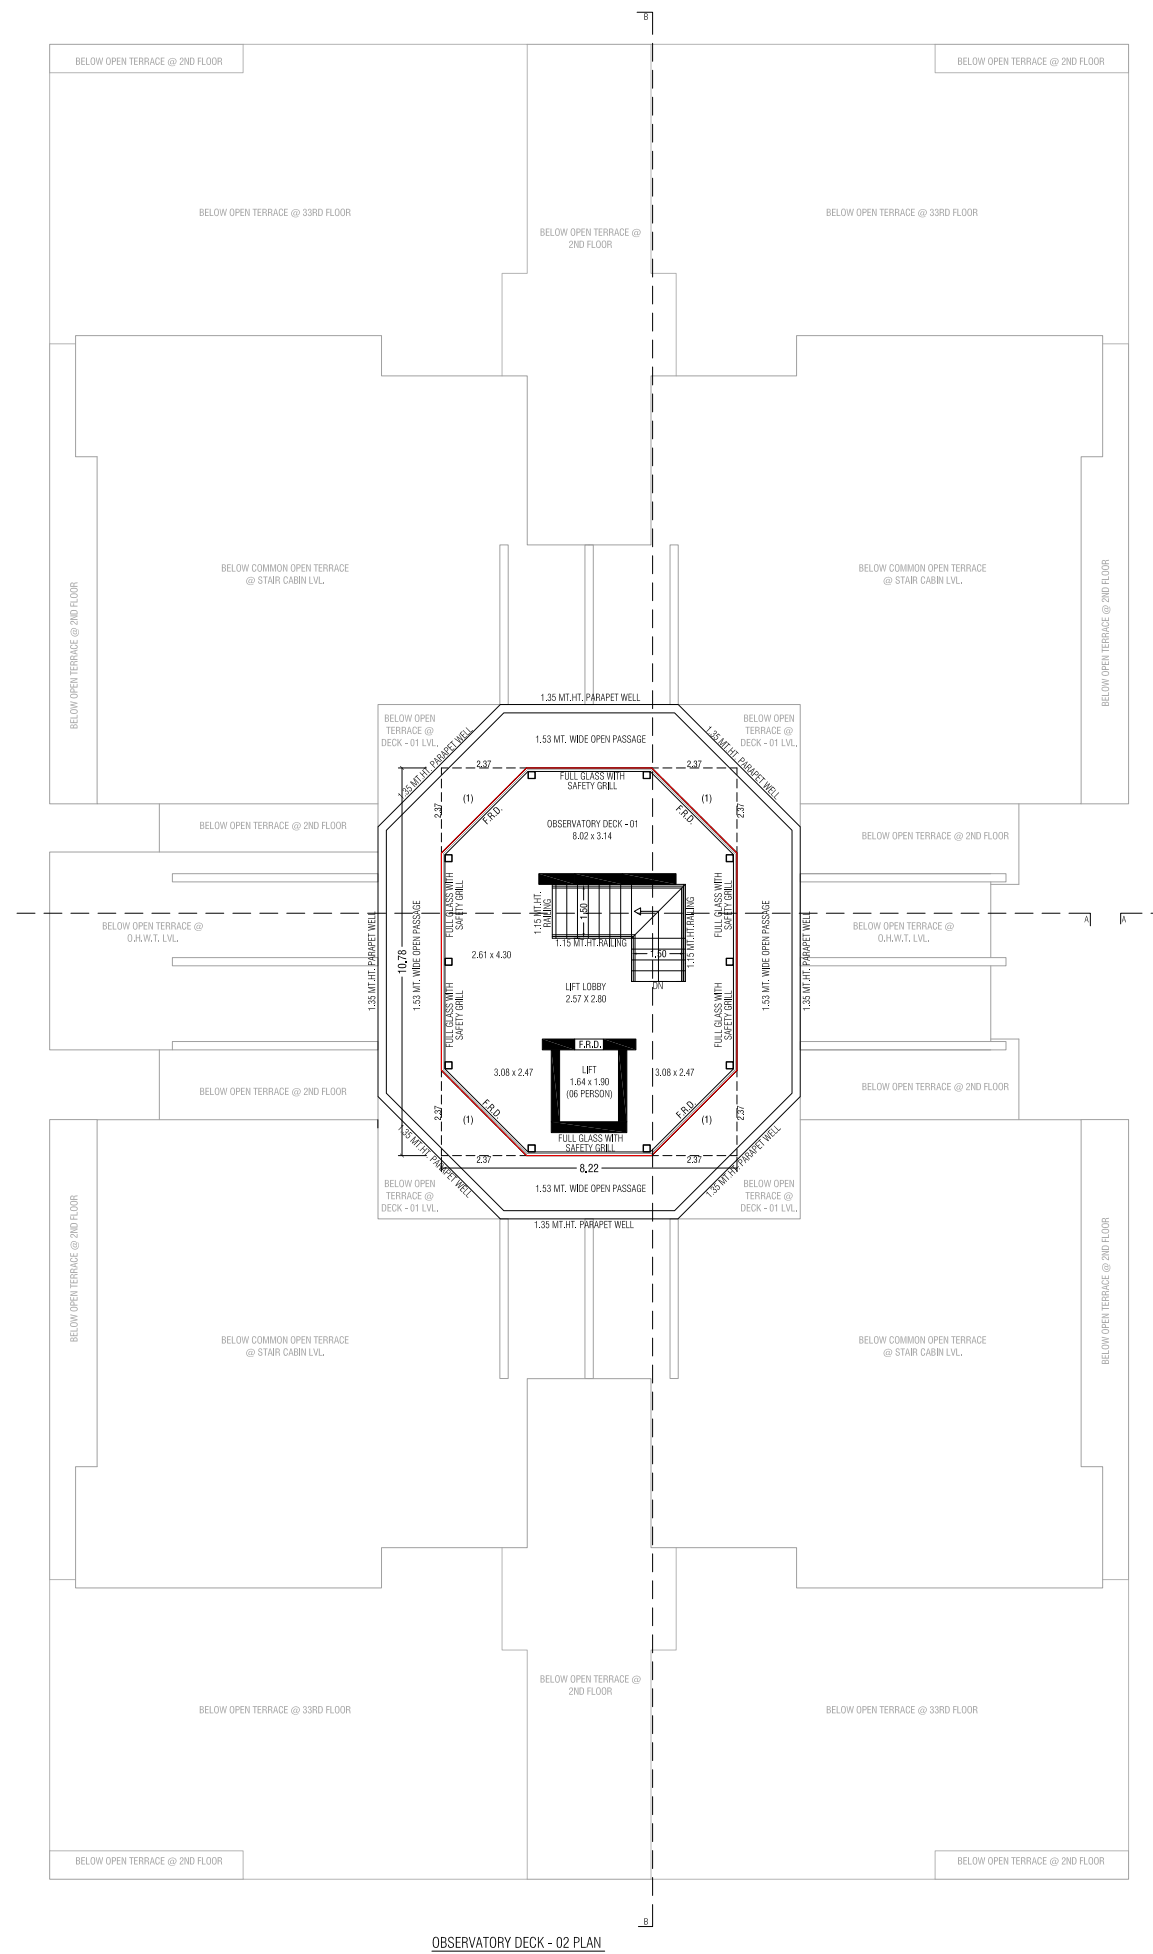

BUILDING SPIRE PLAN

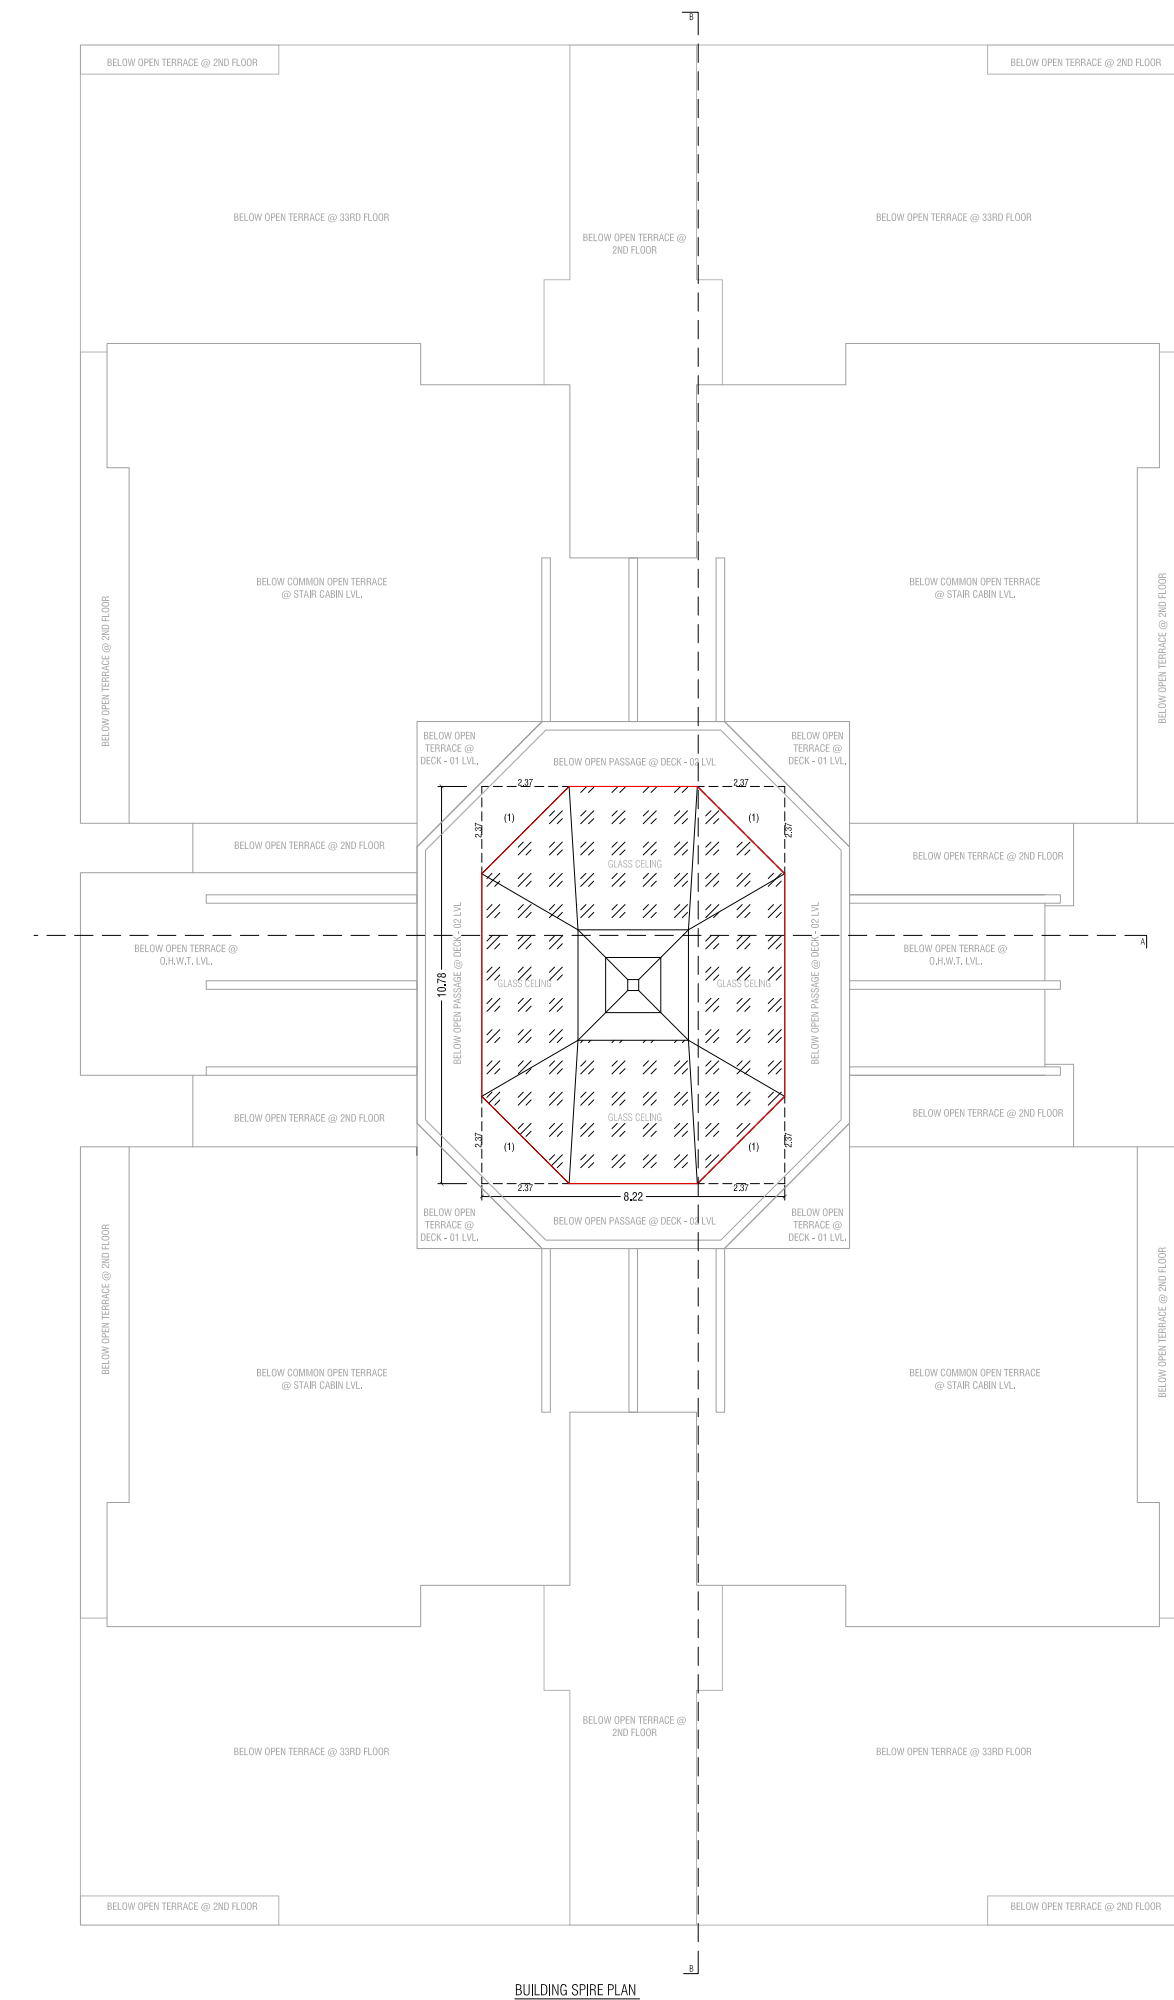



FLOORING

- VITRIFIED TILES FLOORING IN THE DRAWING, LIVING, DINING & KITCHEN.
- VITRIFIED TILES IN ALL BEDROOMS & STORE AREAS.
- ANTI SKID RUSTIC TILE FLOORING FOR DECK.



KITCHEN

- PLATFORM-MIRROR POLISHED GRANITE WITH S.S.SINK
- CERAMIC TILE DADO UP TO THE LINTEL LEVEL.
- KOTA STONE SHELVES IN THE STORE ROOM.



BATHROOMS

- VITRIFIED / CERAMIC / GLAZED TILES DADO UP TO THE LINTEL LEVEL.
- GRANITE / COMPOSITE MARBLE BASIN COUNTERS AND WASH BASINS.
- DOOR FRAME POLISHED STONE OR GRANITE.



DOORS & WINDOWS

- MAIN ENTRANCE WOODEN DOOR & OTHER BEDROOMS FLUSH DOORS.
- DOOR FRAME TEAK OR EQUIVALENT WOOD.
- WINDOWS SILL & JAMS POLISHED STONE OR GRANITE.
- WINDOWS ALUMINUM SECTIONS.



PLUMBING WORK

- C.P.V.C. / U.P.V.C. WATER SUPPLY PIPES & PVC PIPES FOR SOIL WASTE & DRAINAGE SYSTEMS.
- PLUMBING FITTINGS JAGUAR OR EQUIVALENT.
- SANITARY WARE JAGUAR OR EQUIVALENT.



WASH AREA

- ANTI-SKID FLOORING WITH DADO OF CERAMIC/GLAZED TILES UP TO SILL LEVEL.
- PROVISION FOR WASHING MACHINE WITH ELECTRIC AND PLUMBING POINT.



ELECTRICAL

- 3 PHASE CONCEALED WIRING
- ADEQUATE NUMBERS OF POINTS IN ALL ROOMS.
- BRANDED MODULAR SWITCHES.
- PROVISION FOR DTH AND INTERNET POINTS.
- PROVISION FOR ELCB.MCB DISTRIBUTION BOX.



EXTERNAL & INTERNAL FINISHES

- EXTERNAL DOUBLE COAT MALA PLASTER WITH TEXTURE PAINT.
- INTERNAL SINGLE COAT MALA PLASTER WITH PUTTY FINISH.



VRV SYSTEM

- VRV AIR CONDITION SYSTEM IN DRAWING ROOM AND ALL BEDROOMS.

TIMES TRINITY

SITE ADDRESS
TIMES TRINITY, Nr. Abhilekh Villa, Railway Over Bridge,
Shilaj Circle - Thaltej, Ahmedabad, Gujarat 380059.

ARCHITECT


URBAN
SENSE
ARCHITECTS

STRUCTURE



MEP CONSULTANT

transenergy

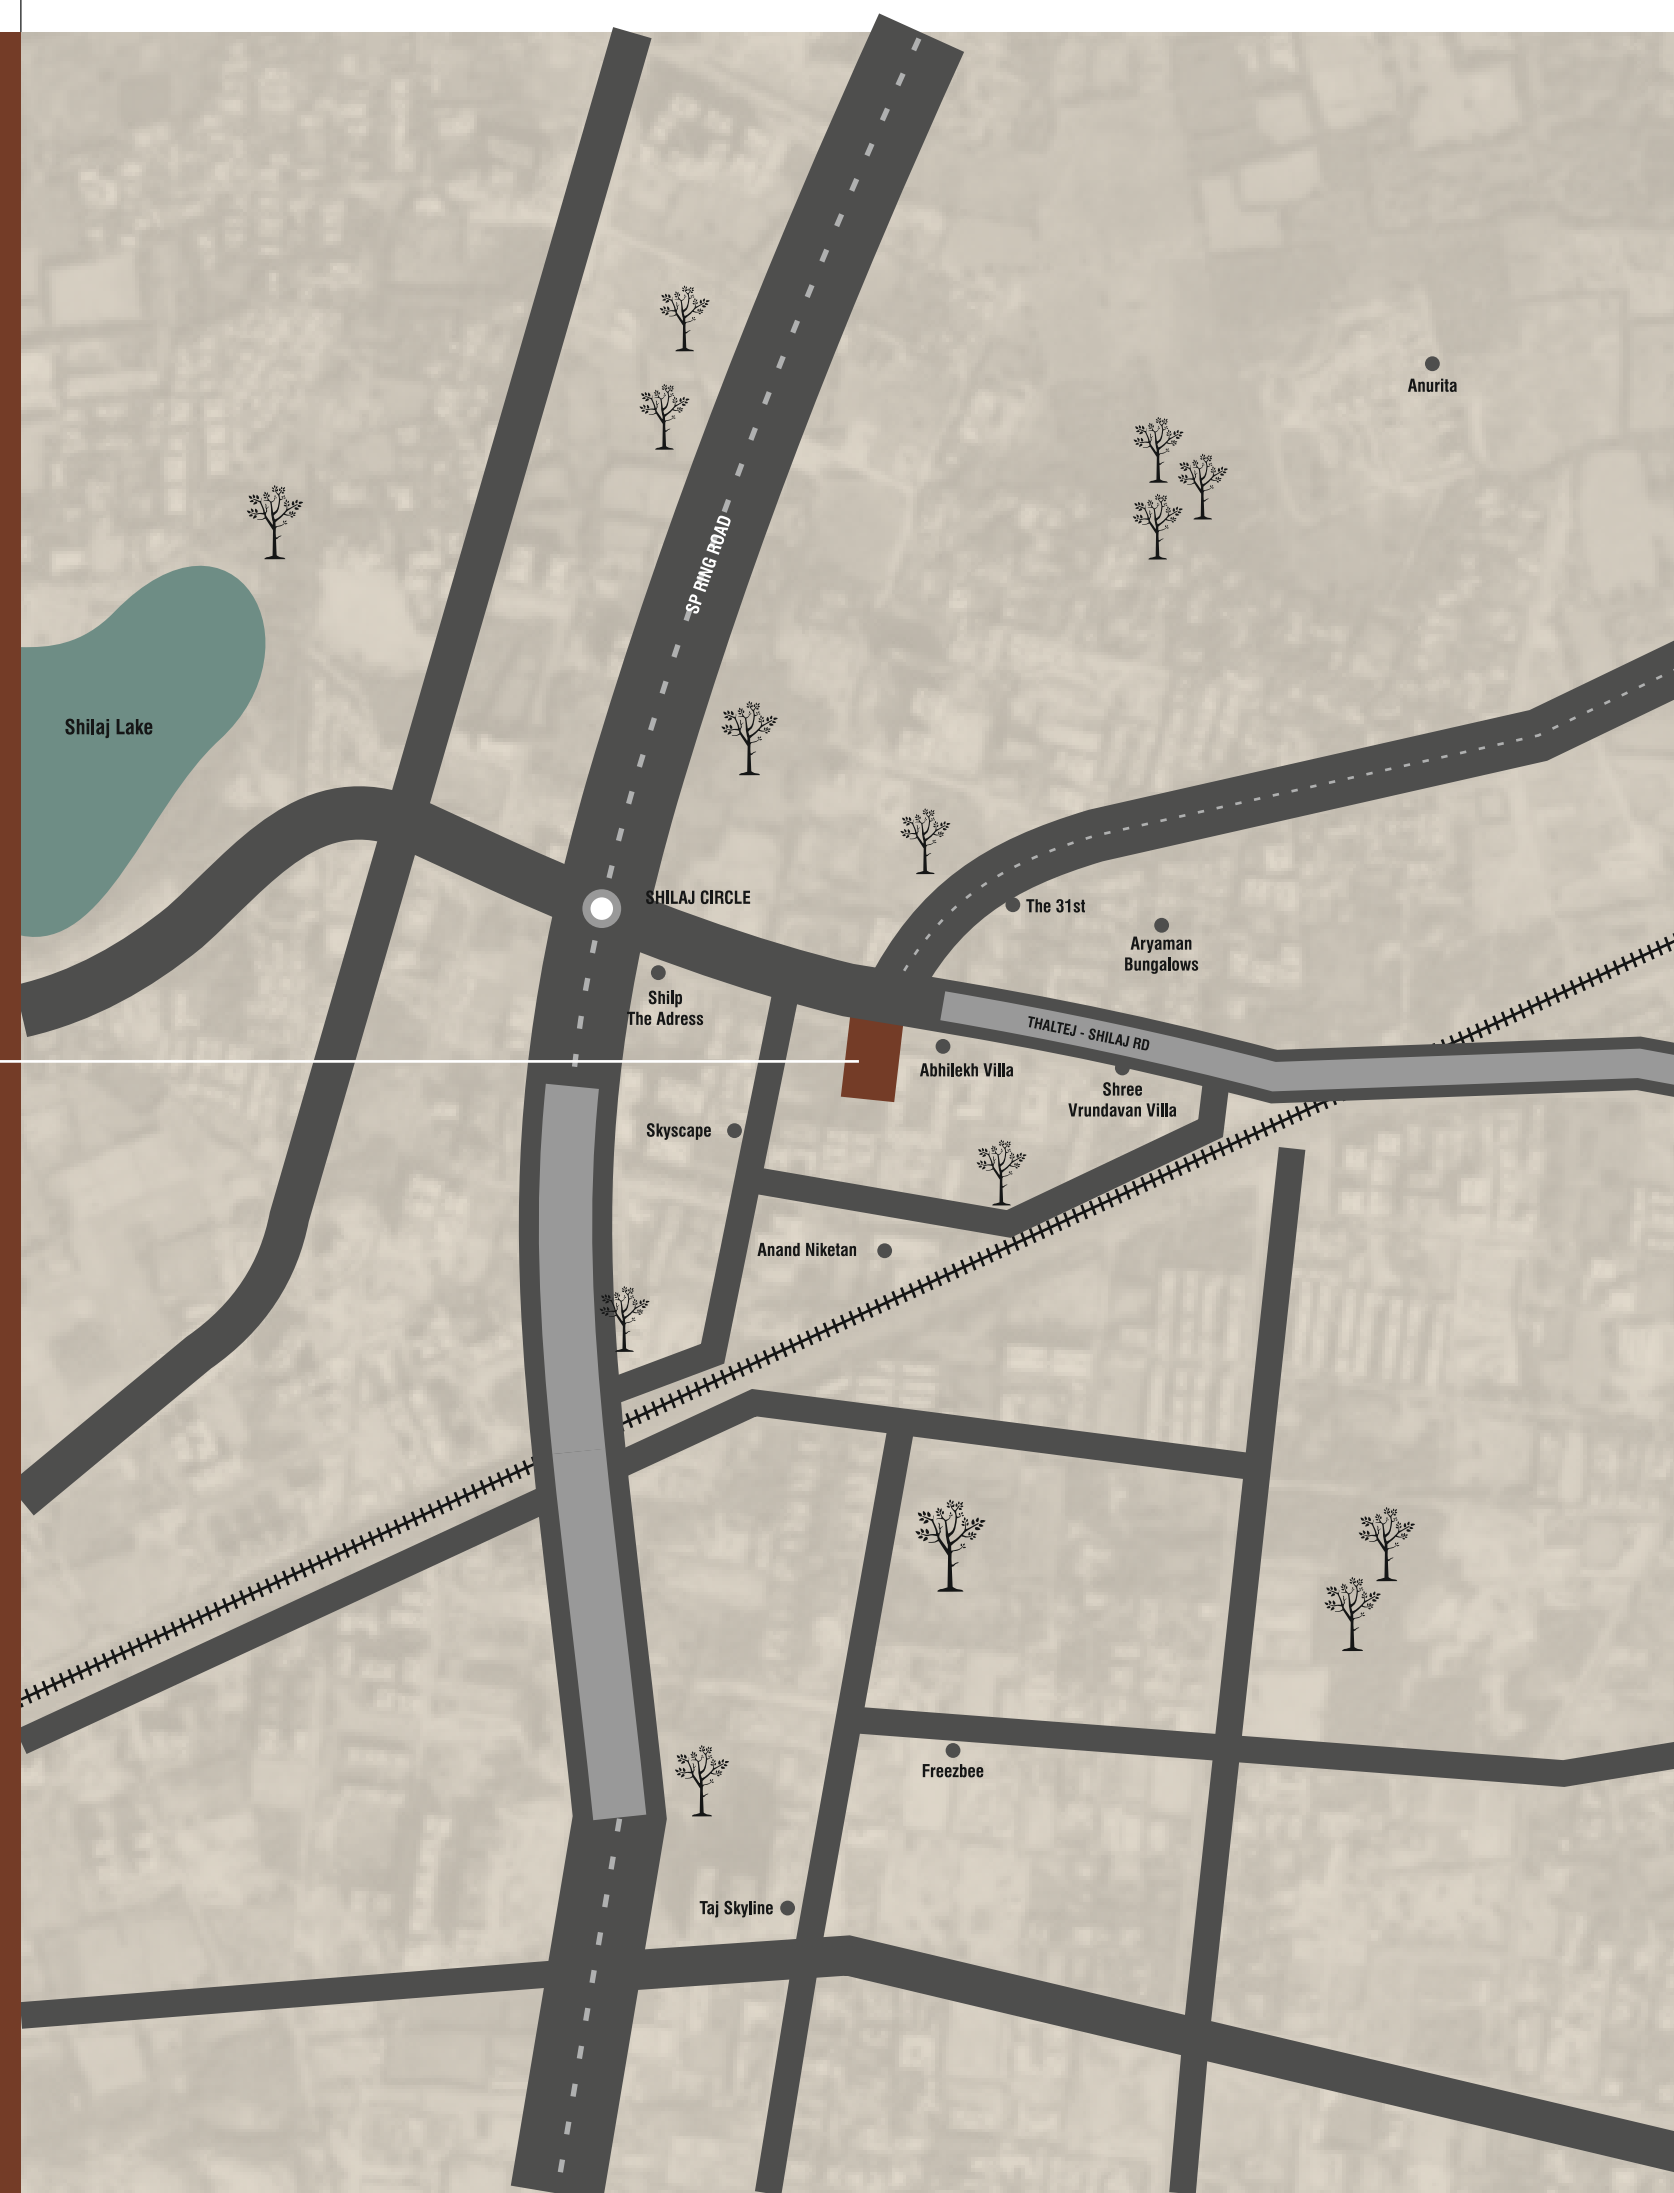

ગુજરાત રિયલ એસ્ટેટ રેગ્યુલેટરી ઓથોરિટીના નિયમ નં. 112, તા. 28.11.2025 ને આધિન

પ્રોજેક્ટનું નામ		TIMES TRINITY		ગુજરાત રેરાના અધિકૃત વેબસાઇટ https://gujrera.gujarat.gov.in	
રેરા રજીસ્ટ્રેશન નંબર		PR/GJ/AHMEDABAD/AHMEDABAD CITY/AHMEDABAD MUNICIPAL CORPORATION/RAA16153/261125/311230			
પ્રમોટરનું નામ		DHARMENDRA D SORATHIYA		<div>વેબસાઇટ પરથી પ્રોજેક્ટ સંબંધિત માહિતી મેળવવામાટે</div> <div></div>	
પ્રમોટરનો અધિકૃત ઇ-મેઇલ આઇ.ડી.		timespremierlp@gmail.com			
પ્રમોટરનો અધિકૃત મોબાઇલ નંબર		+91 8980009595			
ઓથોરાઇઝડ સિગ્નેચરી વ્યક્તિનું નામ		DHARMENDRA D SORATHIYA			
પ્રોજેક્ટનું પૂર્ણ થવાની તારીખ	31-12-2030	પ્રોજેક્ટના બાંધકામનો ઉપયોગ		RESIDENTIAL	
બ્લોક અને ઉપયોગ મુજબ યુનિટોની સંખ્યા	બ્લોક નંબર	દુકાનોની સંખ્યા	ઓફીસોની સંખ્યા	રહેઠાણની સંખ્યા	
	A	0	0	116	
પ્રોજેક્ટના સ્પેસિફિકેશનની વિગત FLOORING VITRIFIED TILES IN THE DRAWING,LIVING,DINING,KITCHEN,VITRIFIED TILES IN ALL BEDROOMS AND STORE AREA, ANTIKID RUSTIC TILES FLOORING FOR DECK,BATHROOM,VITRIFIED CERAMIC GLAZED TILES DEDD UP TO THE LINTEL LEVEL, DOOR FRAME POLISHED STONE OR GRANITE, DOORS & WINDOWS-MAIN ENTRANCE WOODEN DOORS AND OTHERS DOORS FLUSH DOORS,PLUMBING WORK-CPVC, UPVC,WATER SUPPLYS PIPES AND PVC PIPES FOR DDIL WEST, PLUMBING FITTING - JAGUAR OR EQUIVALENT,SAME SANITARY WARE, WASH AREA-ANTIISKD FLOORING WITH DADO CERAMIC GLAZE TILES UP TO SILL LEVEL,VRV SYSTEM, EXTERNAL FINISHED IN TEXTURE WITH PAINT, INTERNAL PLASTER SINGLE COAT MALA PLASTER WITH PUTTY,ELECTRICAL-3 PHASE CONCEALED WIRING ADEQUATE NUMBERS OF POINTS, BRANDED MODULAR SWITCHES,LECB,MCB.					
પ્રોજેક્ટની એમેનિટીઝની વિગત ENTRANCE LOUNGE, COMMON PLOT, VISITOR PARKING , DRIVERS LOUNGE SWIMMING POOL, SPLASH POOL, DECK AREA, INDOOR GAMES, INDOOR GYM, LIBRARY & CO-WORKING SPACE					
પ્રોજેક્ટના રેરા કલેક્શન બેન્ક એકાઉન્ટનું નામ		TIMES PREMIER LLP			
પ્રોજેક્ટના રેરા એકાઉન્ટ બેન્ક એકાઉન્ટ નંબર		XXXX XXXX XXX 6862			
પ્રોજેક્ટ લોનની વિગત					
પ્રોજેક્ટ લોન આપનાર બેંકનું નામ		APPLIED TO STATE BANK OF INDIA BUT YET NOT SANCTIONED			
પ્રોજેક્ટ લોનની રકમ		પ્રોજેક્ટ લોન લીધી તારીખ			

એલોટીઓ ને જાહેર સૂચના

- આ પ્રોજેક્ટમાં બુકિંગ કરાવનાર વ્યક્તિએ બુકિંગ પેટે આપવાના થતા નાણા (TIMES PREMIER LLP) ના નામના ચેકથી જ અપવાદના રહેશે.
- આ પ્રોજેક્ટમાં બુકિંગ કરાવનાર વ્યક્તિએ, અમલે સુનિશ્ચીત રીતે 90% નાણાઓ વધારે નાણા ચુકવેલ હોય, તો પ્રોજેક્ટને અને એલોટીઓને, વધુ નાણાની ચુકવણી અગર, રેરાની વેબ સાઇટ ઉપર પ્રસિદ્ધ કરવામાં આવેલ નિયત મુસદ્દા અનુસાર, રજીસ્ટર્ડ એક્ટીવિટી ફોર સેલ (AFS) અમુક કરવાનો રહેશે.
- ઉપર જણાવેલ તમામ વિગતો પ્રમોટર દ્વારા ગુજરાત રેરા સમક્ષ રજૂ કરેલ દસ્તાવેજો મુજબની જ છે, તેમ છતાં કોઈ ચાકુર આ વિગતોની ચકાસણી કરવા ઇચ્છુક હોય તો, ઉપર દર્શાવેલ કમ્પ્લેક્સ ફોડ સેન કરવાથી, અથવા ગુજરાત રેરાની અધિકૃત વેબ સાઇટ ઉપરથી માહિતી મેળવી શકો.
- આ પ્રોજેક્ટની પ્રાપ્તિ માટે પ્રમોટરે ગુજરાત રેરાની વેબ સાઇટ ઉપર અપલોડ કરેલ વિગતો ઉપર દર્શાવેલ કમ્પ્લેક્સ ફોડ સેન કરવાથી, અથવા ગુજરાત રેરાની અધિકૃત વેબ સાઇટ ઉપરથી જાણી શકાશે.
- આ પ્રોજેક્ટની પ્રાપ્તિ, બુકિંગ કરાવેલ સુનિશ્ચીત રીતે, બુકિંગ પેટે આપેલા નાણા, કે અન્ય કોઈ માન્ય ને તે એલોટીને ફરીયાદ હોય તો, ગુજરાત રેરાની અધિકૃત વેબ સાઇટ ઉપર જઈને, નિયત ફોડ સેન રીતે, નિયત મુસદ્દા અનુસાર વિગતો/પુરાવા રજૂ કરીને ફરીયાદ દાખલ કરી શકશે.

કુલમ થી

ગુજરાત રીયલ એસ્ટેટ રેગ્યુલેટરી ઓથોરિટી