







TRINITY SK

BASEMENT 1

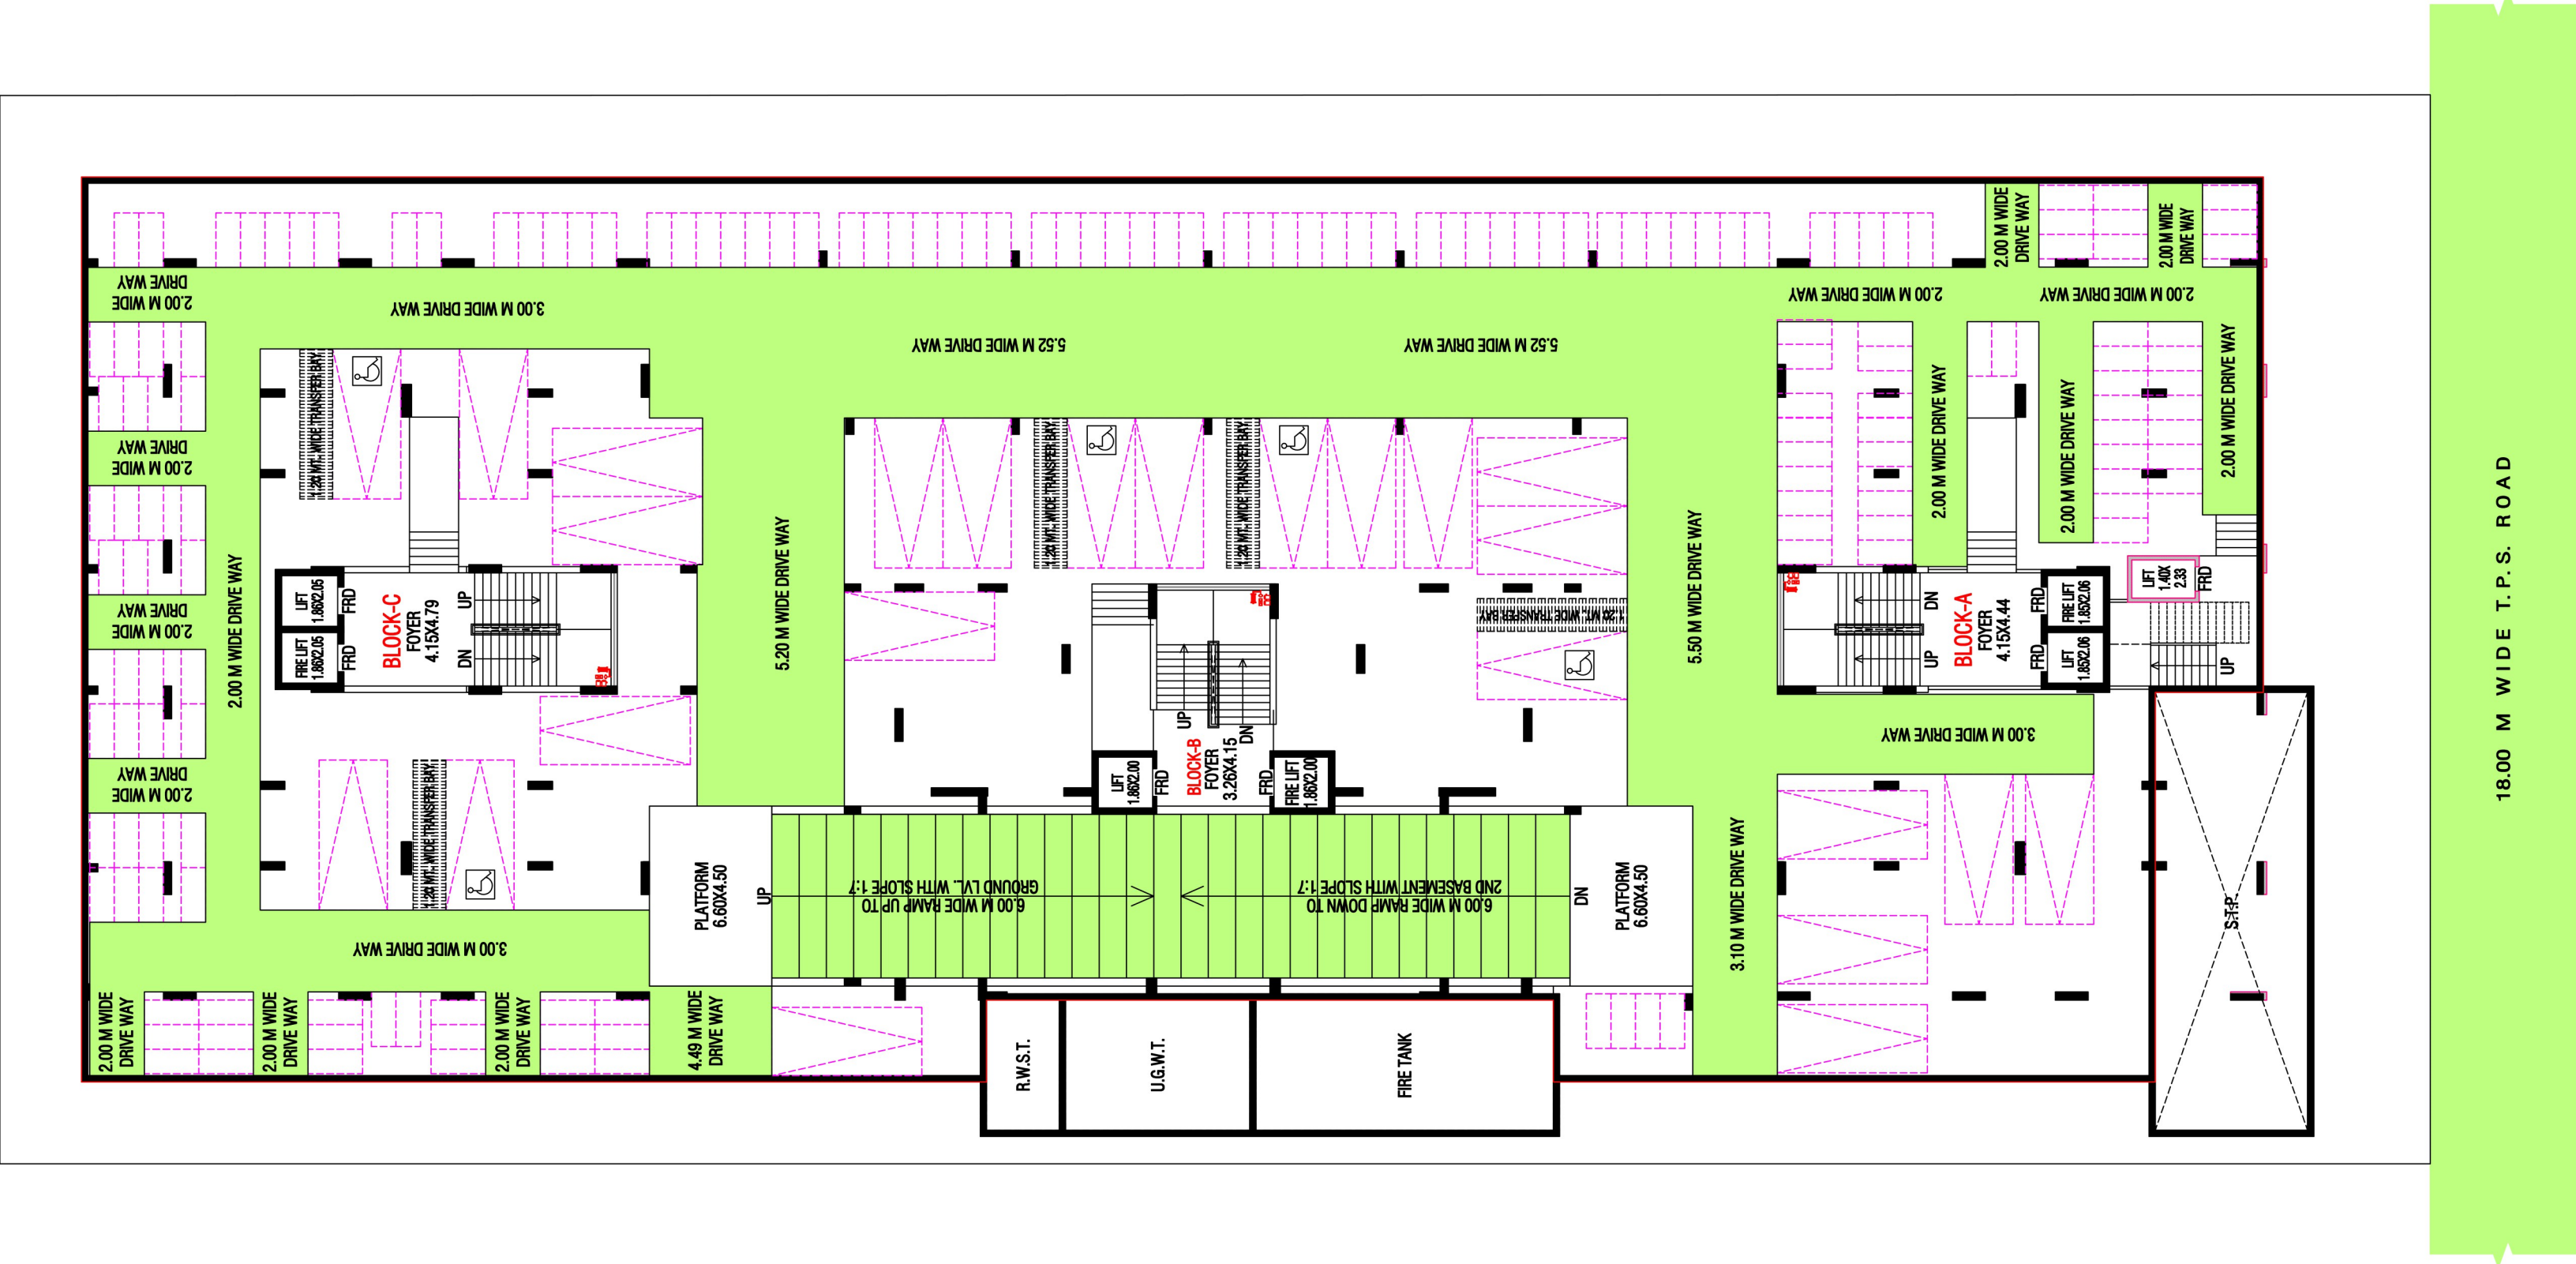


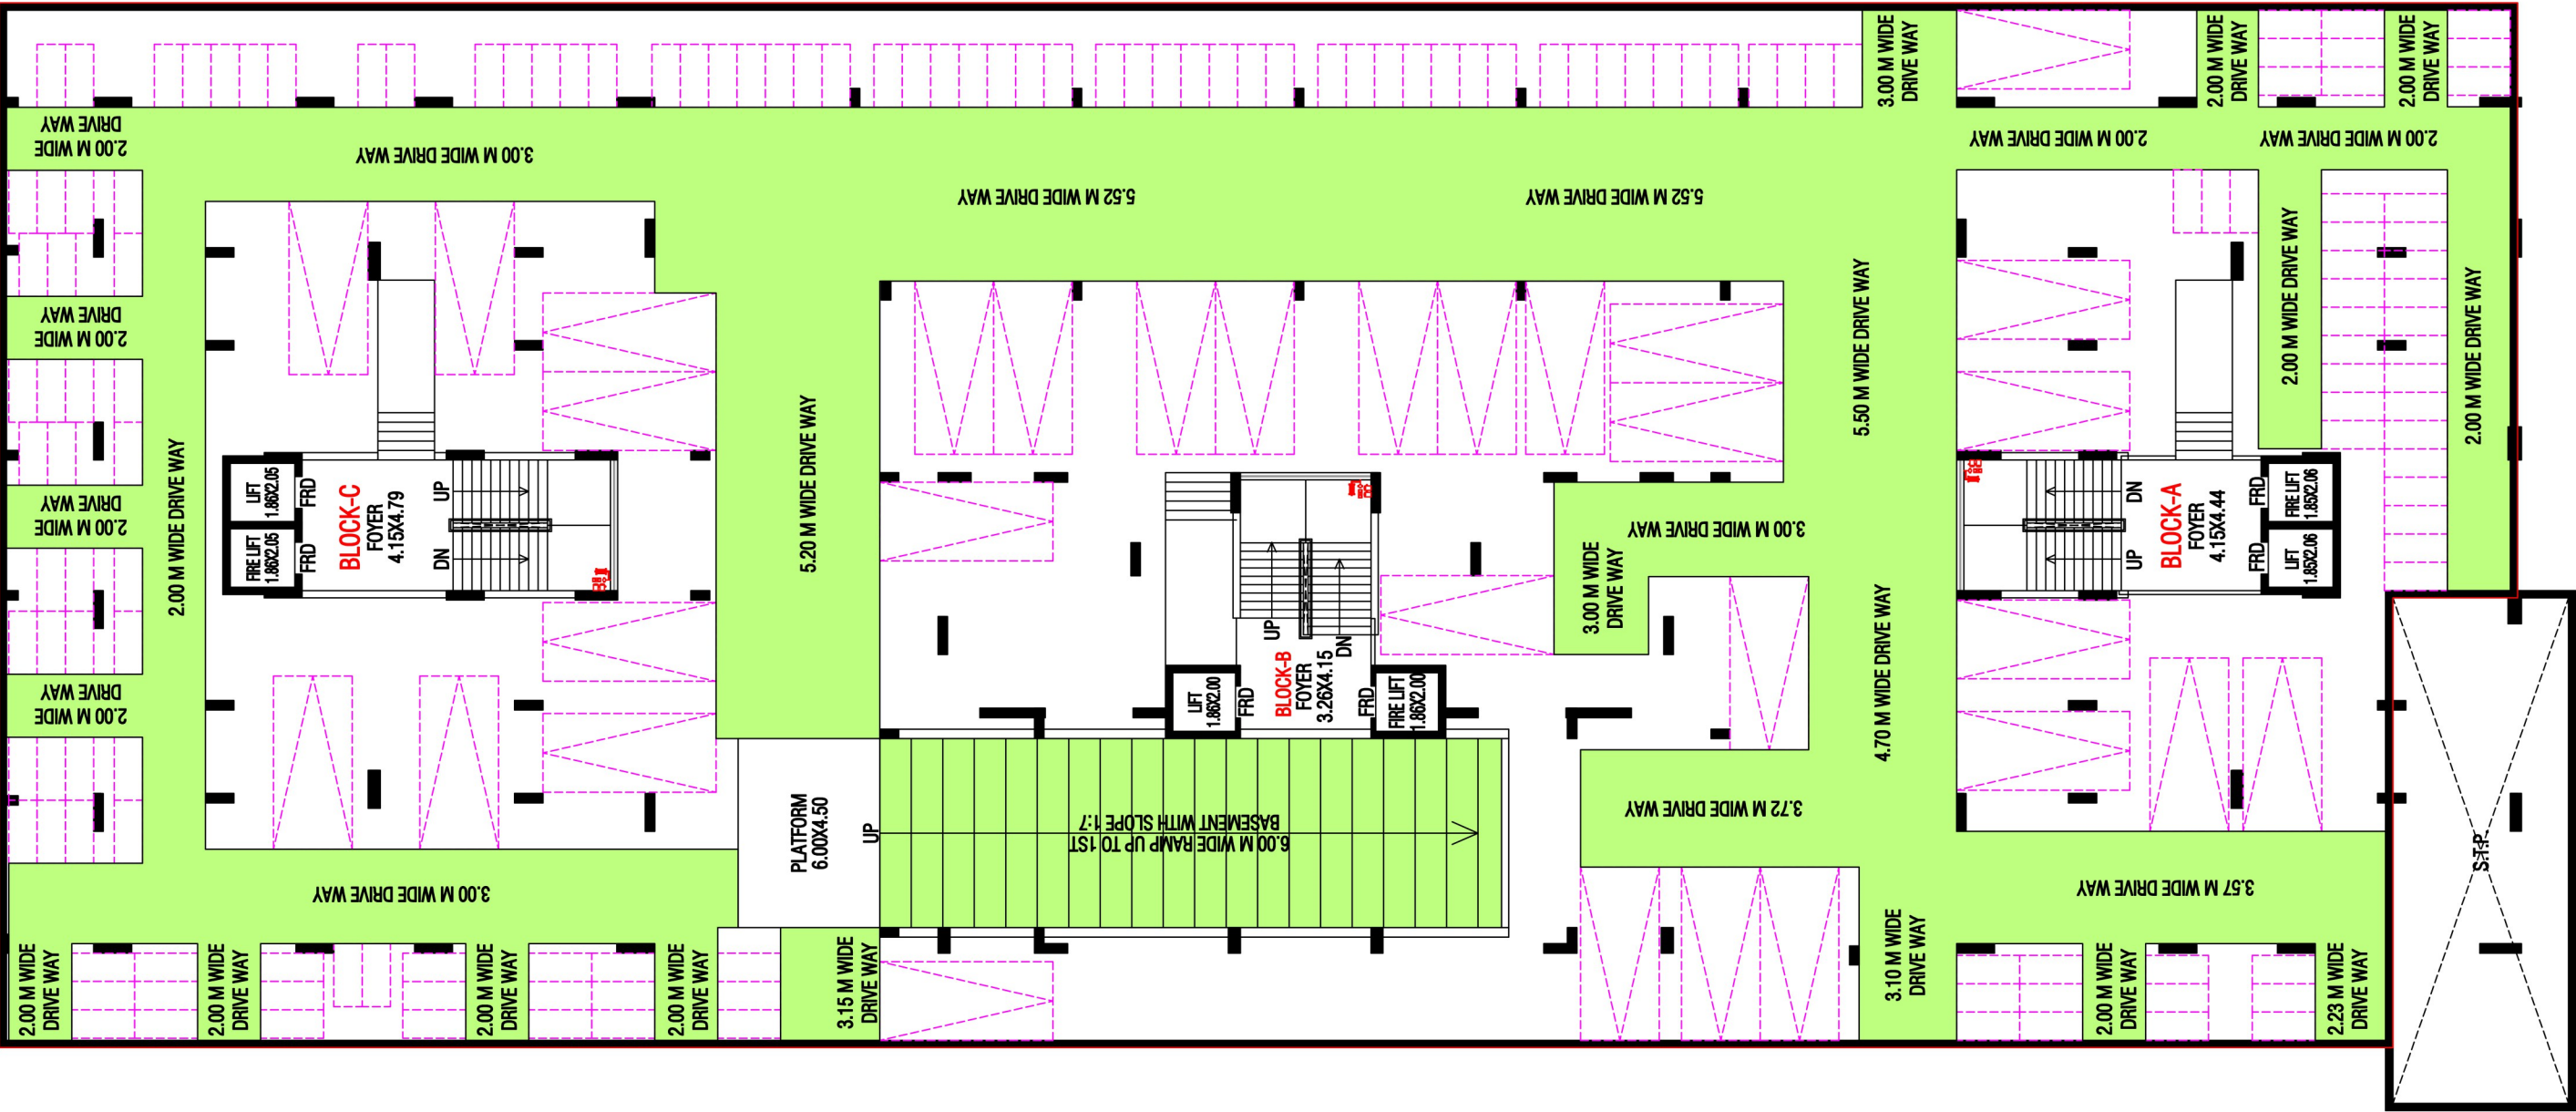


18.00 M WIDE T.P.S. ROAD





FIRST FLOOR

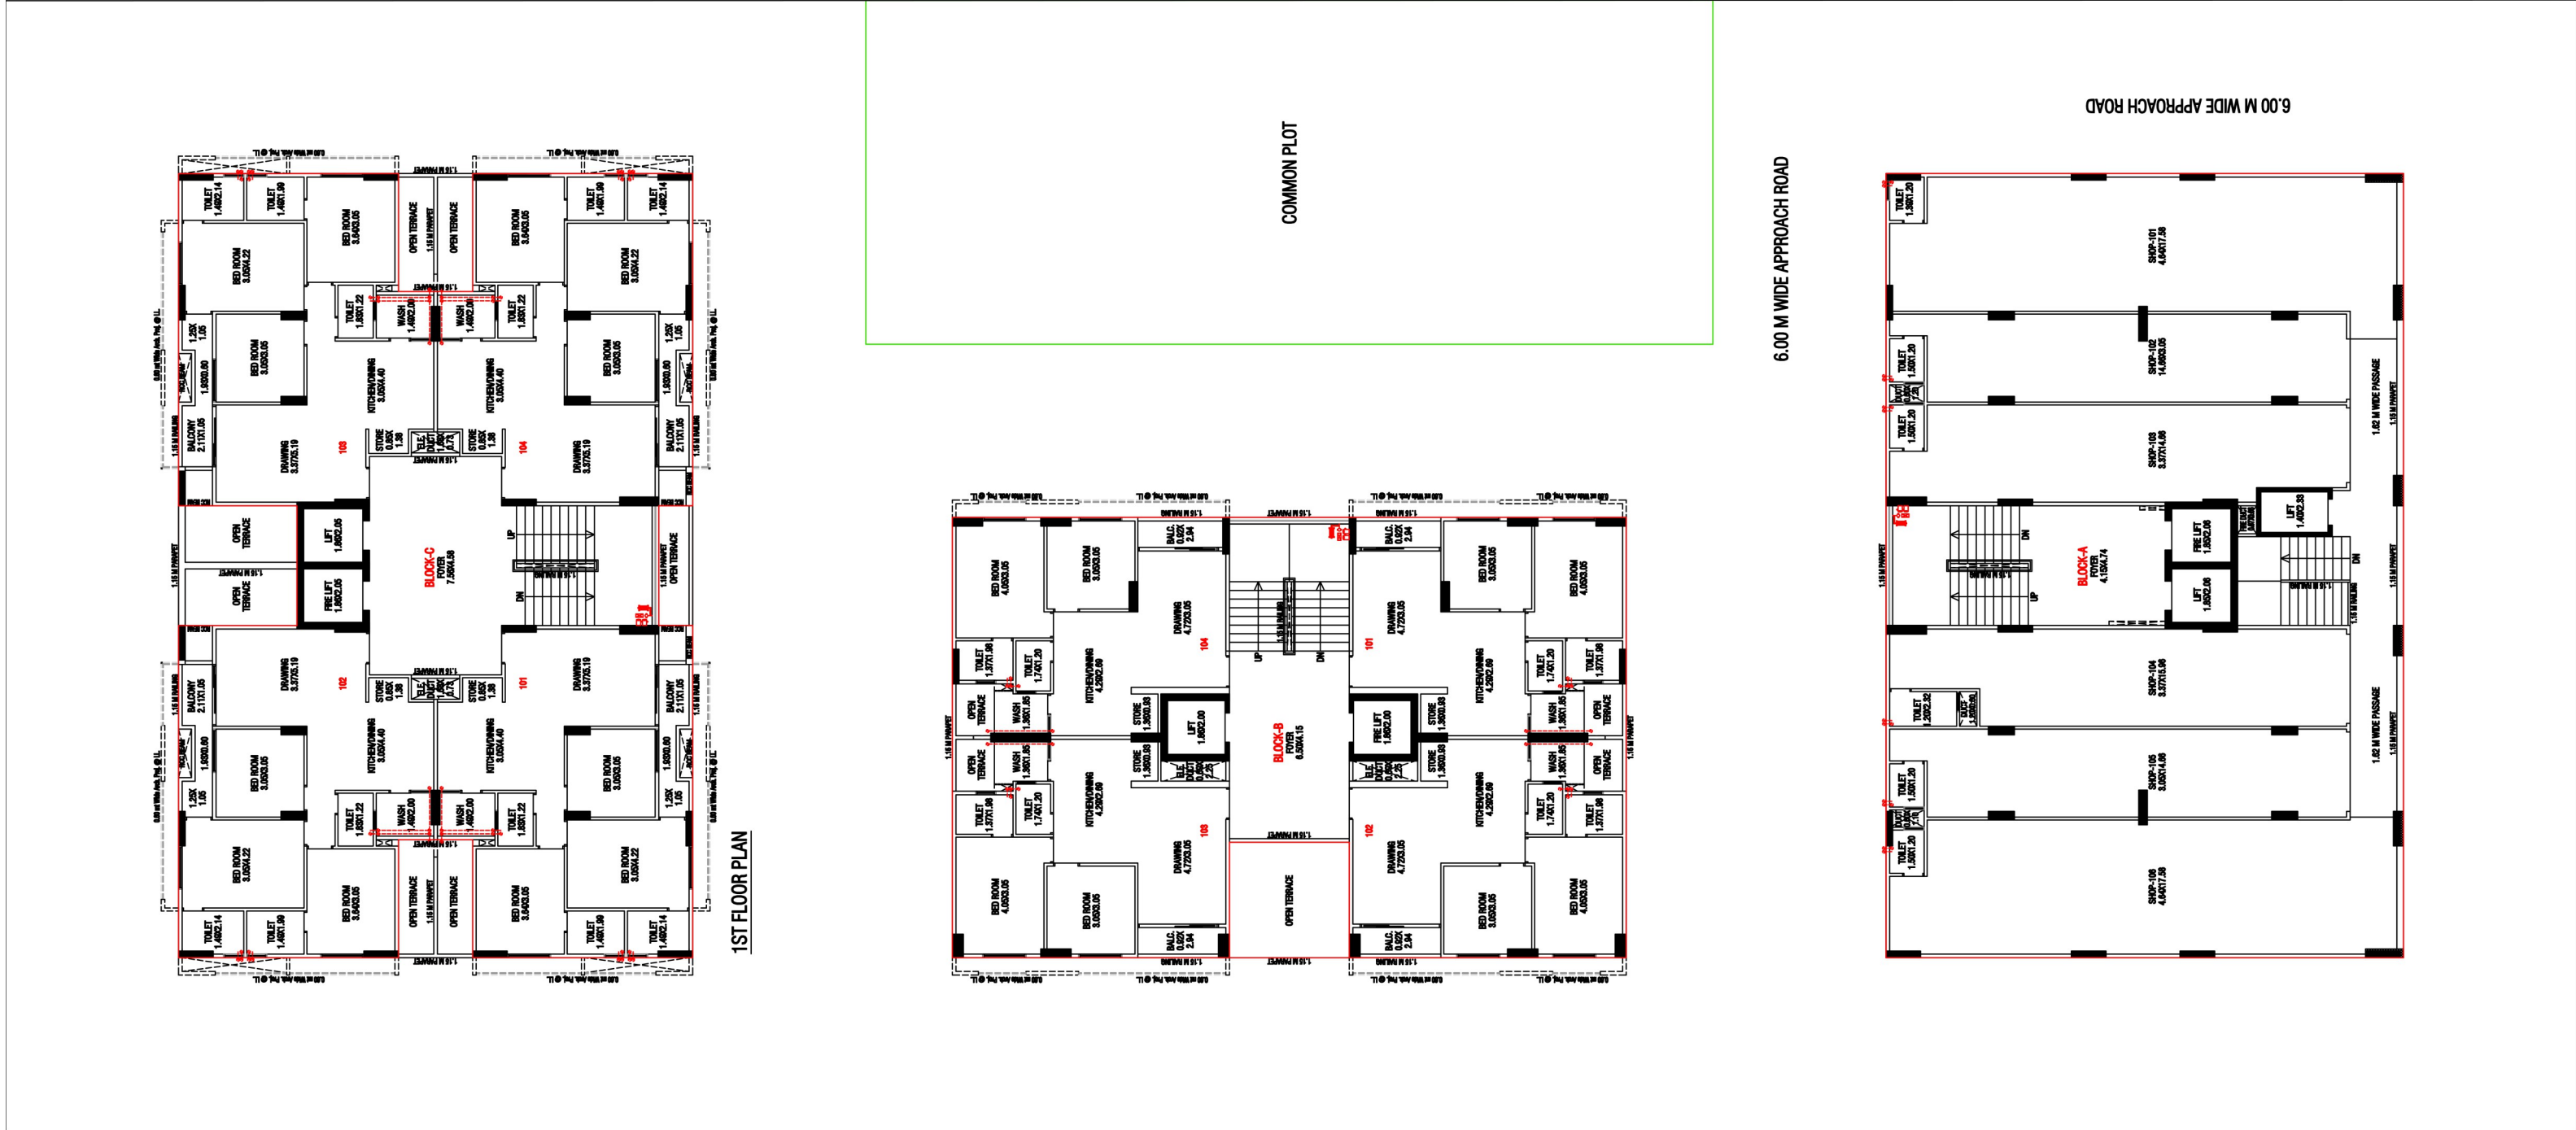

TYPICAL FLOOR

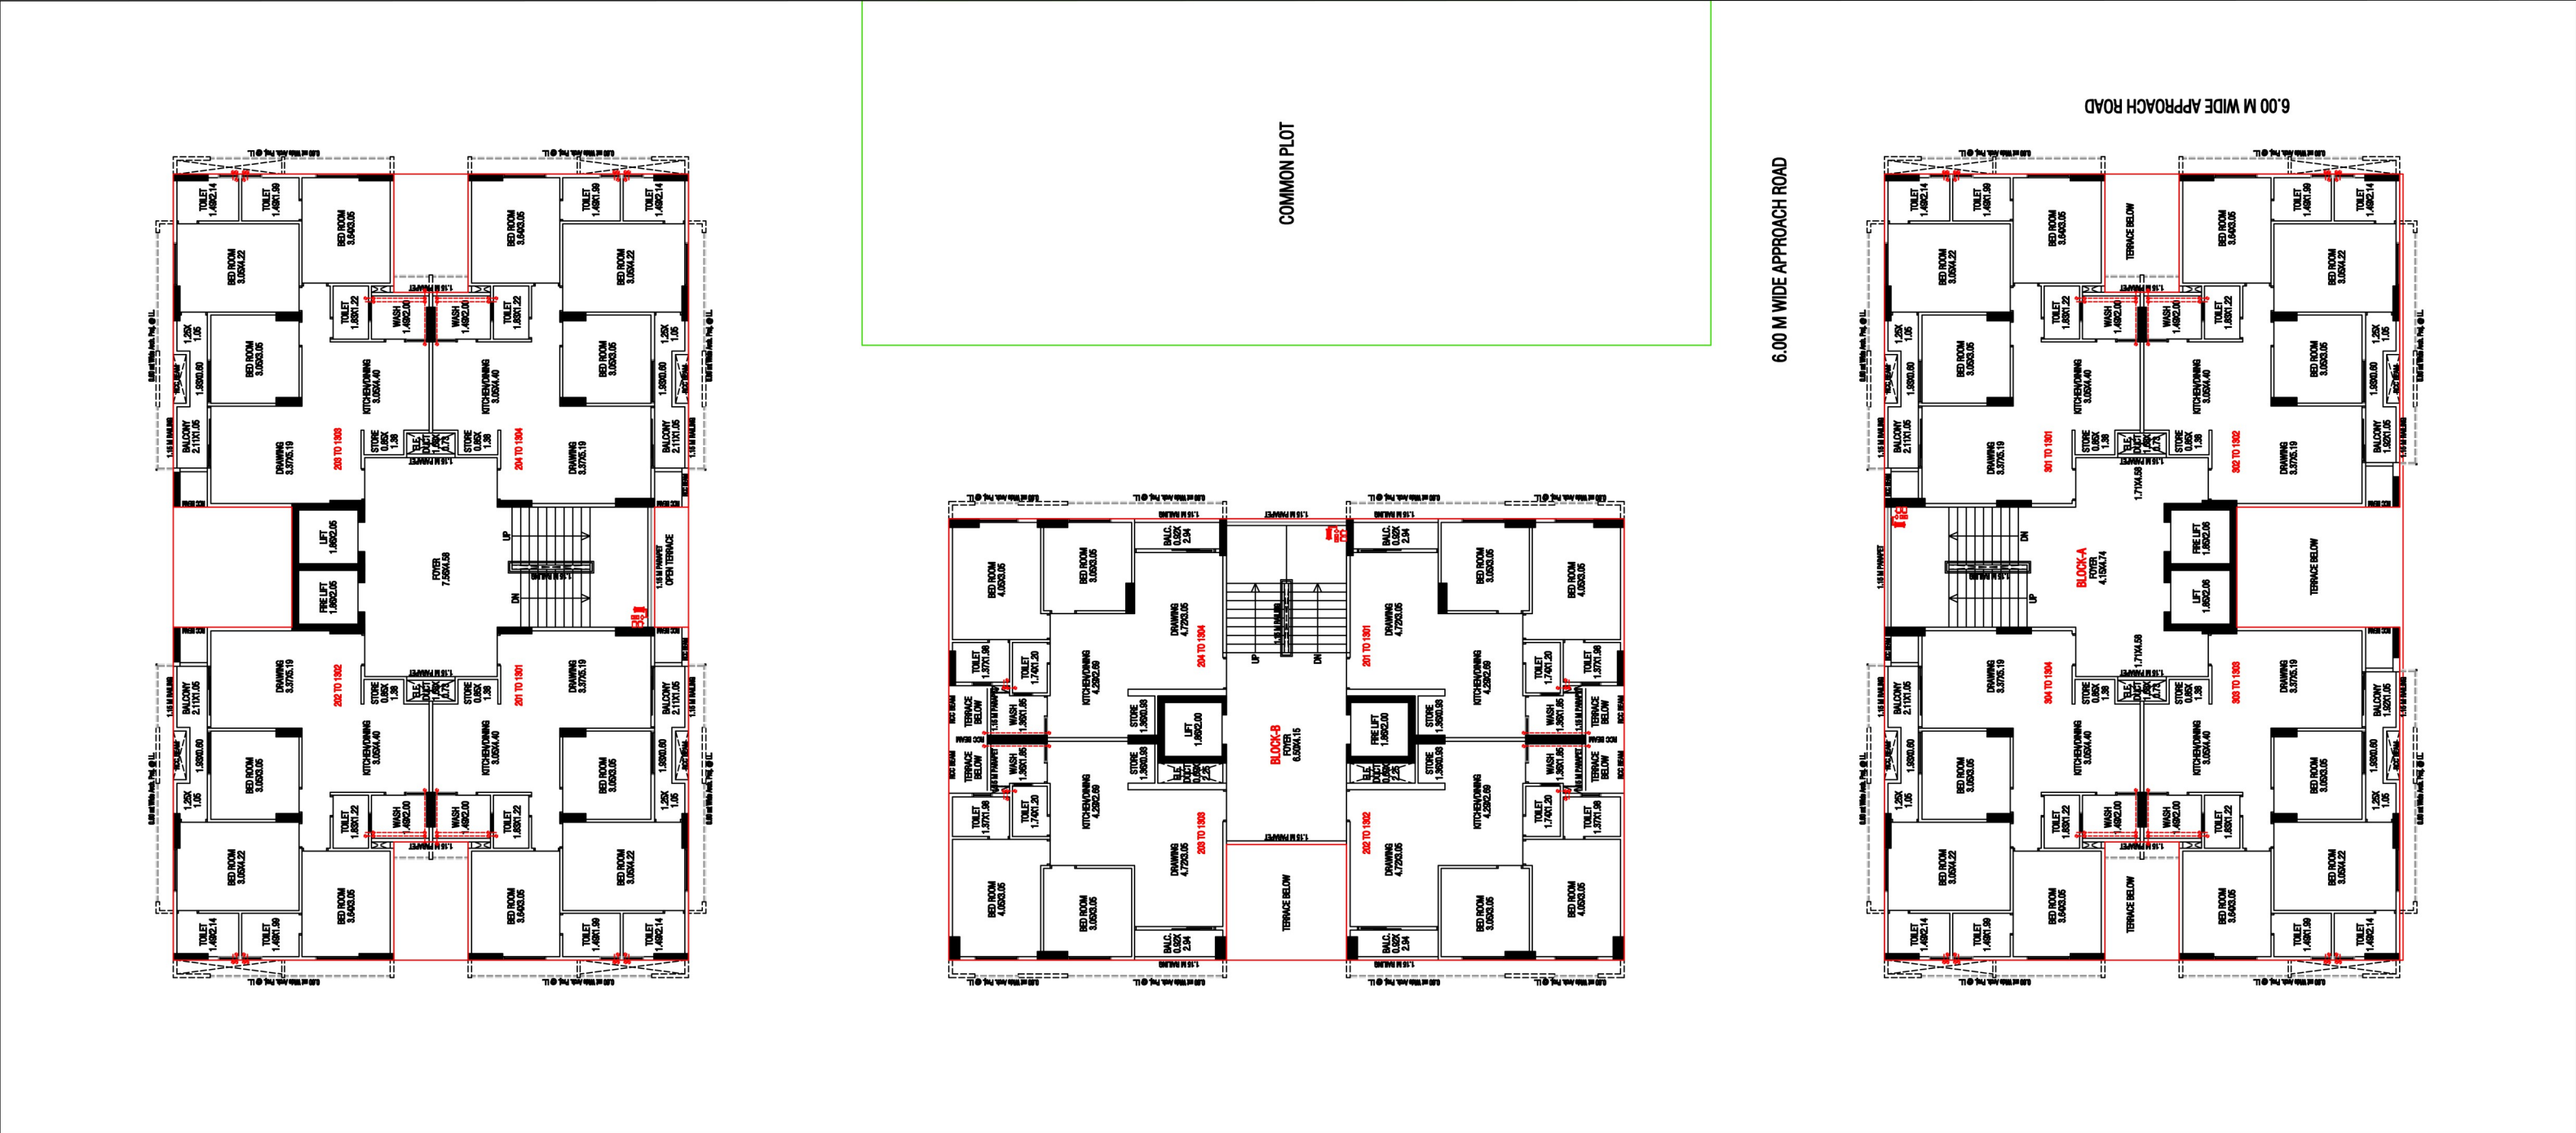

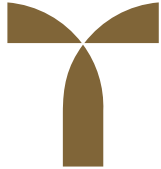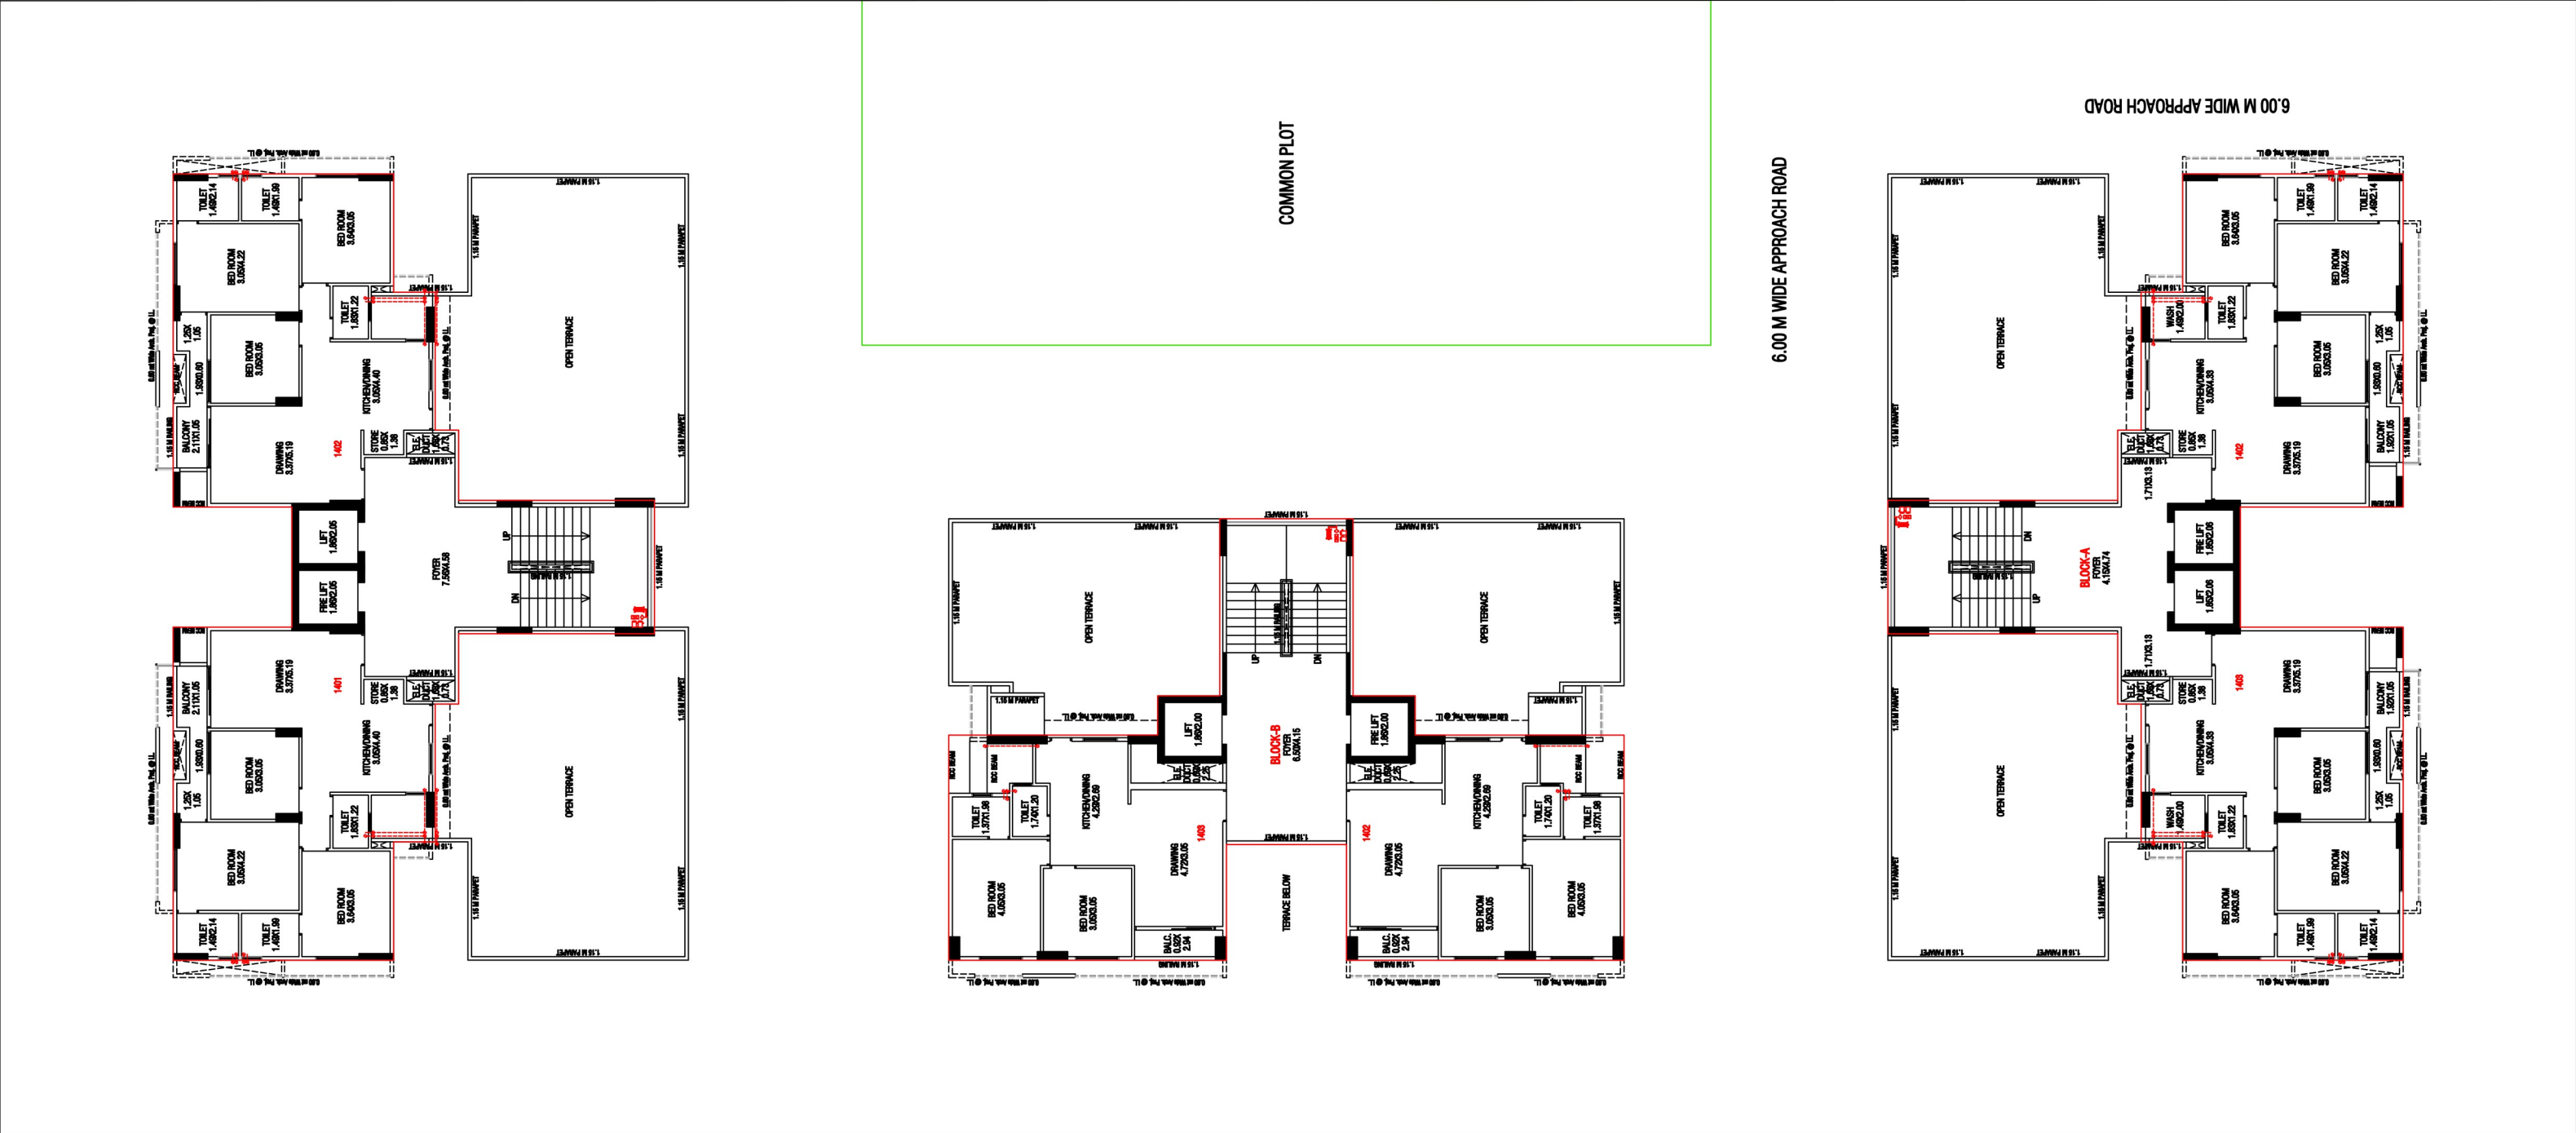



## WALL FINISH

- INTERNAL: SMOOTH FINISH MALA PLASTER WITH PUTTY.
- EXTERNAL: DOUBLE COAT SAND FACED PLASTER OR TEXTURE FINISH.

## FLOORING

- VITRIFIED TILES FLOORING IN ALL ROOMS.

## KITCHEN

- STANDING POLISHED NATURAL GRANITE KITCHEN PLATFORM WITH SINK & GLAZED TILES DADO ABOVE THE PLATFORM UP TO LINTEL LEVEL.

## DOORS

- DECORATIVE MAIN DOOR HAVING LOCK OF REPUTED COMPANY.
- INTERNAL LAMINATED FLUSH DOORS

## WINDOWS

- ALUMINIUM SECTION SLIDING WINDOWS WITH GLASS & STONE JAMS.

## TOILET

- CERAMIC TILES FLOORING IN ALL TOILETS, GLAZED TILES DADO.

## PLUMBING


- CONCEALED PLUMBING OF GOOD QUALITY UPVC & CPVC PIPES, C.P. FITTINGS & SANITARY WARE OF REPUTED BRAND.

## ELECTRIFICATION

- METER + MCB & ELCB TRIPPER WITH CONCEALED WIRING AND ADEQUATE POINTS WITH QUALITY FITTINGS.

## PAINT

- EXTERIOR ACRYLIC PAINT.
- INTERNAL WALLS PUTTY FINISH.

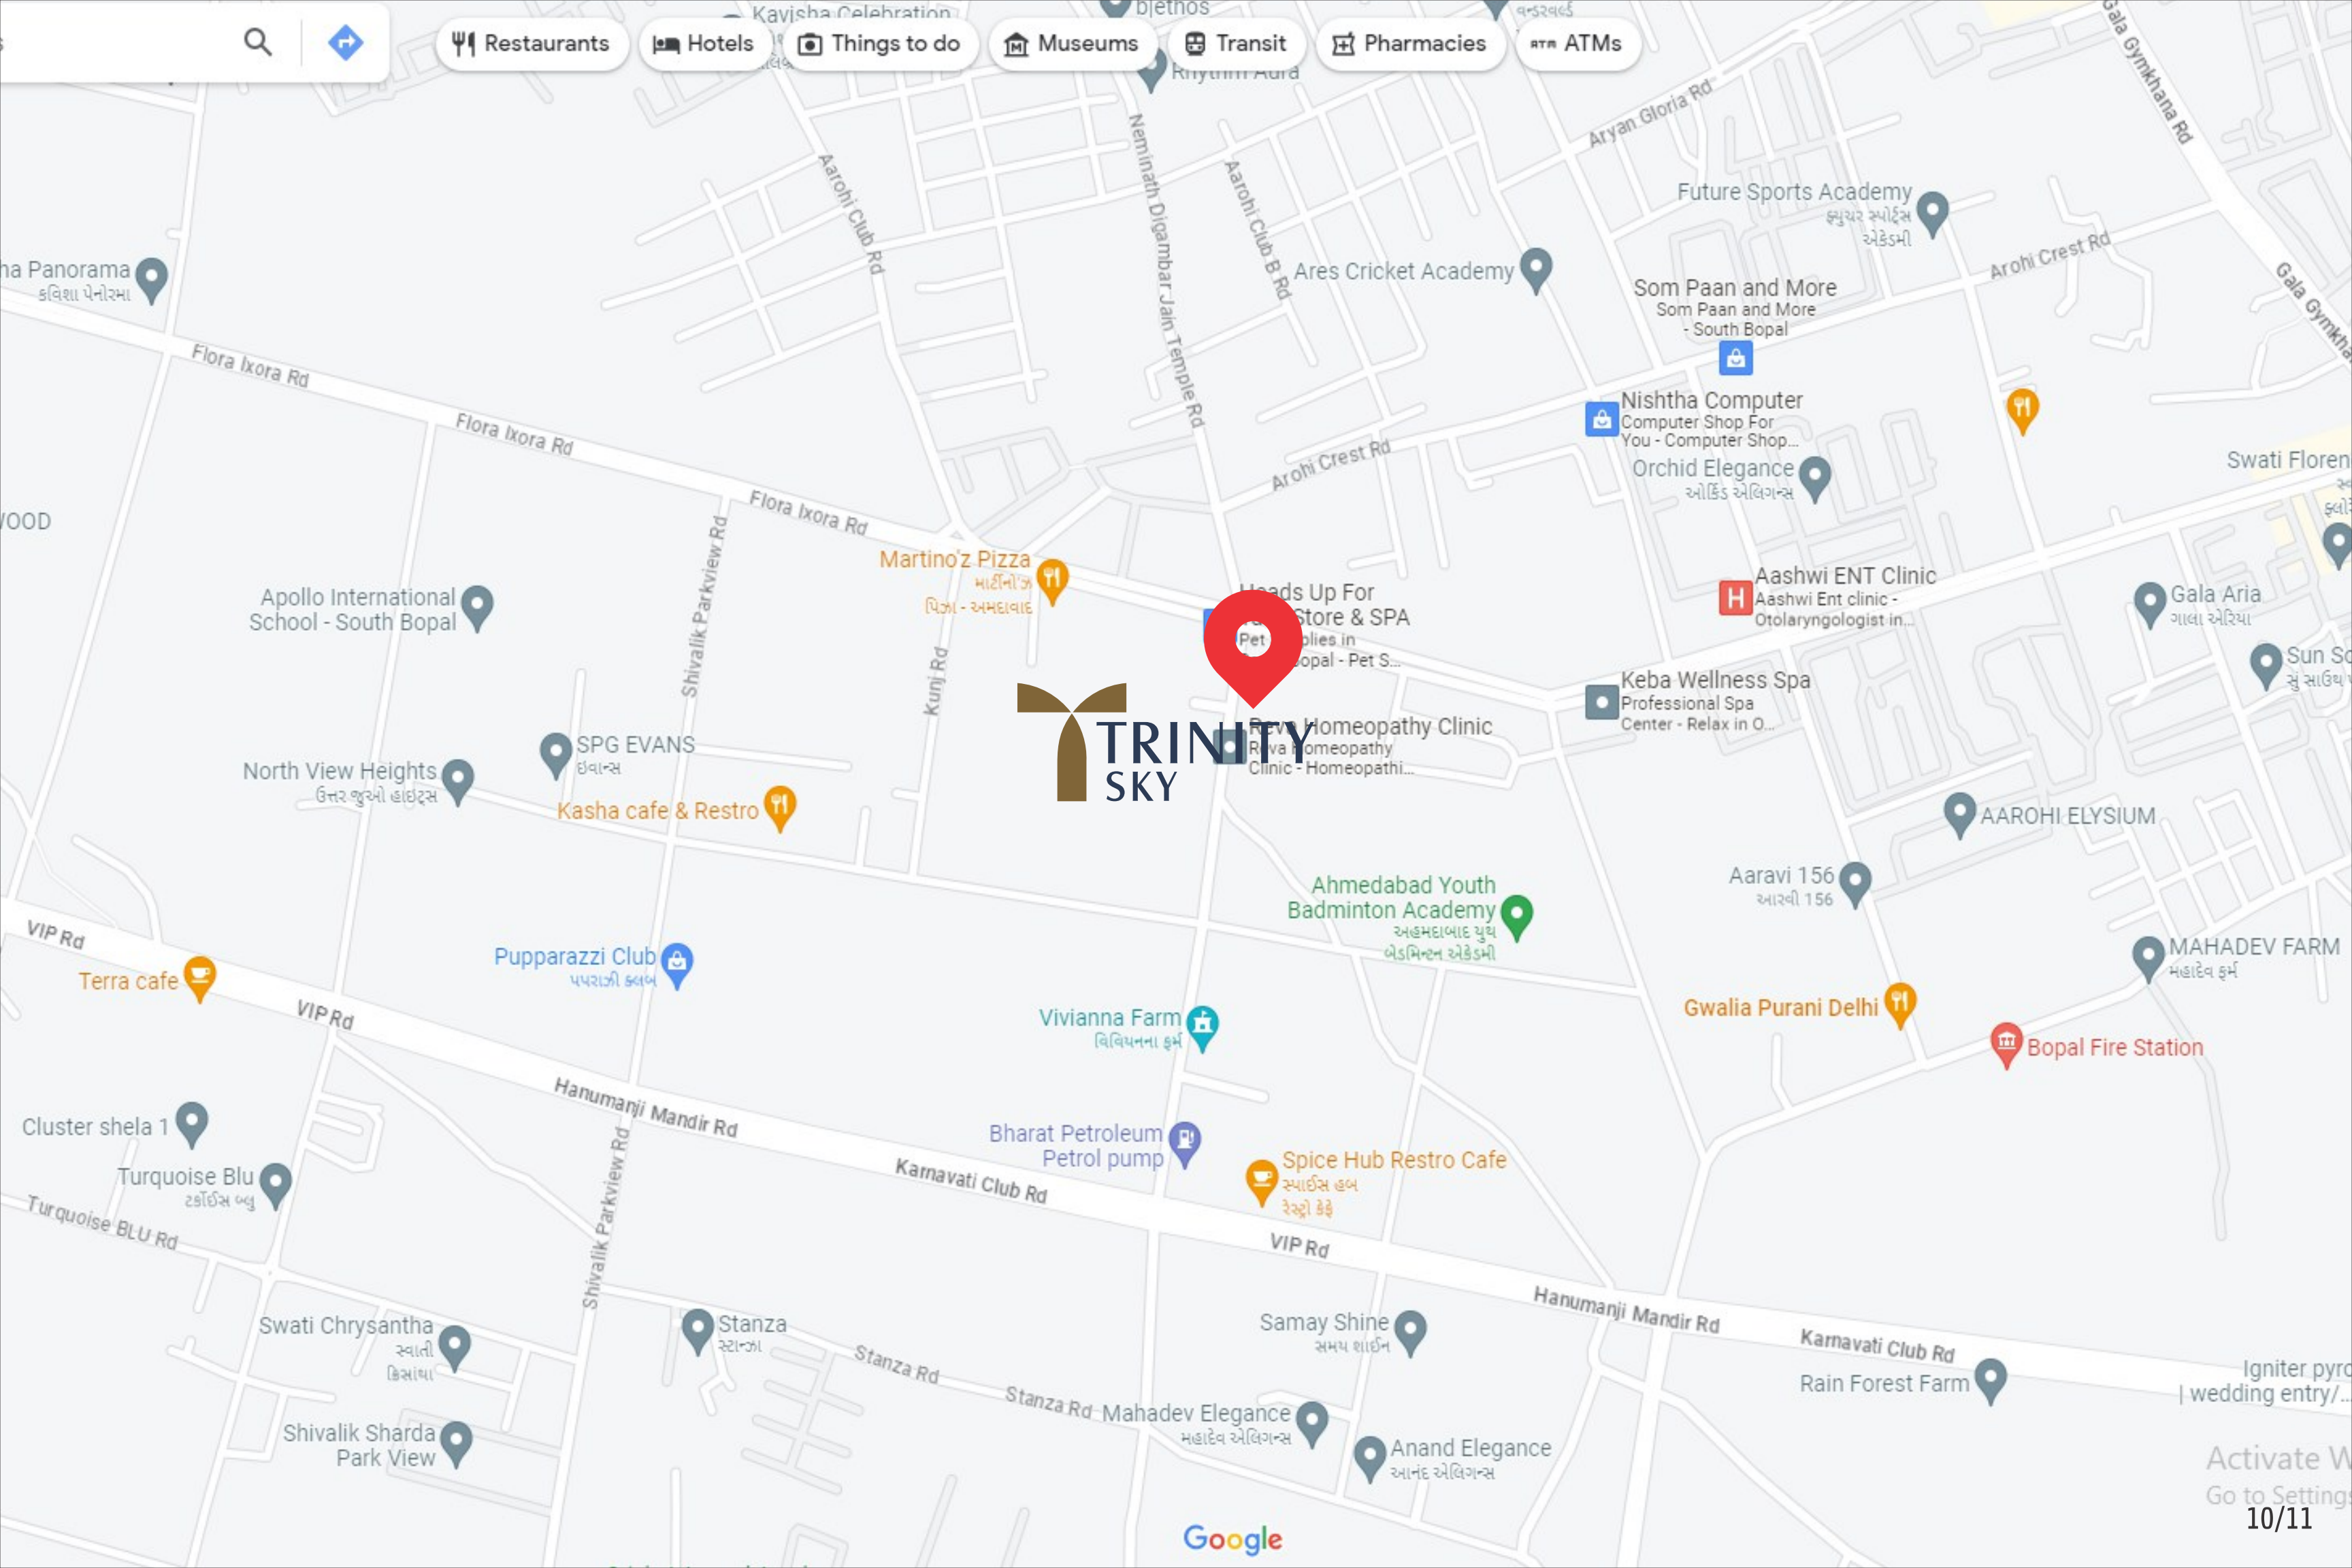

🍴 Restaurants

🏨 Hotels


📷 Things to do

🏛 Museums

🚇 Transit

🏪 Pharmacies

🏧 ATMs

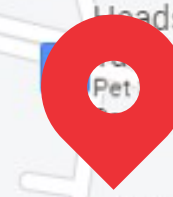

Pet

Activate W  
Go to Settings

|   |                                                                        |                                               |                                                               |
|---|------------------------------------------------------------------------|-----------------------------------------------|---------------------------------------------------------------|
| <div><div><div></div></div><div>TRINITY SKY</div><div>OPP. SHYPRAM RESI, NEAR HARSH EVOQSOUTH</div><div>BOPAL-380058</div><div>CALL : 99792 37124</div><div>E MAIL : trinitysky2022@gmail.com</div></div> | <div>PROJECT BY</div> <div>TRINITY SKY</div> <div>DEVELOPERS LLP</div> | <div>ARCHITECT</div> <div>BHAUMIK PATEL</div> | <div>STRUCTURE</div> <div>CONSULTANCY</div> <div>P CUBE</div> |
|---|------------------------------------------------------------------------|-----------------------------------------------|---------------------------------------------------------------|

RERA REGISTER NO.

RERA WEBSITE : [WWW.GUJRERA.GUJARAT.GOV.IN](http://WWW.GUJRERA.GUJARAT.GOV.IN)