
VASHIKAA®

EMBāRK


GROUND FLOOR PLAN




TYPICAL FLOOR PLAN

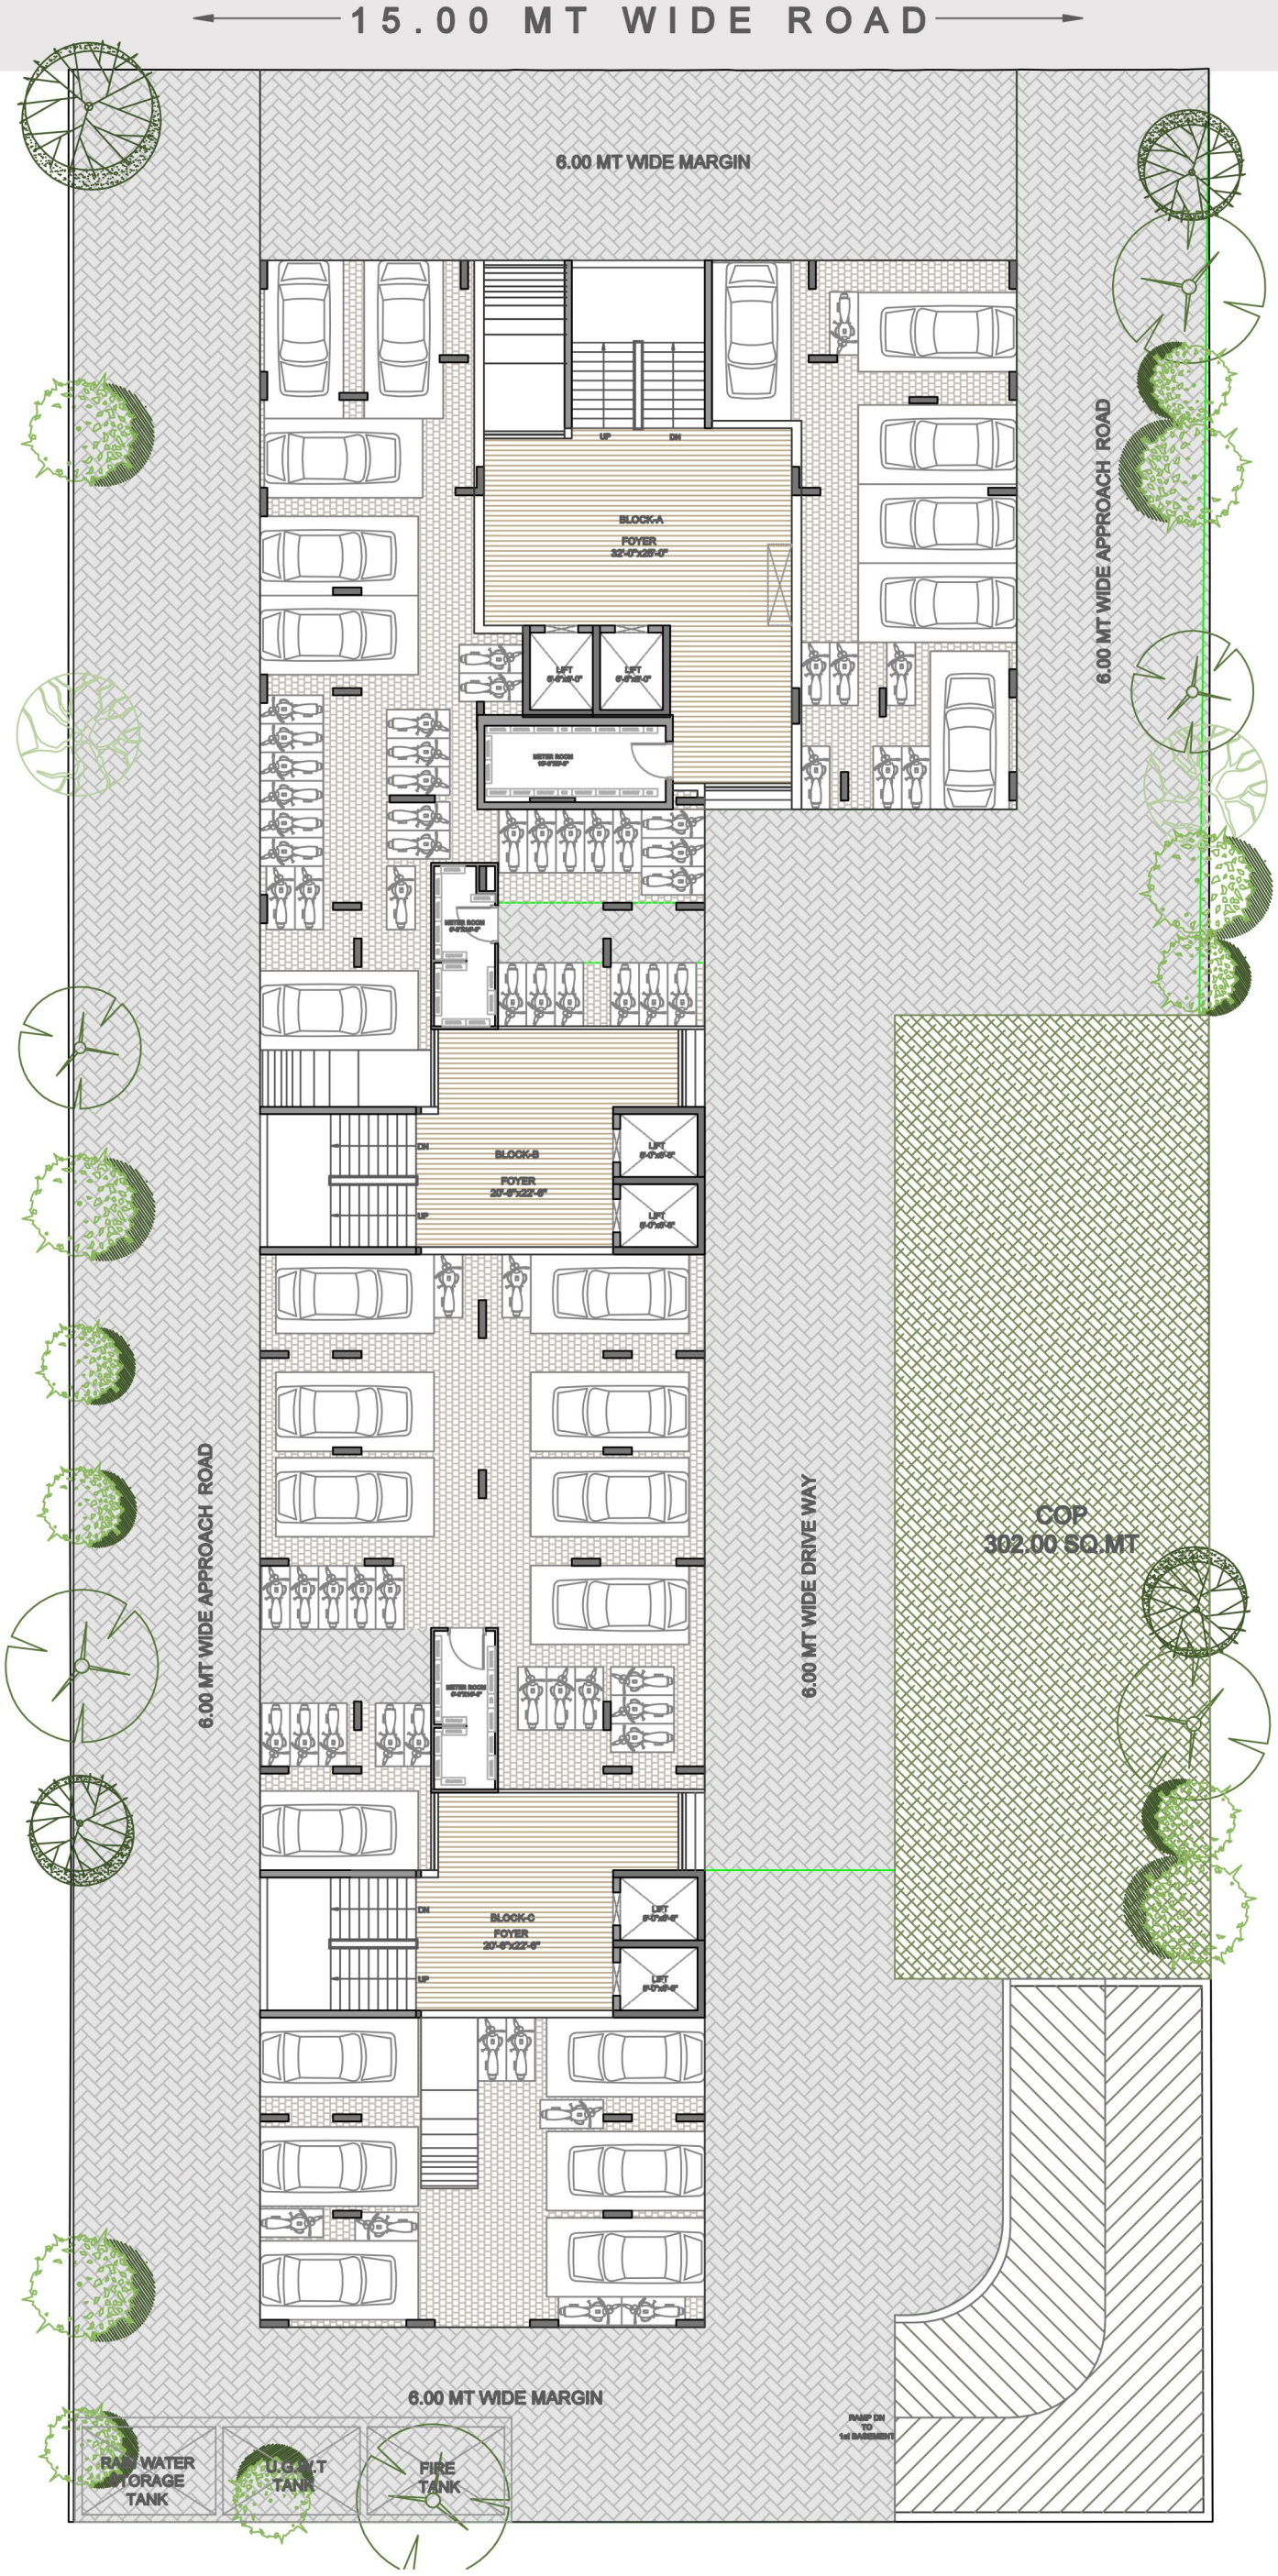


TOP FLOOR PLAN

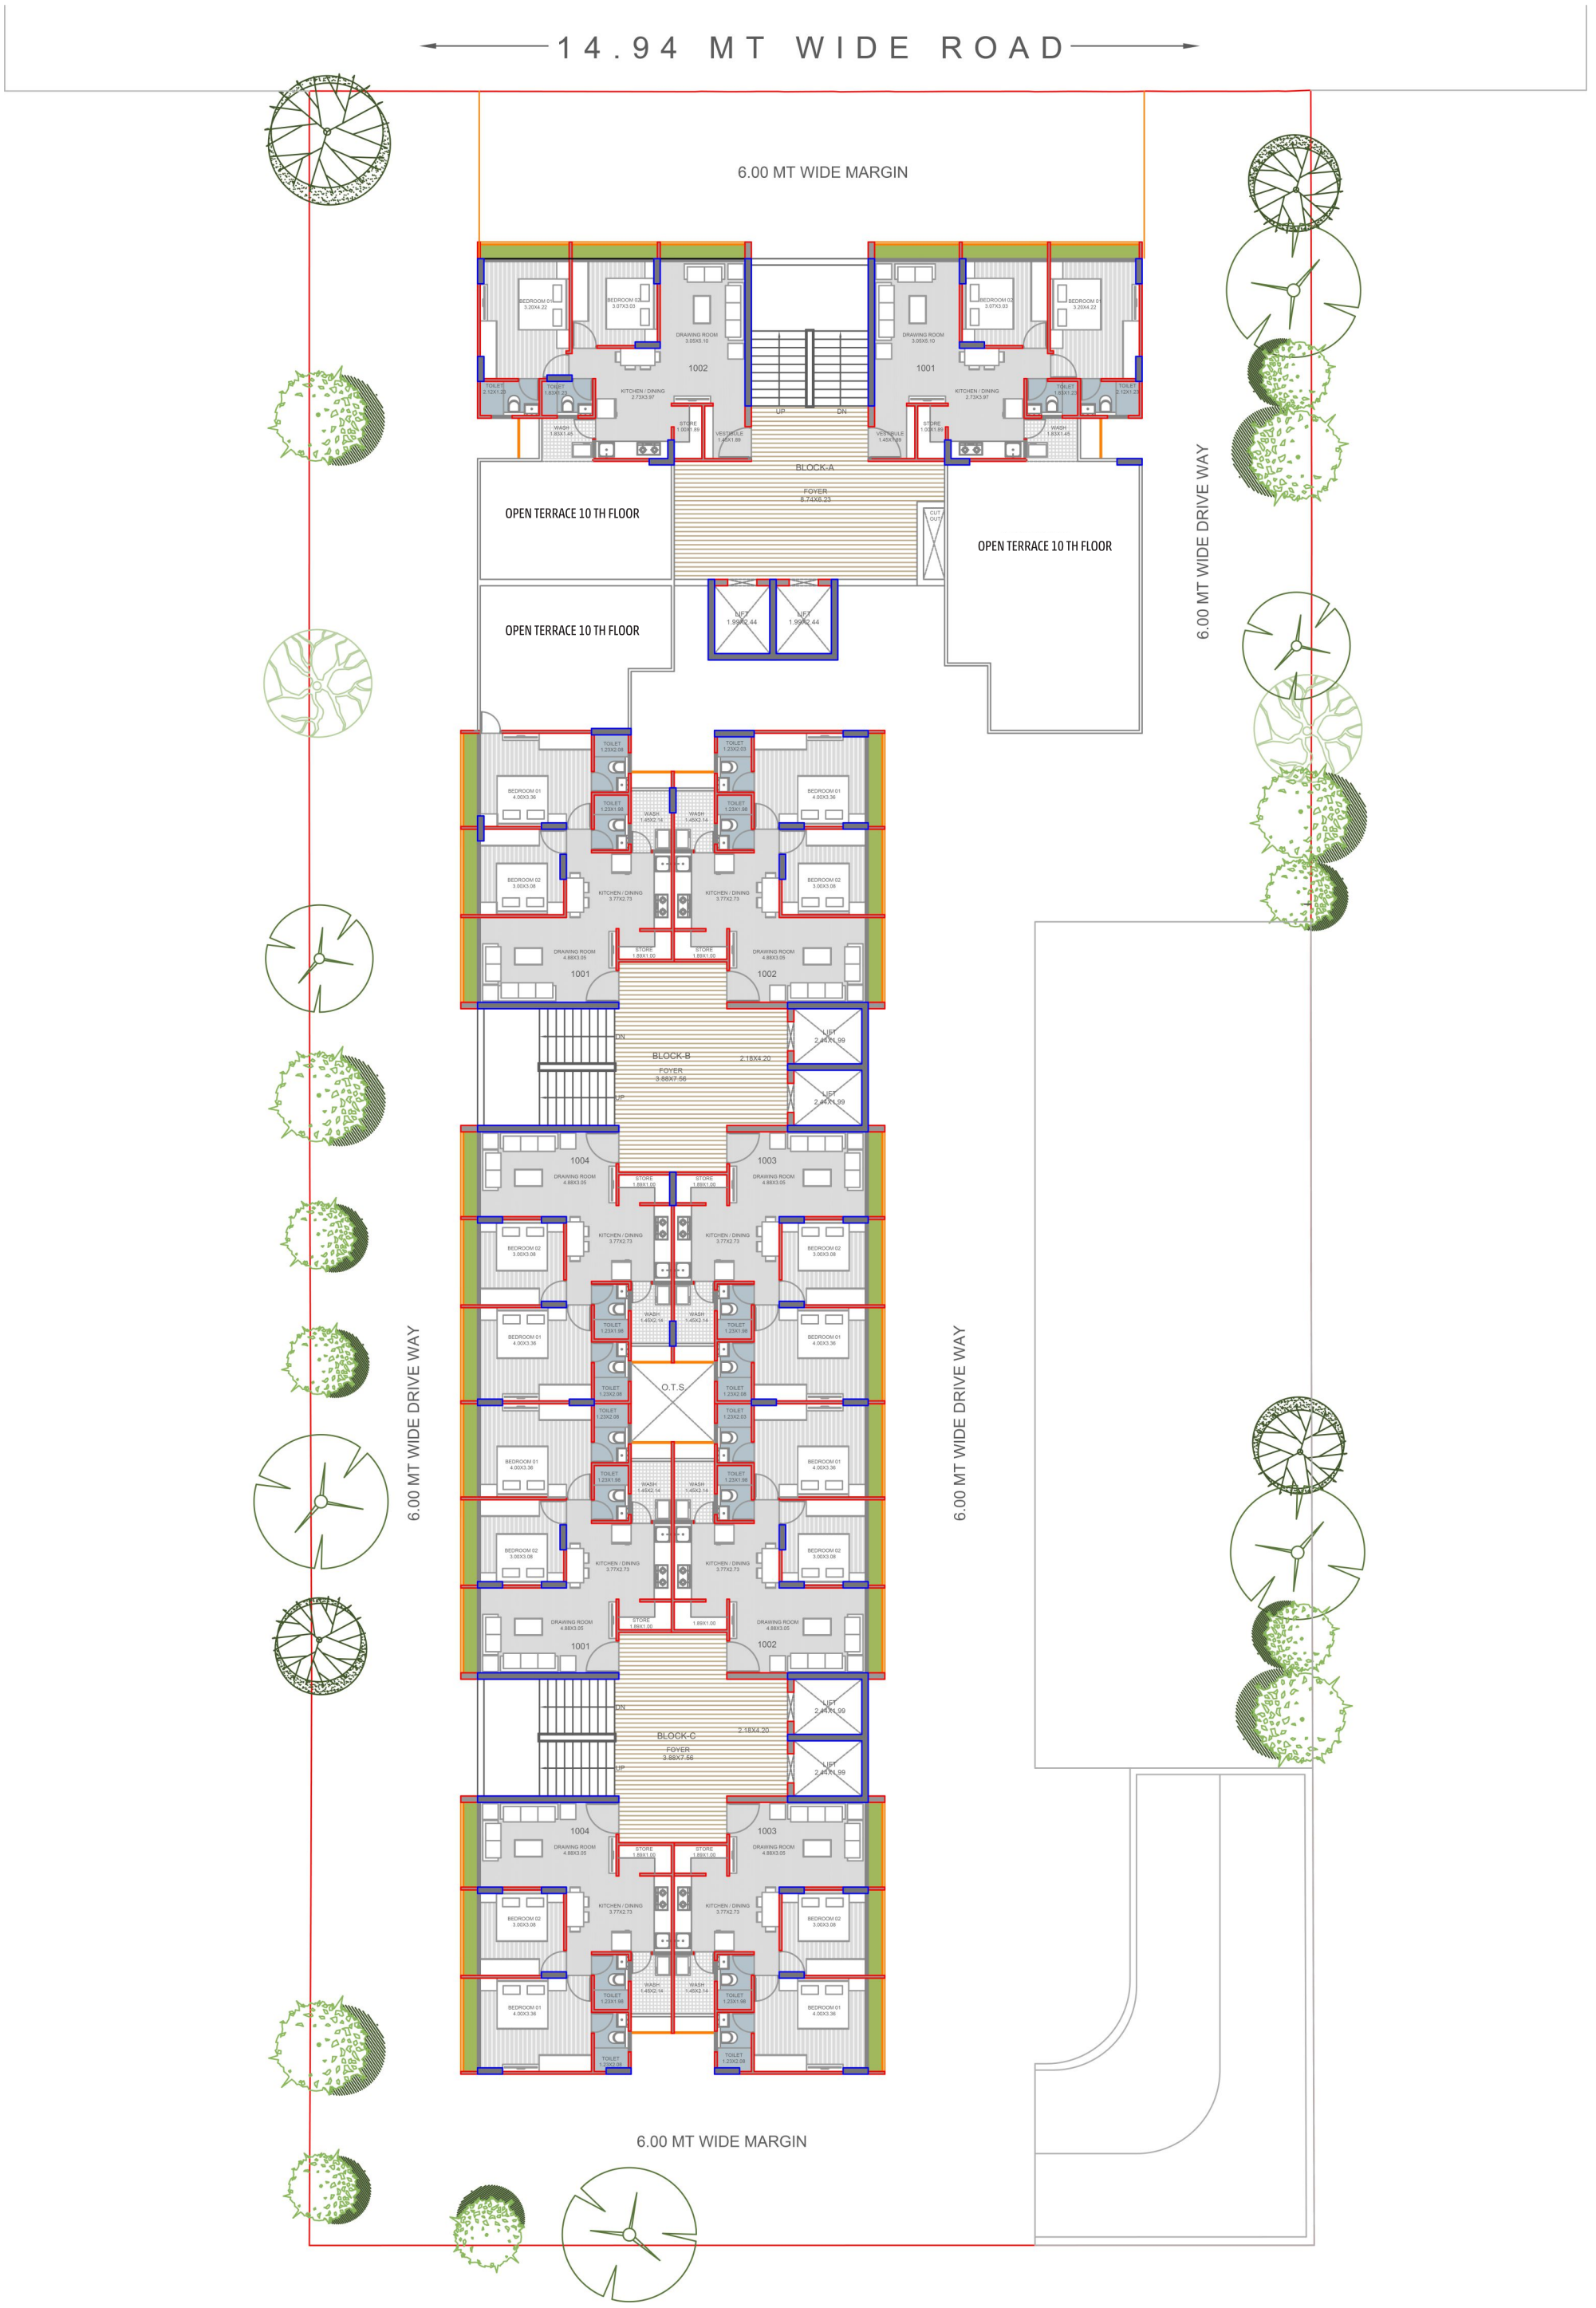


TERRACE FLOOR PLAN

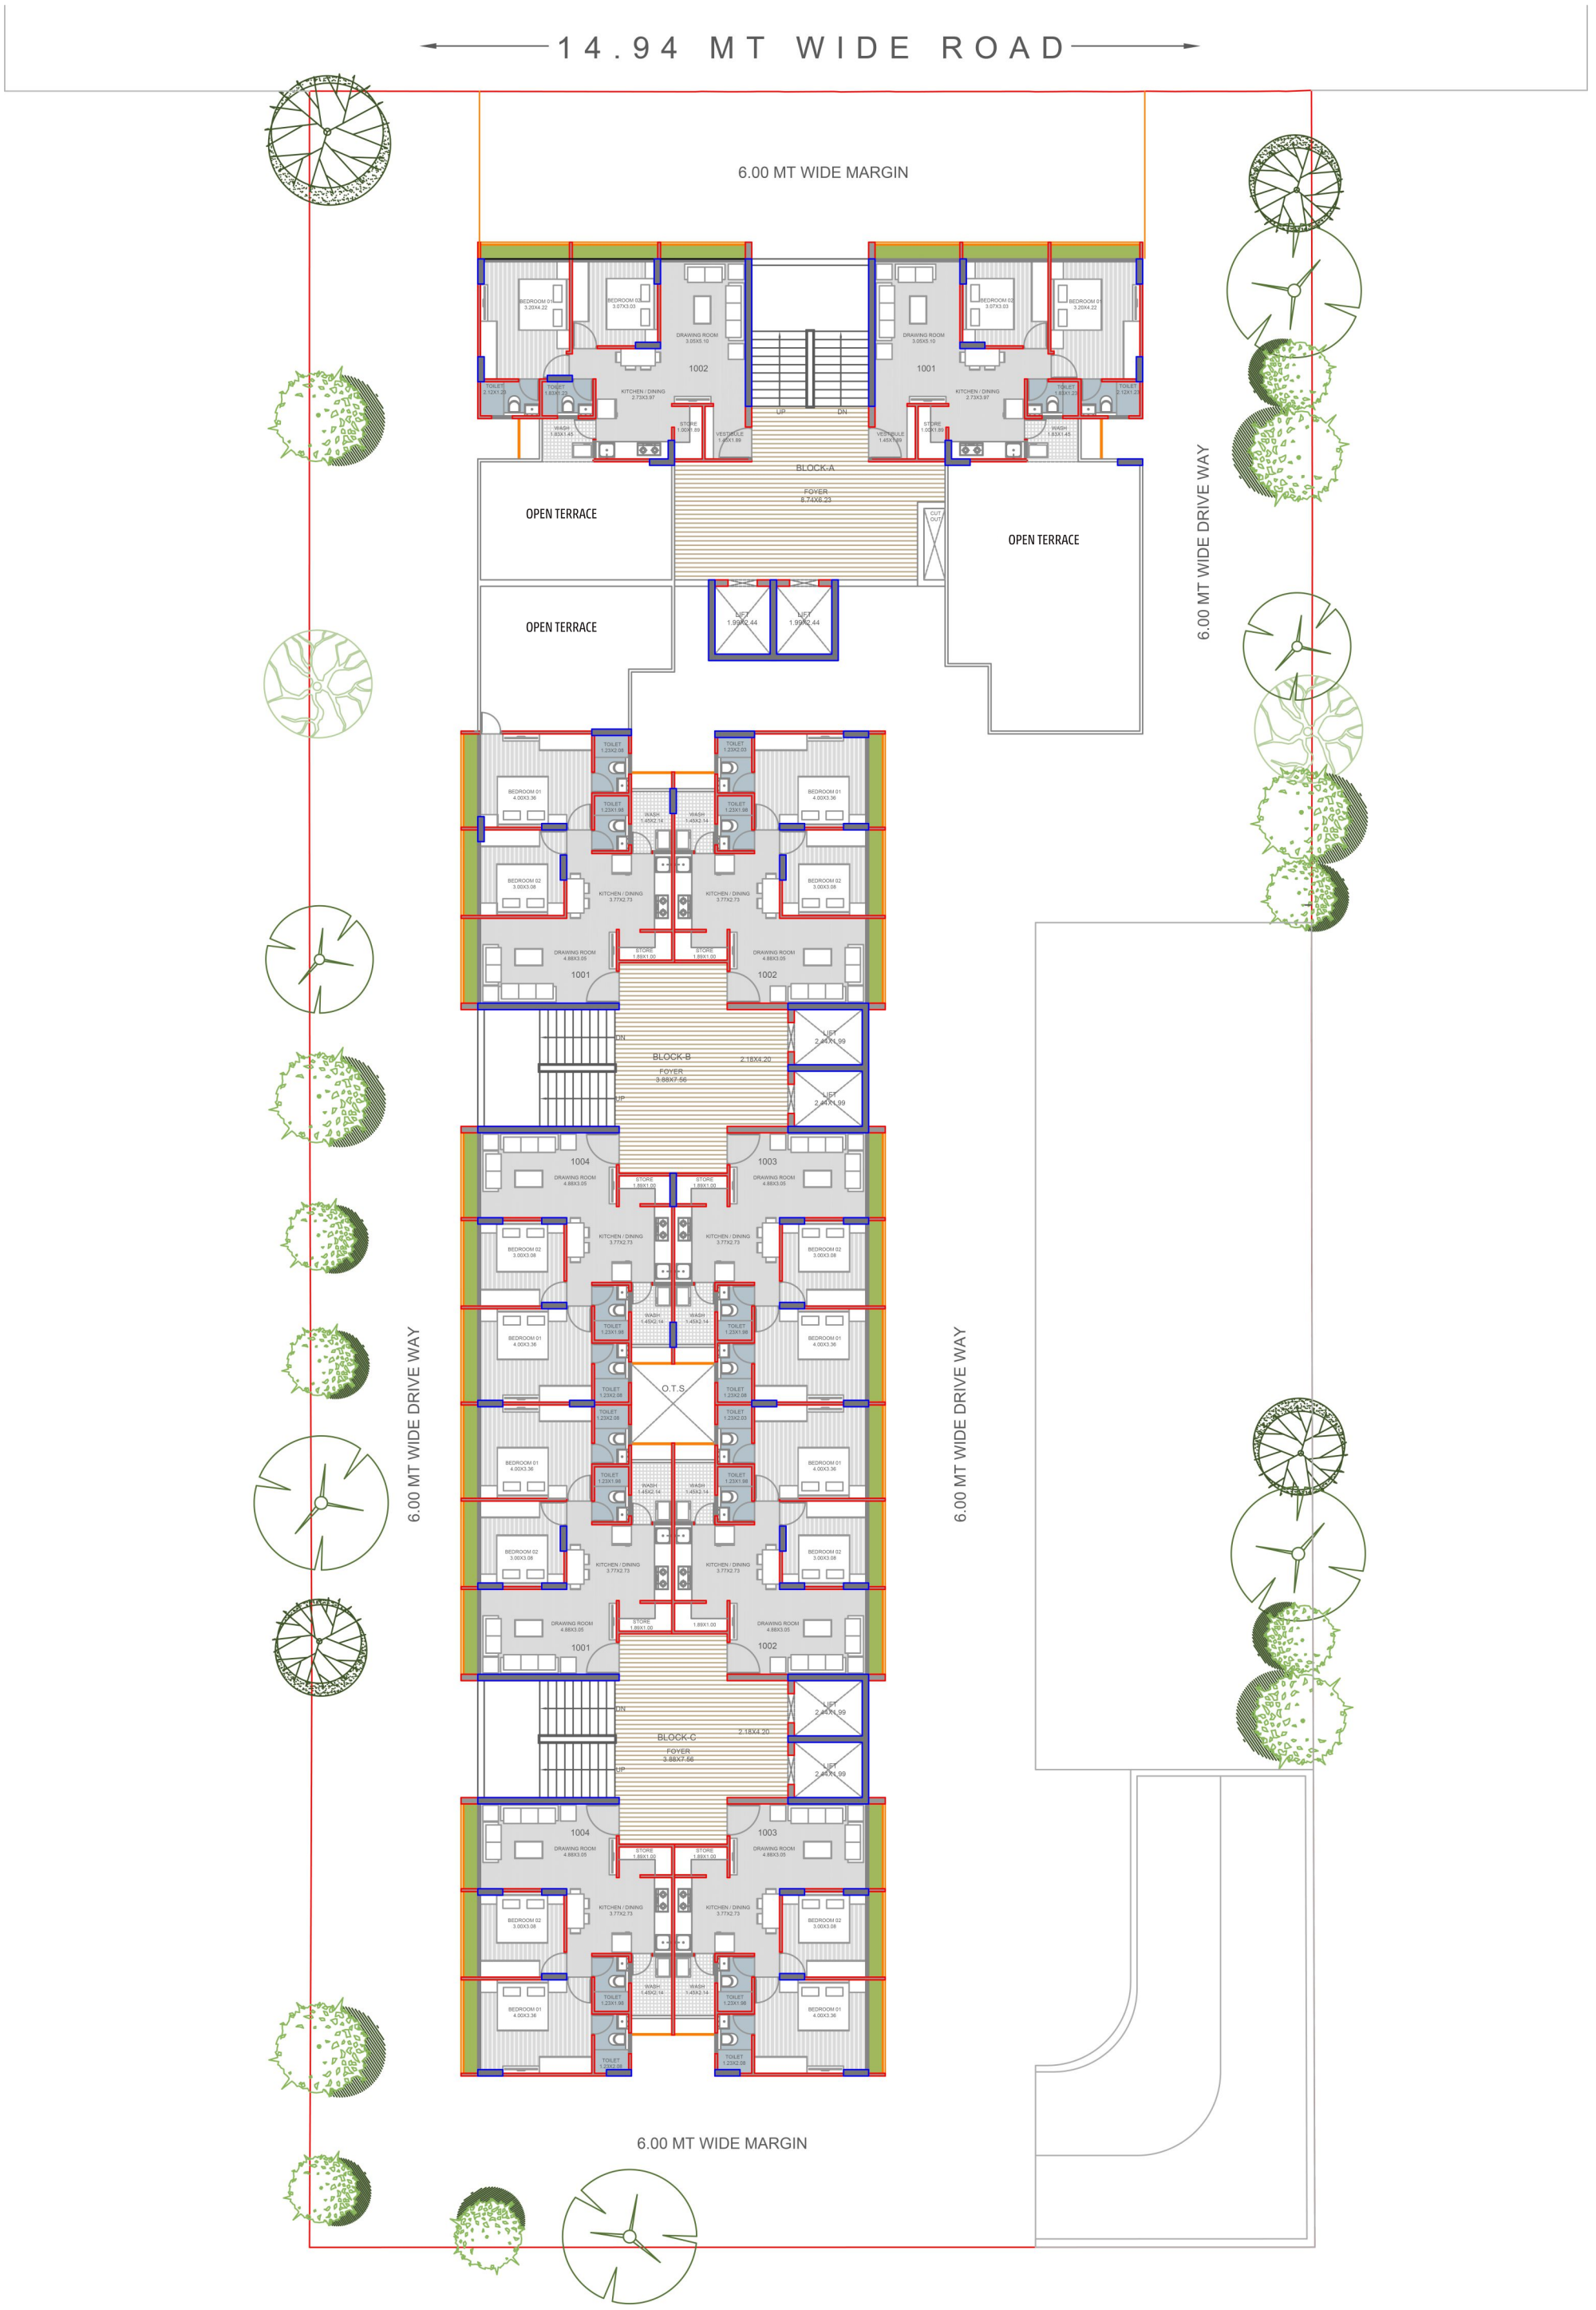


2BHK UNIT PLAN TYPE-1

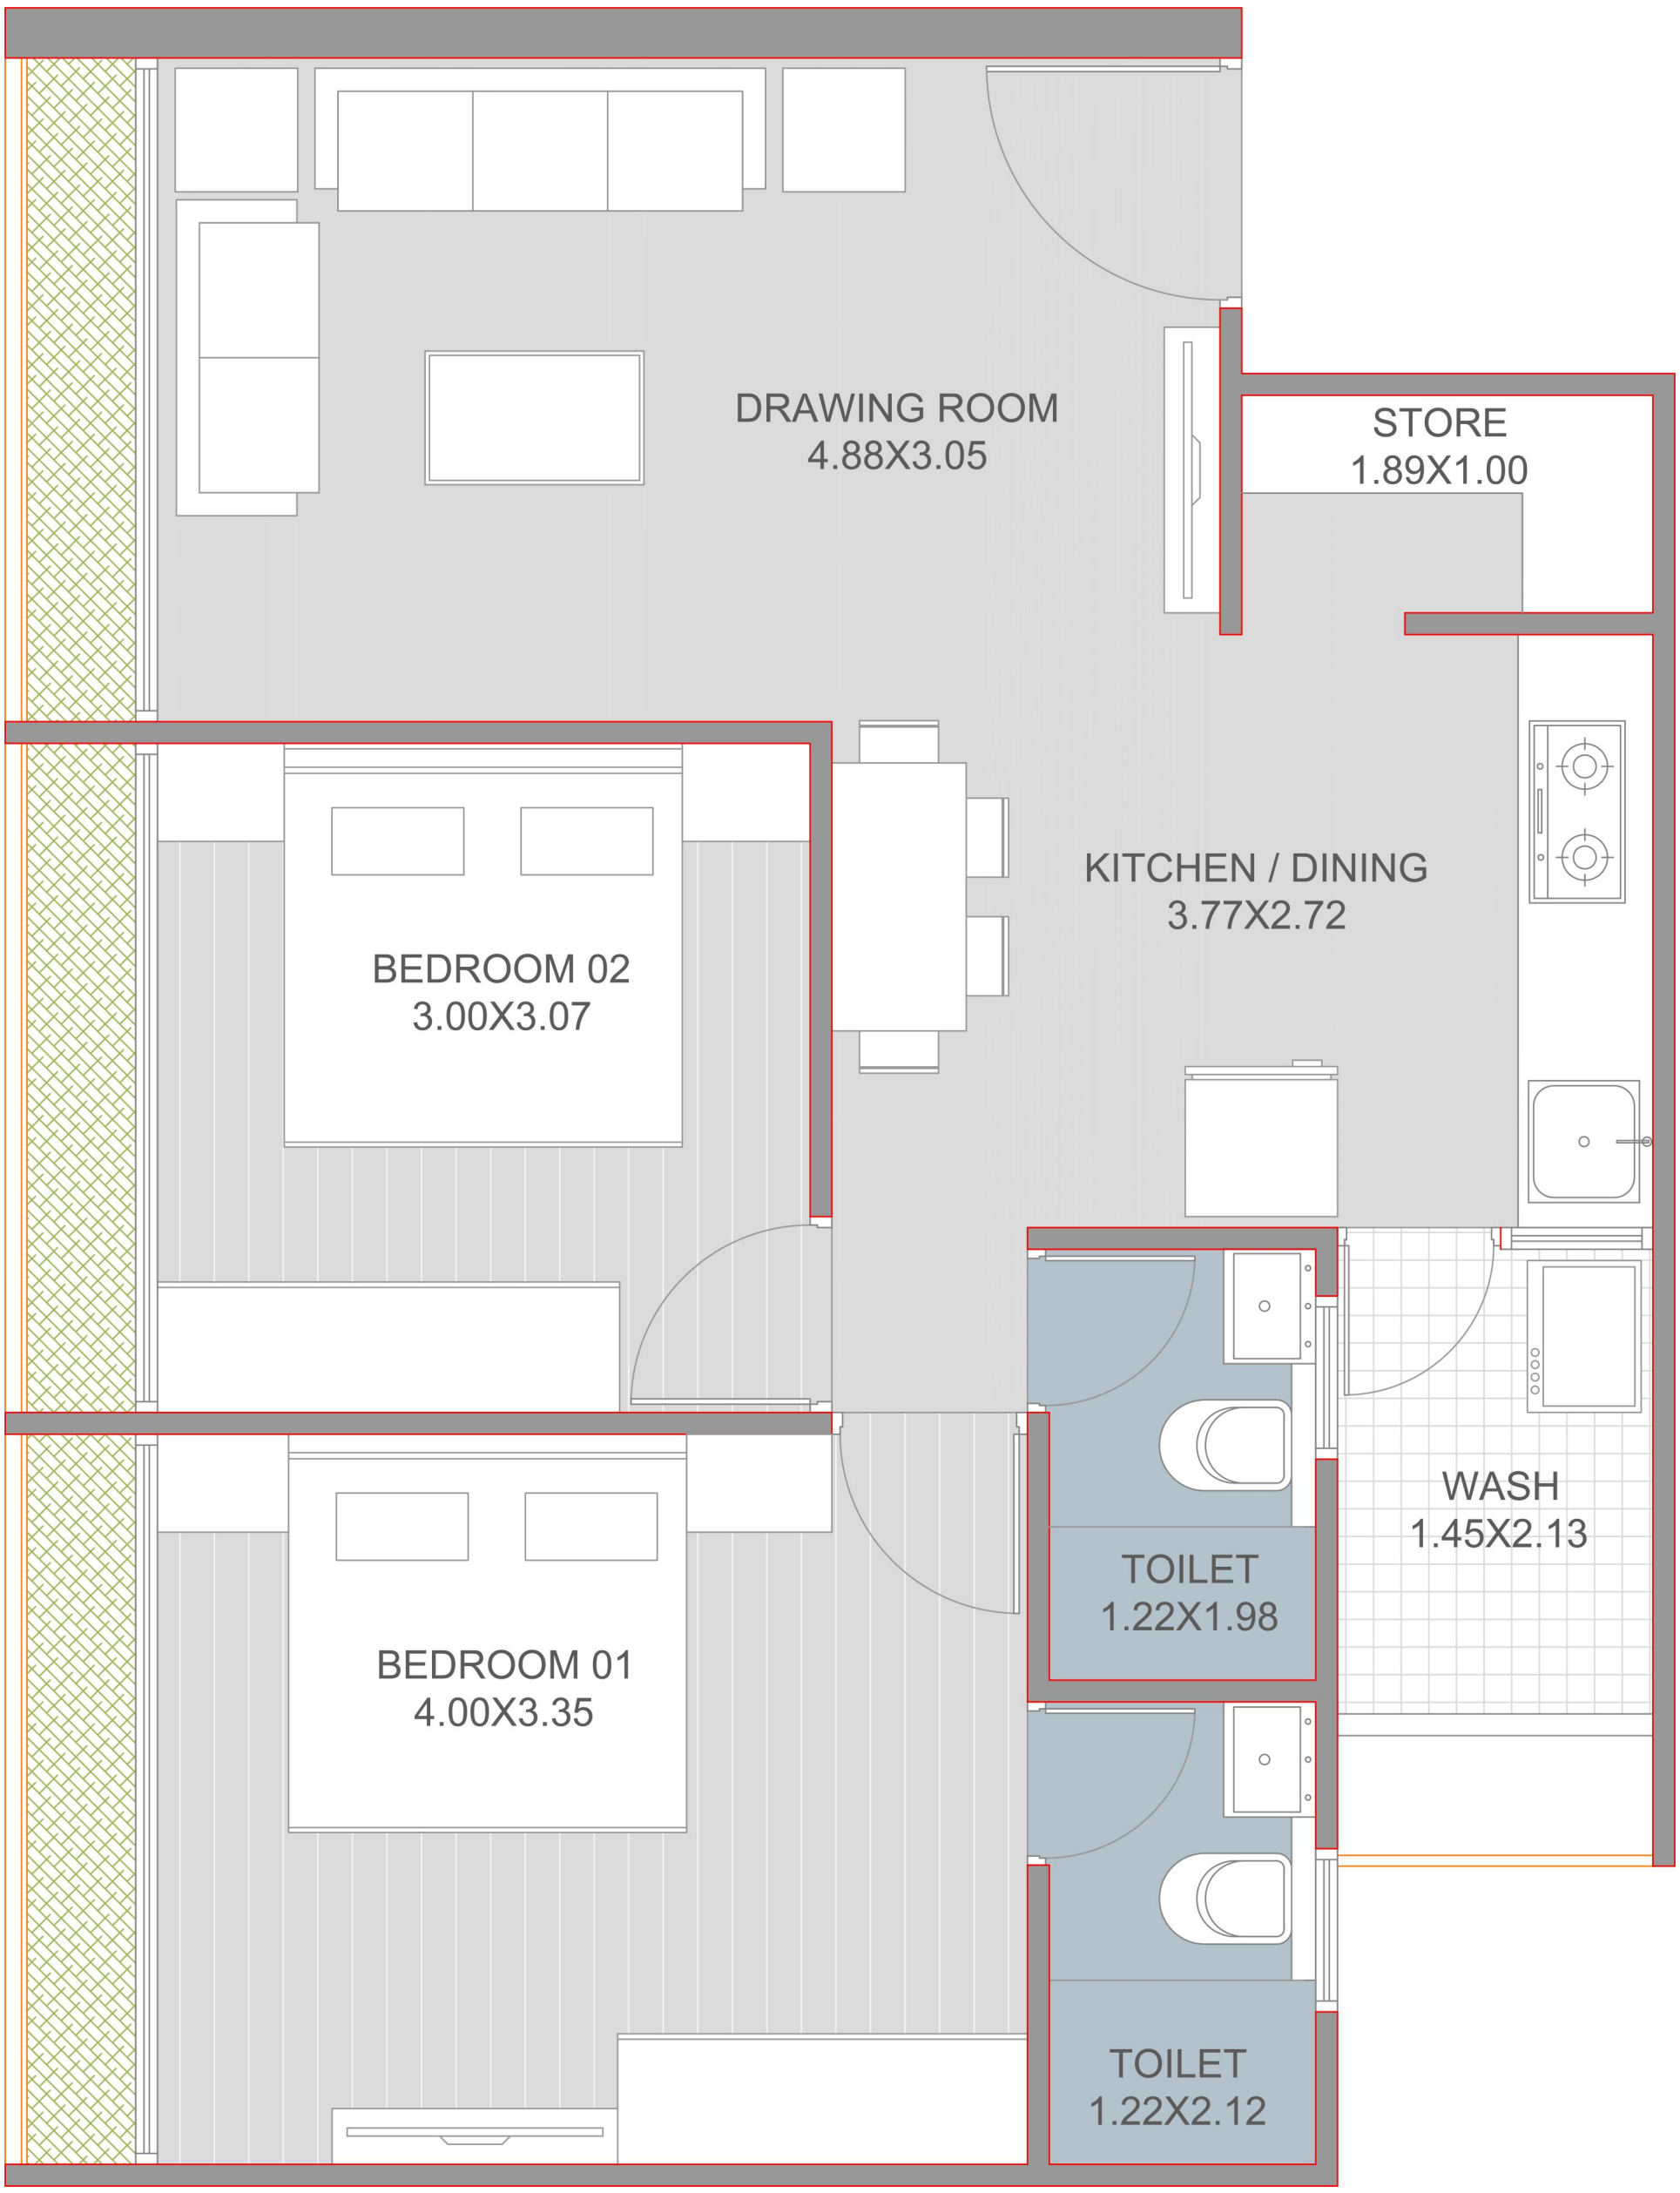

2BHK UNIT PLAN TYPE-2

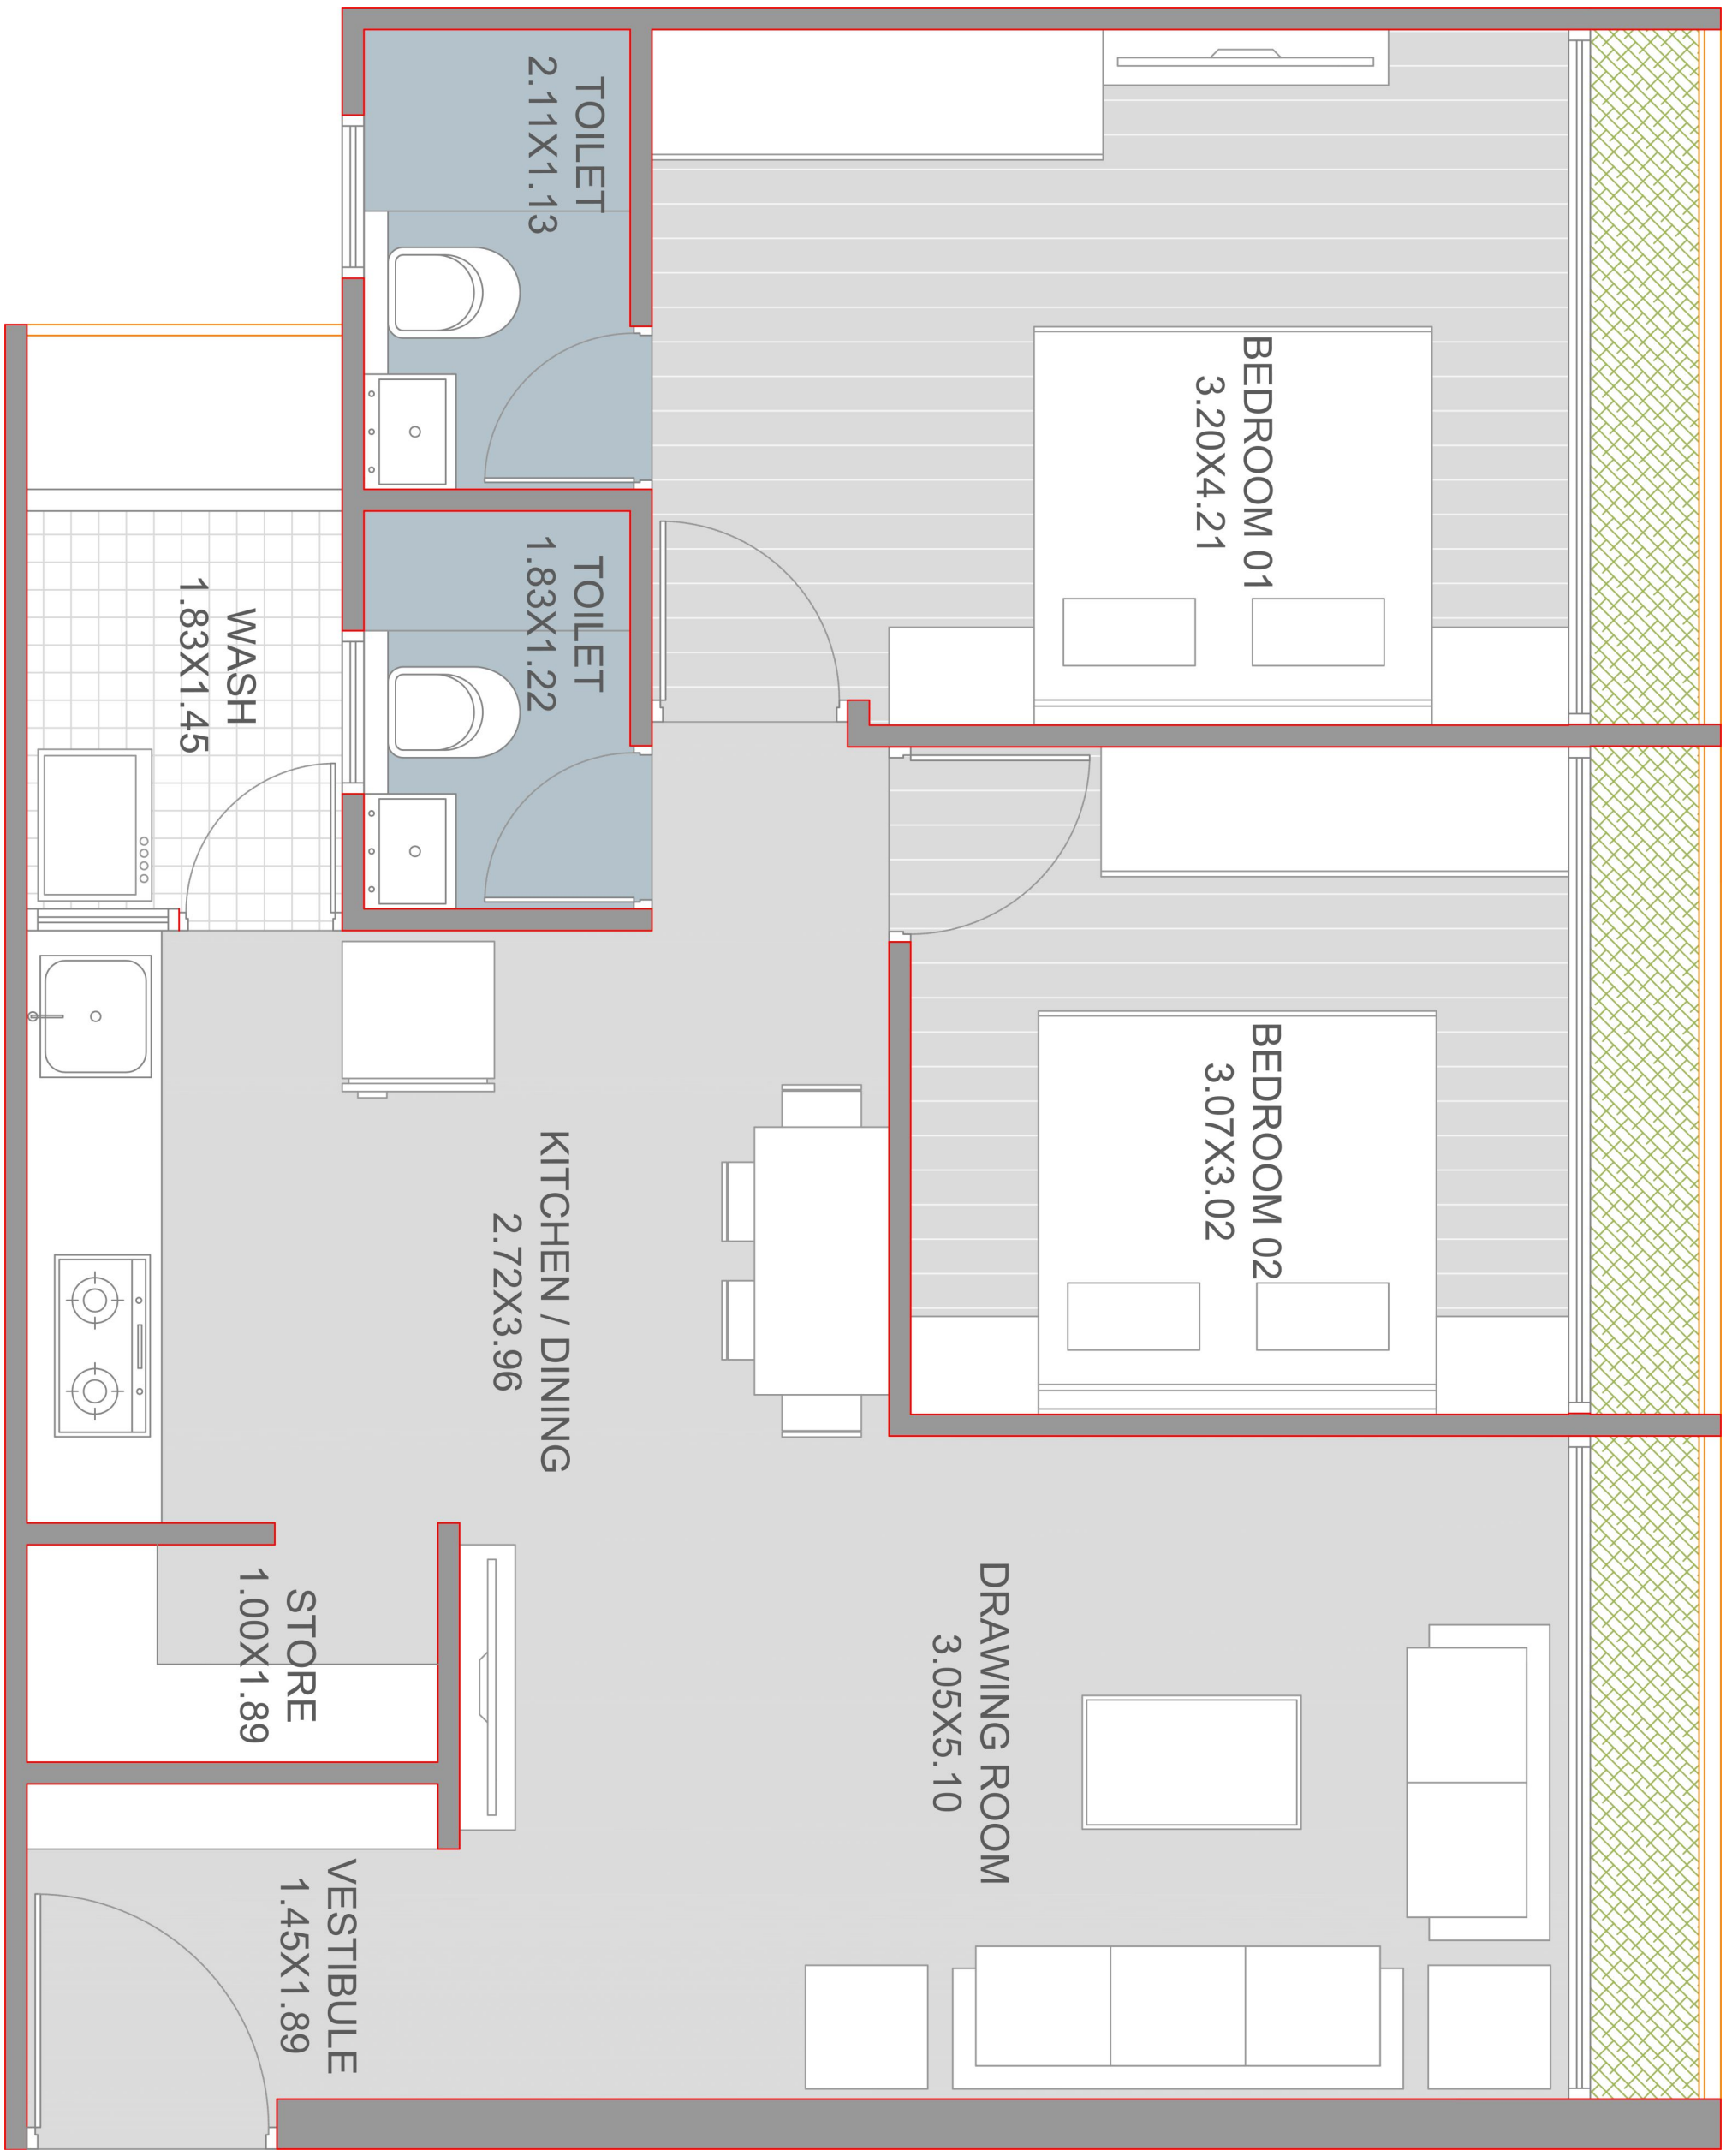

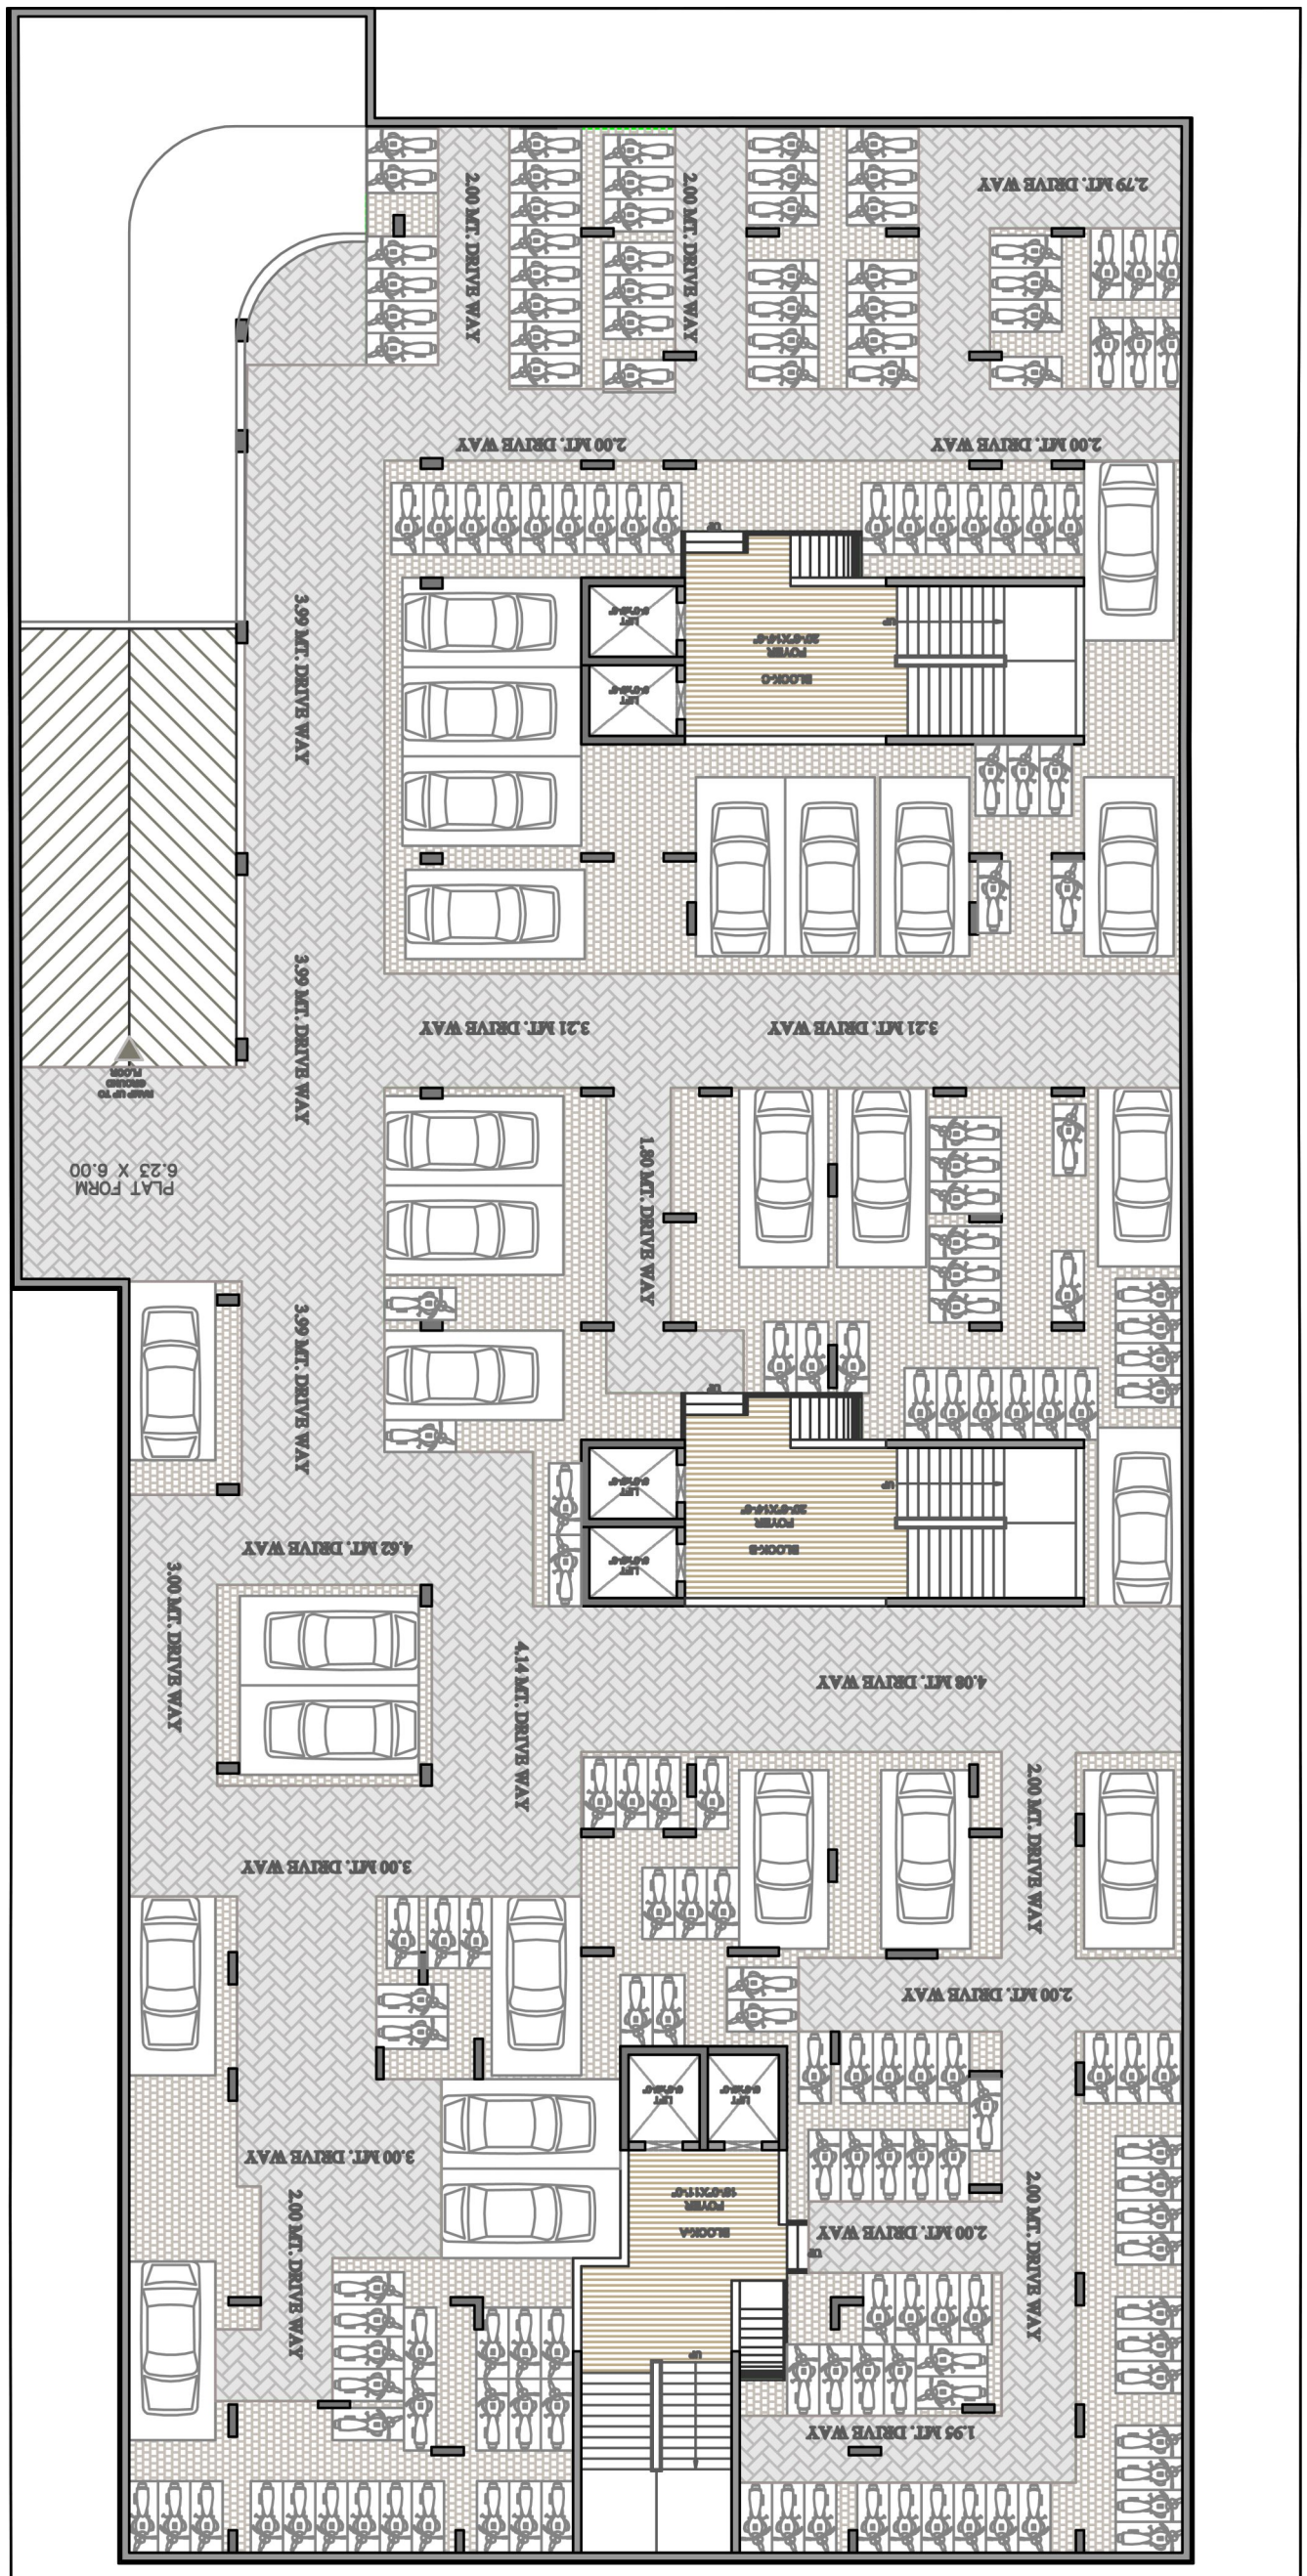
2.00 MT. DRIVE WAY
2.00 MT. DRIVE WAY
2.79 MT. DRIVE WAY
2.00 MT. DRIVE WAY
2.00 MT. DRIVE WAY
3.99 MT. DRIVE WAY
LIFT 6'0"X6'-0"
LIFT 6'0"X6'-0"
BLOCK-D
POWER 20'-0"X10'-0"
UP
3.99 MT. DRIVE WAY
3.21 MT. DRIVE WAY
3.21 MT. DRIVE WAY
RAMP UP TO GROUND FLOOR
PLAT FORM 6.23 X 6.00
1.90 MT. DRIVE WAY
3.99 MT. DRIVE WAY
LIFT 6'0"X6'-0"
LIFT 6'0"X6'-0"
BLOCK-B
POWER 20'-0"X10'-0"
UP
4.62 MT. DRIVE WAY
3.00 MT. DRIVE WAY
4.14 MT. DRIVE WAY
4.08 MT. DRIVE WAY
2.00 MT. DRIVE WAY
3.00 MT. DRIVE WAY
2.00 MT. DRIVE WAY
LIFT 6'0"X6'-0"
LIFT 6'0"X6'-0"
BLOCK-A
POWER 18'-0"X15'-0"
UP
2.00 MT. DRIVE WAY
3.00 MT. DRIVE WAY
2.00 MT. DRIVE WAY
2.00 MT. DRIVE WAY
1.95 MT. DRIVE WAY

BASEMENT

SPECIFICATION

STRUCTURE

- R.C.C. Moment frame structure, seismically resistant adhering to S-CODE gudlines.

FLOORING

- Vitrified tiles flooring.

KITCHEN

- Granite platform with Stainless Steel sink.
- Glazed tiles dado up to lintel level.
- Provision for R. O. point with required electrical & plumbing point.

BATHROOMS/TOILET

- Anti-skid flooring.
- Glazed tiles dado up to lintel level.
- Quality Bathroom accessories and fittings.

DOORS & WINDOWS

- Wooden flush door with wooden frame
- Premium quality aluminium section.

WASH AREA

- Anti-skid flooring.
- Provision for washing machine fittings with electrical and plumbing point.

MECHANICAL ELECTRICAL & PLUMBING


- Concealed copper wiring with M.C.B / E.L.C.B.
- Plenty of electrical sockets with quality switches.
- Quality U.P.V.C. pipes for regular water supply.
- Quality C.P.V.C. pipes for hot water supply.
- Quality P.V.C pipe for drain.

TERRACE

- Open terrace with leak proof floor.

PLASTER & PAINTS

- Inside : Single coat mala plaster with wall putty finish.
- Outside : Double coat mala plaster with texture or exterior paint for attractive elevation.

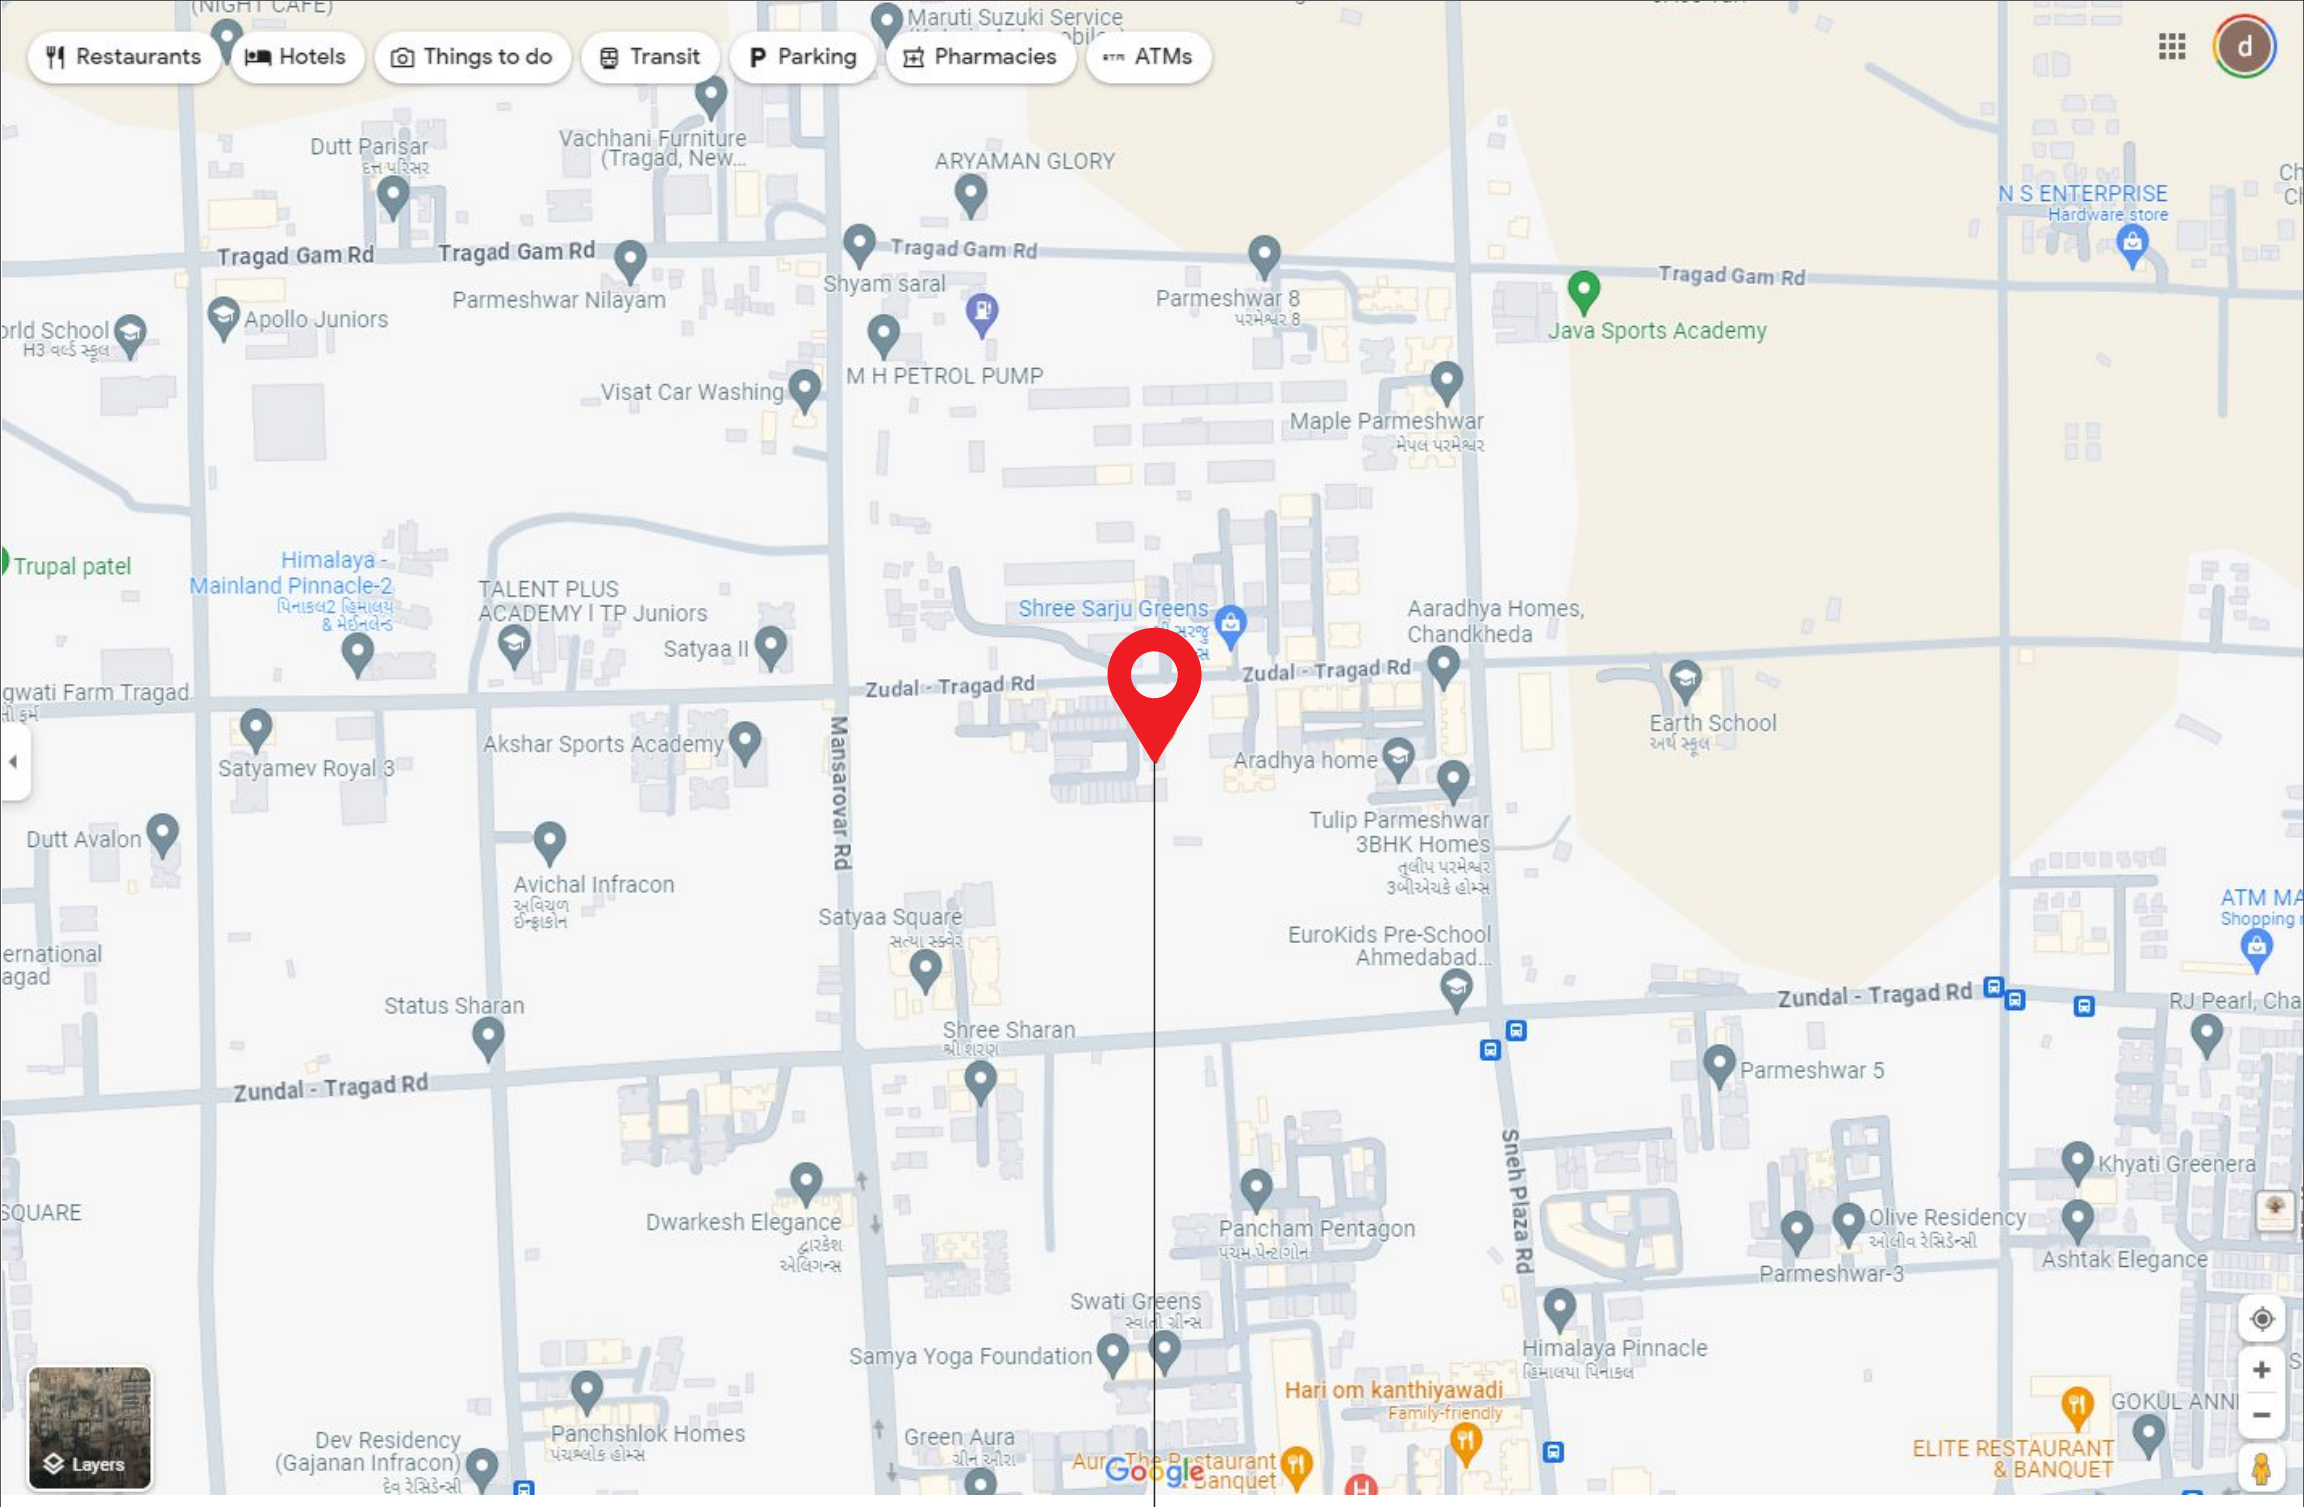

VASHIKAA

EMBāRK

VASHIKAA EMBARK NEAR AASTHA PRIME, EARTH SCHOOL ROAD, ZUNDAL- TRAGAD ROAD, NEW CHANDKHEDA. 9106445858	PROJECT BY VASHIKAA BUILDCON	ARCHITECT CONCEPTUAL DESIGN STUDIO	STRUCTURE ACHAL PARIKH

RERA REGISTER NO.

RERA WEBSITE : WWW.GUJRERA.GUJARAT.GOV.IN