



LILAMANI MANCHESTER PARK

Lilamani Manchester Park, Ashima Mill Compound, Opp.
Anupam Cinema, Khokhra, Ahmedabad, Gujarat - 380008

VASUPUJYA DEVELOPERS

203, Shashwat Complex, Opp. HDFC House, Nr. Mithakhali Six
Roads, Ahmedabad, Gujarat - 380009
Contact No. - + 91 079-26420850

RERA Registration No. **PR/GJ/AHMEDABAD/AHMEDABAD CITY/Ahmedabad
Municipal Corporation/CAA16233/201225/311230** <https://gujrera.gujarat.gov.in>

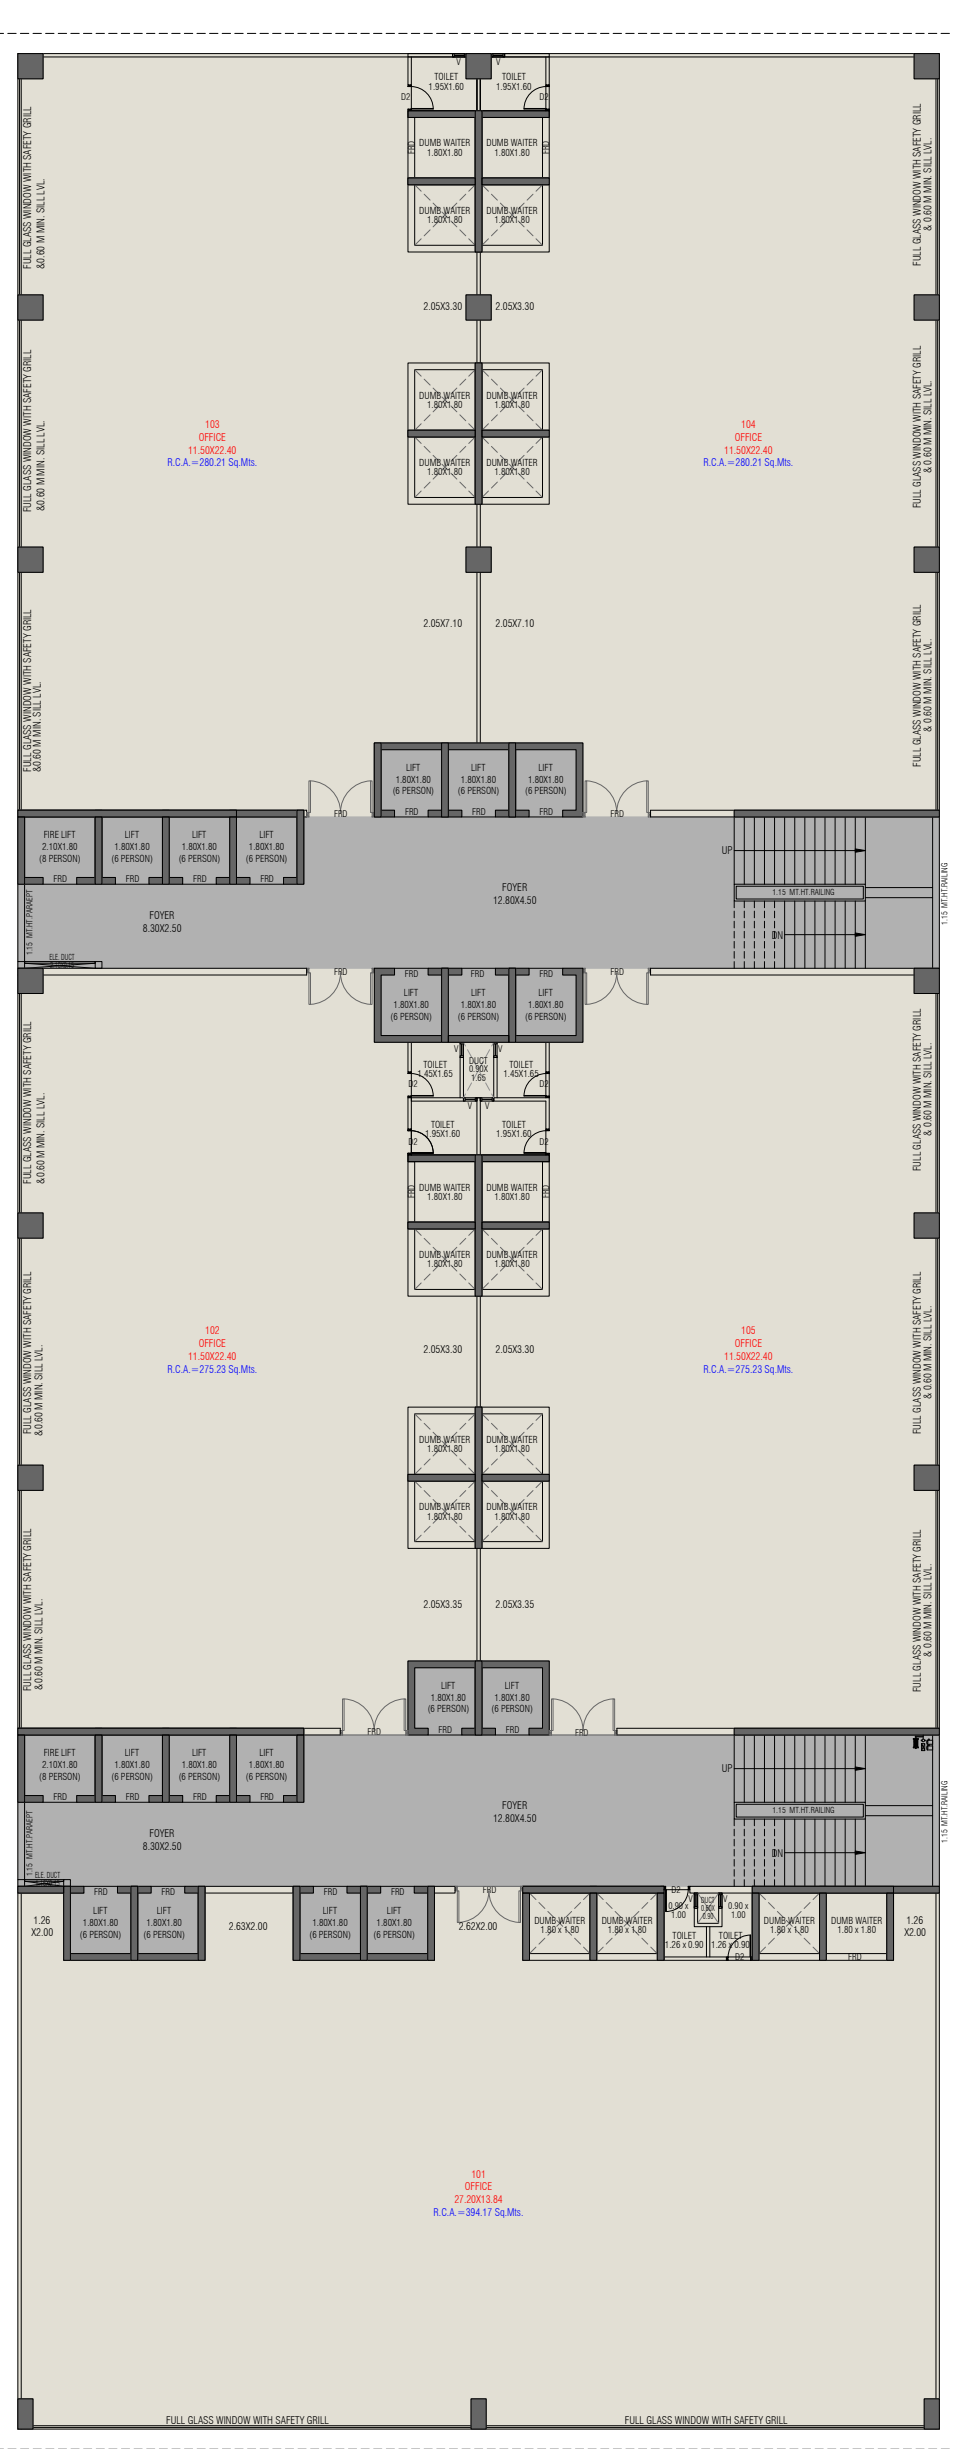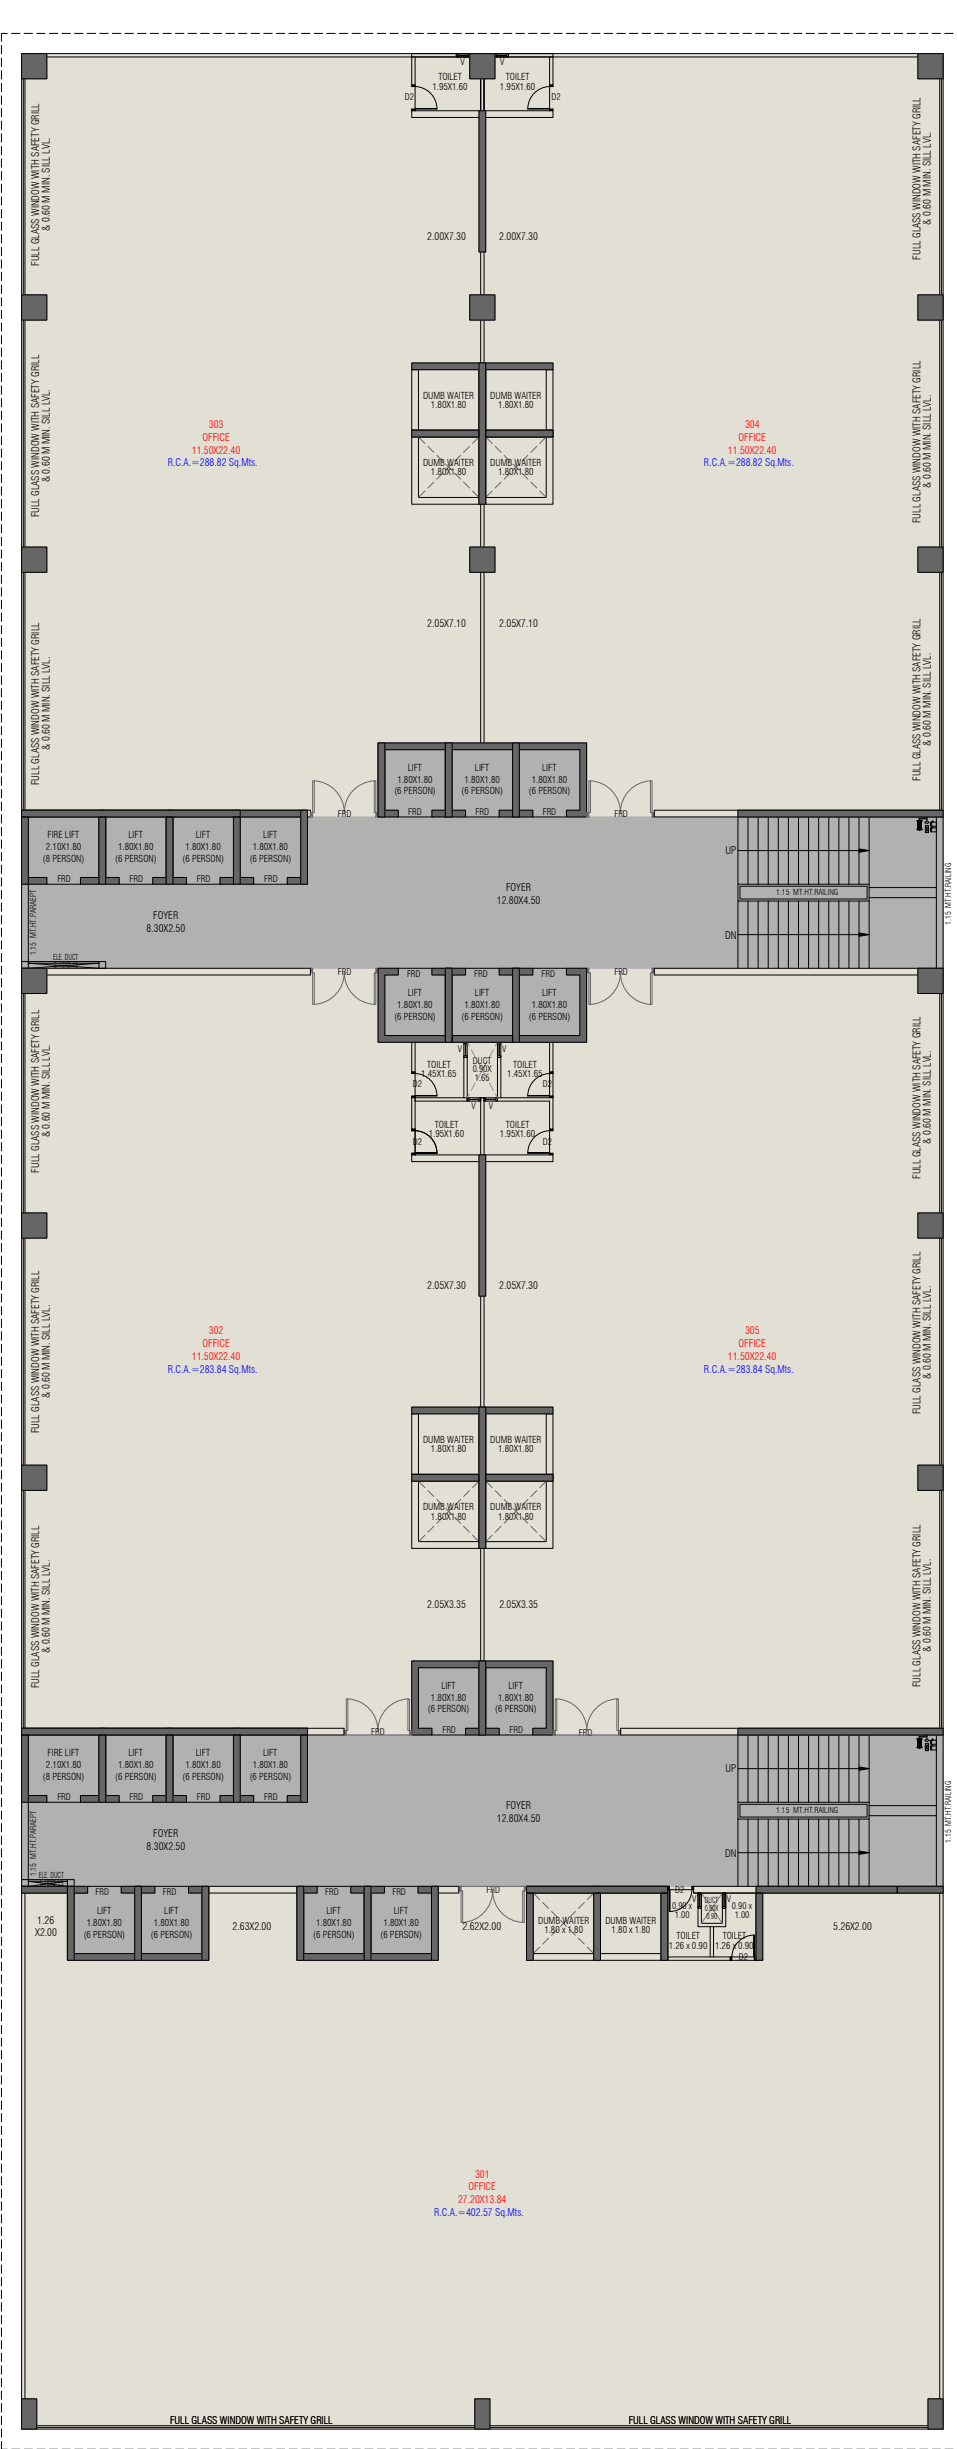





4TH FLOOR PLAN




5TH FLOOR PLAN

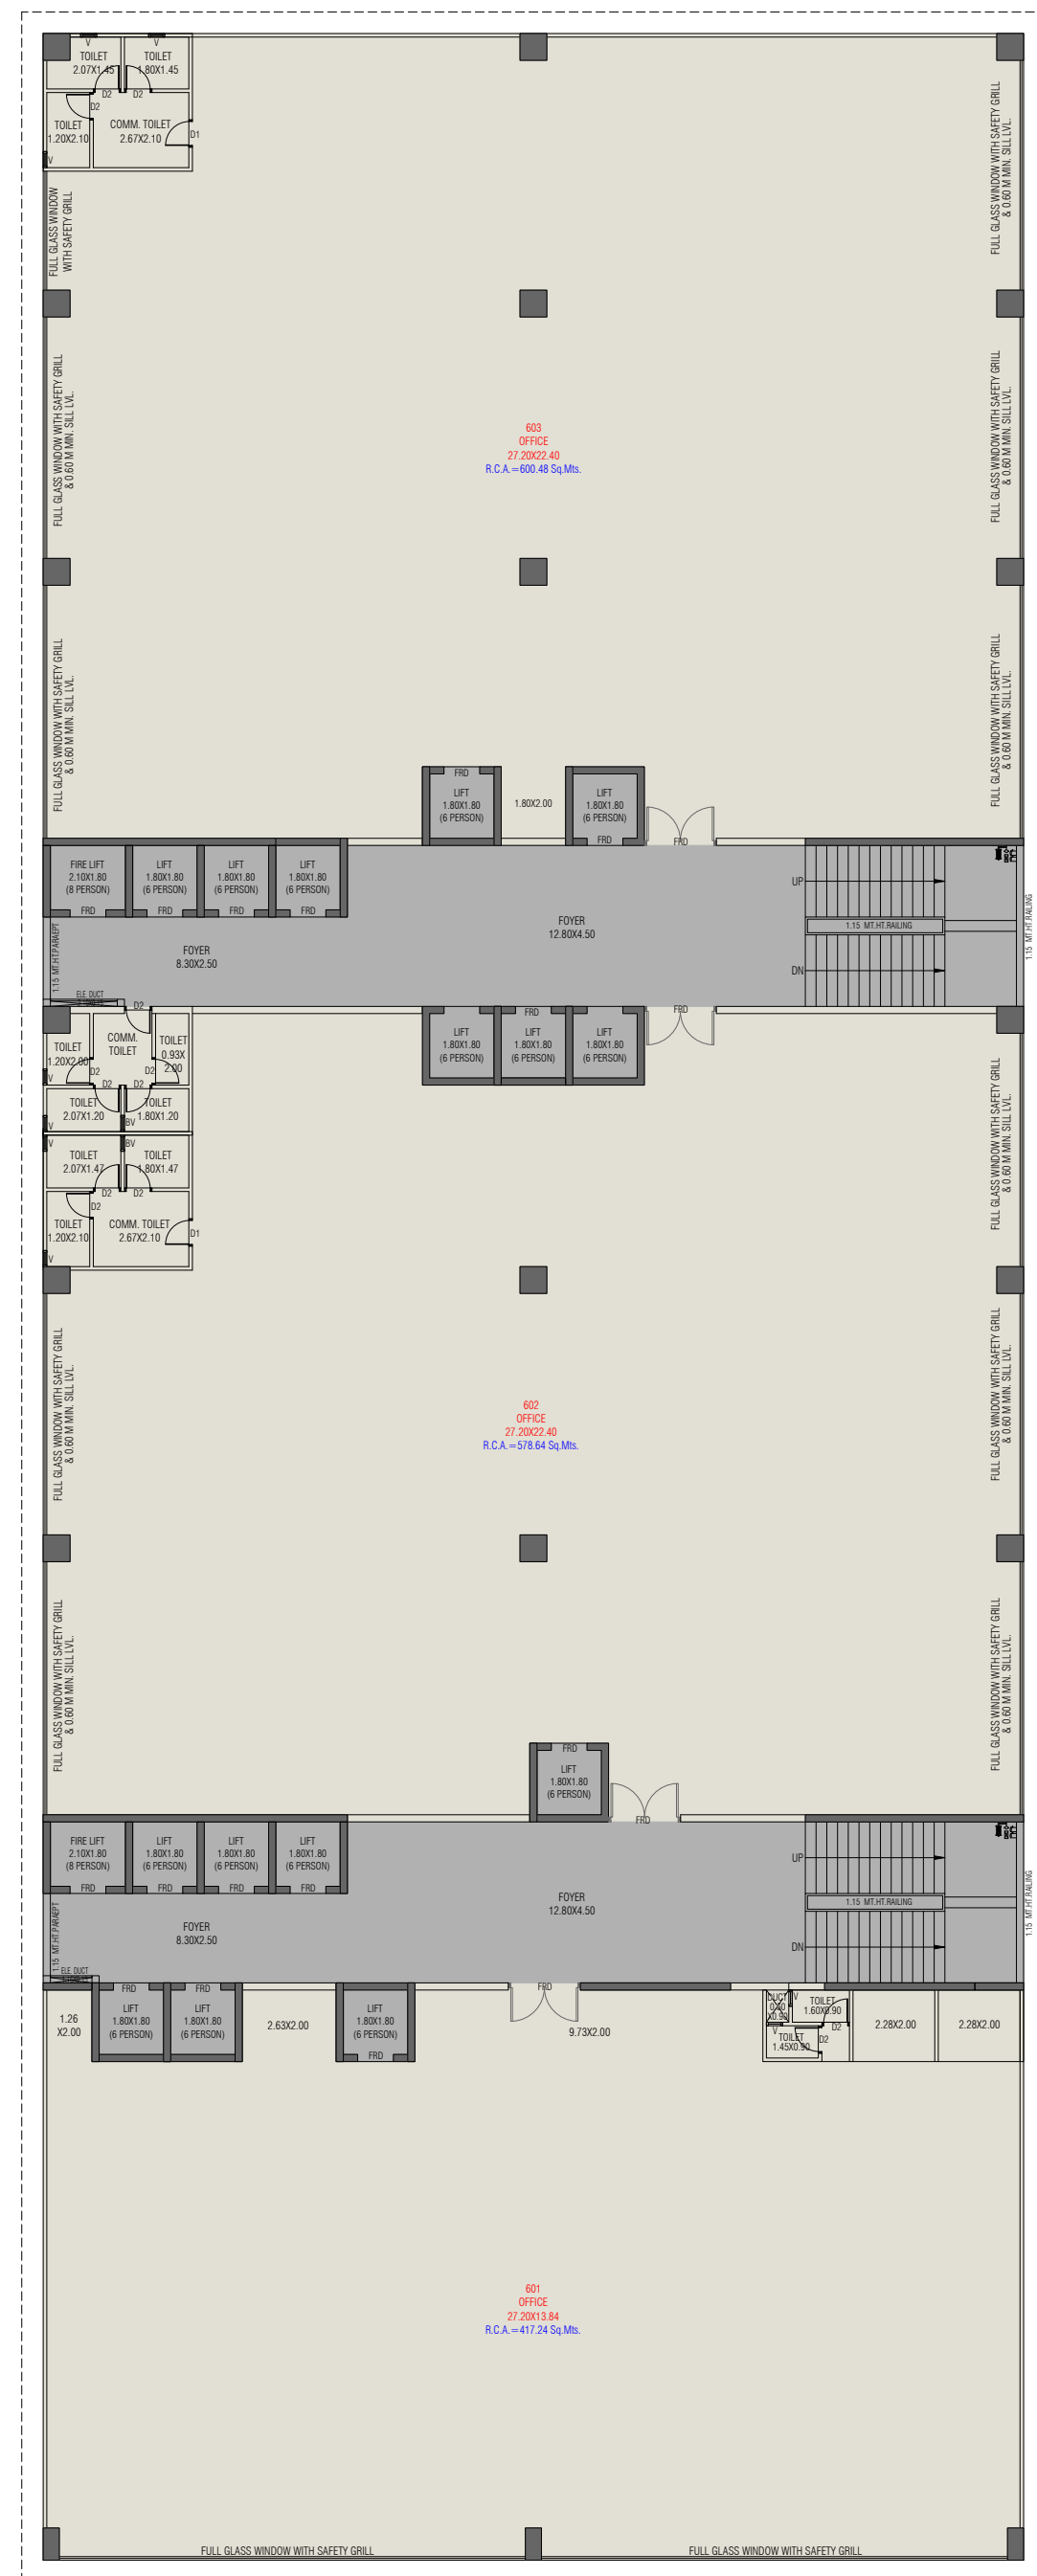


6TH FLOOR PLAN

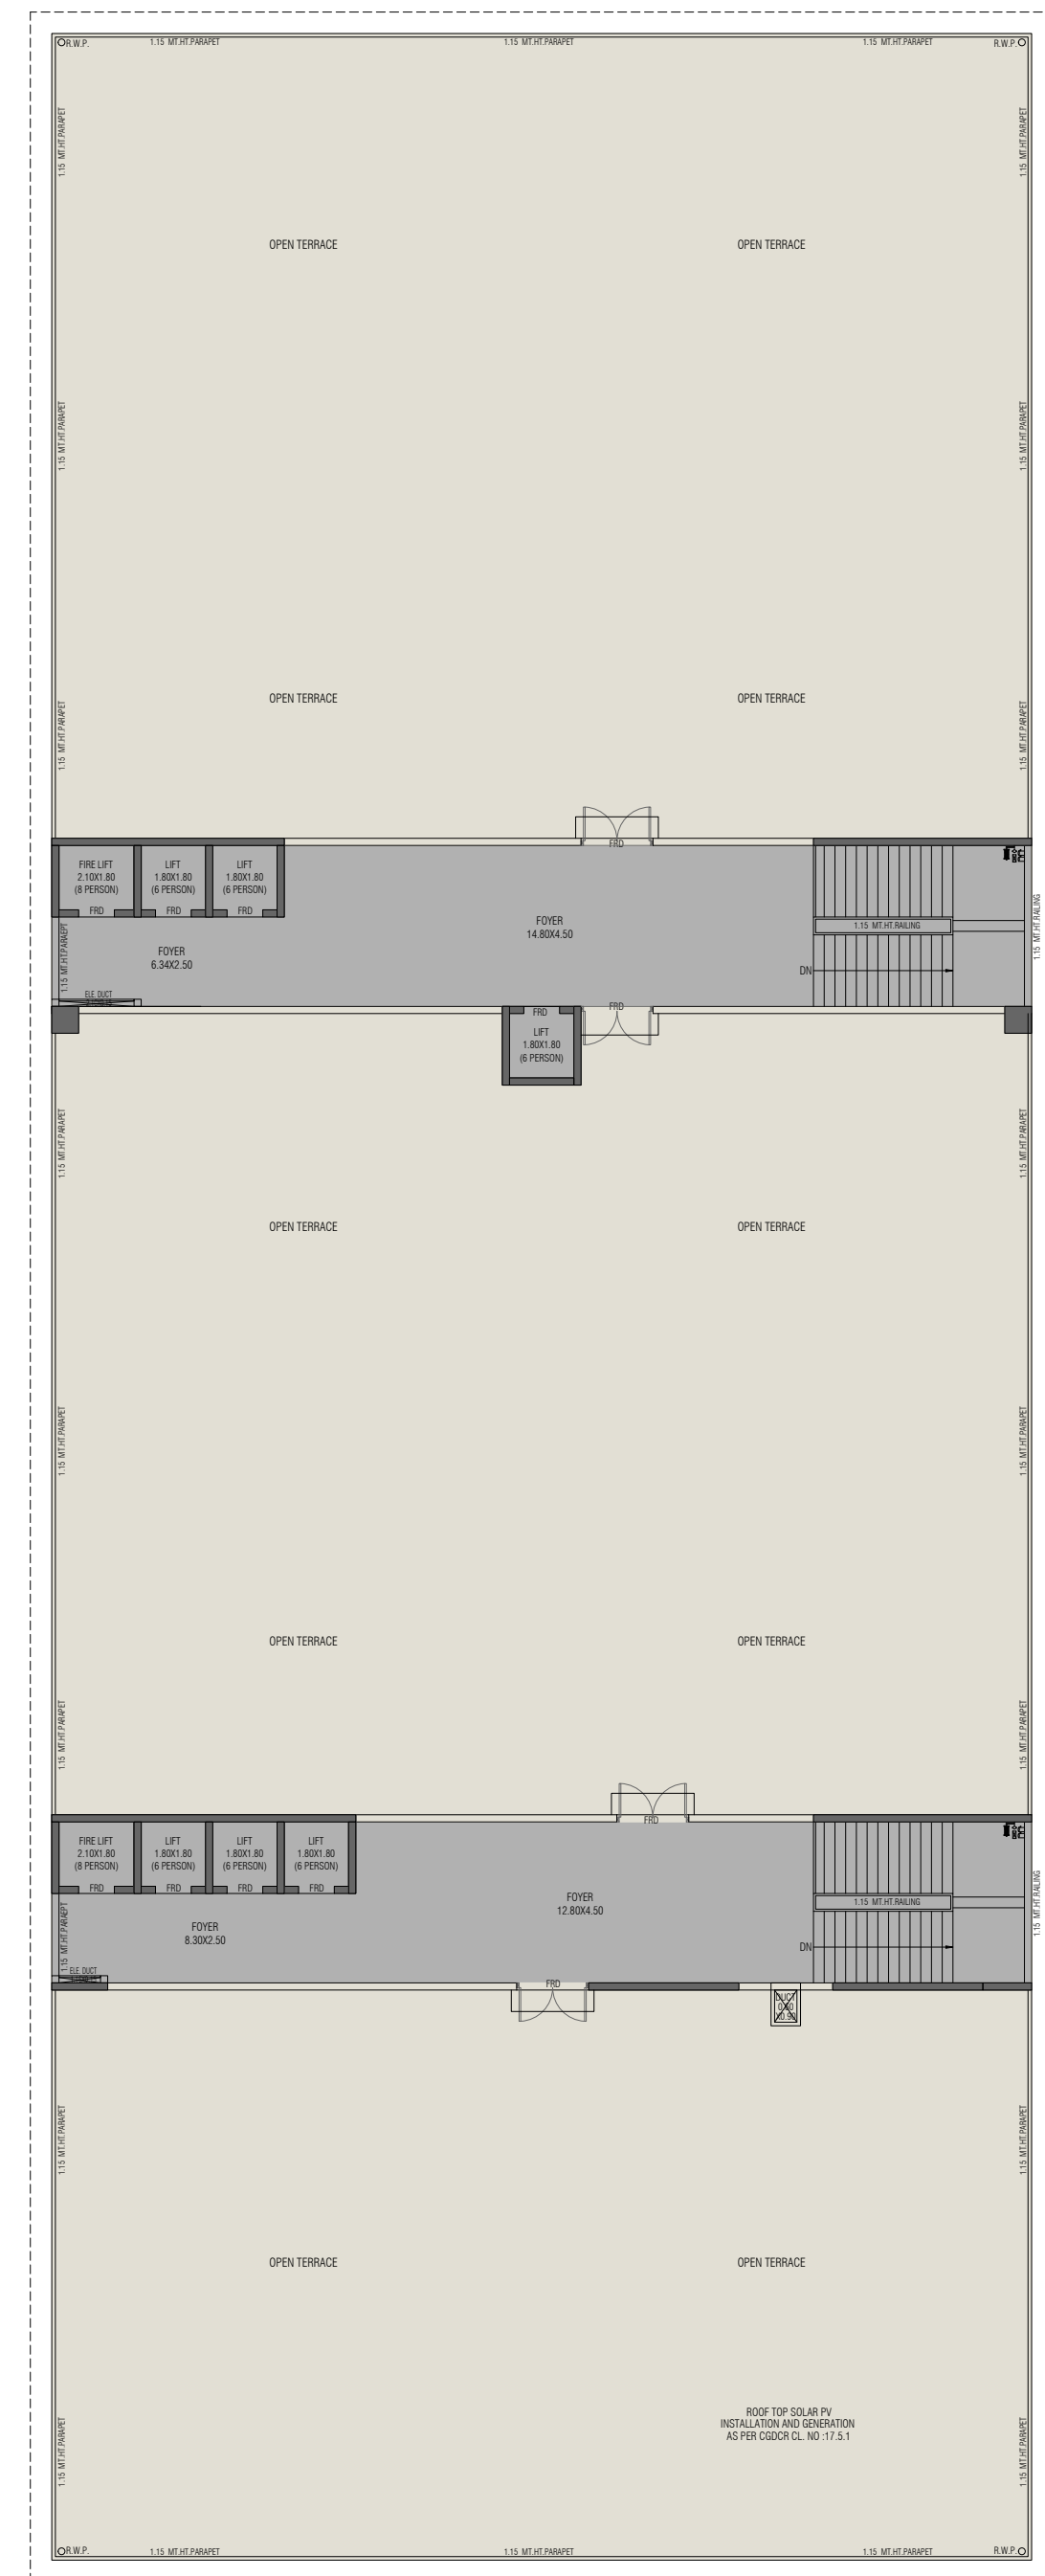




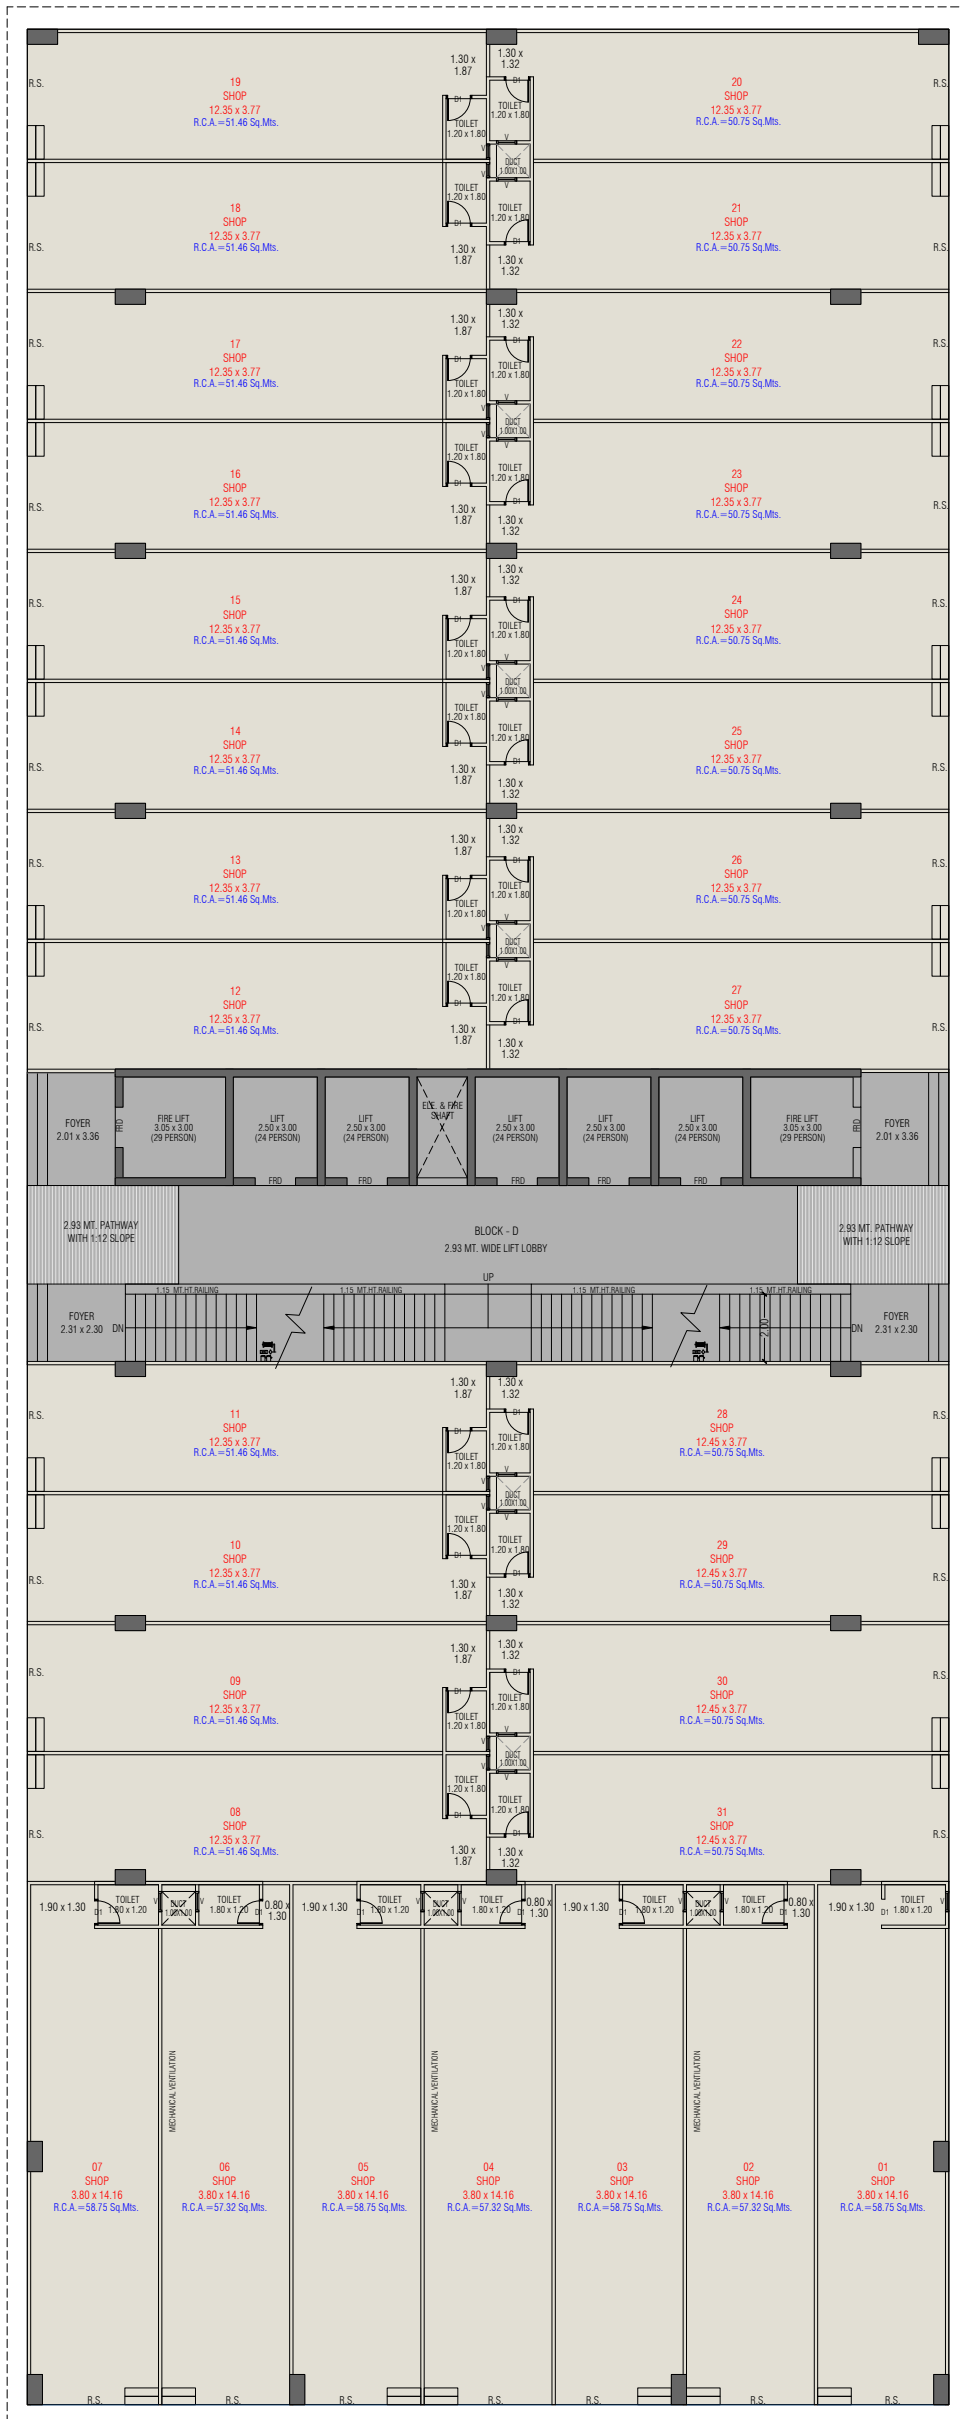


GROUND FLOOR PLAN

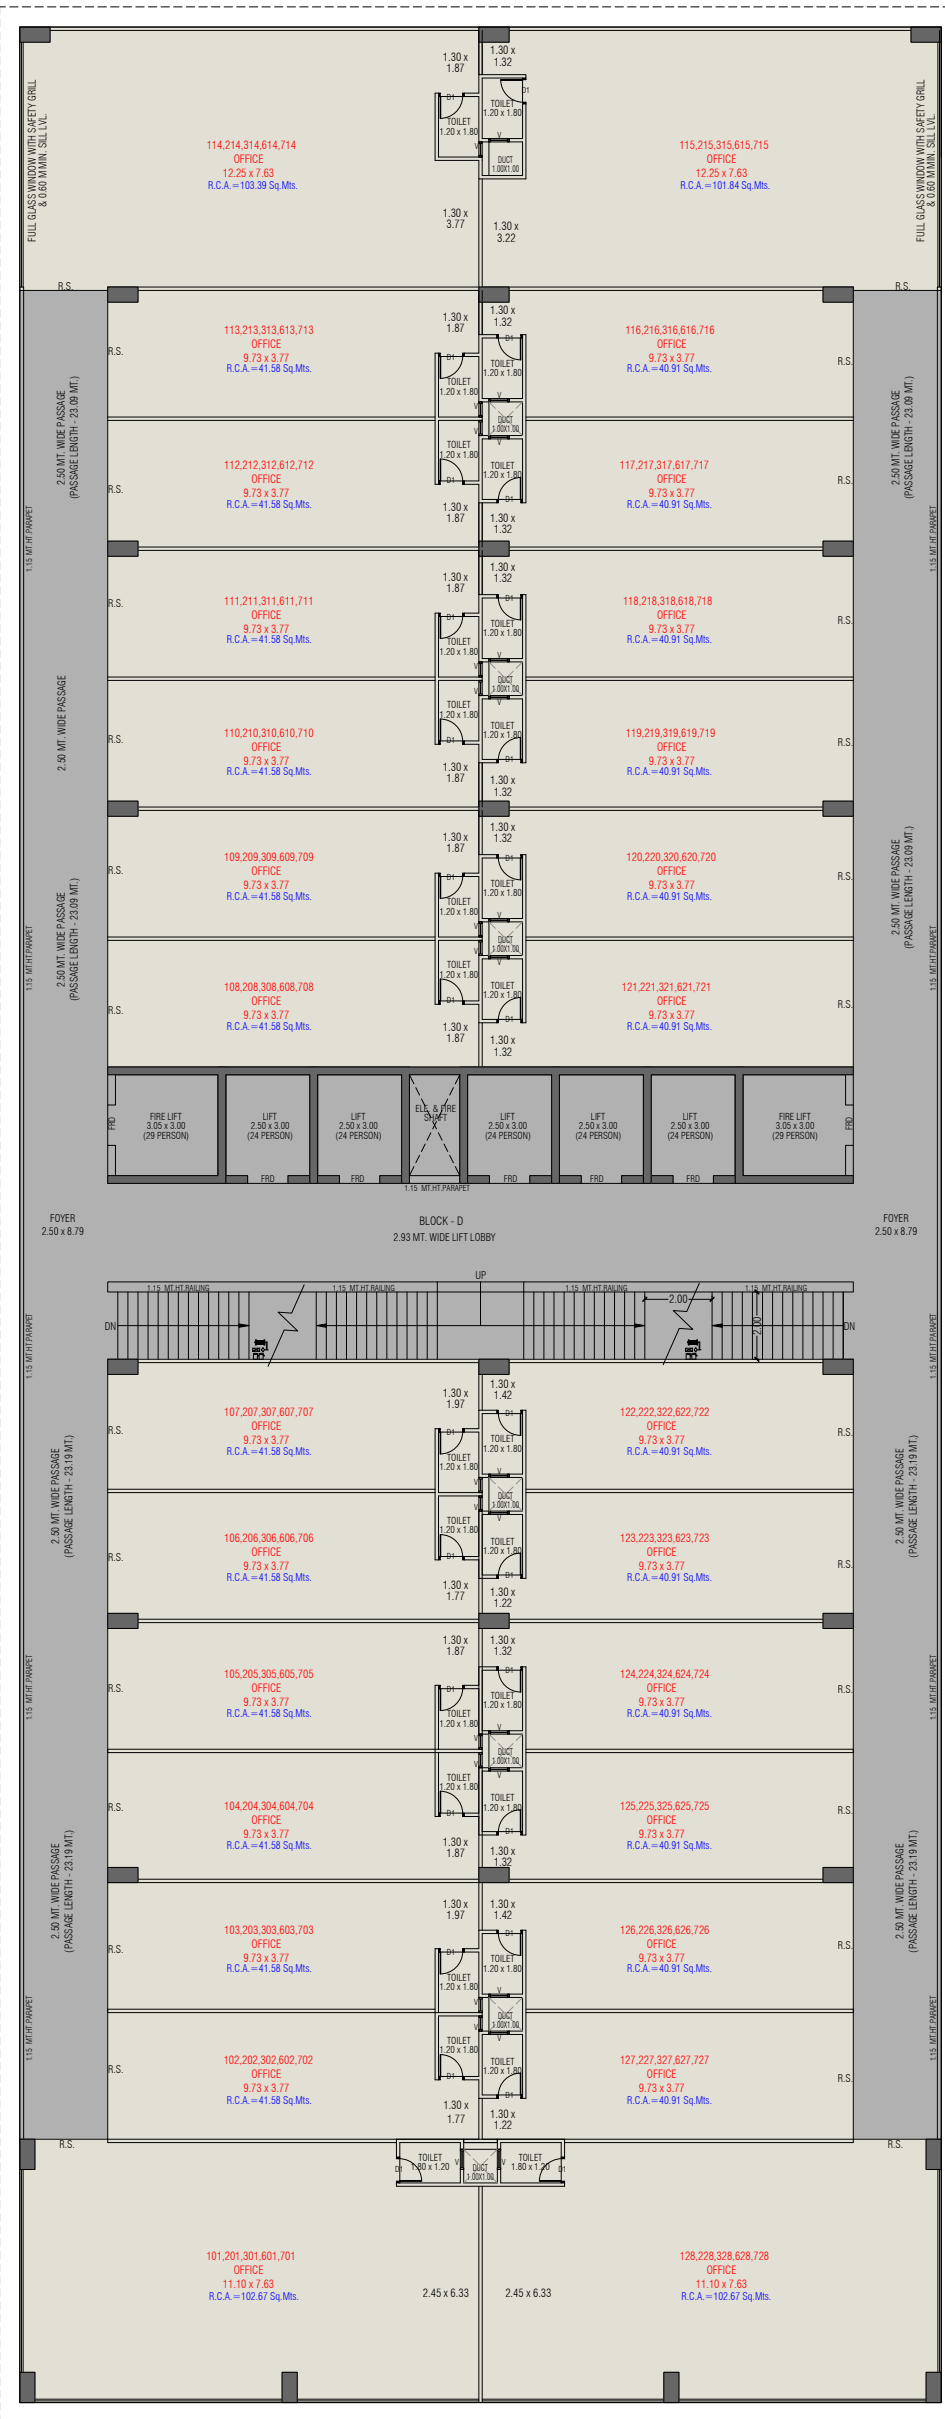

1ST TO 3RD, 6TH & 7TH. FLOOR PLAN

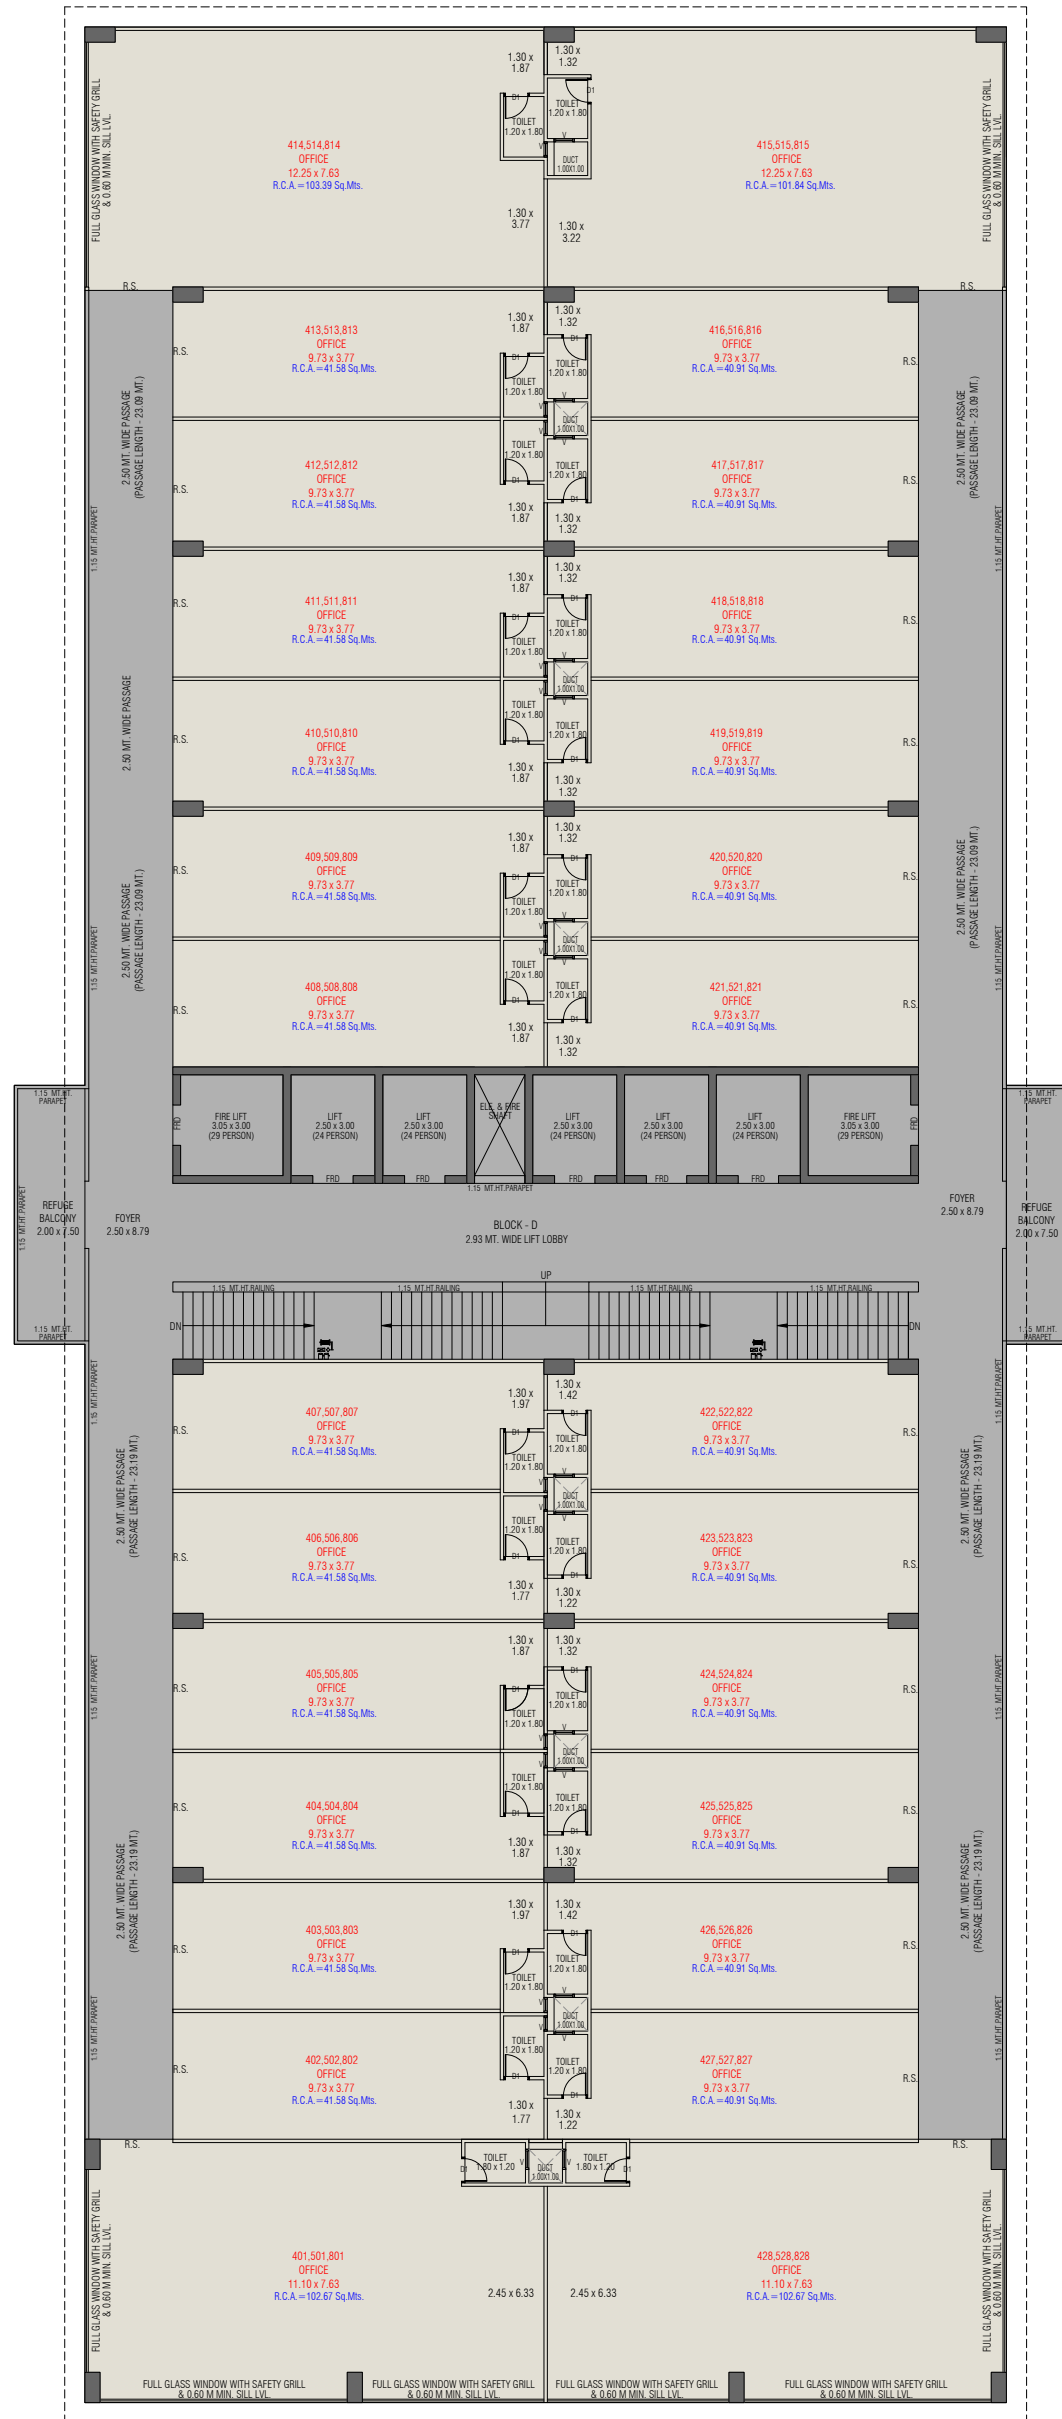

4TH, 5TH, & 8TH. FLOOR PLAN (REFUGE AREA FLOOR)

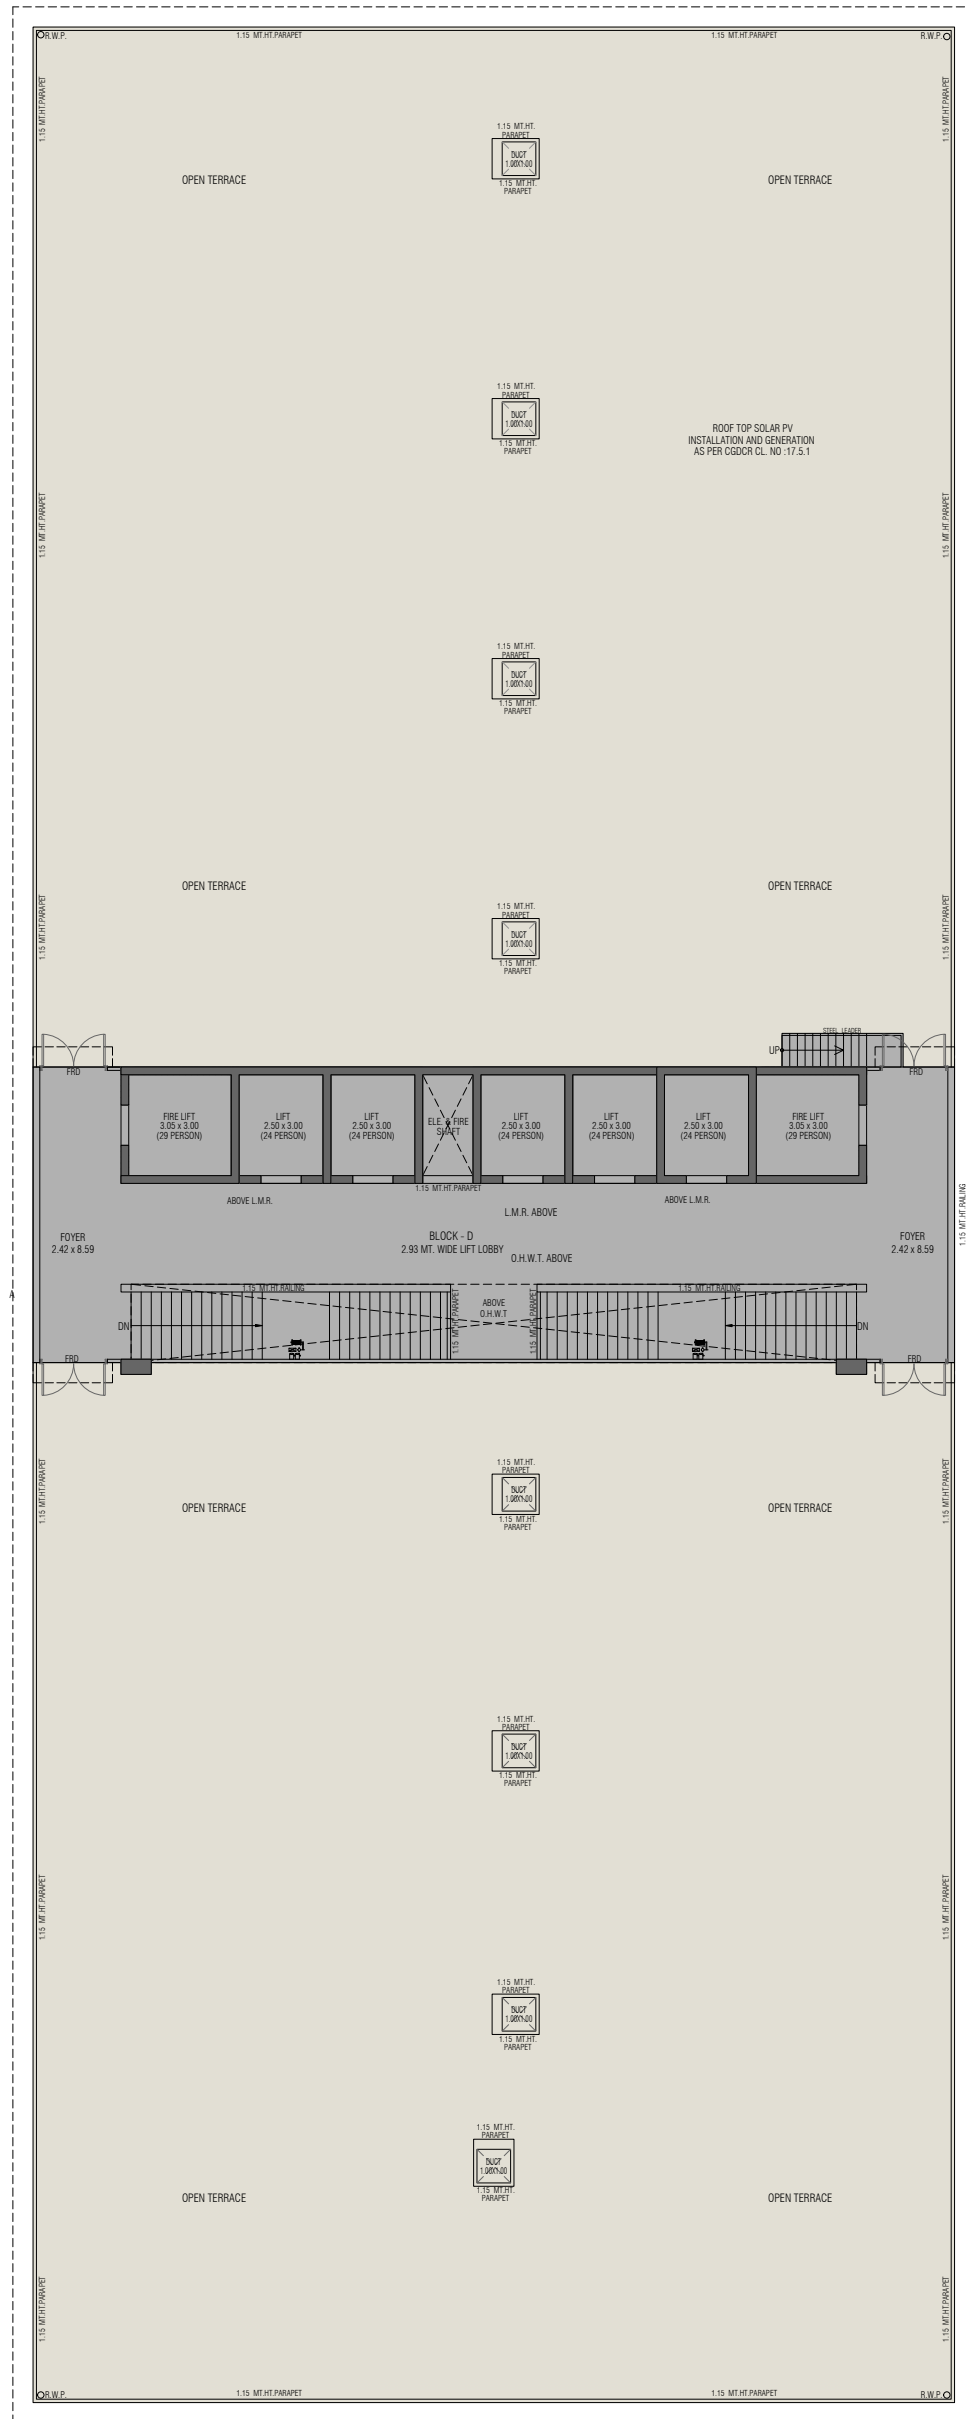

OPEN TERRACE, STAIR CABIN, O.H.W.T. PLAN



SPECIFICATIONS

Structure -

- Earthquake Resistant R.C.C. frame structure

Flooring -

- Vitrified tiles in flooring
- Stone flooring in staircase
- China Mosaic on terrace

Toilet/Plumbing -

- Vitrified tiles in flooring
- Concealed plumbing sanitary ware

Electrical -

- Concealed copper wiring with modular switches


Paints -

- External double coat plaster with paint or equivalent

Fire safety as per norms

Tree & Plantation

LOCATION

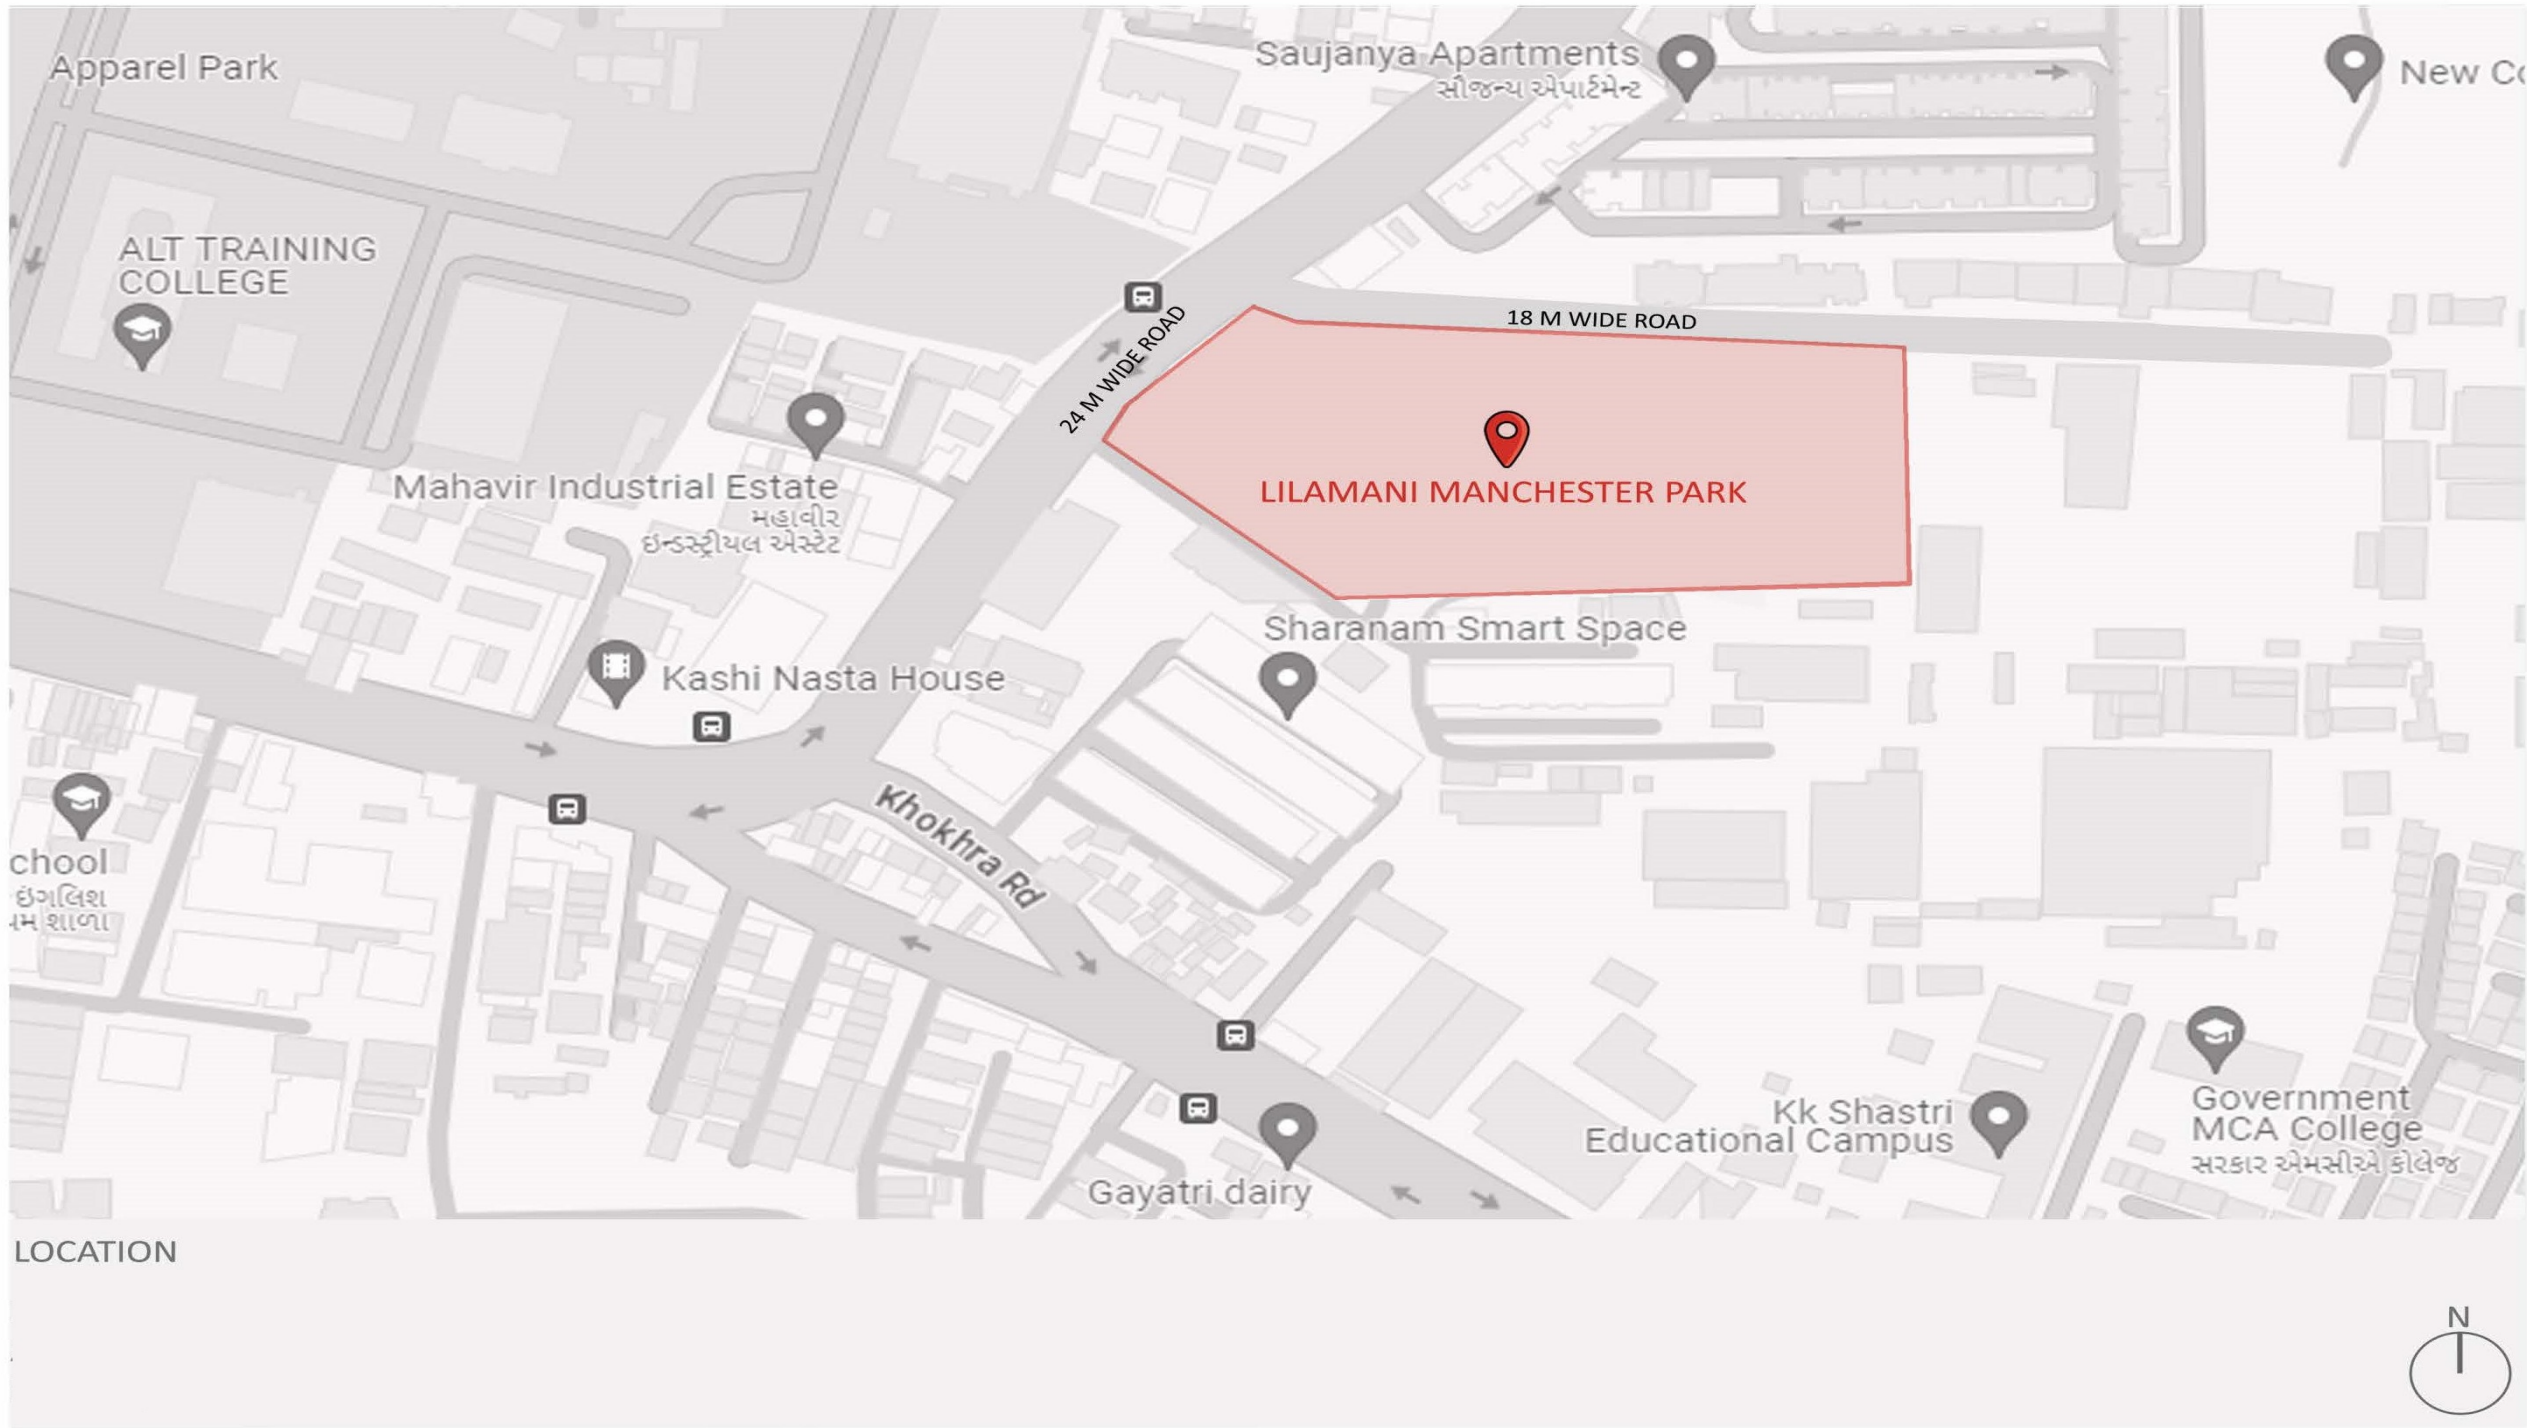

Structure Engineer
JW Consultants LLP

Architect
99 Studio

Engineer
Ankit Gadani