


SITE ADDRESS :

Vrundavan by Keshavpriya,
Nr. Marsh Arise bungalows, Laxmipura,
Lambha, Ahmedabad 382405.

CONTACT : +91 96240 77737

RERA NO. : _____
WEBSITE : www.gujrera.gujarat.gov.in

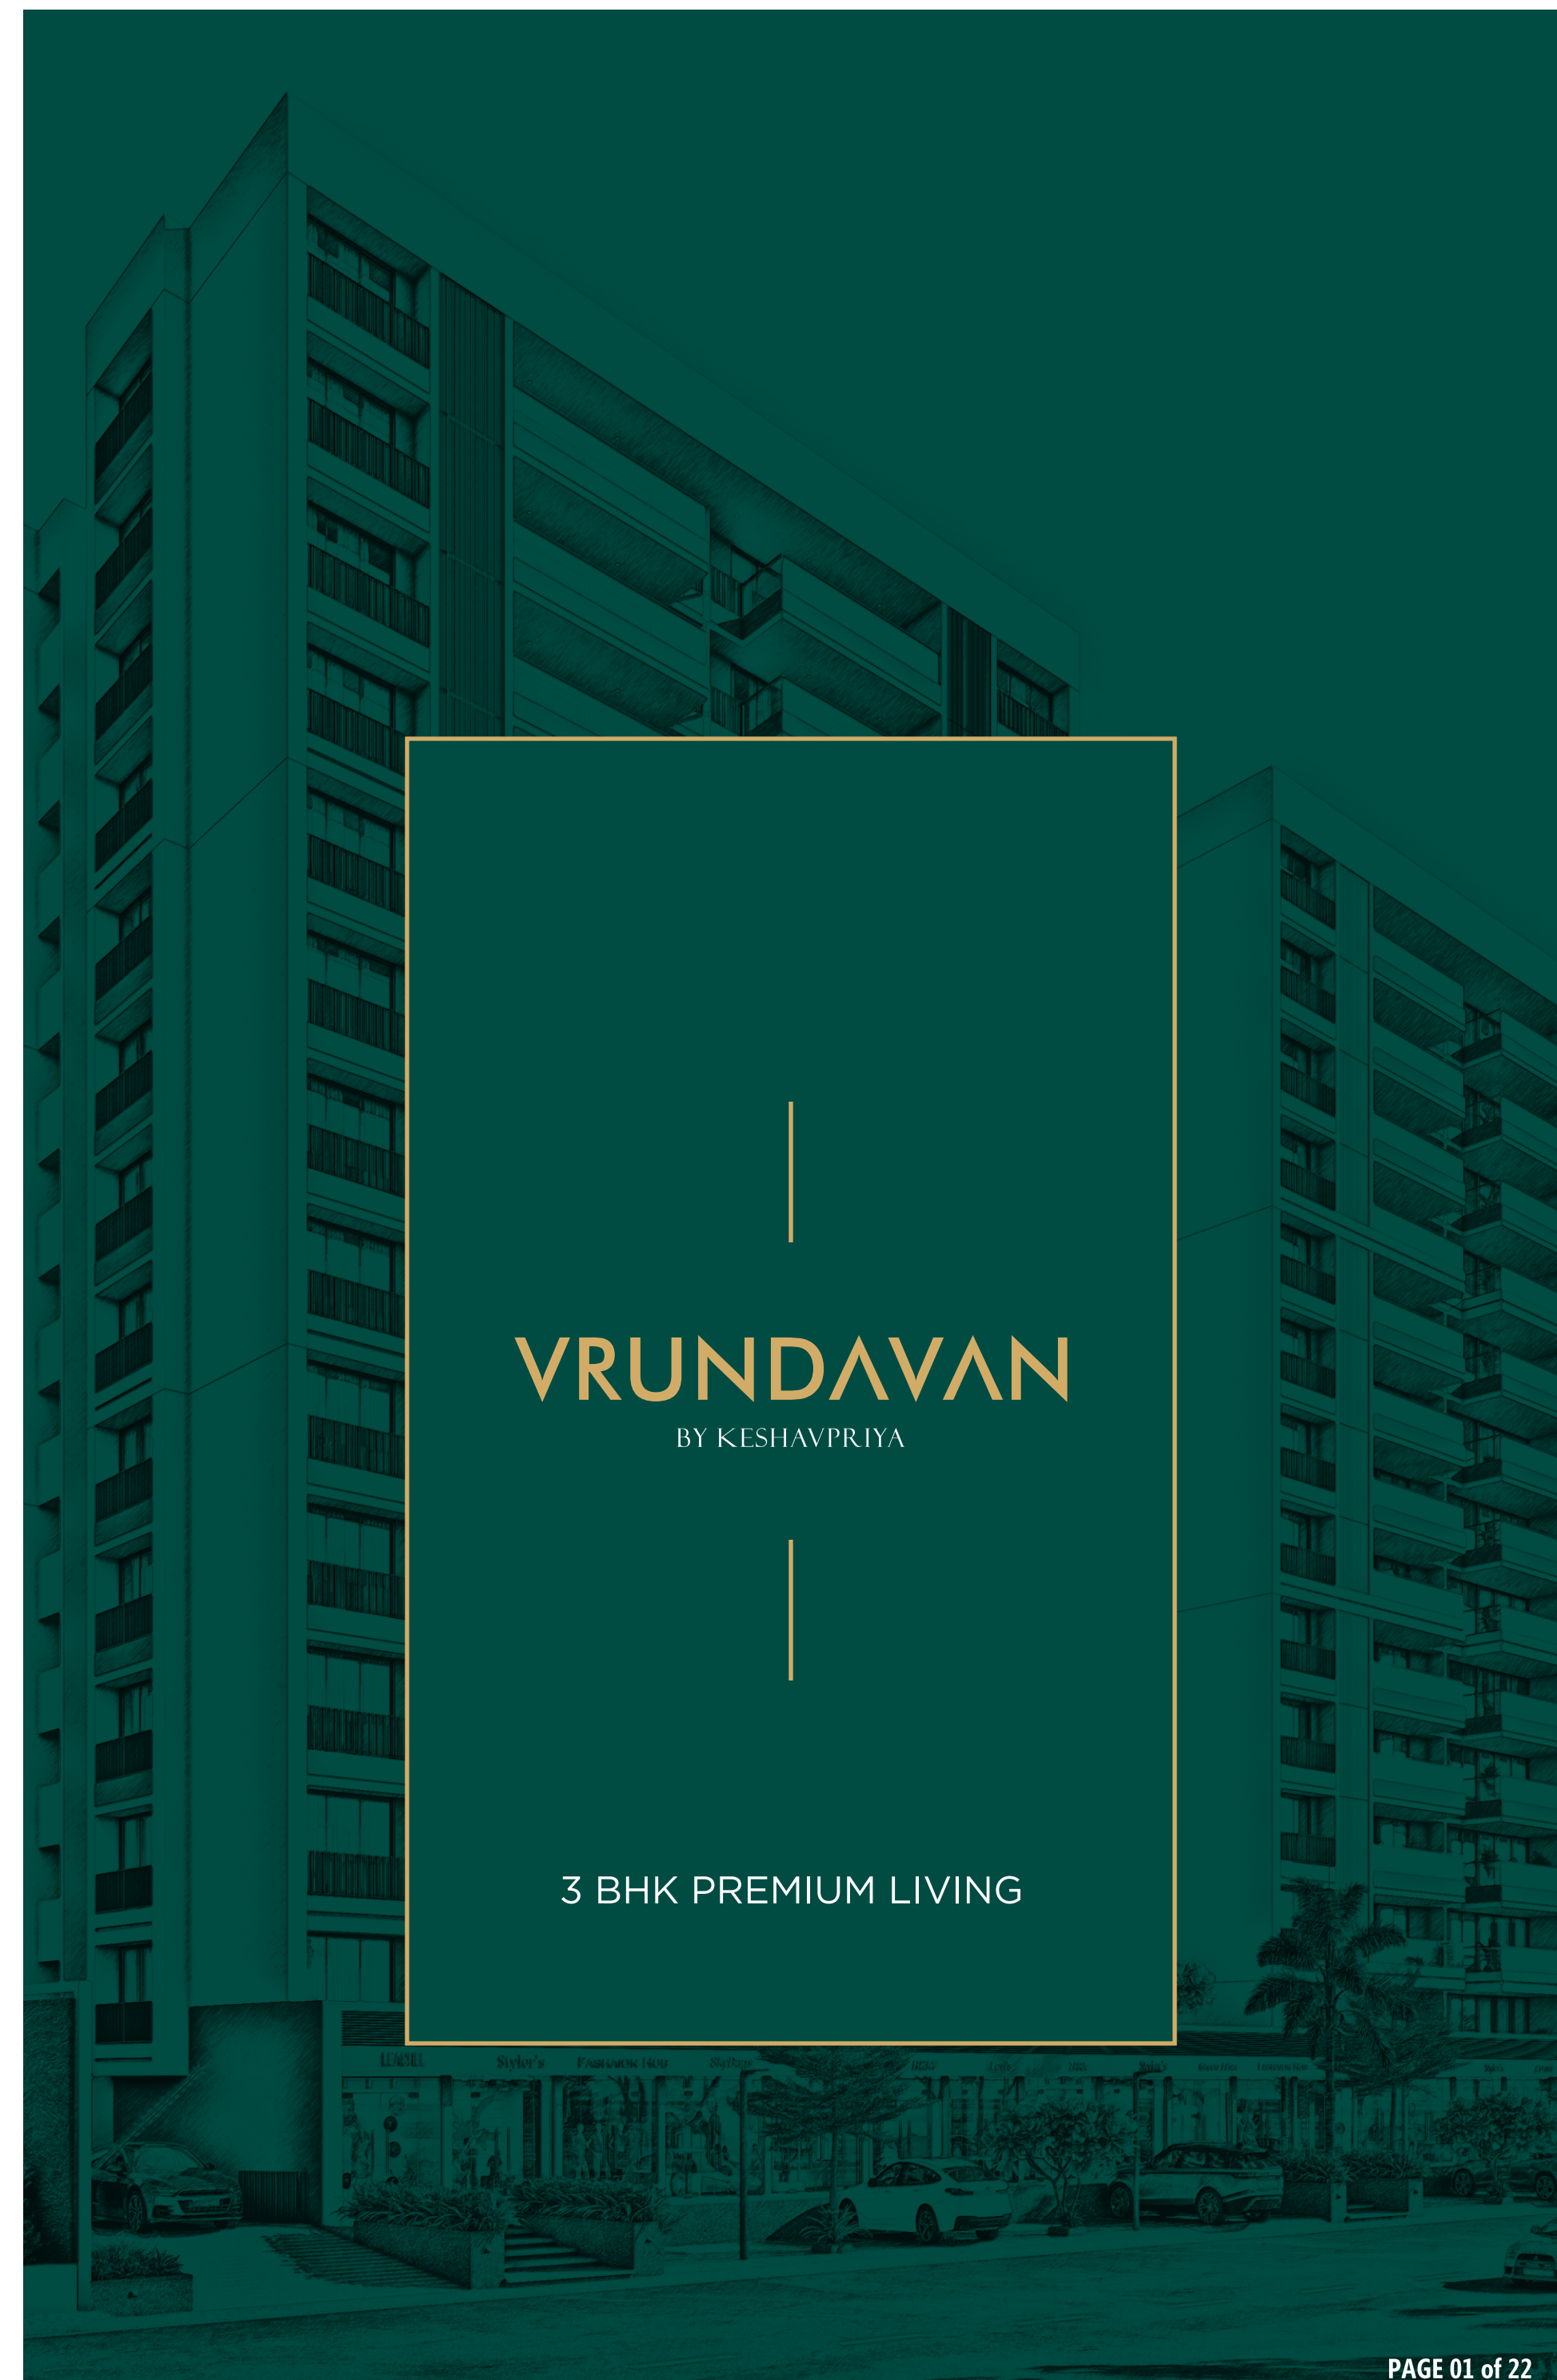


VRUNDAVAN

BY KESHAVPRIYA

3 BHK PREMIUM LIVING




BASEMENT PLAN WITH PARKING LAYOUT

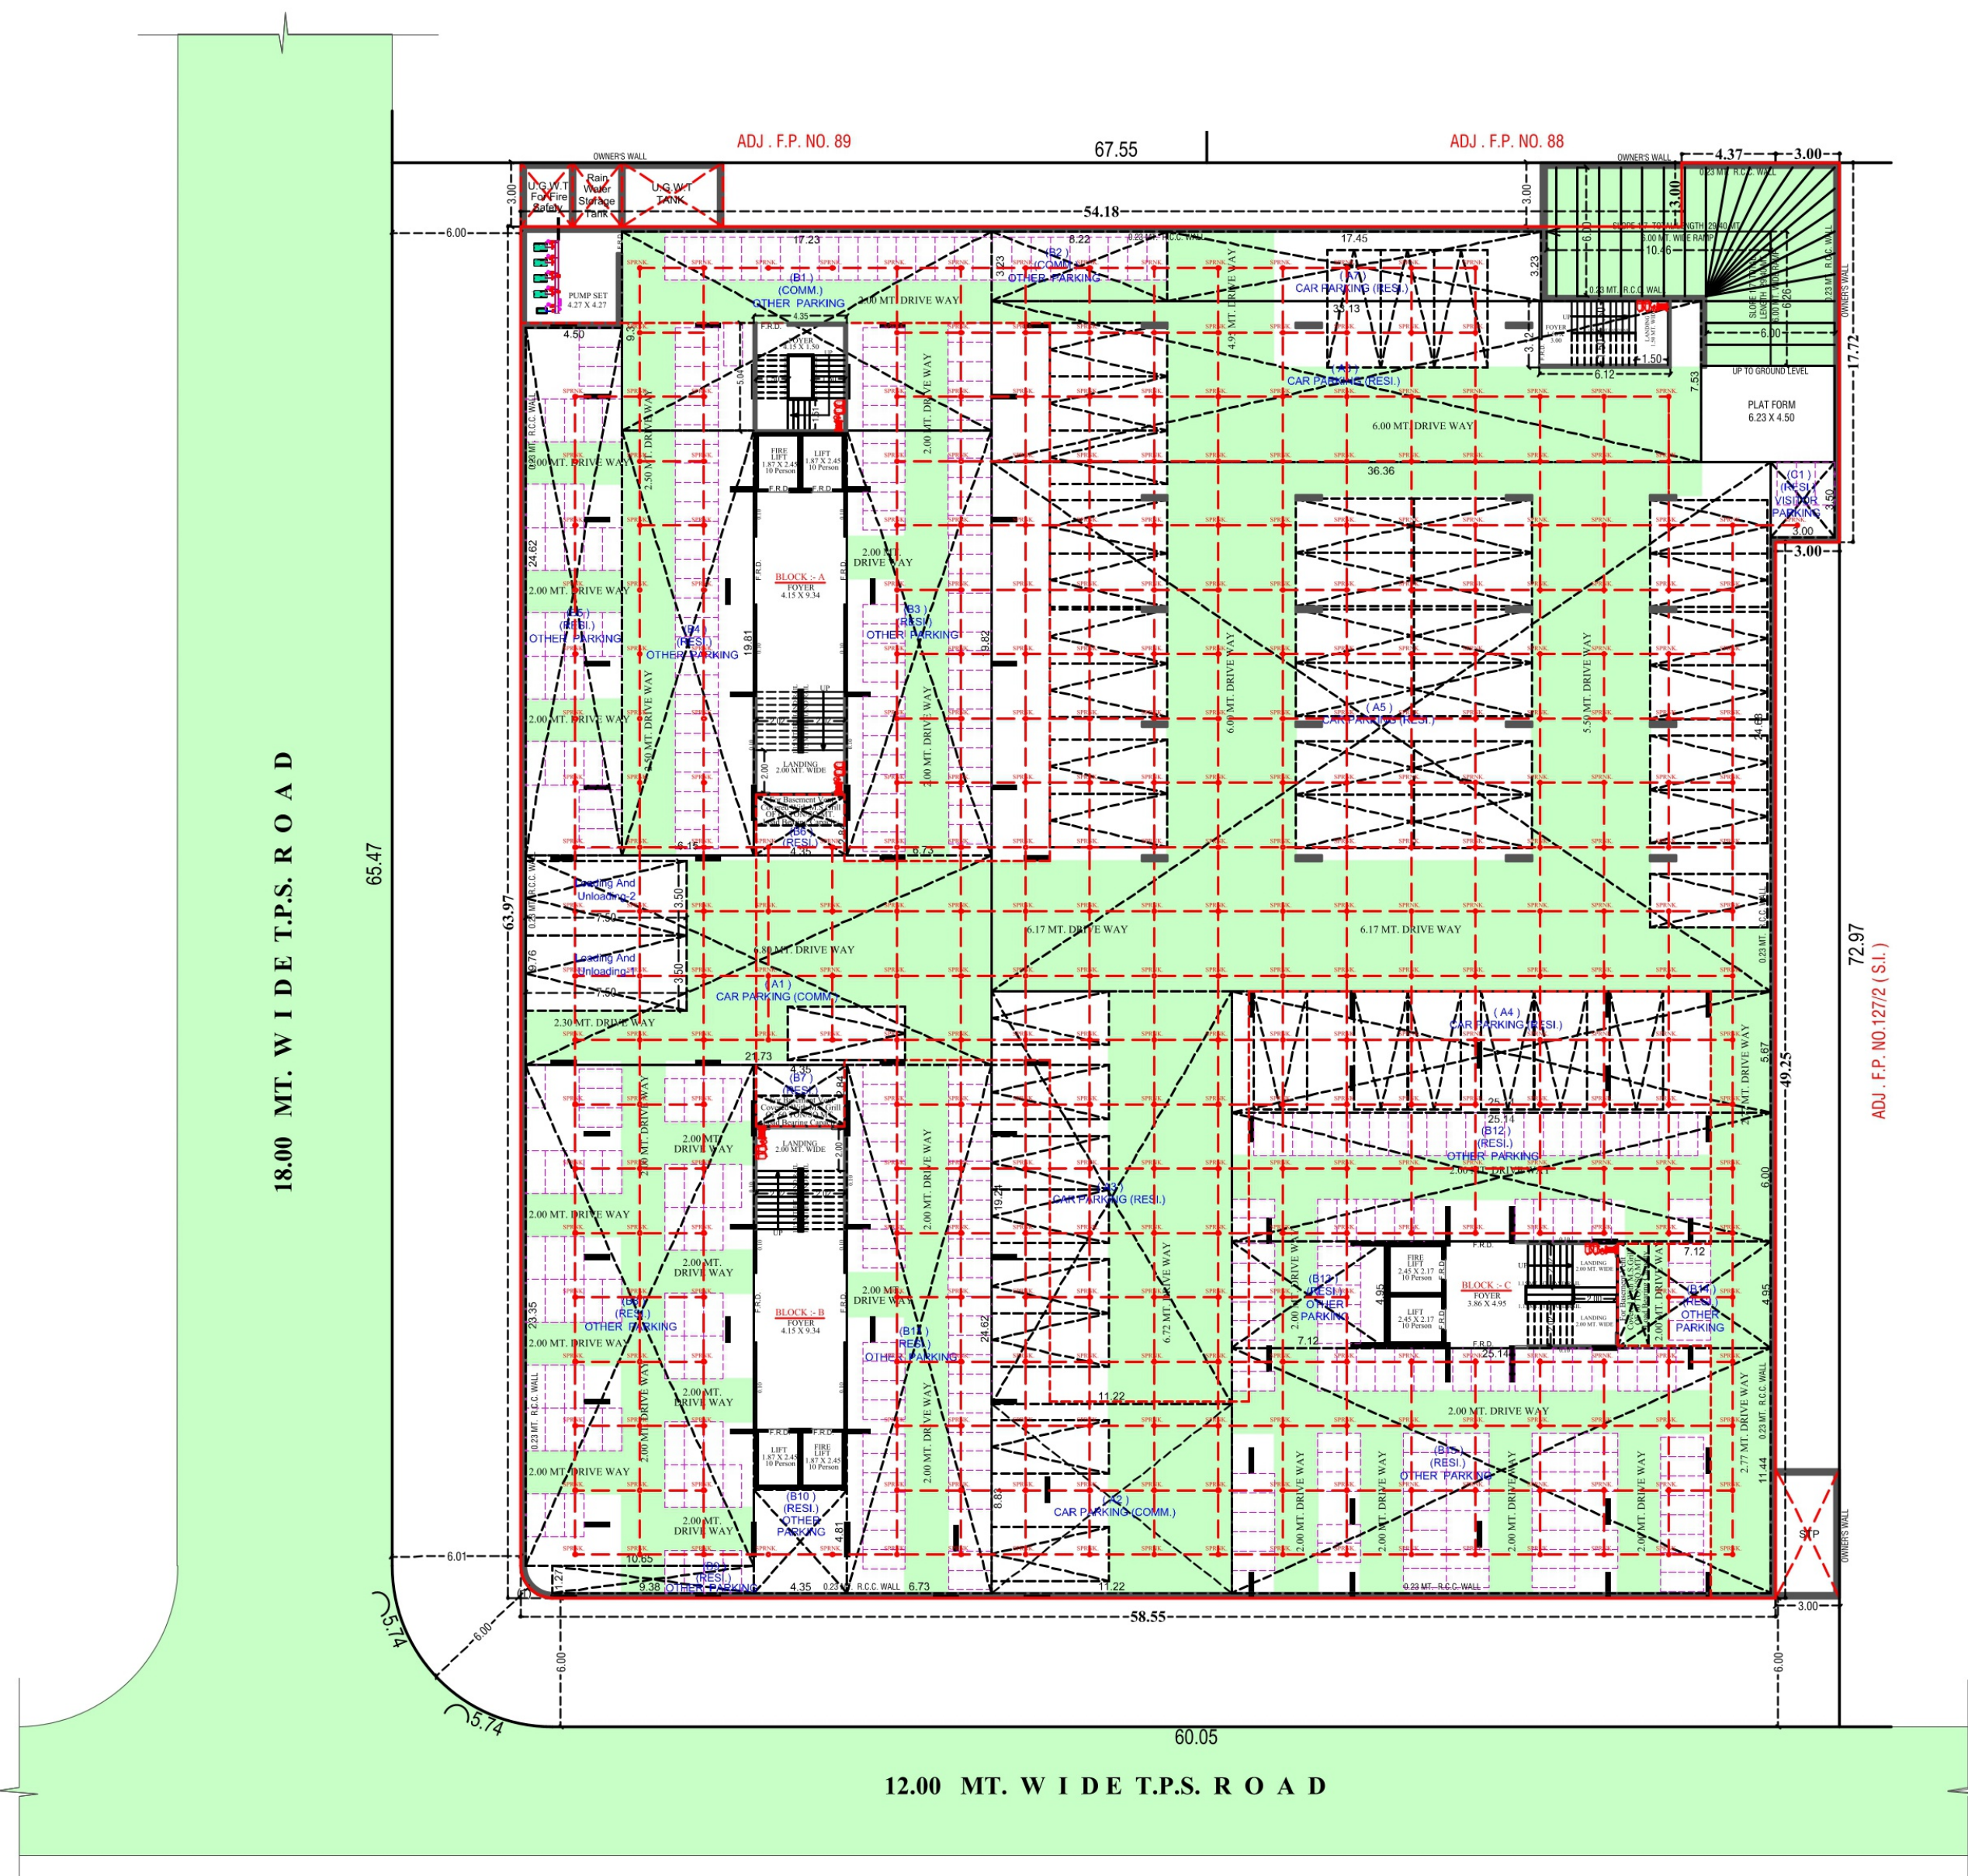


BASEMENT PLAN WITH PARKING LAY OUT N
SCALE :- 1.00 CM. = 2.00 MT.

GROUND LEVEL PARKING
LAYOUT PLAN

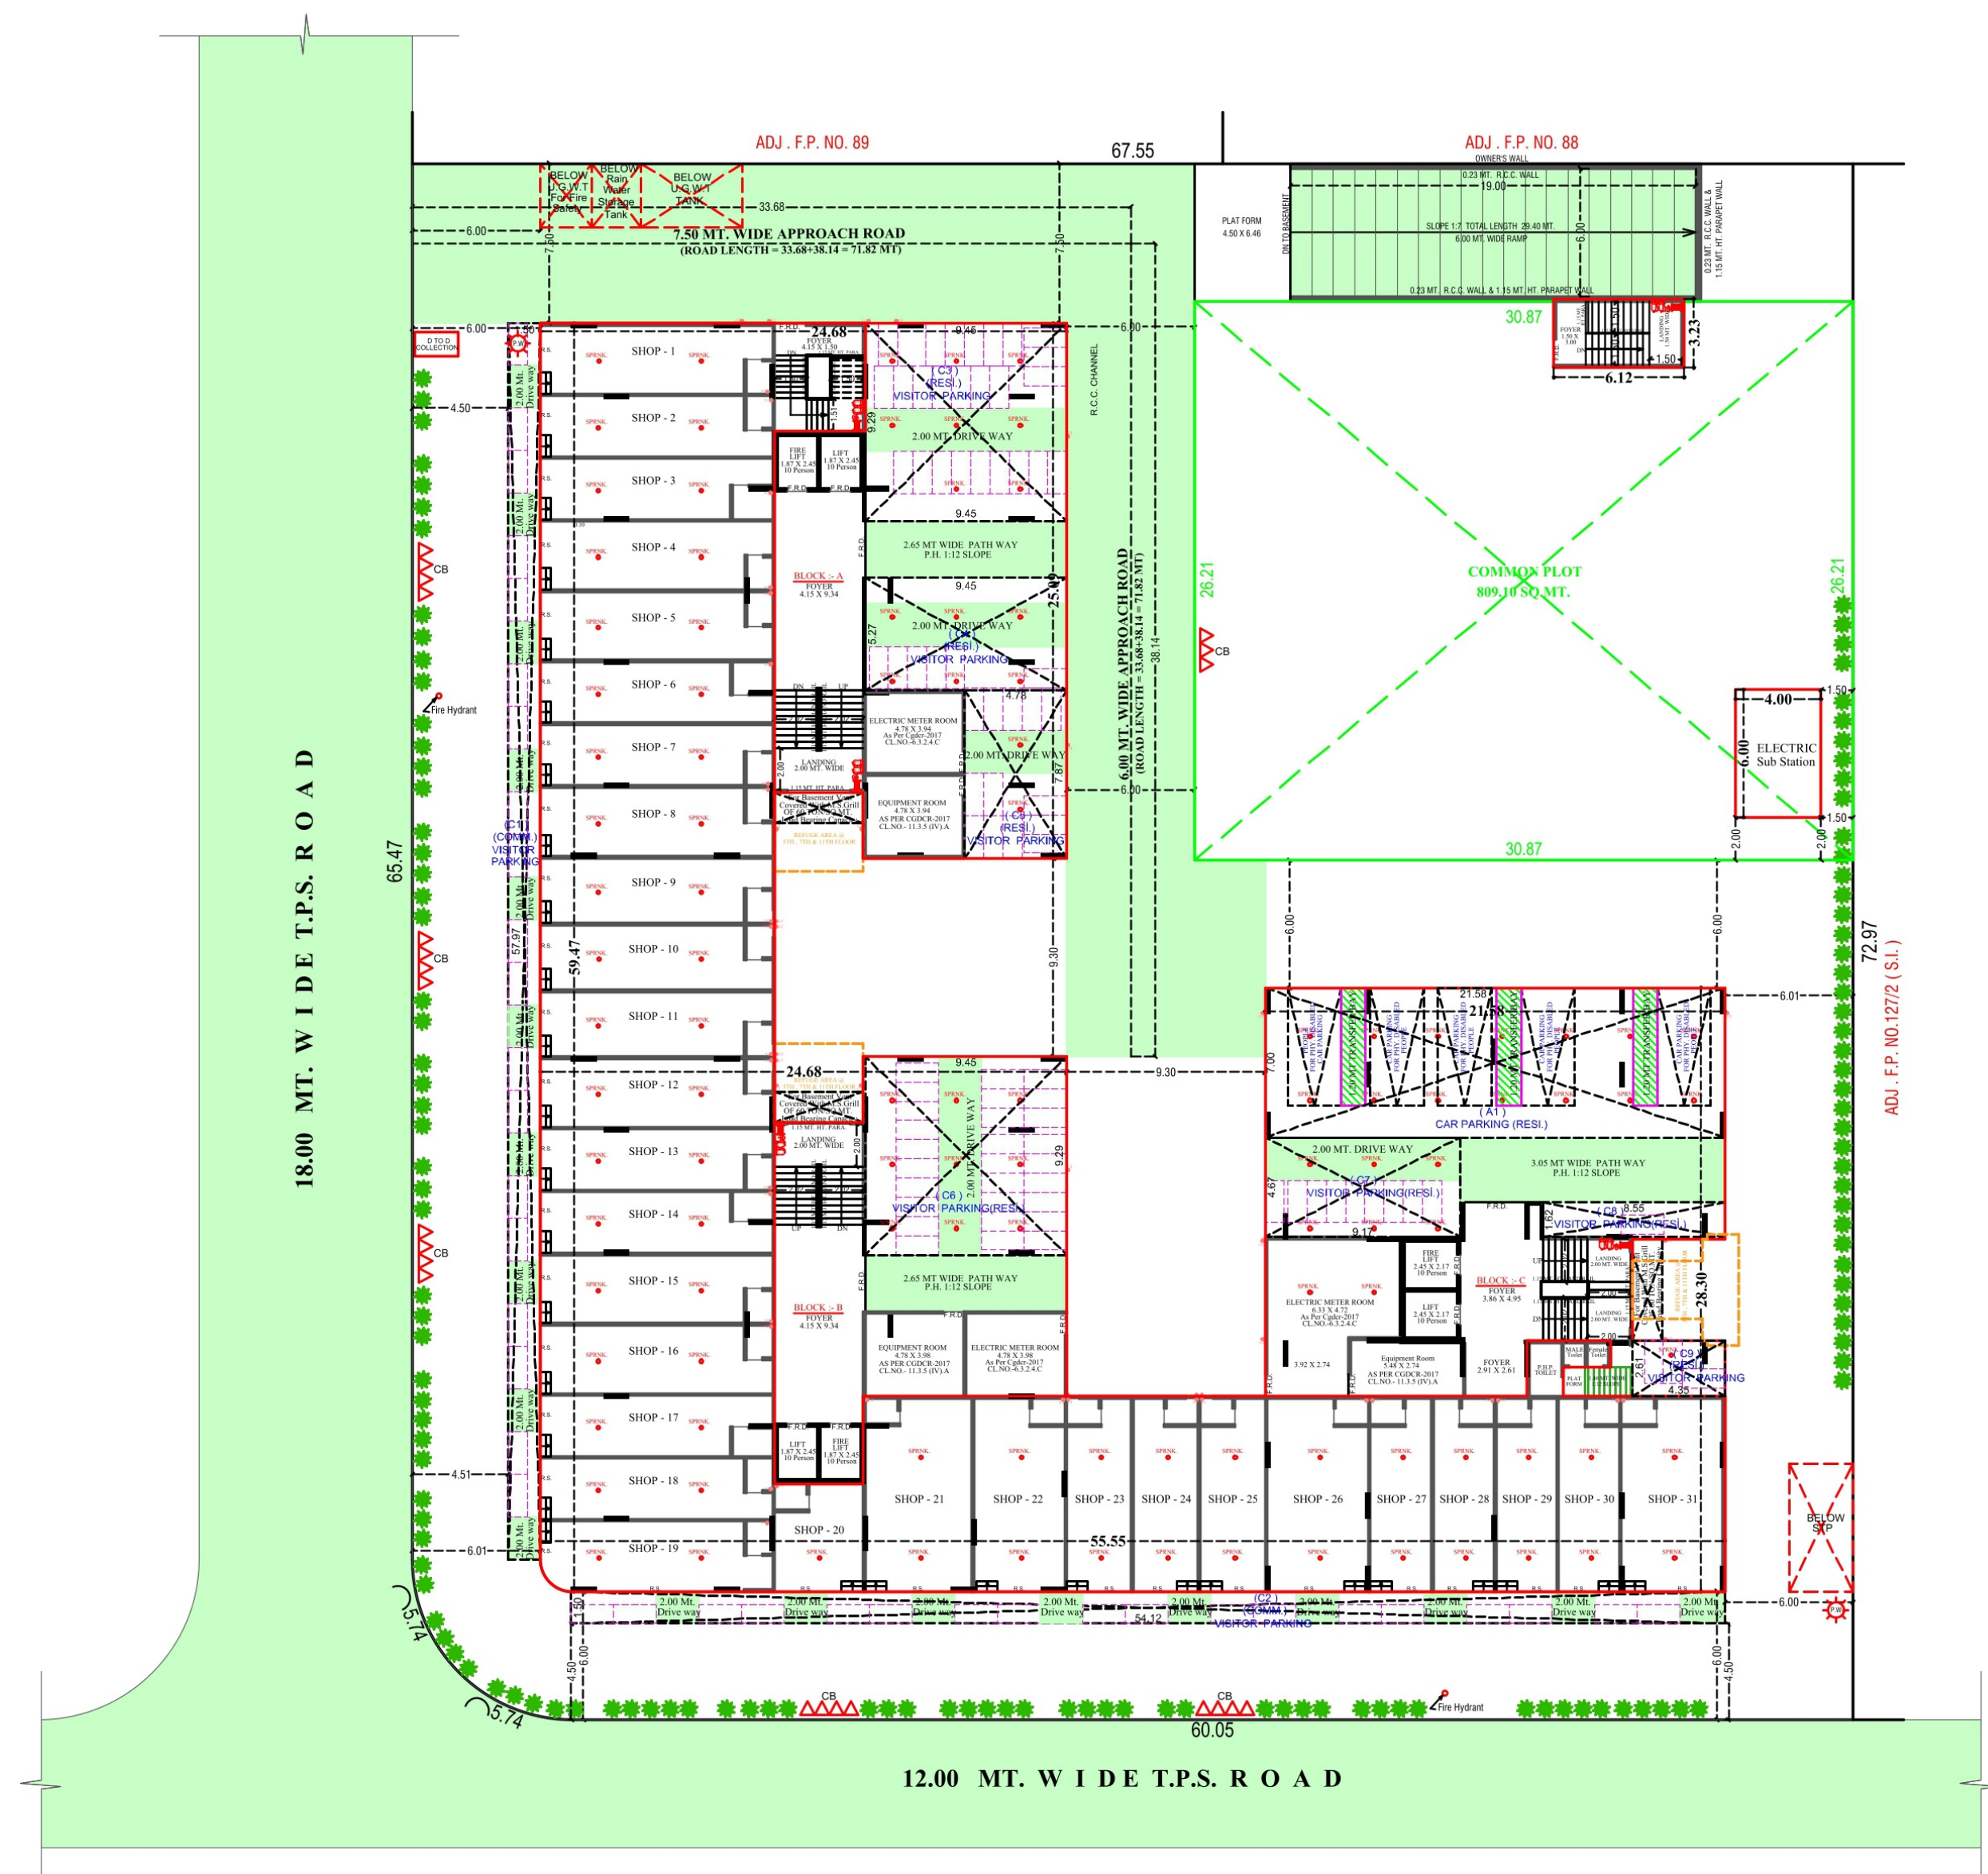


GROUND LEVEL PARKING LAY - OUT PLAN
SCALE ~ 1.00 CM. = 2.00 MT.

LAYOUT PLAN

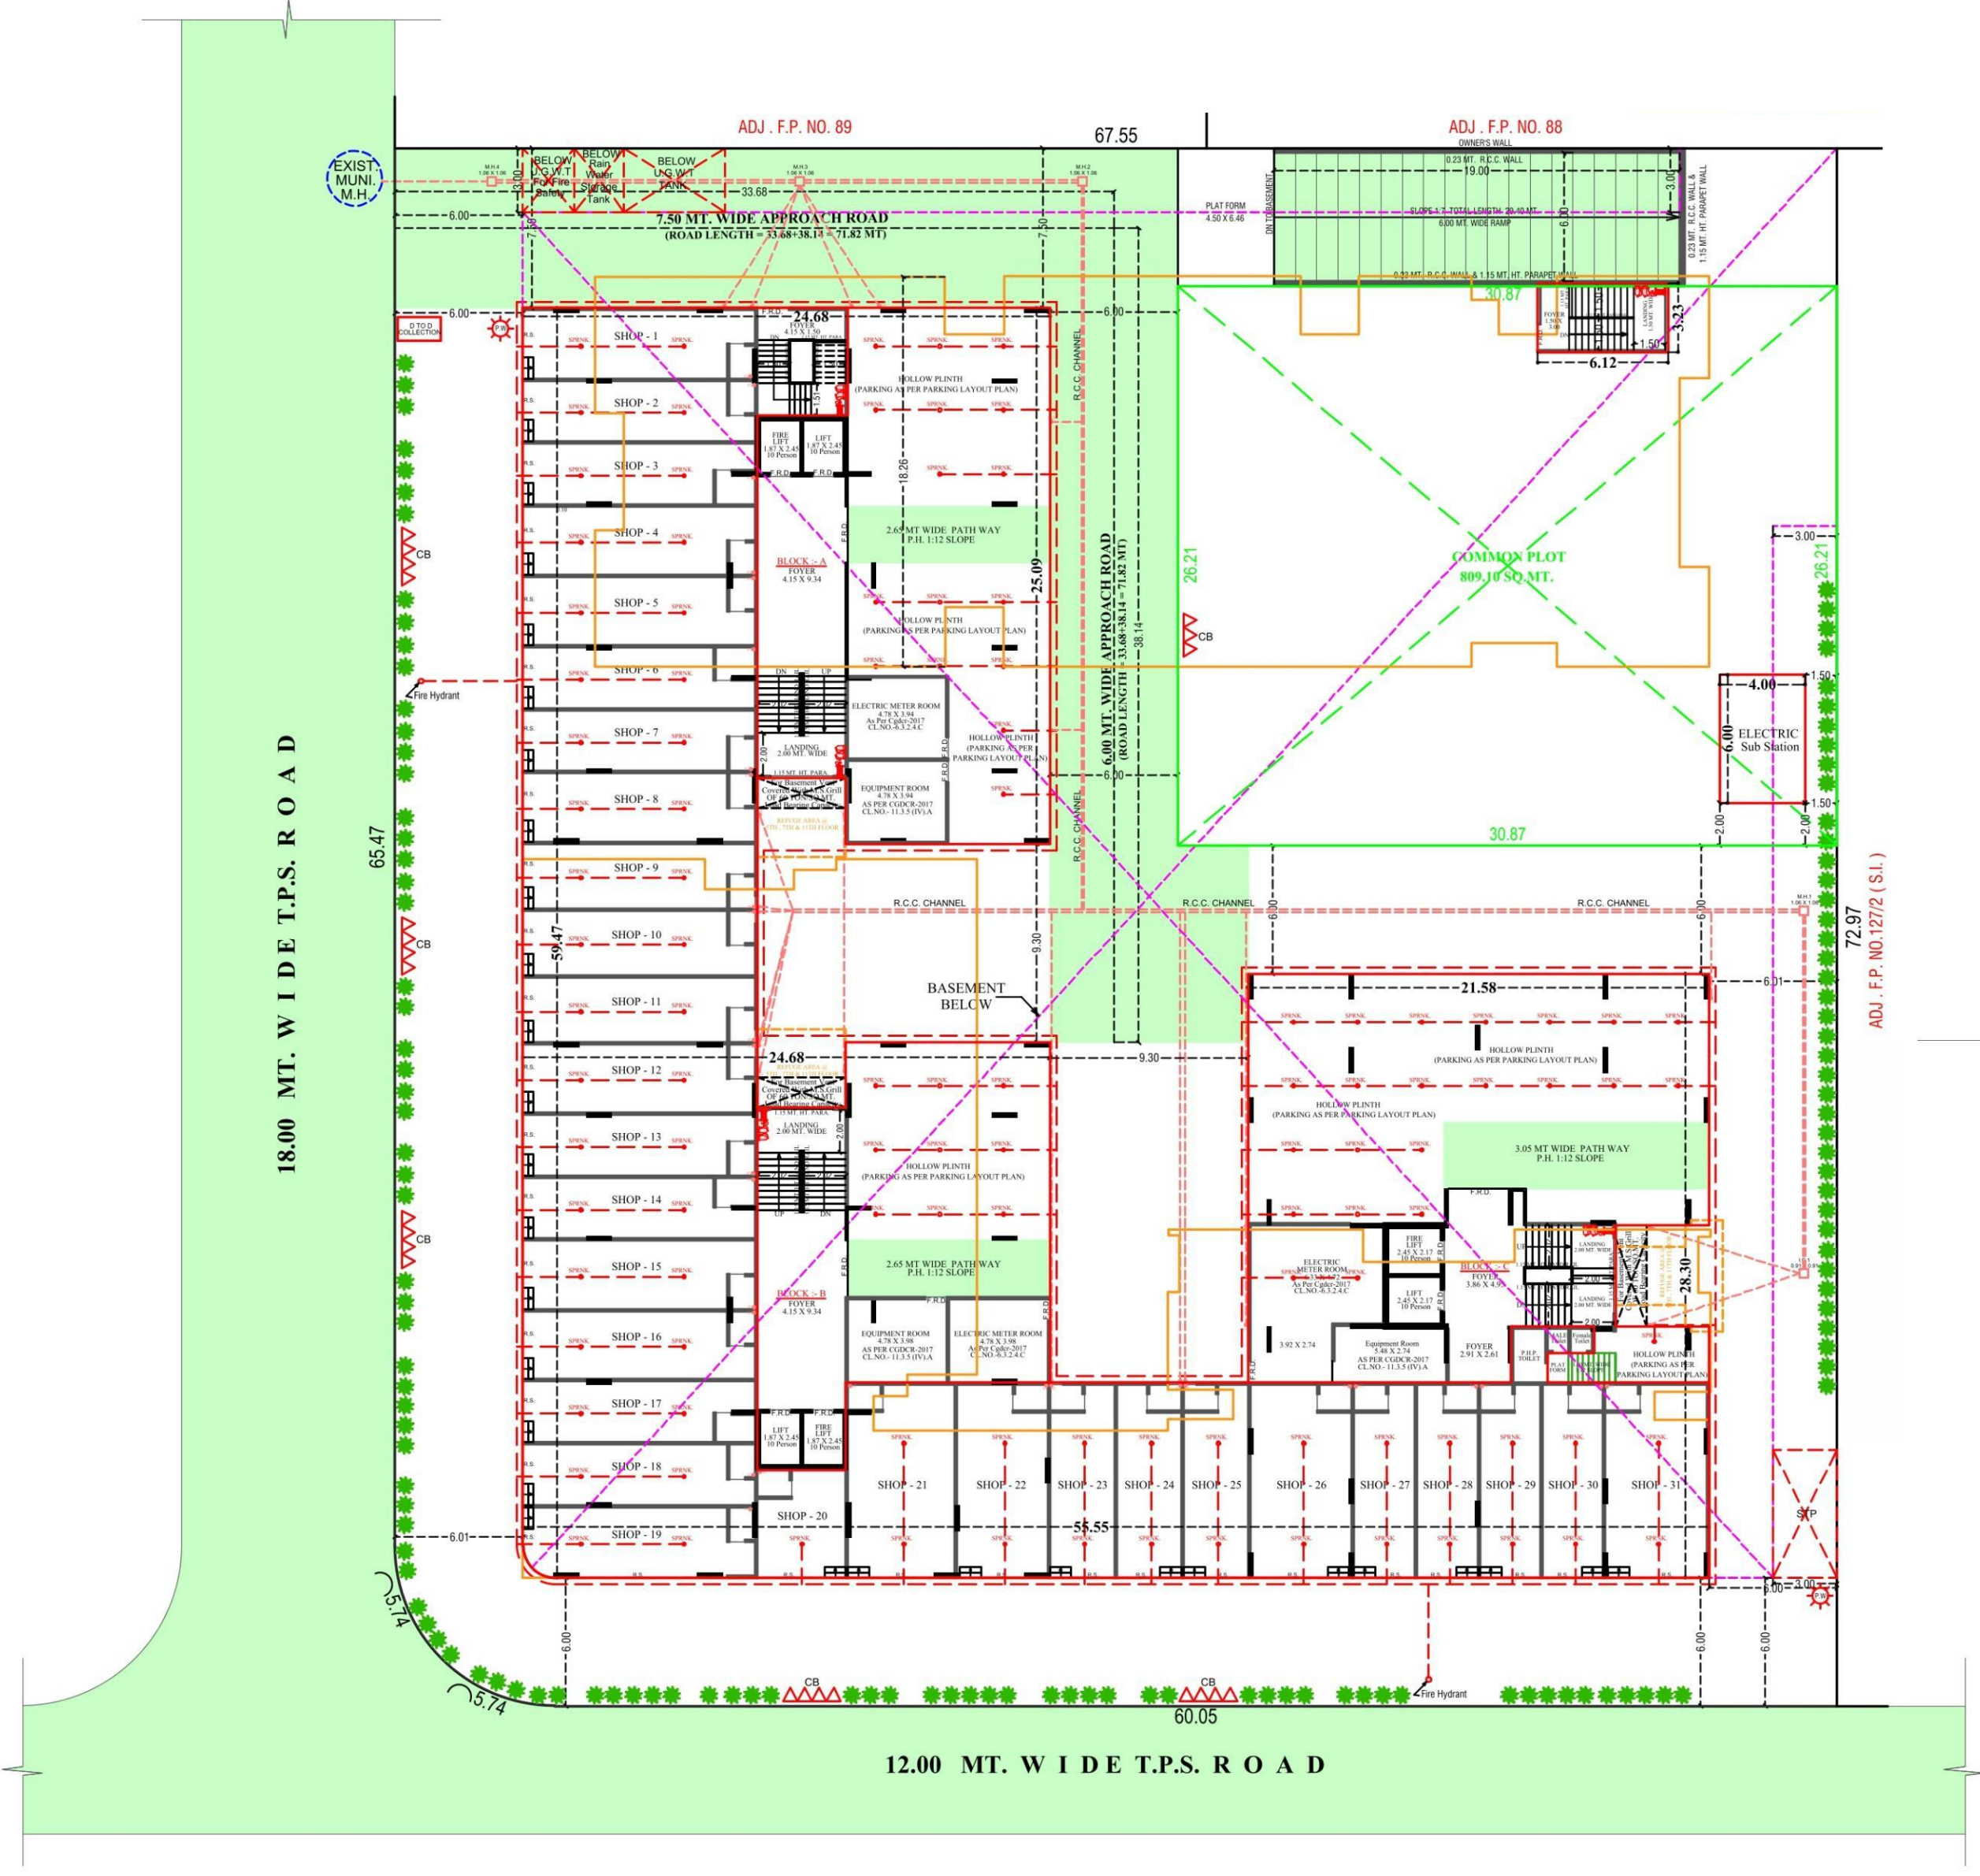

GROUND FLOOR
PLAN

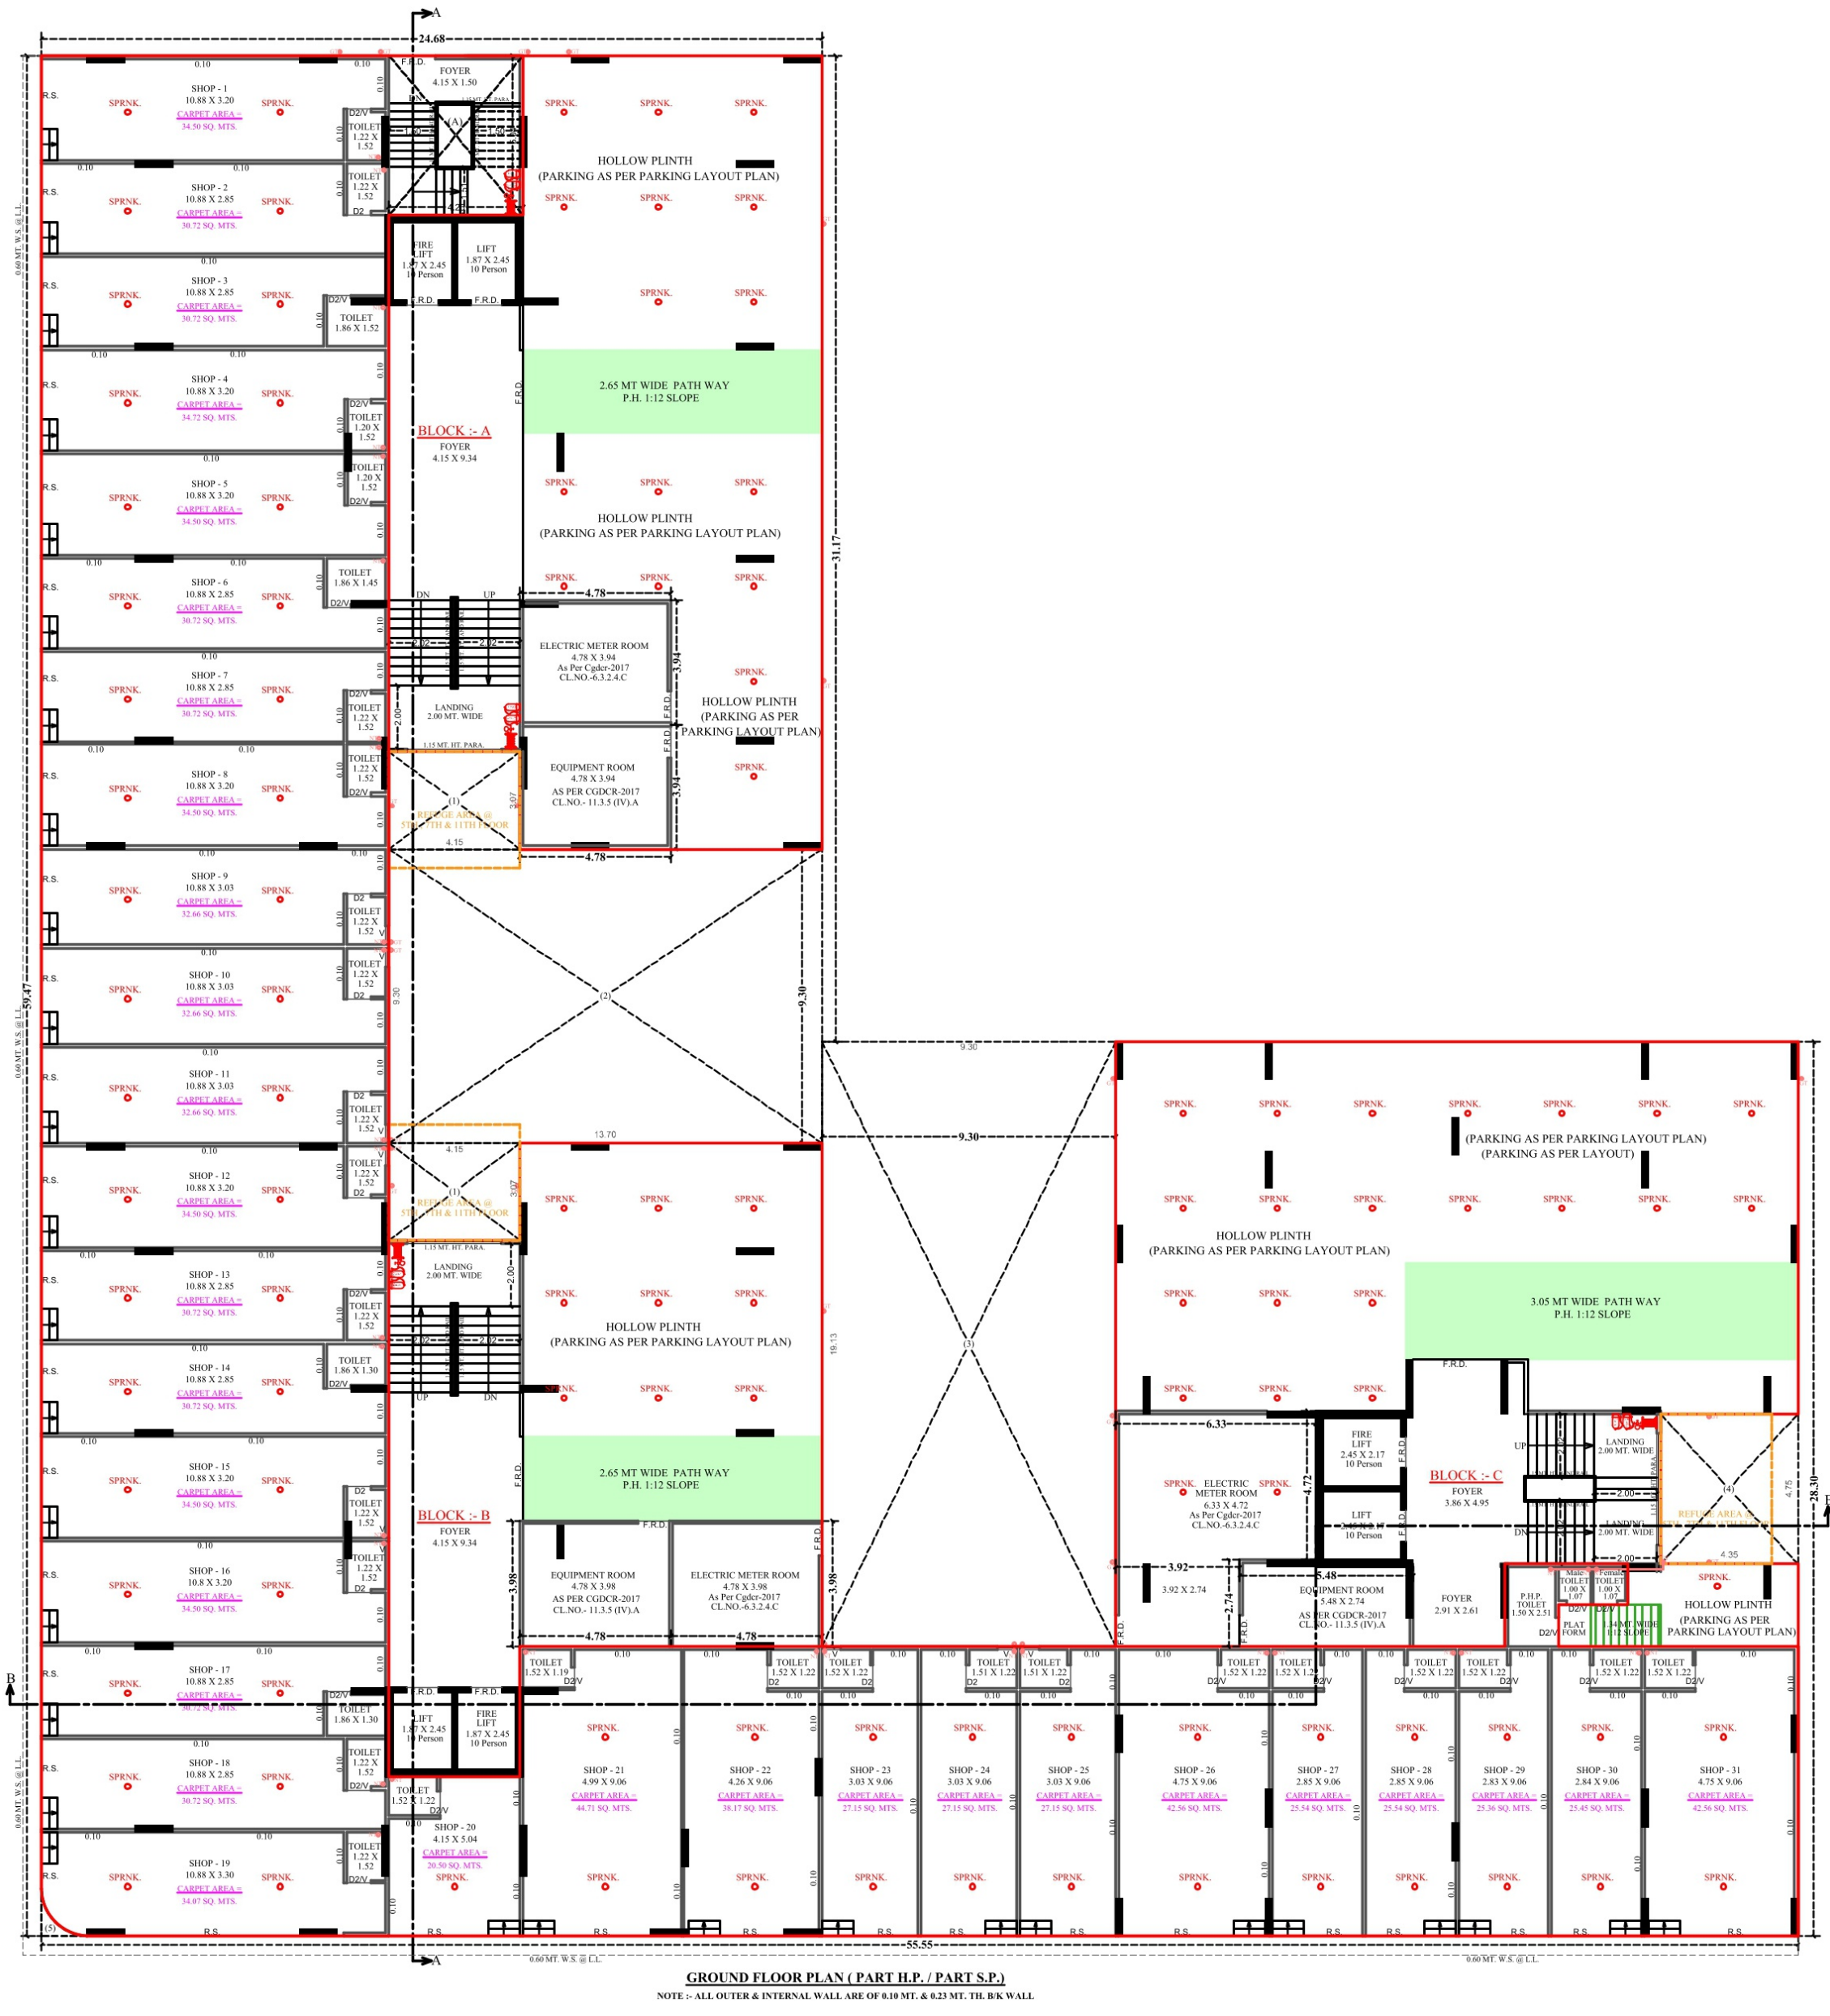

1ST FLOOR PLAN




2ND TO 4TH, 6TH, 8TH TO 10TH & 13TH FLOOR PLAN





2ND TO 4TH, 6TH, 8TH TO 10TH, 13TH & 13TH FLOOR PLAN
NOTE: - ALL OUTER & INTERNAL WALL ARE OF 8.10 MT. & 8.25 MT. TH. BK WALL

5TH, 7TH & 11TH FLOOR PLAN

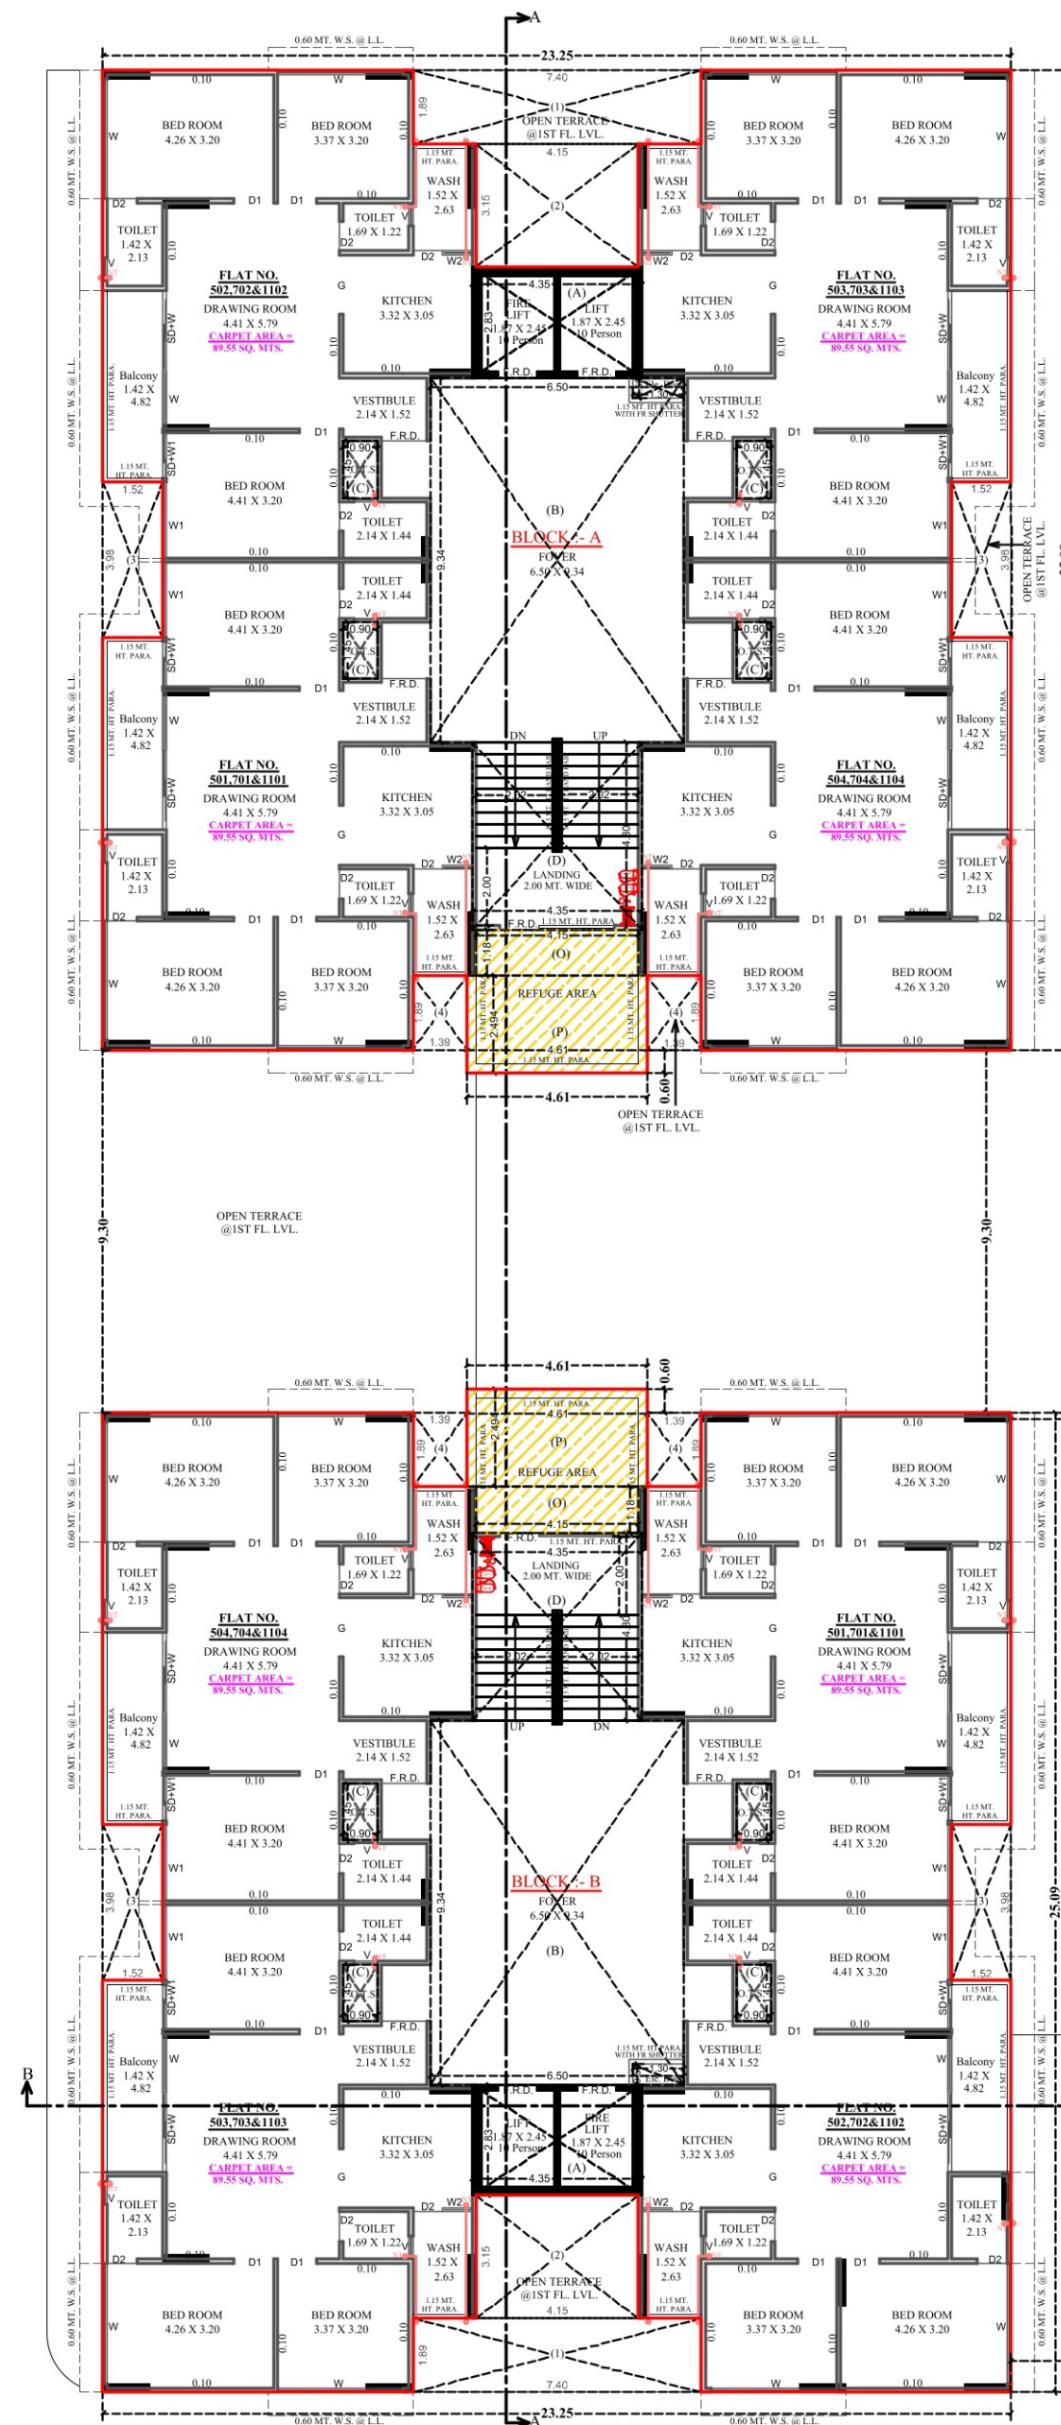


OPEN TERRACE PLAN

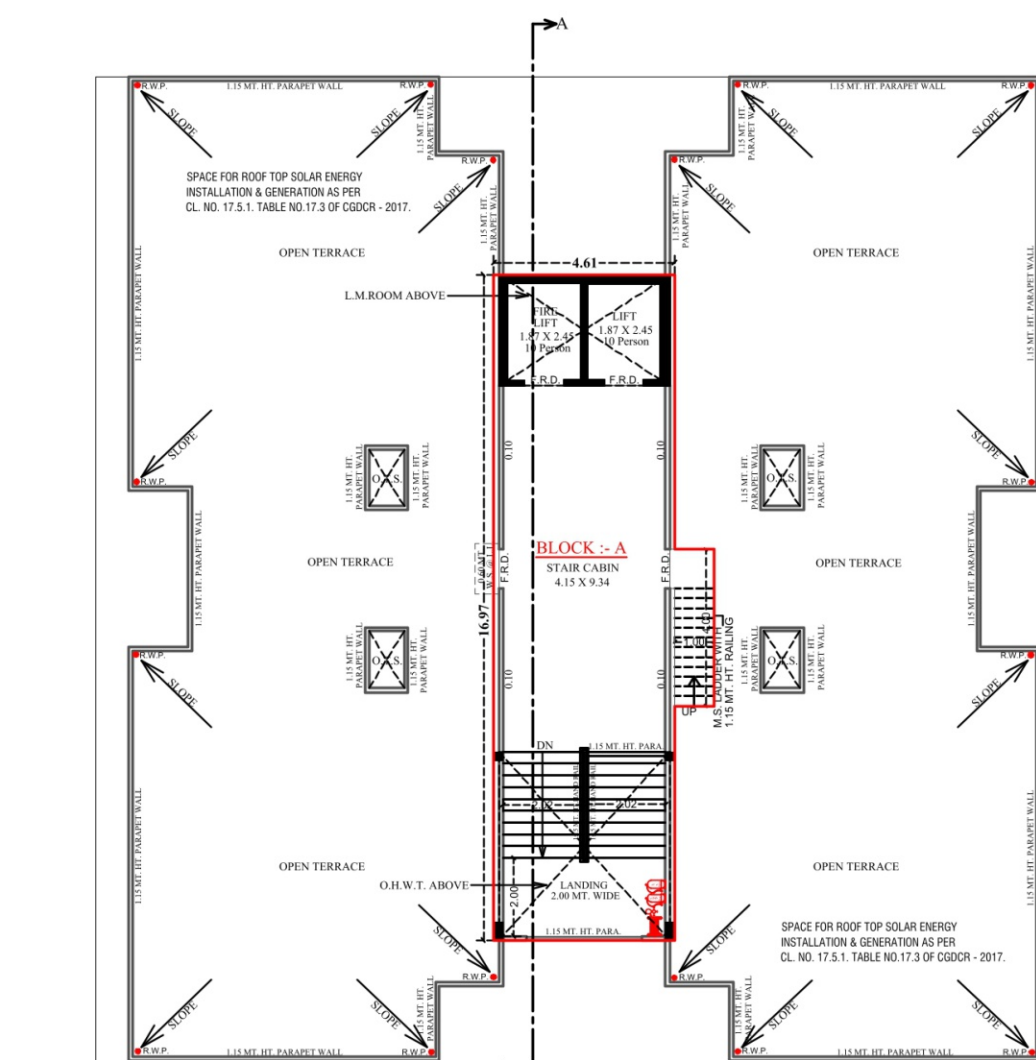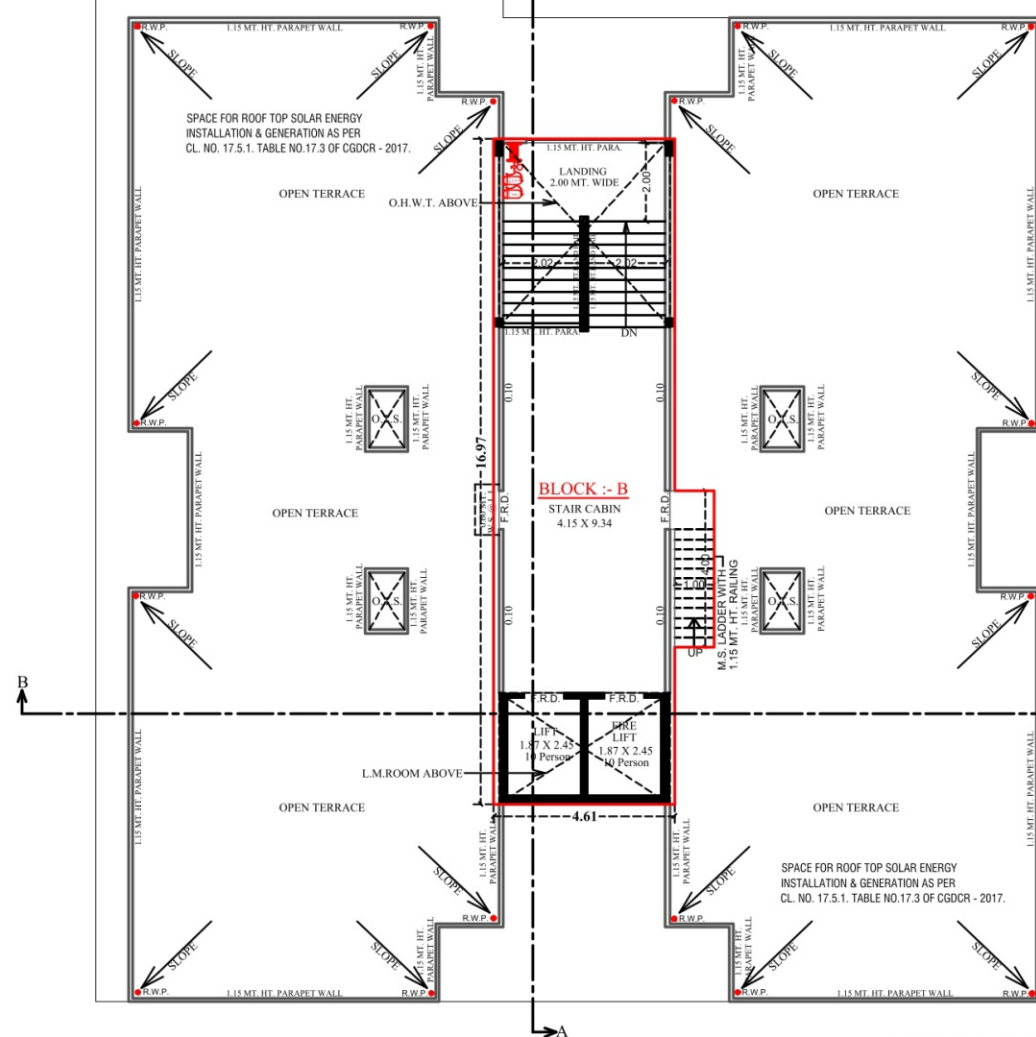

OPEN TERRACE PLAN WITH STAIR CABIN, LIFT MACH. ROOM & O.H.W.T. PLAN

NOTE :- ALL OUTER & INTERNAL WALL ARE OF 0.10 MT. & 0.25 MT. TH. B.W. WALL

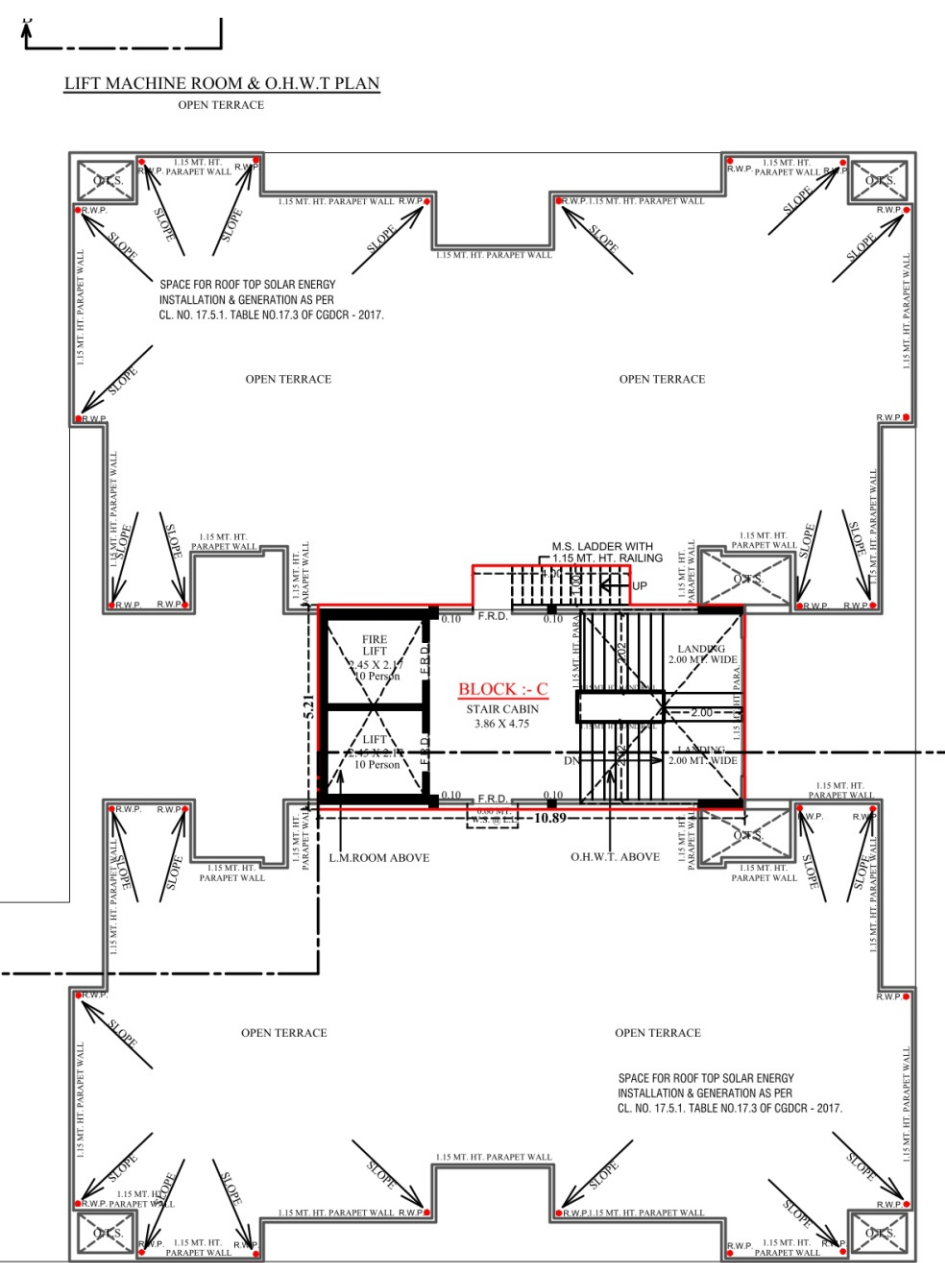

SPECIFICATION

STRUCTURE
Earthquake resistant R.C.C. frame structure as per new by laws.

FLOORING
Vitrified tiles for entire flooring in all apartments.

WALL FINISH / ELEVATION
External double coat mala plaster with texture & acrylic paint. Internal mala plaster with wall putty

DOORS & WINDOWS
Decorative main door & other flush doors with wooden frame. All windows in aluminum section with granite frame.

KITCHEN
Mirror polished granite platform with S.S. sink, designer glazed tiles up to lintel level.

ELECTRIFICATION
Branded ISI modular switches with concealed copper wiring and adequate number of points. MCB distribution panel.

PLUMBING
ISI CPVC and UPVC pipes for water supply, PVC & SWR pipes for solid waste and drainage systems.

TOILET
Designer tiles on floor and walls up to lintel level. Branded sanitary & bath fittings.

TERRACE
Brick-bat concrete with china mosaic for heat reflection and thermal insulation.

FIRE SAFETY
Fire Safety System Facilities



VRUNDAVAN
BY KESHAVPRIYA

LOCATION



DEVELOPER

VRUNDAVAN
INFRA

ARCHITECT

INNOVATIQ
ARCHITECTS

Nr. Marsh Arise Bungalows, Laxmipura, Lambha, Ahmedabad 382405.
+91 96240 77737