

Firm Name : Aster Enterprise

Project Name : Adarsh Aster

Address: Aster Enterprise (Adarsh Aster),
(Survey No. 481/2/002, F.P. No. 148/2/2,
Draft TPS No. 409/B, Adarsh Aster,
Behind Imperia Vista, Zundal, Ahmedabad - 382421

Architect : Apurva Amin

Engineer: Nirav Nakrani

Contact No: _____

GUJRERA No: _____

WWW.GUJRERA.GUJARAT.GOV.IN

Shops and Flats


















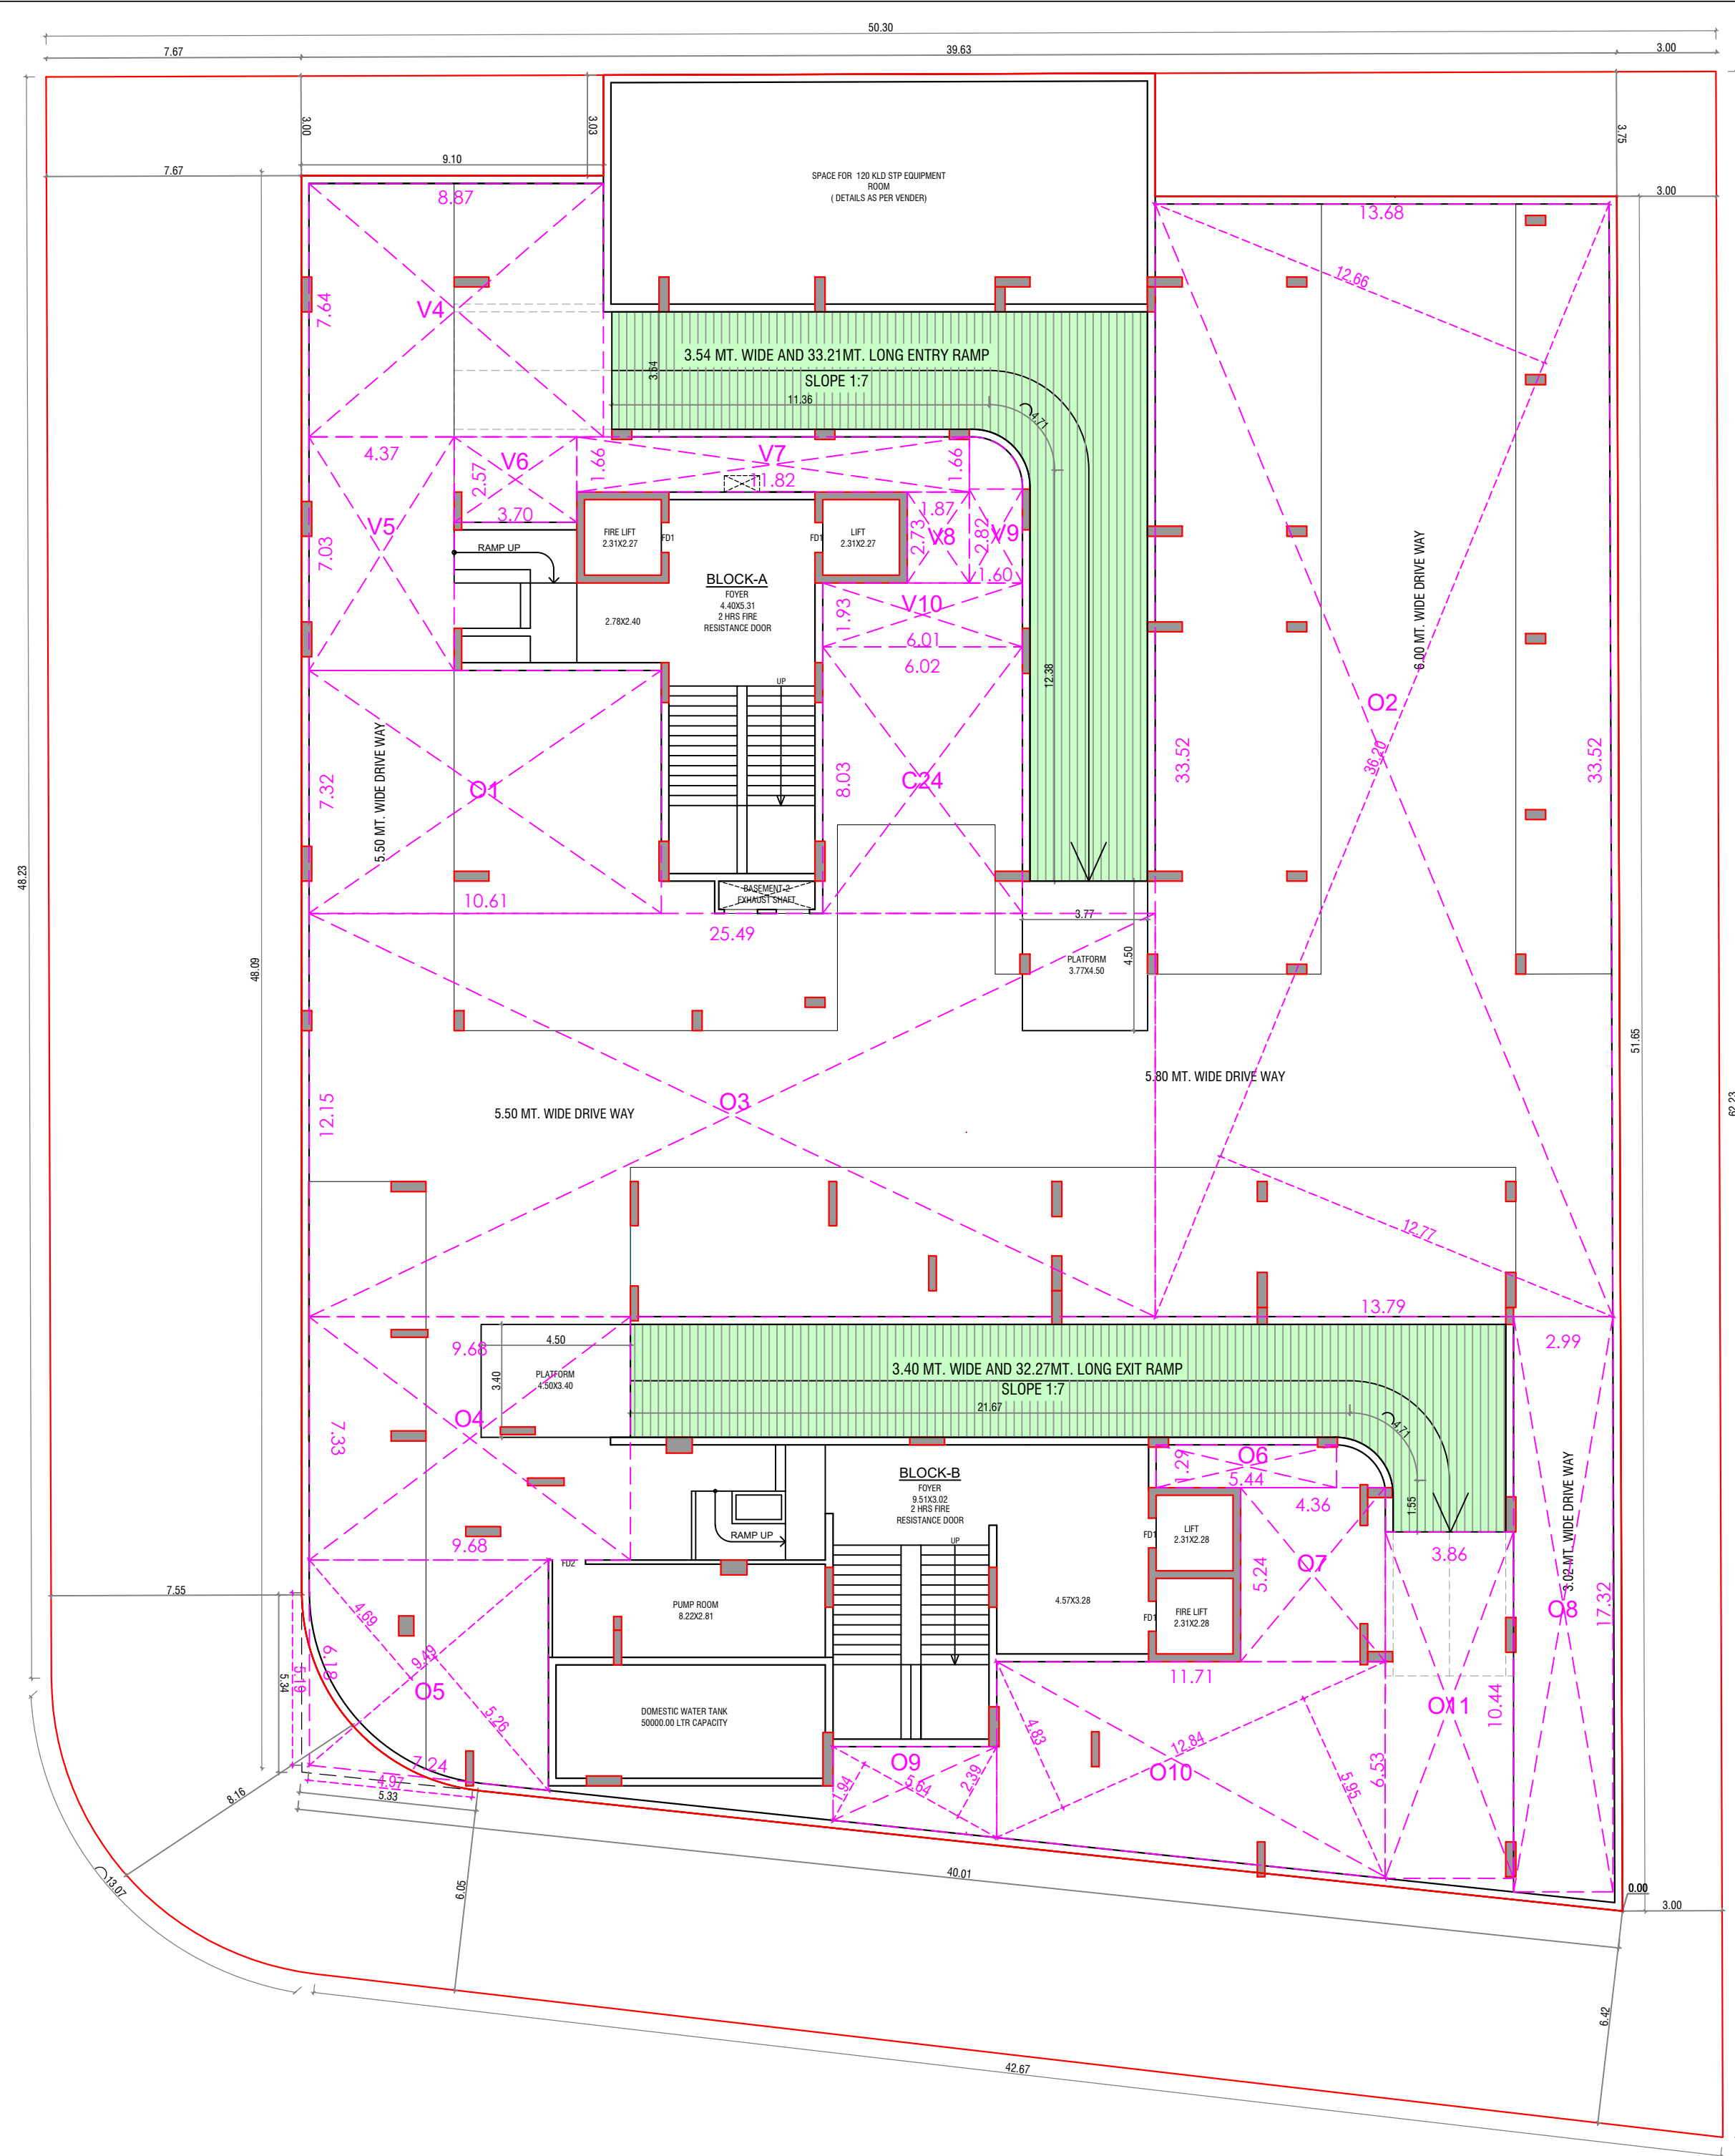

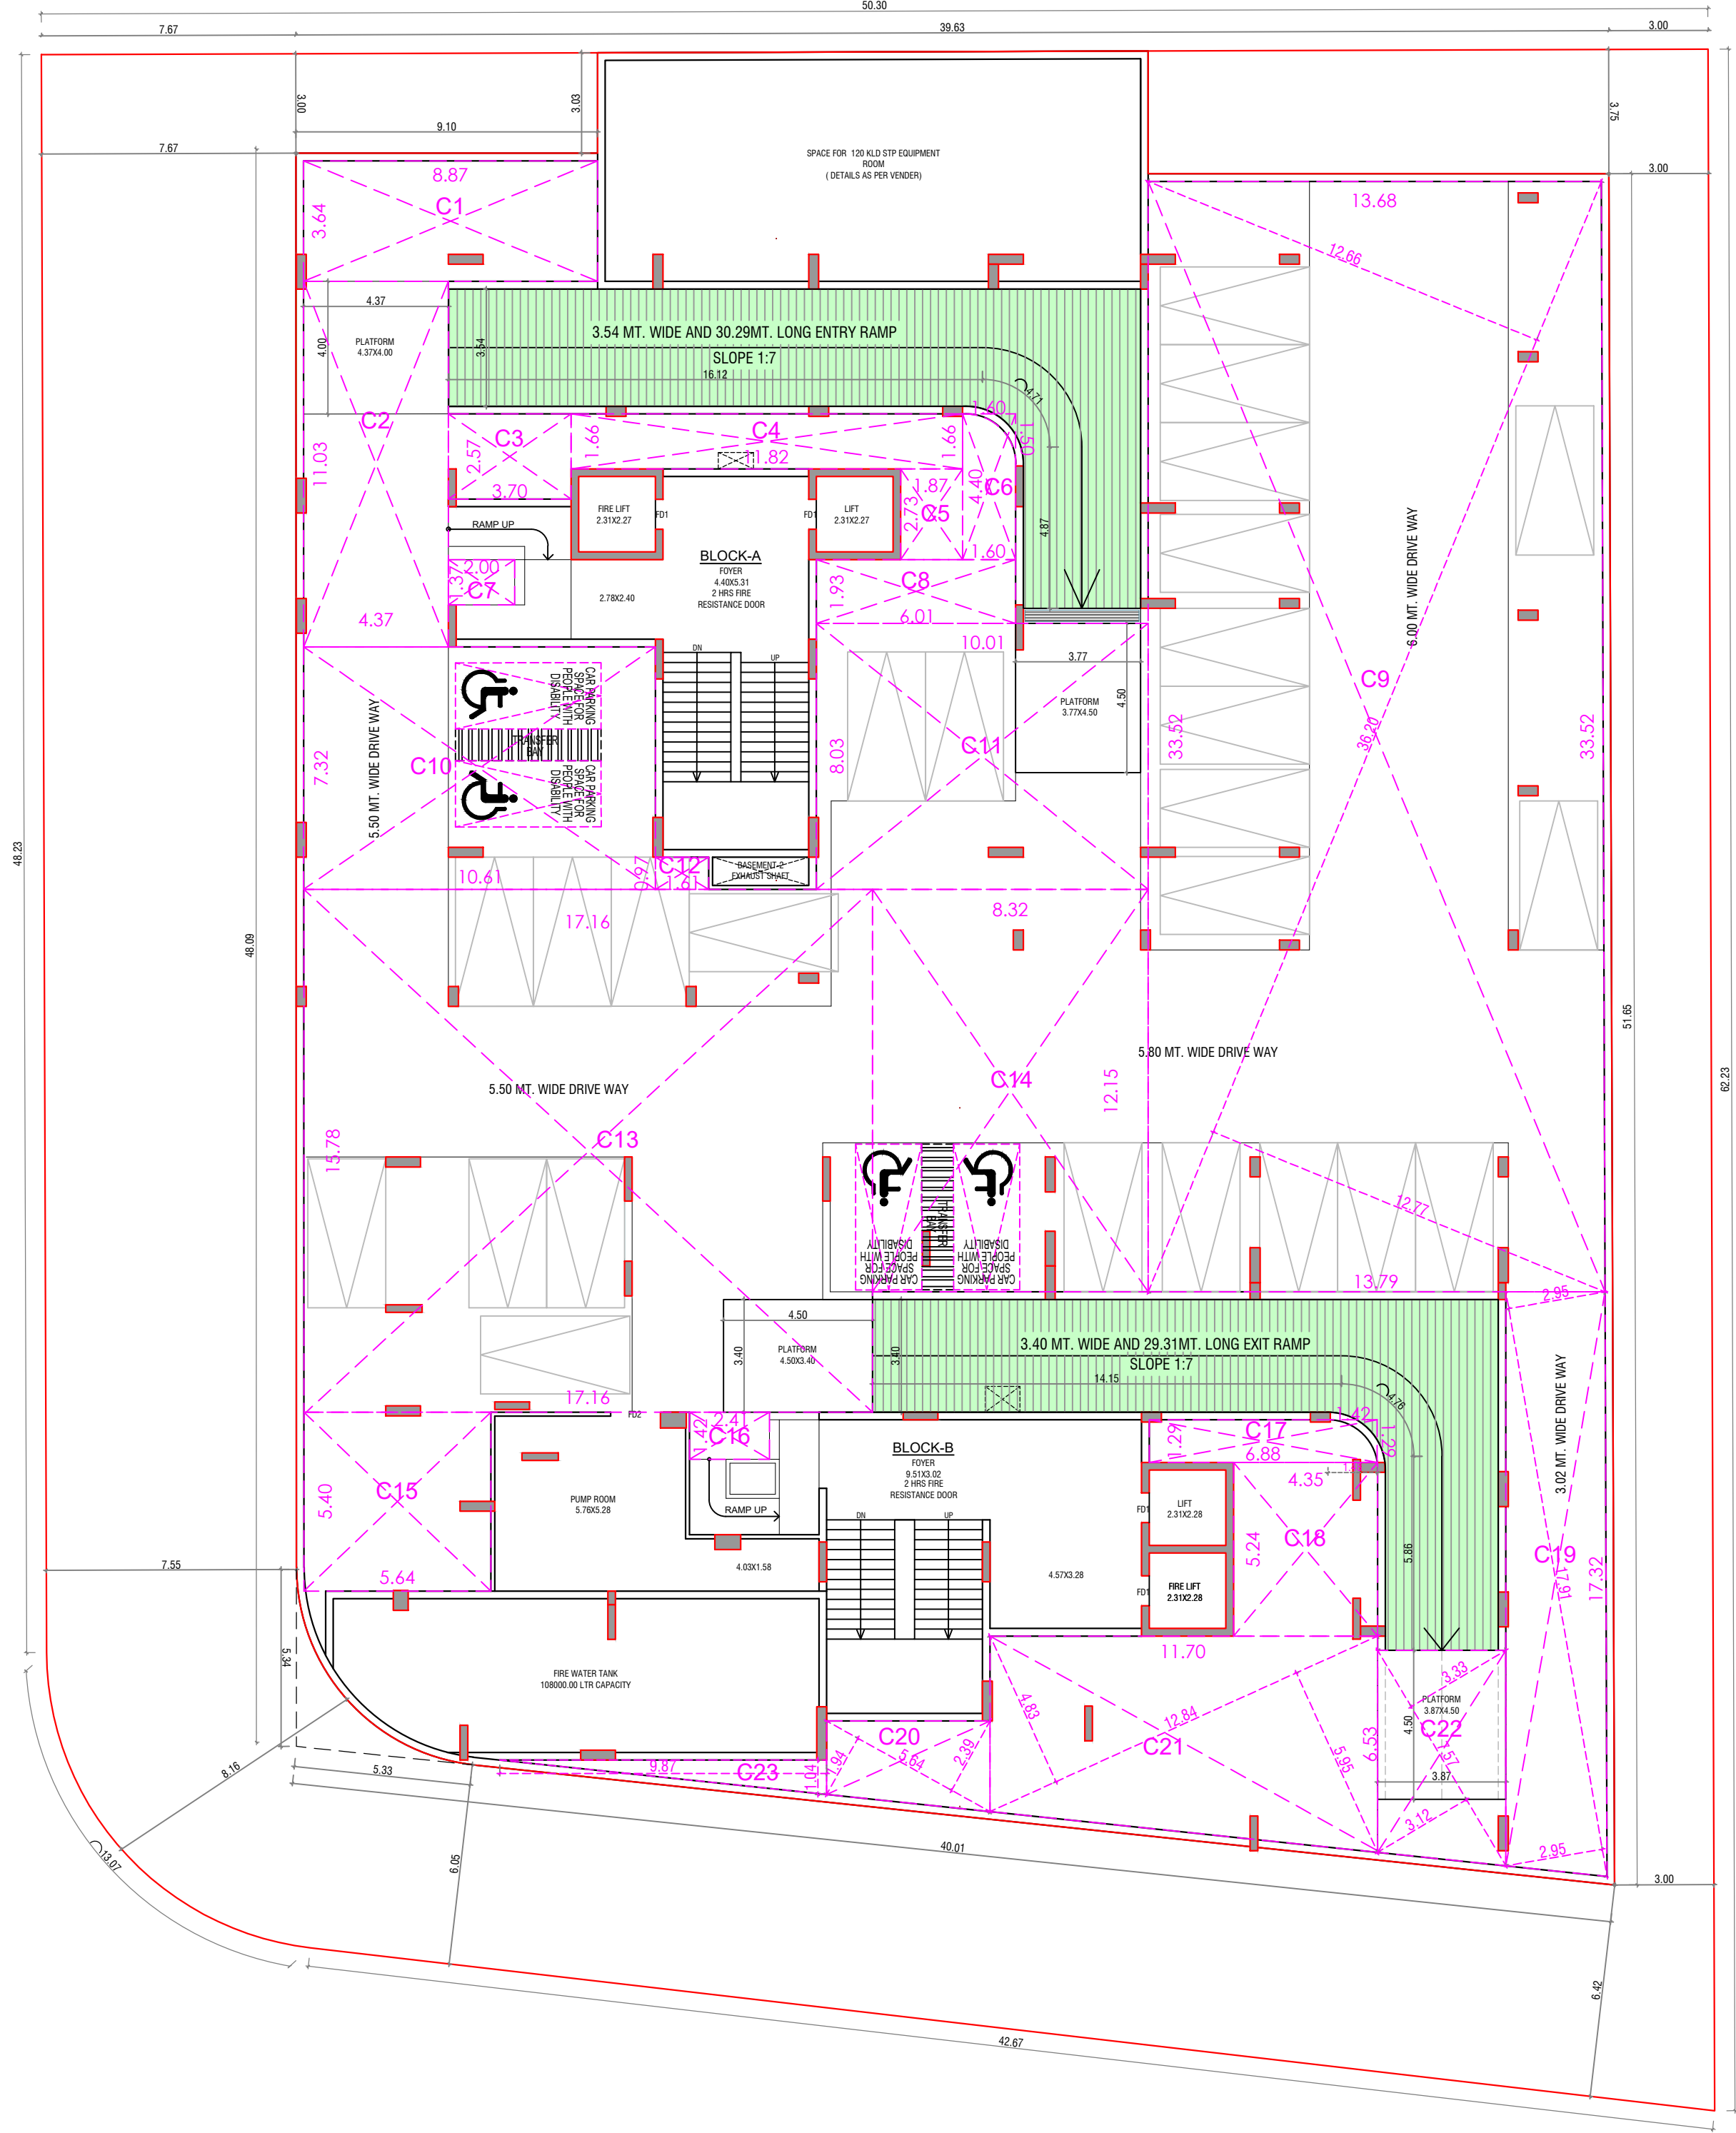

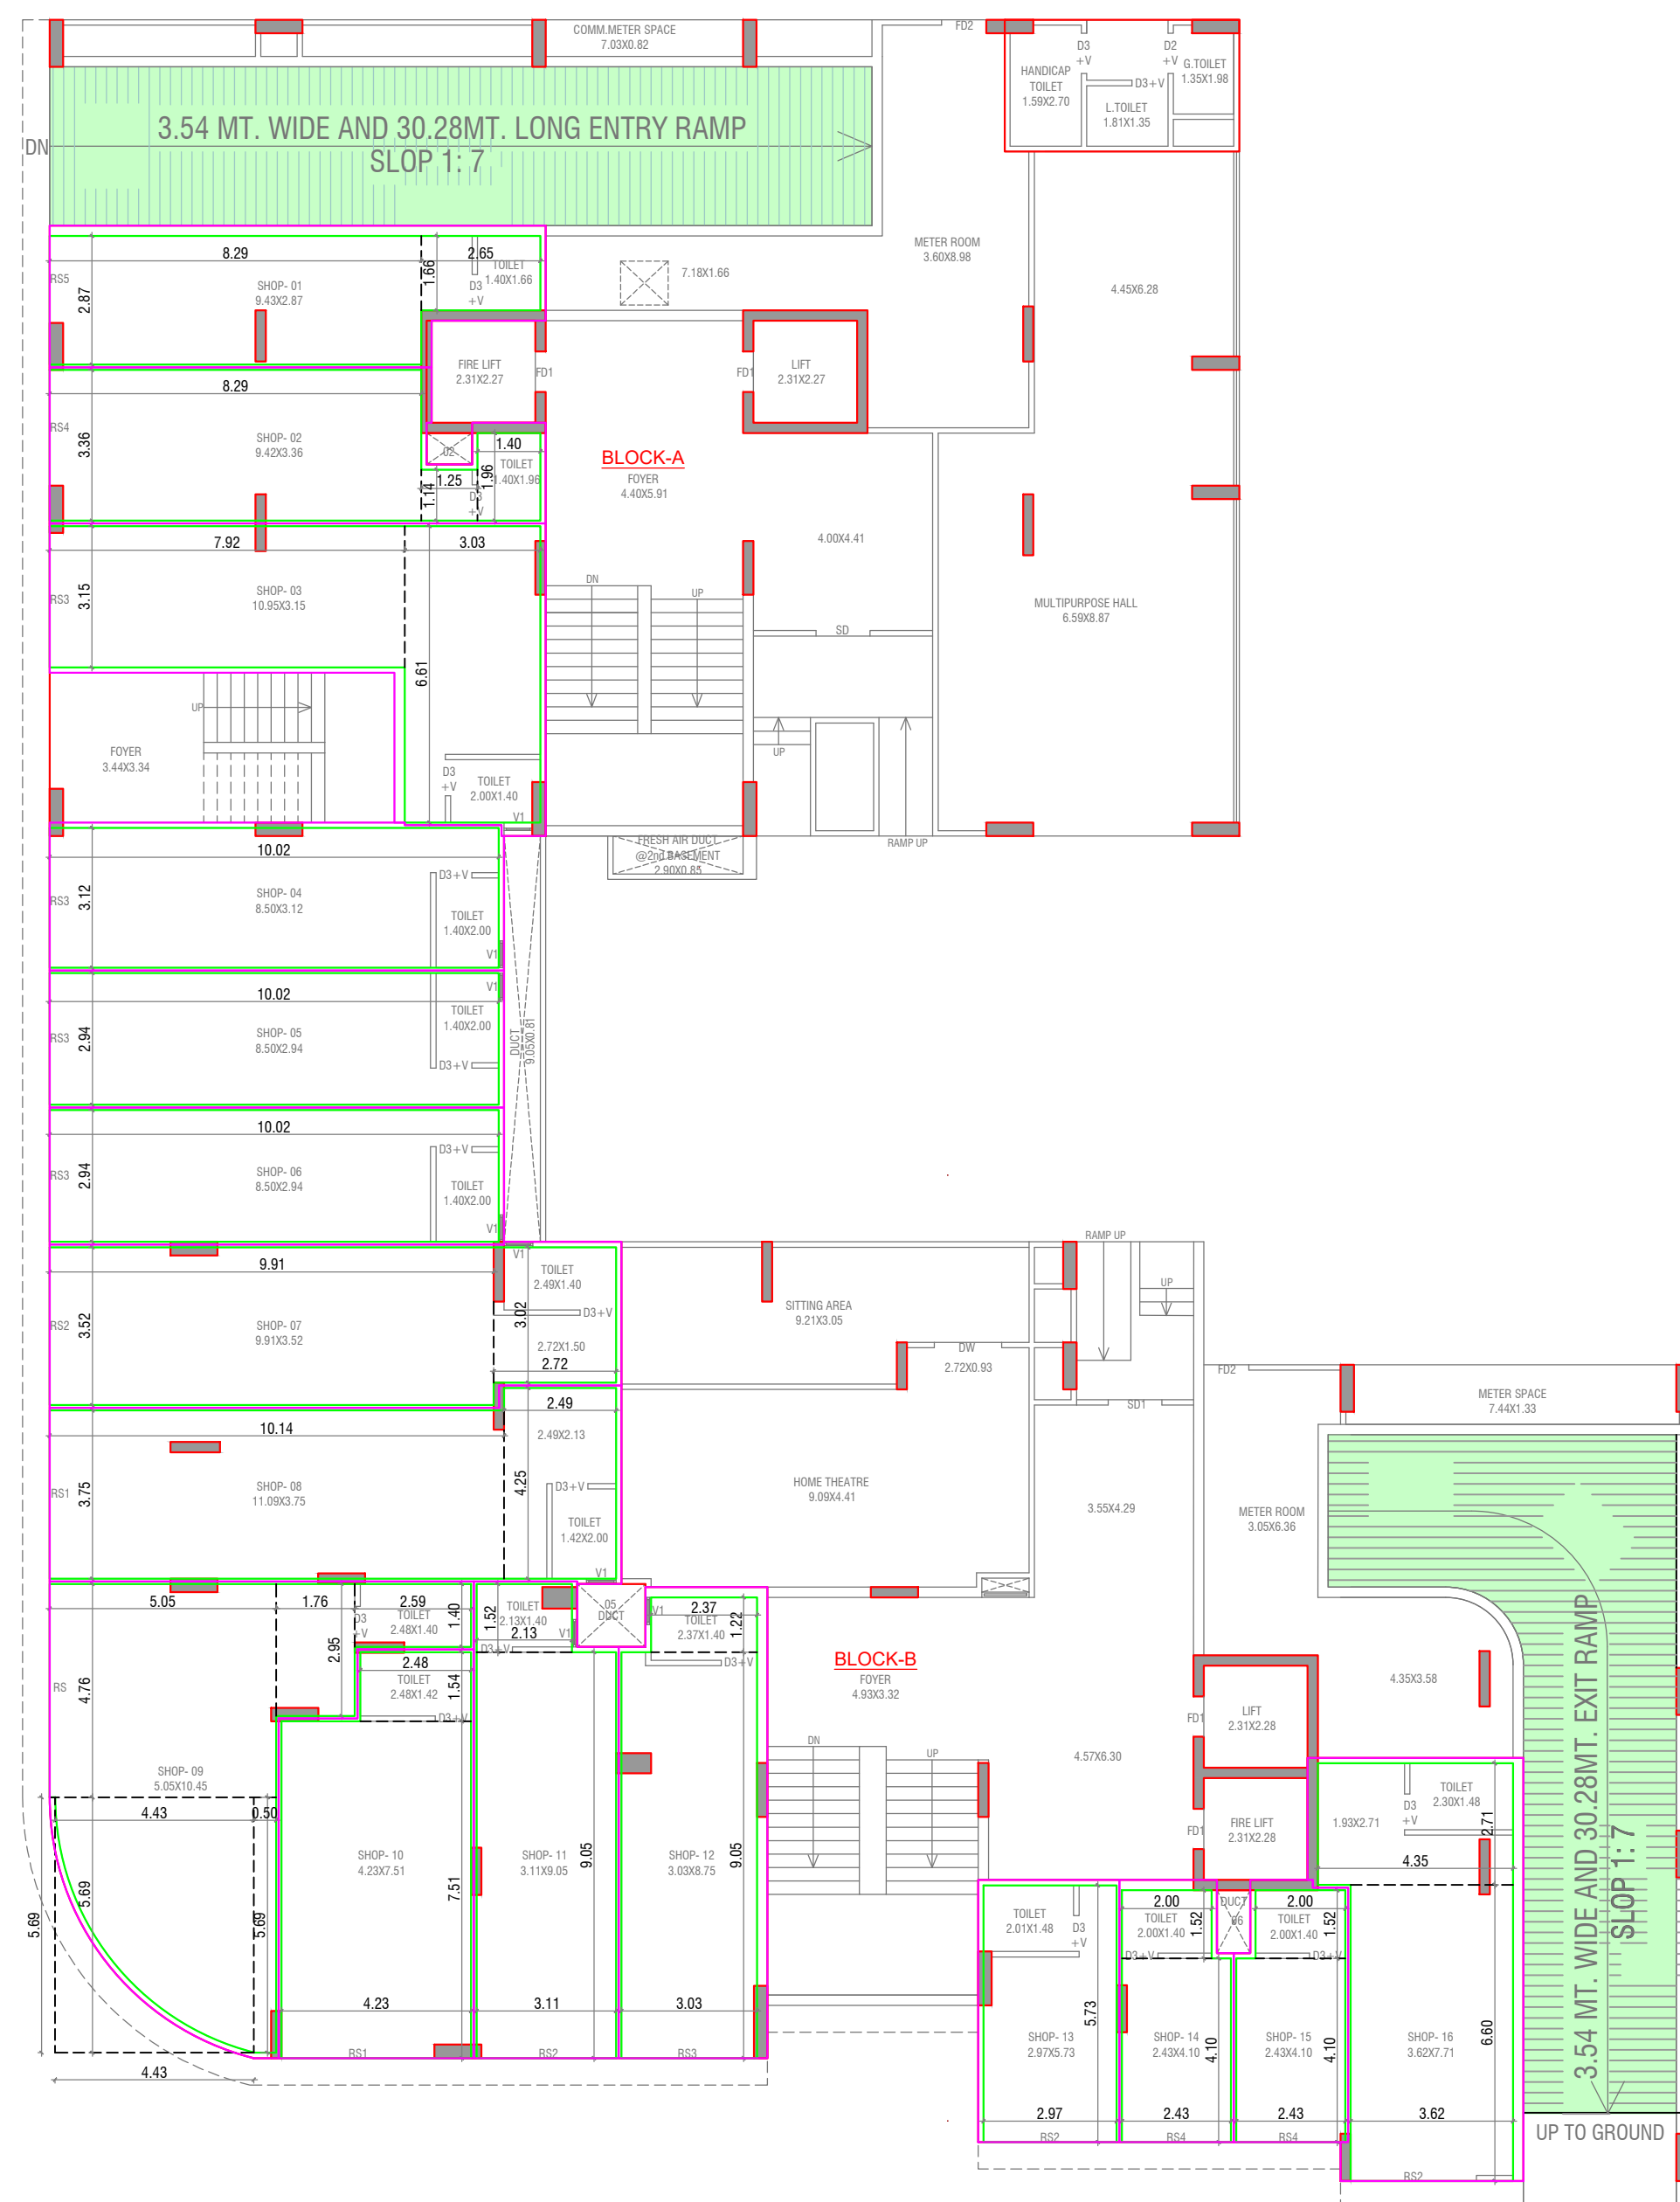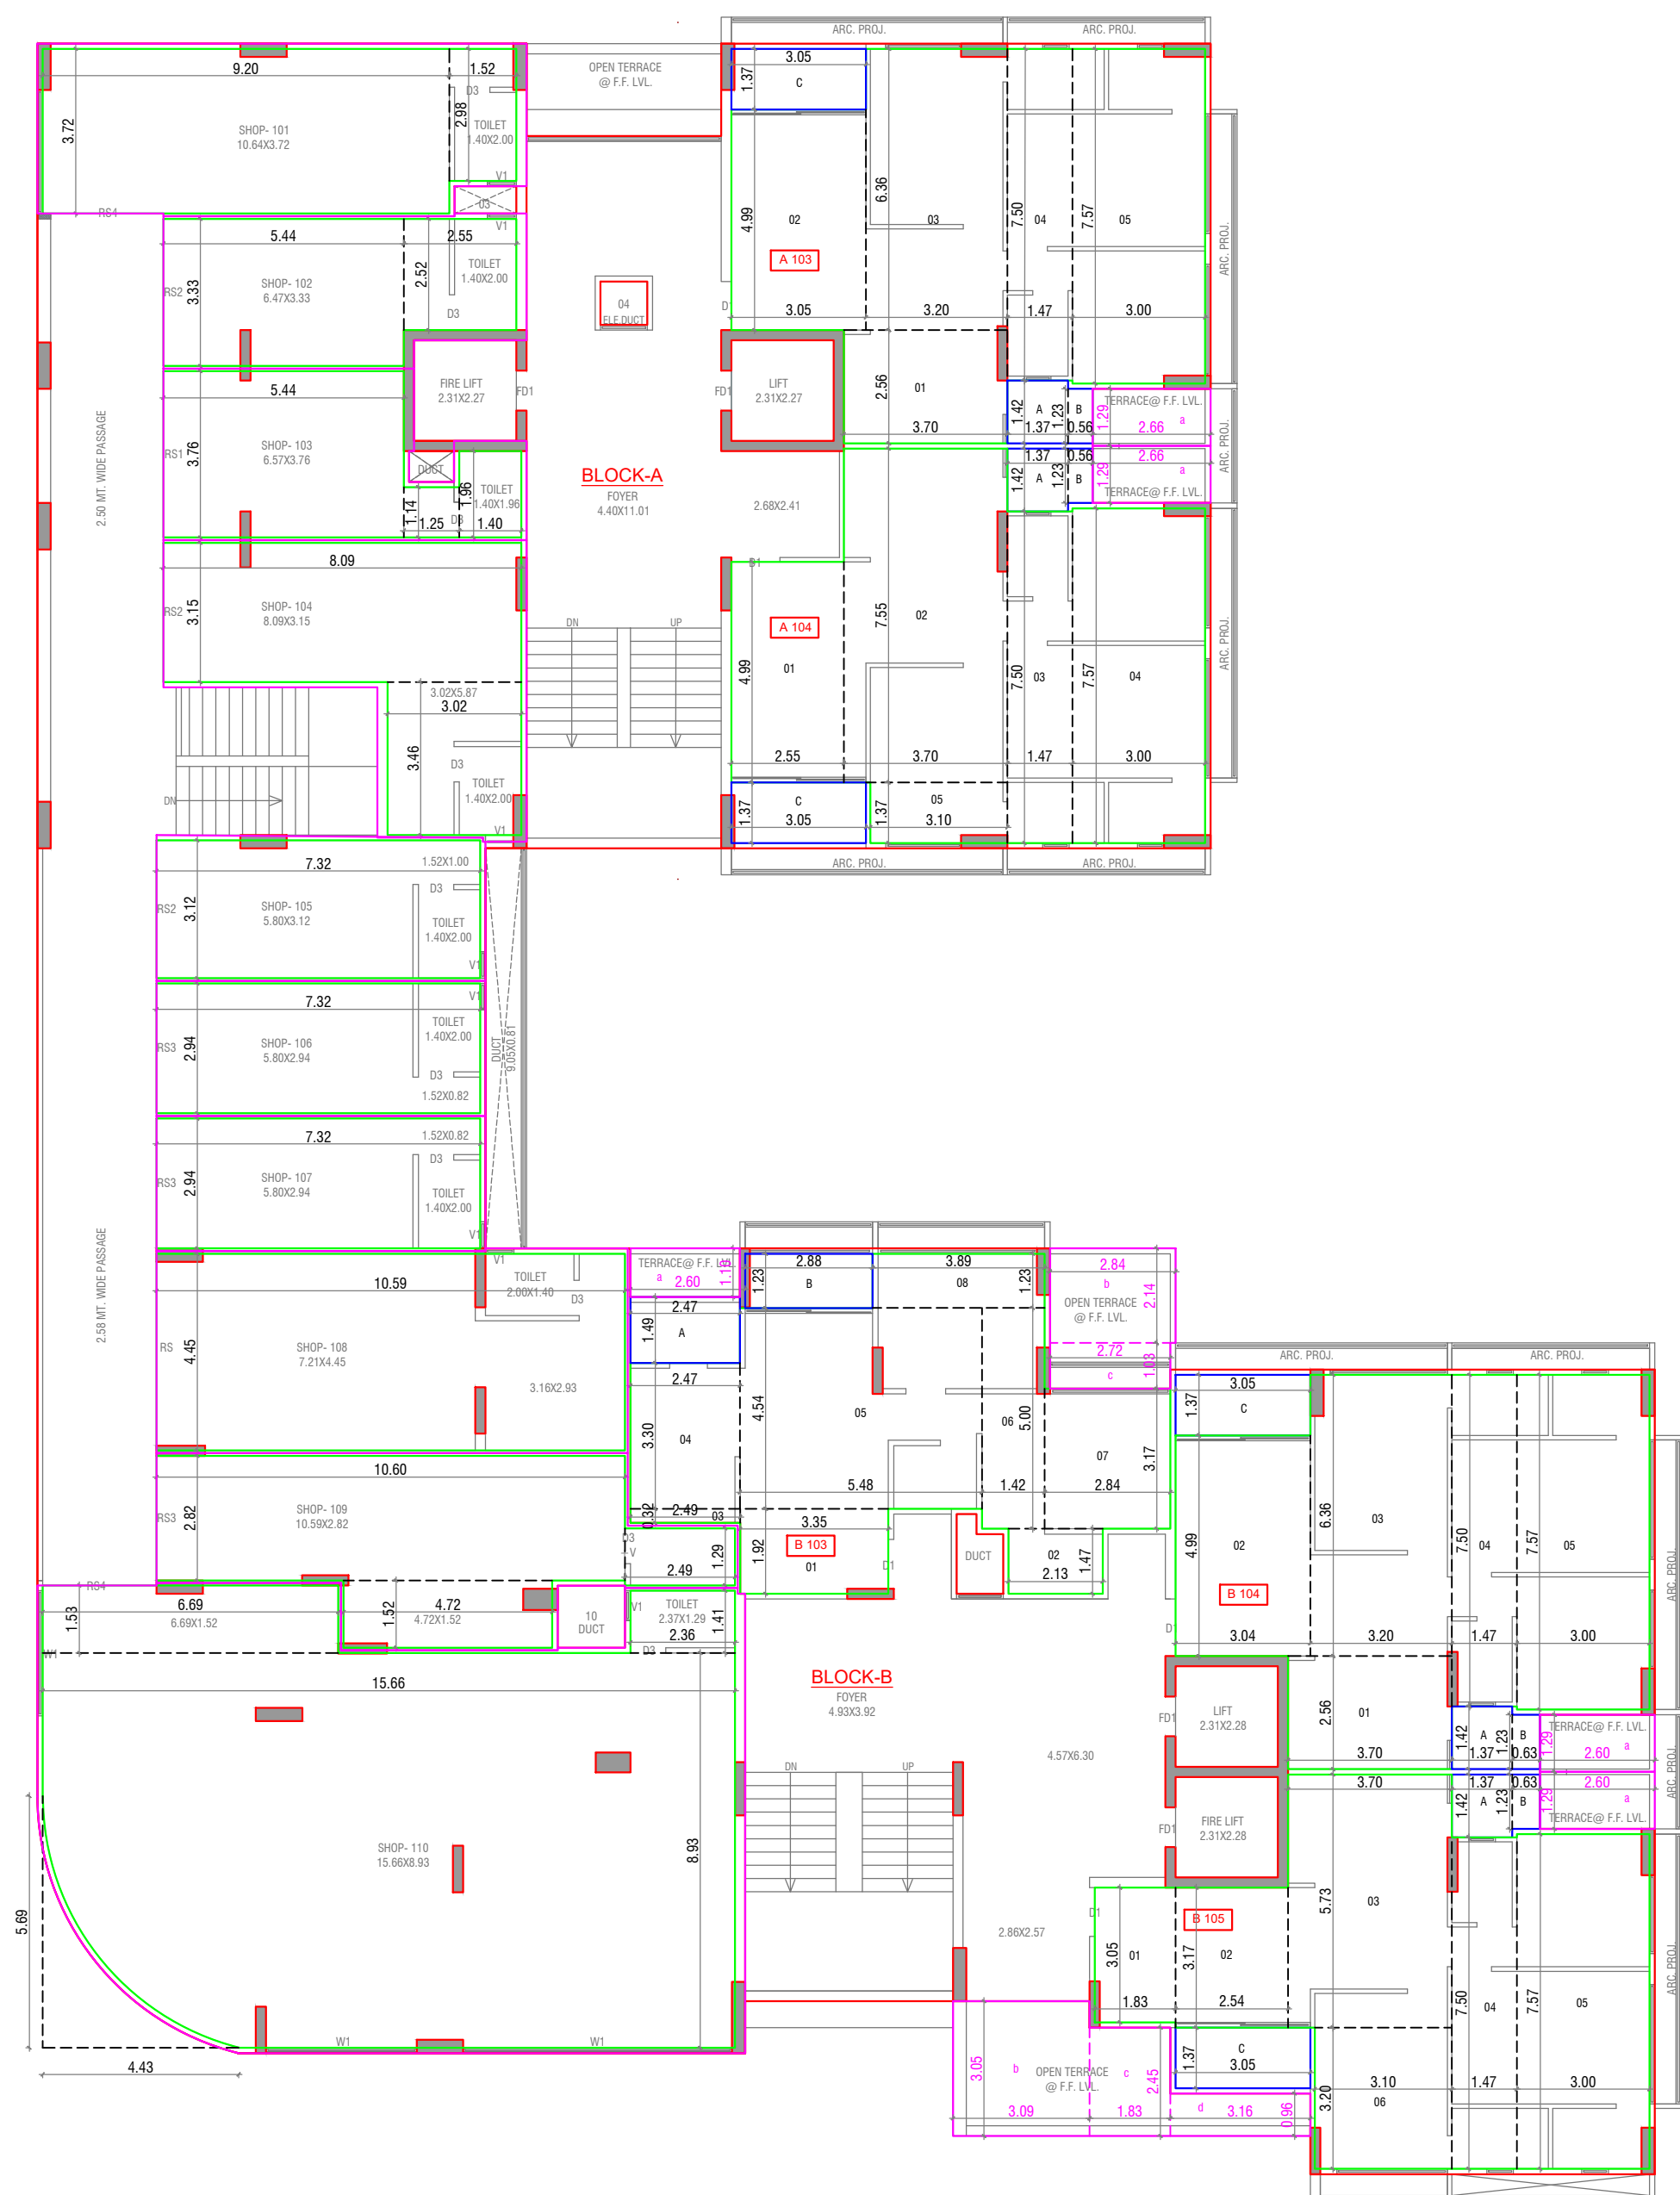

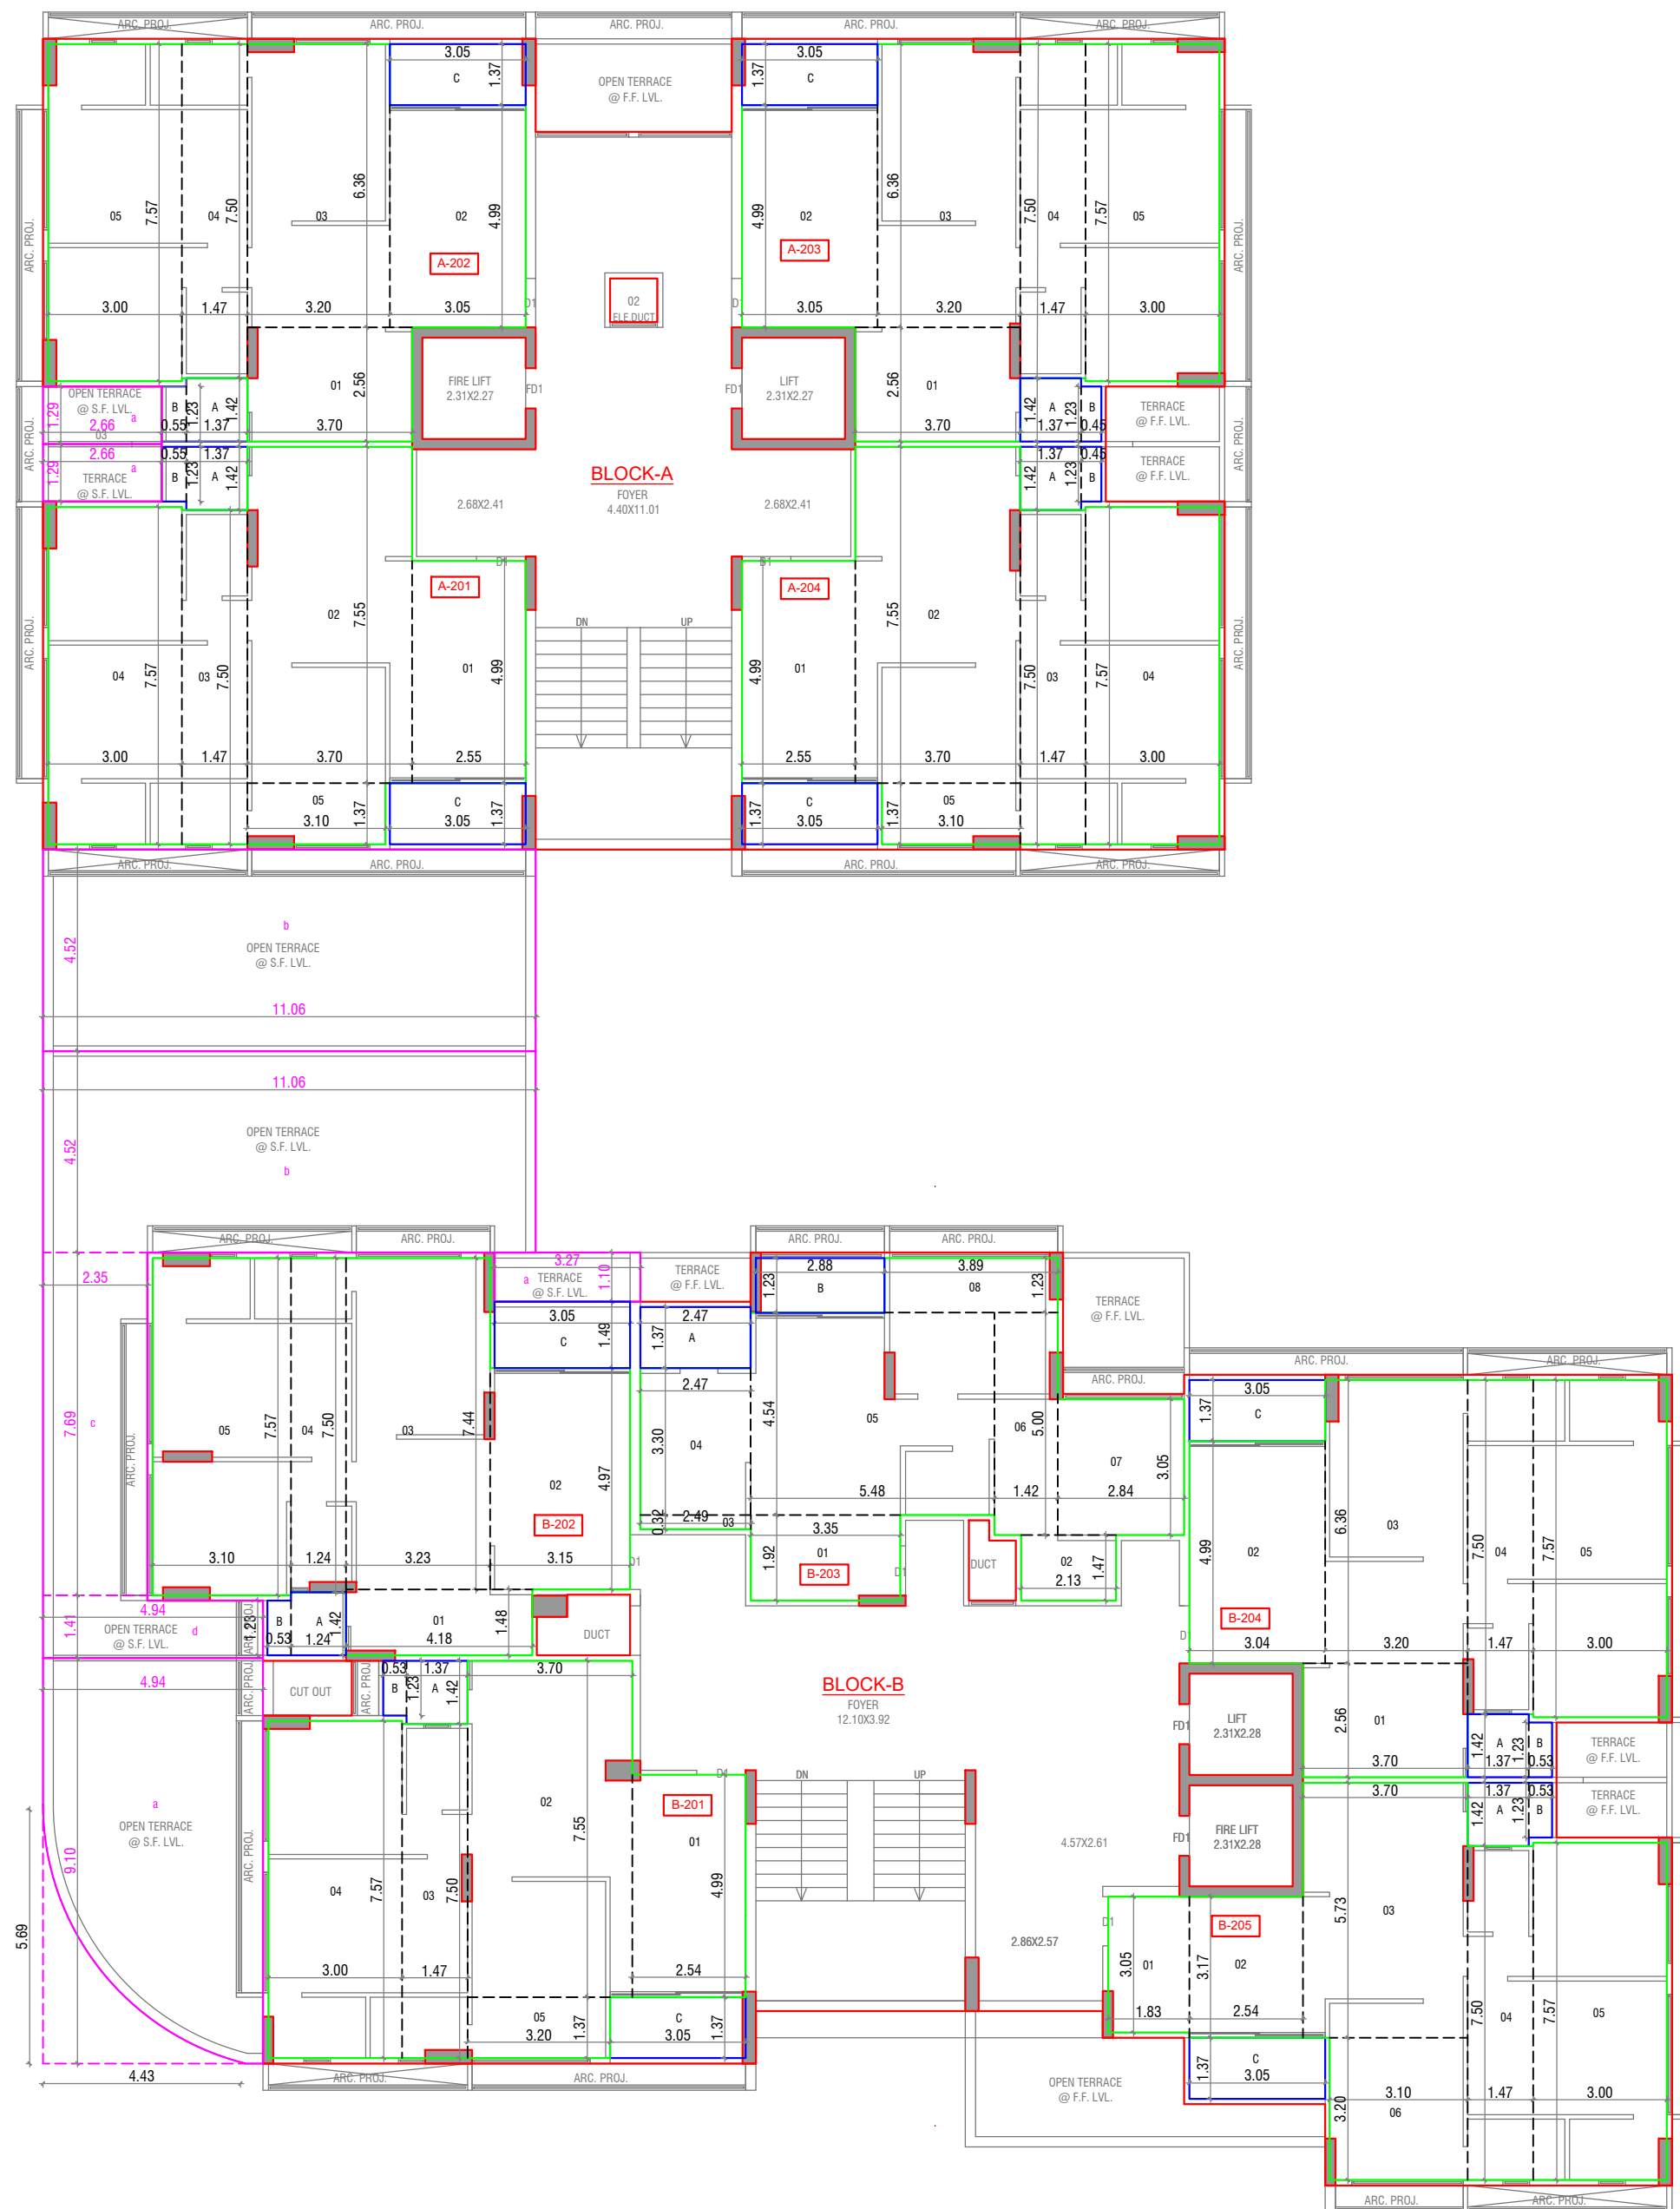

2nd. FLOOR PLAN
CARPET AREA (RERA) CALCULATUION



TYPICAL FLOOR PLAN (3rd. to 14th.FLOOR)
CARPET AREA (RERA) CALCULATUION



1st FLOOR PLAN
UNIT BUILT UP AREA CALCULATION




2nd FLOOR PLAN
UNIT BUILT UP AREA CALCULATION




TYPICAL FLOOR PLAN (3rd. TO 14th.FLOOR)
UNIT BUILT UP AREA CALCULATION

GROUND FLOOR PLAN
BUILT UP AREA CALCULATION

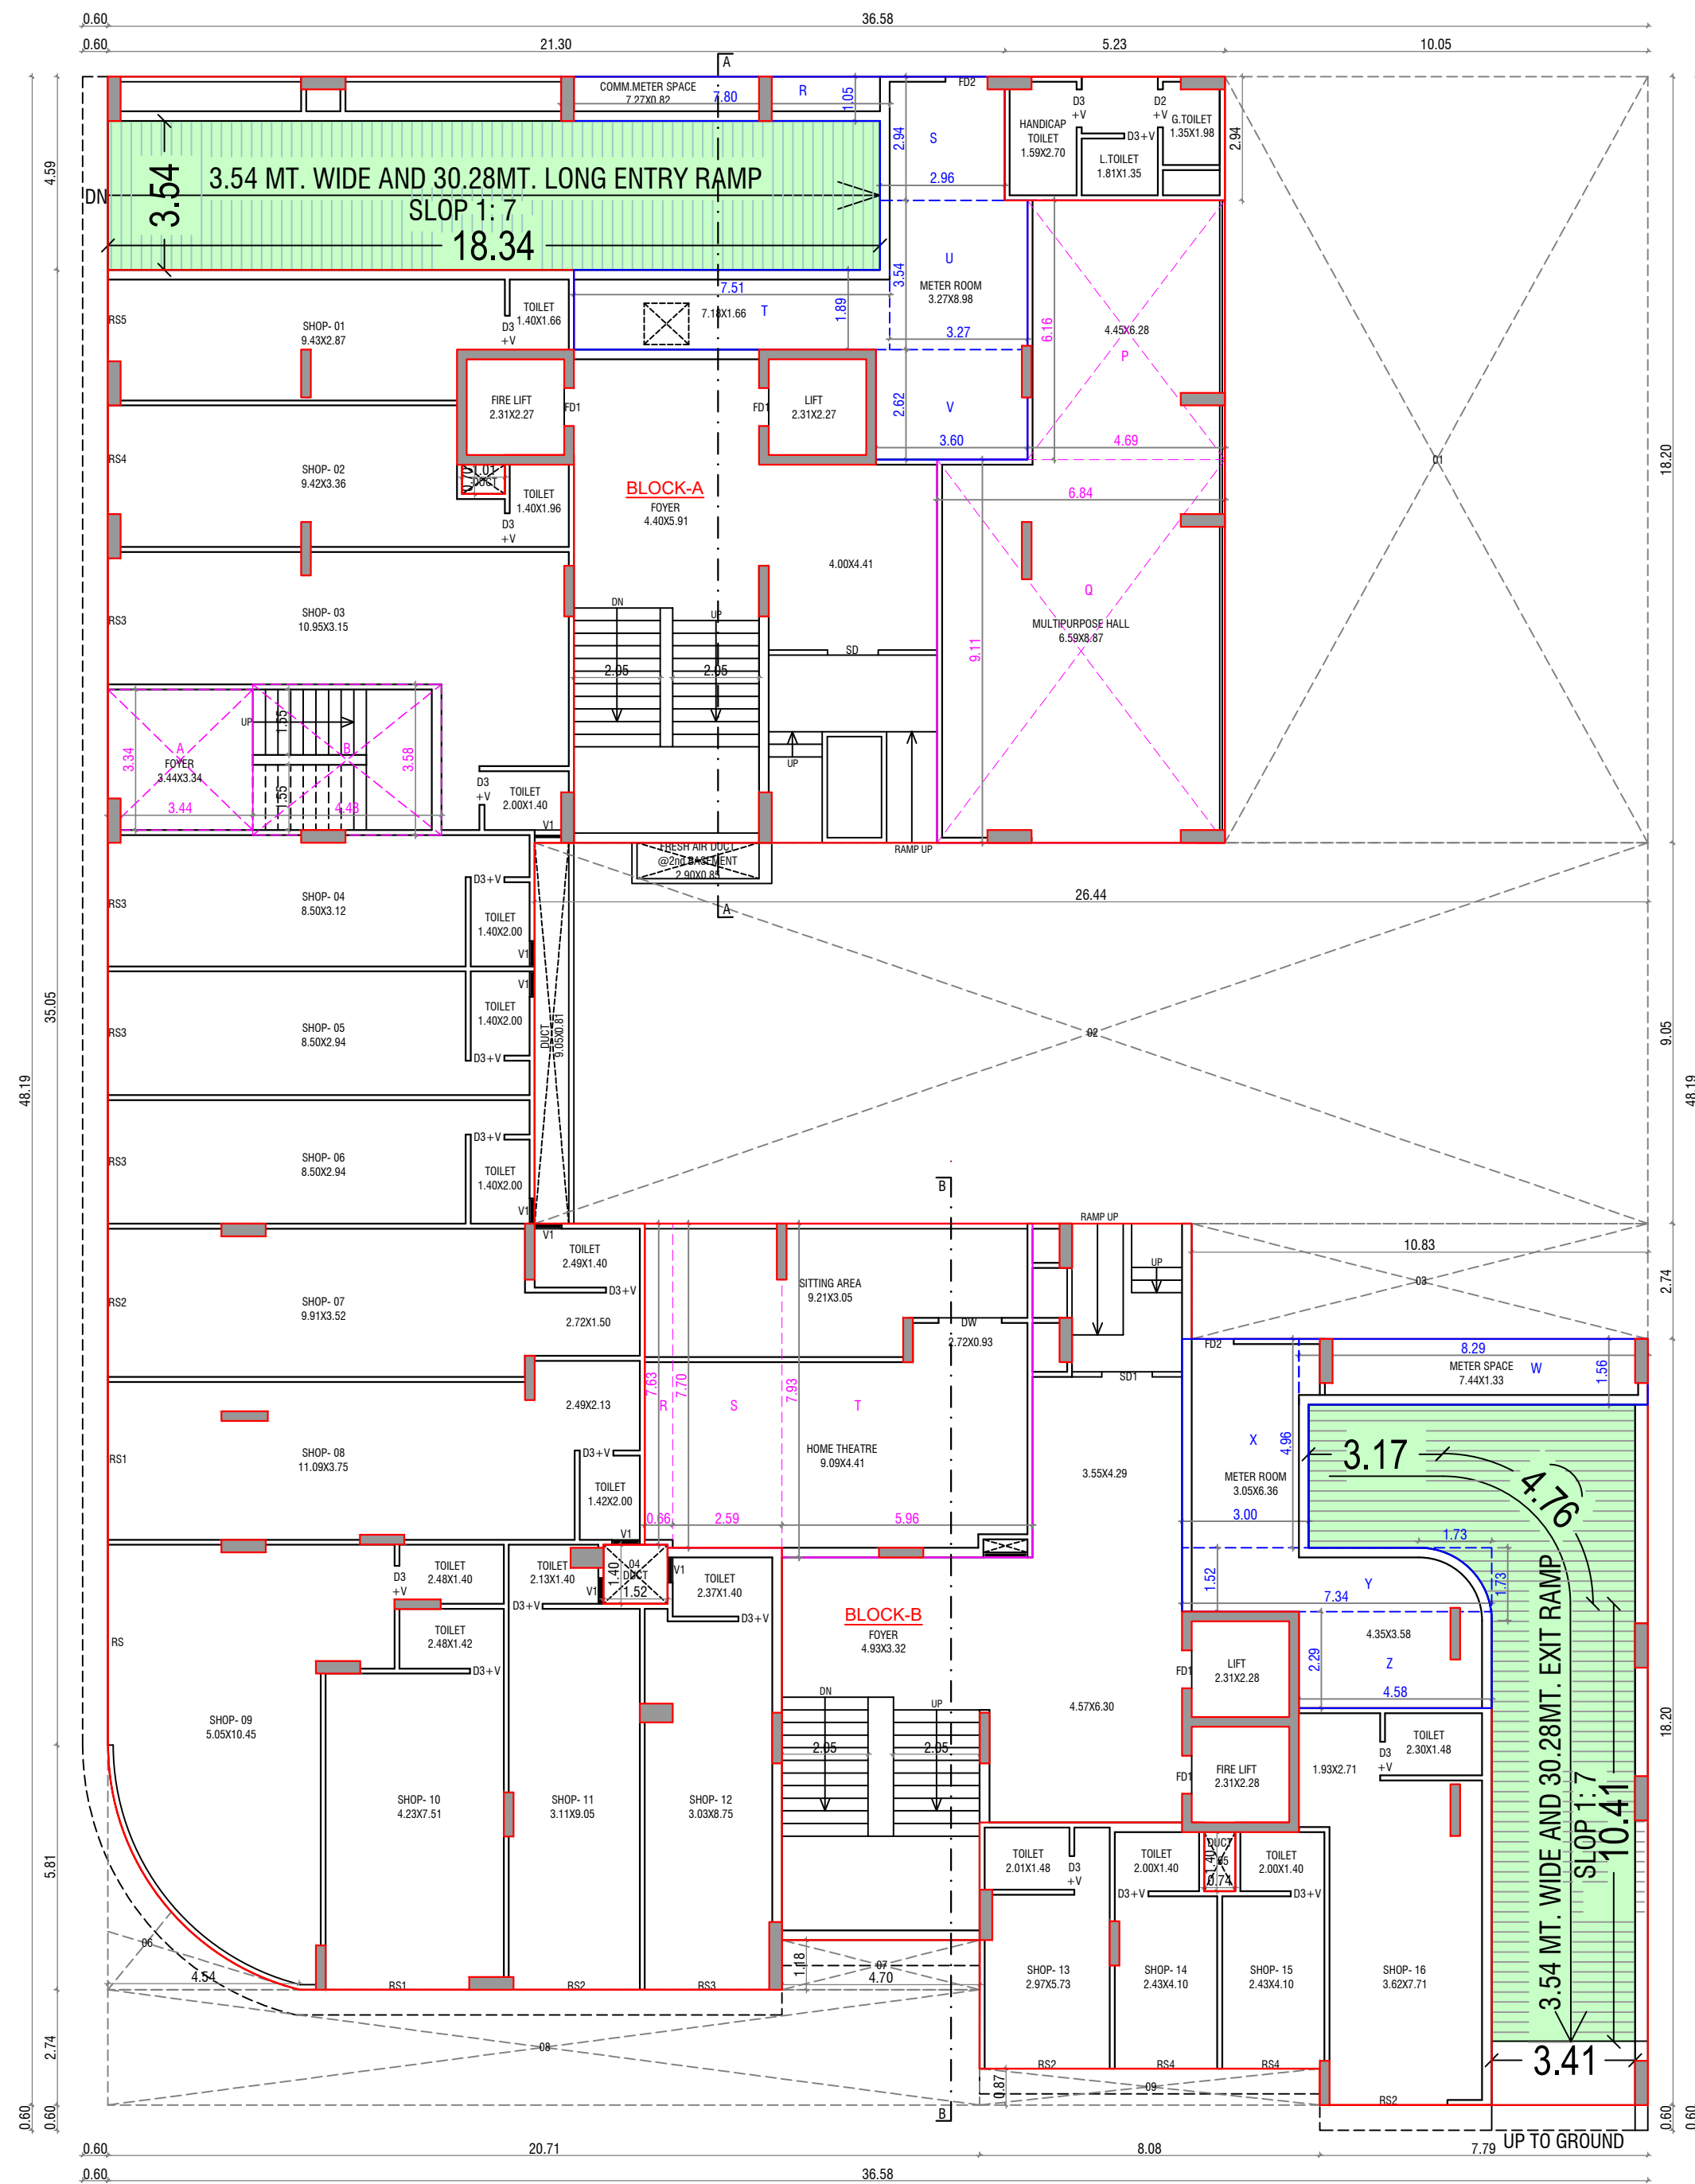

GROUND FLOOR PLAN

1st. FLOOR PLAN
BUILT UP AREA CALCULATION

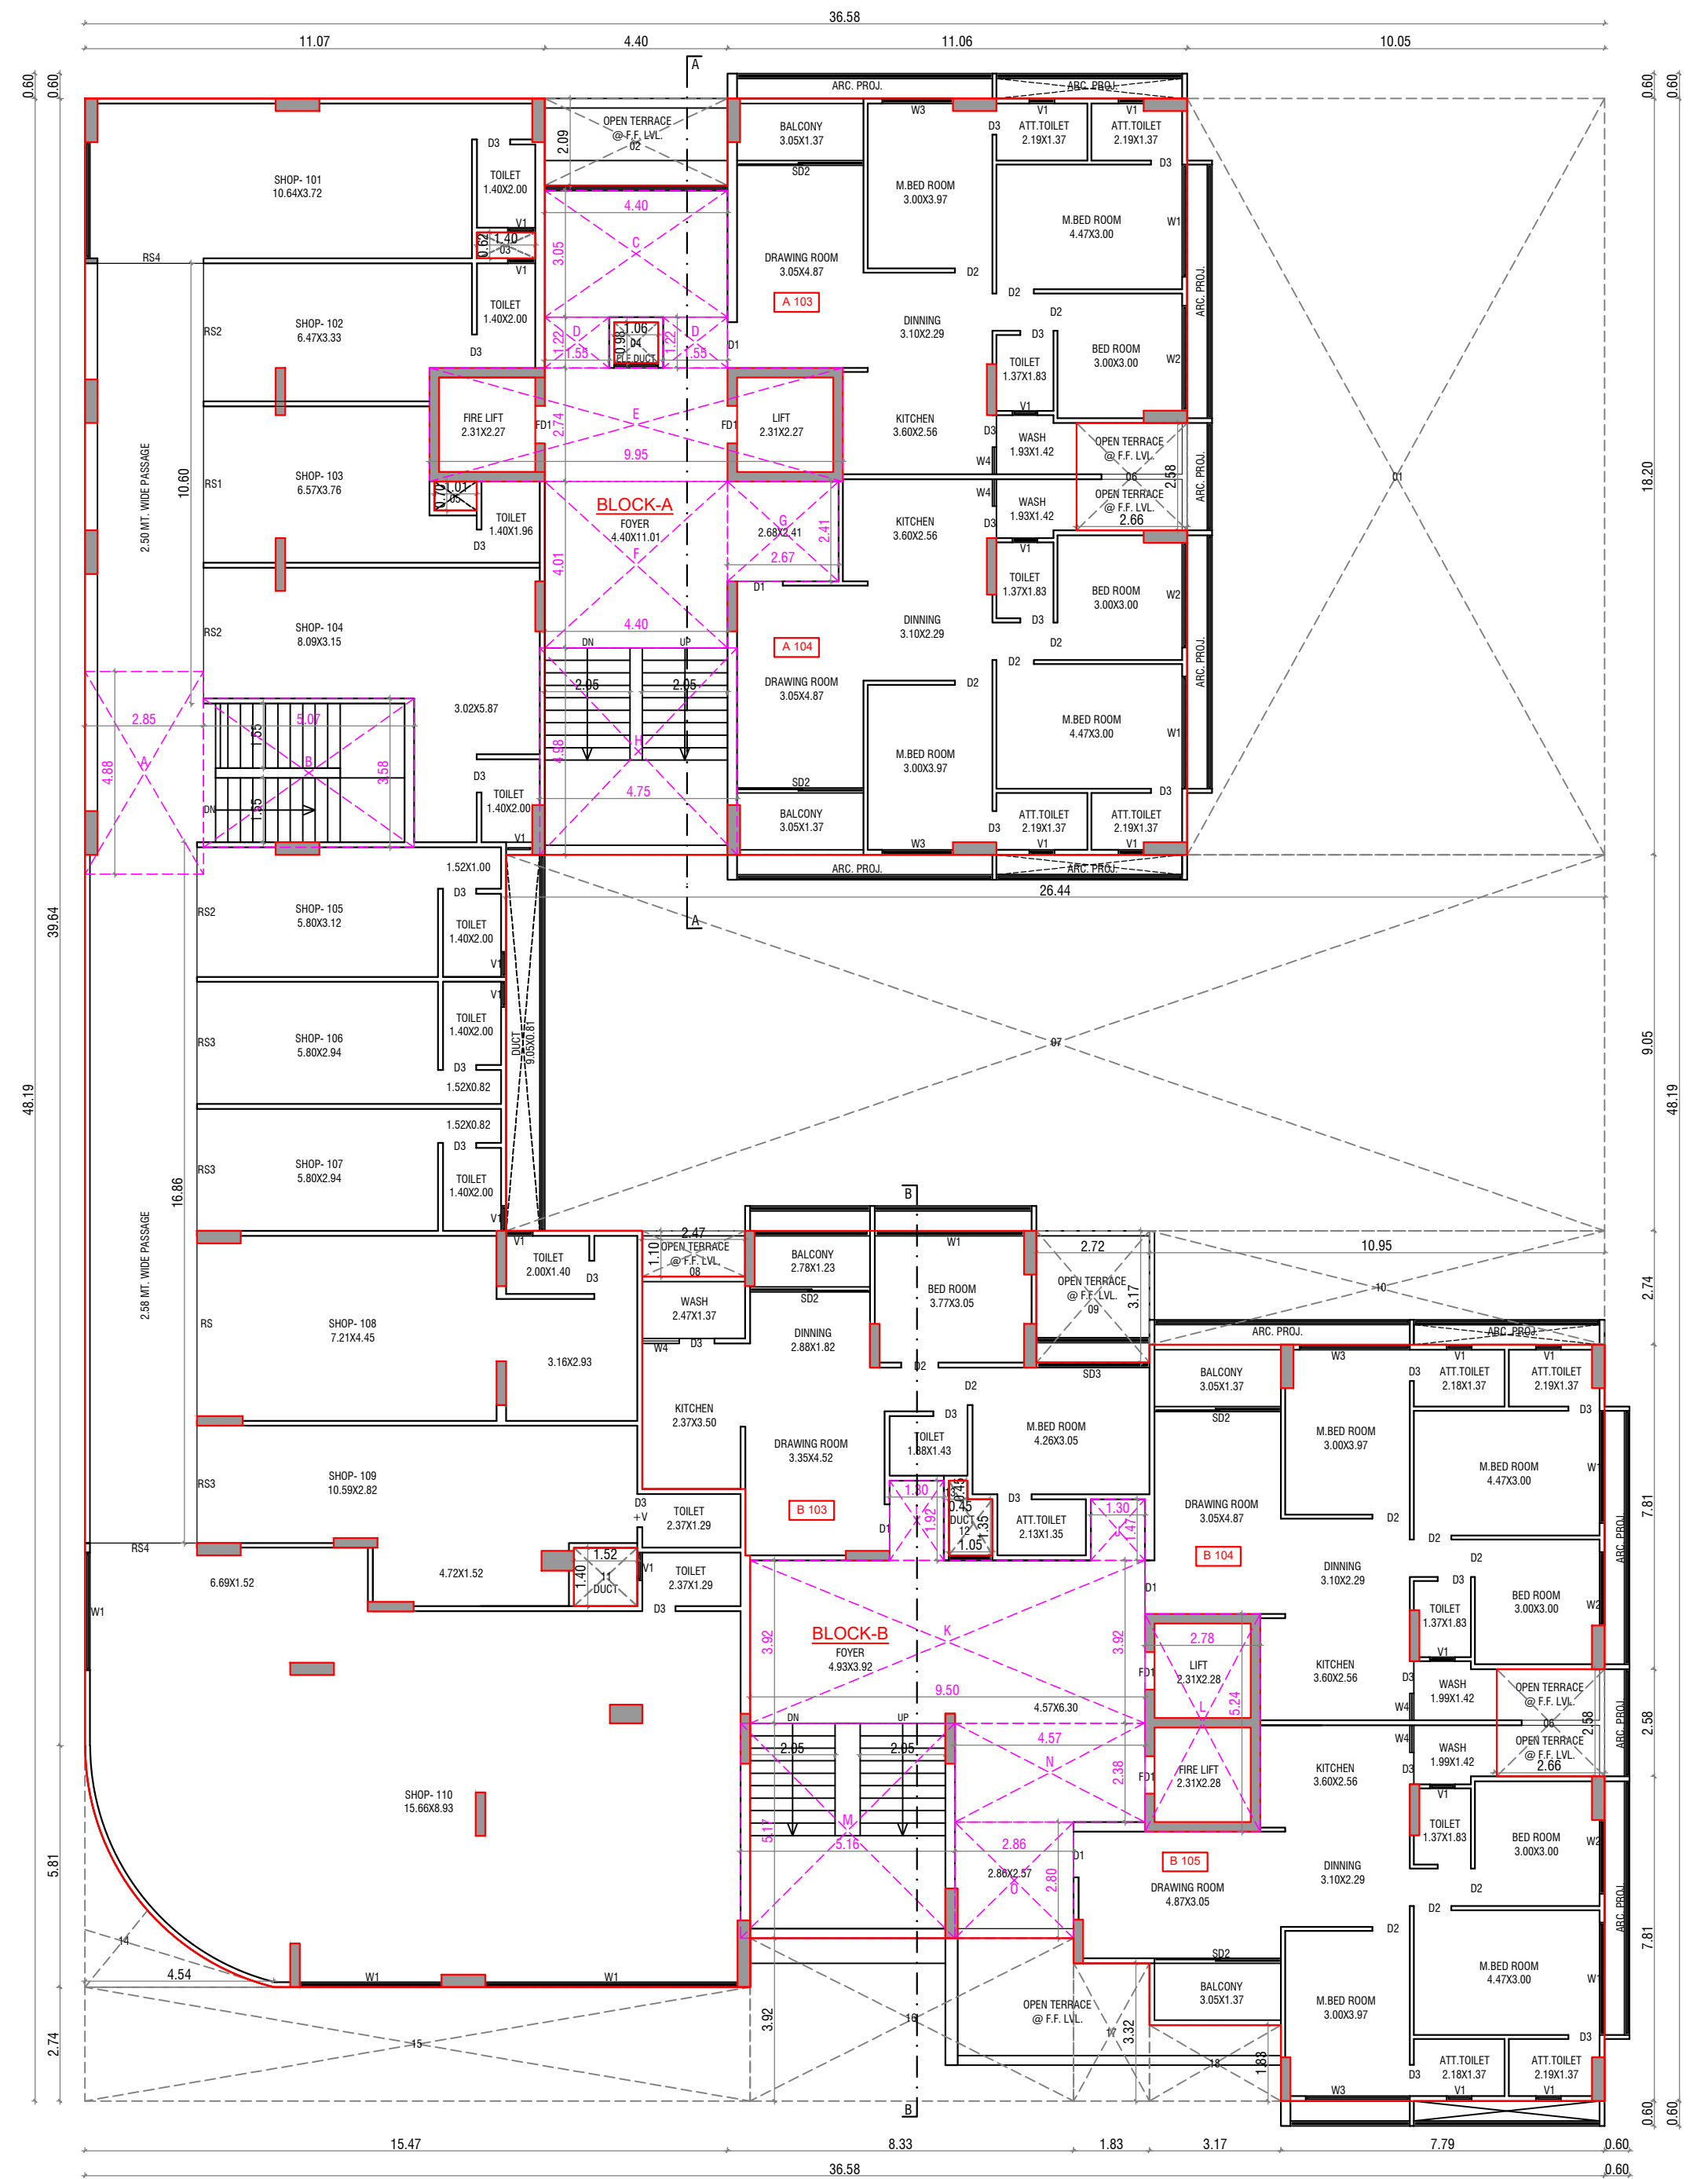


1st. FLOOR PLAN




2nd. FLOOR PLAN




TYPICAL FLOOR PLAN (3rd. TO 14th.FLOOR)

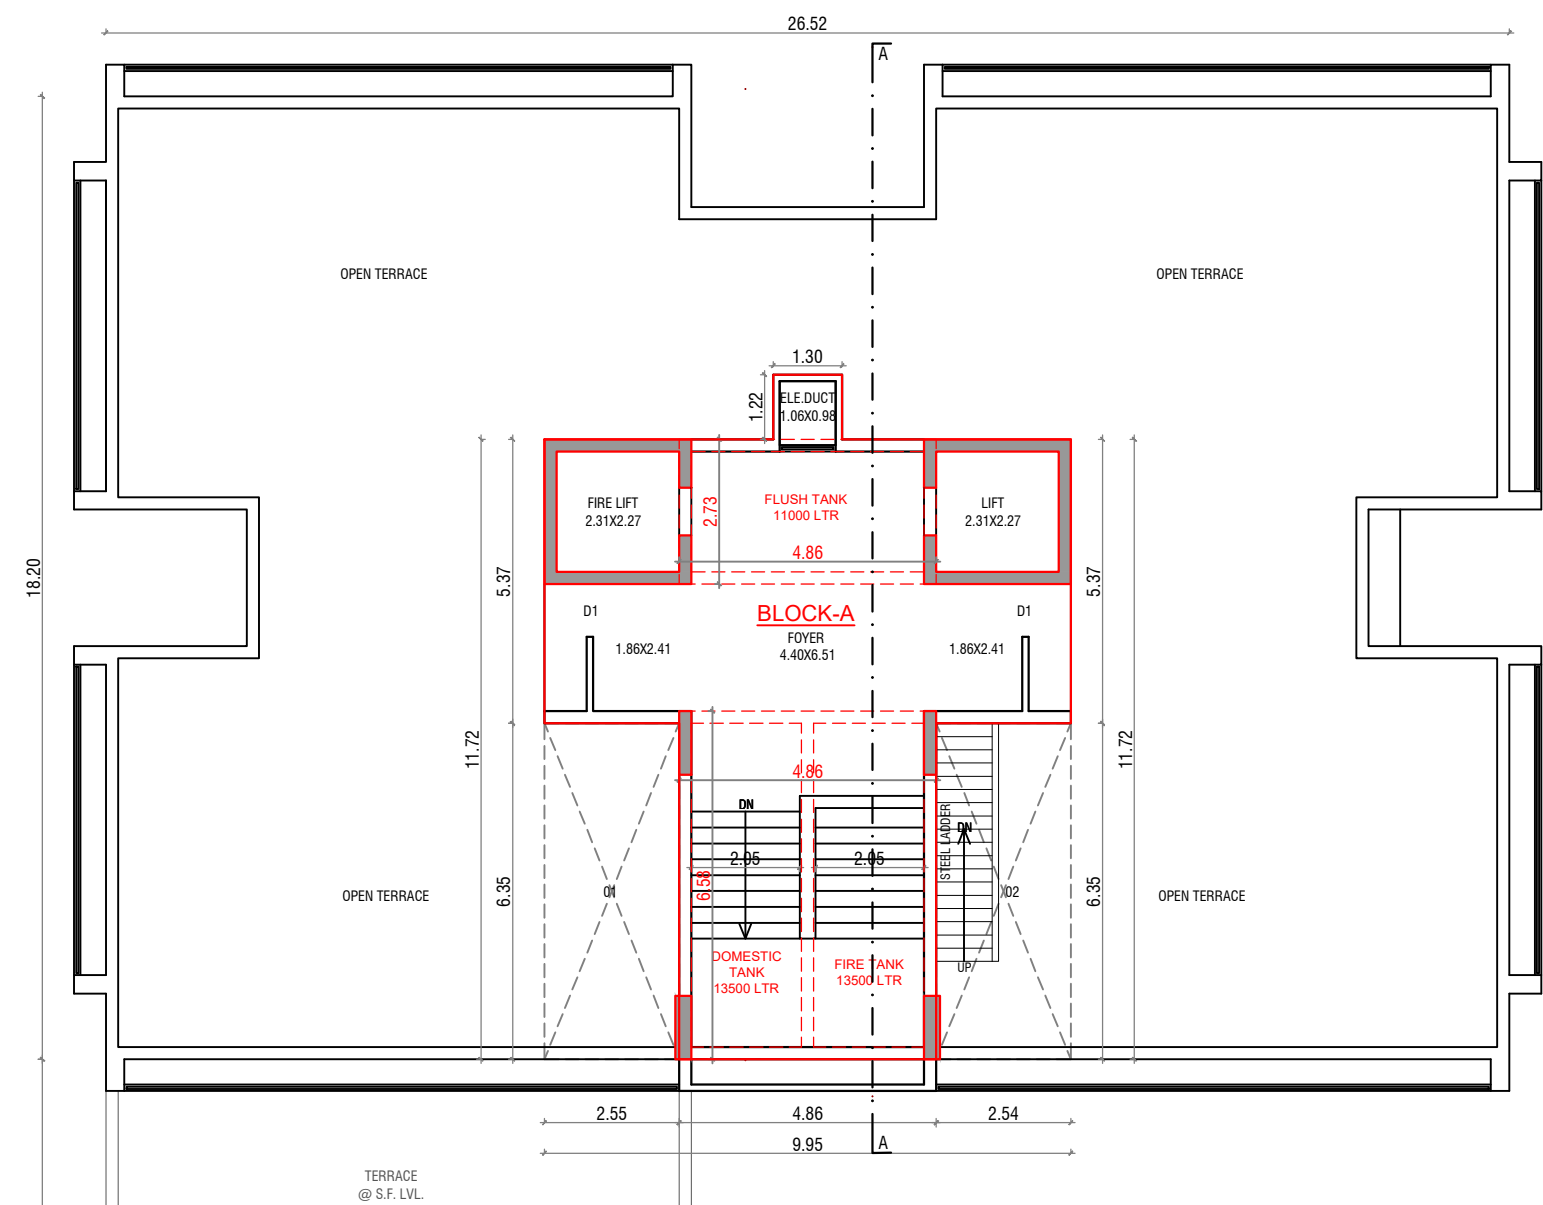

B.U.P. AREA CALCULATION (STAIR CABIN)	SQ.MTRS.
PROPOSED B.U.P. AREA ON STAIR CABIN	187.26
9.95 X 11.72 X 01 =	116.61
12.51 X 11.24 X 01 =	140.61
1.30 X 1.22 X 01 =	1.59
TOTAL	= 258.81
LESS	
1. 2.55 X 6.35 X 01 =	16.19
2. 2.54 X 6.35 X 01 =	16.13
3. 6.06 X 1.92 X 01 =	11.64
4. 2.55 X 3.44 X 01 =	8.77
5. 7.35 X 2.56 X 01 =	18.82
TOTAL	= 71.55
PROPOSED B.U.P. AREA ON O.H.W.T.	98.50
1. 4.86 X 2.73 X 01 =	13.27
2. 4.86 X 6.58 X 01 =	31.98
3. 5.16 X 6.58 X 01 =	33.95
4. 4.80 X 4.02 X 01 =	19.30
TOTAL	= 98.50
TOTAL BUILT UP AREA	285.76

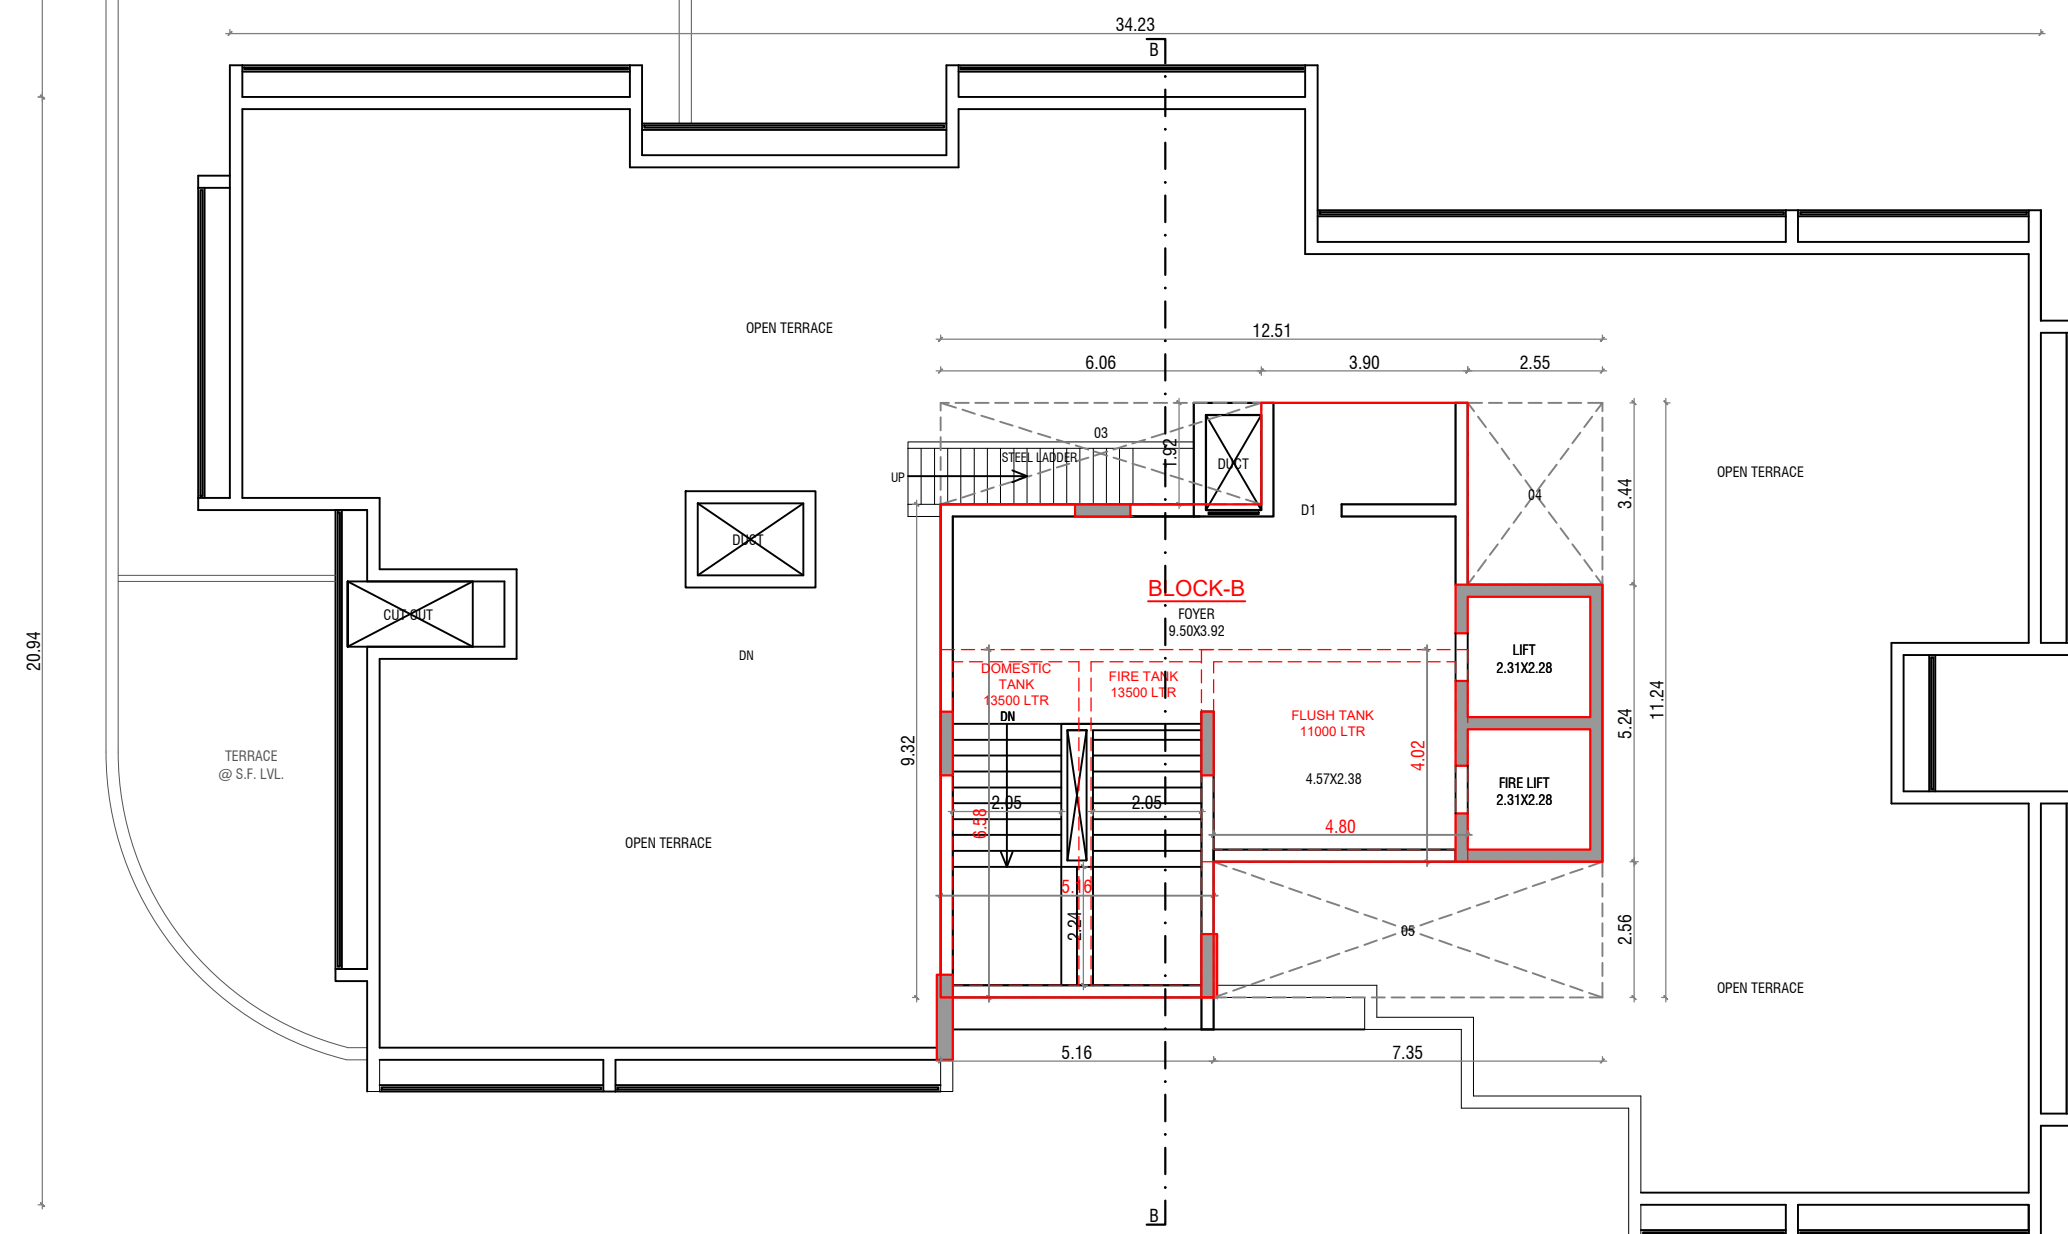


TERRACE FLOOR PLAN

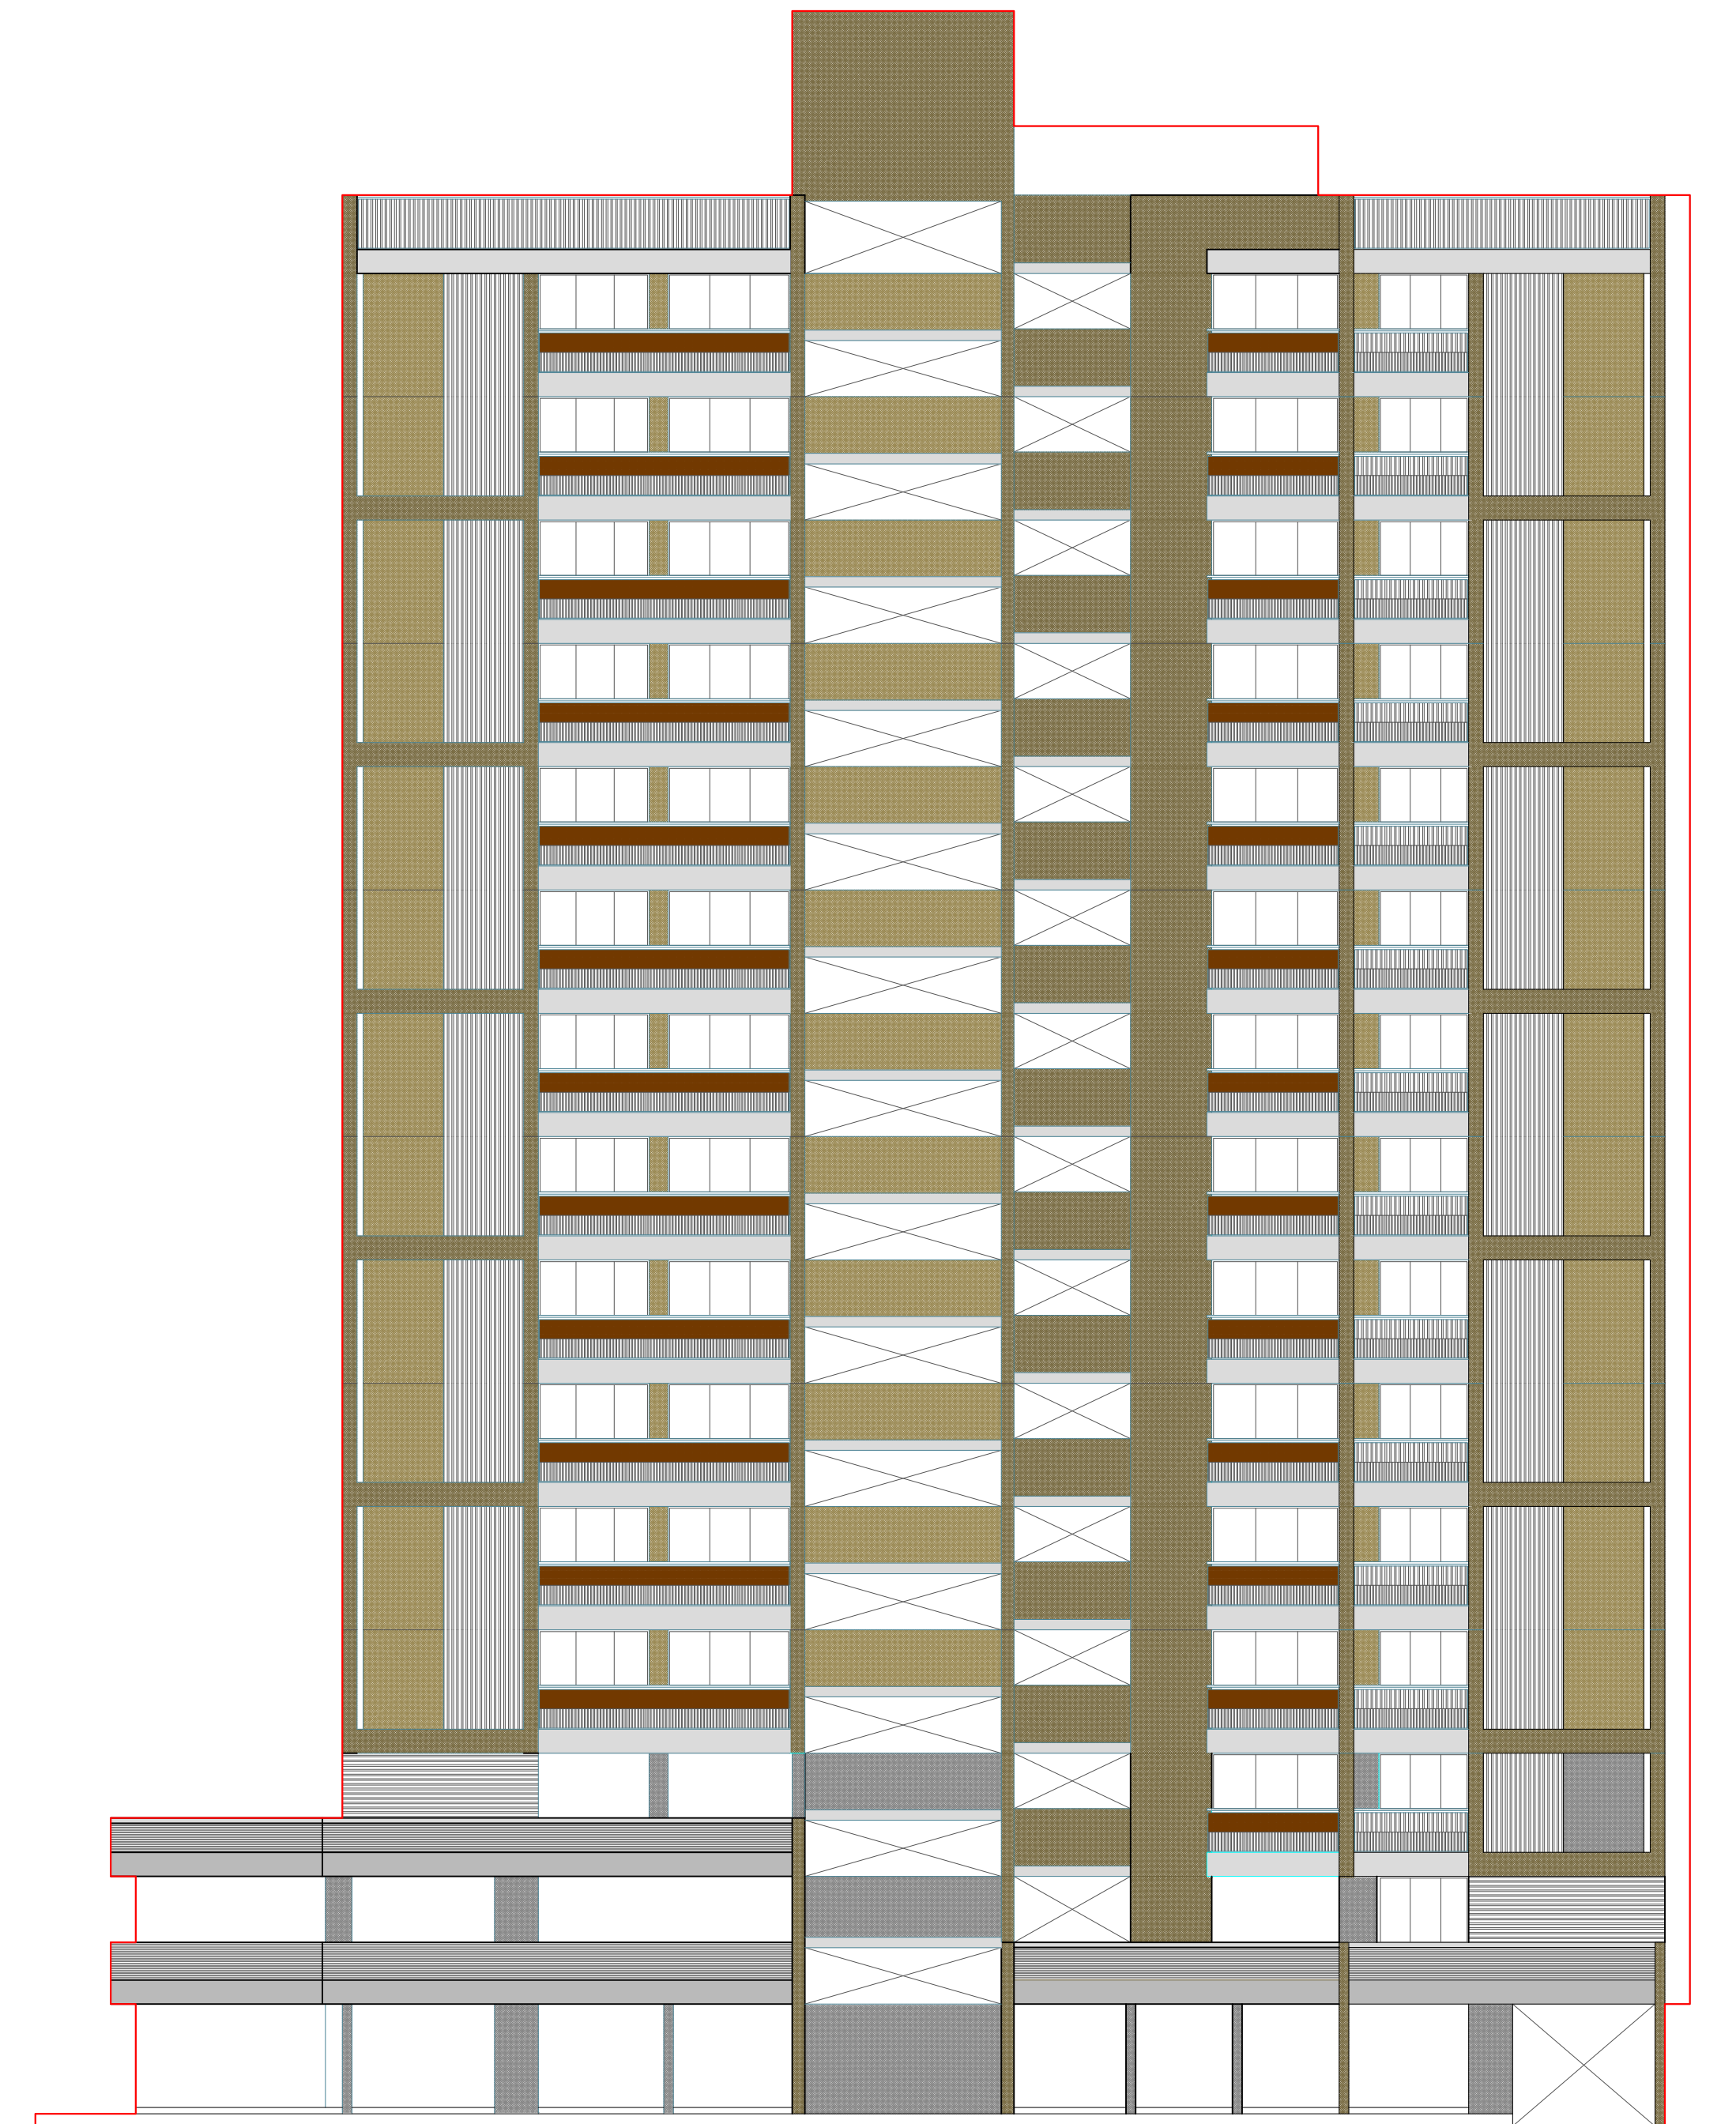


SIDE ELEVATION



FRONT ELEVATION

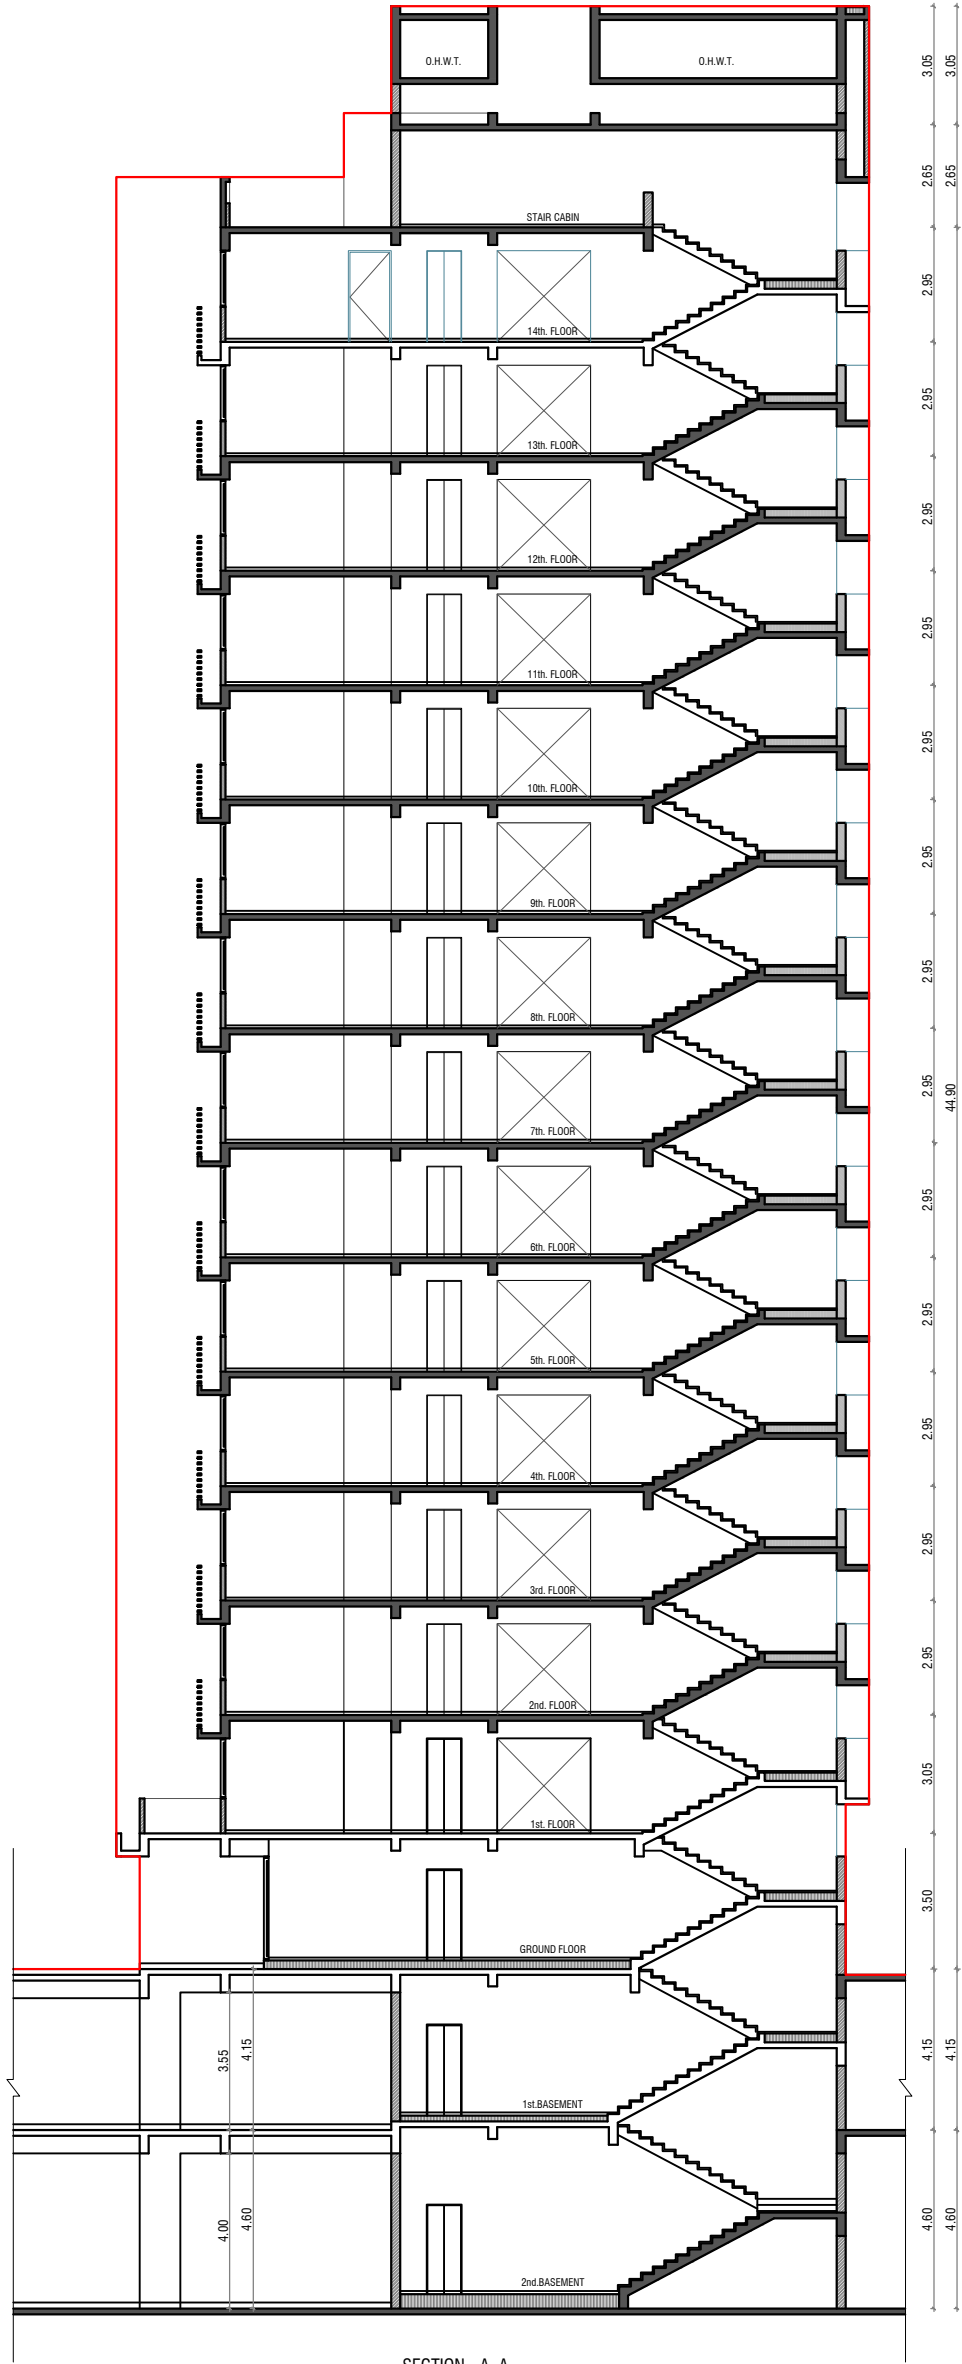

SECTION - A A

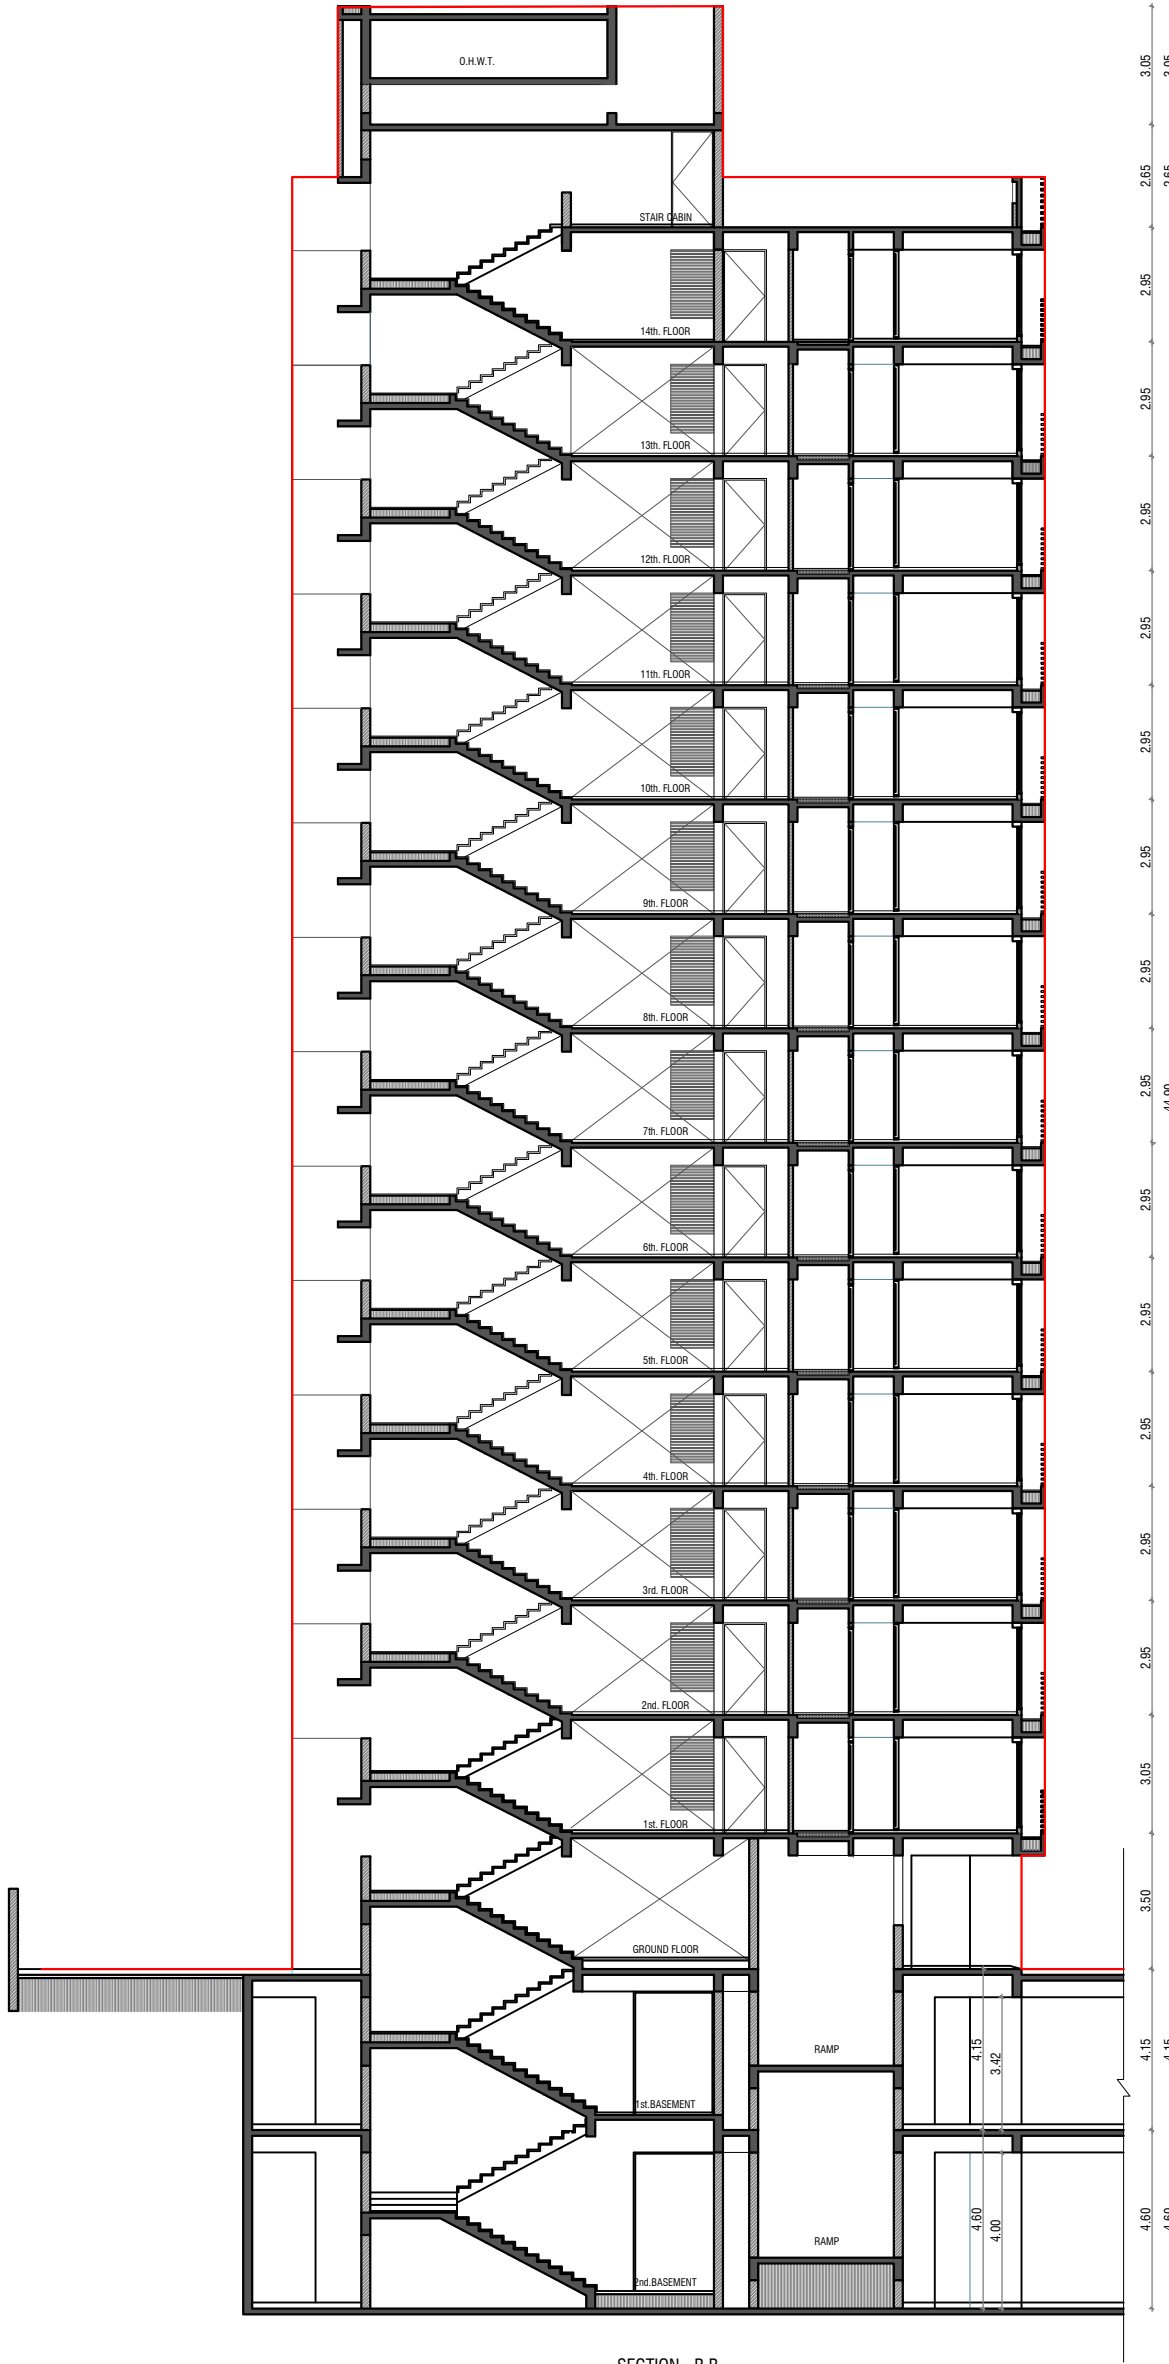

SECTION - B B

