



DEVELOPER :	ARCHITECT :	LOCATION
ADITRI INFRA	DILIP SONI	

VEDANT AALAYAM,
Nr. Kalash Orlana, Ahmedabad - Patan Highway,
Adalaj, Gujarat 382421.
M. 98798 77565

4 & 5 BHK GRANDEUR VILLAS

RERA NO. : _____
WEBSITE : www.gujrera.gujarat.gov.in












Basement Layout Plan










Ground Floor Layout Plan

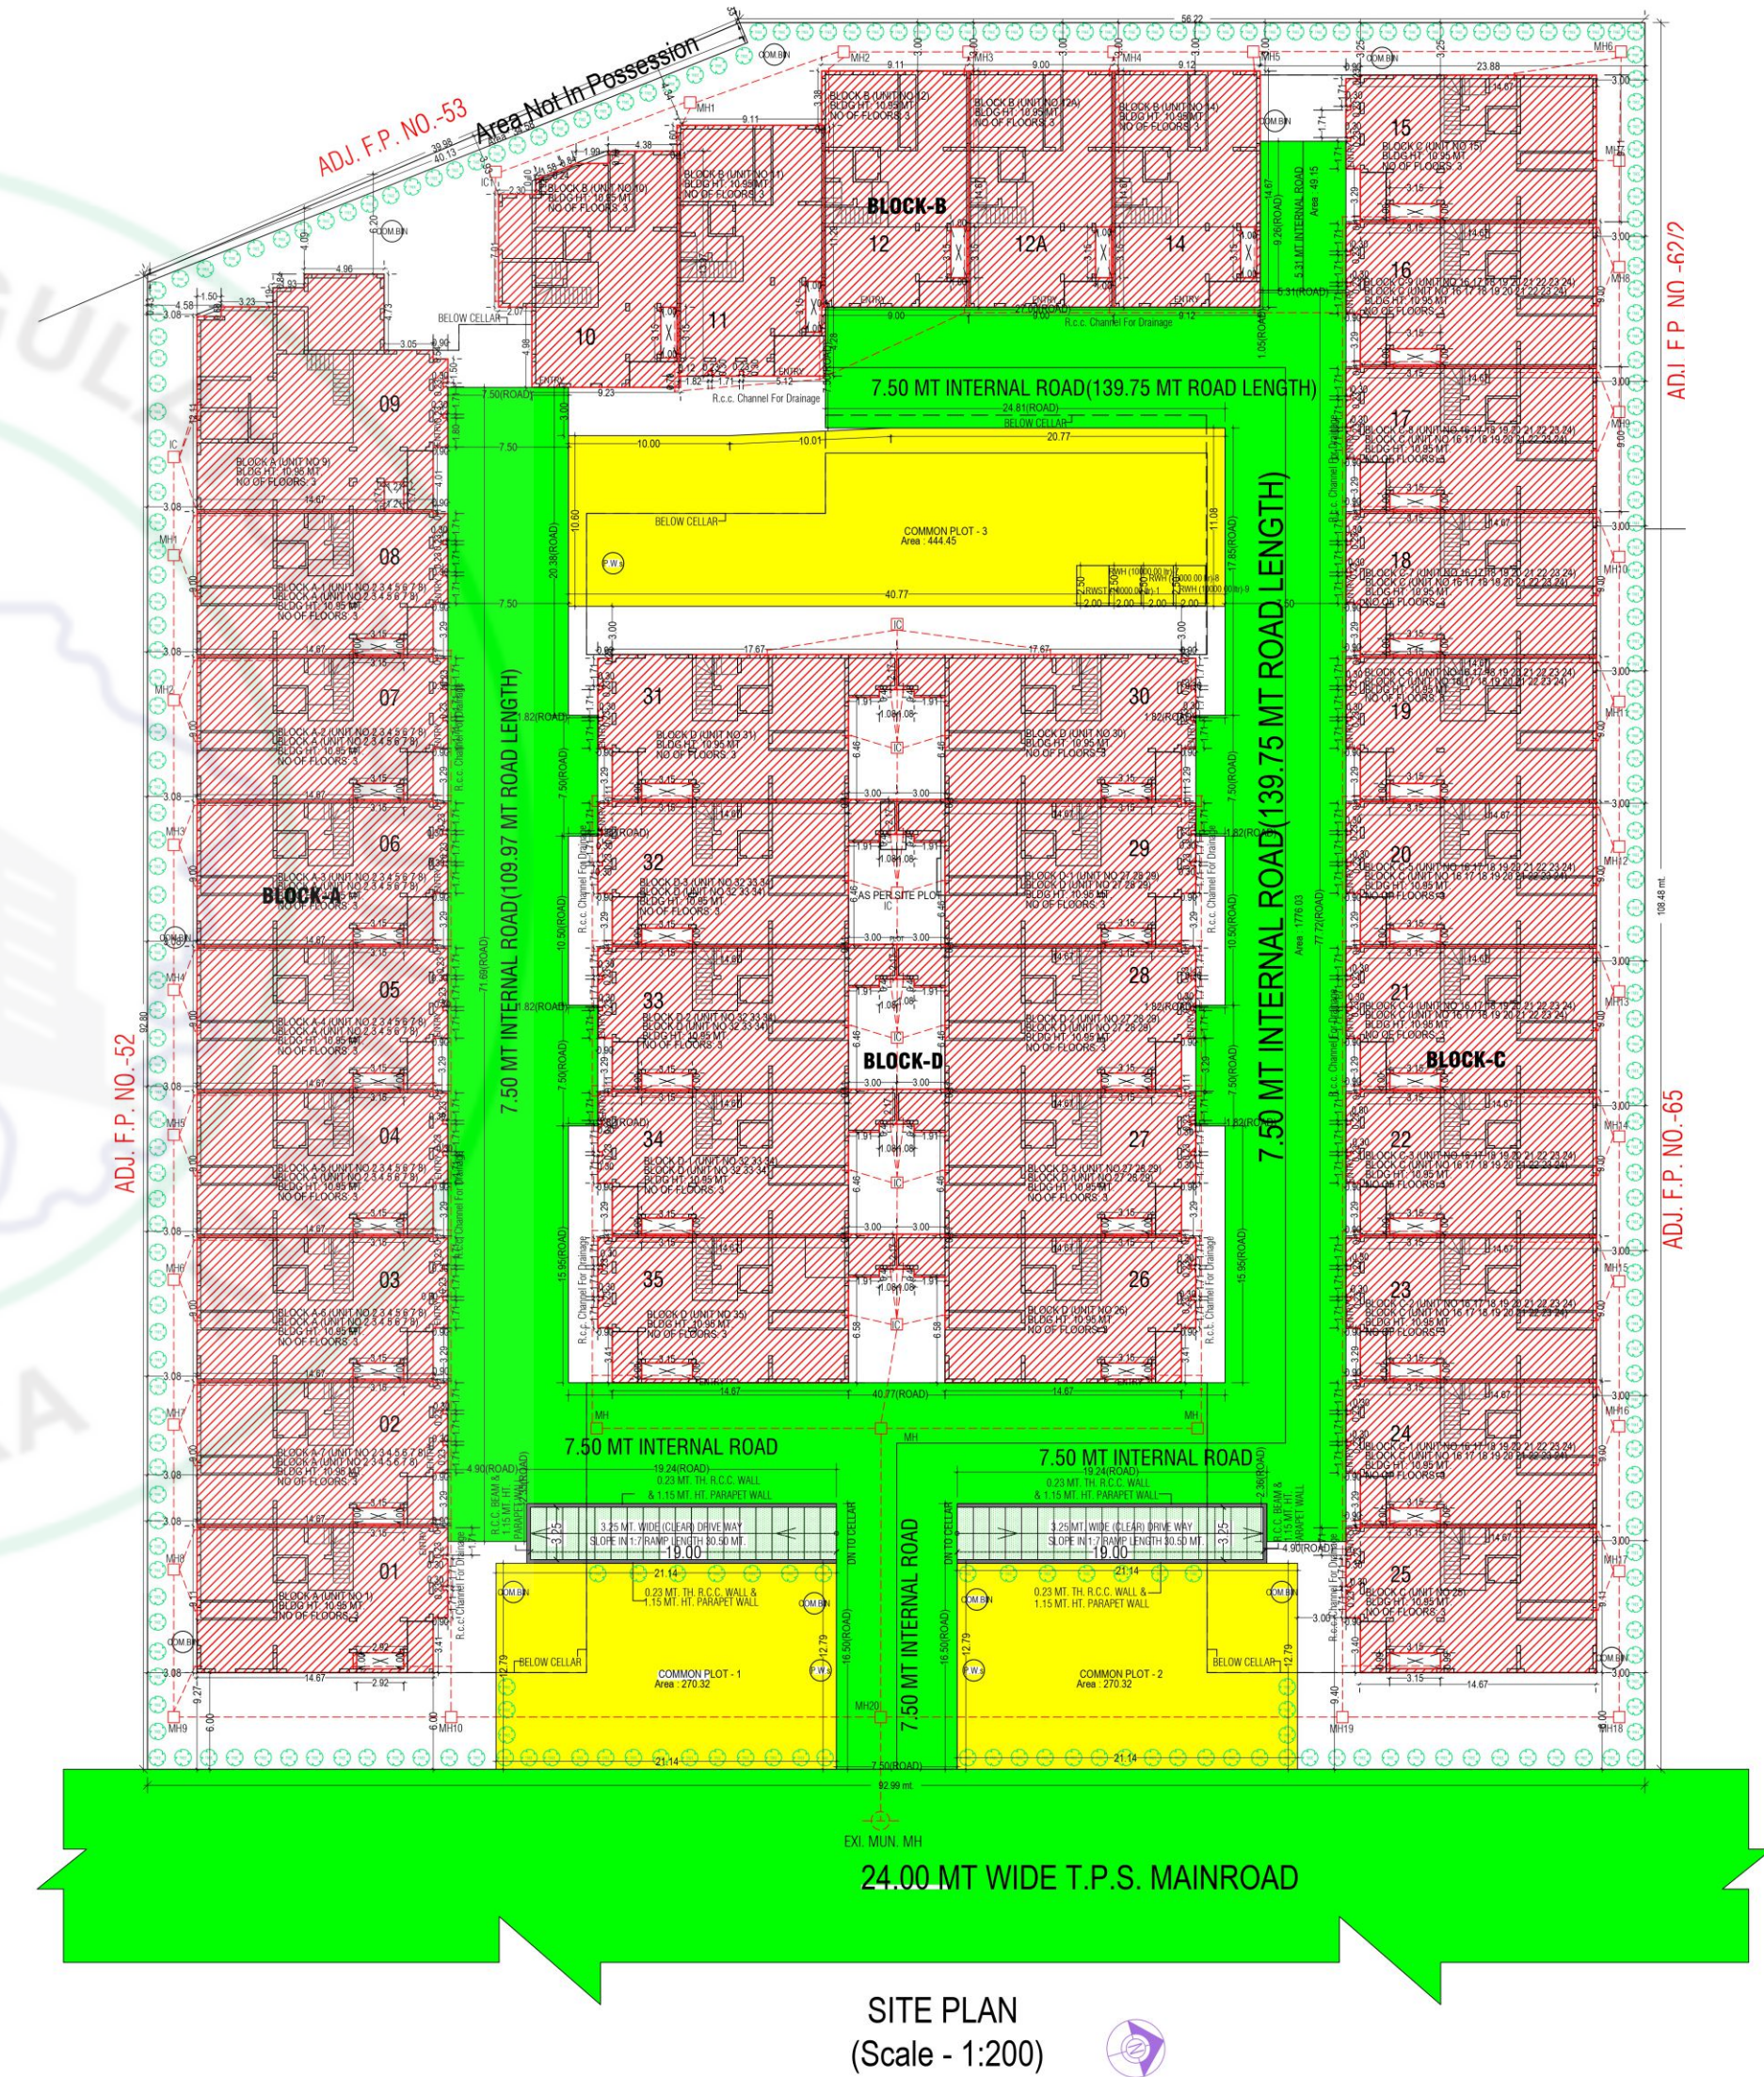

UNIT NO.: 1

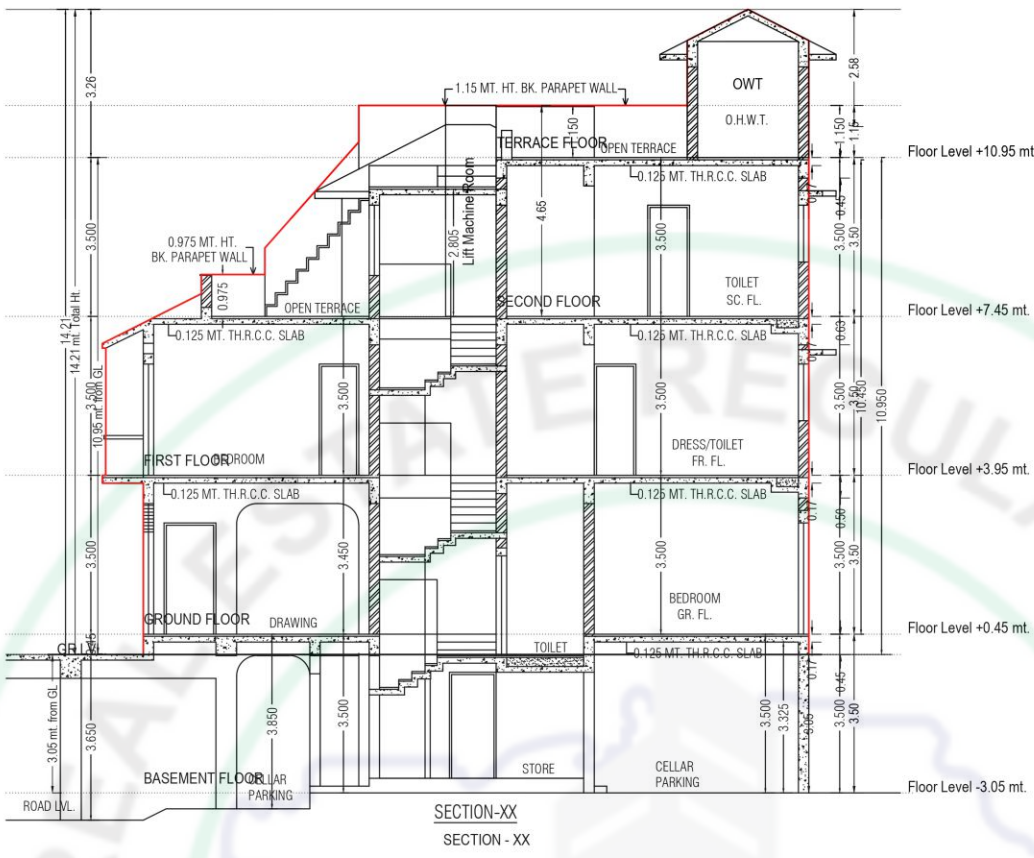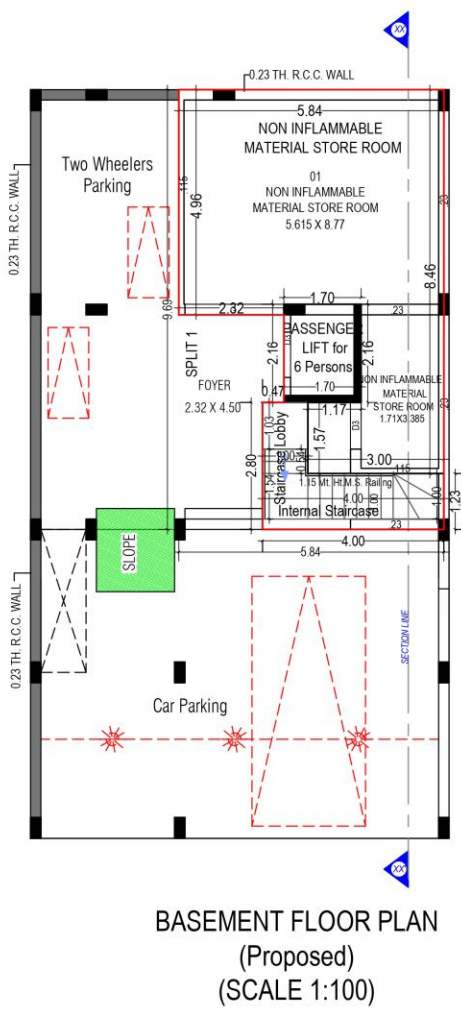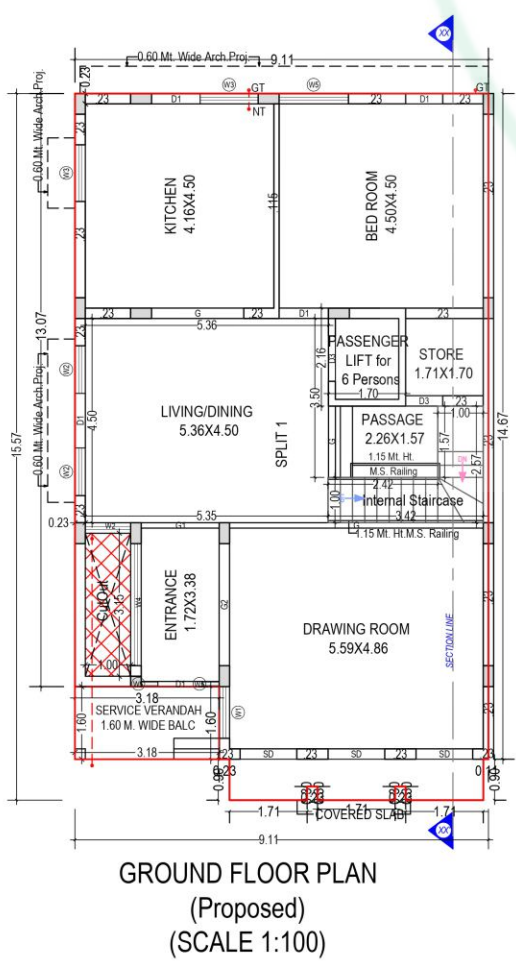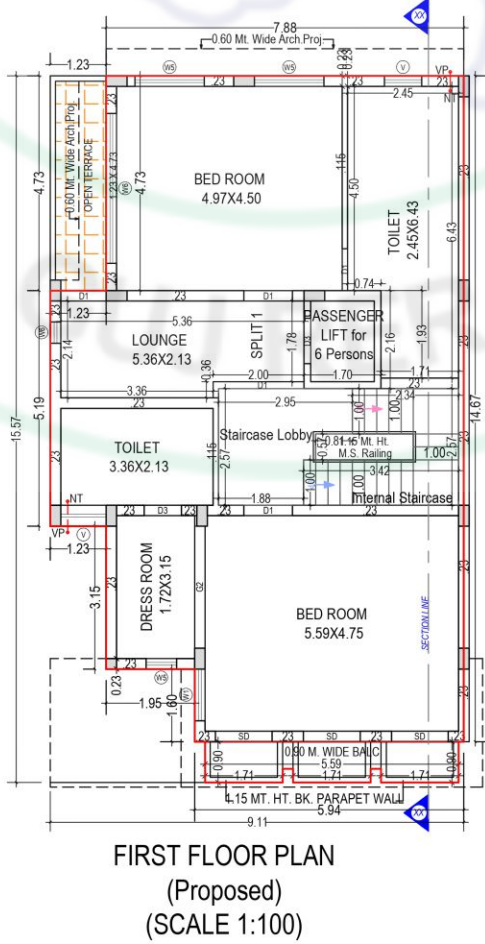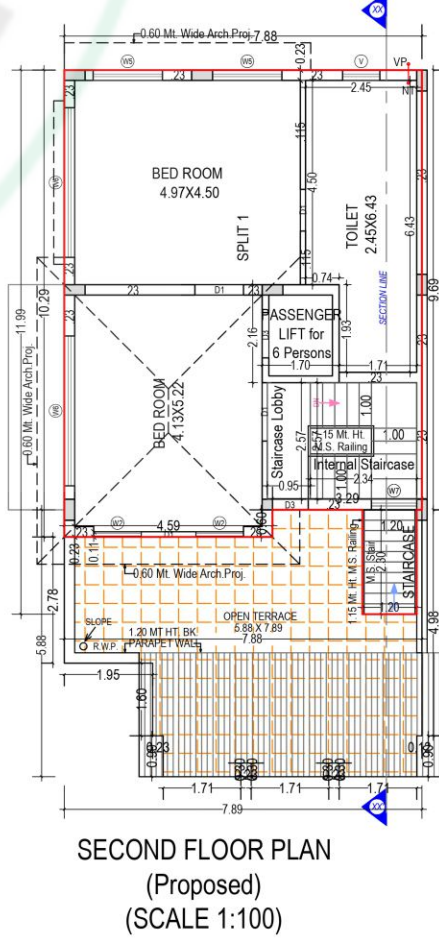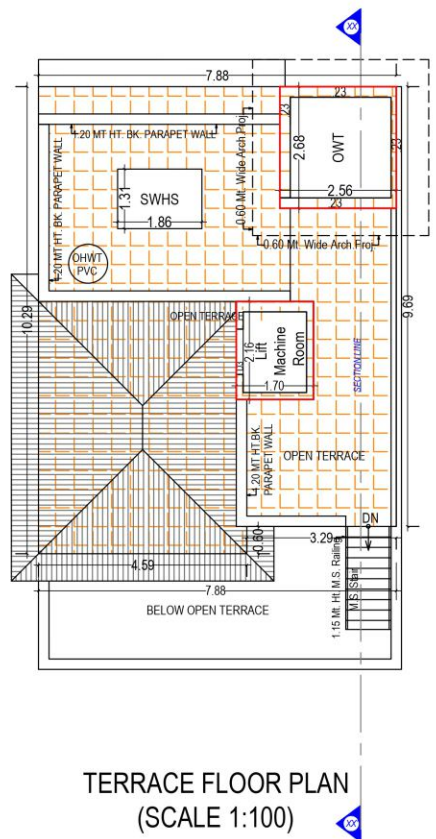


UNIT NO. : 2 TO 8 (BLOCK - A)

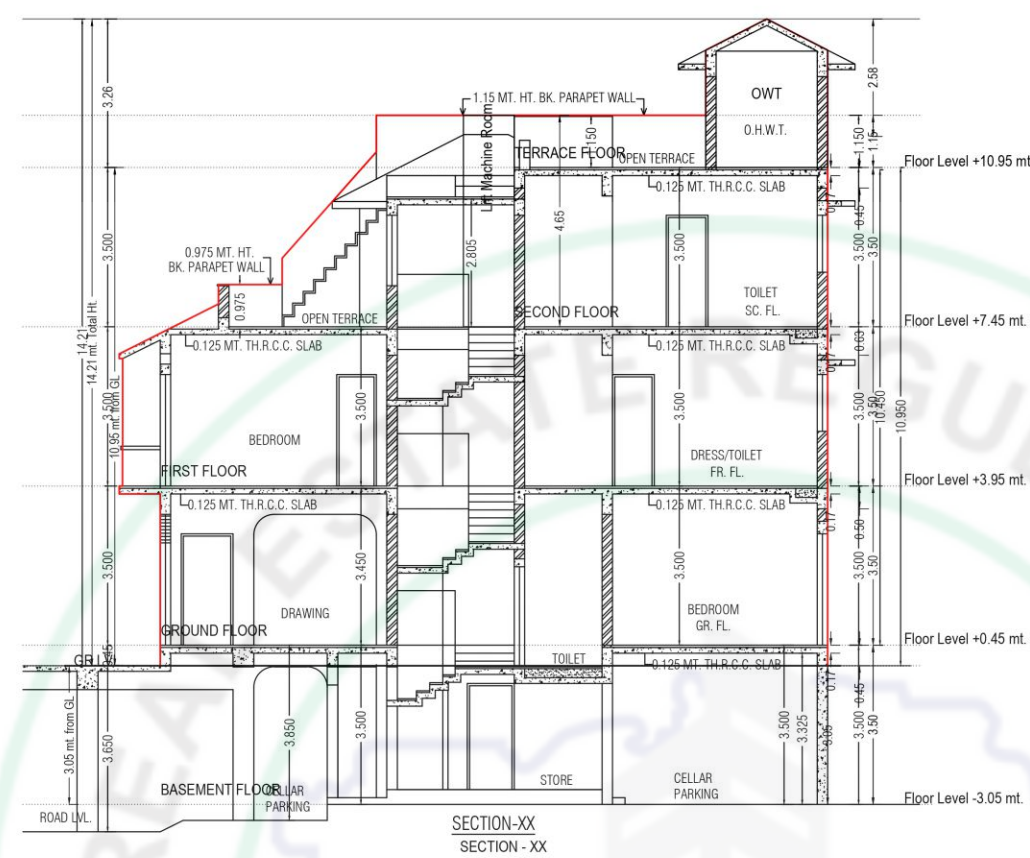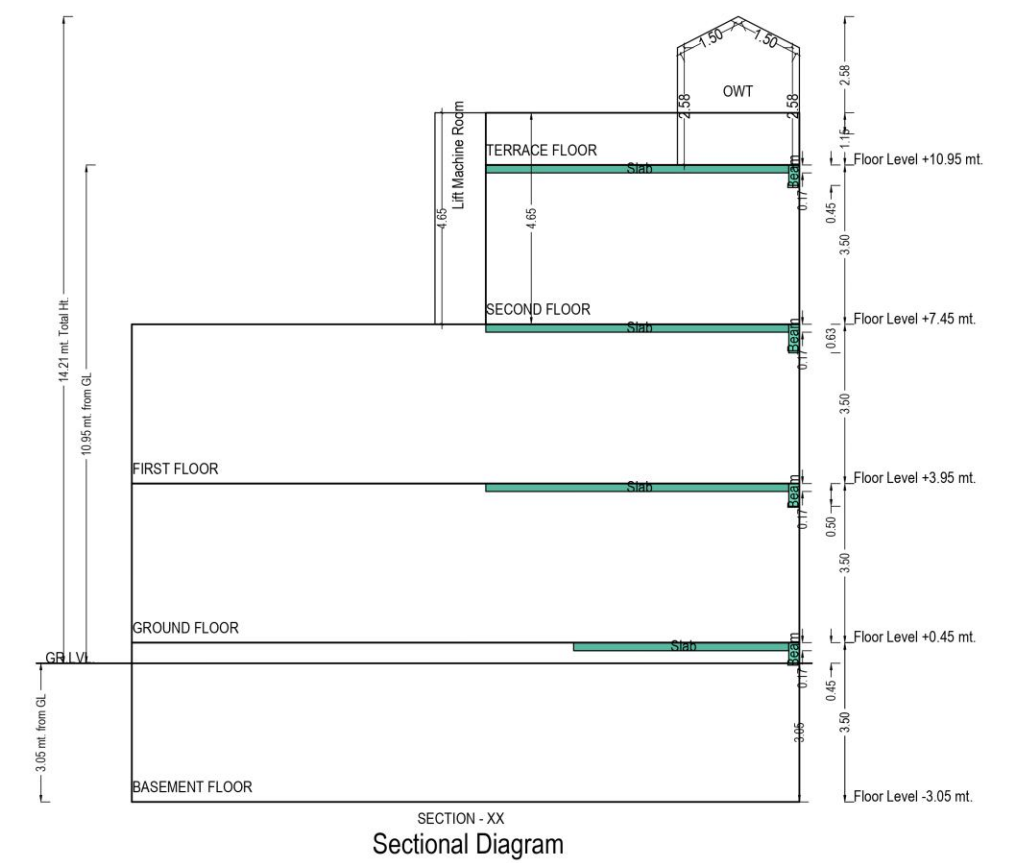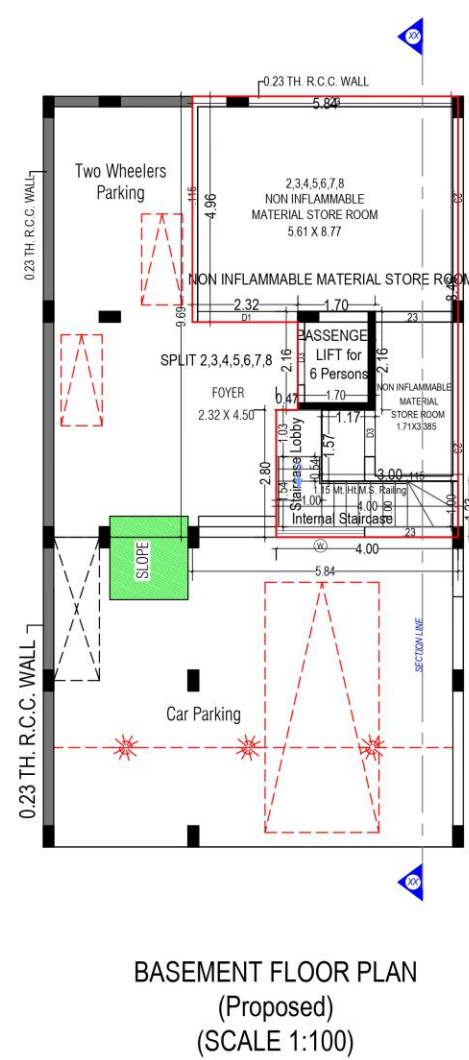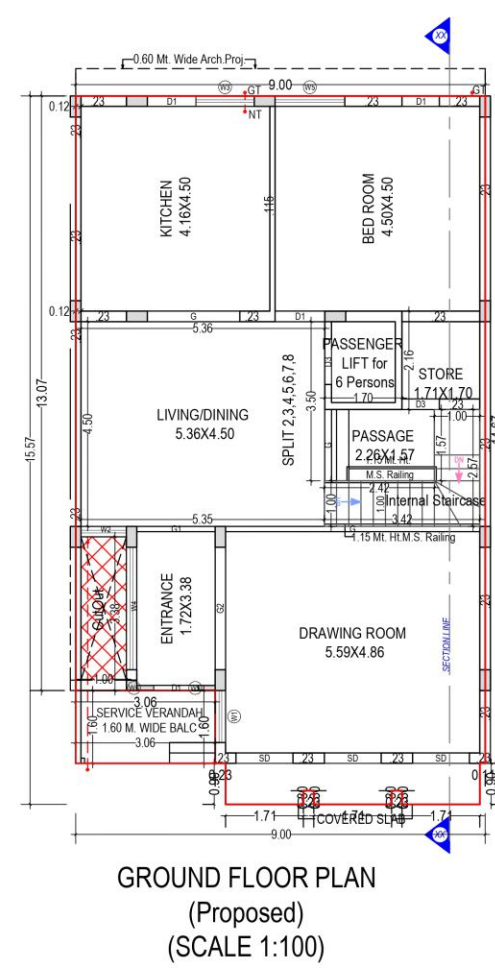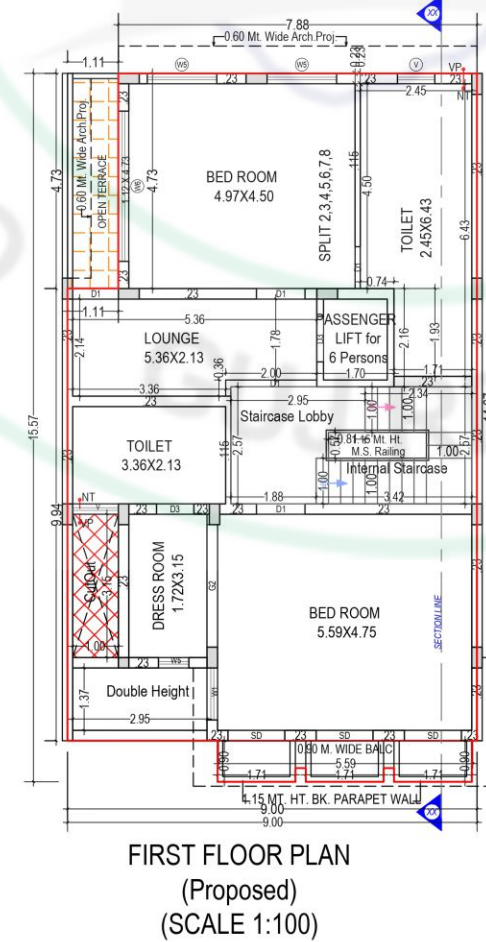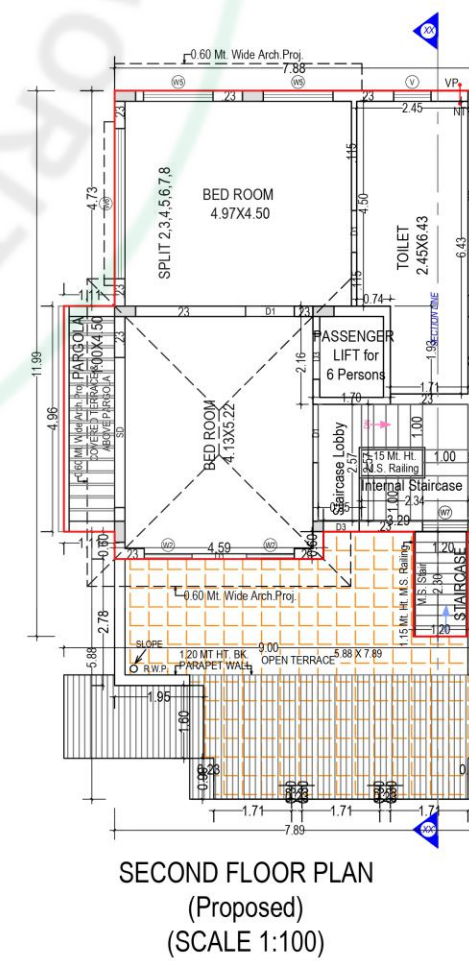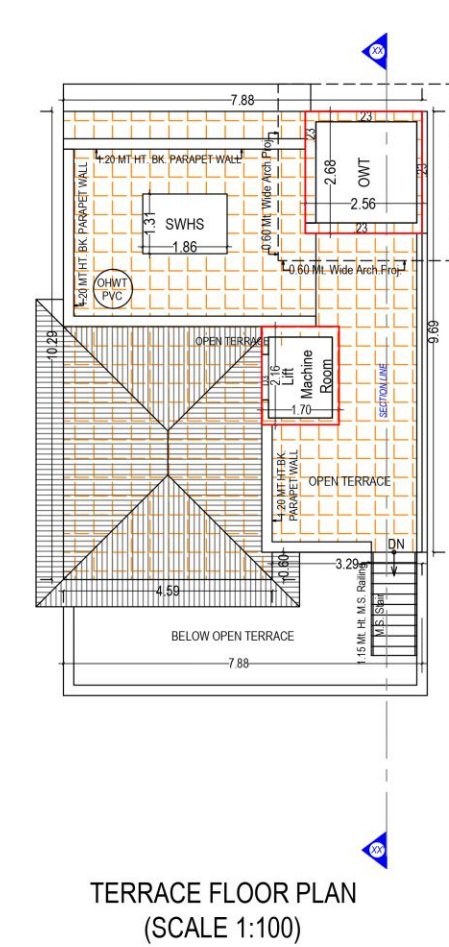


UNIT NO. : 9 (BLOCK - A)




ELEVATION

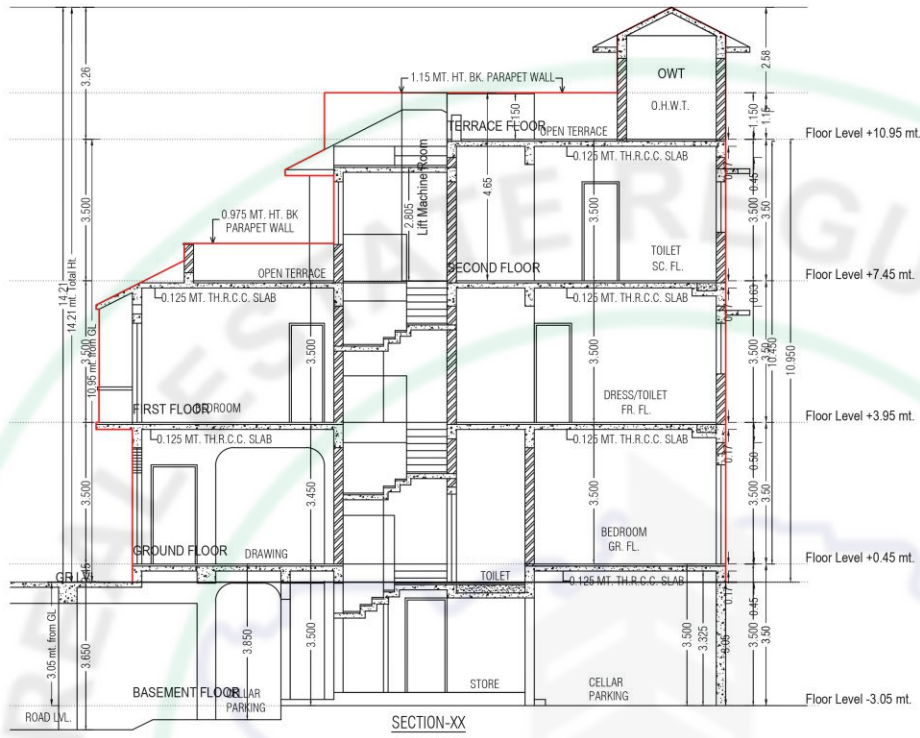


SECTION-XX

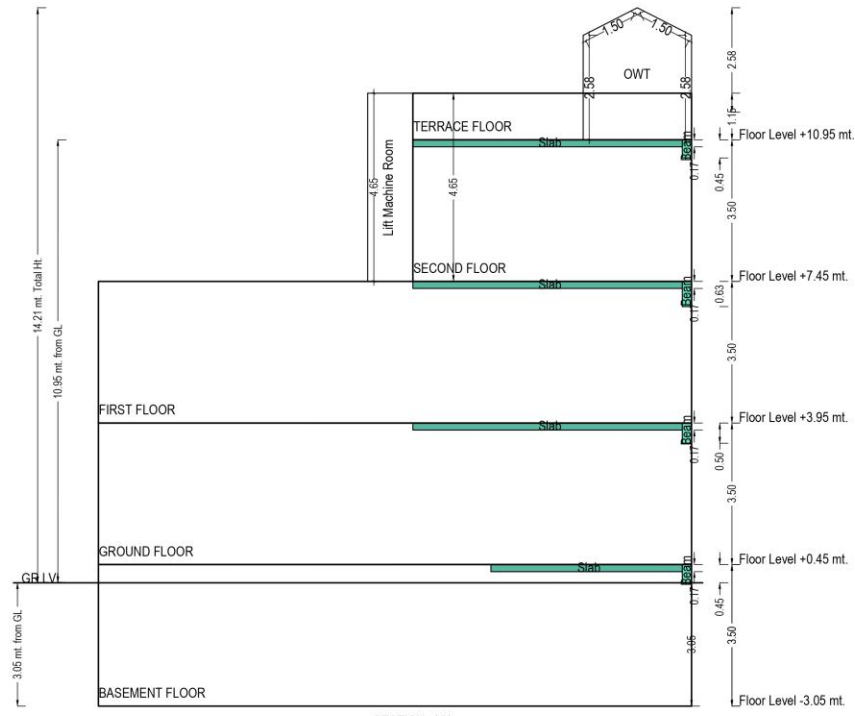


Sectional Diagram

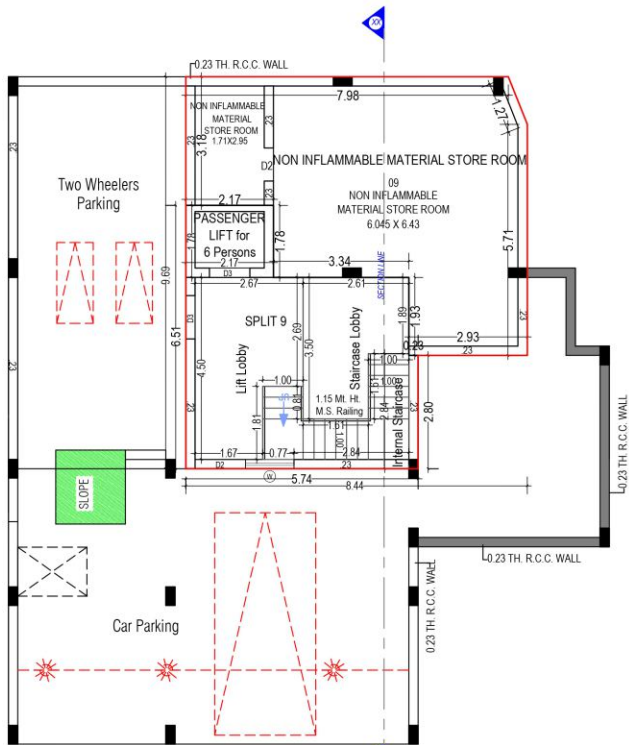


BASEMENT FLOOR PLAN
(Proposed)
(SCALE 1:100)

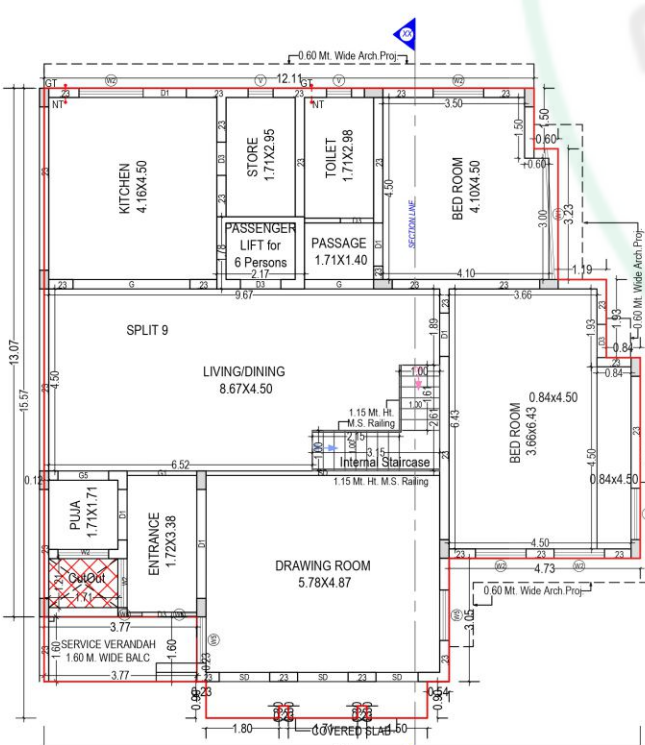


GROUND FLOOR PLAN
(Proposed)
(SCALE 1:100)

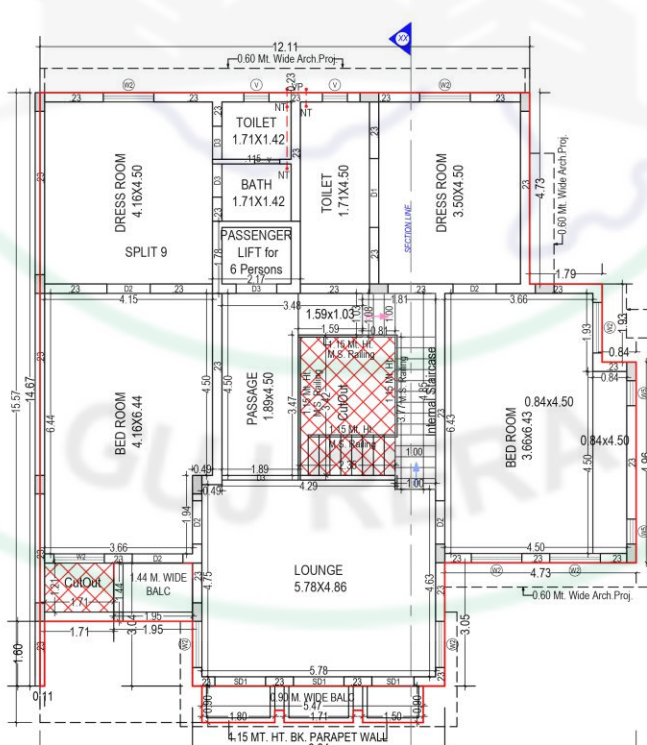

FIRST FLOOR PLAN
(Proposed)
(SCALE 1:100)

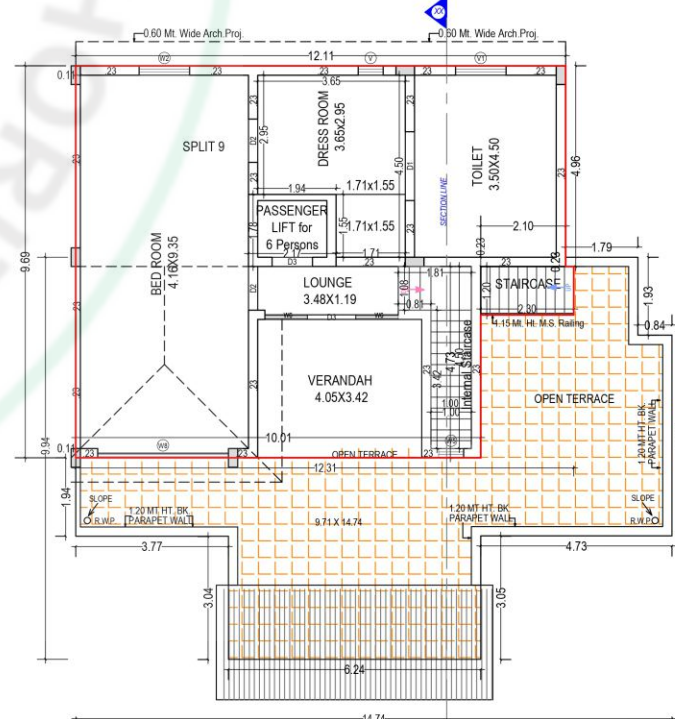

SECOND FLOOR PLAN
(Proposed)
(SCALE 1:100)

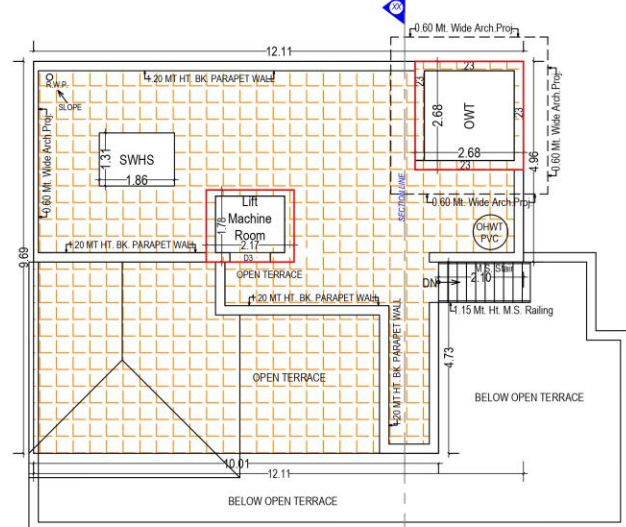


TERRACE FLOOR PLAN
(SCALE 1:100)


UNIT NO. : 10 (BLOCK - B)




ELEVATION

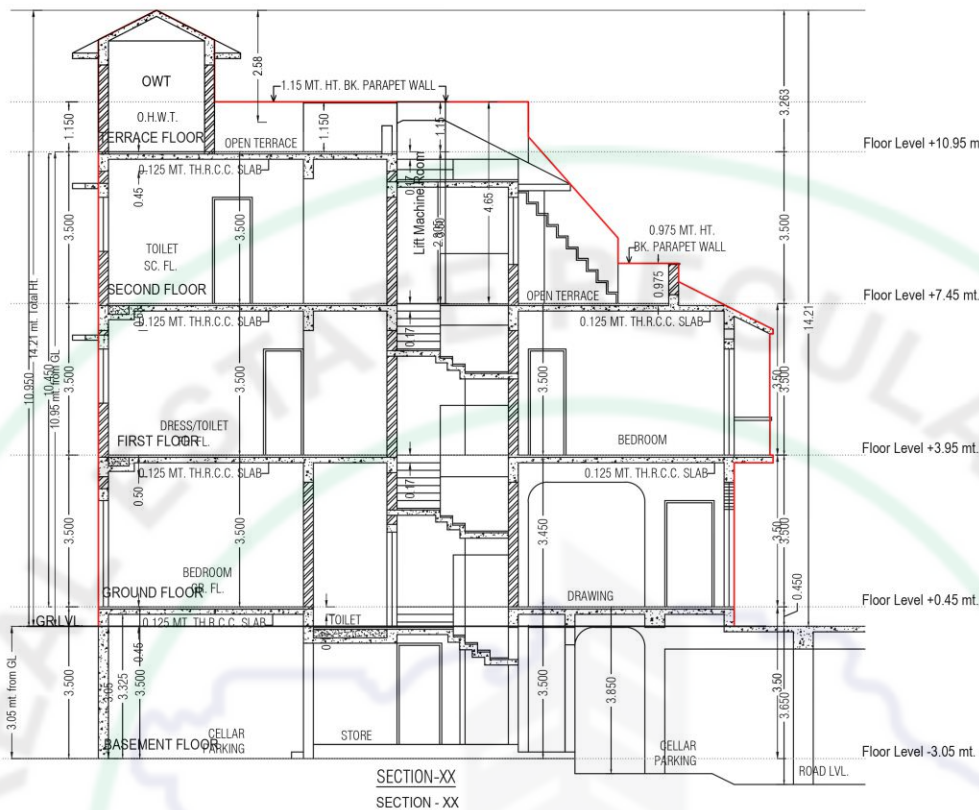


SECTION-XX

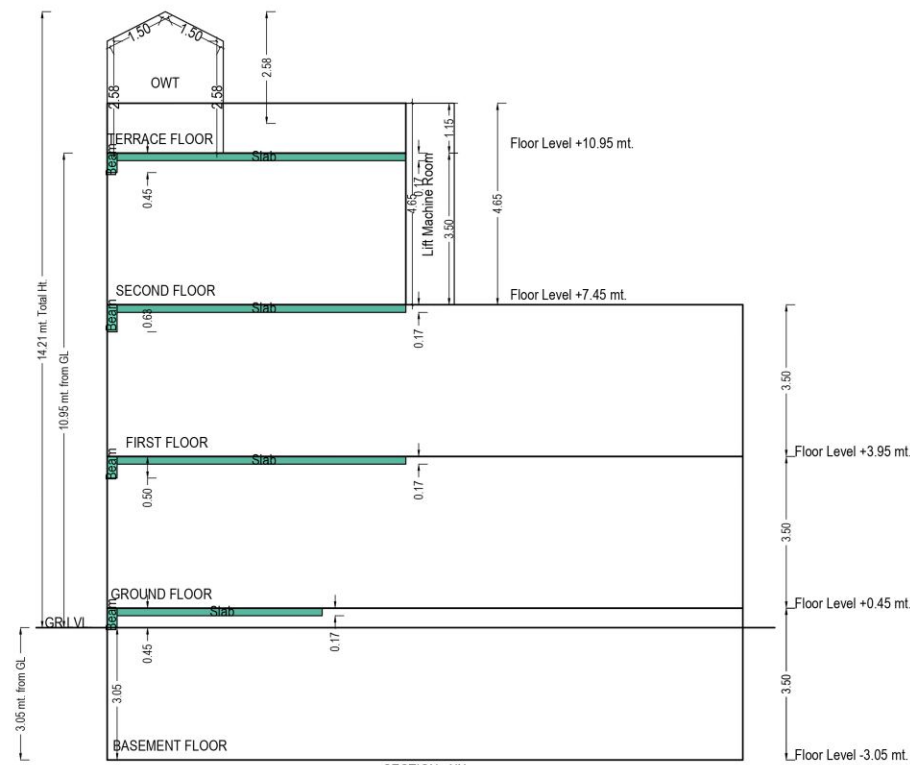


Sectional Diagram

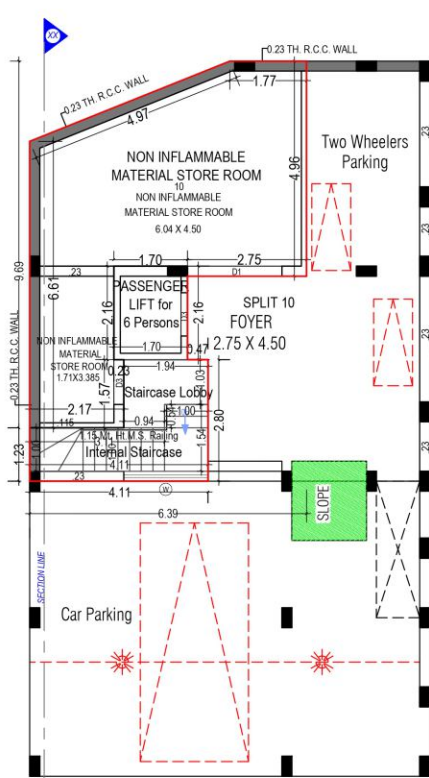


BASEMENT FLOOR PLAN
(Proposed)
(SCALE 1:100)

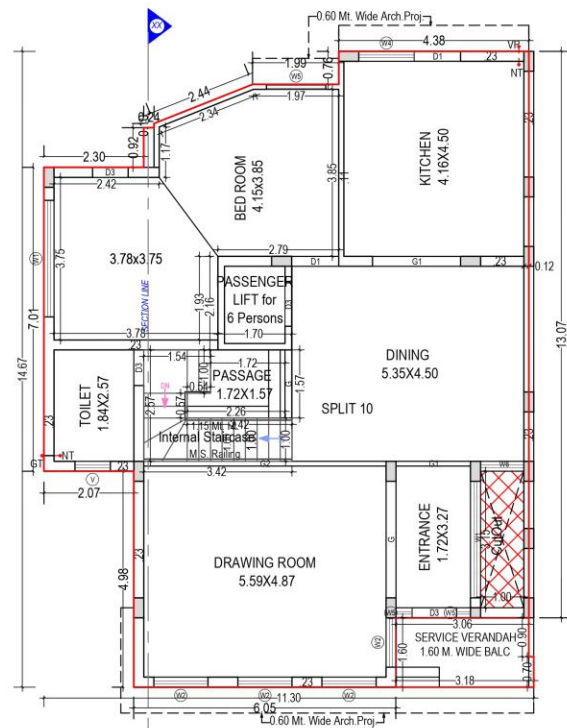


GROUND FLOOR PLAN
(Proposed)
(SCALE 1:100)

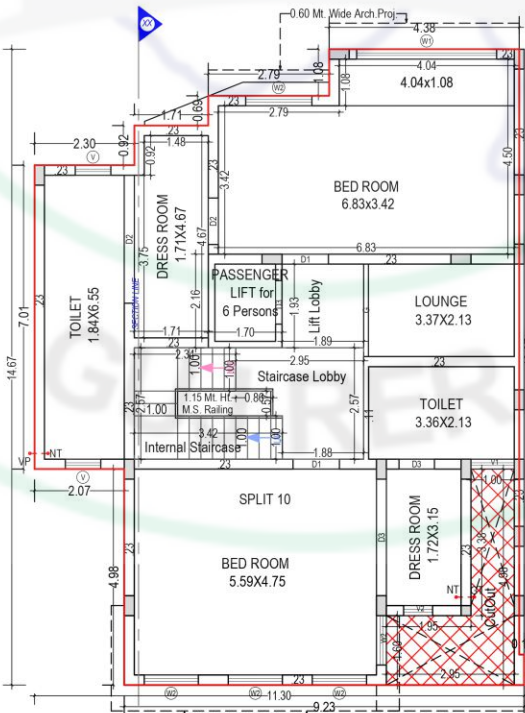

FIRST FLOOR PLAN
(Proposed)
(SCALE 1:100)

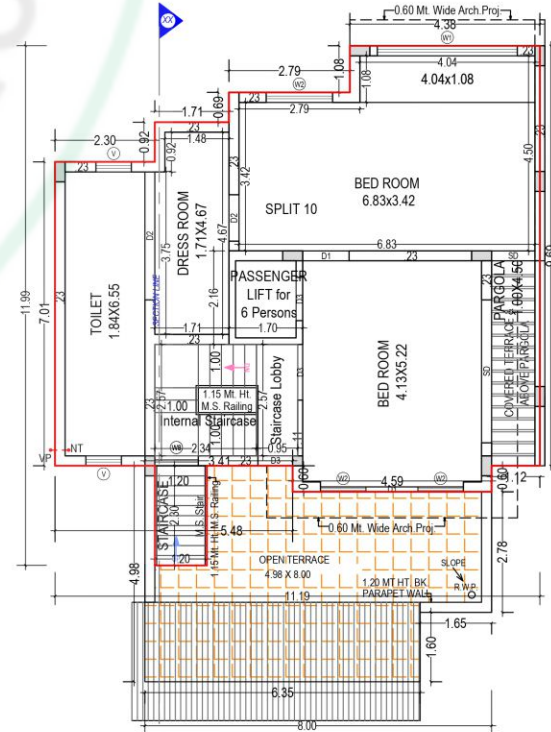

SECOND FLOOR PLAN
(Proposed)
(SCALE 1:100)

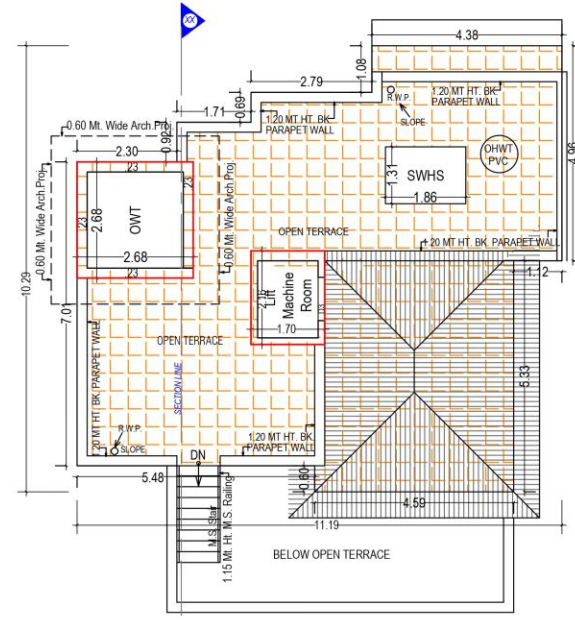


TERRACE FLOOR PLAN
(SCALE 1:100)


UNIT NO. : 11 (BLOCK - B)



ELEVATION

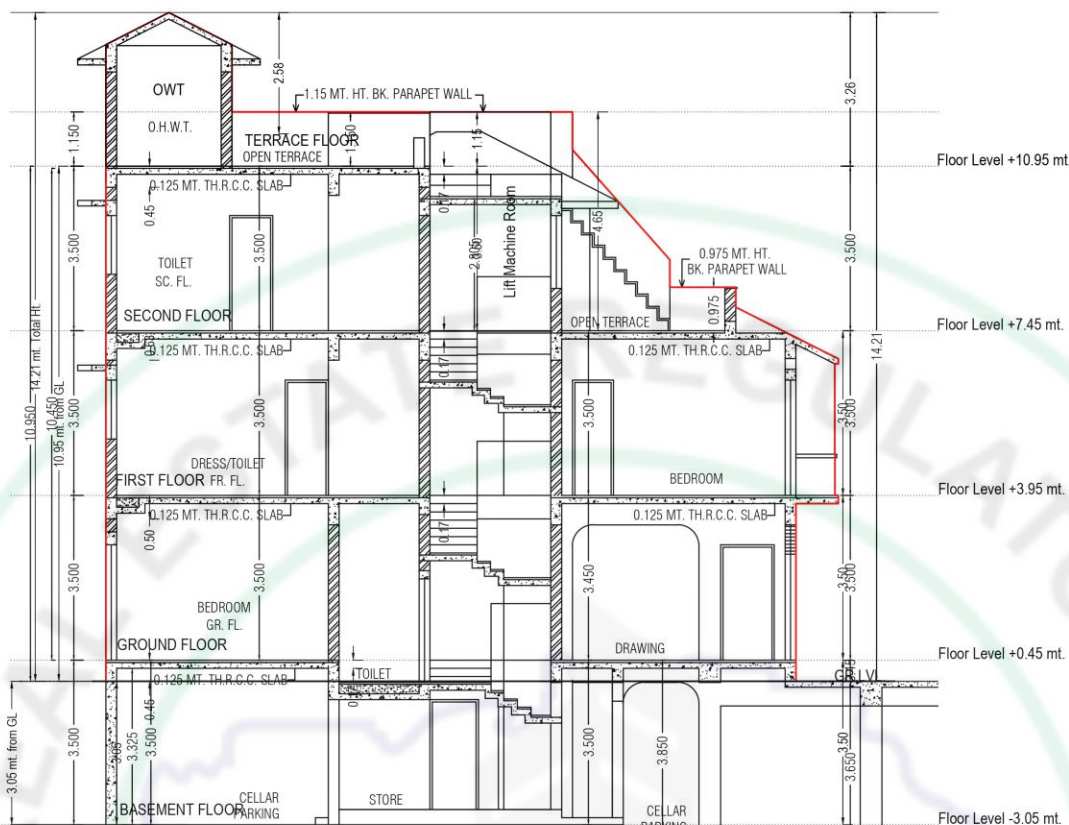


SECTION - XX

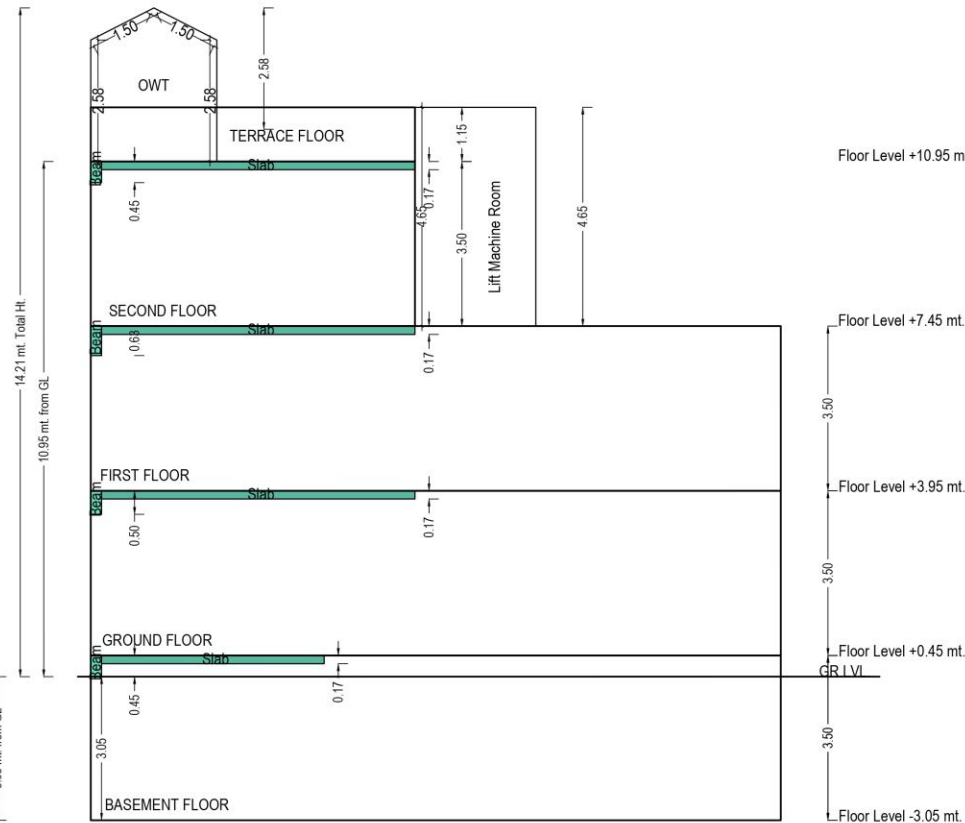


SECTION - XX


Sectional Diagram

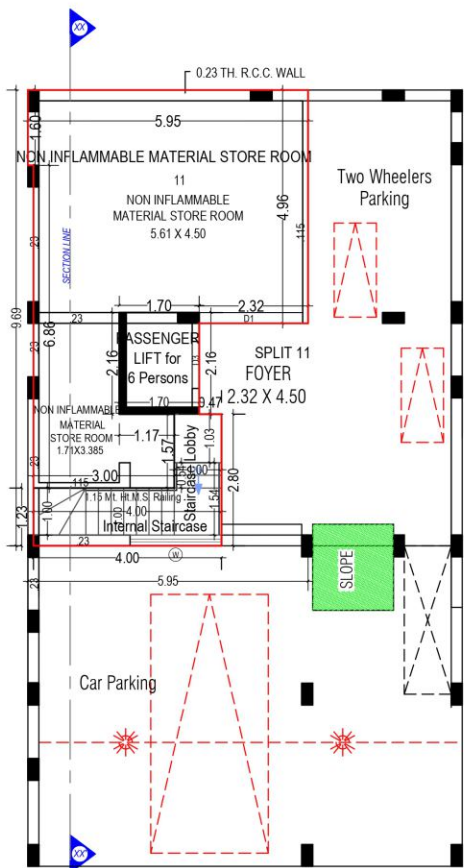


BASEMENT FLOOR PLAN
(Proposed)
(SCALE 1:100)

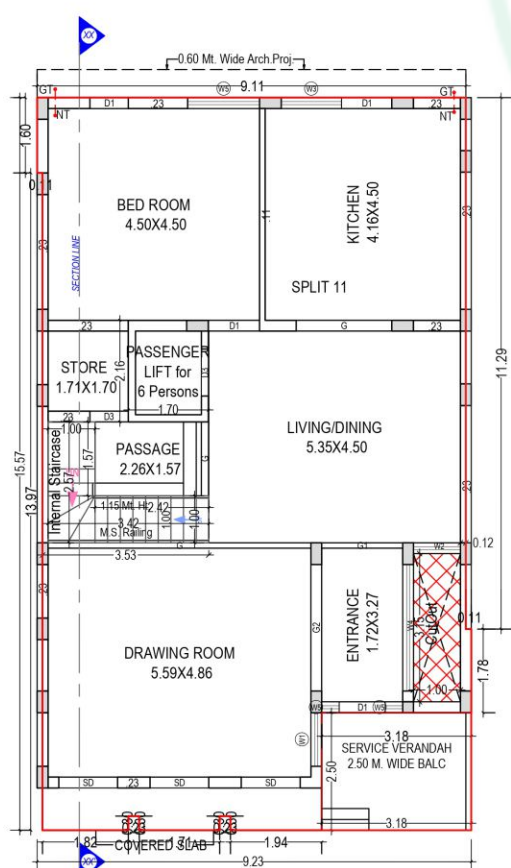


GROUND FLOOR PLAN
(Proposed)
(SCALE 1:100)

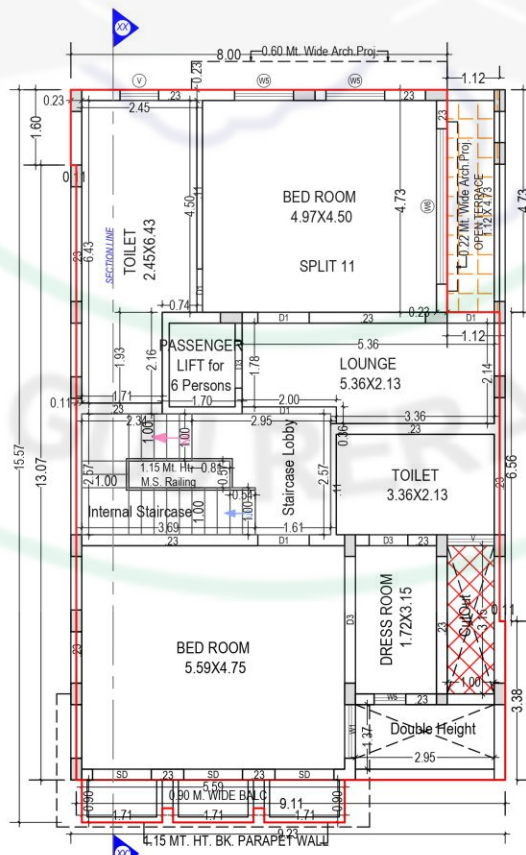

FIRST FLOOR PLAN
(Proposed)
(SCALE 1:100)







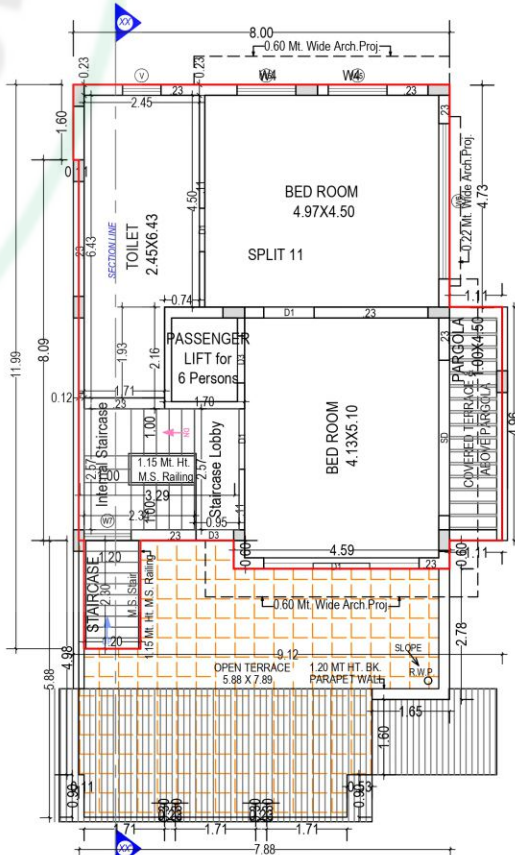


SECOND FLOOR PLAN
(Proposed)
(SCALE 1:100)






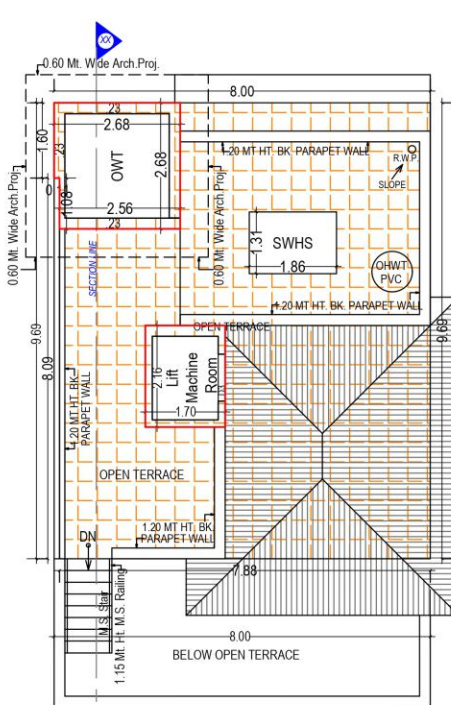


TERRACE FLOOR PLAN
(SCALE 1:100)

UNIT NO. : 12 (BLOCK - B)

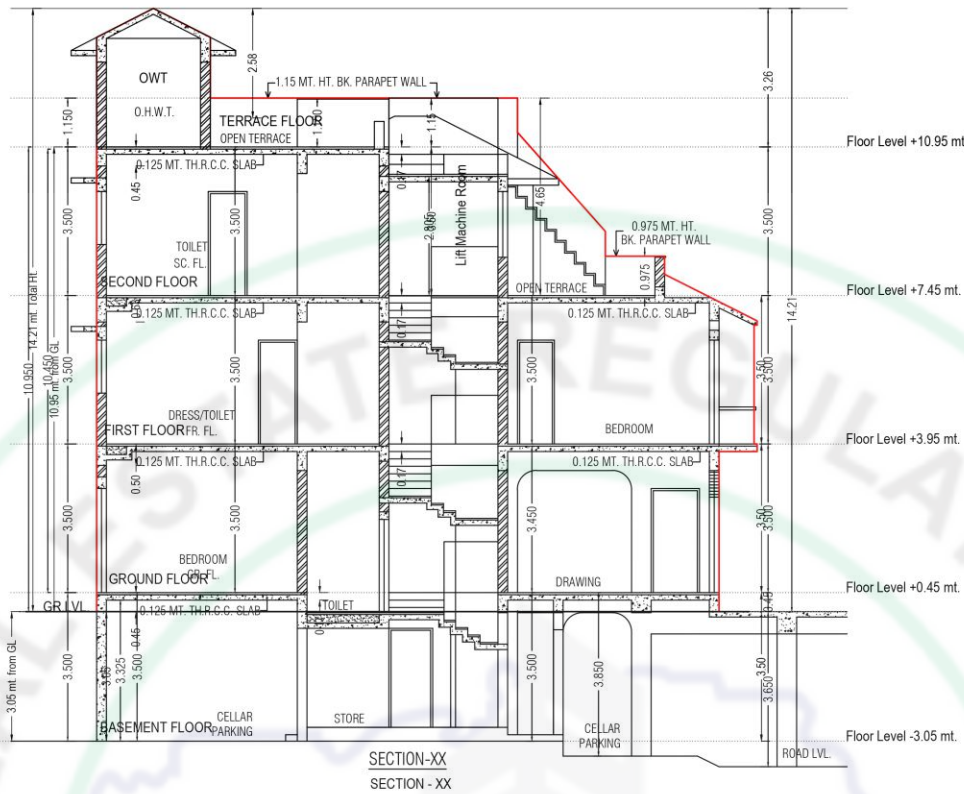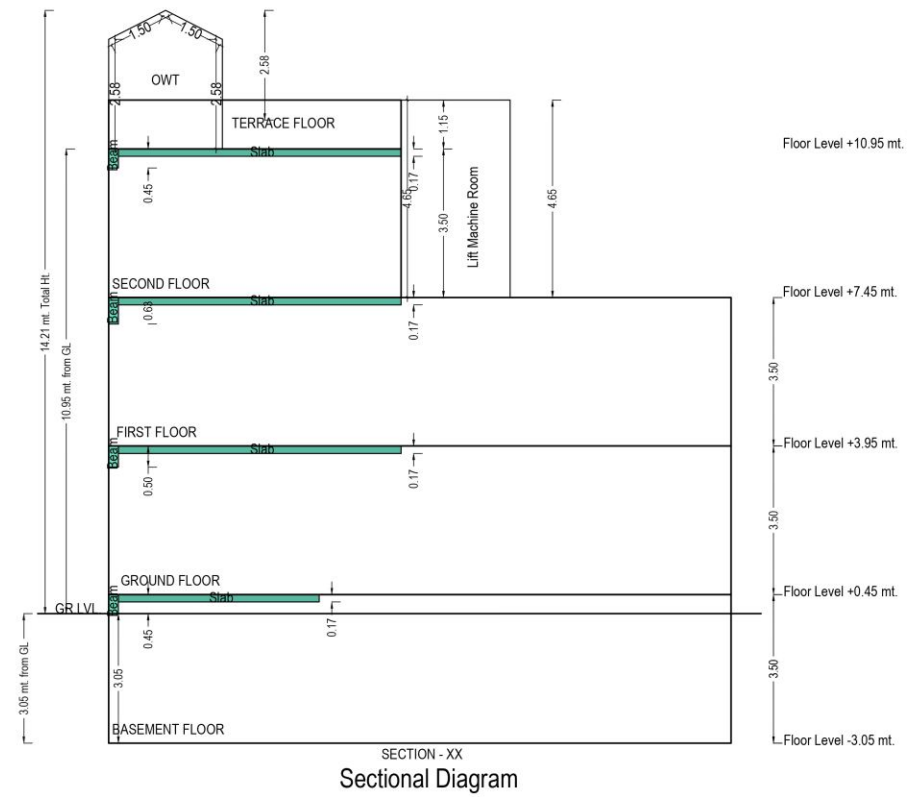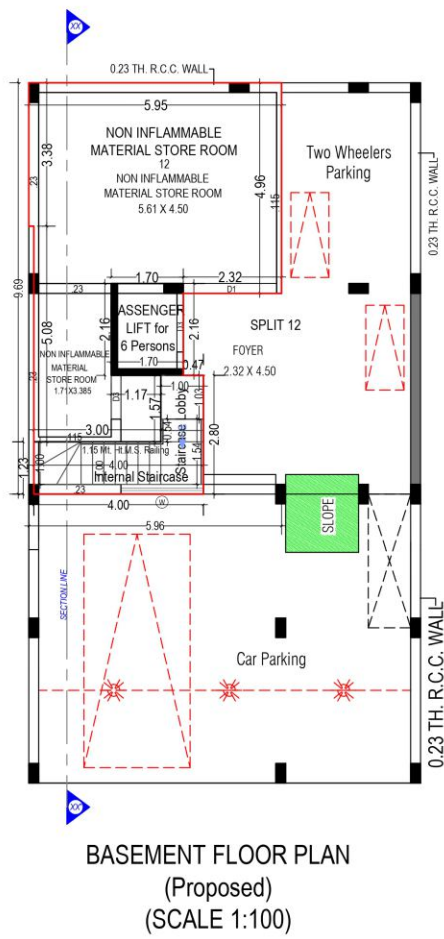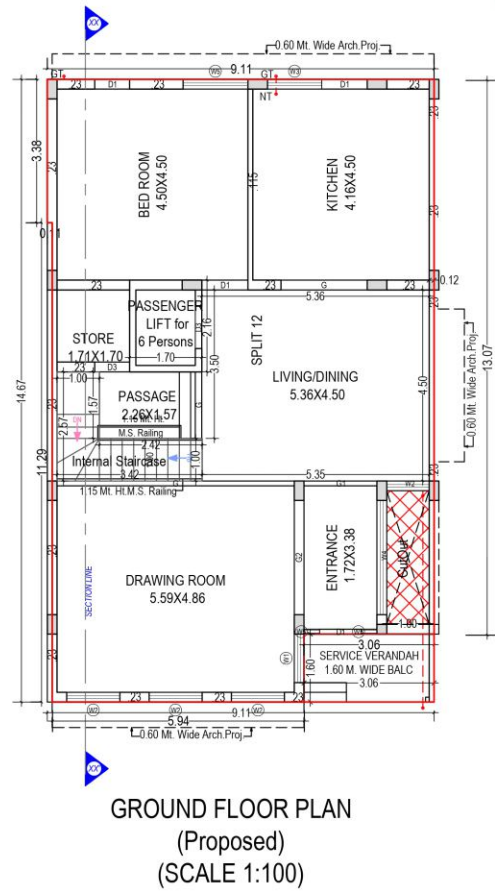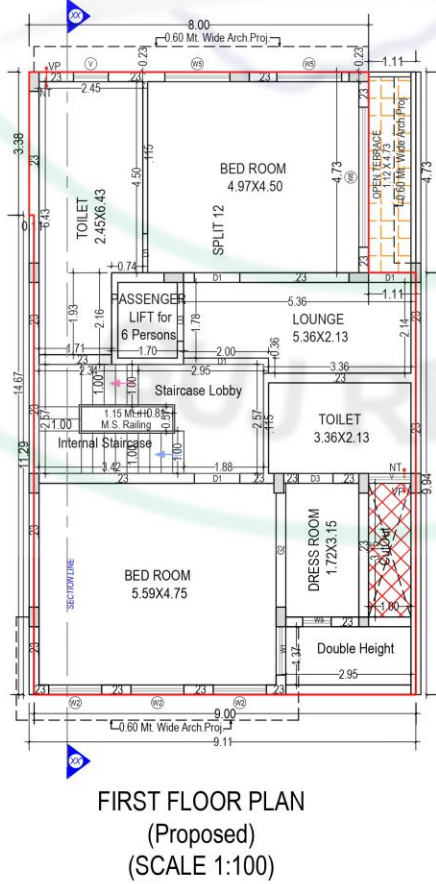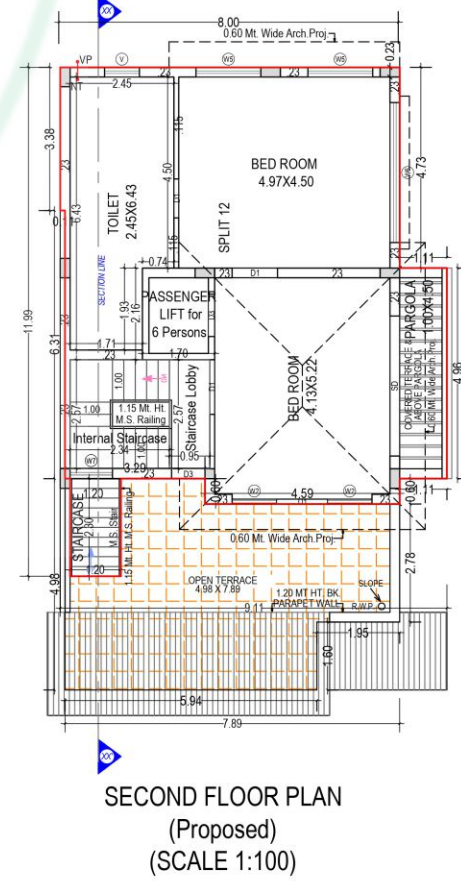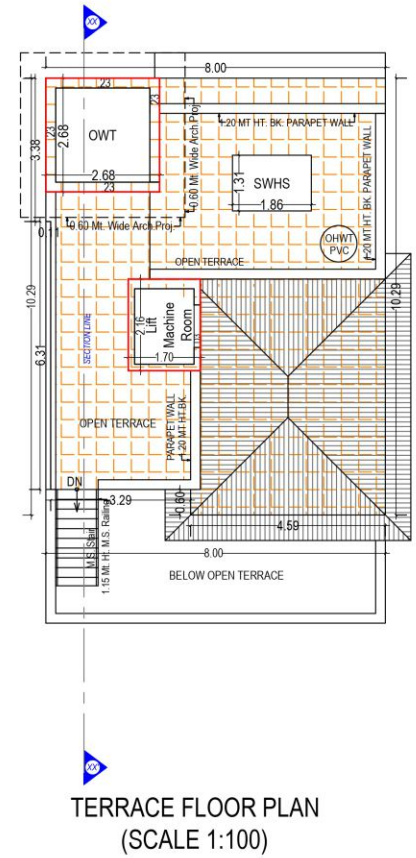


UNIT NO. : 12A (BLOCK - B)

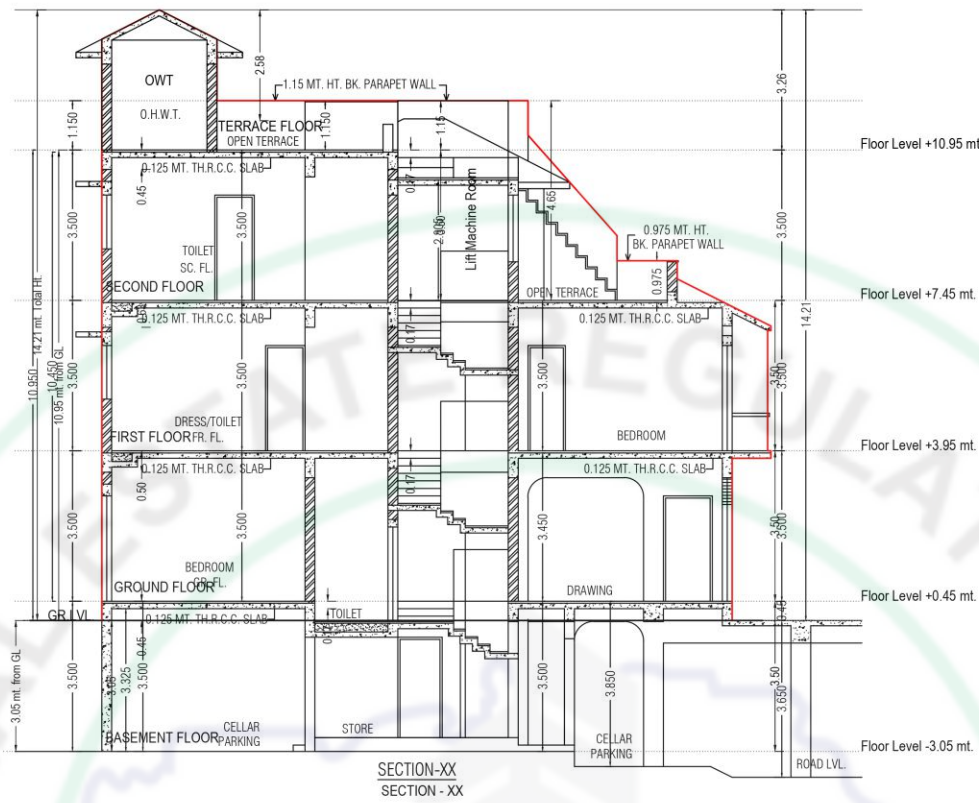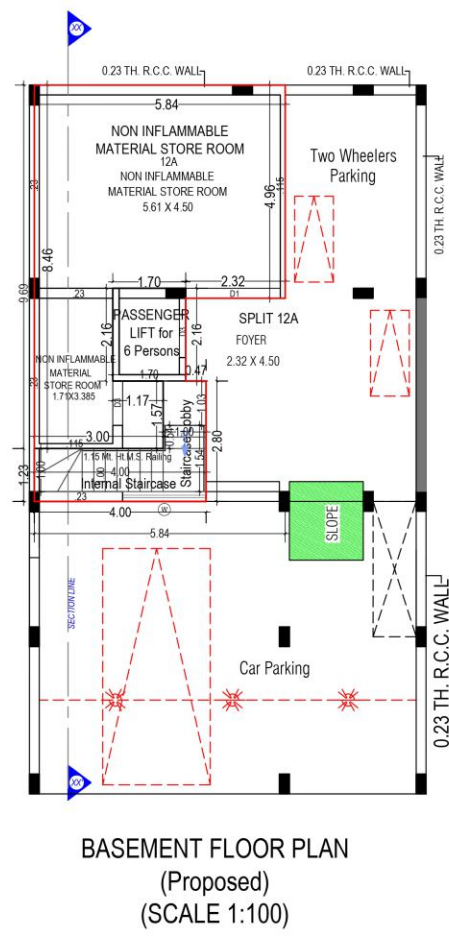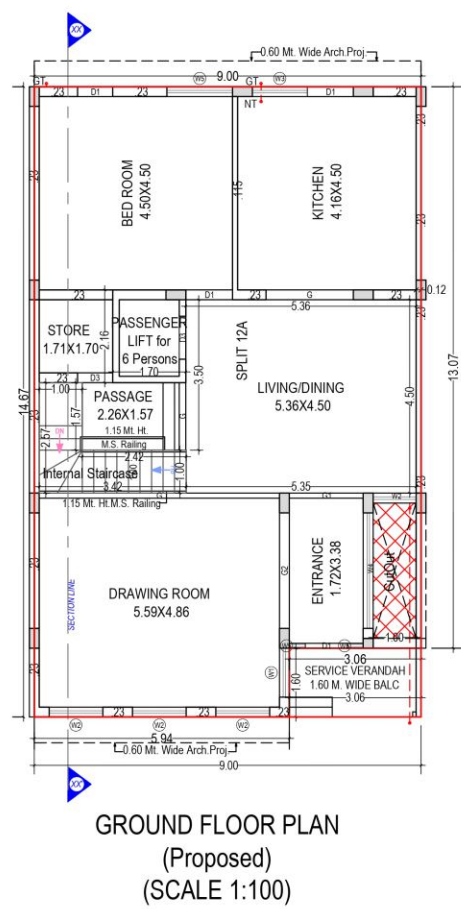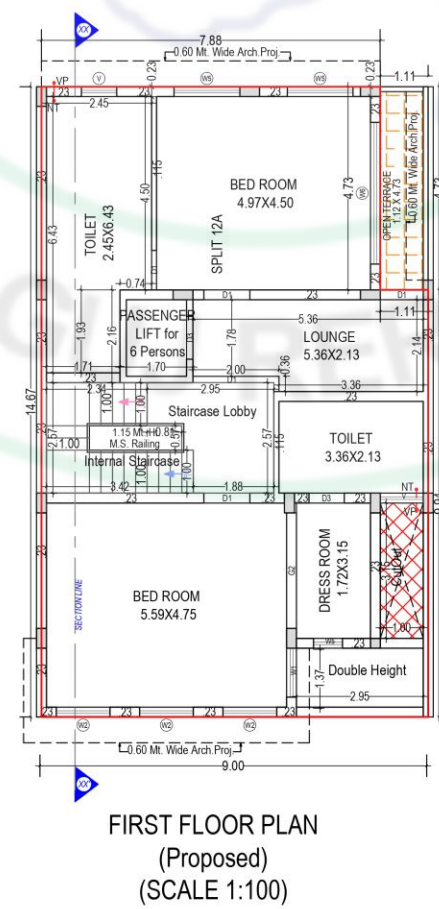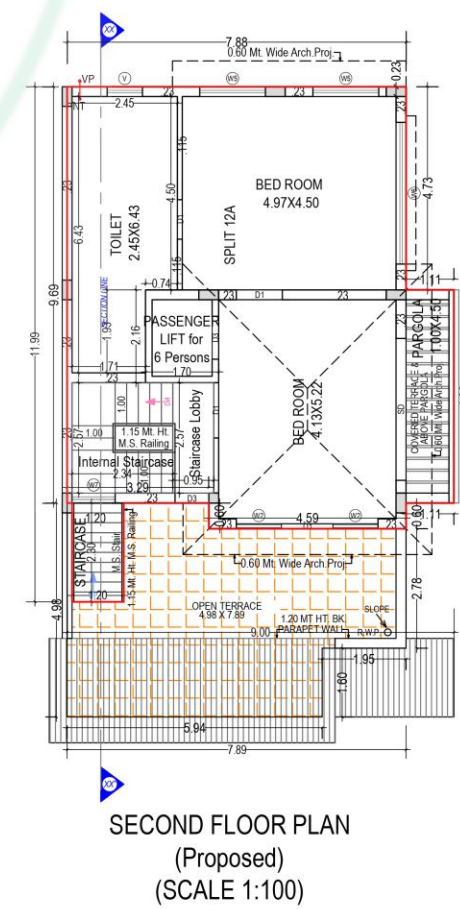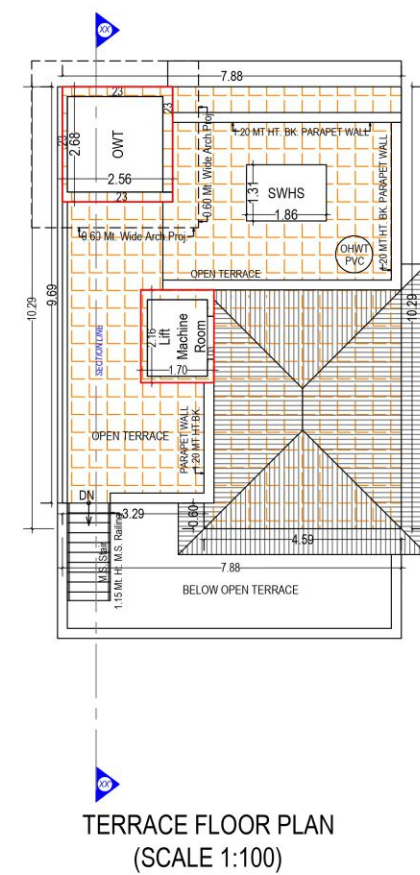


UNIT NO. : 14 (BLOCK - B)




ELEVATION

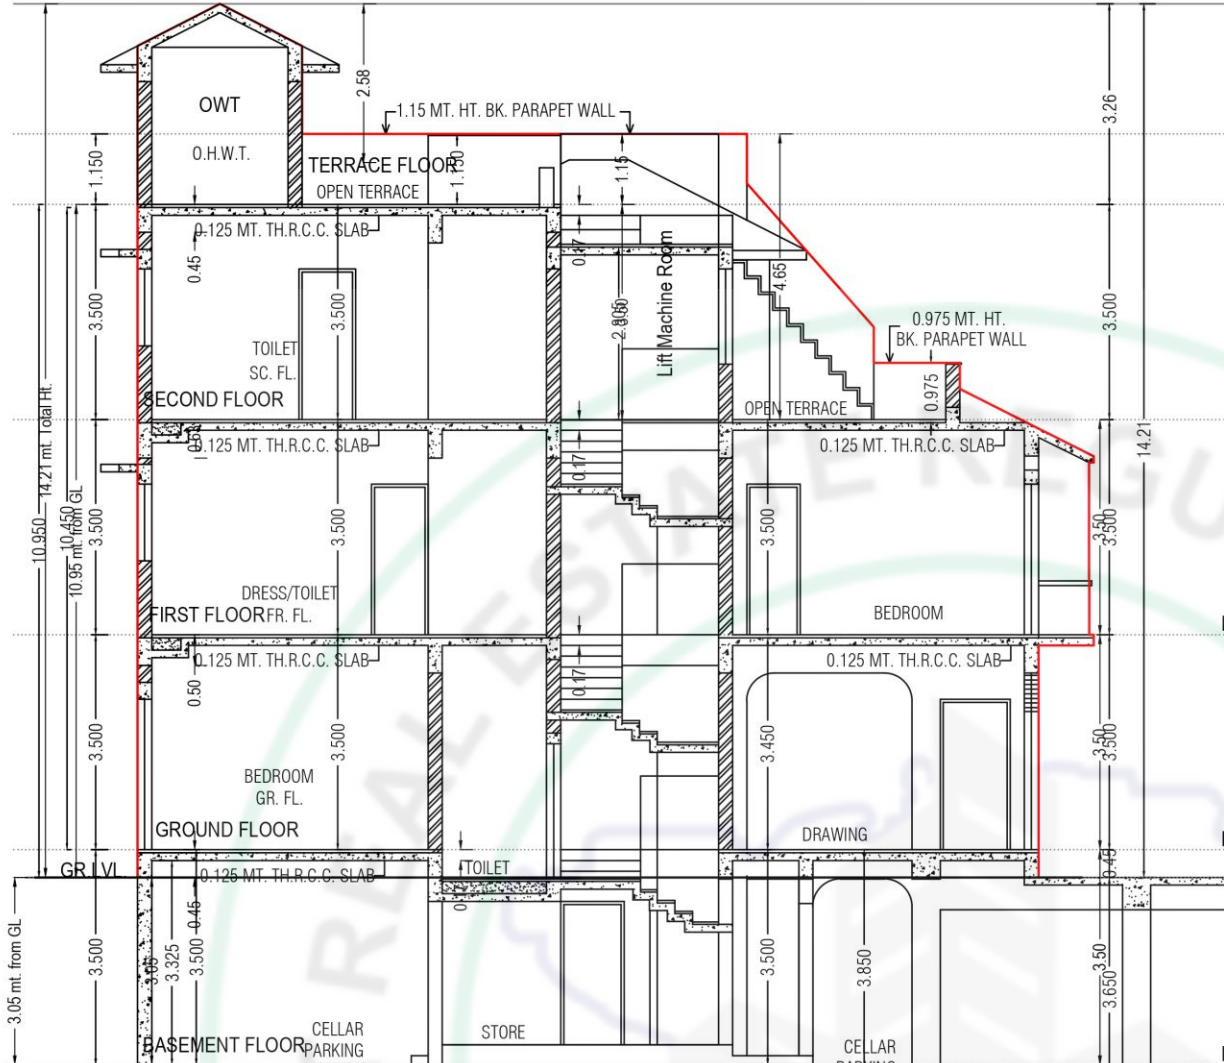


SECTION-XX
SECTION - XX

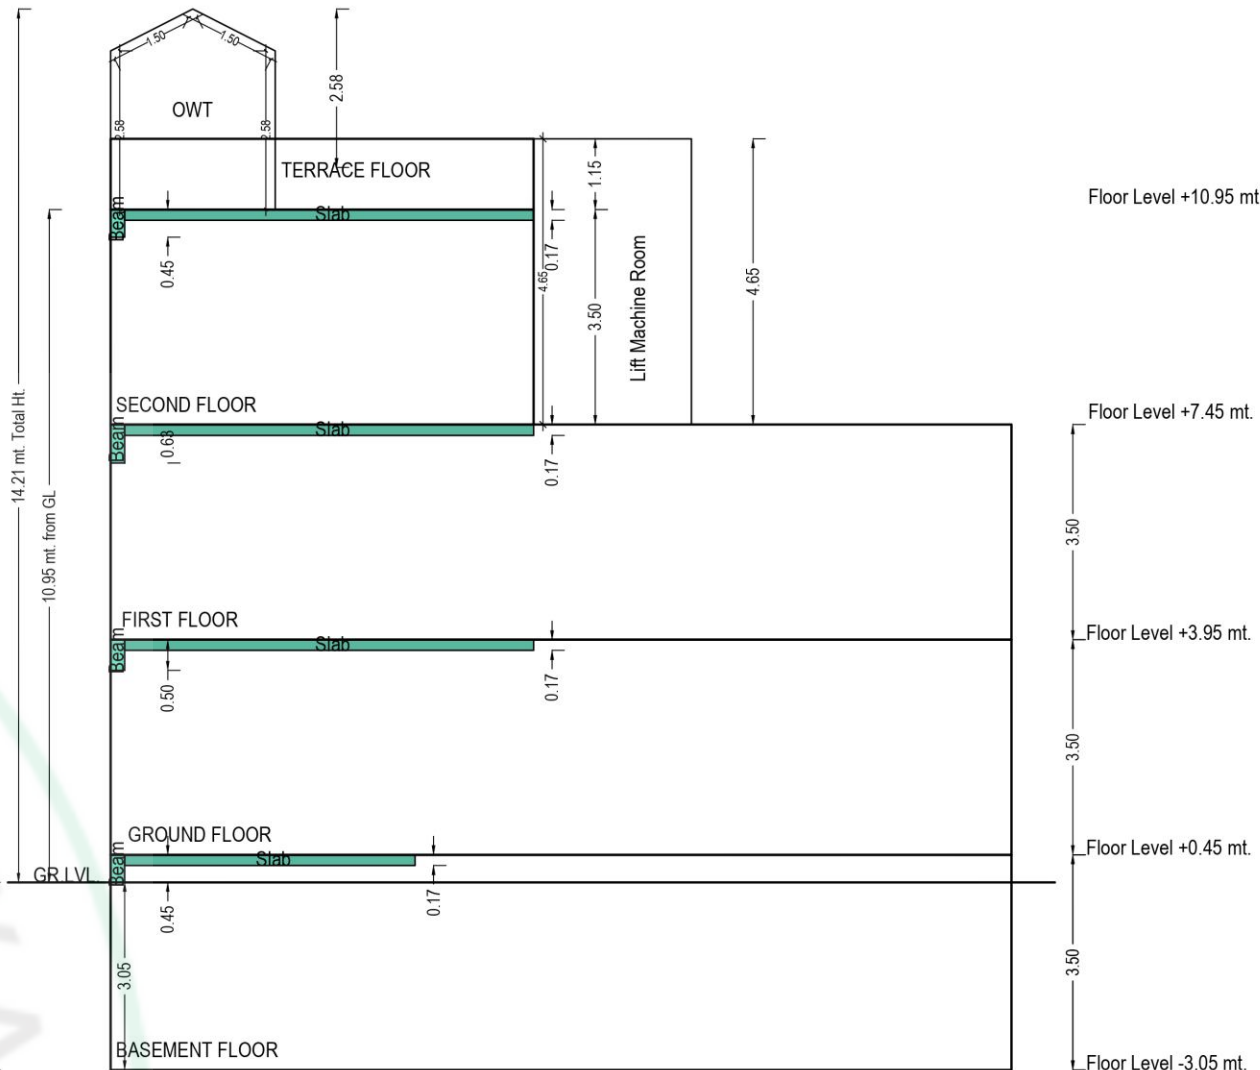


SECTION-XX
Sectional Diagram

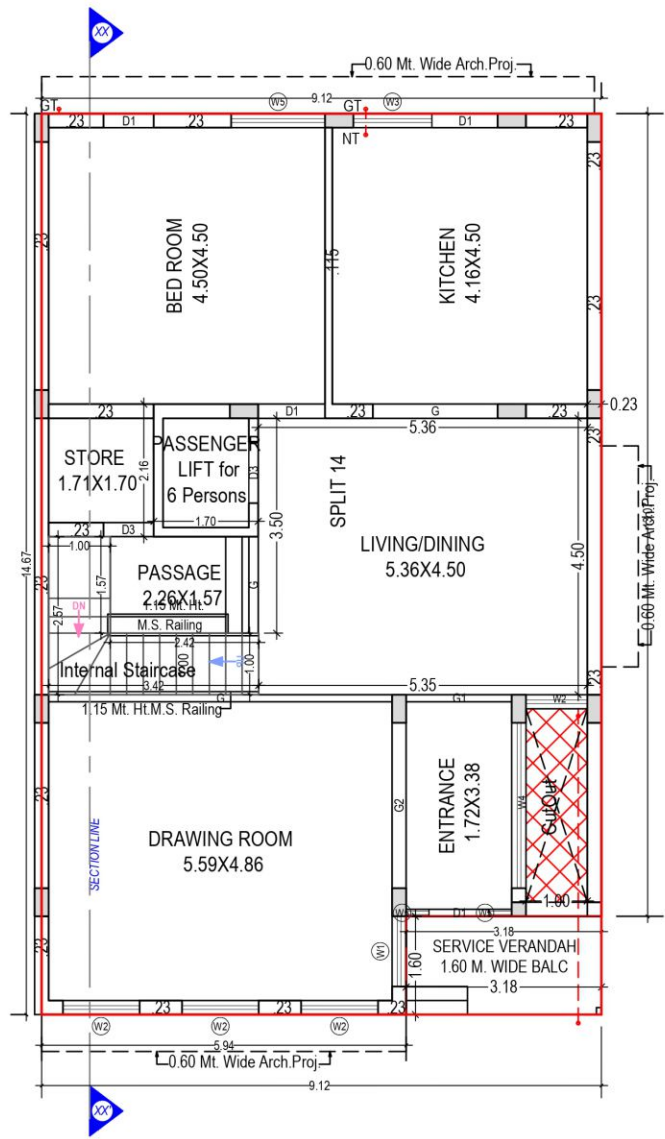


GROUND FLOOR PLAN
(Proposed)
(SCALE 1:100)

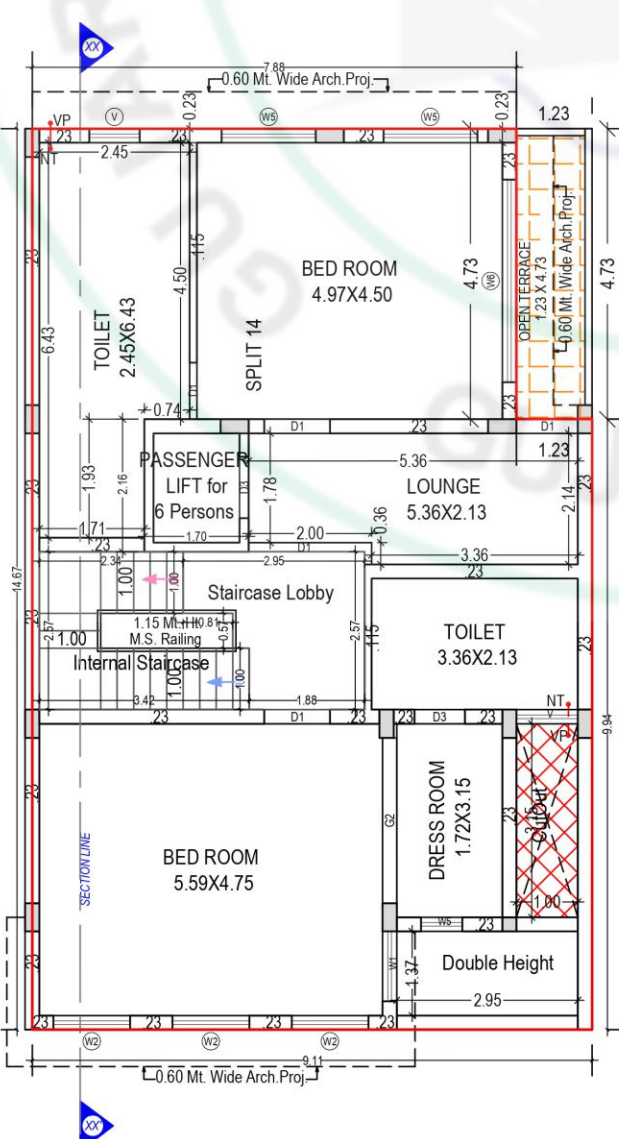

FIRST FLOOR PLAN
(Proposed)
(SCALE 1:100)







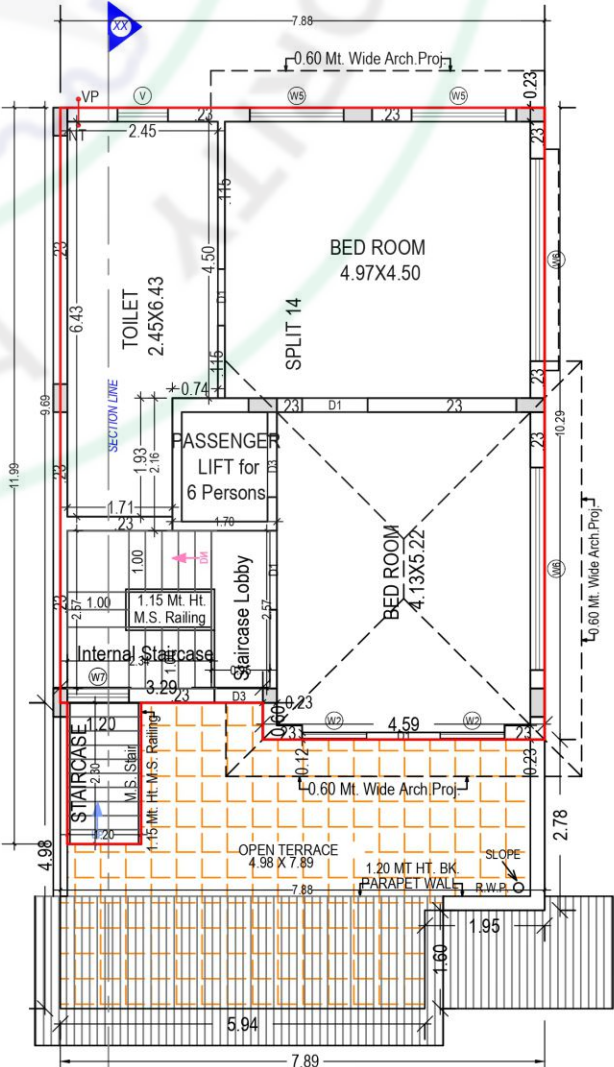


SECOND FLOOR PLAN
(Proposed)
(SCALE 1:100)







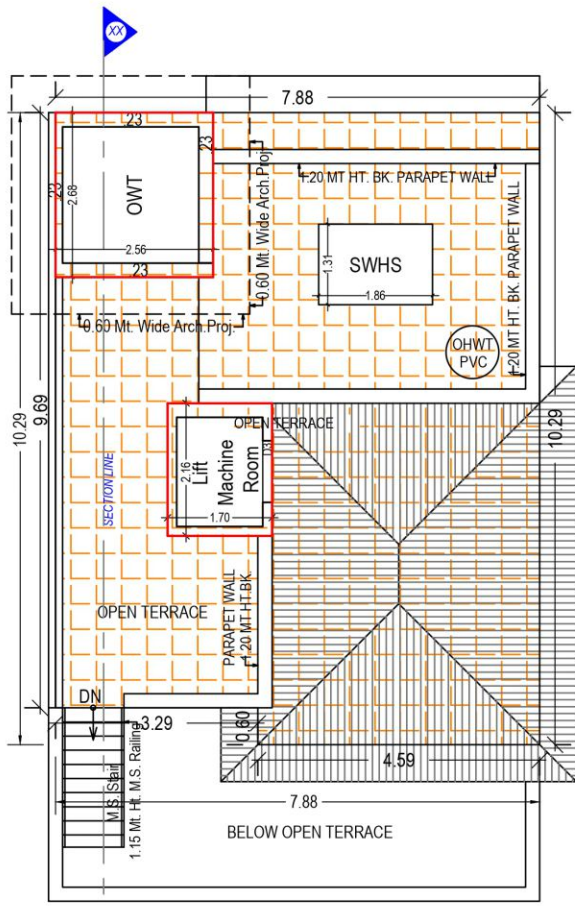


TERRACE FLOOR PLAN
(Proposed)
(SCALE 1:100)

UNIT NO. : 15 (BLOCK - C)

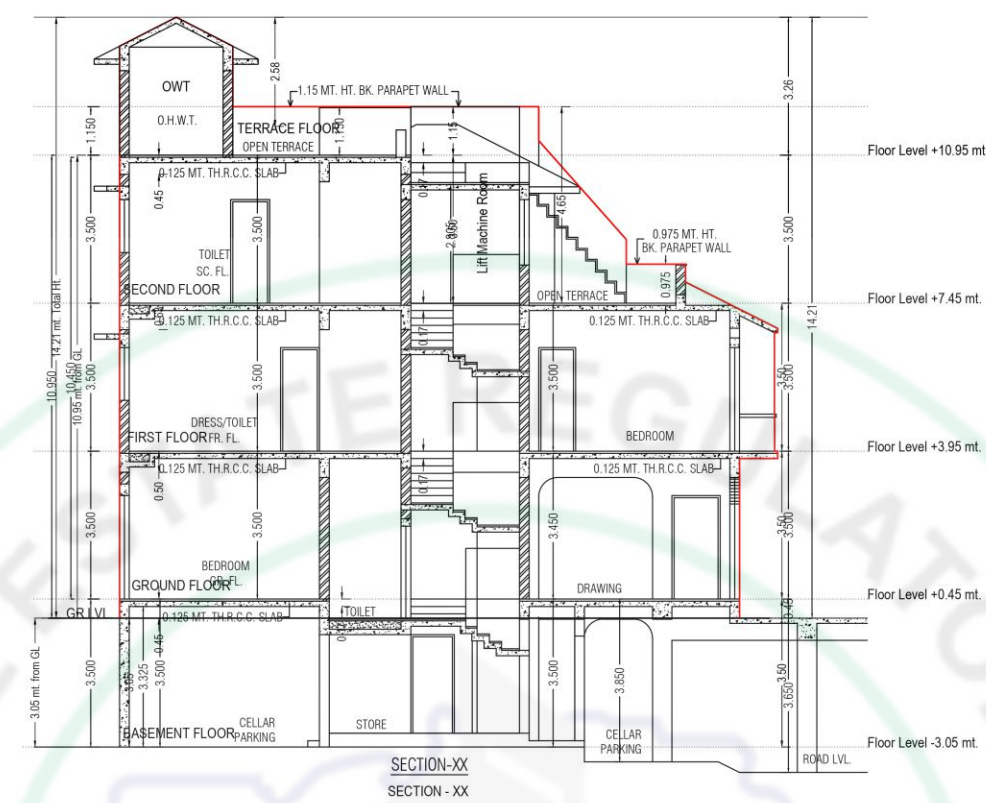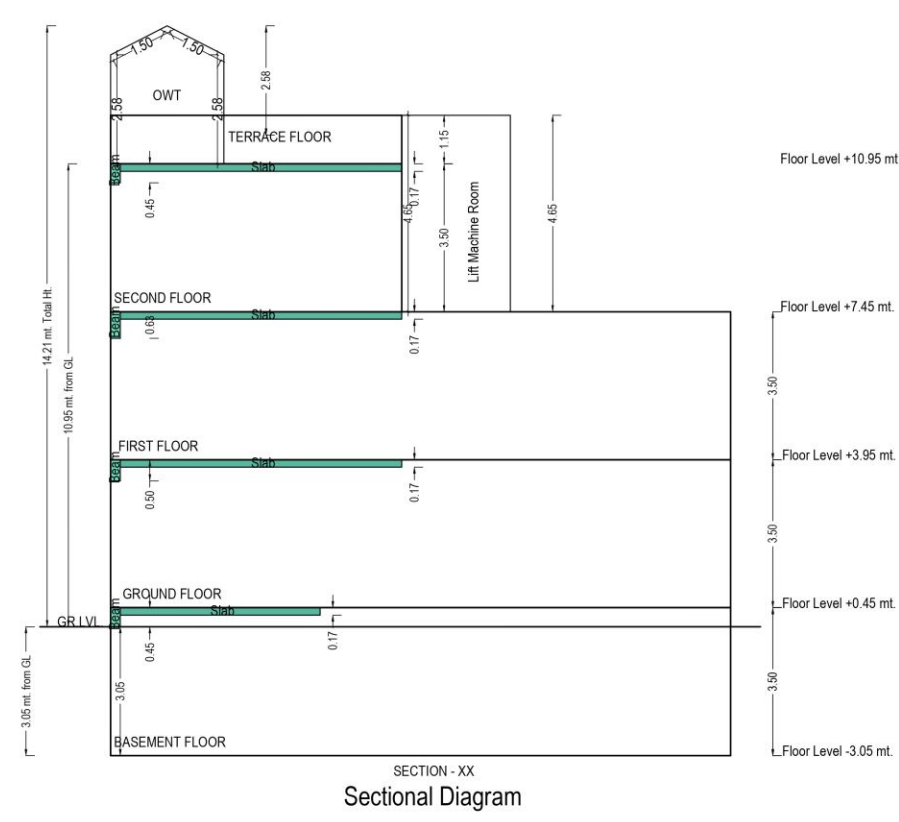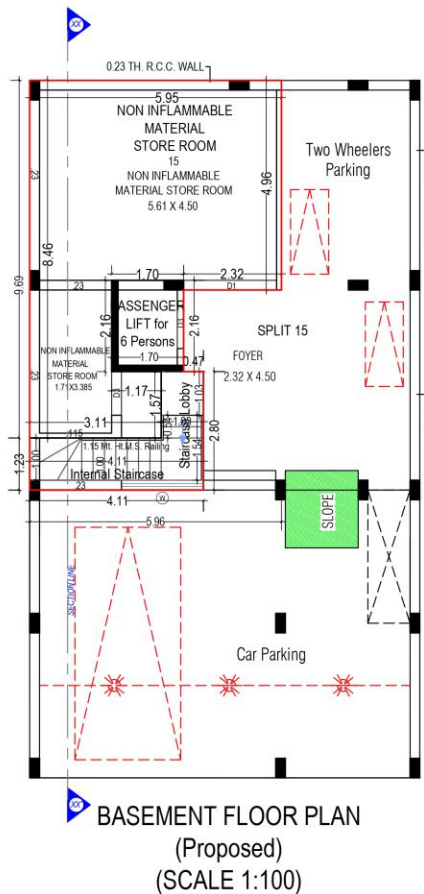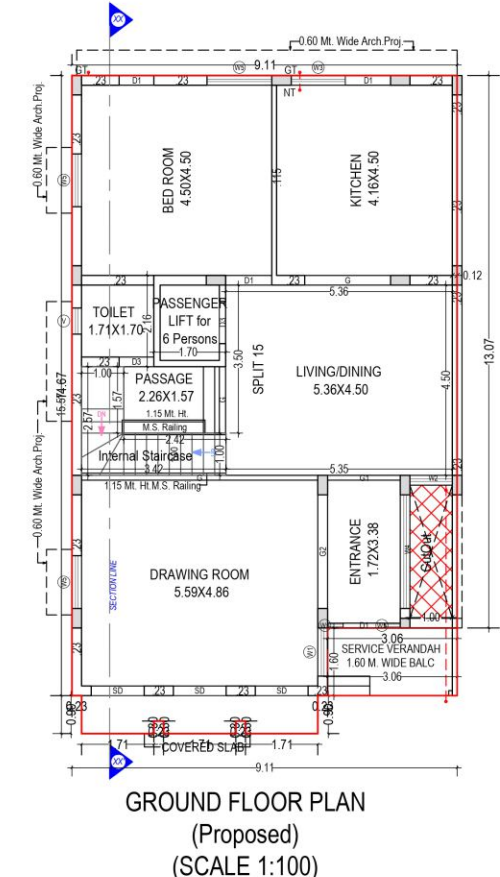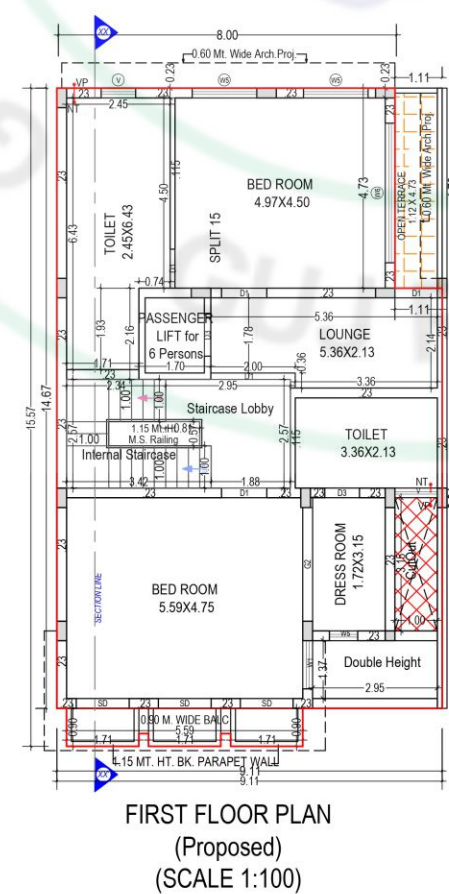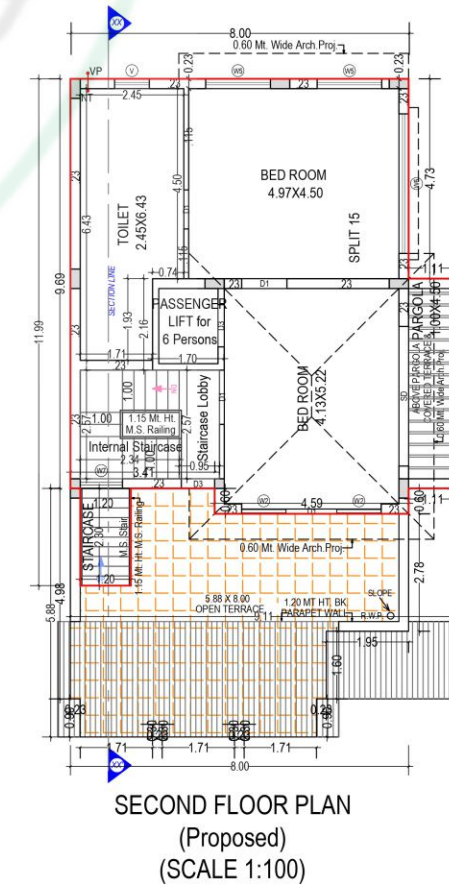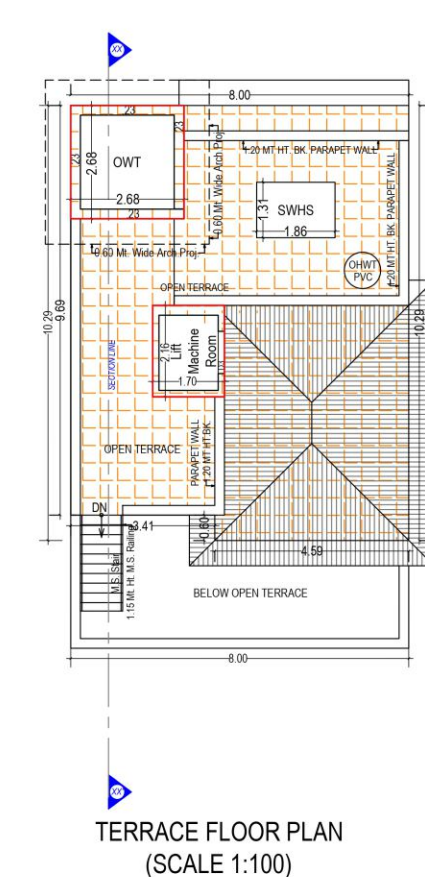


UNIT NO. : 16 TO 24 (BLOCK - C)

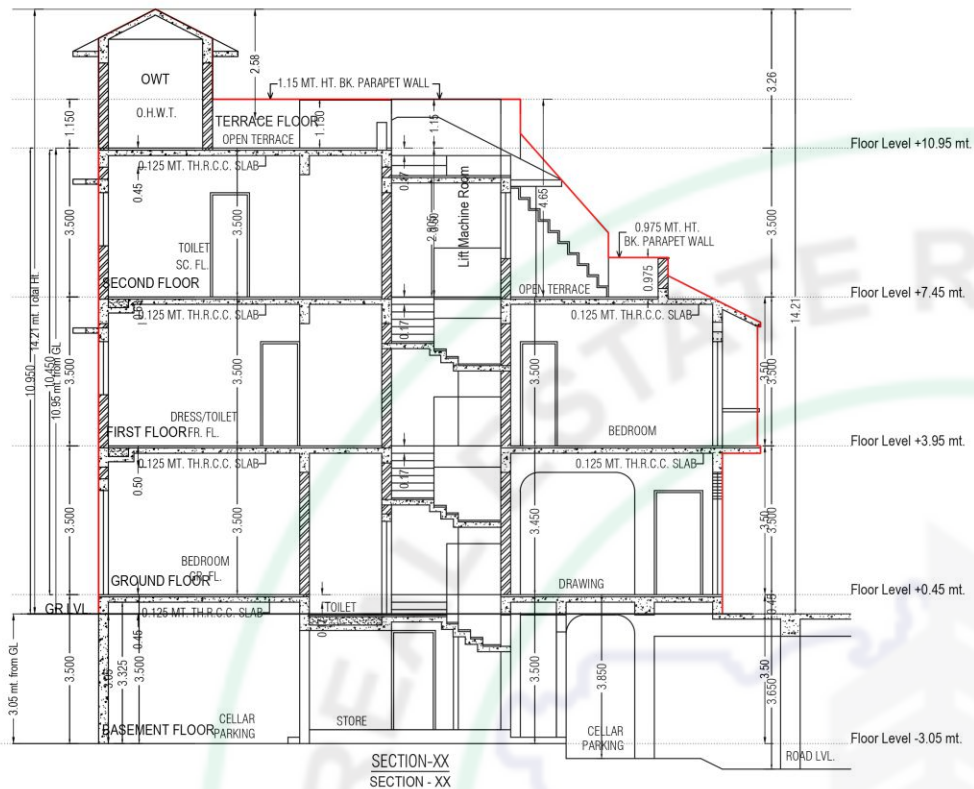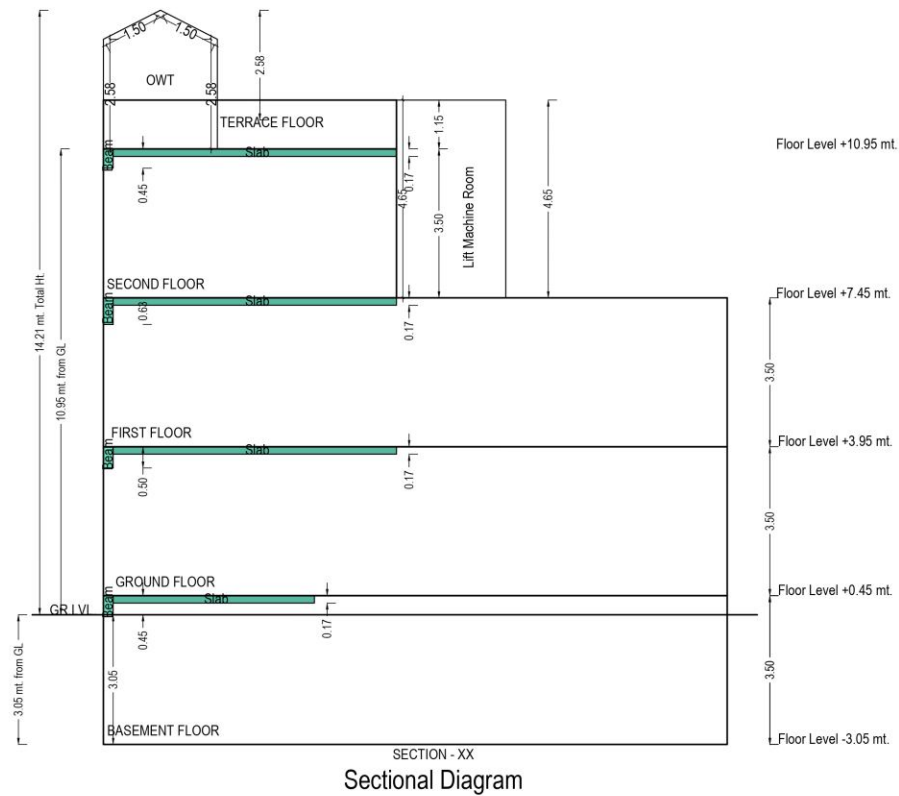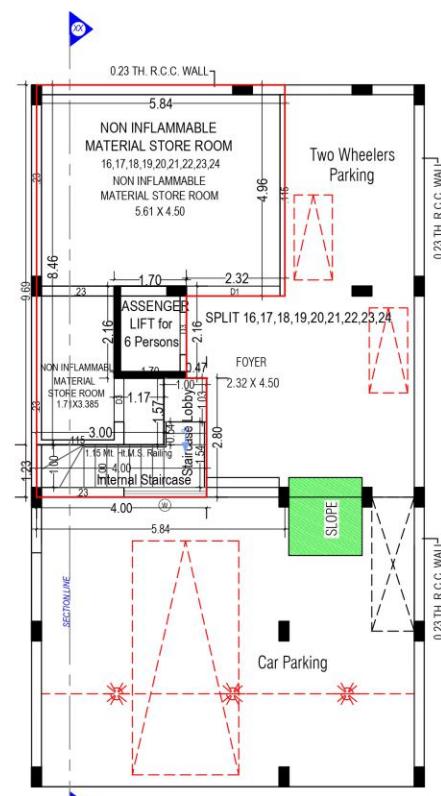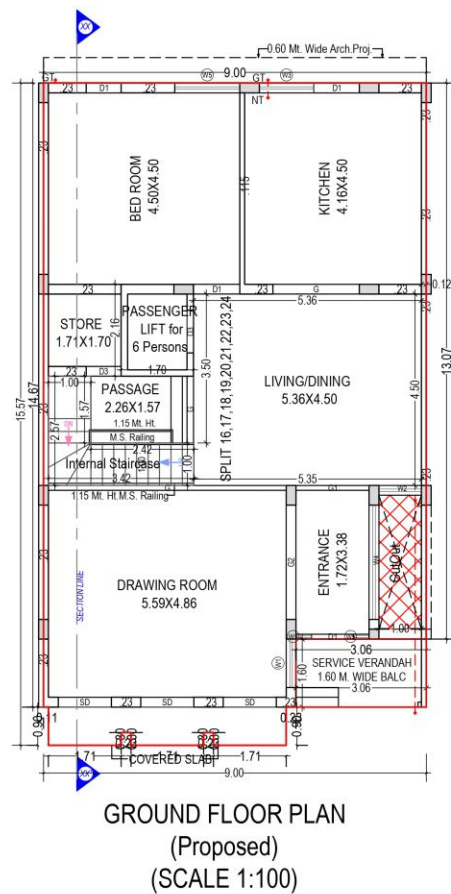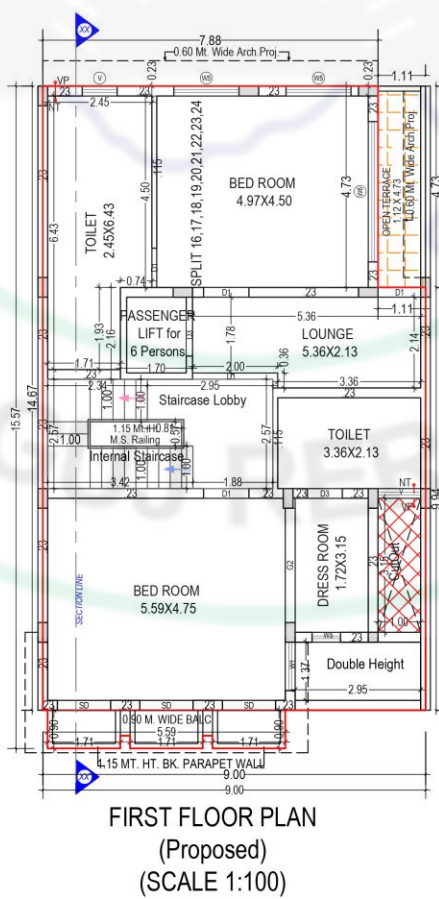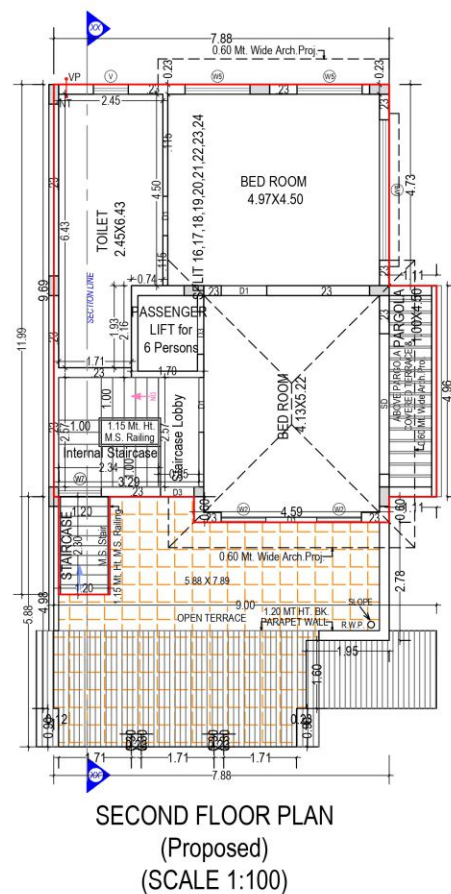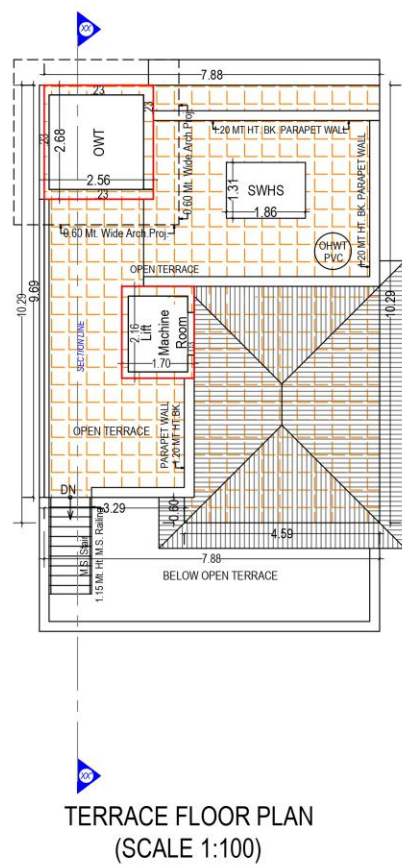


UNIT NO. : 25 (BLOCK - C)




ELEVATION

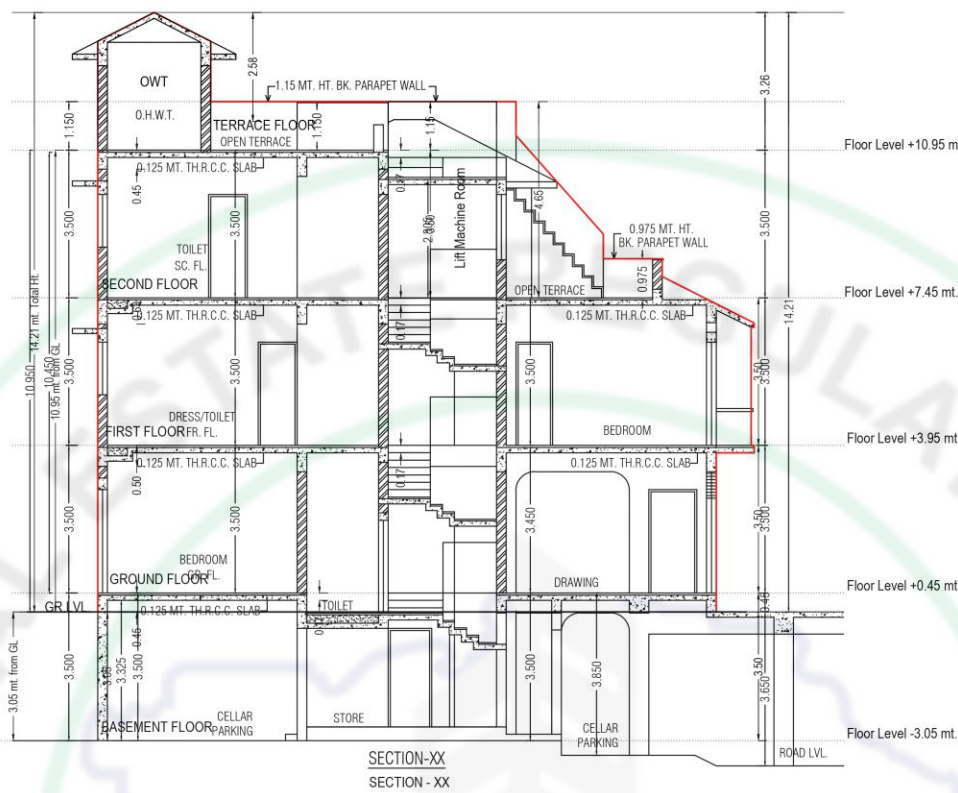


SECTION-XX

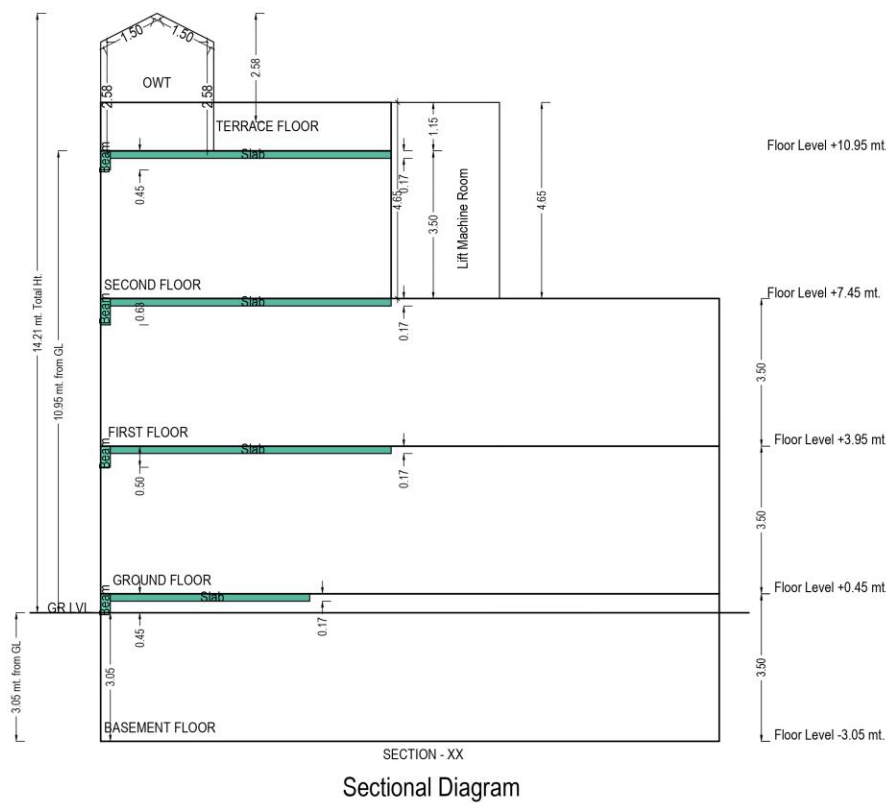


Sectional Diagram

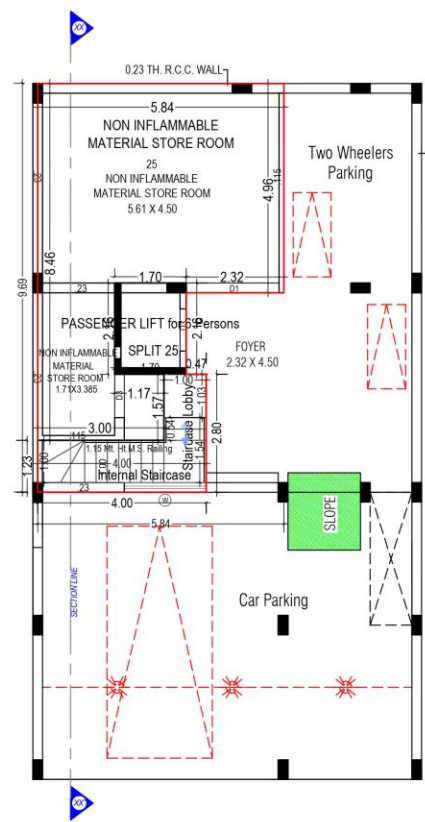


BASEMENT FLOOR PLAN
(Proposed)
(SCALE 1:100)

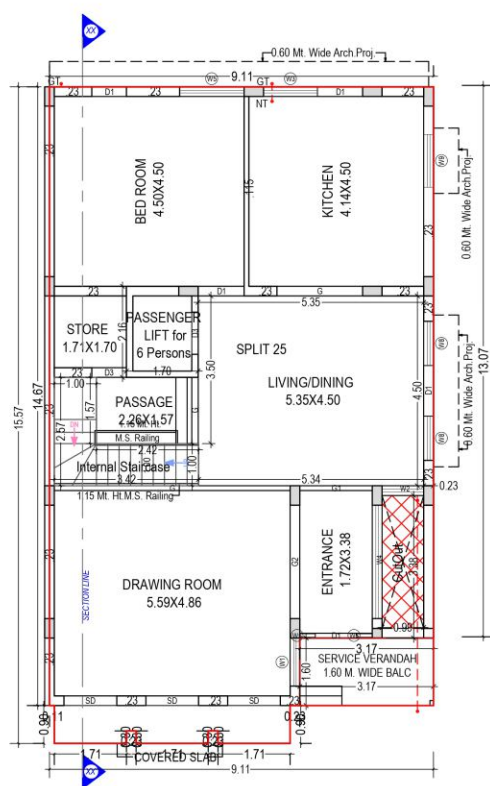


GROUND FLOOR PLAN
(Proposed)
(SCALE 1:100)

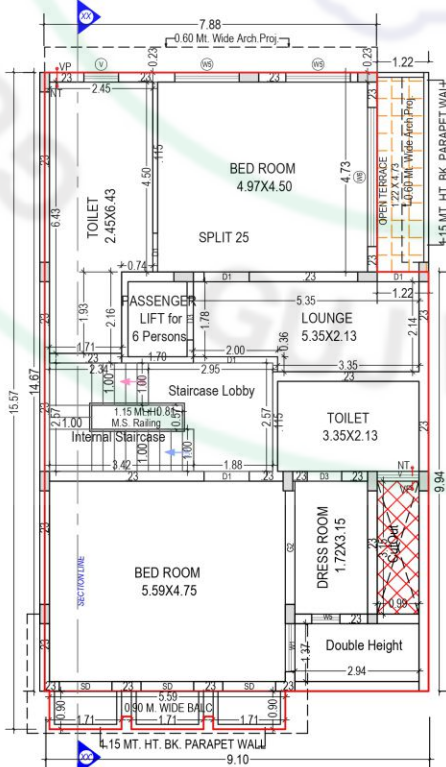

FIRST FLOOR PLAN
(Proposed)
(SCALE 1:100)



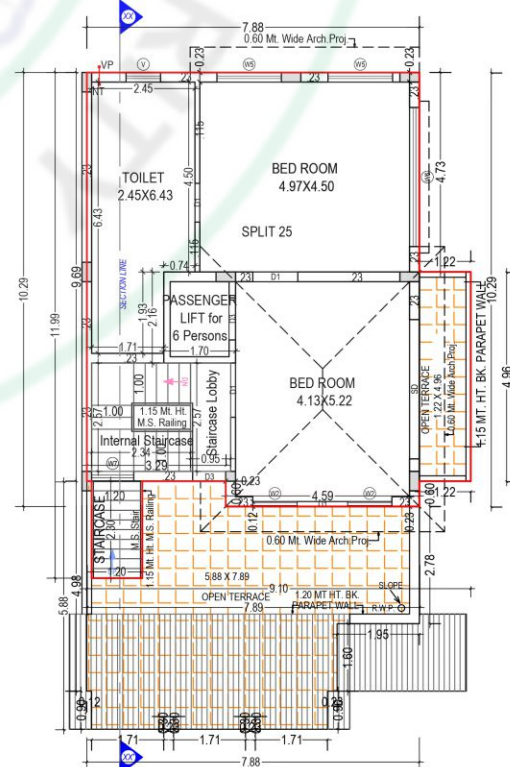


SECOND FLOOR PLAN
(Proposed)
(SCALE 1:100)

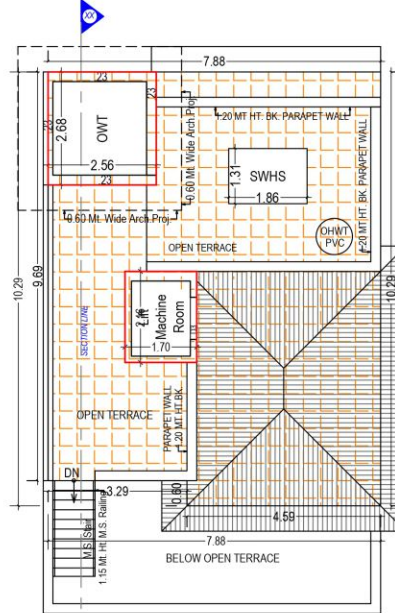


TERRACE FLOOR PLAN
(SCALE 1:100)


UNIT NO. : 26 (BLOCK - D)

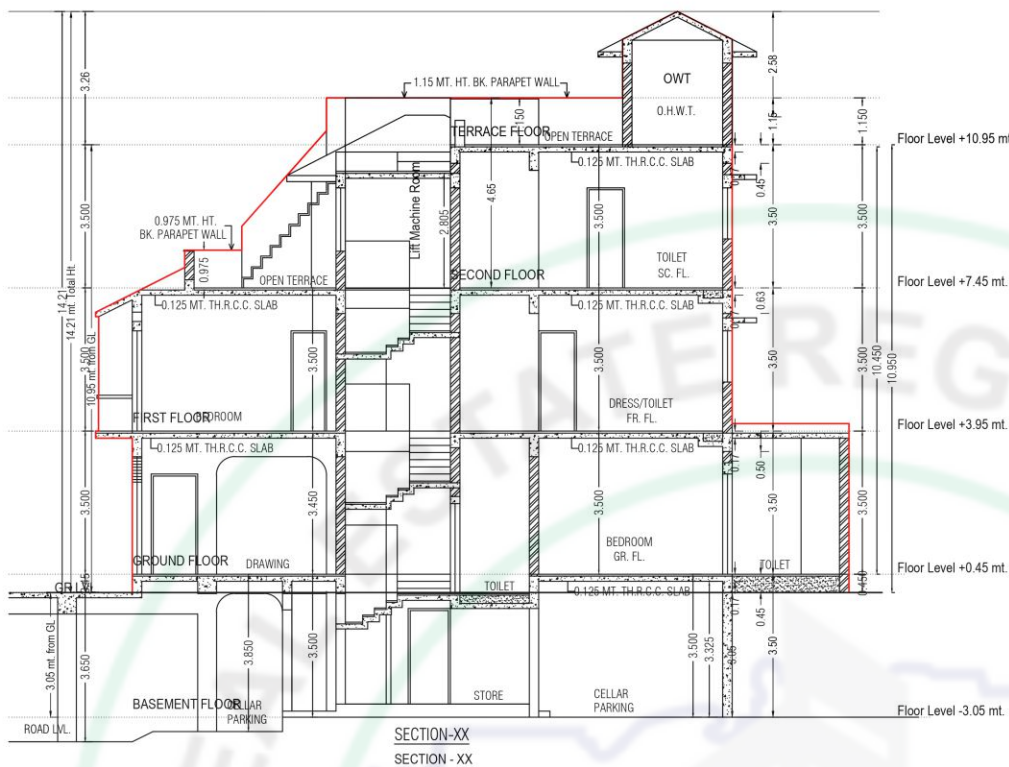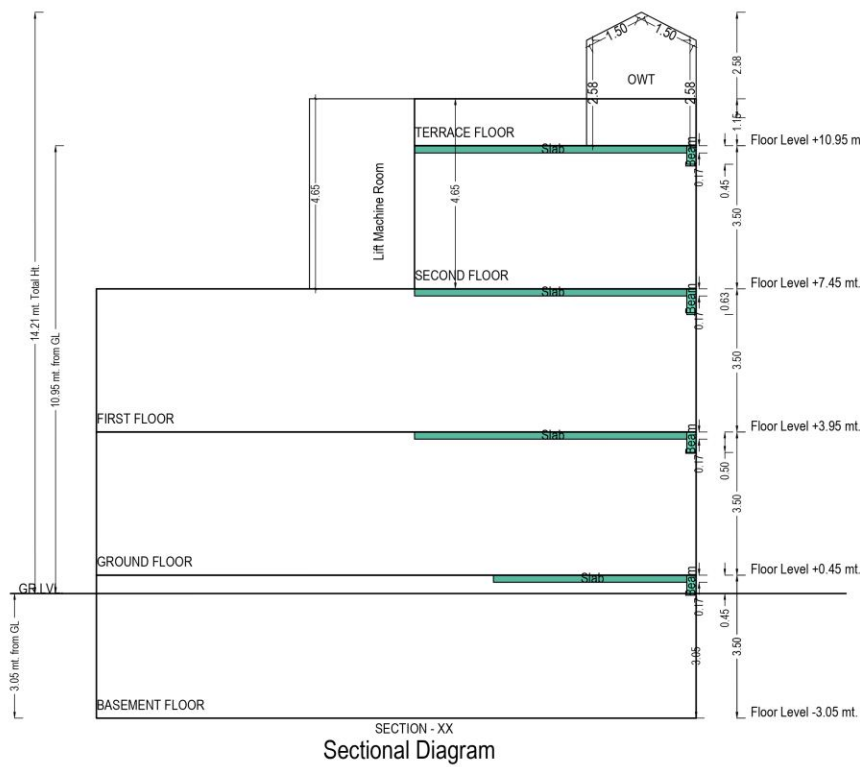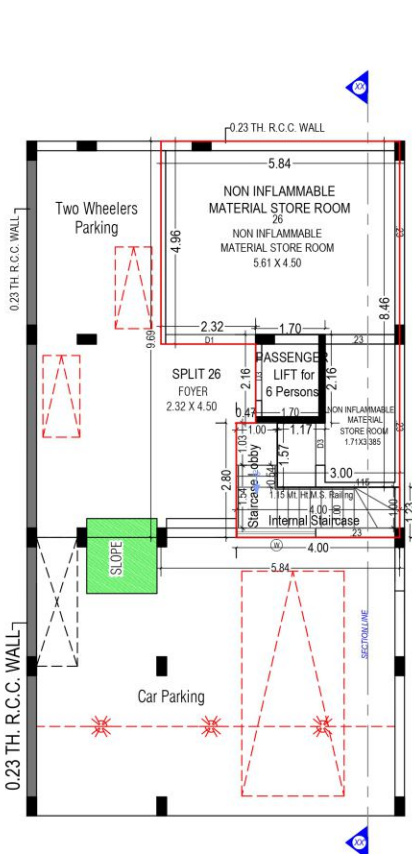


BASEMENT FLOOR PLAN
(Proposed)
(SCALE 1:100)

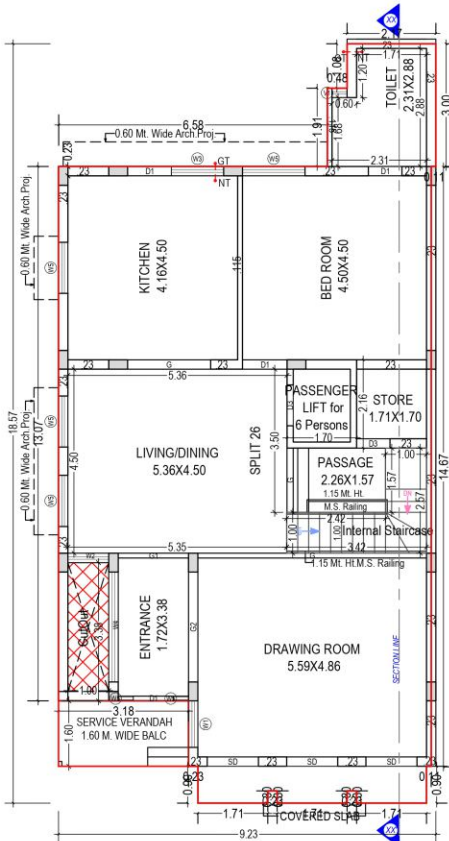


GROUND FLOOR PLAN
(Proposed)
(SCALE 1:100)

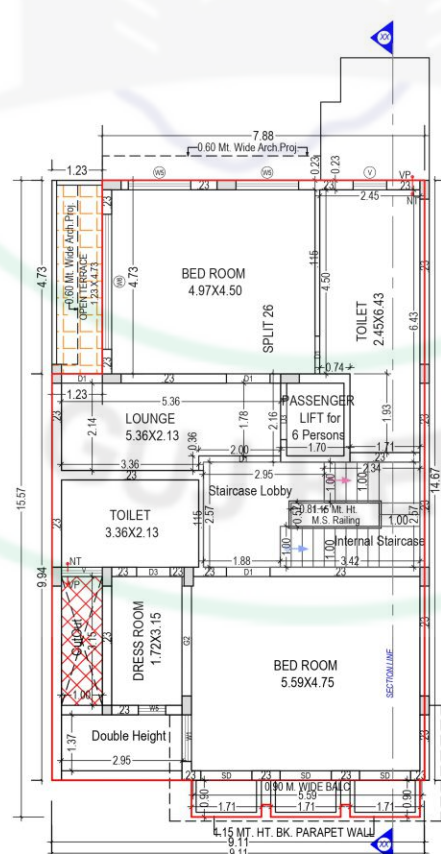

FIRST FLOOR PLAN
(Proposed)
(SCALE 1:100)







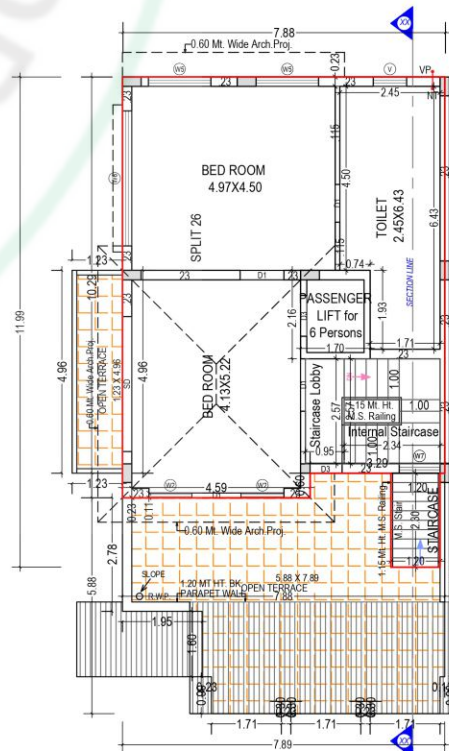


SECOND FLOOR PLAN
(Proposed)
(SCALE 1:100)







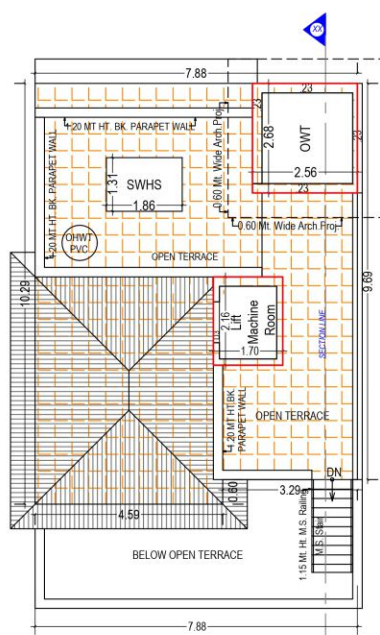


TERRACE FLOOR PLAN
(SCALE 1:100)








UNIT NO. : 27 TO 29 (BLOCK - D)

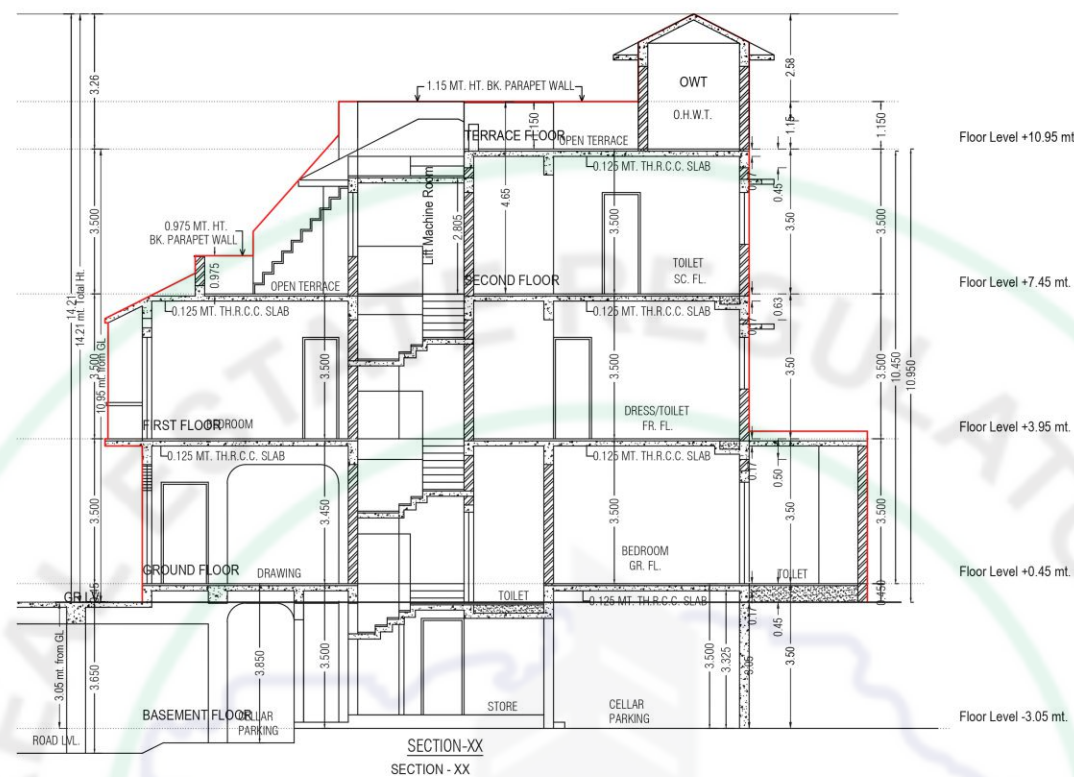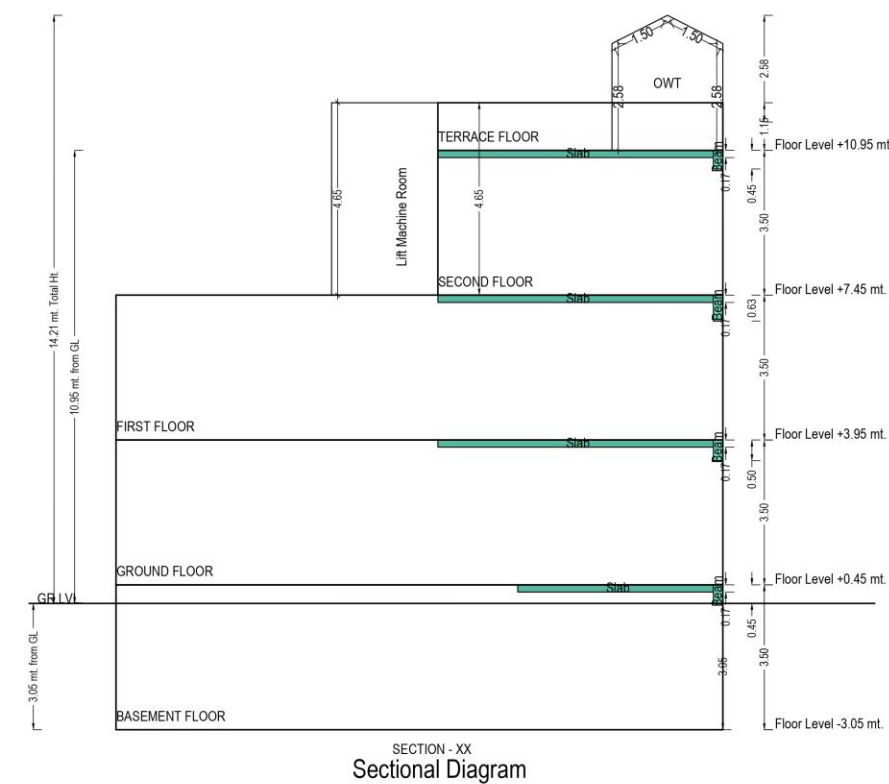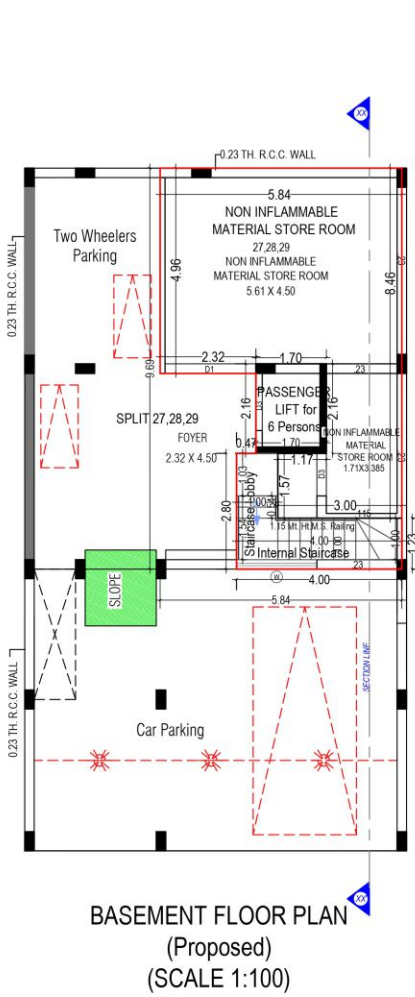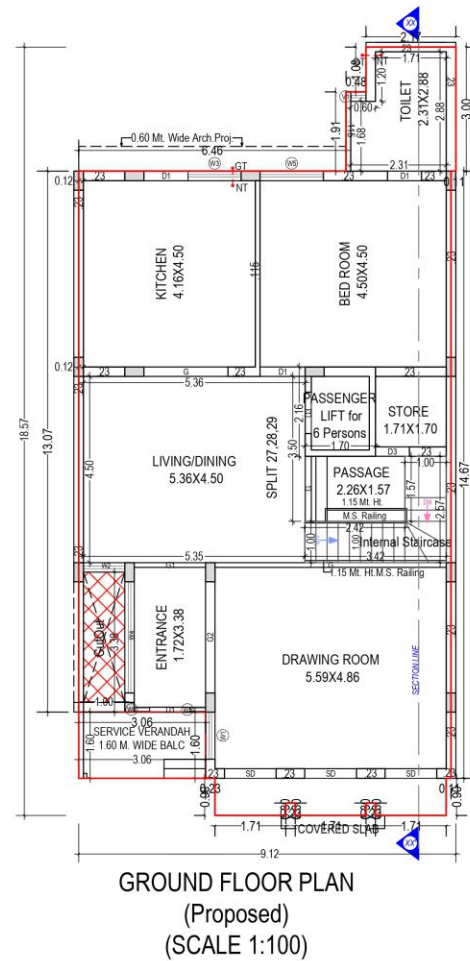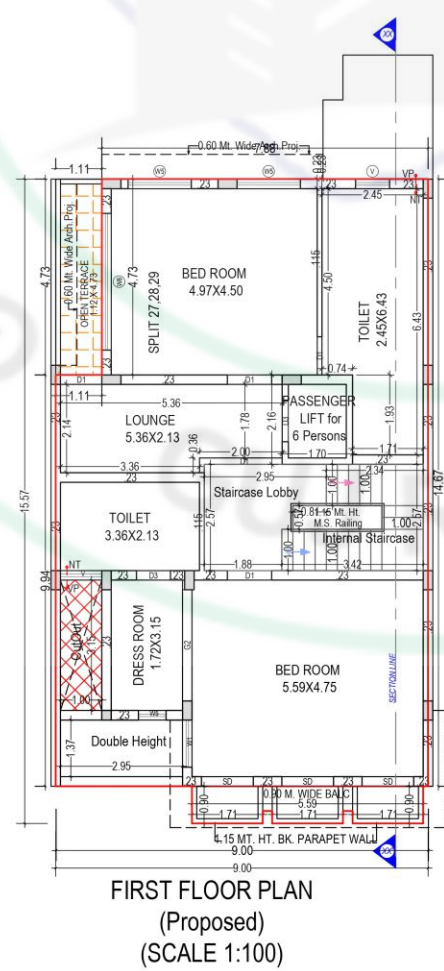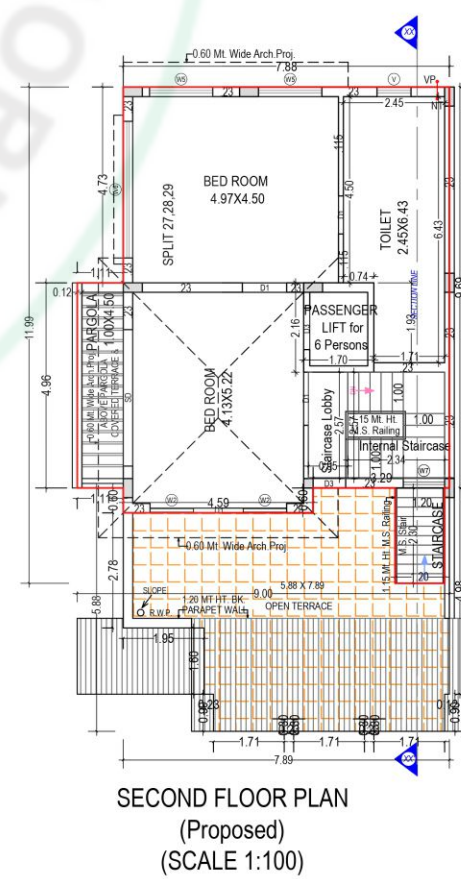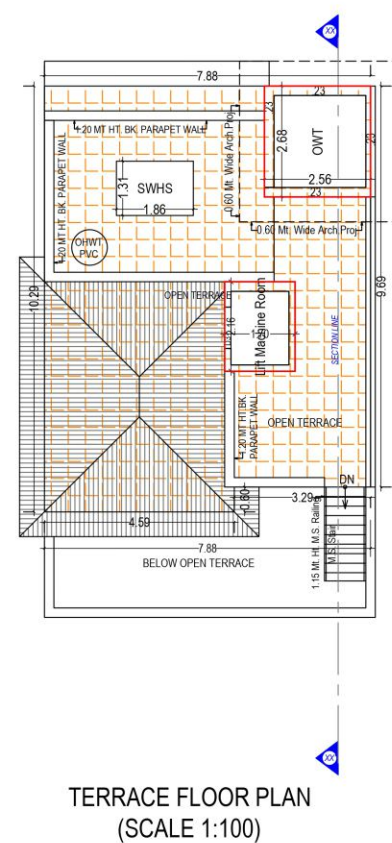








UNIT NO. : 30 (BLOCK - D)

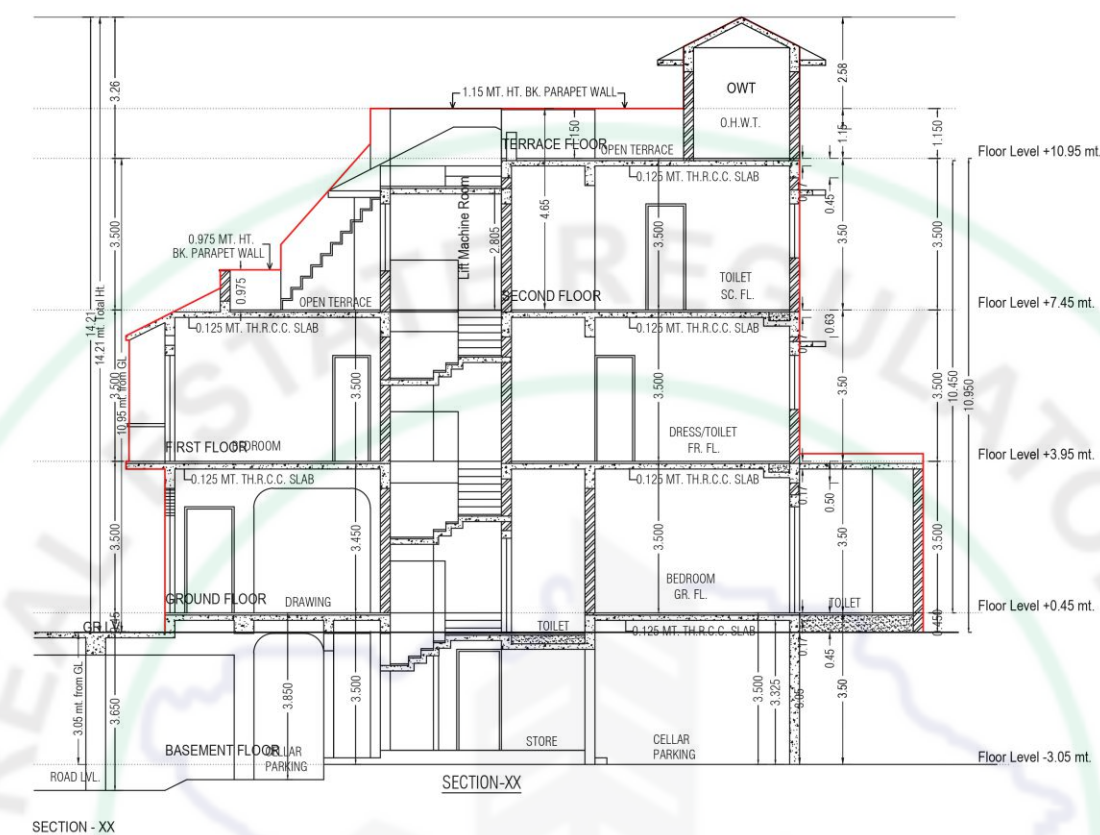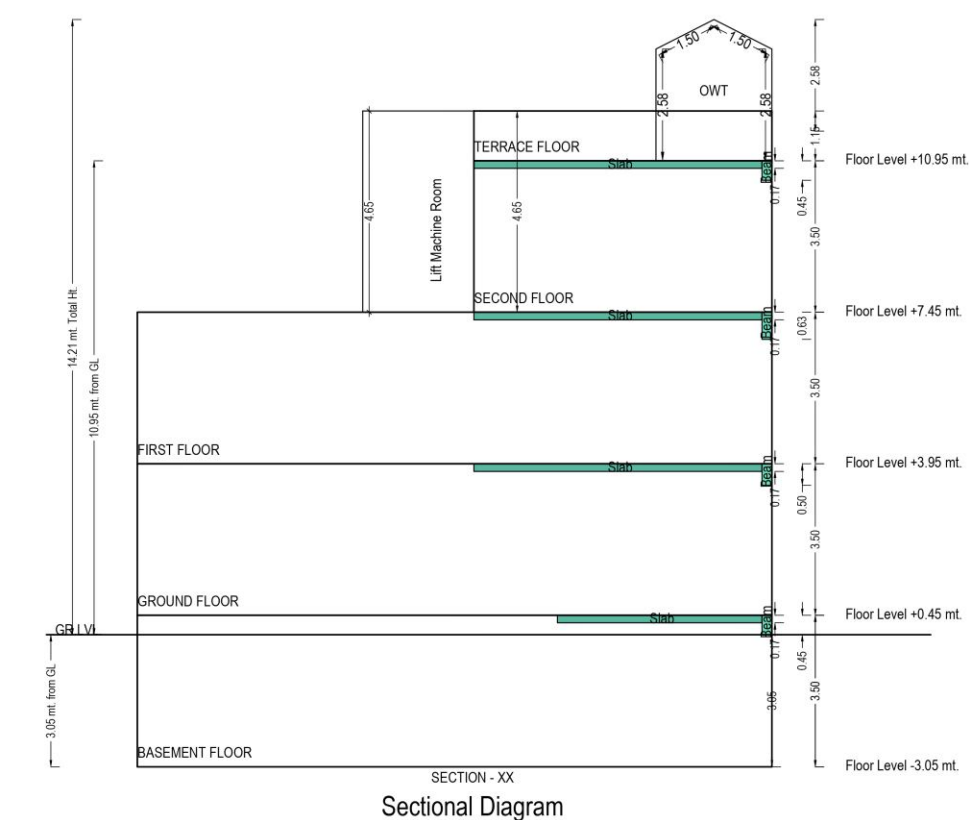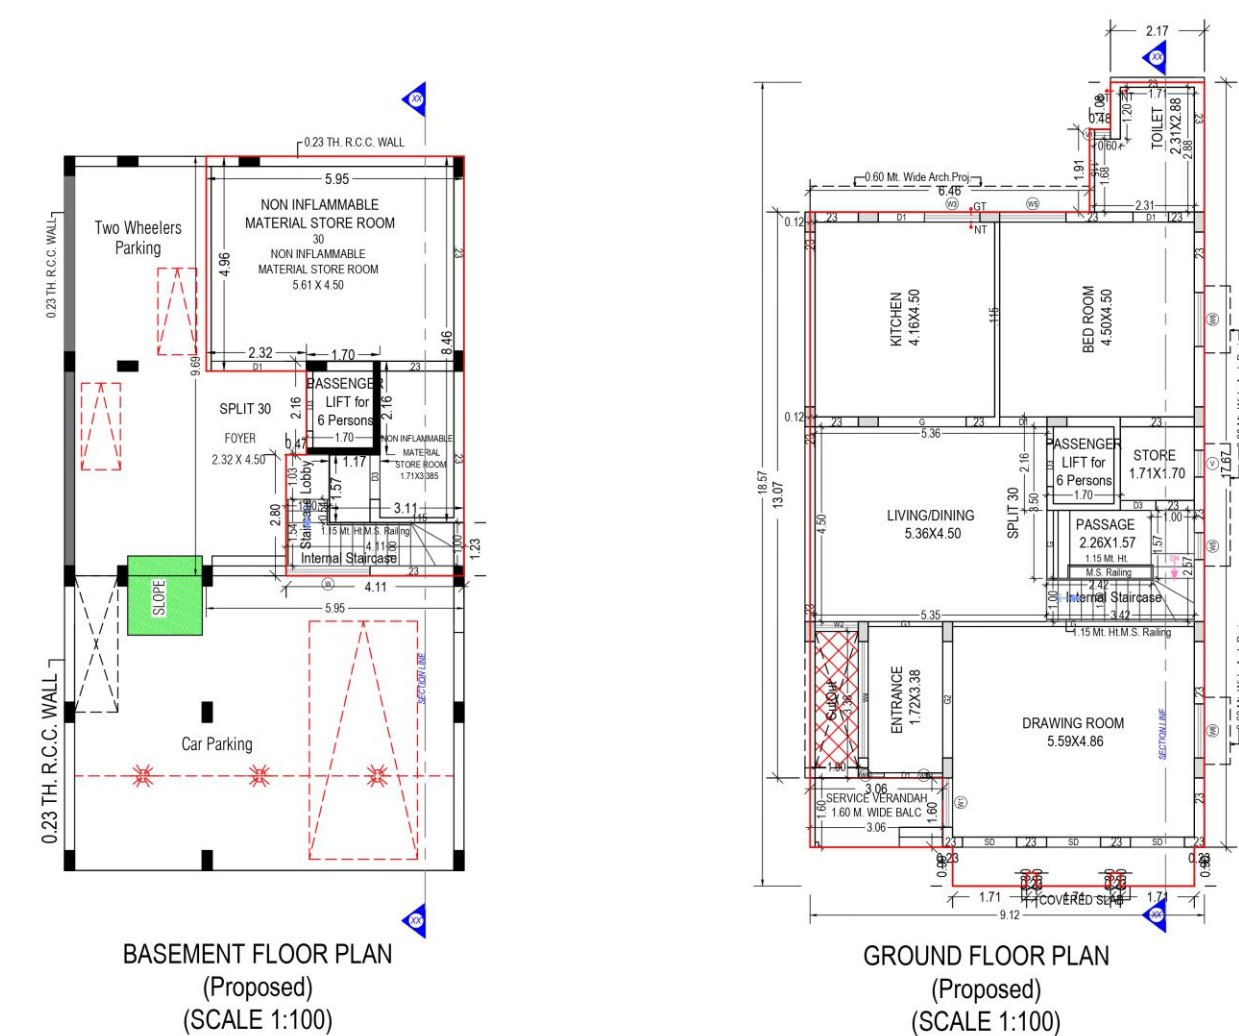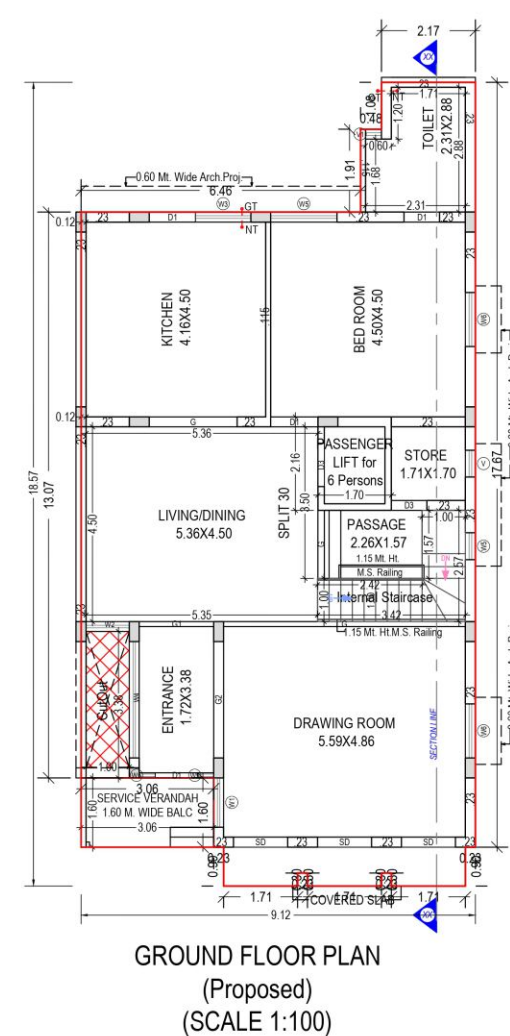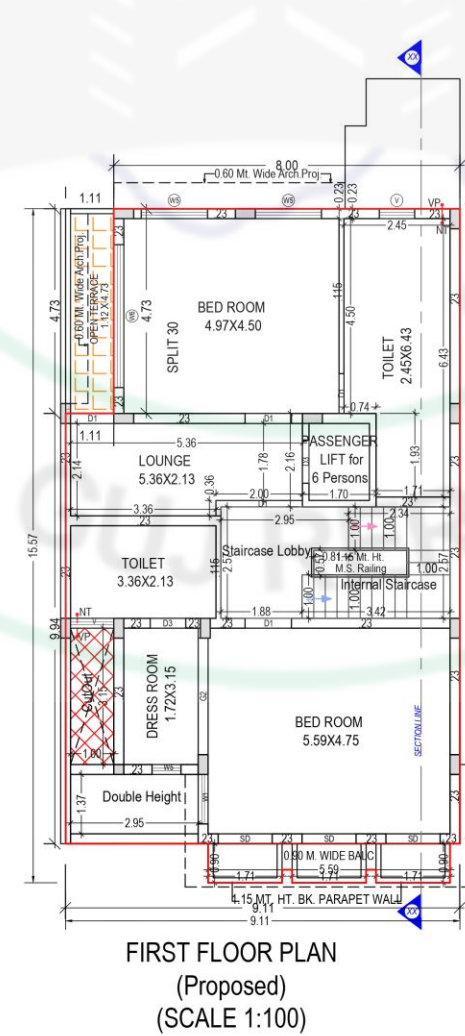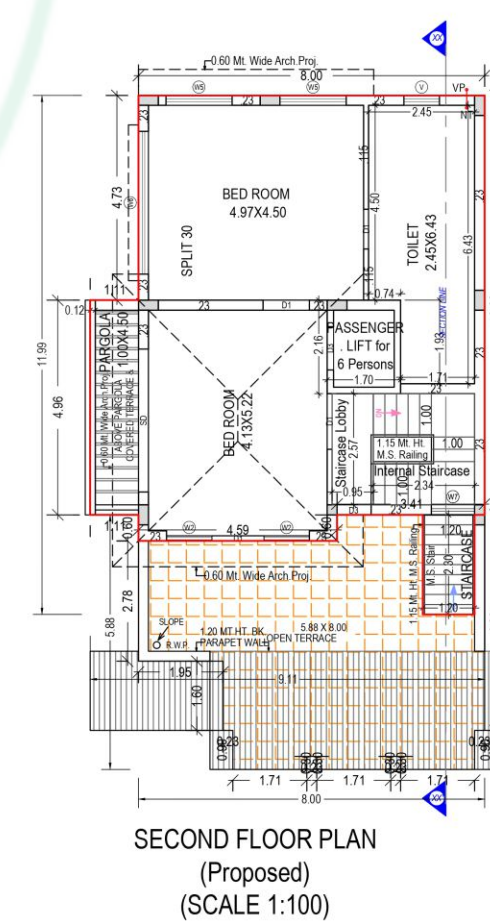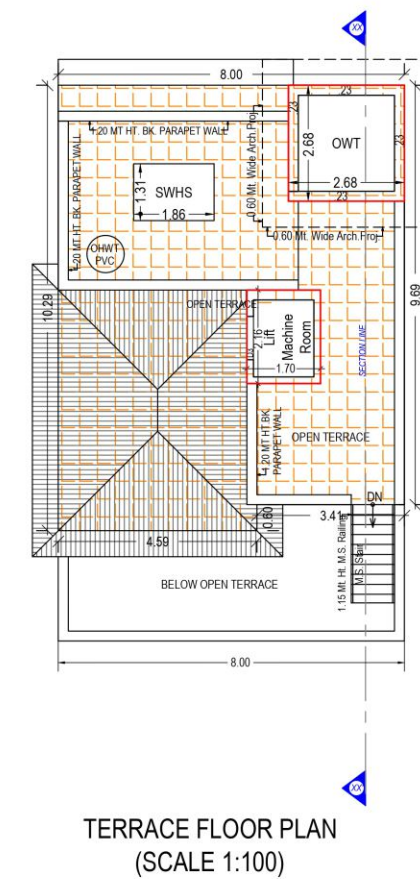








UNIT NO. : 31 (BLOCK - D)

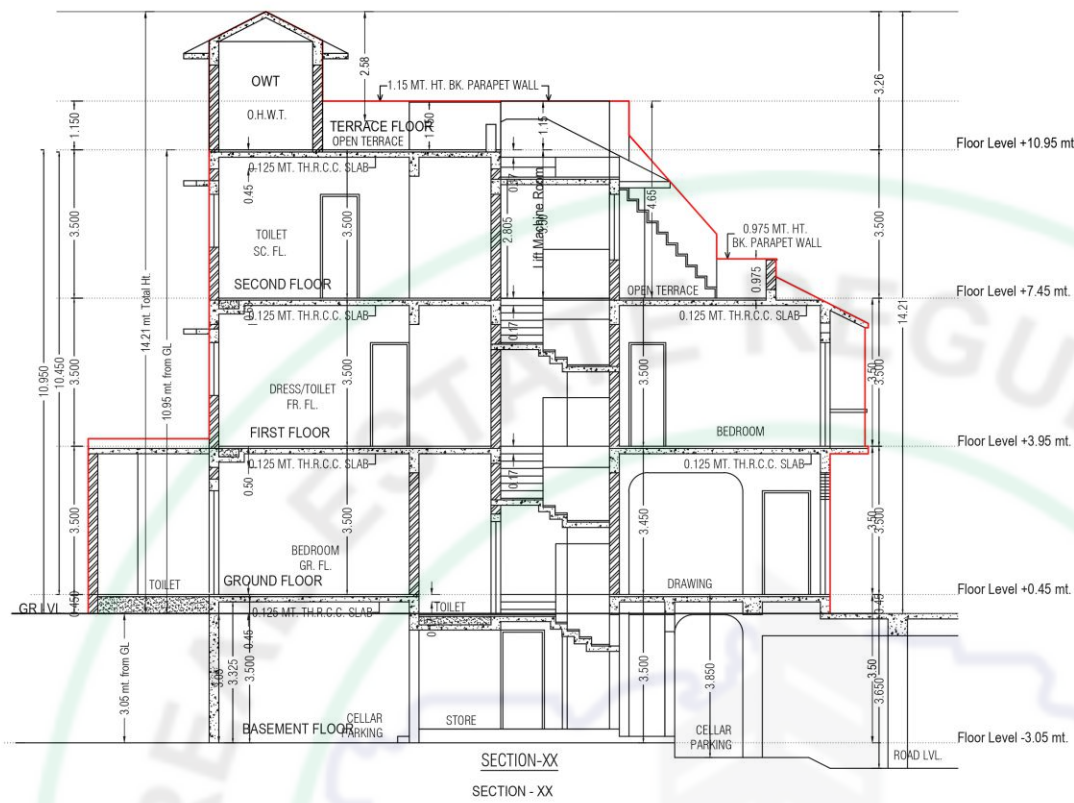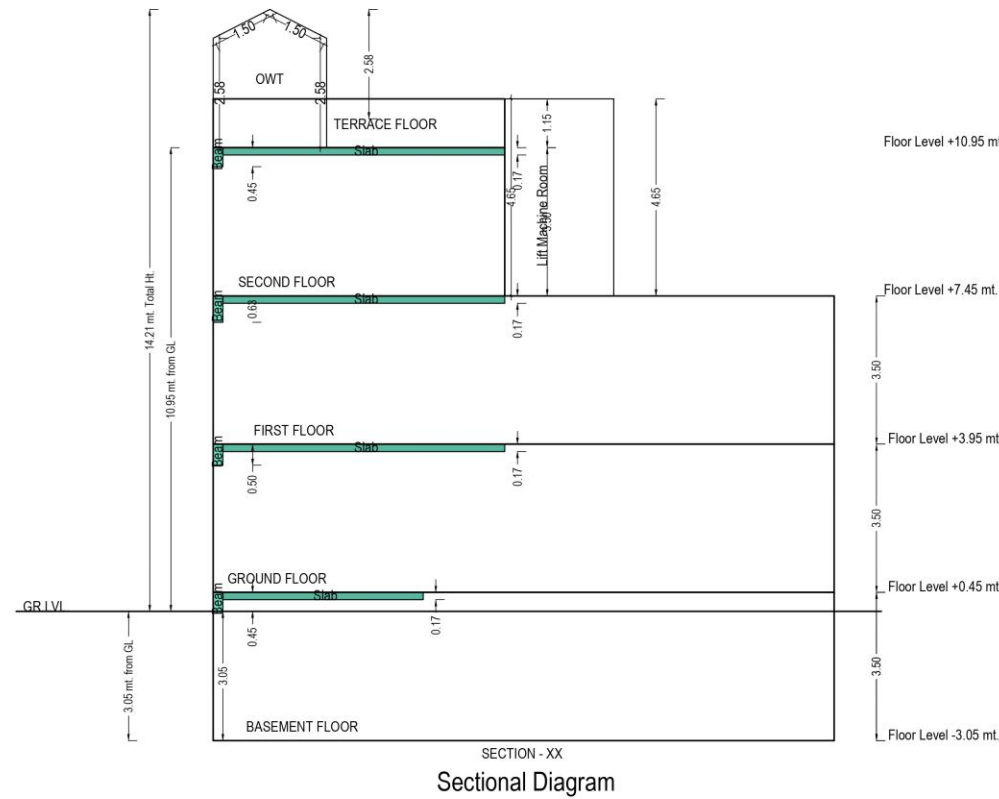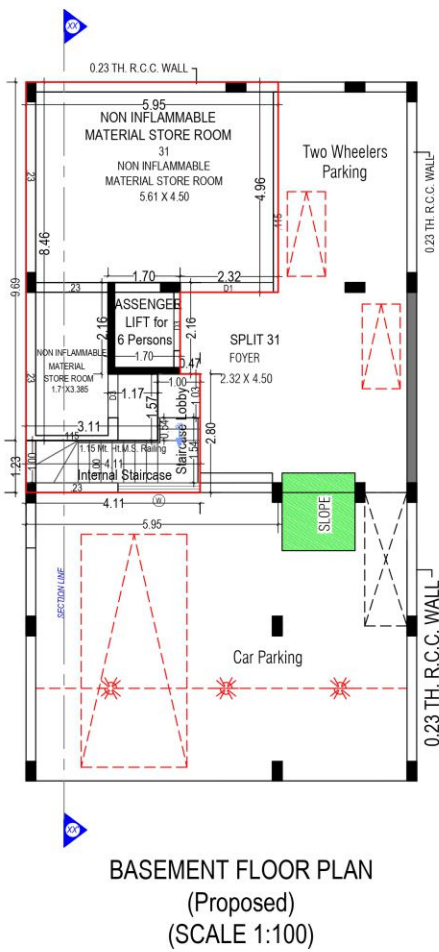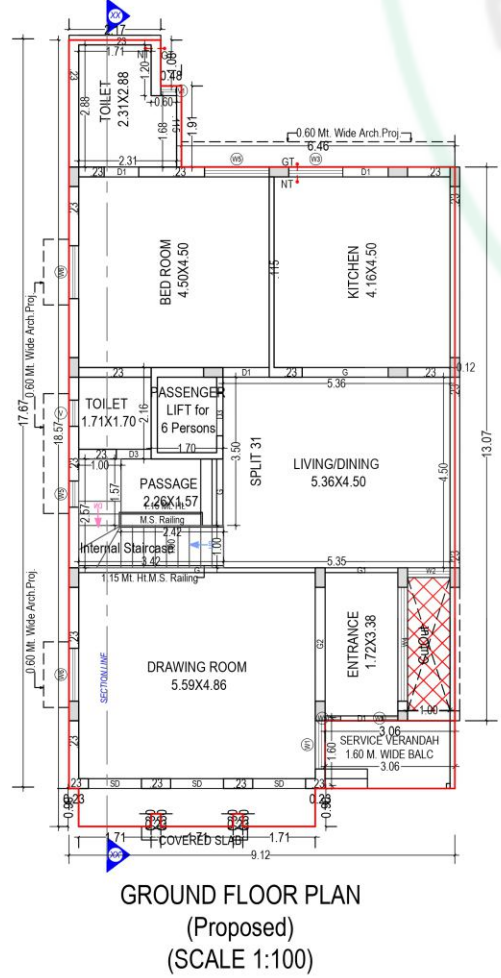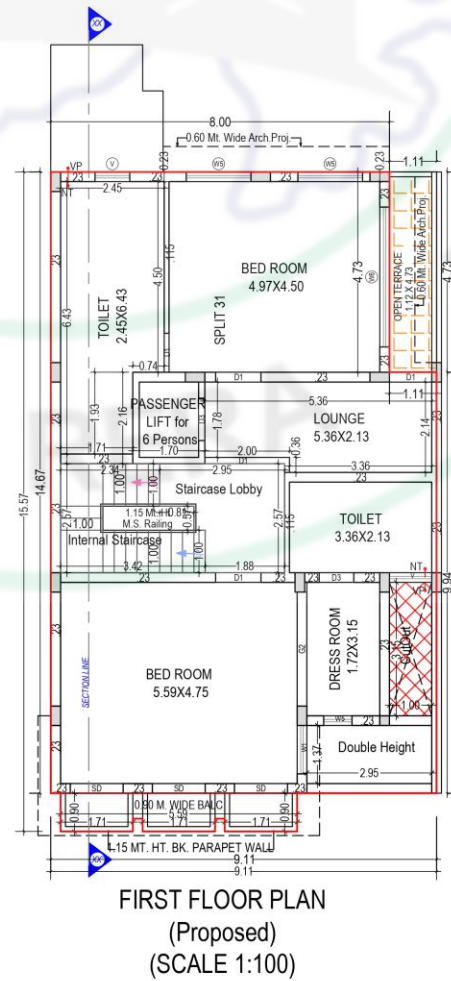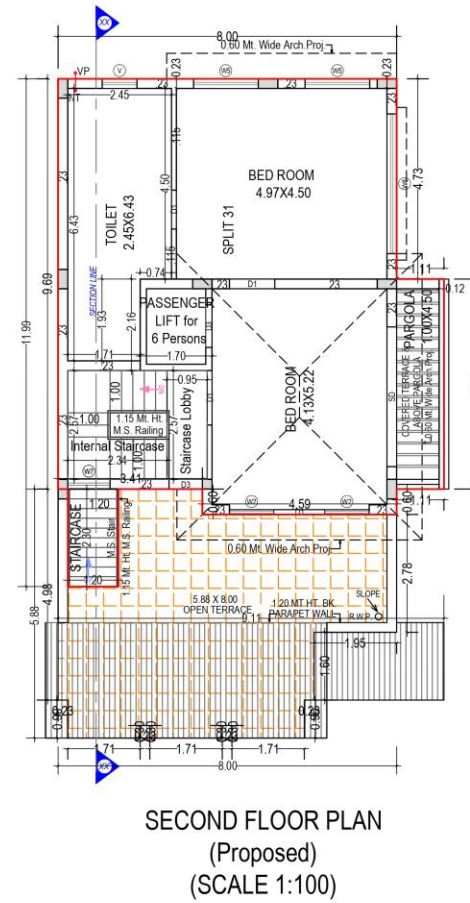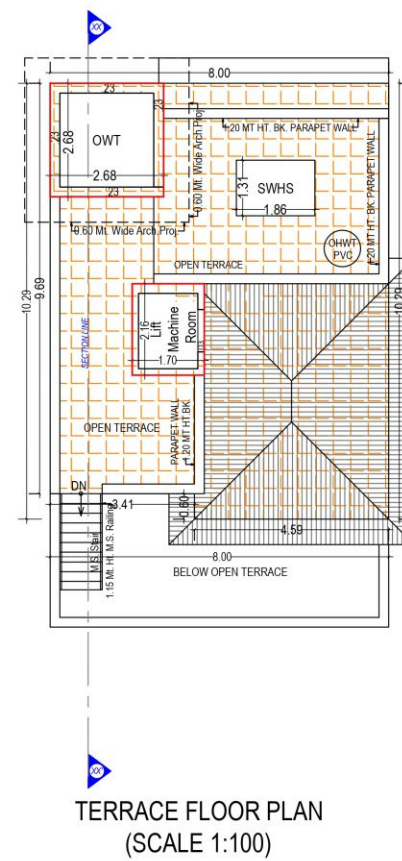


UNIT NO. : 32 TO 34 (BLOCK - D)

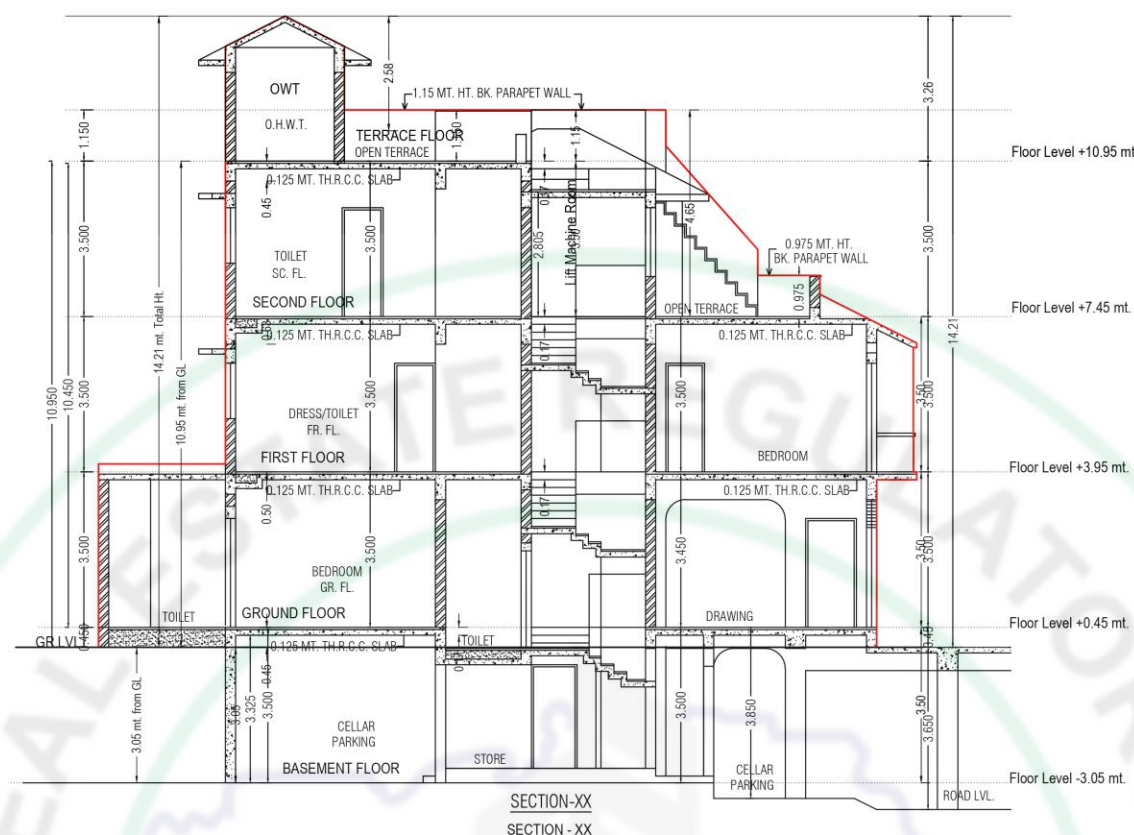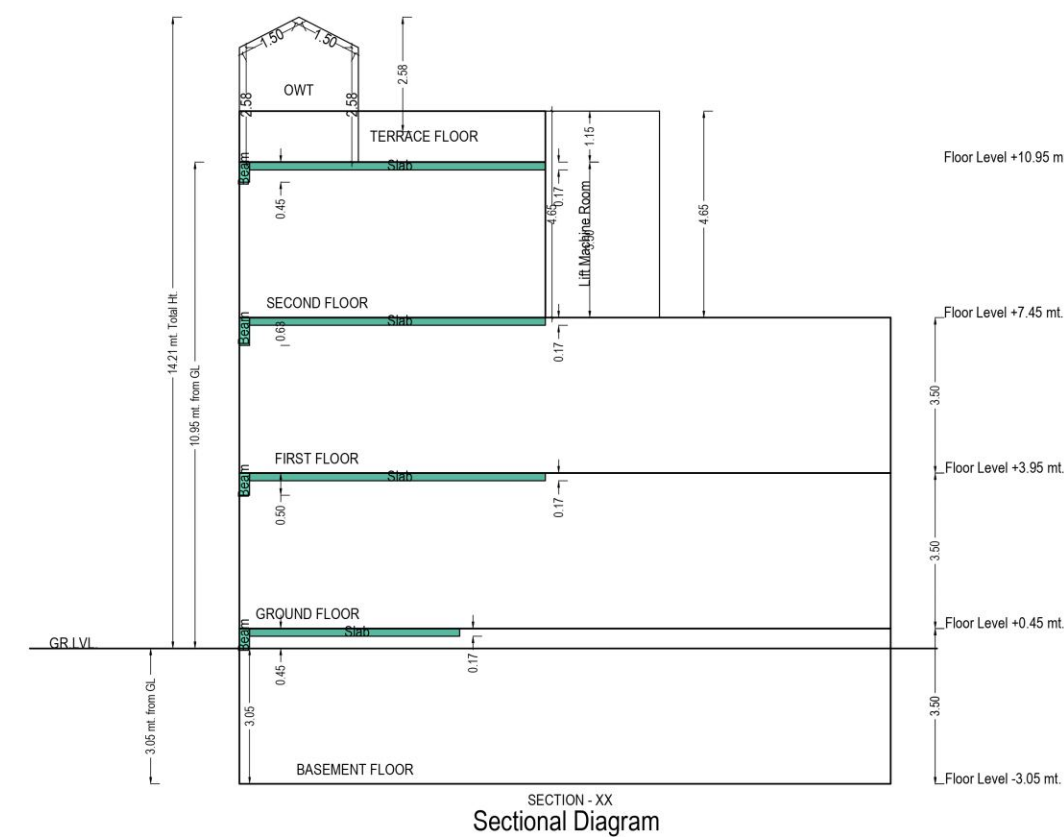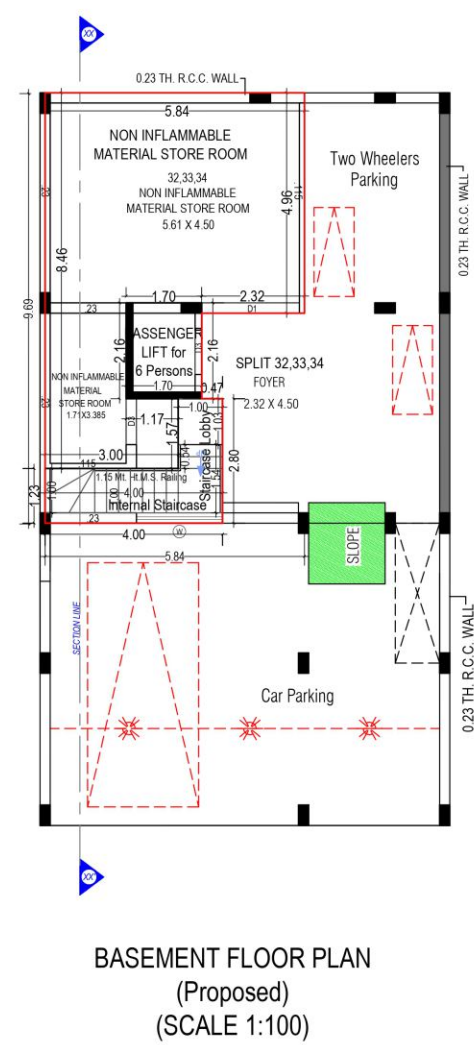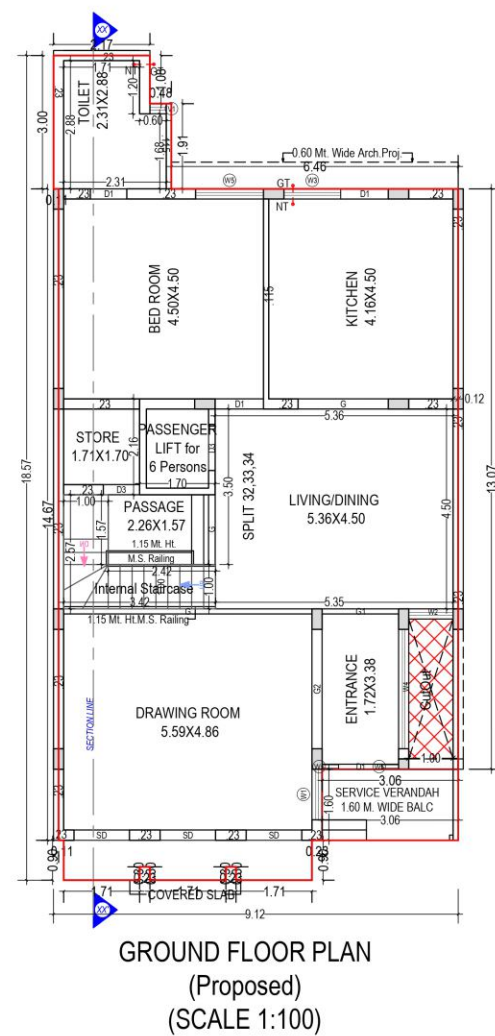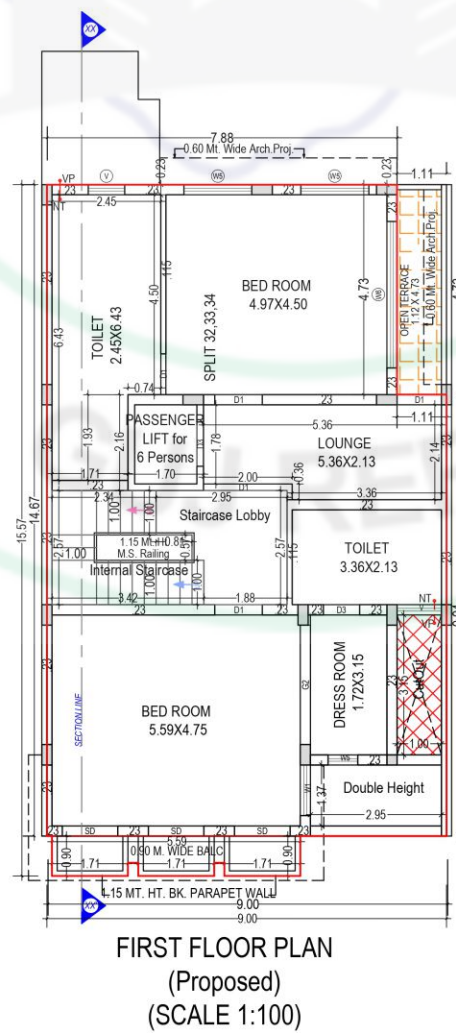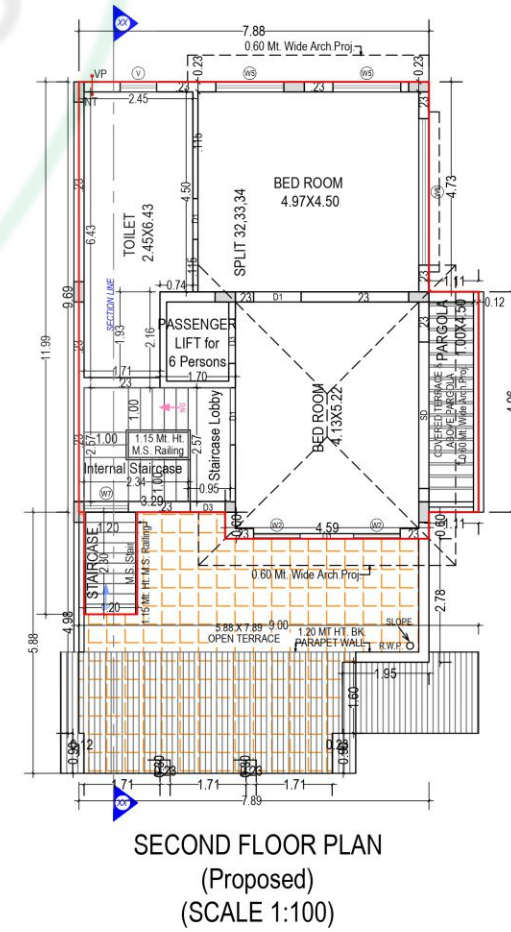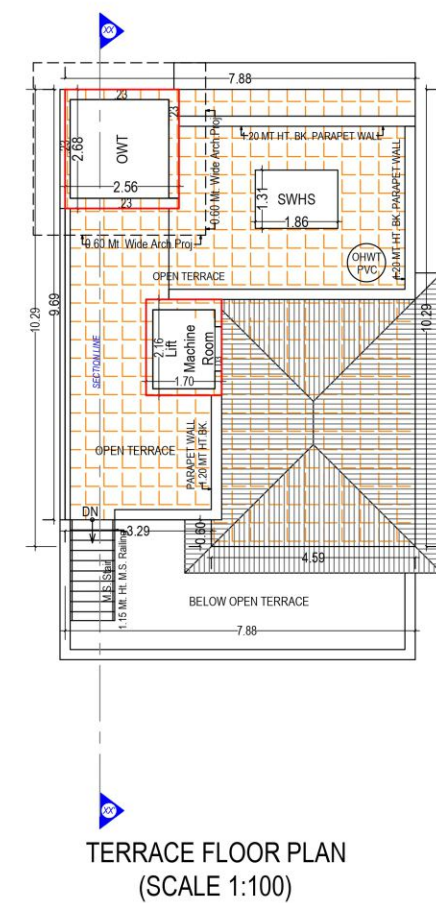

UNIT NO. : 35 (BLOCK - D)

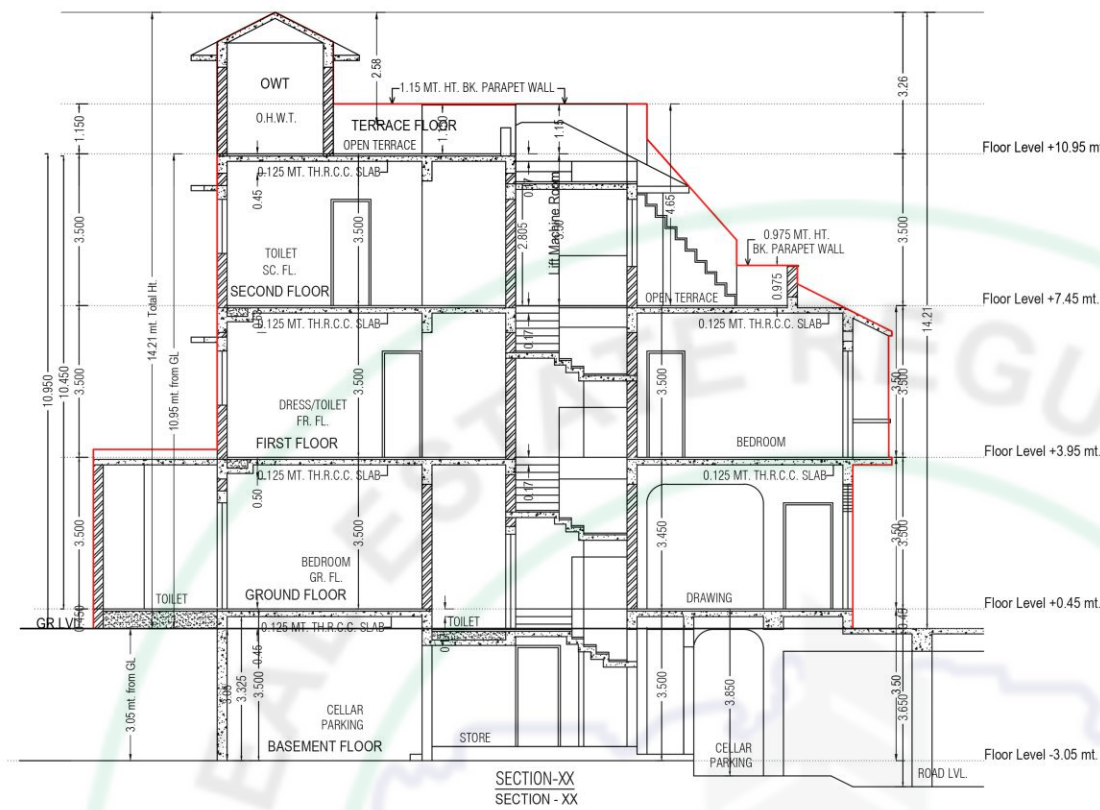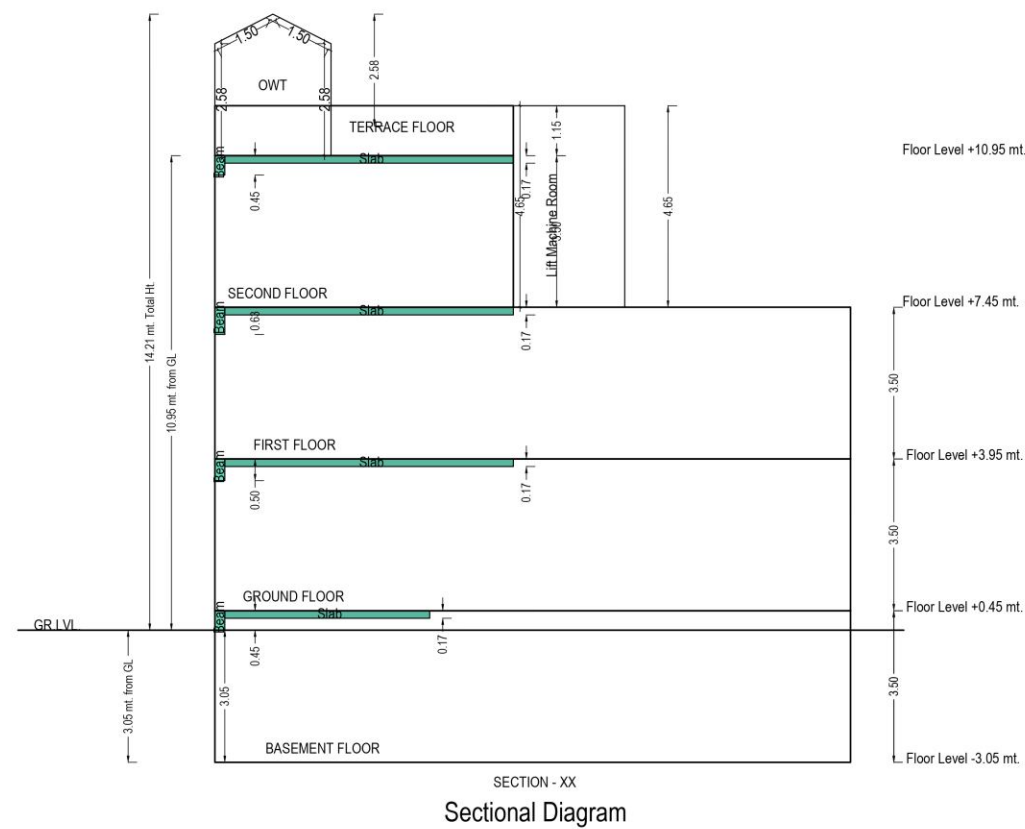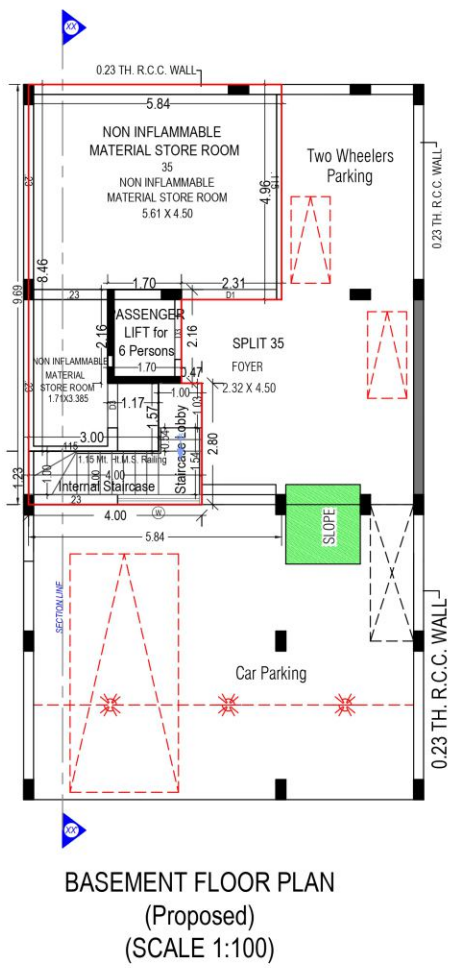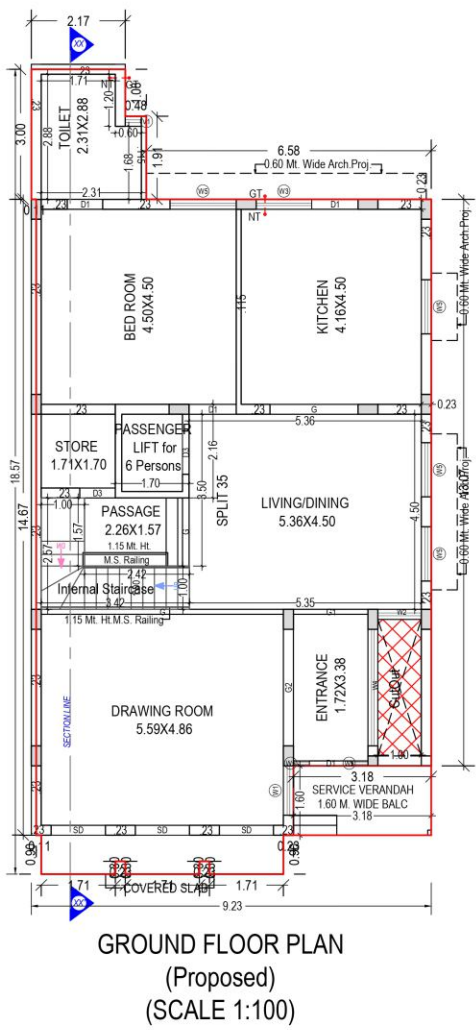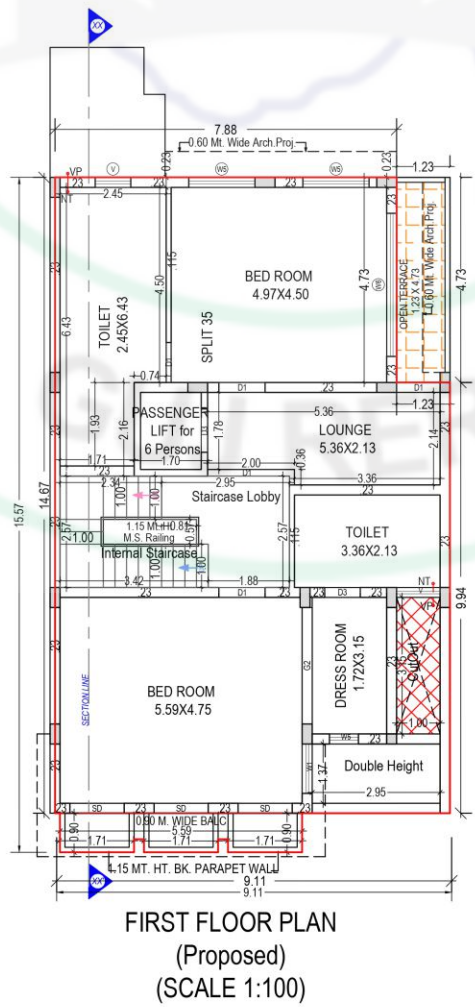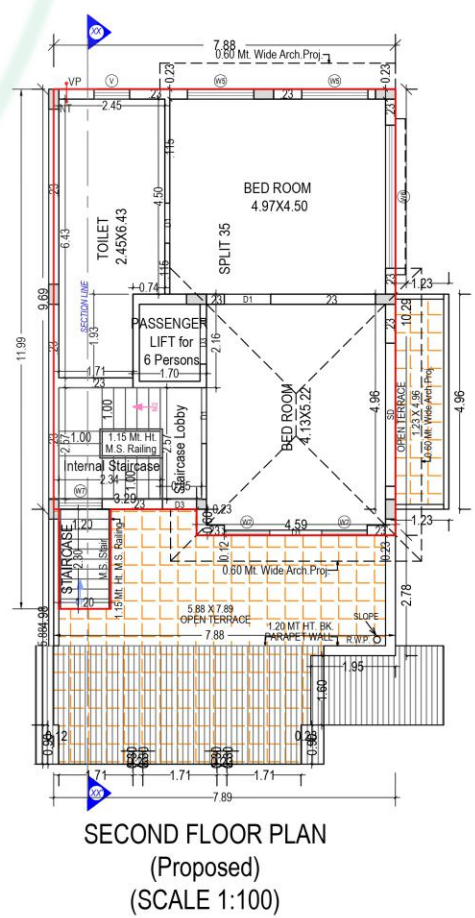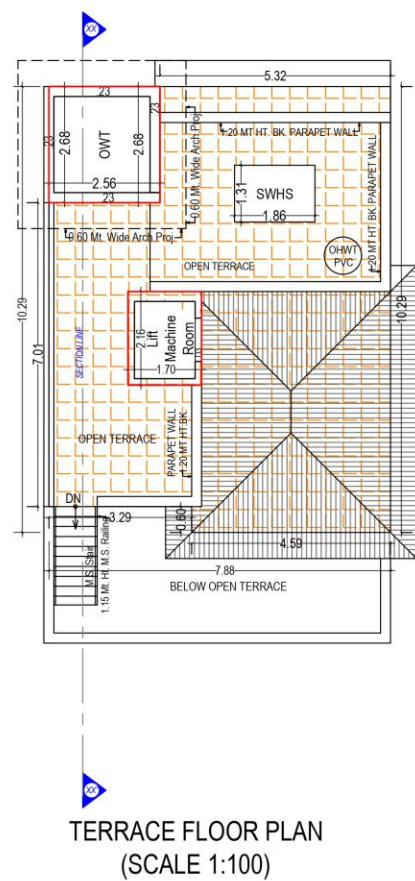

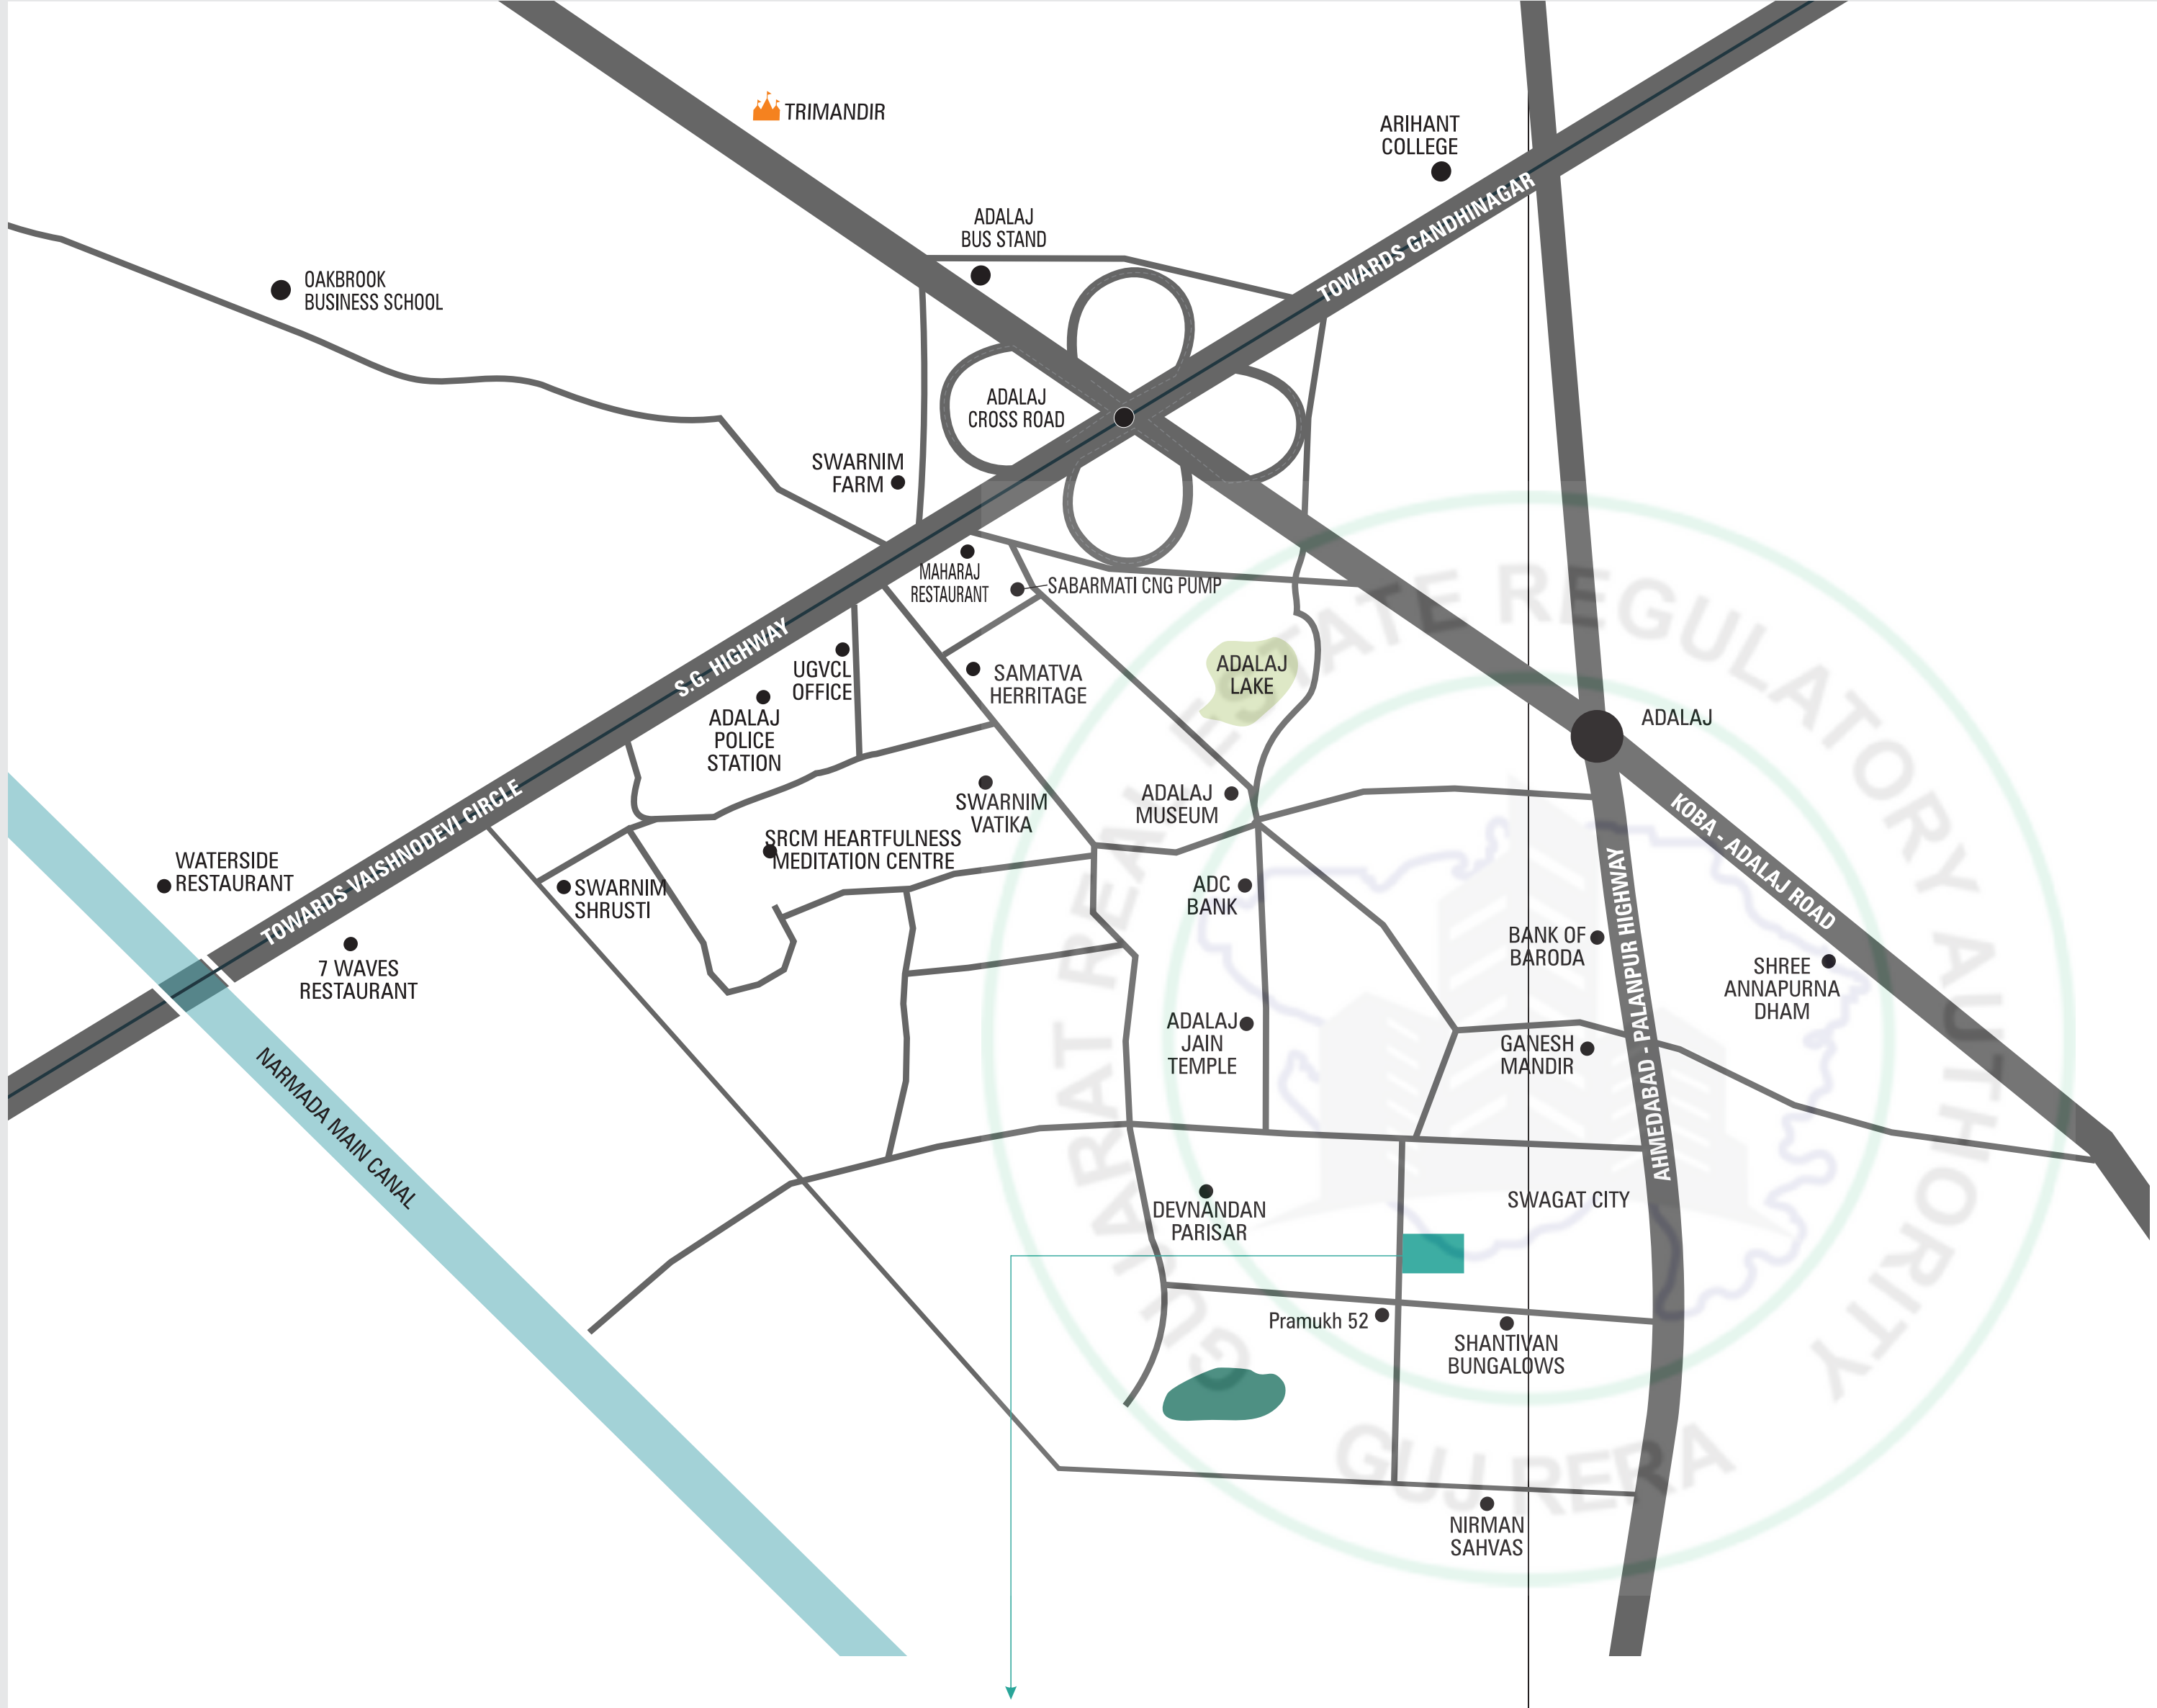

VEDANT AALAYAM
Nr. Kalash Orlena, Ahmedabad - Patan Highway,
Adalaj, Gujarat 382421.
M. 98798 77565



SPECIFICATION

- Structure**
 - Earthquake Resistance Structure.
 - Double Coated Sand faced Plaster Outside.
 - Interior Single Coat Mala Plaster
- Doors And Windows**
 - Decorative Main Door With Wooden Frame
 - Internal Flush Doors
 - Fully Anodized Aluminum Sliding Windows
- Flooring**
 - Vitrified Flooring In Drawing, Dinning, Bedrooms and Kitchen
 - Rustic Tiles In Balcony
 - Granite In Staircase
- Kitchen**
 - Designer Glazed Full Height Tiles on Wall.
 - Vitrified Tiles In Wash Area
- Toilets**
 - Designer Tiles In All Toilets Full Height on Wall.
 - Branded Bath Fitting
 - Standard Quality Of Sanitary Ware
 - Overhead PVC Water Tank
- Electrification**
 - Concealed Cooper Wiring With Modular Switches
 - Adequate Power Supply From (UGVCL)
- Terrace**
 - China Mosaic In Terrace Area For Waterproofing And Heat Resistance

DEVELOPER :	ARCHITECT :	LOCATION
ADITRI INFRA	DILIP SONI	