

EKLINGJI HOMES


Eklingji Homes, B/h. Eklingji Parisar, Eklingji Road,
Sanand, Ahmedabad, Gujarat - 382110.

Contact No. :- +91 74350 39745


Eklingji Projects LLP

D-005, G.F. Elenza Crest, Sindhu Bhavan Road, Nr. Sigma
Corporate, Bodakdev, Ahmedabad, Gujarat - 380058.





RERA Registration No. _____ <https://gujrera.gujarat.gov.in/>

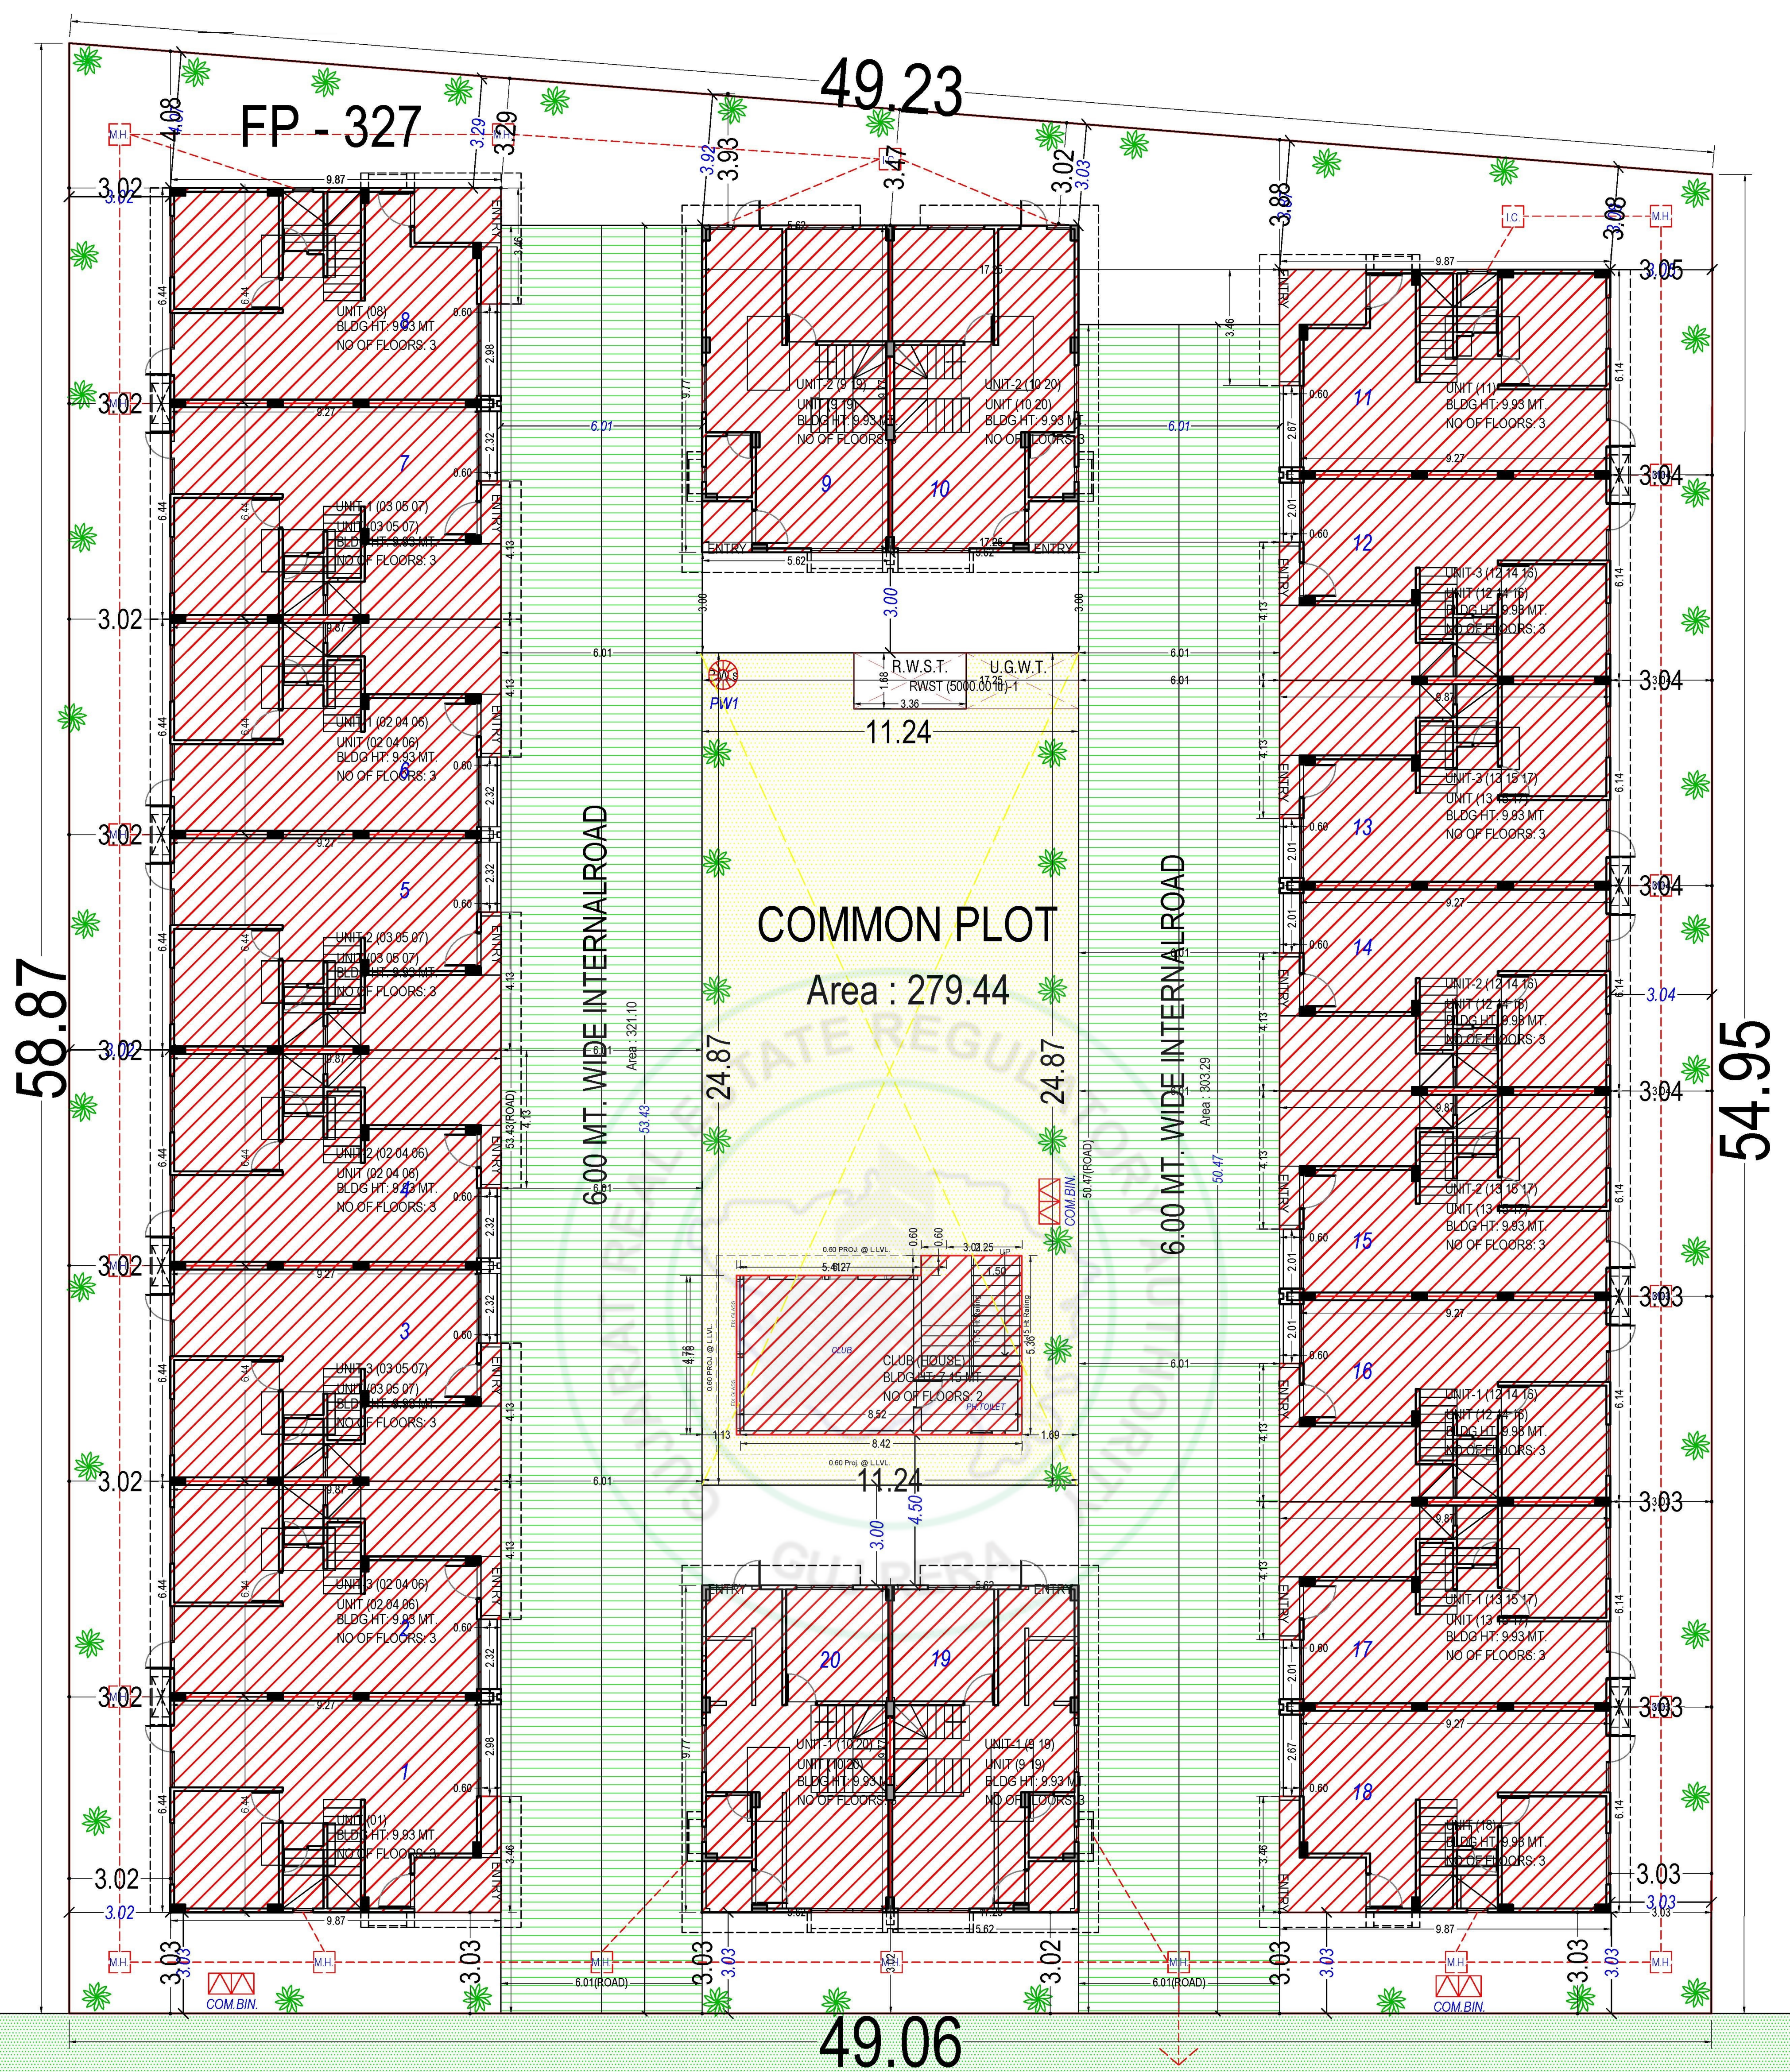


15.00 MT WIDE T.P.S ROAD

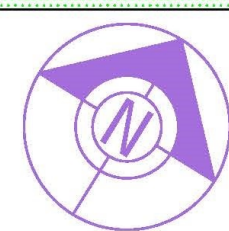

SITE PLAN
(Scale - 1:100)

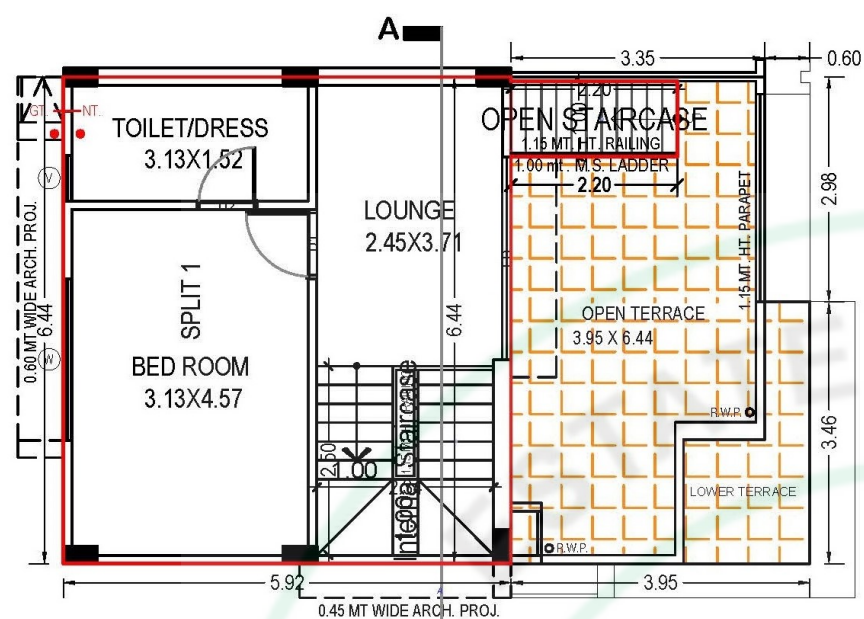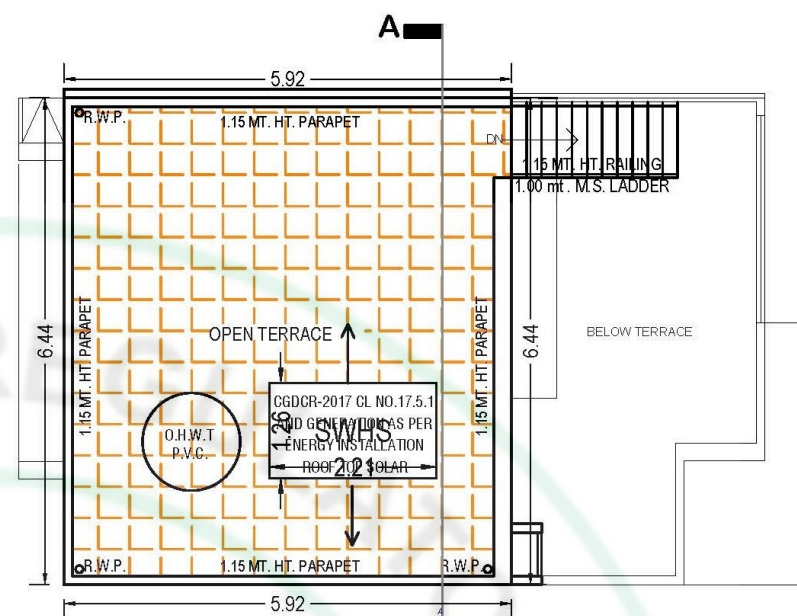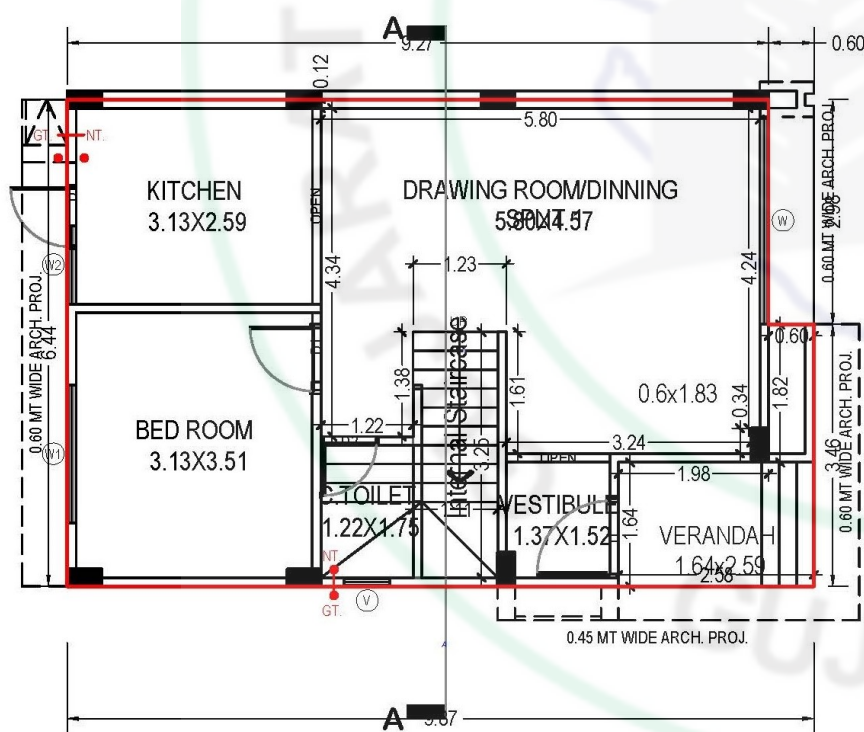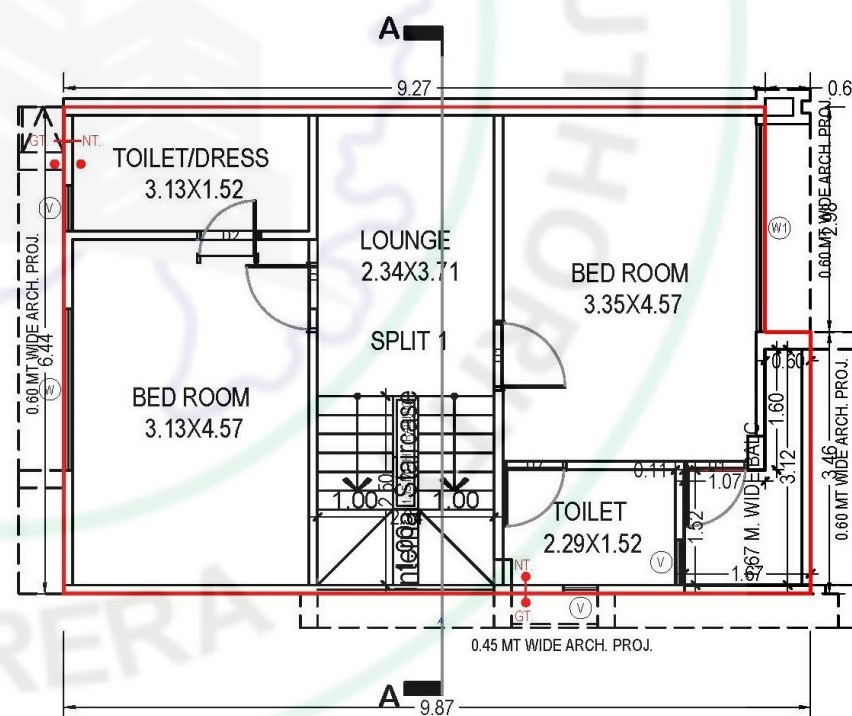


Bungalow No. 01

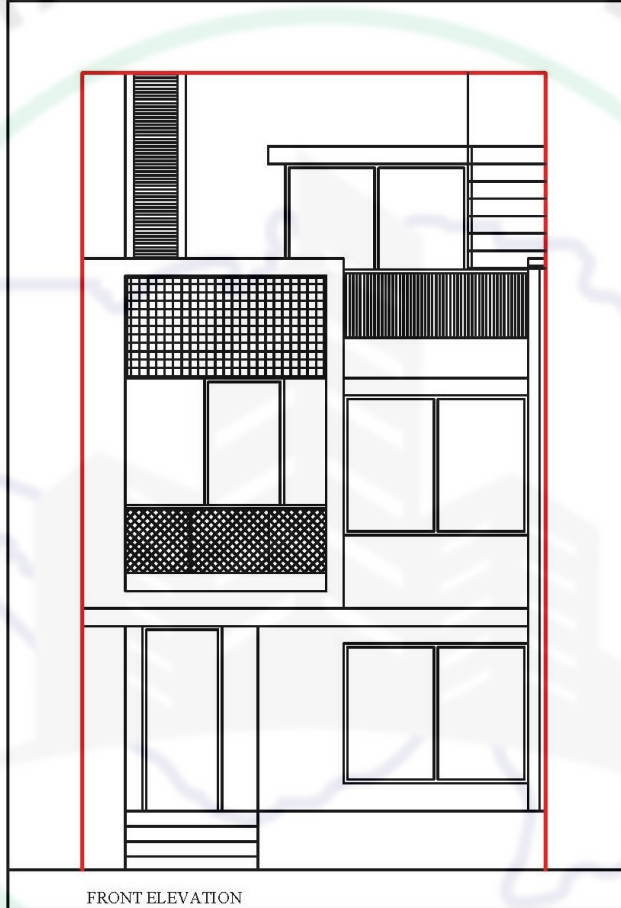


ELEVATION


Bungalow No. 01

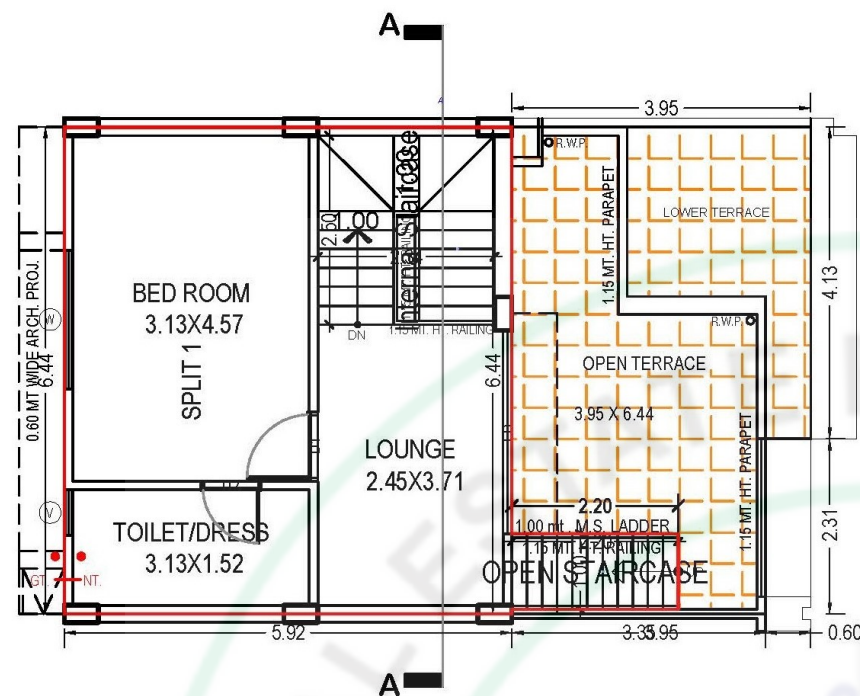


SECOND FLOOR PLAN
(Proposed)
(SCALE 1:100)

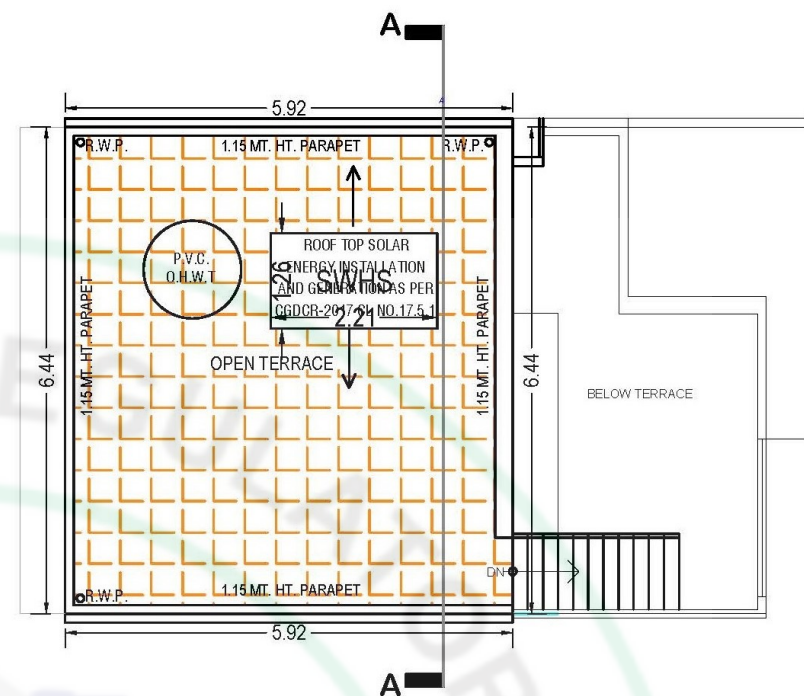

TERRACE FLOOR PLAN
(SCALE 1:100)

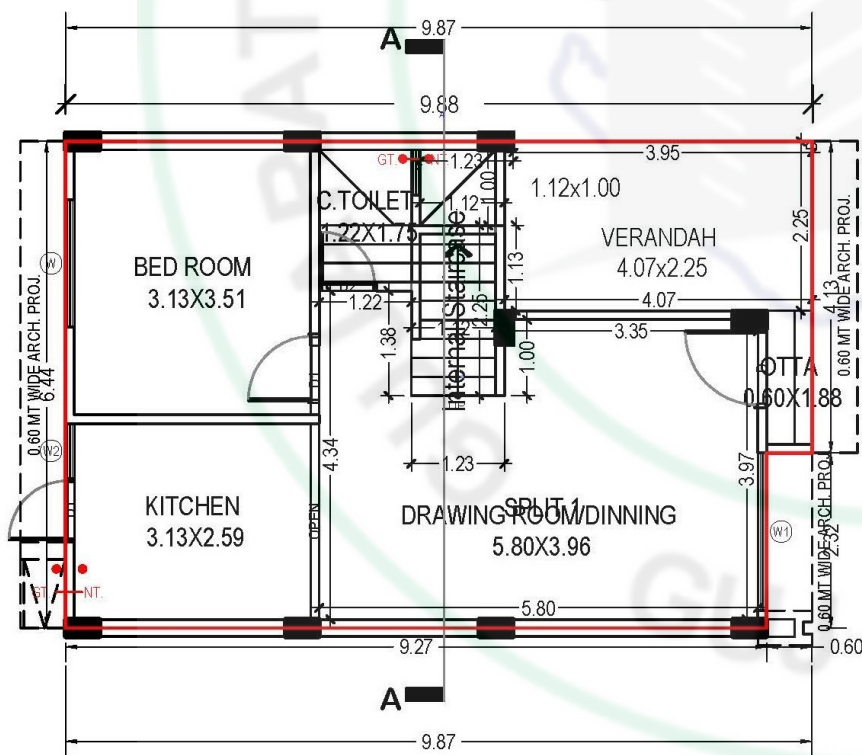


GROUND FLOOR PLAN
(Proposed)
(SCALE 1:100)

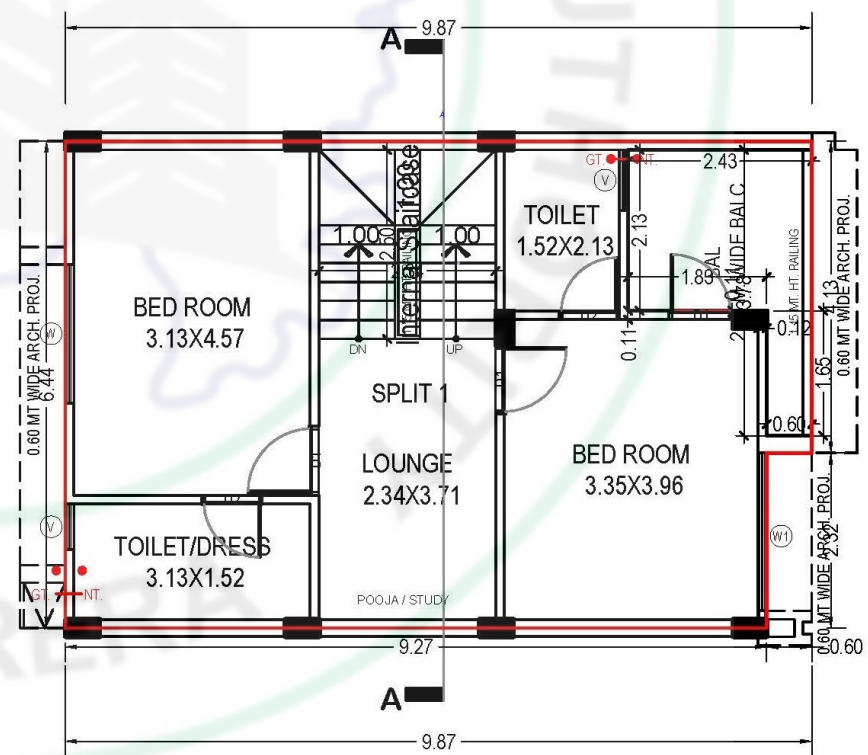


FIRST FLOOR PLAN
(Proposed)
(SCALE 1:100)

Bungalow No. 02, 04 & 06

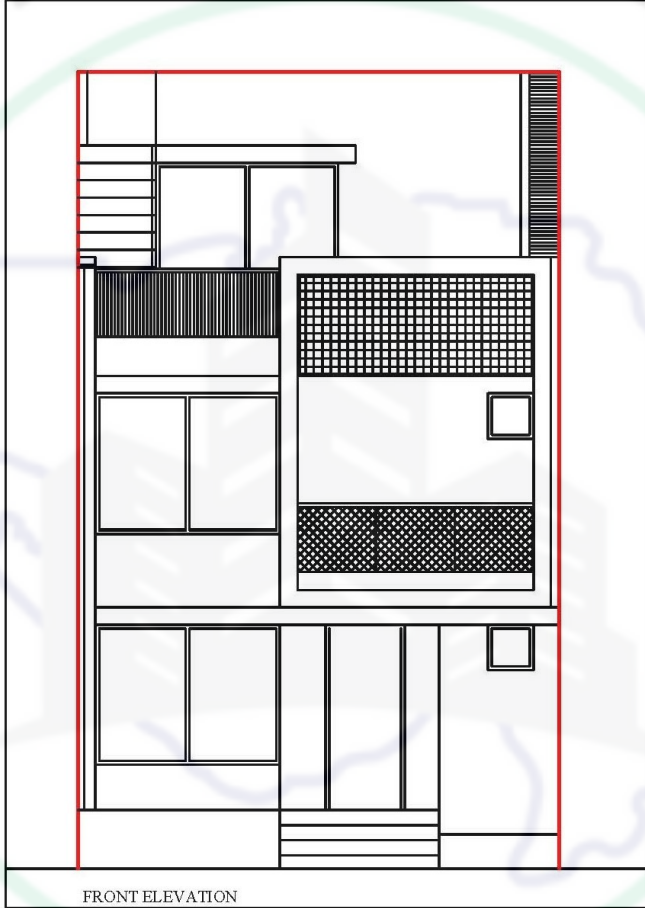


ELEVATION


Bungalow No. 02, 04 & 06

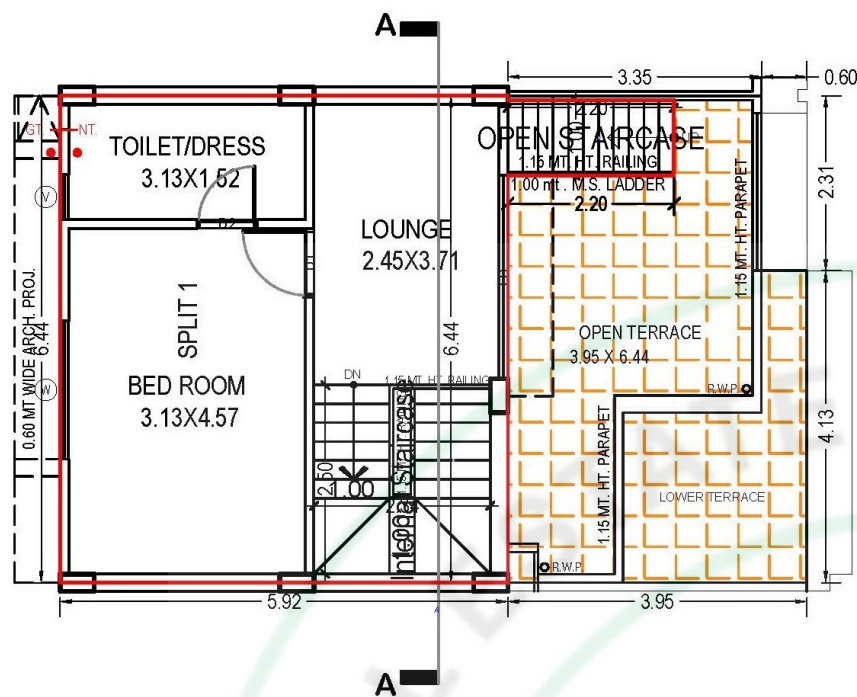


SECOND FLOOR PLAN
(Proposed)
(SCALE 1:100)

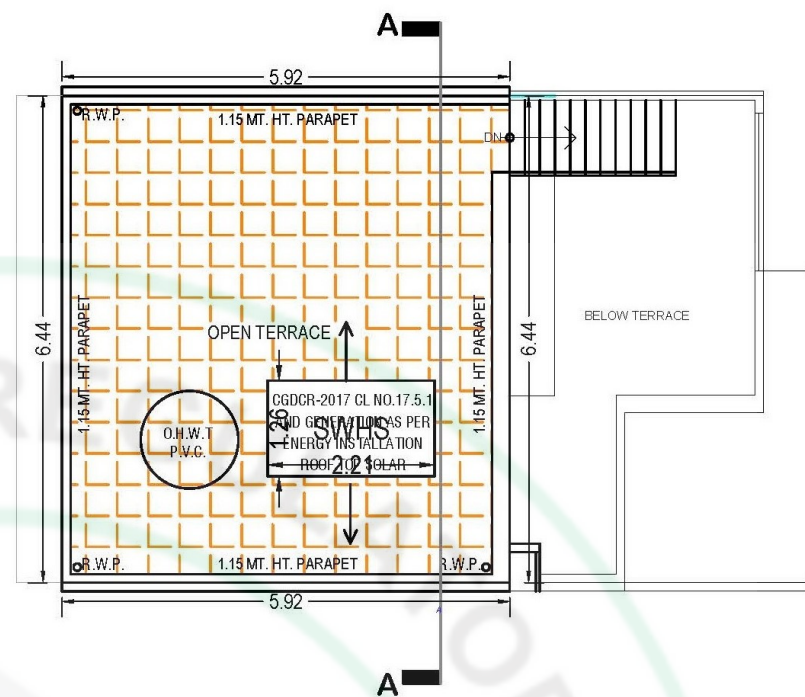

TERRACE FLOOR PLAN
(SCALE 1:100)

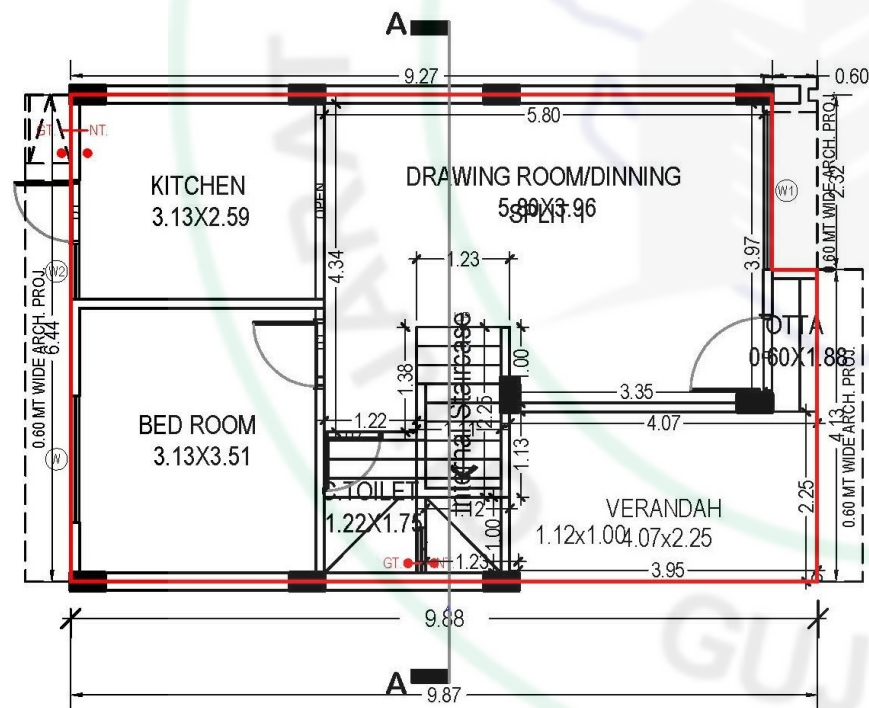


GROUND FLOOR PLAN
(Proposed)
(SCALE 1:100)

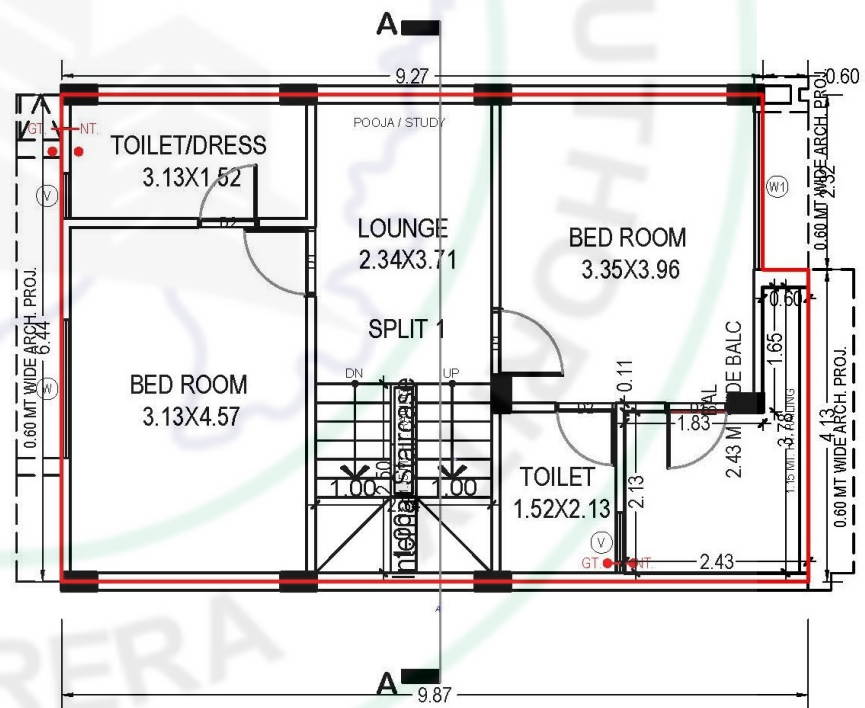


FIRST FLOOR PLAN
(Proposed)
(SCALE 1:100)

Bungalow No. 03, 05 & 07

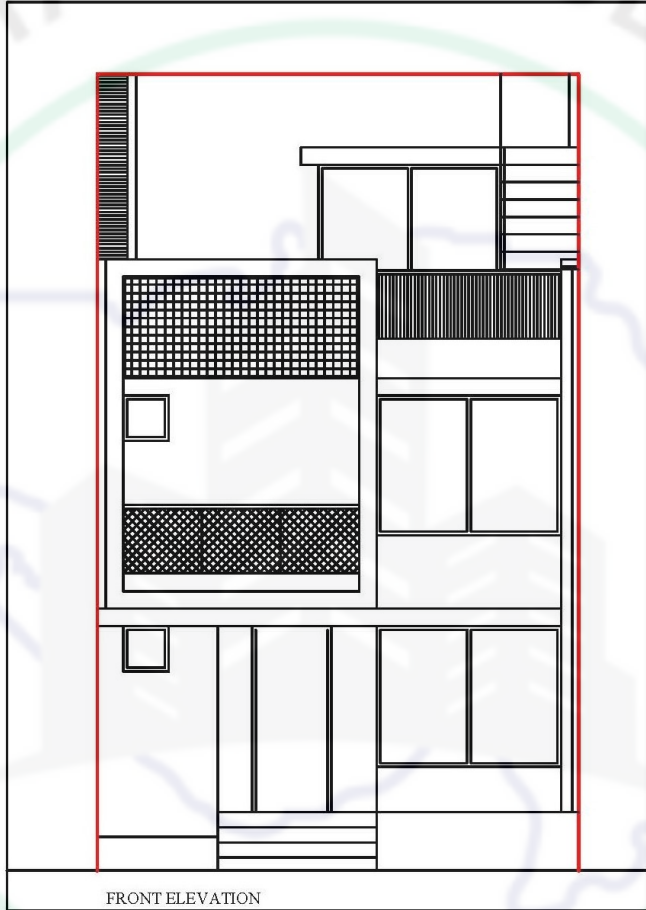


ELEVATION


Bungalow No. 03, 05 & 07

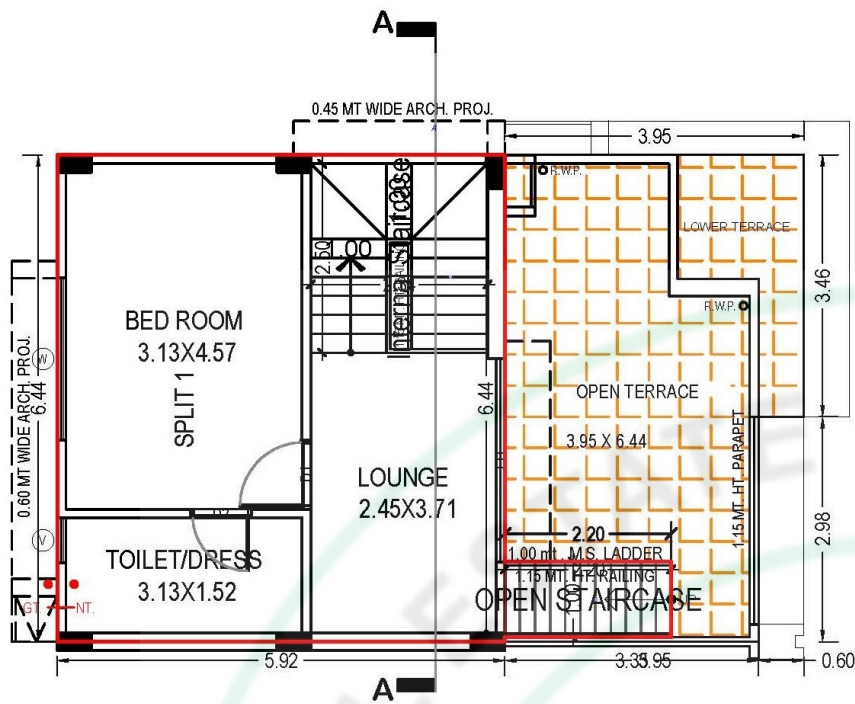


SECOND FLOOR PLAN
(Proposed)
(SCALE 1:100)

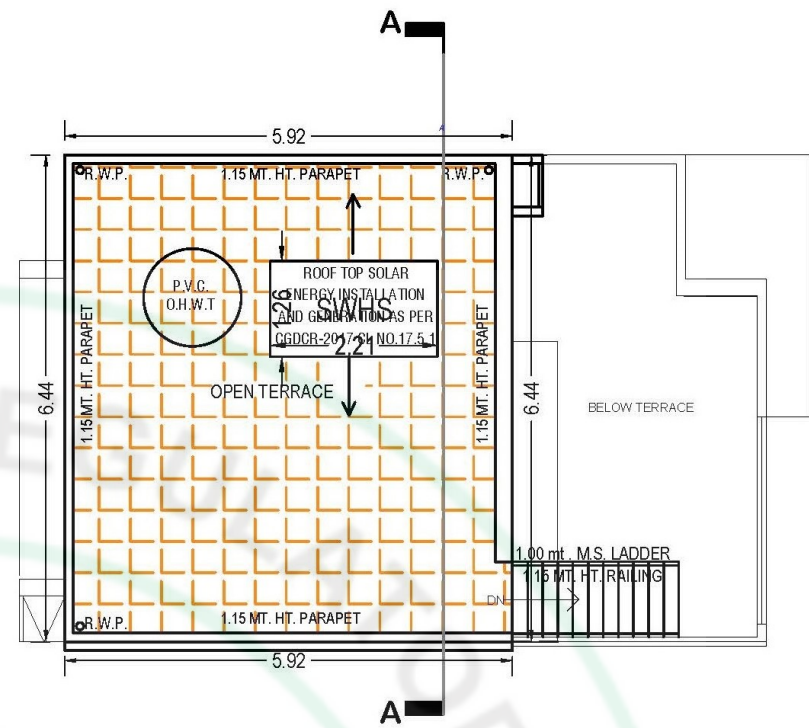

TERRACE FLOOR PLAN
(SCALE 1:100)

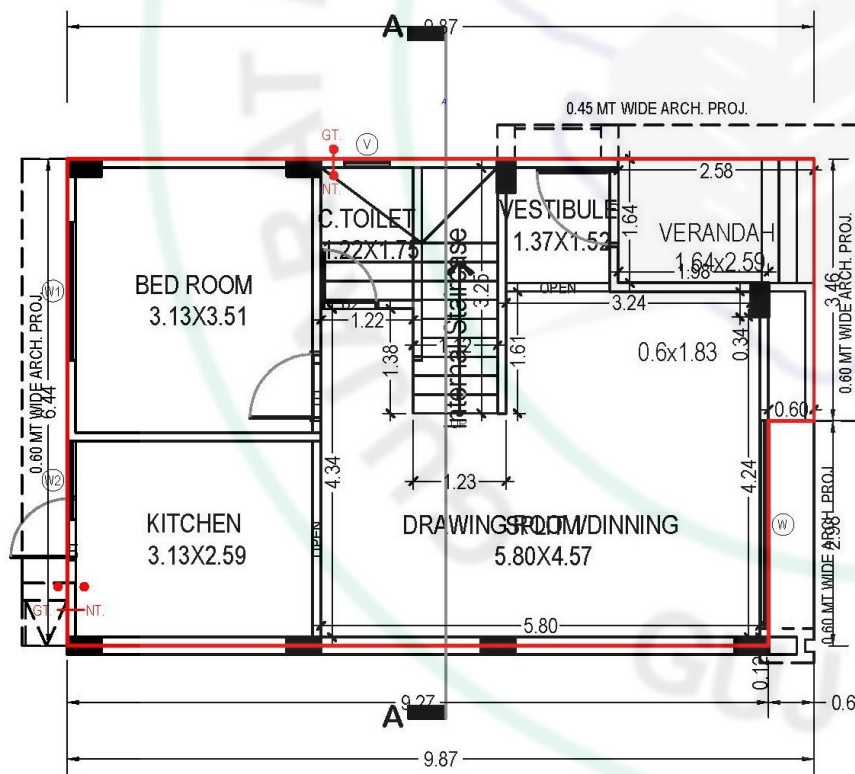


GROUND FLOOR PLAN
(Proposed)
(SCALE 1:100)

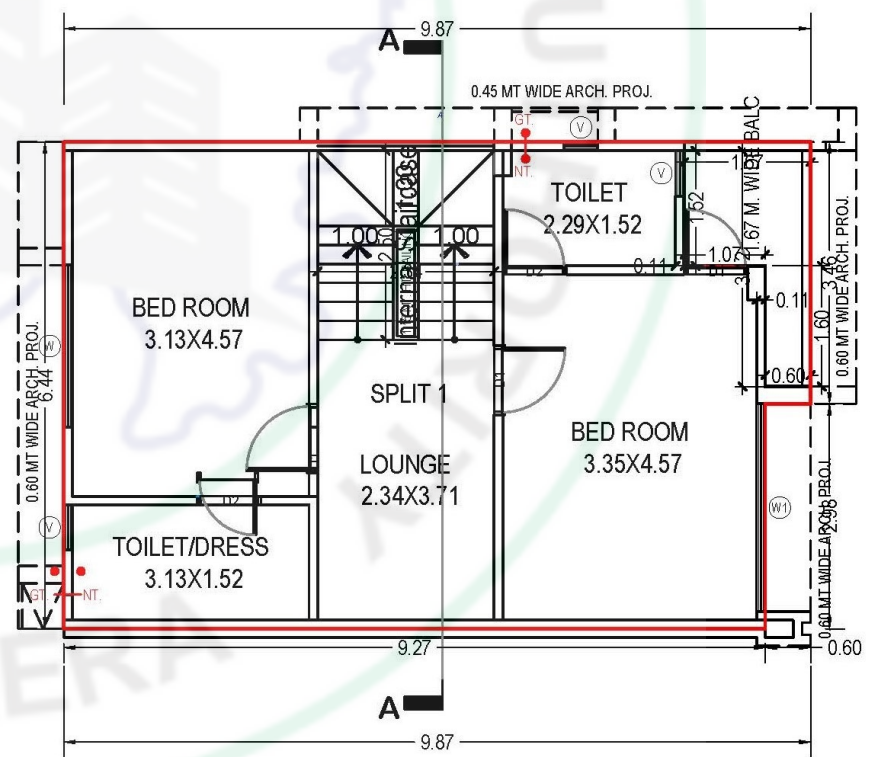





FIRST FLOOR PLAN
(Proposed)
(SCALE 1:100)


Bungalow No. 08

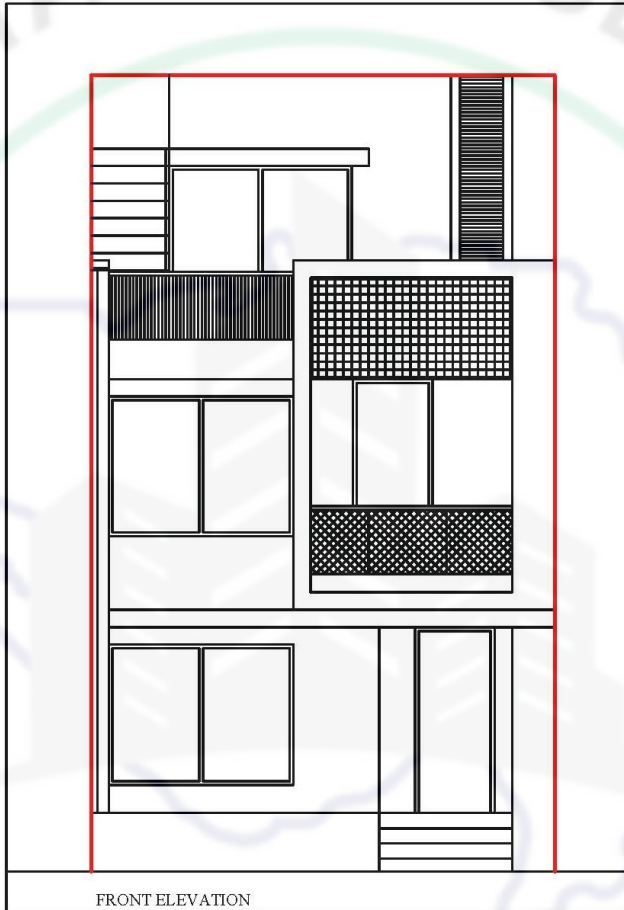

ELEVATION

Bungalow No. 08

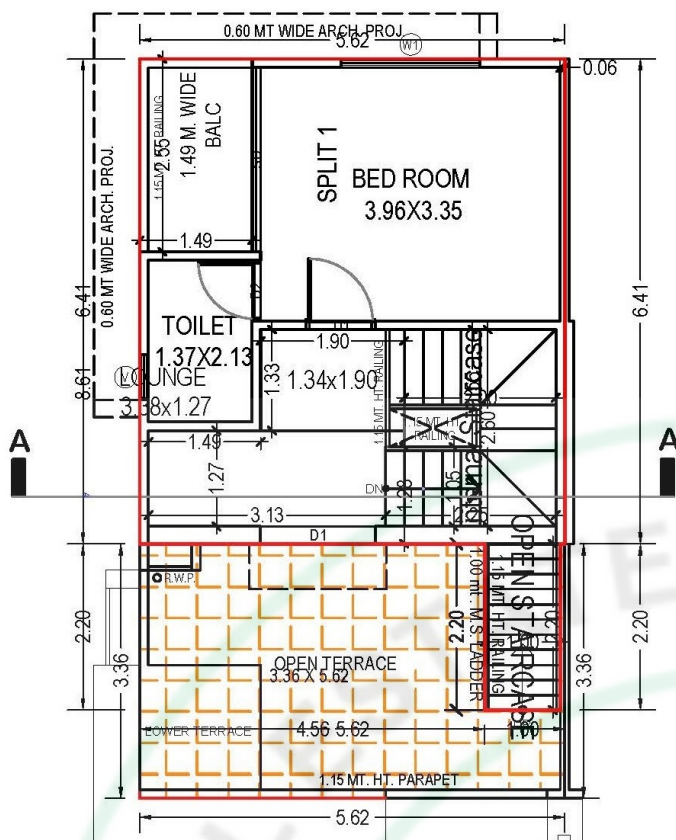
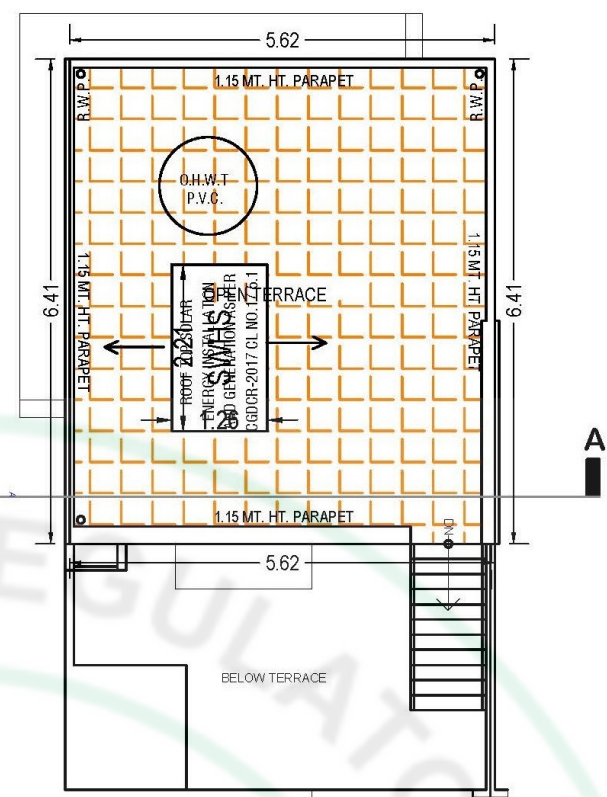
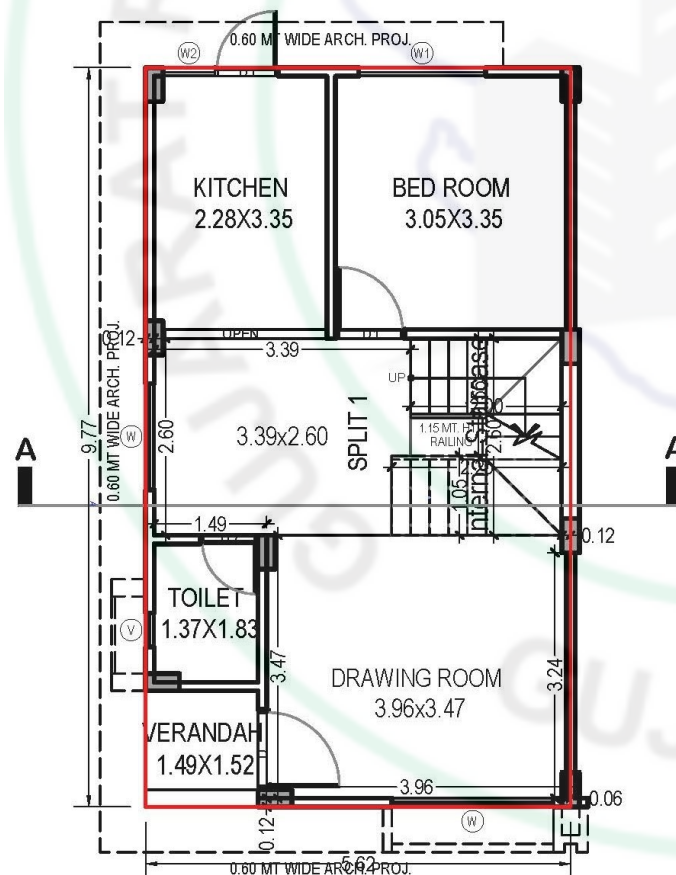
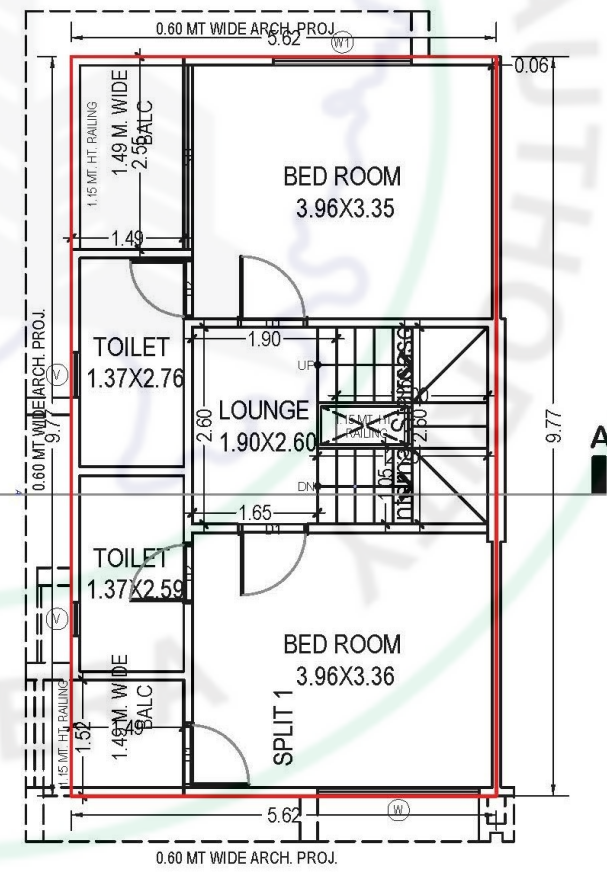


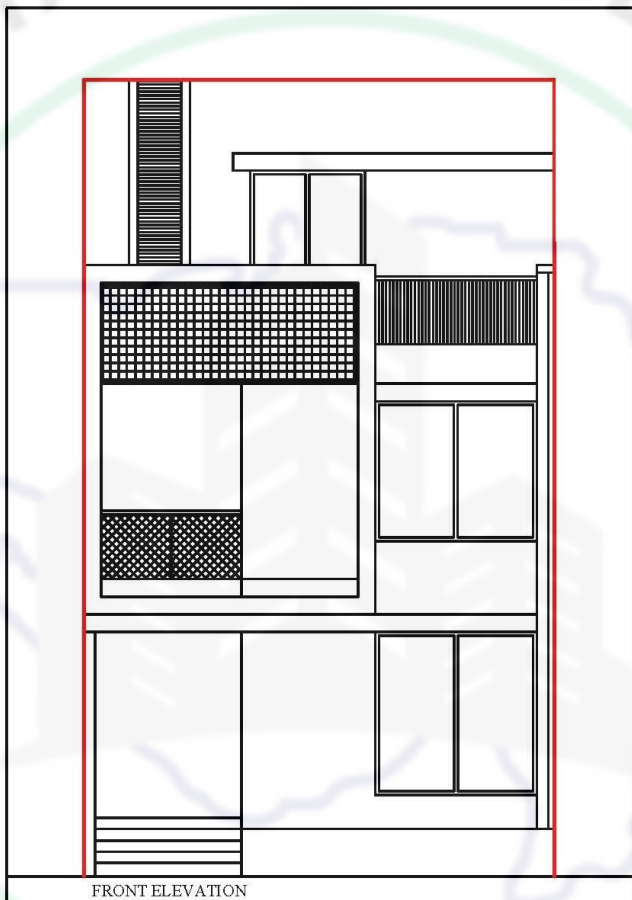


ELEVATION

Bungalow No. 09 & 19


12/26

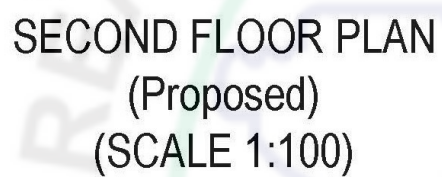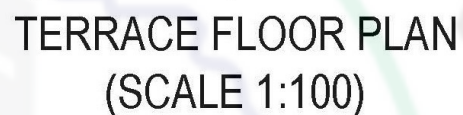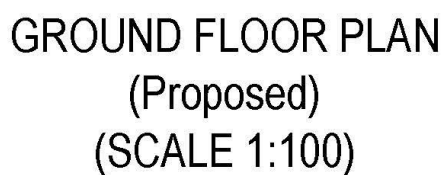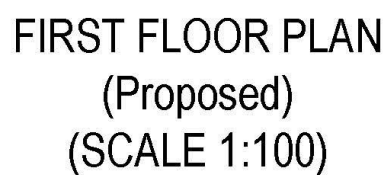

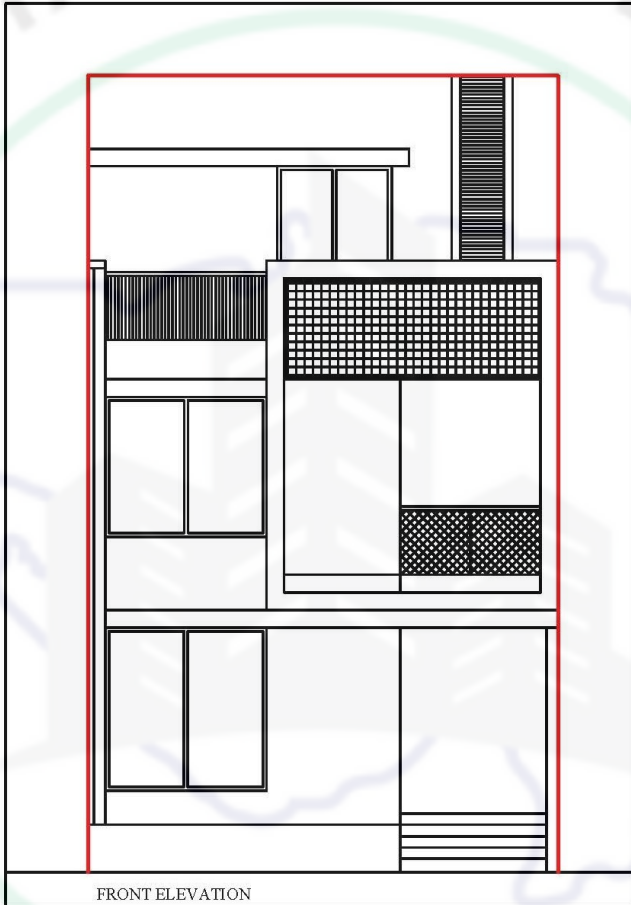


ELEVATION


Bungalow No. 10 & 20

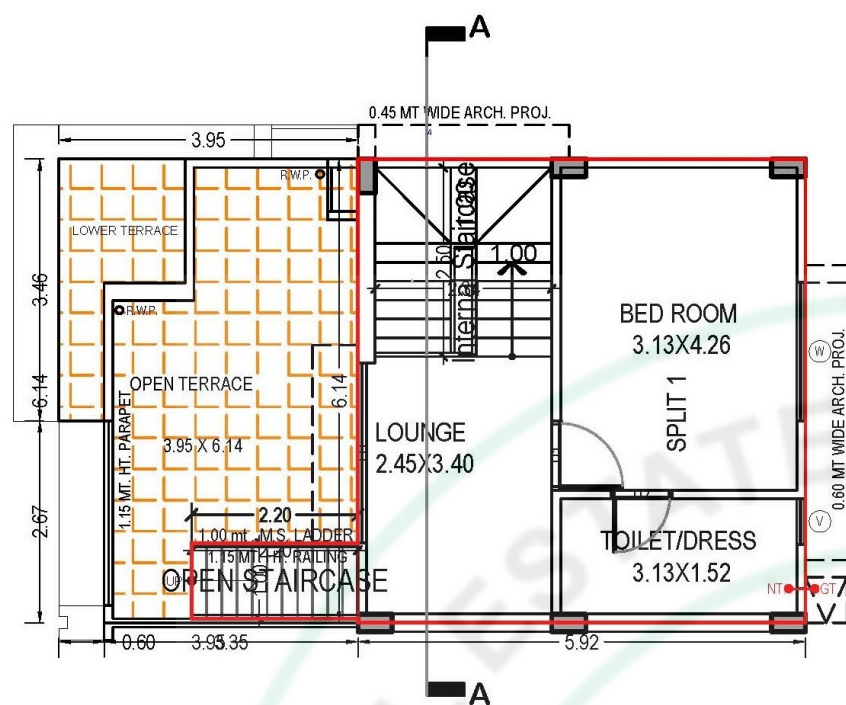


SECOND FLOOR PLAN
(Proposed)
(SCALE 1:100)

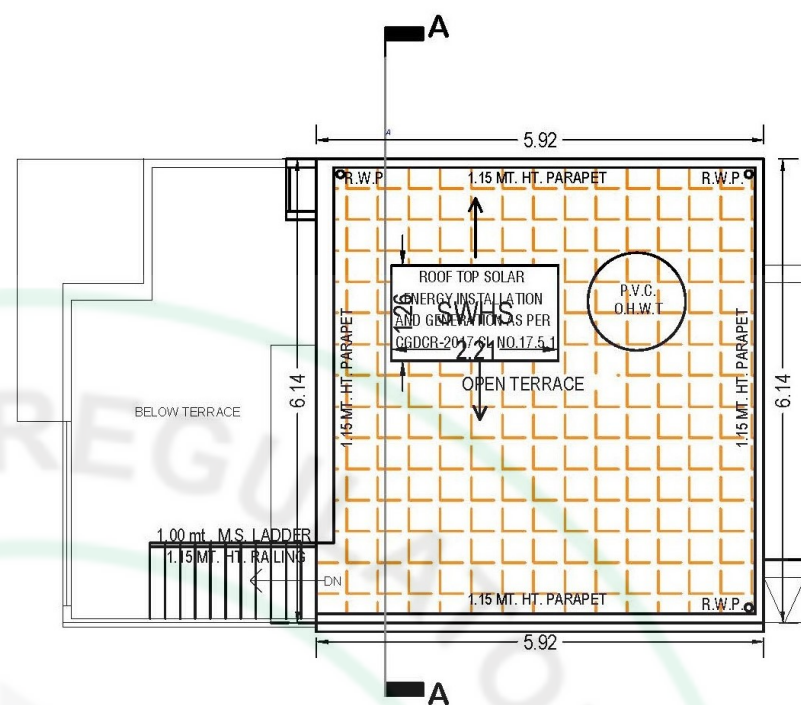

TERRACE FLOOR PLAN
(SCALE 1:100)

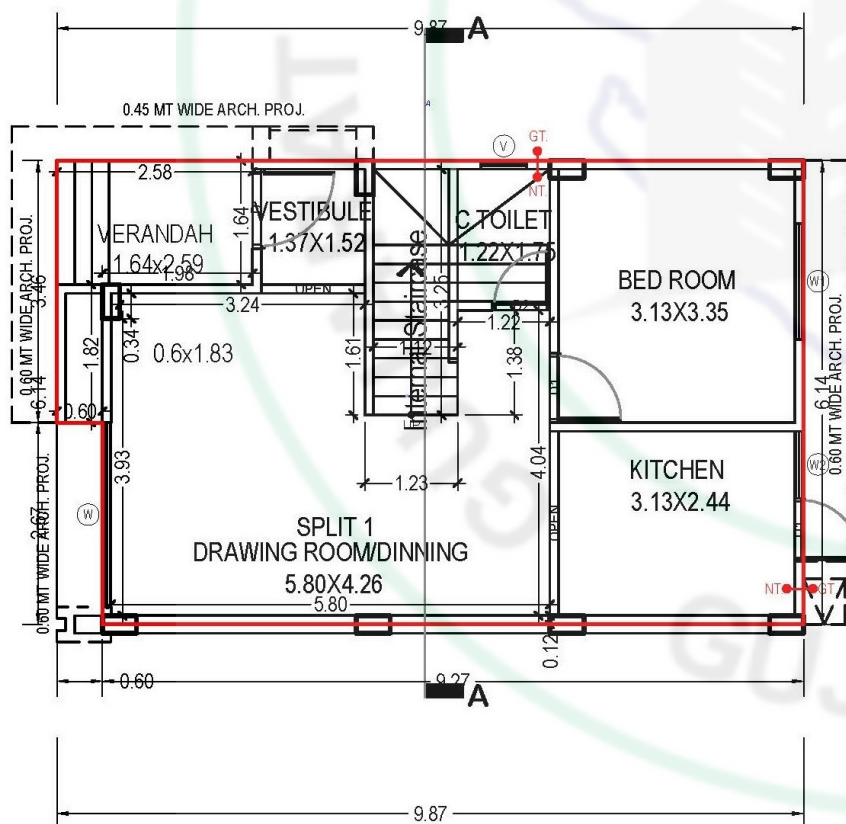


GROUND FLOOR PLAN
(Proposed)
(SCALE 1:100)

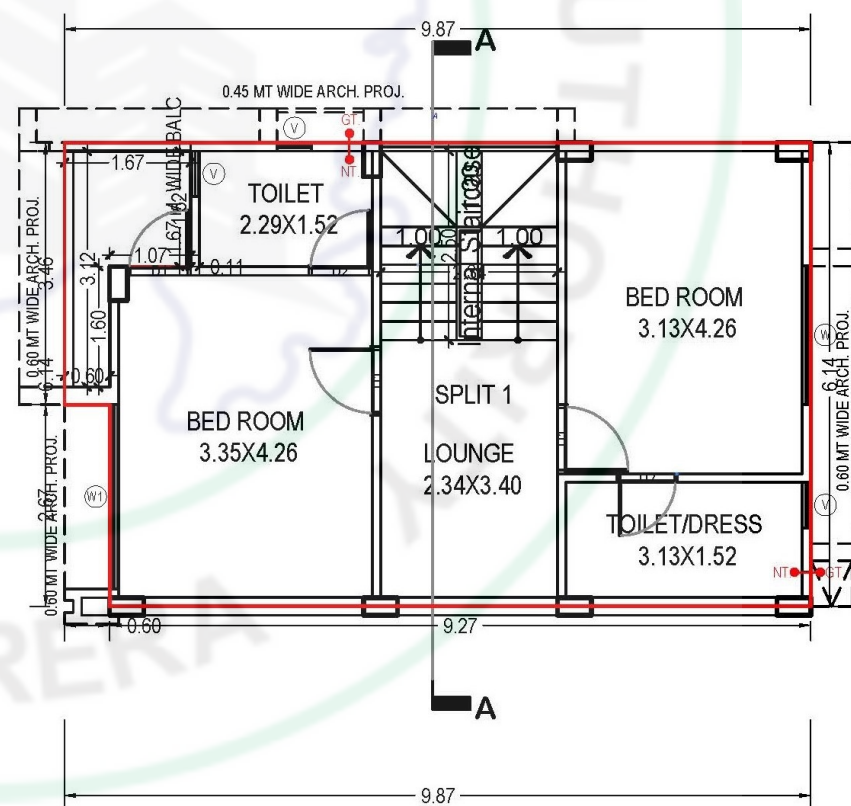





FIRST FLOOR PLAN
(Proposed)
(SCALE 1:100)

Bungalow No. 11

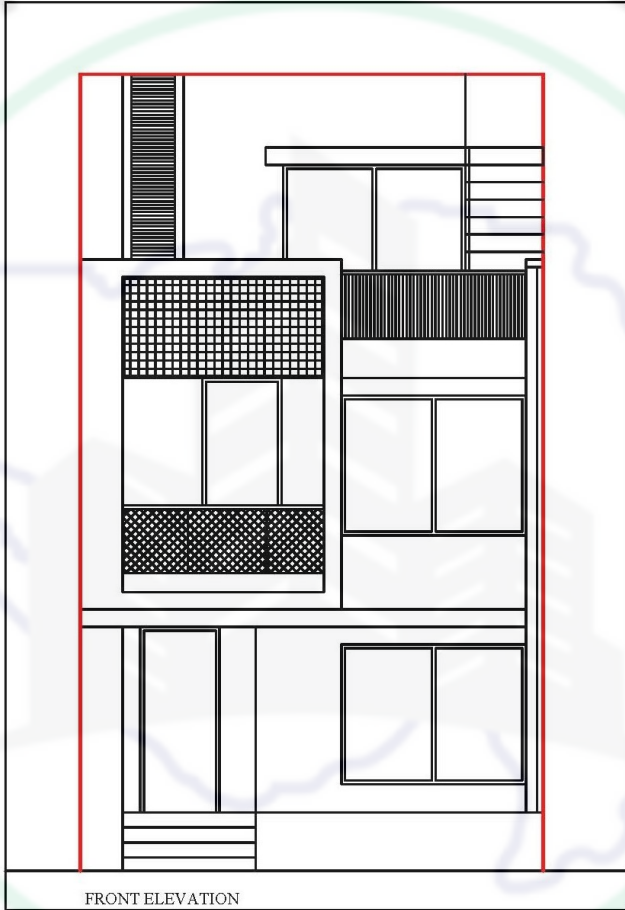


ELEVATION

Bungalow No. 11

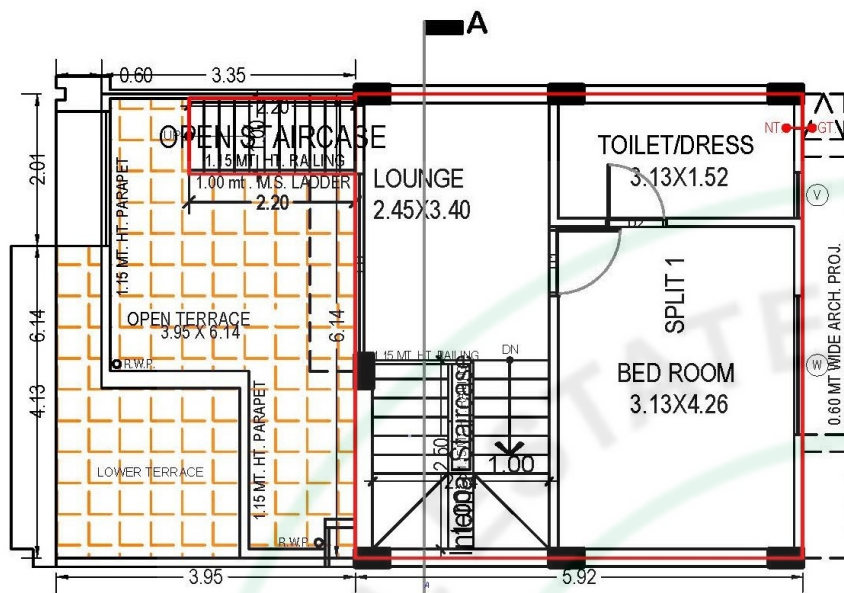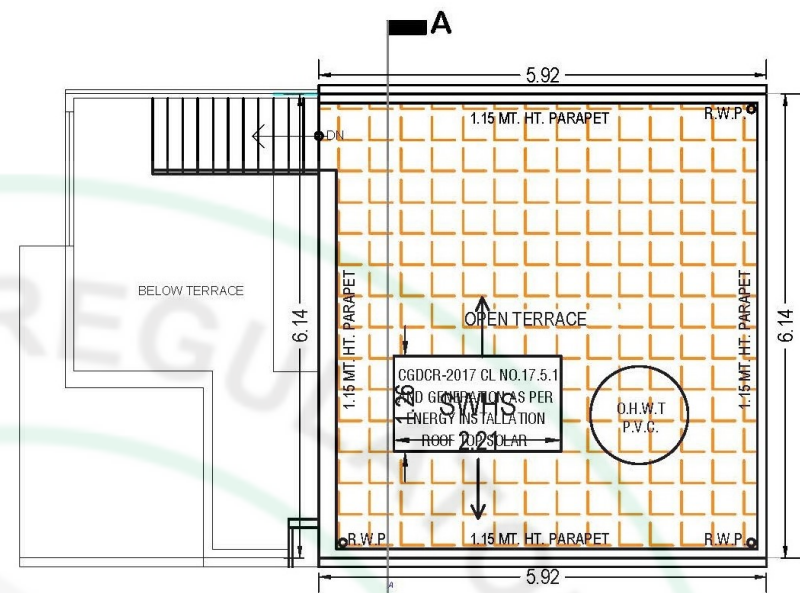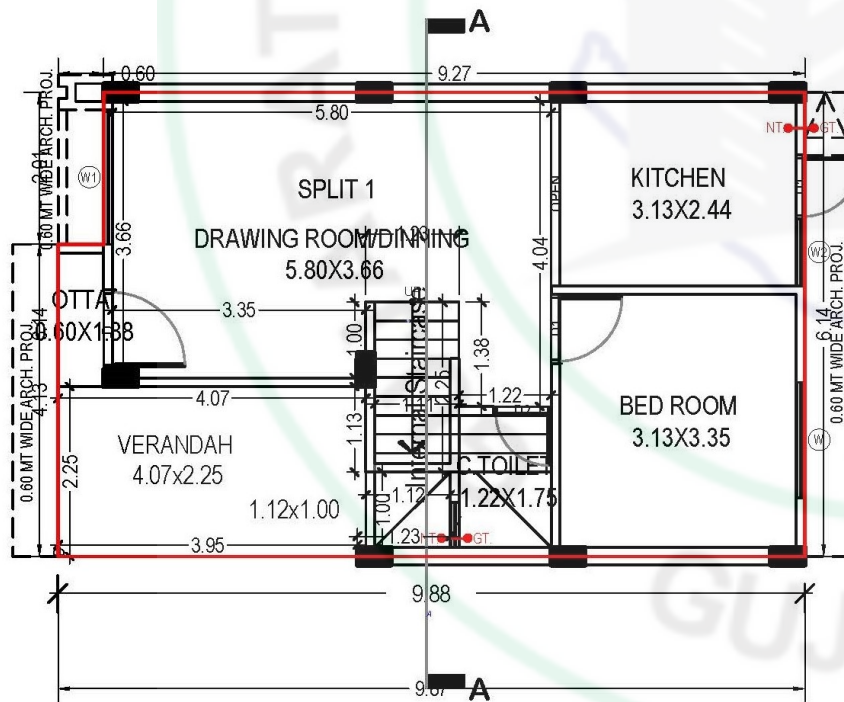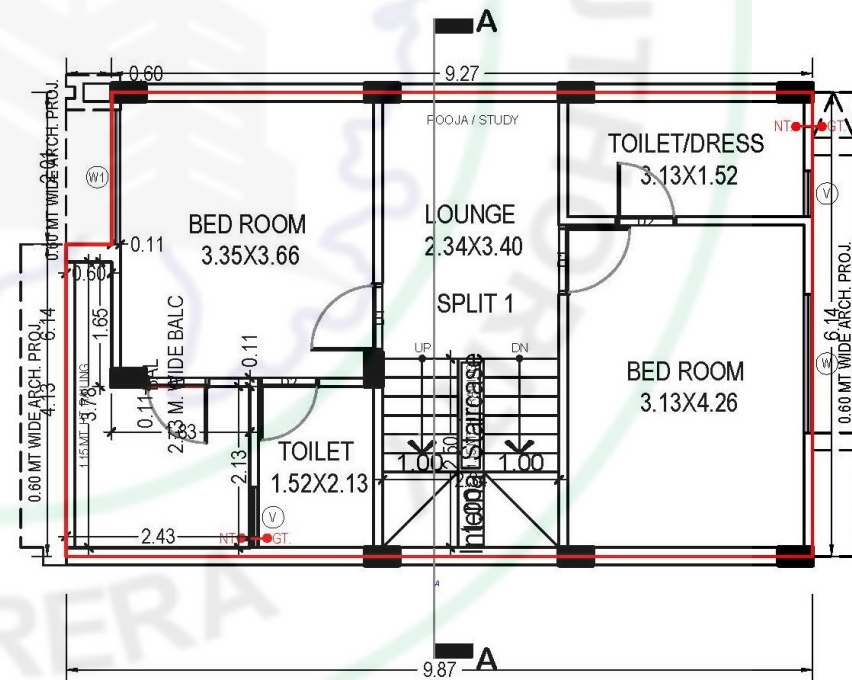


Bungalow No. 12, 14 & 16

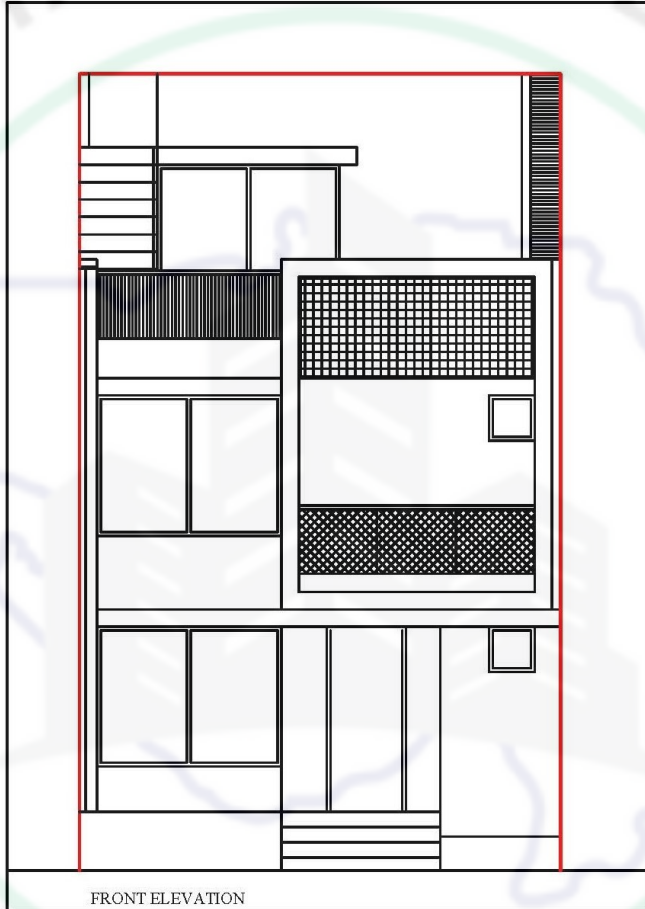


ELEVATION


Bungalow No. 12, 14 & 16

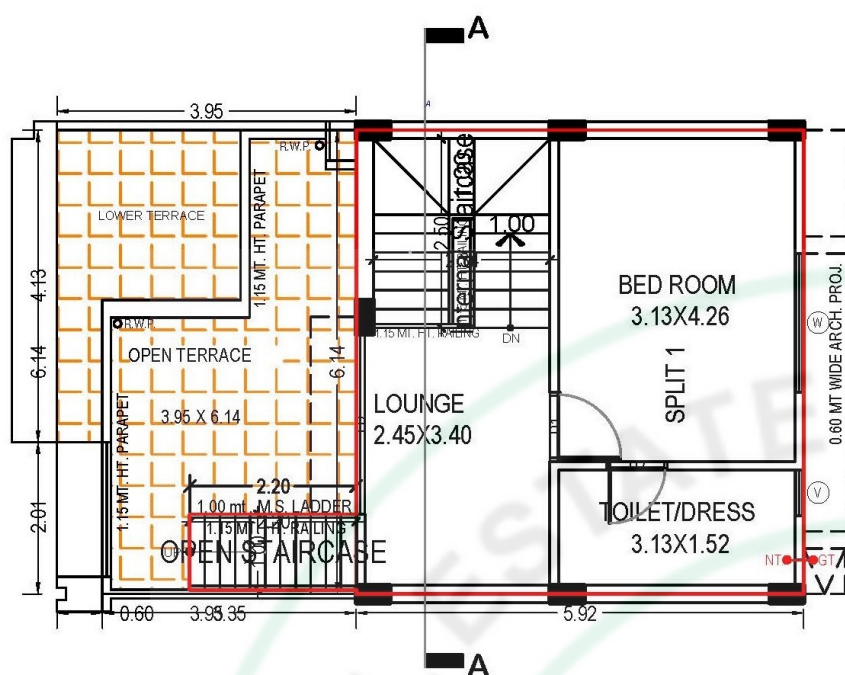


SECOND FLOOR PLAN
(Proposed)
(SCALE 1:100)

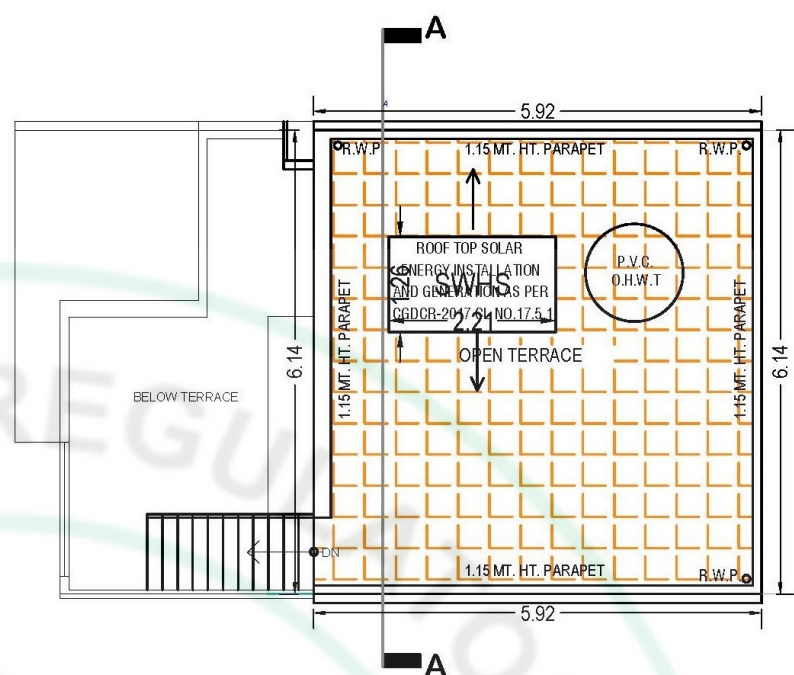

TERRACE FLOOR PLAN
(SCALE 1:100)

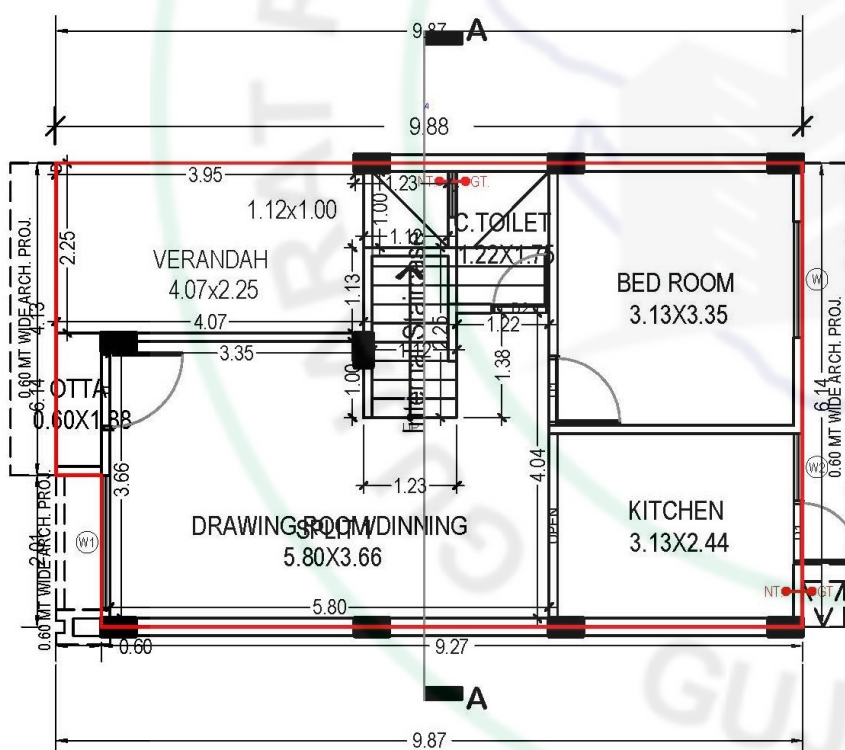


GROUND FLOOR PLAN
(Proposed)
(SCALE 1:100)

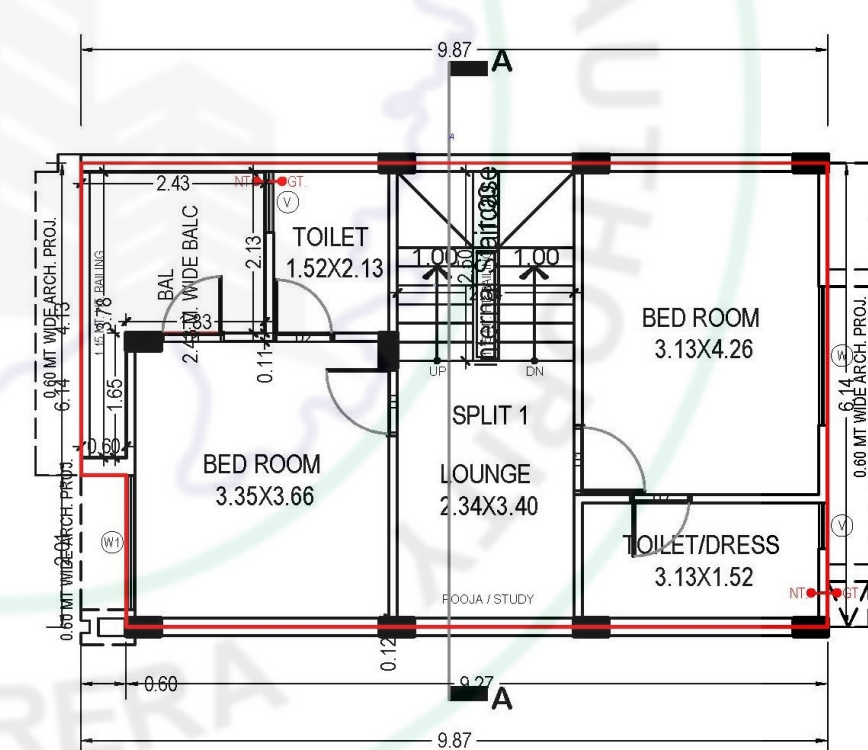

FIRST FLOOR PLAN
(Proposed)
(SCALE 1:100)





Bungalow No. 13, 15 & 17

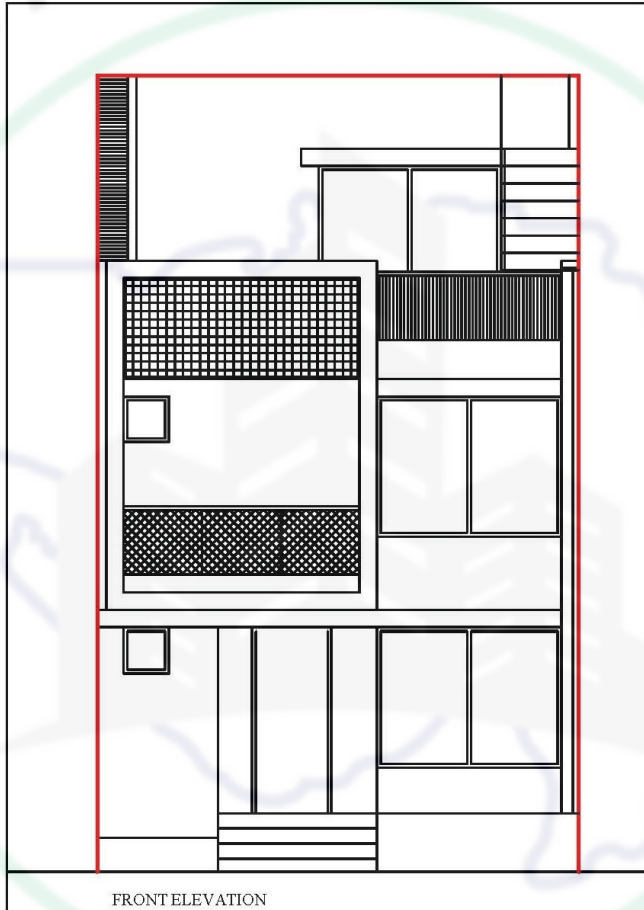


FRONT ELEVATION

ELEVATION

Bungalow No. 13, 15 & 17

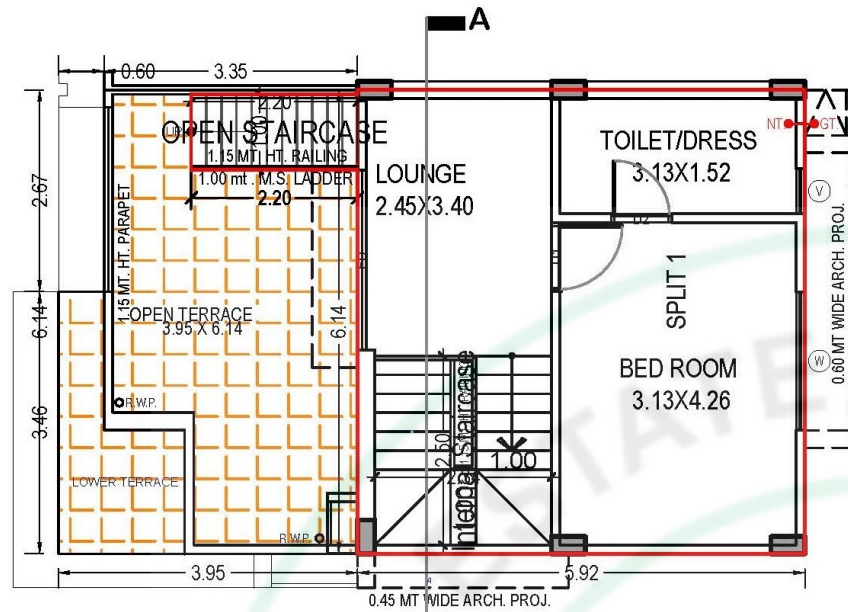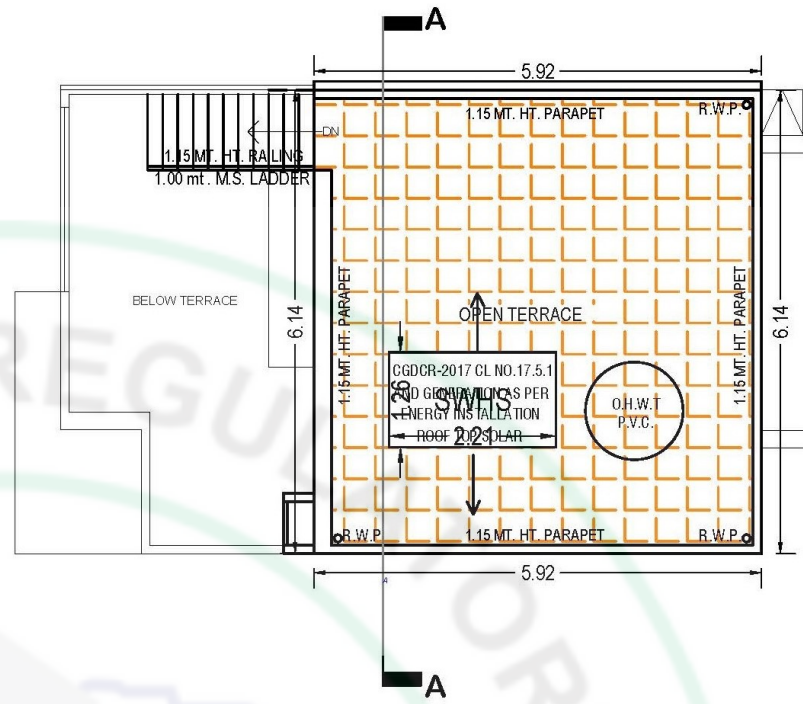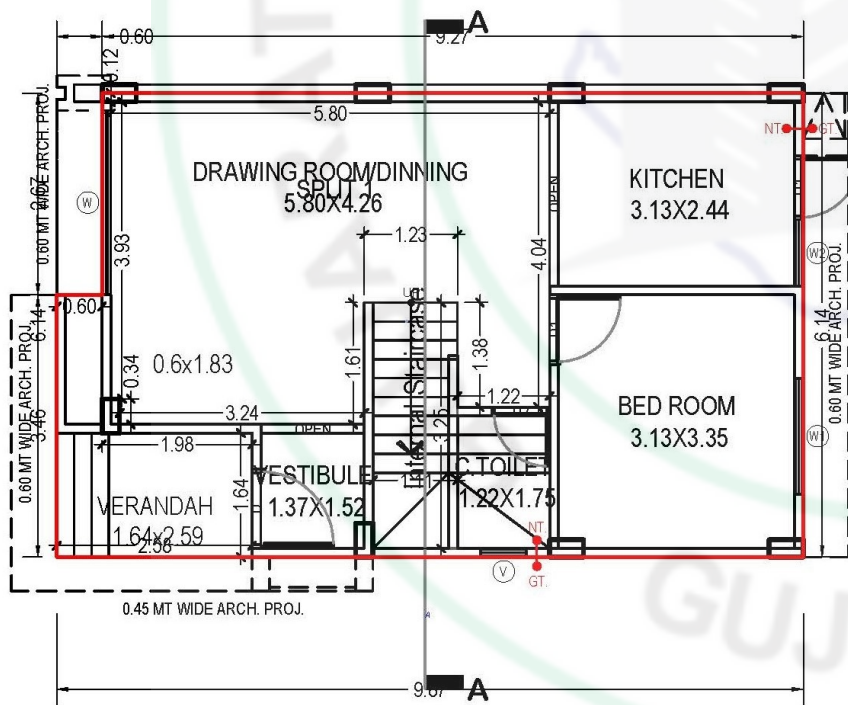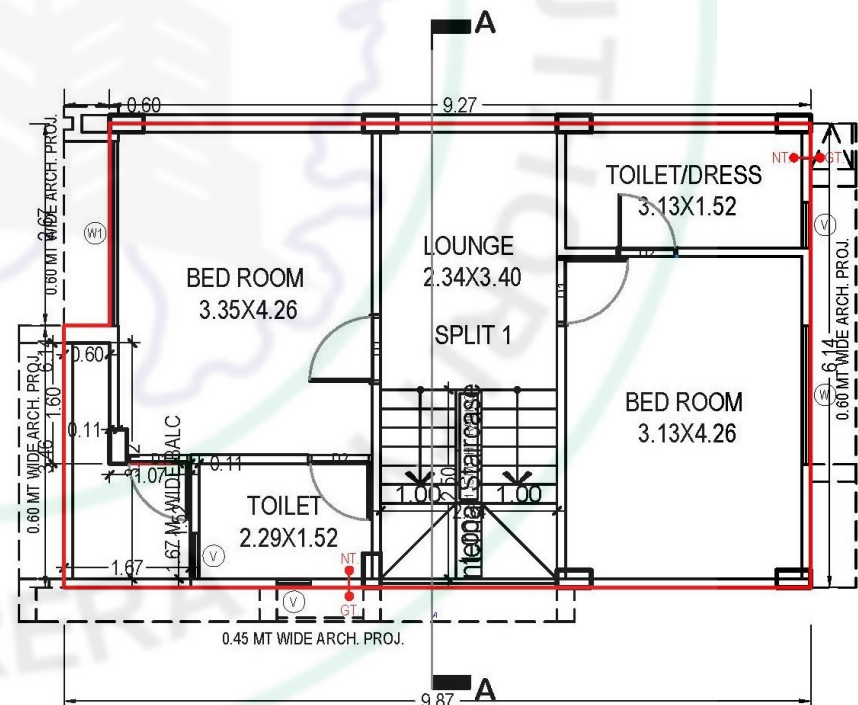


Bungalow No. 18

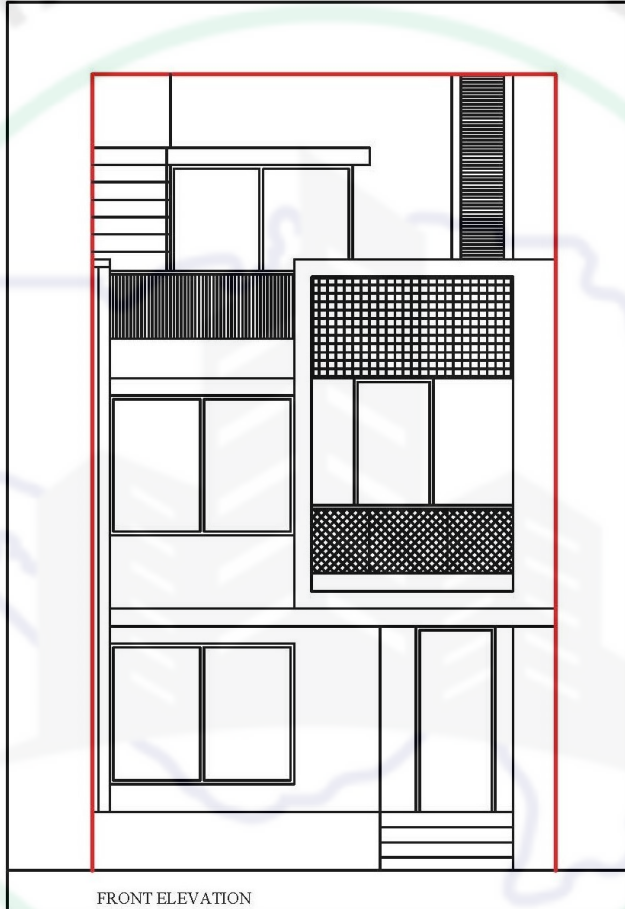


ELEVATION

Bungalow No. 18

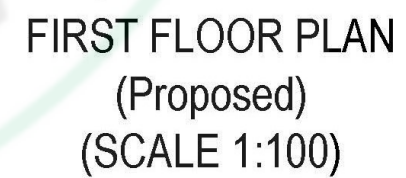

23/26

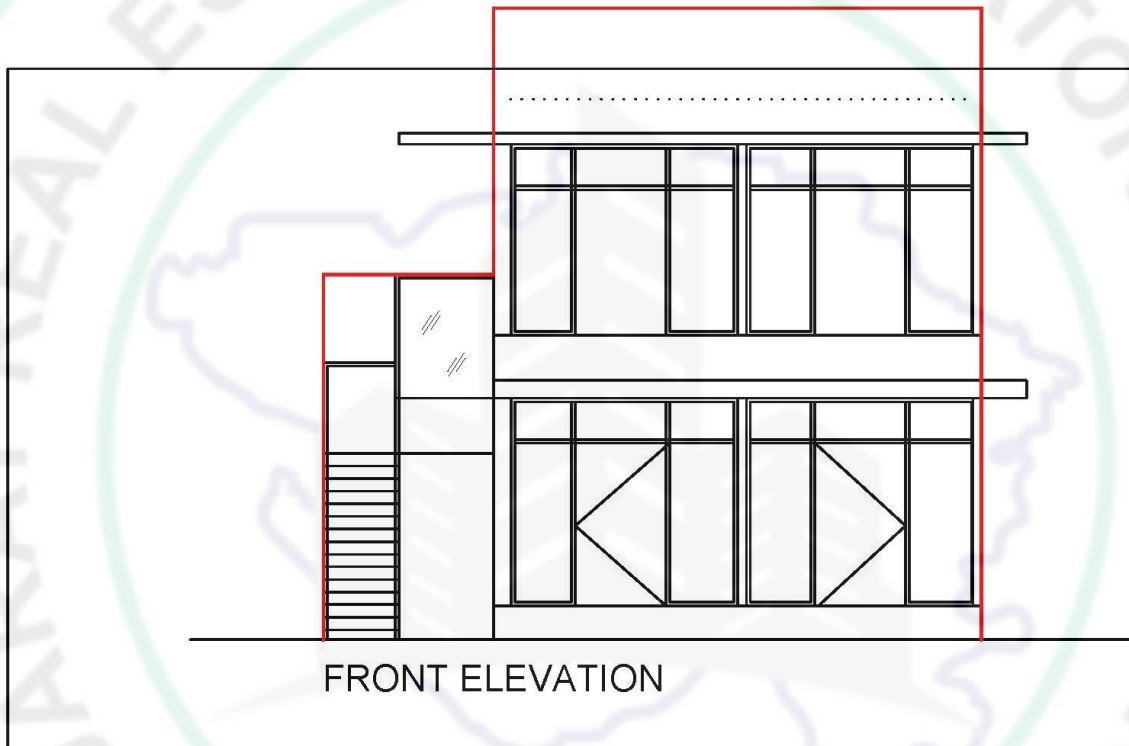

FRONT ELEVATION

ELEVATION

Club House

SPECIFICATIONS

Structure

- RCC framework with brick masonry wall

Wall Finish

- Internal plaster with white wash
- External sand faced plaster with paint

Flooring

- Vitrified tiles flooring

Doors

- Decorative wooden main door with wooden frame and other doors are flushed doors

Windows

- Fully glazed windows with aluminium section with marble sill

Kitchen

- Granite platform

Toilet

- Colored glazed tiles dedo in all toilets upto lintel level

Electrification

- Concealed copper wiring

LOCATION



Structure Engineer
Praful Shrimali

Architect
Suresh Suthar