DEVELOPER

Gokulam Realtors

Architect

AGA

Akash Gajjar
90990 34875

Structural Engineer

S&S
SHAH & SANGHVI ASSOCIATES

Mep Consultant

TORQUE ELECTRICAL

Jignesh Patel

Site Address

Contact :

Gokulam Imperia

Luxury Villas


Surrender To Arresting
Hues Of Nature


LAYOUT PLAN




Gokulam
Imperia
Luxury Villas –




YOUR HOMES ARE
WHERE YOUR HEARTS ARE...

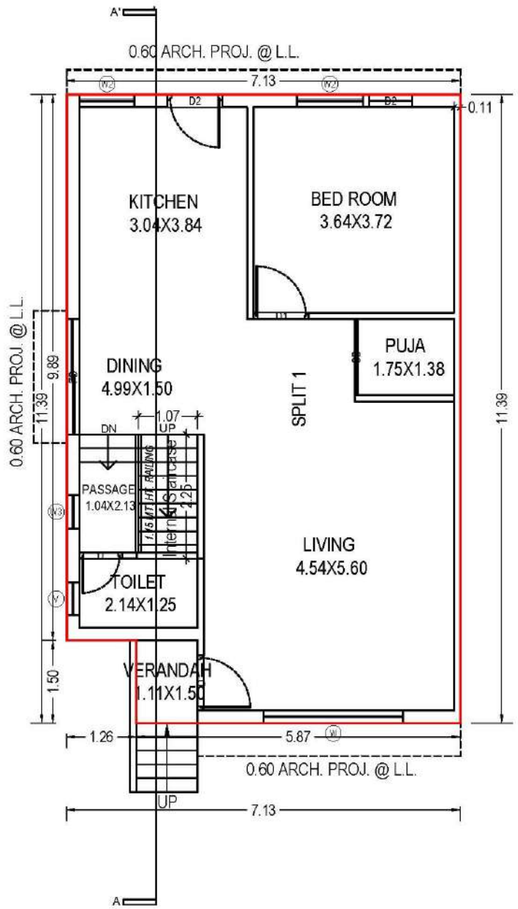


GROUND FLOOR PLAN
(Proposed)
(SCALE 1:100)

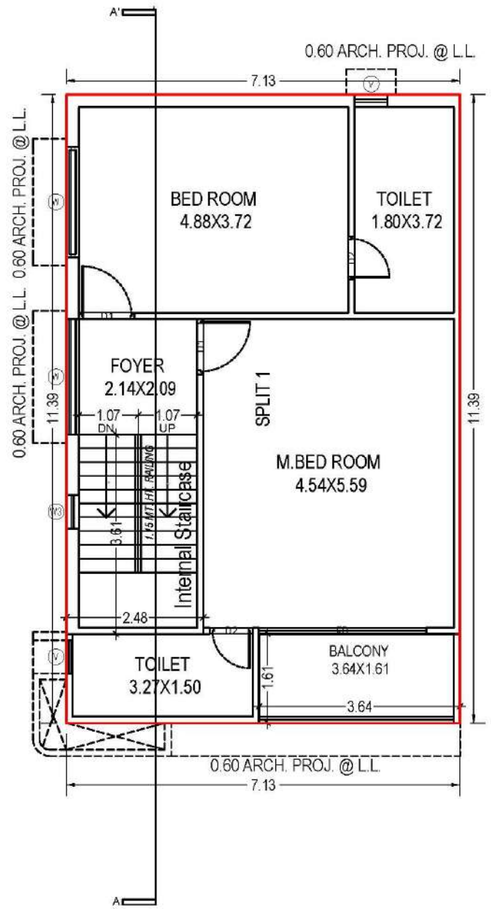

FIRST FLOOR PLAN
(Proposed)
(SCALE 1:100)

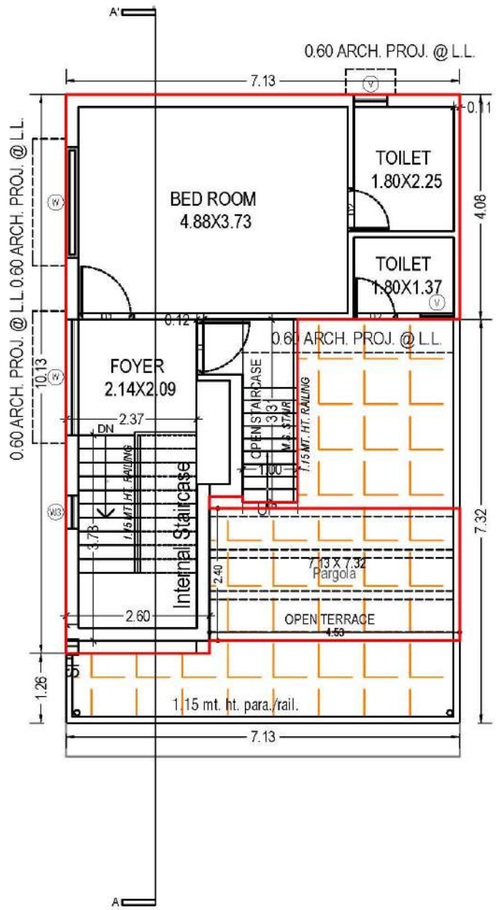


SECOND FLOOR PLAN
(Proposed)
(SCALE 1:100)

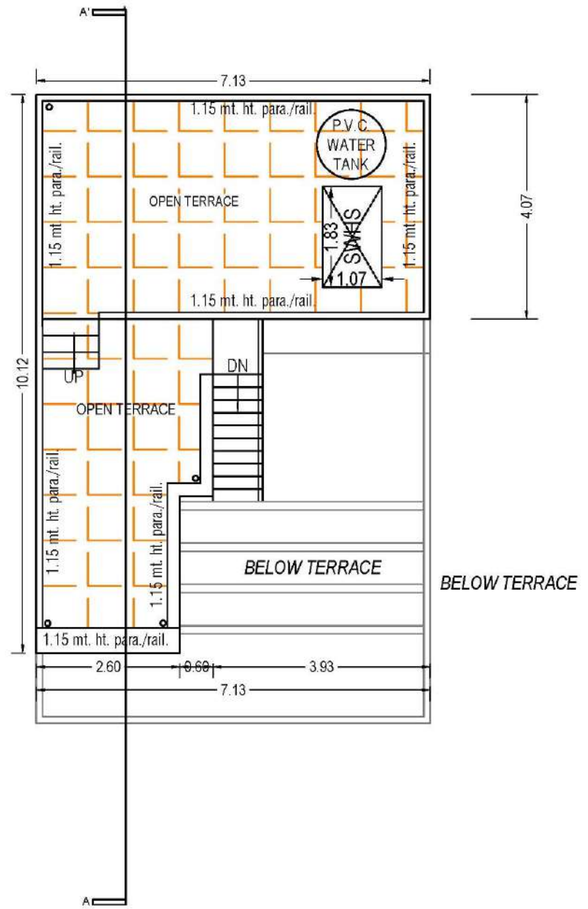


BELOW TERRACE

TERRACE FLOOR PLAN
(SCALE 1:100)


UNIT NO. A 1 3 5 7 31 33 35

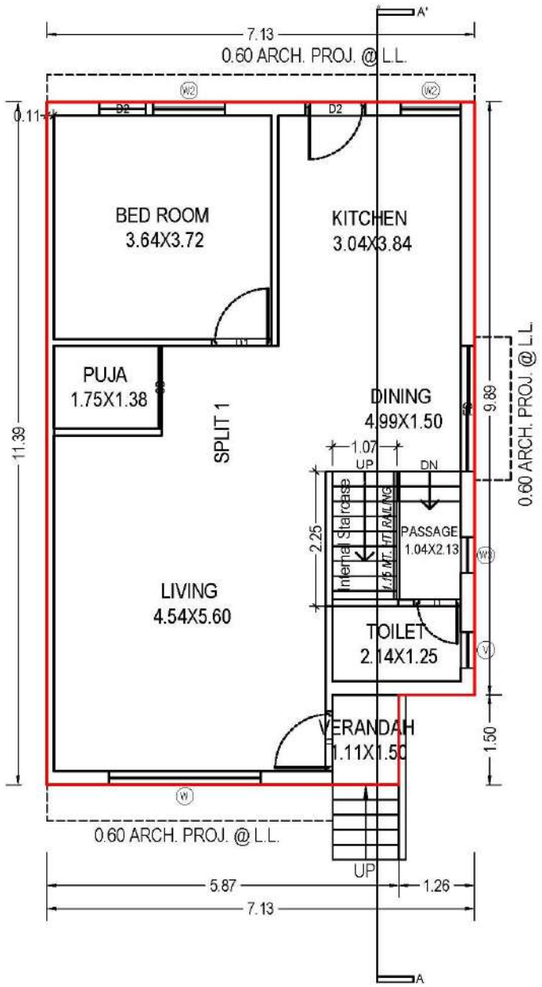


GROUND FLOOR PLAN
(Proposed)
(SCALE 1:100)

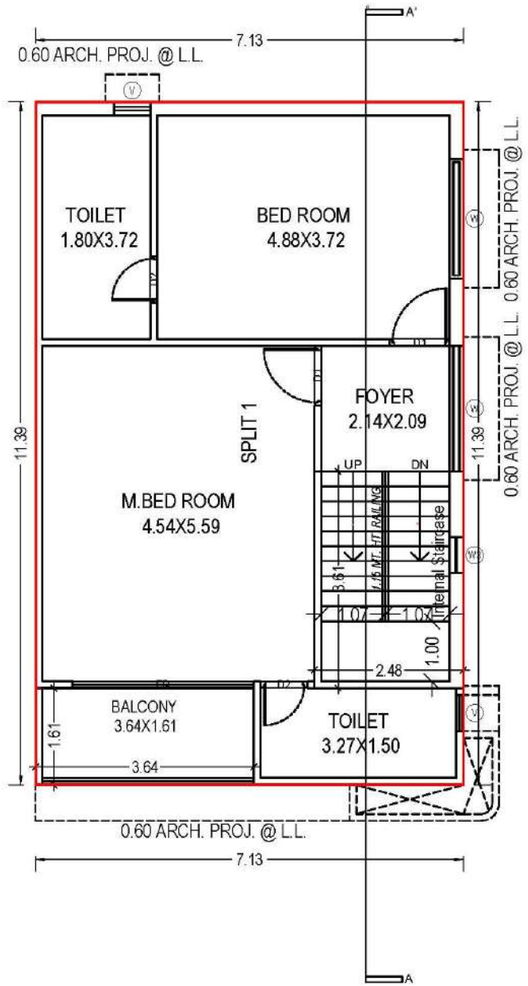

FIRST FLOOR PLAN
(Proposed)
(SCALE 1:100)

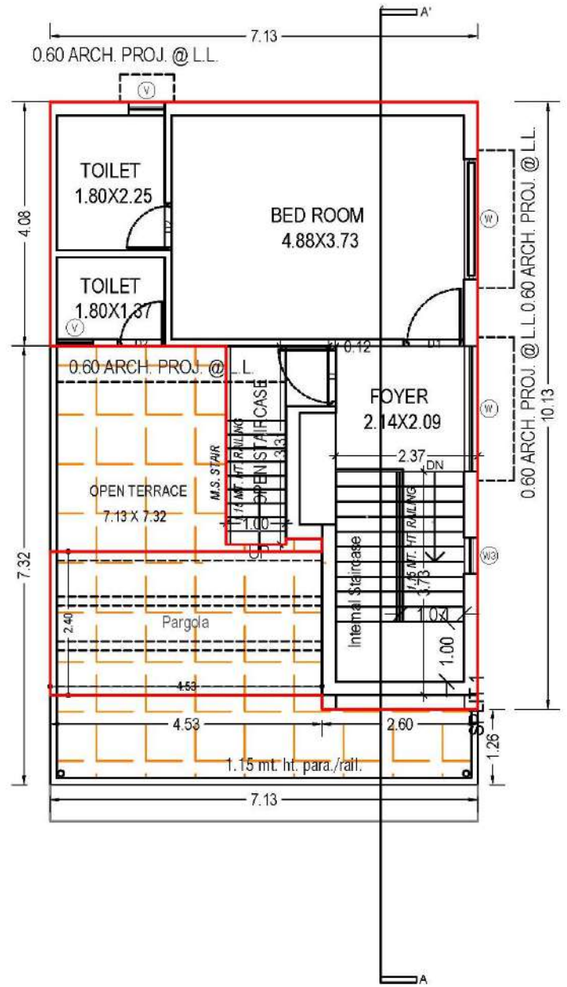


SECOND FLOOR PLAN
(Proposed)
(SCALE 1:100)

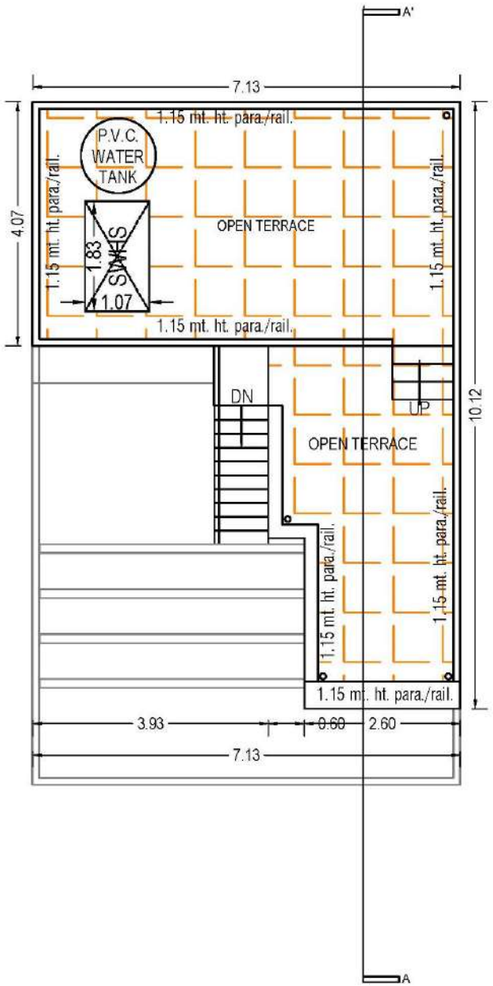


TERRACE FLOOR PLAN
(SCALE 1:100)


UNIT NO. A 2 4 6 8 30 32 34

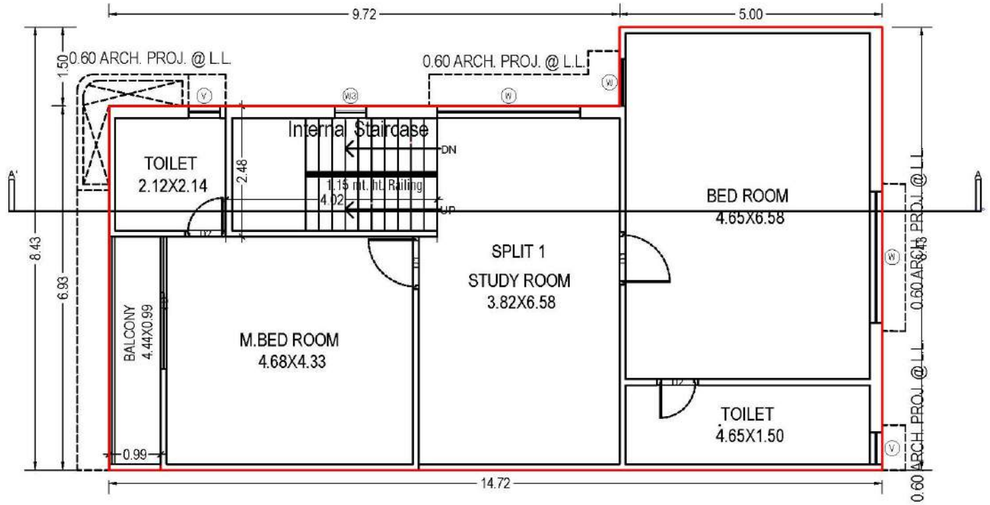


FIRST FLOOR PLAN
(Proposed)
(SCALE 1:100)

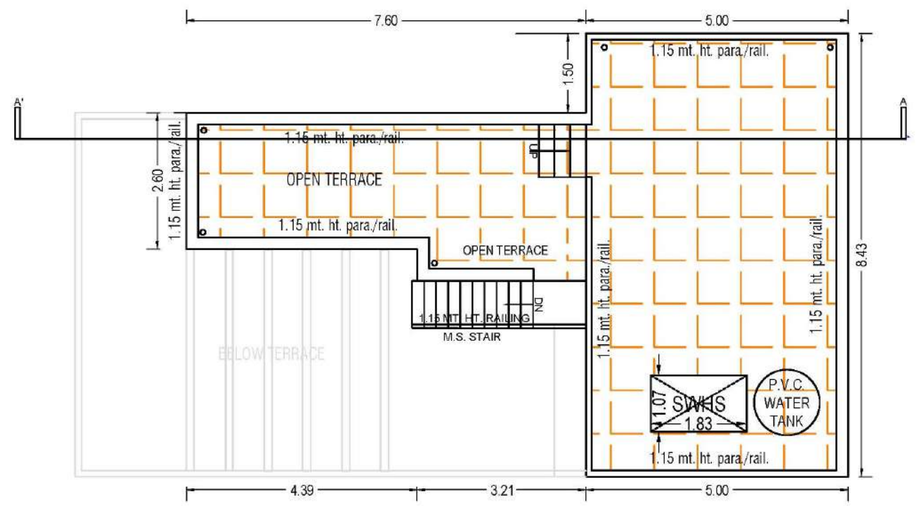

TERRACE FLOOR PLAN
(SCALE 1:100)

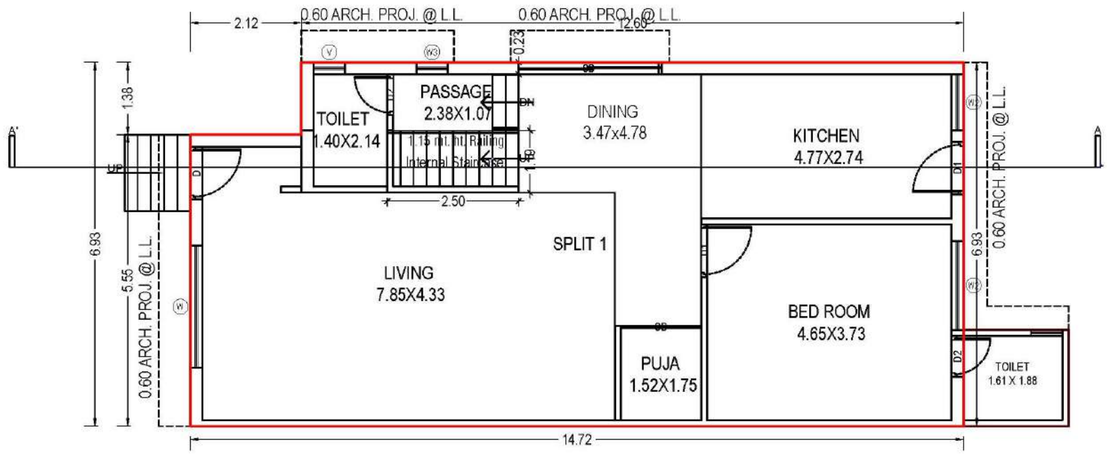


GROUND FLOOR PLAN
(Proposed)
(SCALE 1:100)

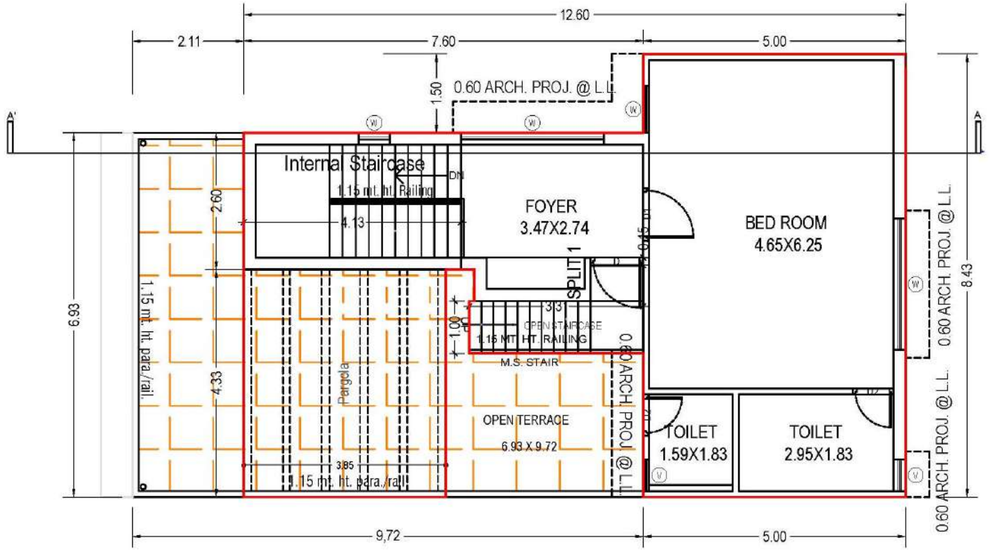


SECOND FLOOR PLAN
(Proposed)
(SCALE 1:100)

UNIT NO. B 9 11 13

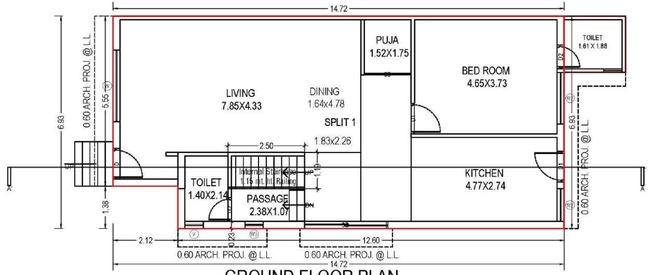


GROUND FLOOR PLAN
(Proposed)
(SCALE 1:100)


UNIT NO. B 10 12 14

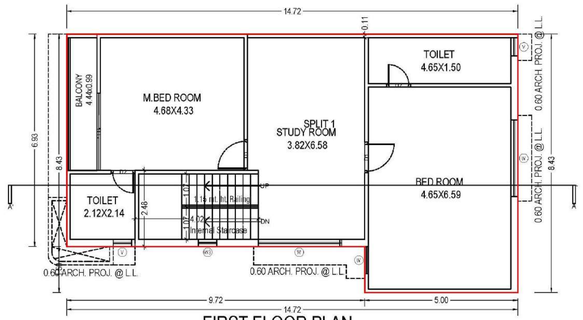


FIRST FLOOR PLAN
(Proposed)
(SCALE 1:100)

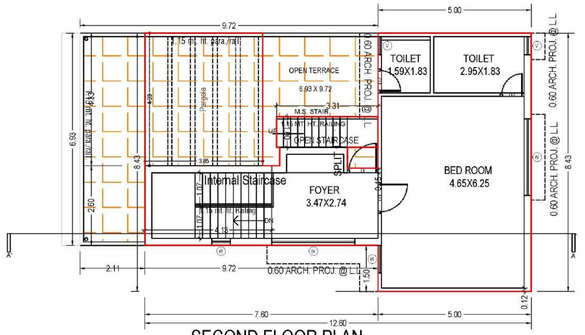


SECOND FLOOR PLAN
(Proposed)
(SCALE 1:100)

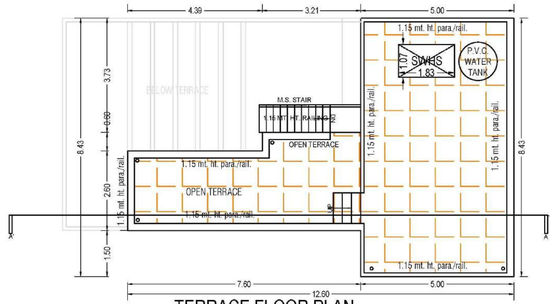


TERRACE FLOOR PLAN
(SCALE 1:100)

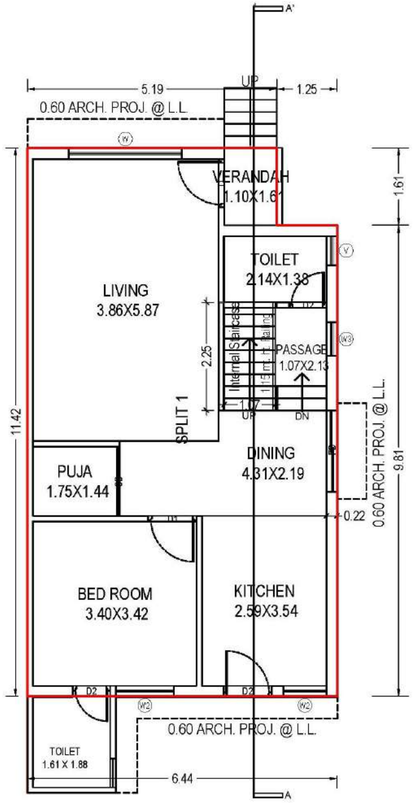


GROUND FLOOR PLAN
(Proposed)
(SCALE 1:100)

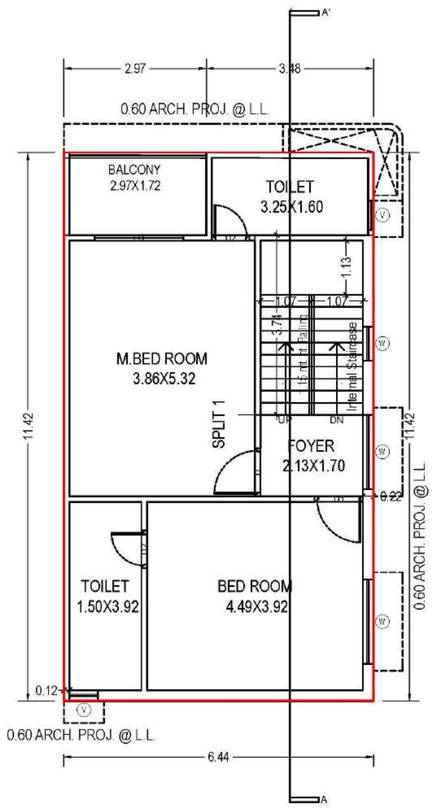

FIRST FLOOR PLAN
(Proposed)
(SCALE 1:100)

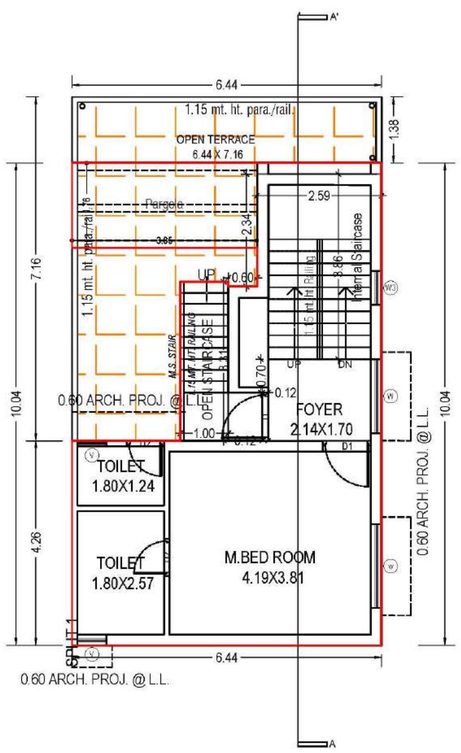


SECOND FLOOR PLAN
(Proposed)
(SCALE 1:100)

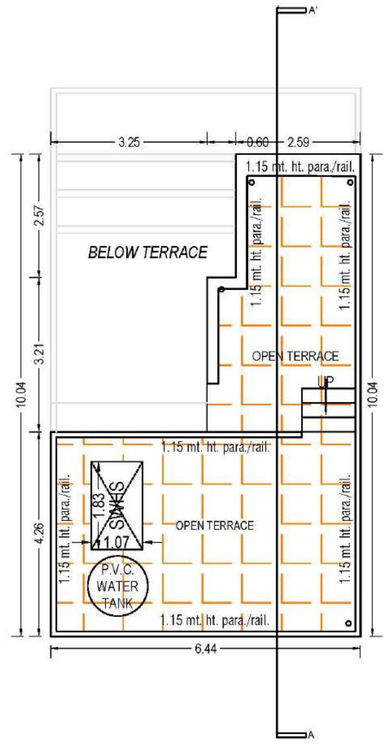


TERRACE FLOOR PLAN
(SCALE 1:100)


UNIT NO. C 15

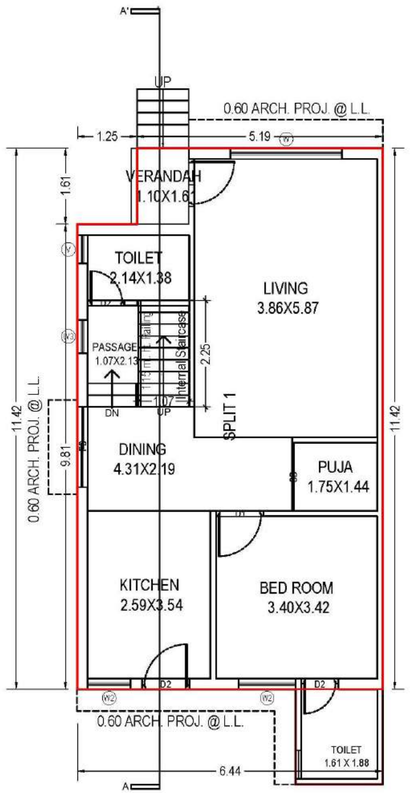


GROUND FLOOR PLAN
(Proposed)
(SCALE 1:100)

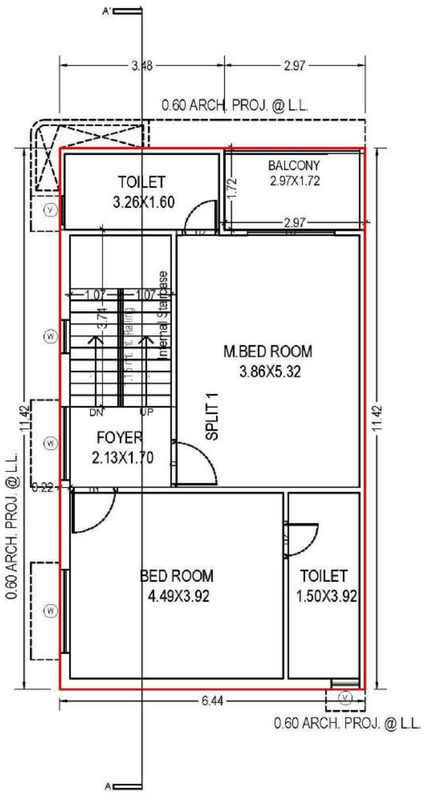

FIRST FLOOR PLAN
(Proposed)
(SCALE 1:100)

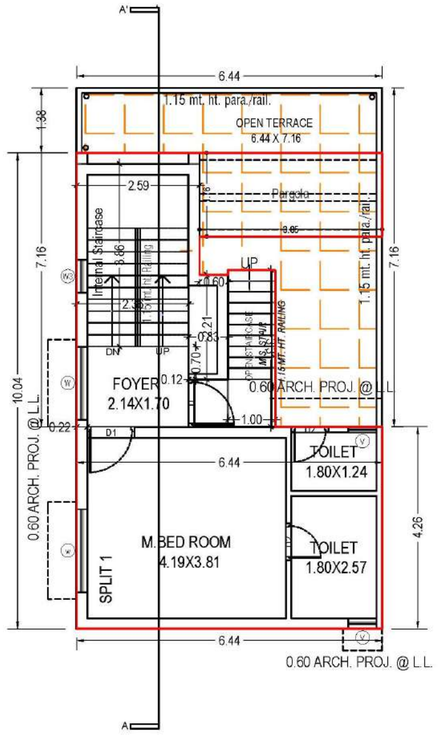


SECOND FLOOR PLAN
(Proposed)
(SCALE 1:100)

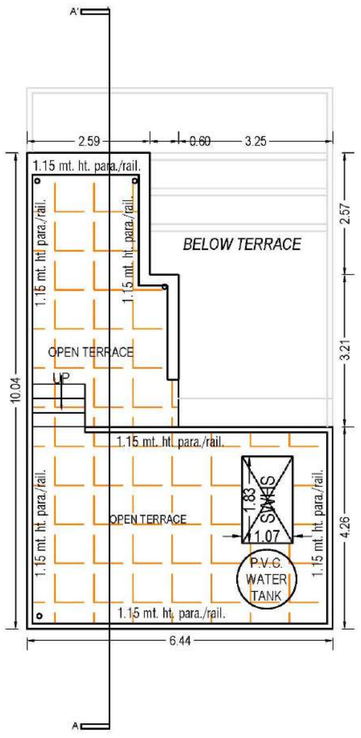


TERRACE FLOOR PLAN
(SCALE 1:100)


UNIT NO. C 20

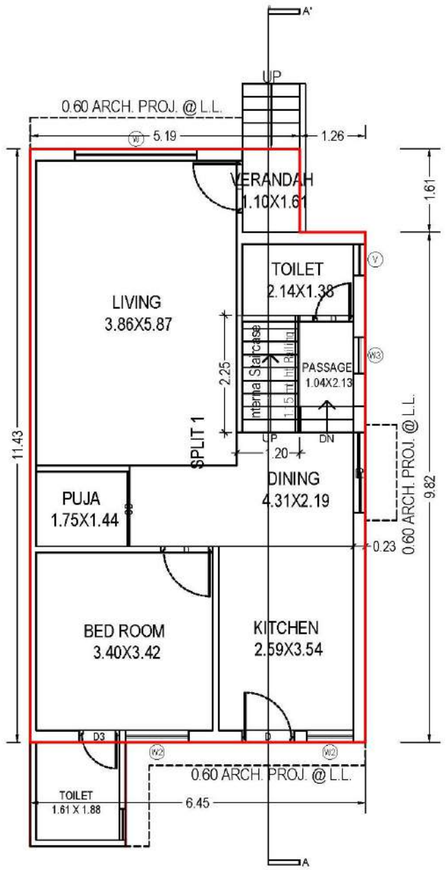


GROUND FLOOR PLAN
(Proposed)
(SCALE 1:100)

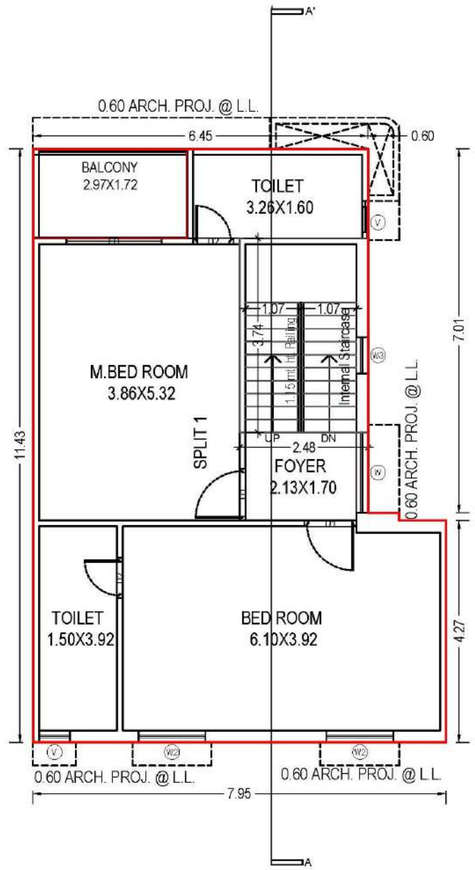

FIRST FLOOR PLAN
(Proposed)
(SCALE 1:100)

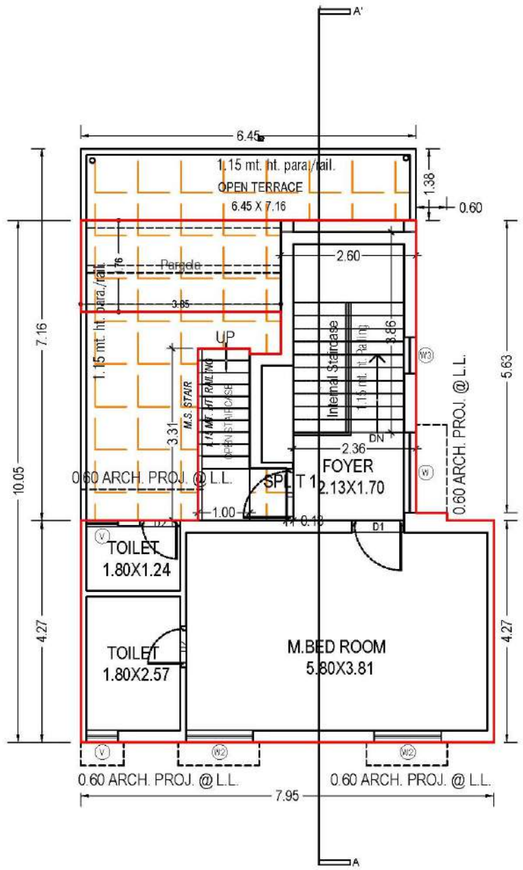


SECOND FLOOR PLAN
(Proposed)
(SCALE 1:100)

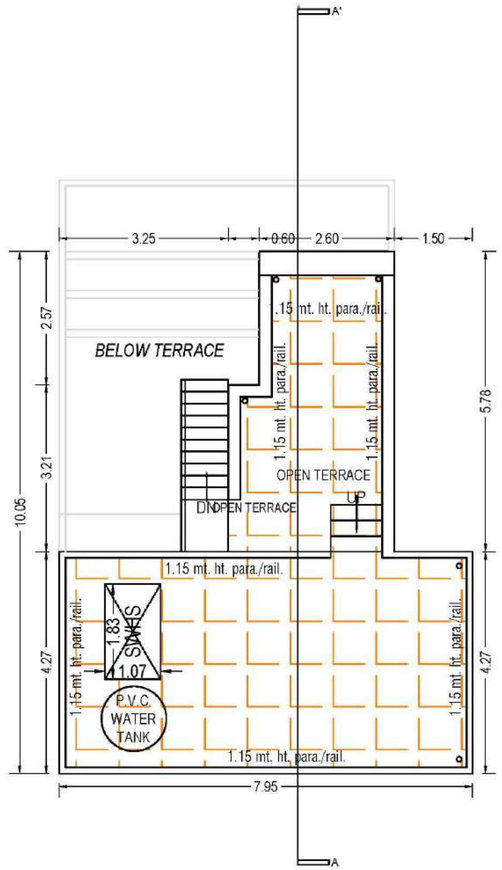


TERRACE FLOOR PLAN
(SCALE 1:100)


UNIT NO. D 17 19

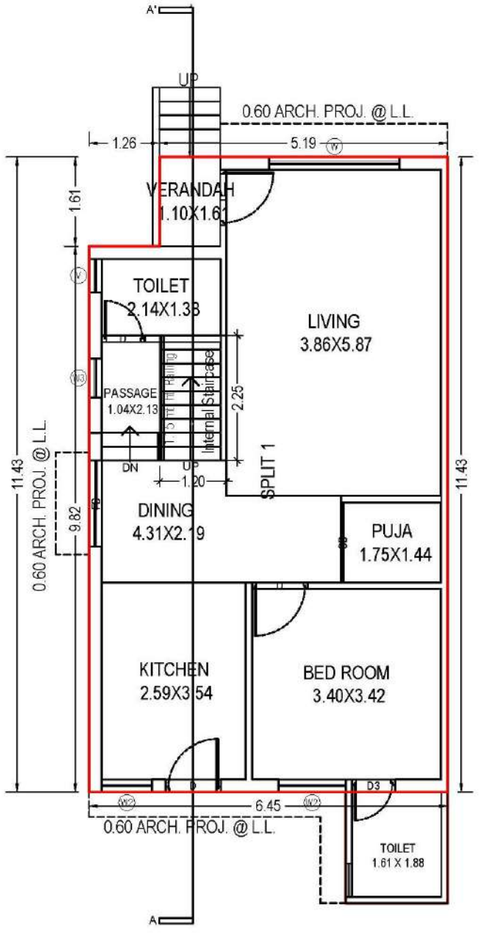


GROUND FLOOR PLAN
(Proposed)
(SCALE 1:100)

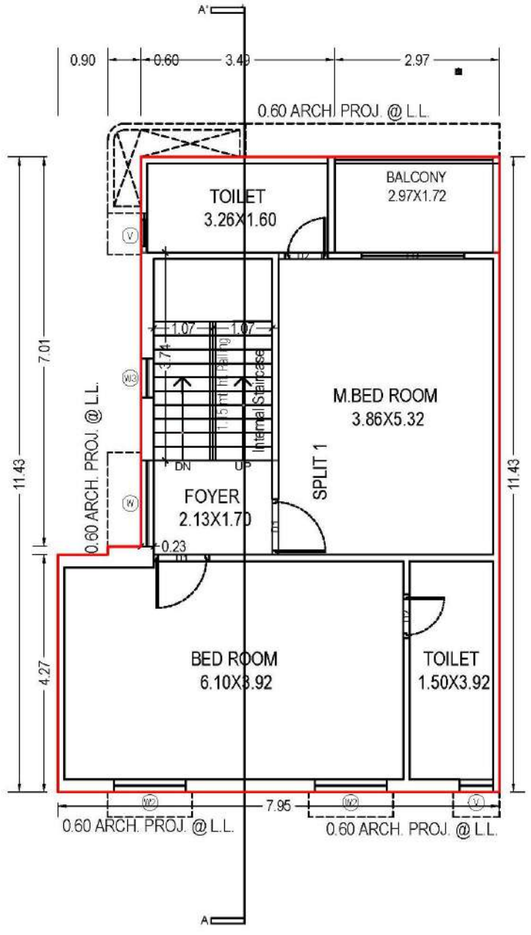

FIRST FLOOR PLAN
(Proposed)
(SCALE 1:100)

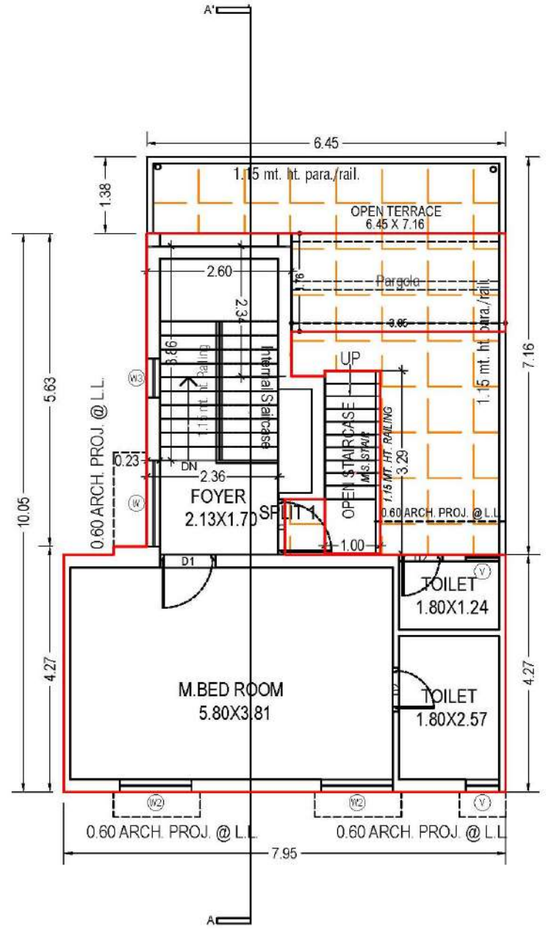


SECOND FLOOR PLAN
(Proposed)
(SCALE 1:100)

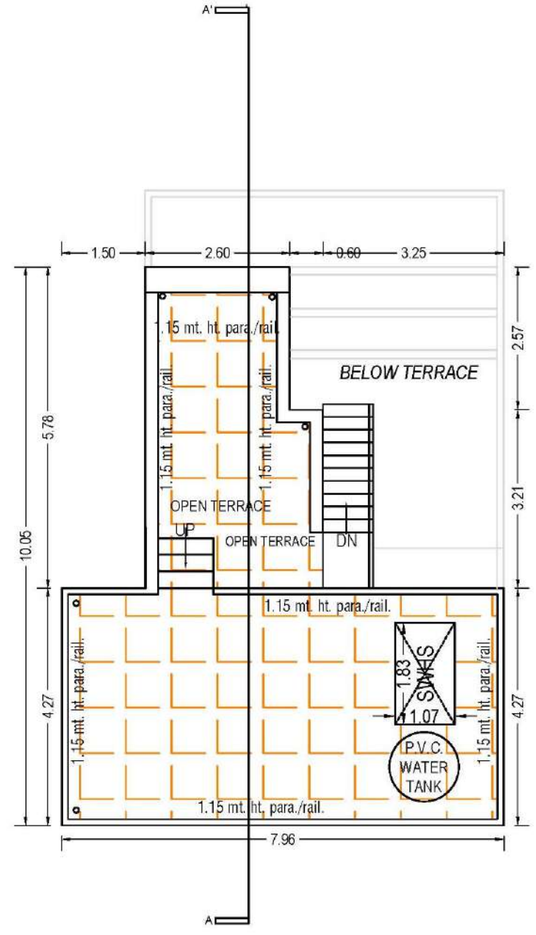


TERRACE FLOOR PLAN
(SCALE 1:100)


UNIT NO. D 16 18

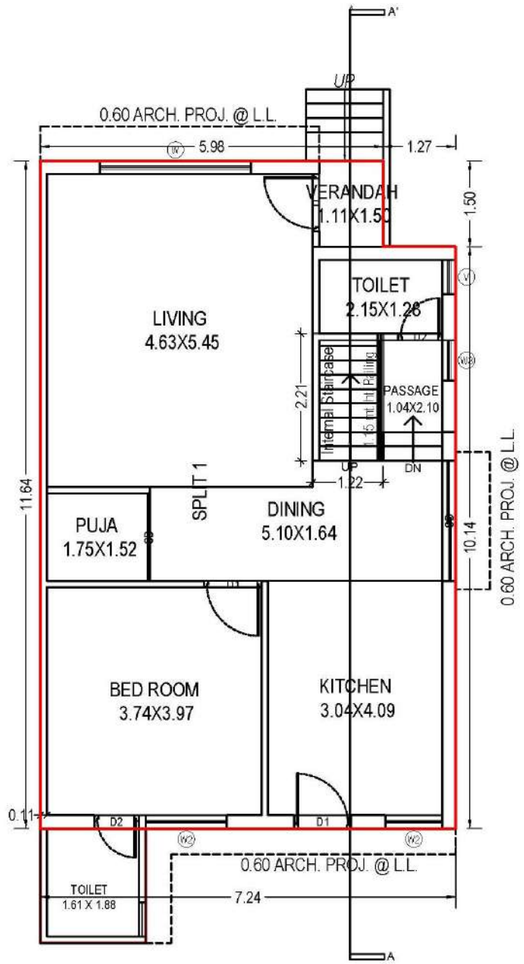


GROUND FLOOR PLAN
(Proposed)
(SCALE 1:100)

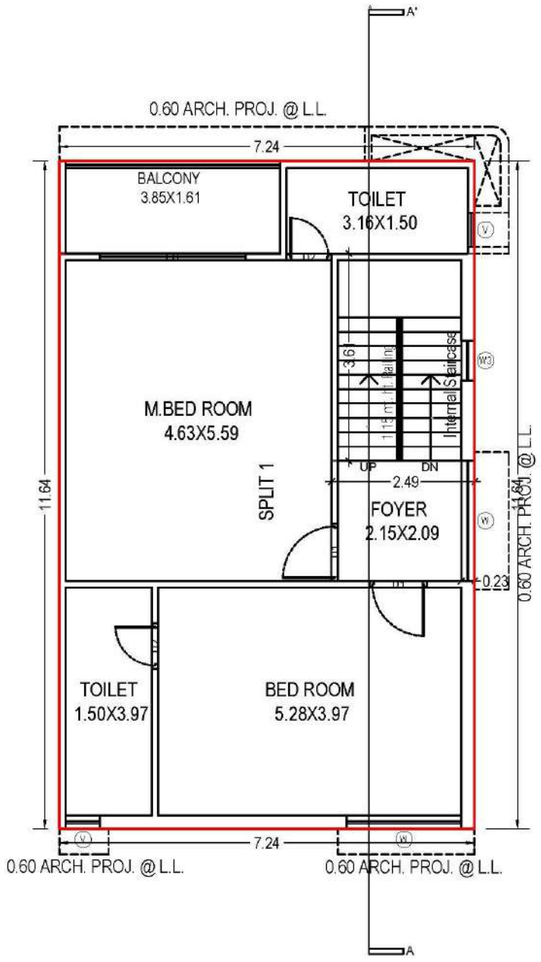

FIRST FLOOR PLAN
(Proposed)
(SCALE 1:100)

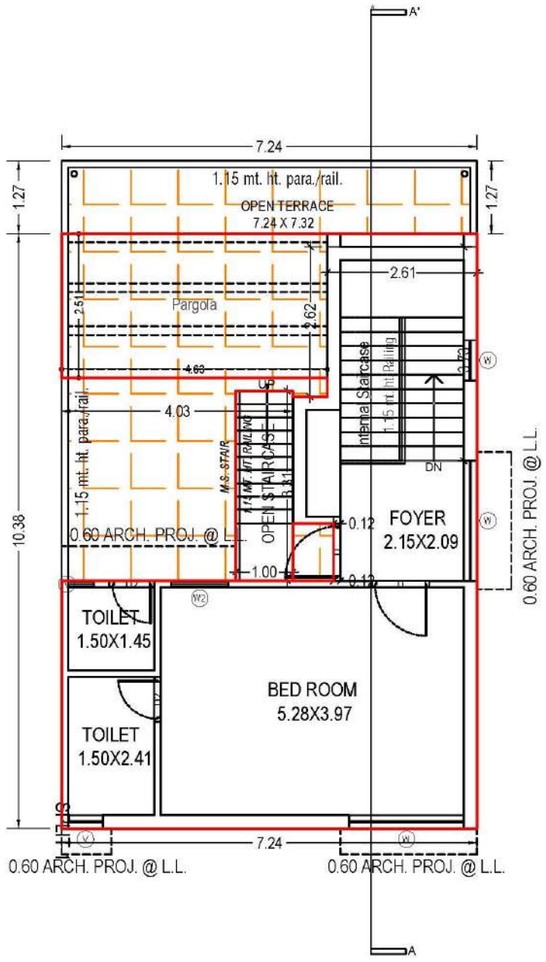


SECOND FLOOR PLAN
(Proposed)
(SCALE 1:100)

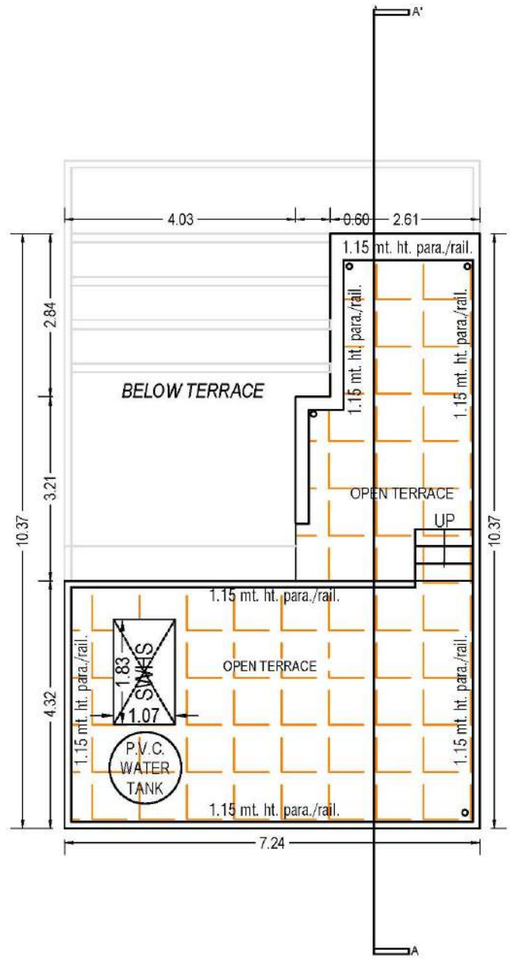


TERRACE FLOOR PLAN
(SCALE 1:100)


UNIT NO. E 21 23

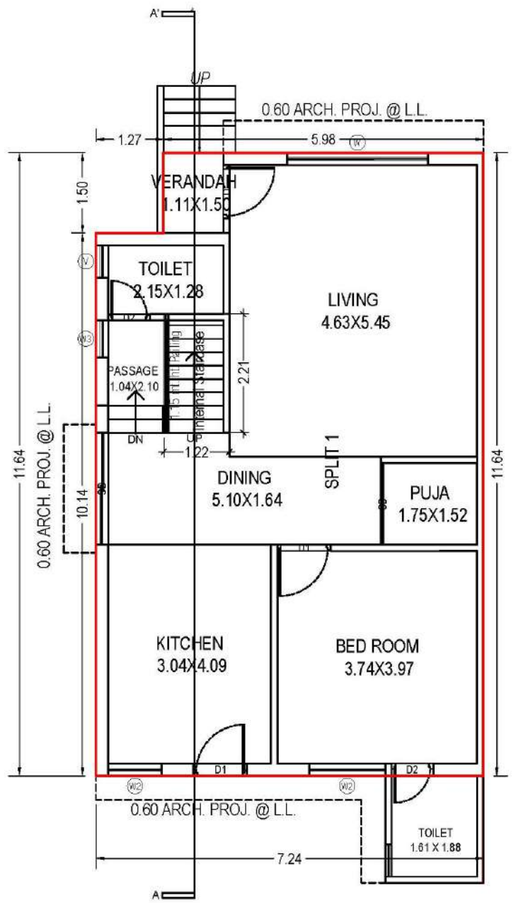


GROUND FLOOR PLAN
(Proposed)
(SCALE 1:100)

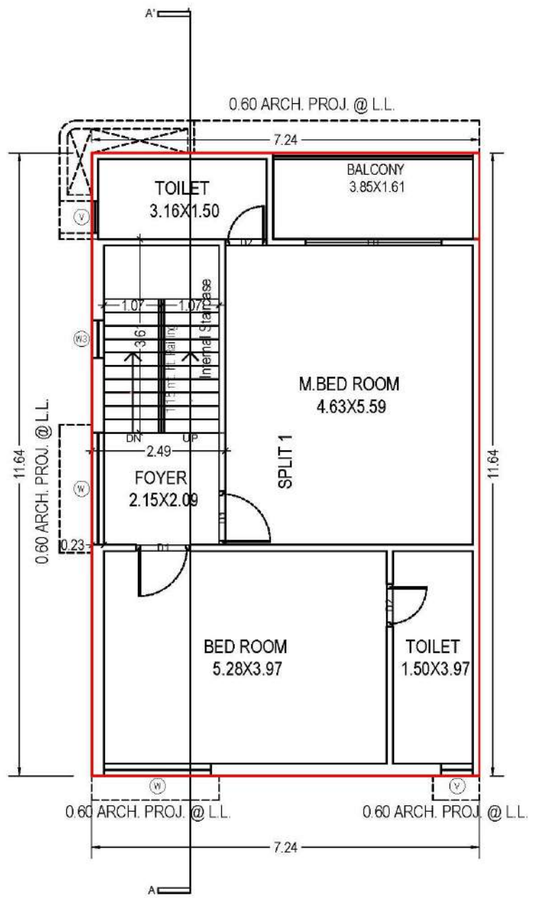

FIRST FLOOR PLAN
(Proposed)
(SCALE 1:100)

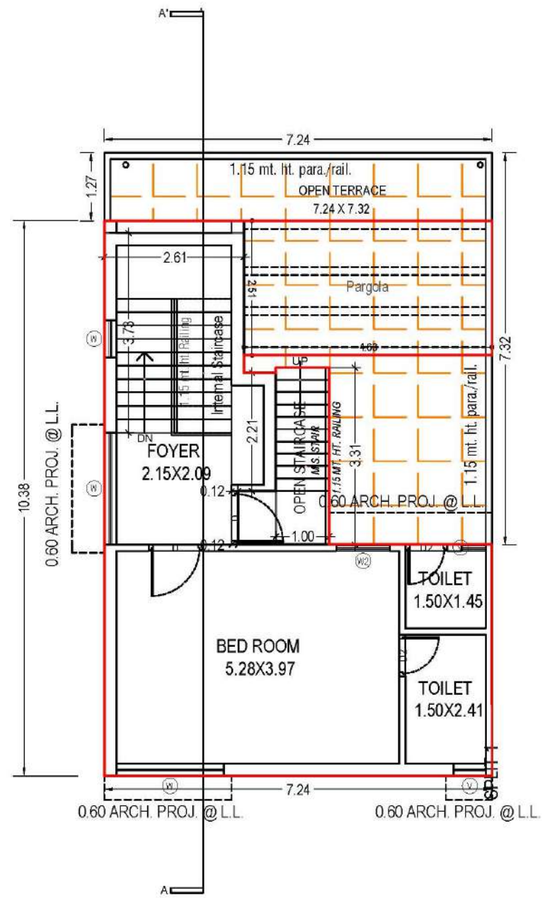


SECOND FLOOR PLAN
(Proposed)
(SCALE 1:100)

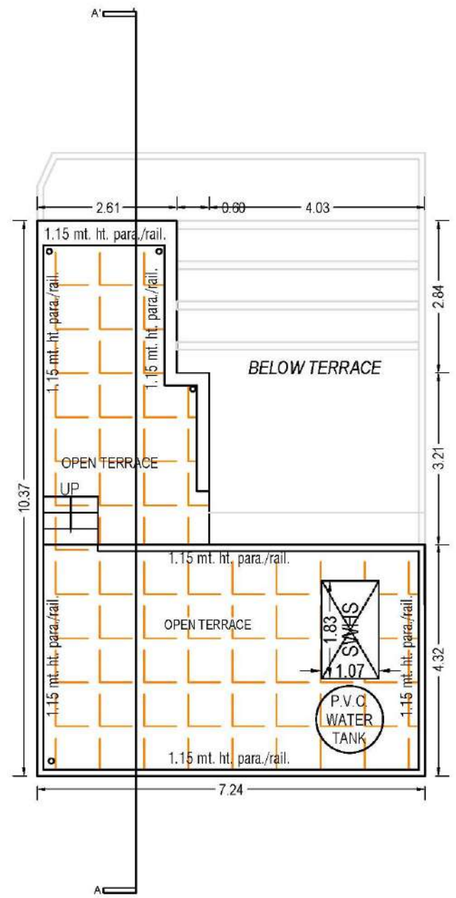


TERRACE FLOOR PLAN
(SCALE 1:100)


UNIT NO. E 22

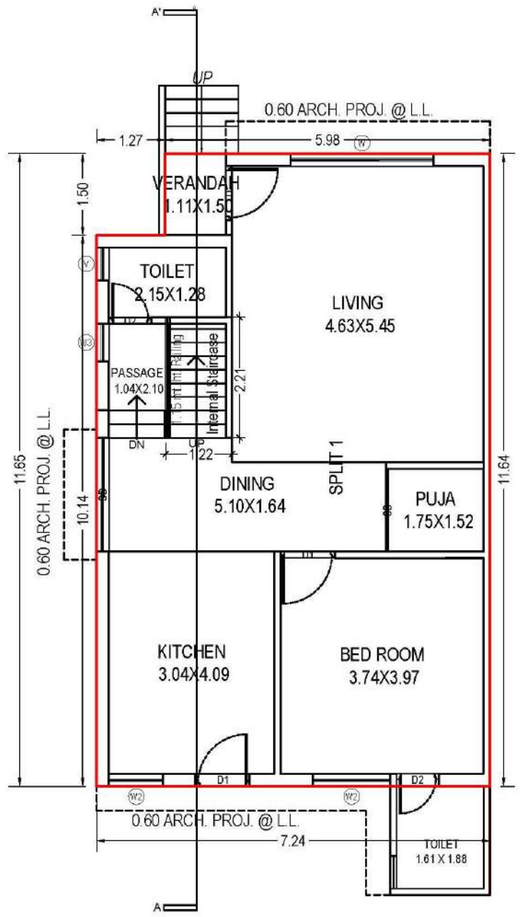


GROUND FLOOR PLAN
(Proposed)
(SCALE 1:100)

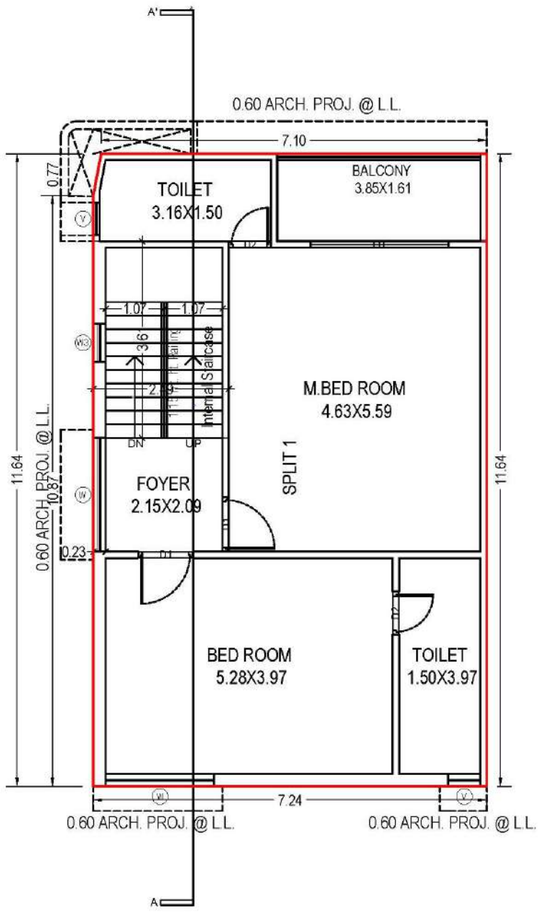

FIRST FLOOR PLAN
(Proposed)
(SCALE 1:100)

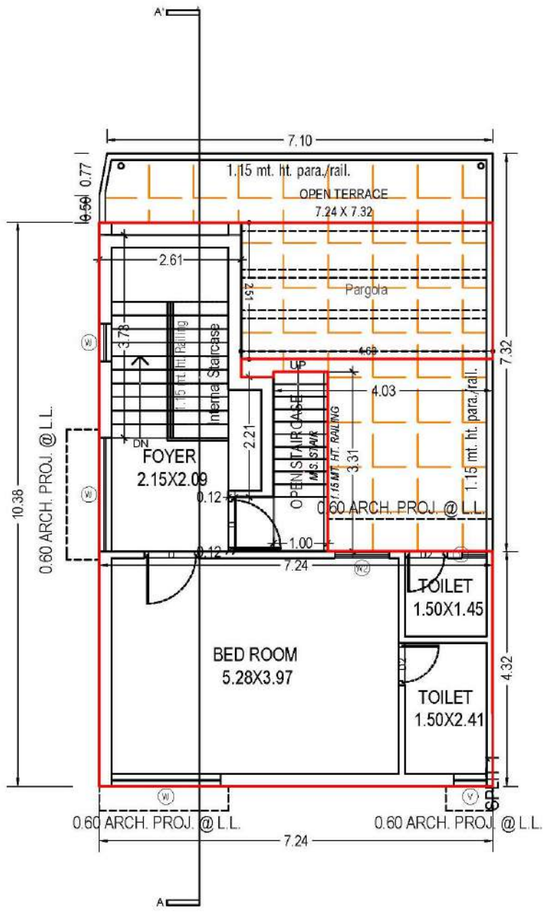


SECOND FLOOR PLAN
(Proposed)
(SCALE 1:100)

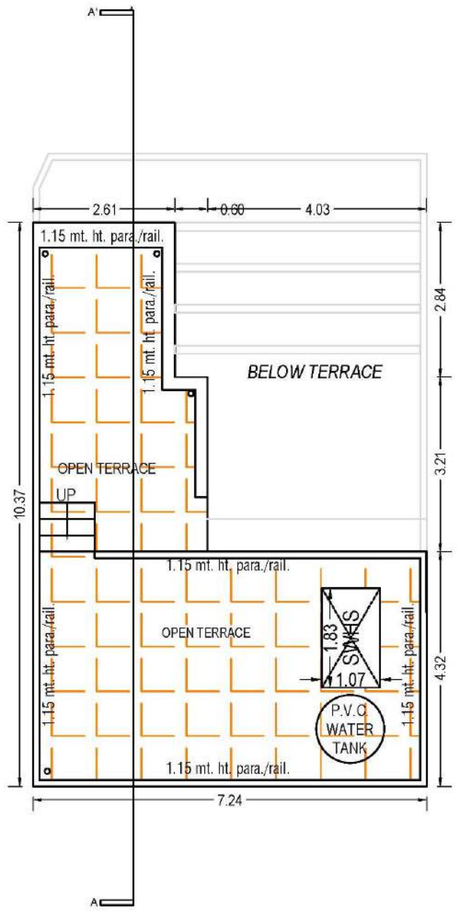


TERRACE FLOOR PLAN
(SCALE 1:100)


UNIT NO. E 24

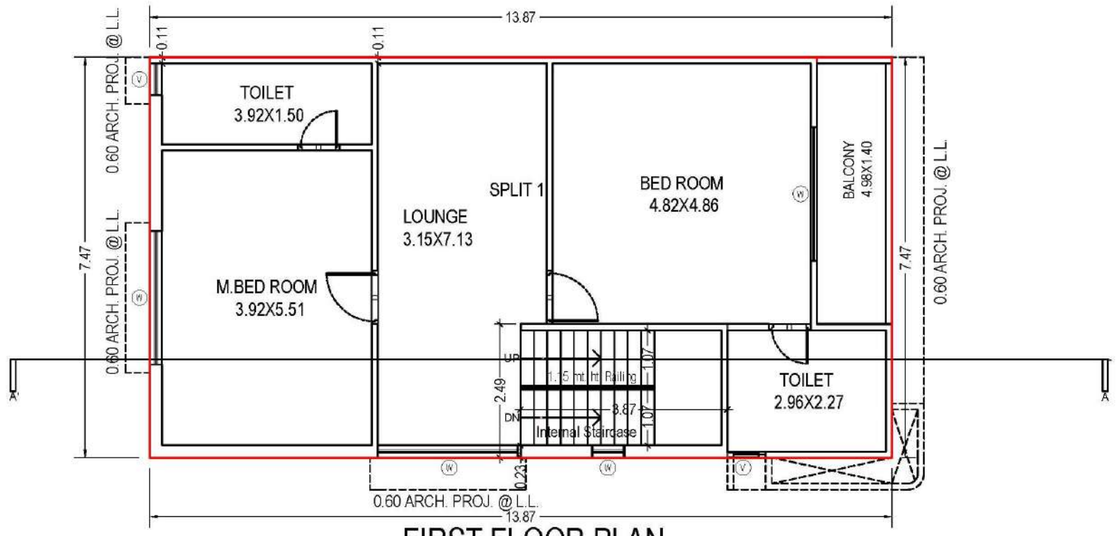


FIRST FLOOR PLAN
(Proposed)
(SCALE 1:100)

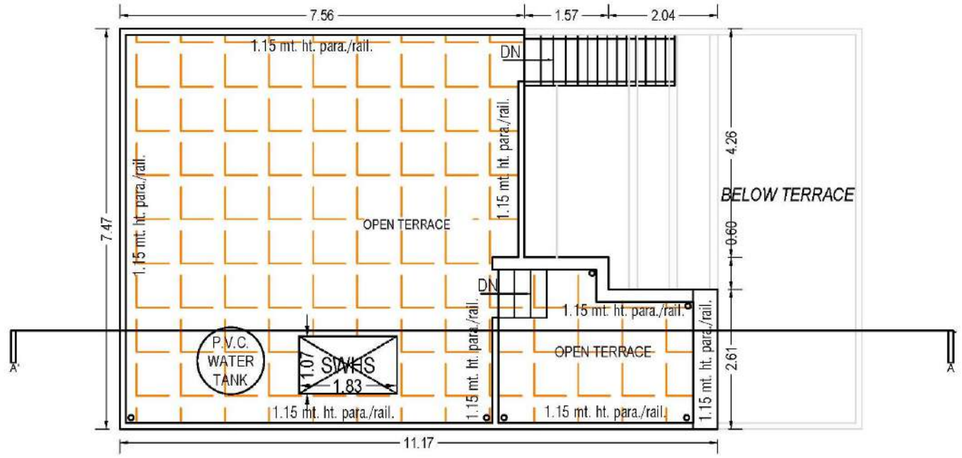

TERRACE FLOOR PLAN
(SCALE 1:100)

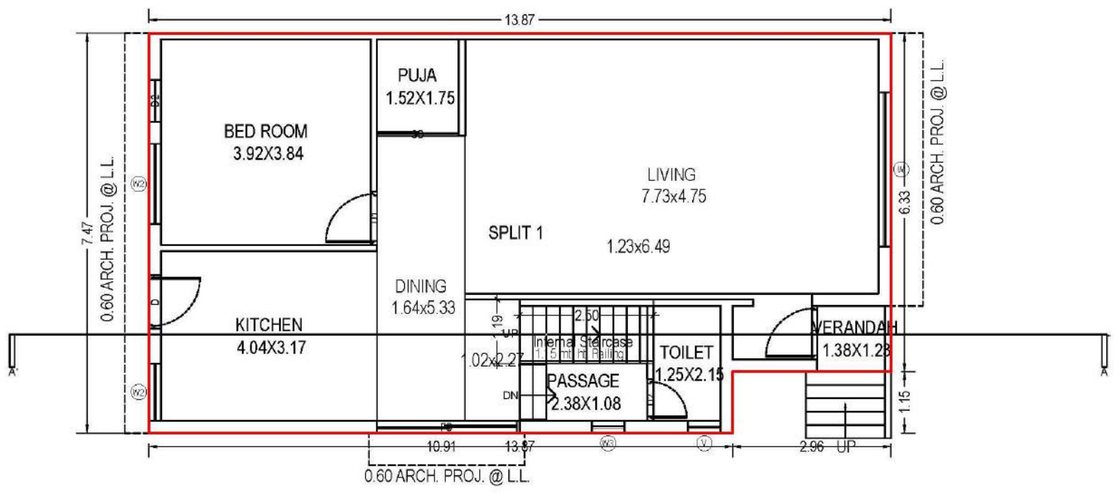


GROUND FLOOR PLAN
(Proposed)
(SCALE 1:100)

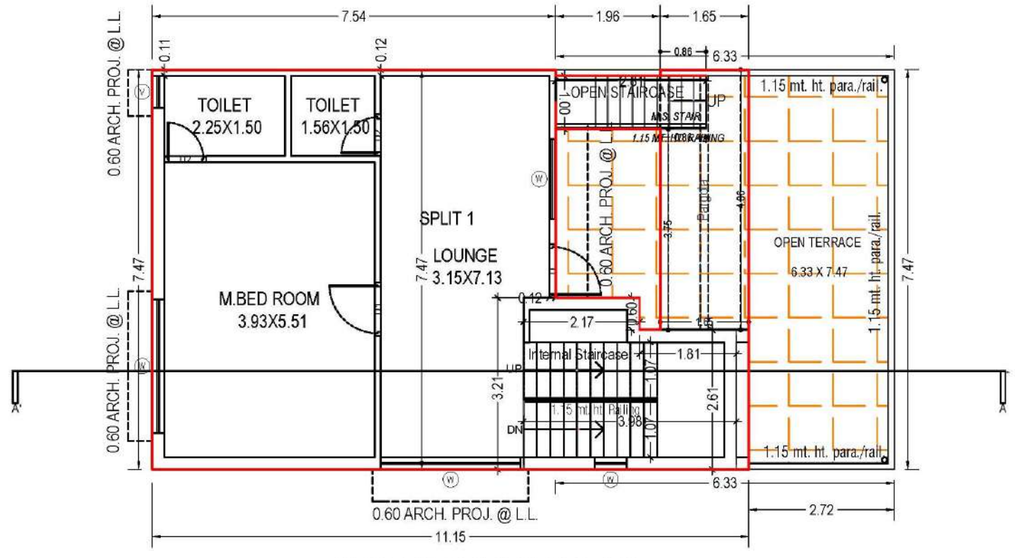


SECOND FLOOR PLAN
(Proposed)
(SCALE 1:100)


UNIT NO. F 26

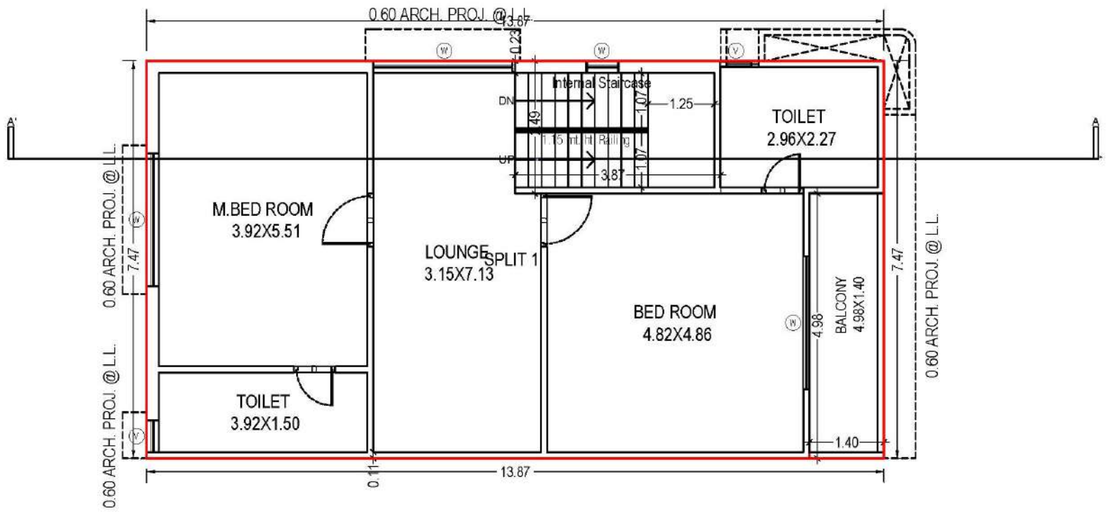


FIRST FLOOR PLAN
(Proposed)
(SCALE 1:100)

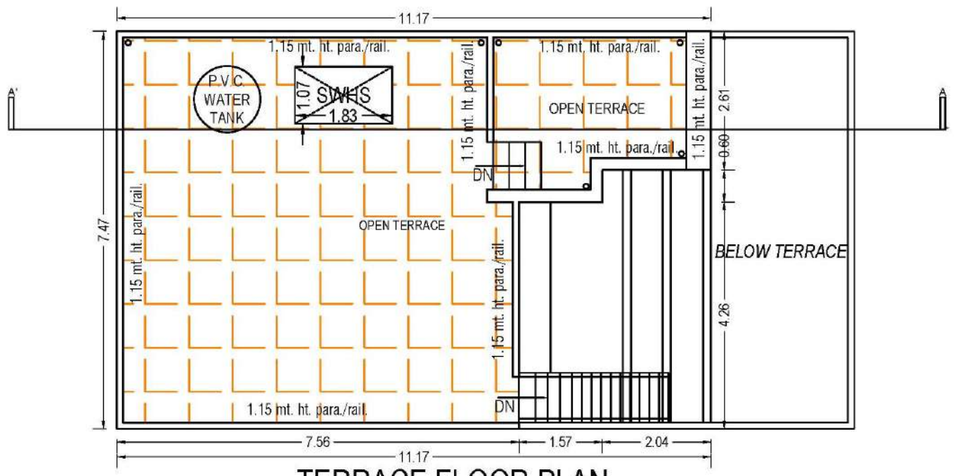

TERRACE FLOOR PLAN
(SCALE 1:100)

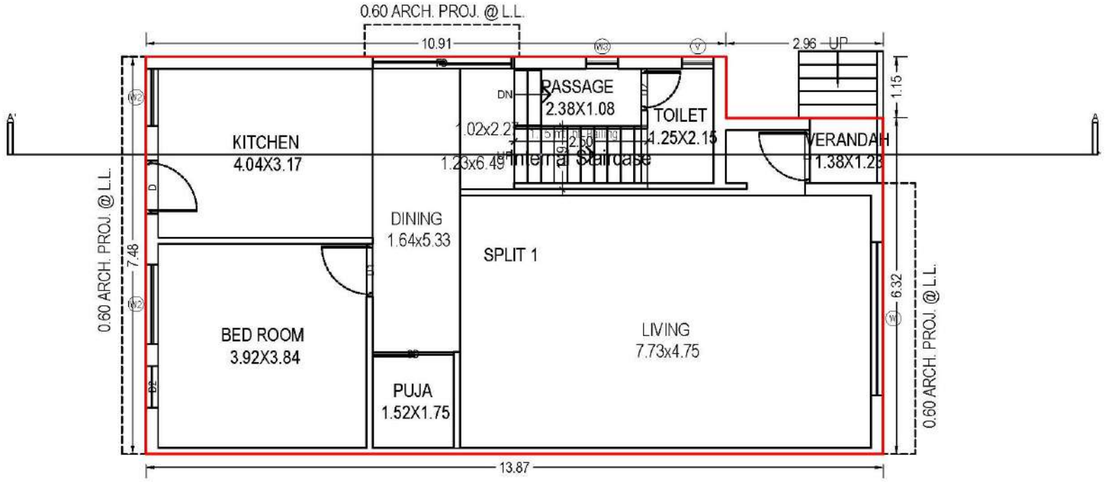


GROUND FLOOR PLAN
(Proposed)
(SCALE 1:100)

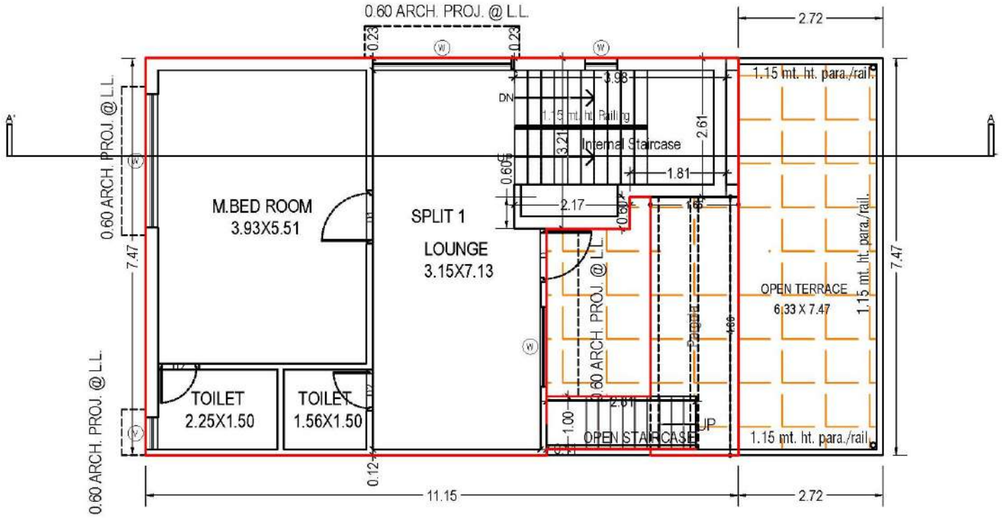


SECOND FLOOR PLAN
(Proposed)
(SCALE 1:100)


UNIT NO. F 27

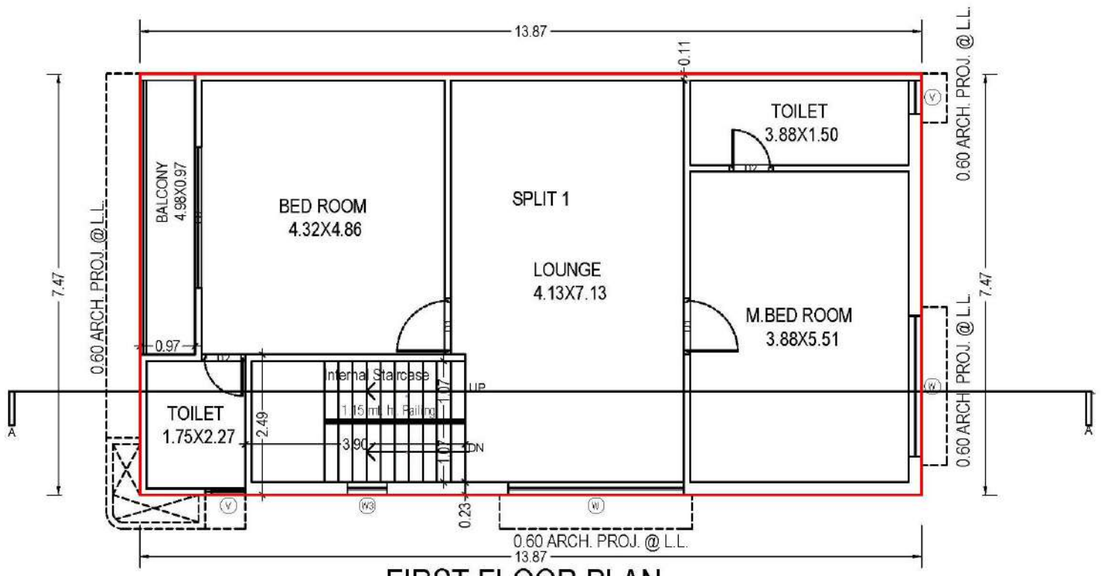


FIRST FLOOR PLAN
(Proposed)
(SCALE 1:100)

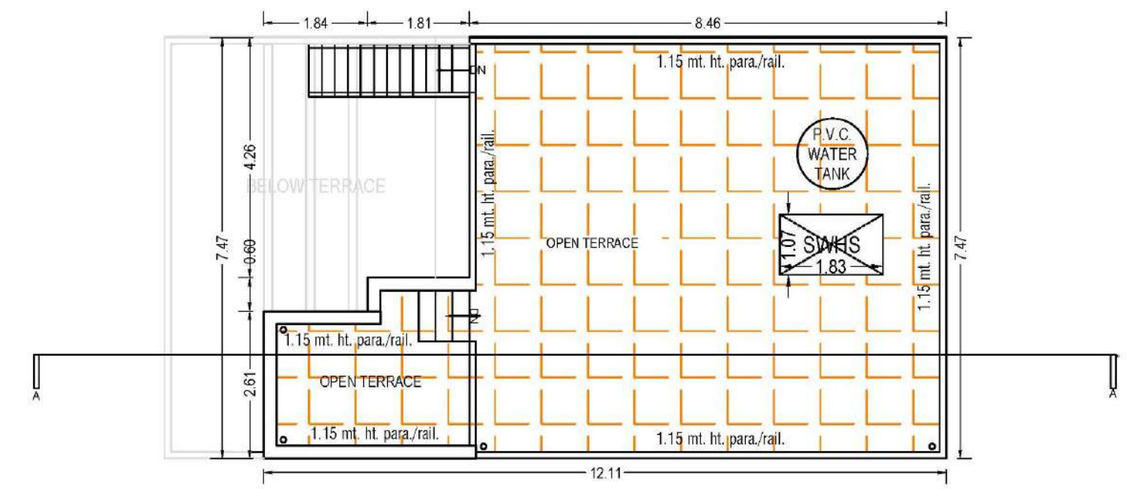

TERRACE FLOOR PLAN
(SCALE 1:100)

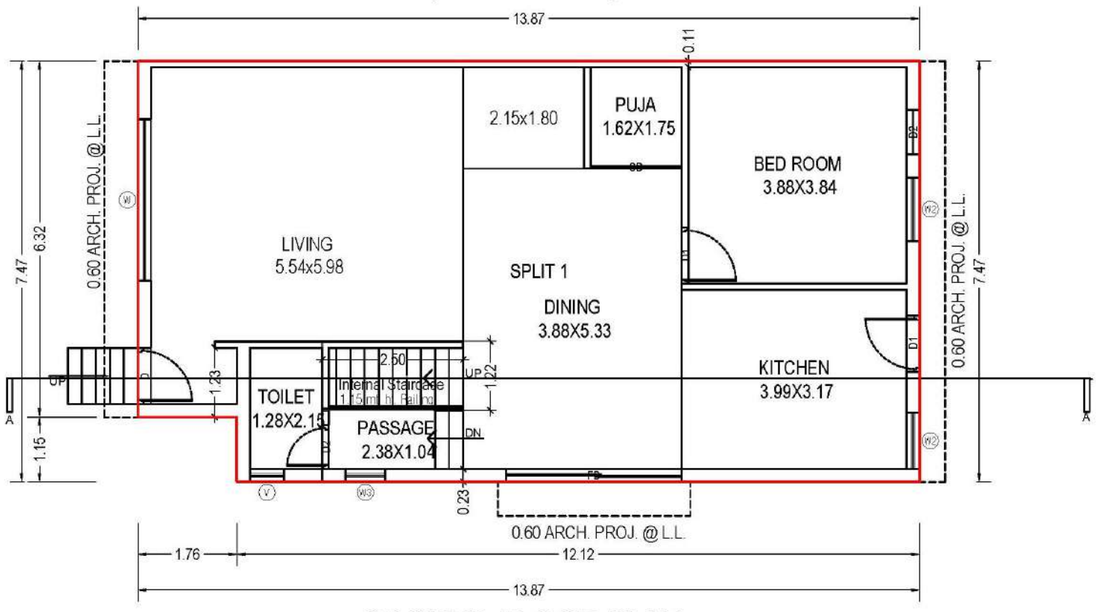


GROUND FLOOR PLAN
(Proposed)
(SCALE 1:100)

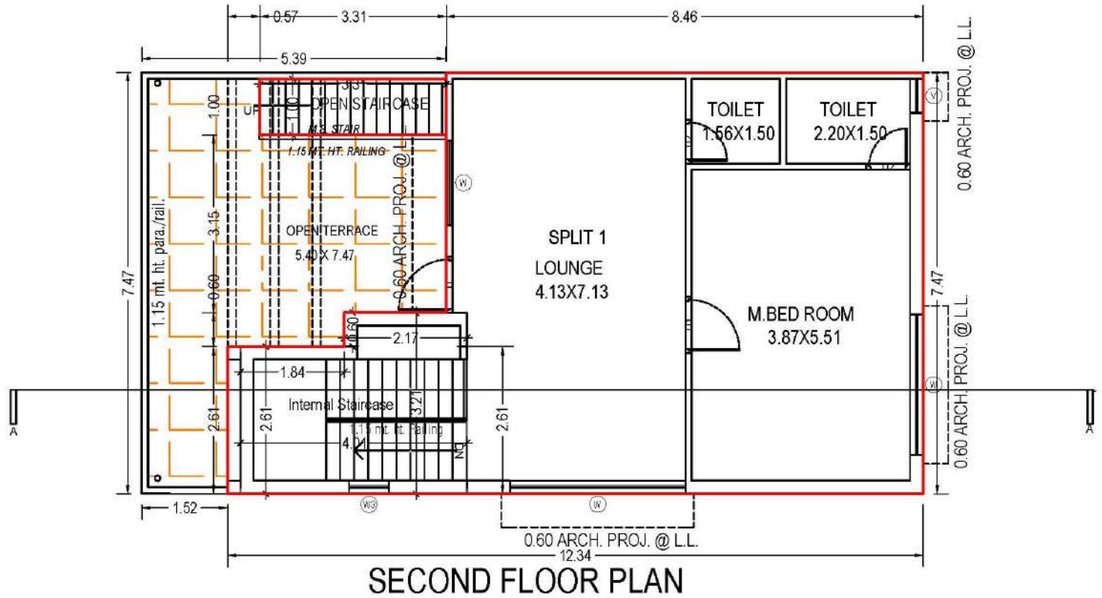


SECOND FLOOR PLAN
(Proposed)
(SCALE 1:100)


UNIT NO. G 25

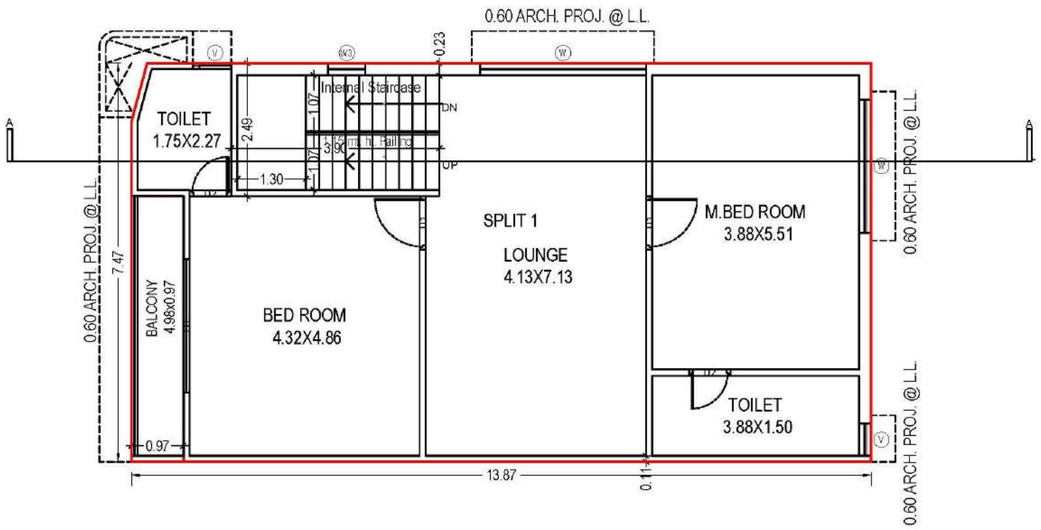


FIRST FLOOR PLAN
(Proposed)
(SCALE 1:100)

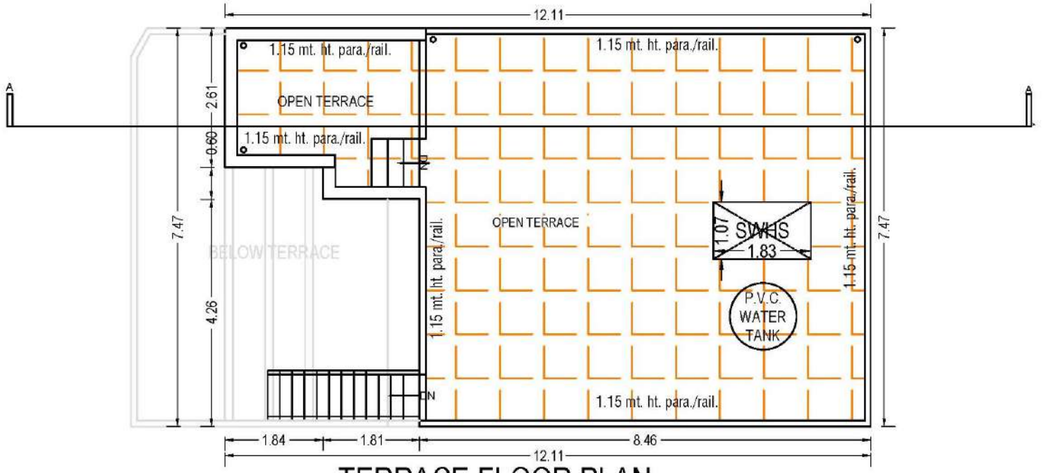

TERRACE FLOOR PLAN
(SCALE 1:100)

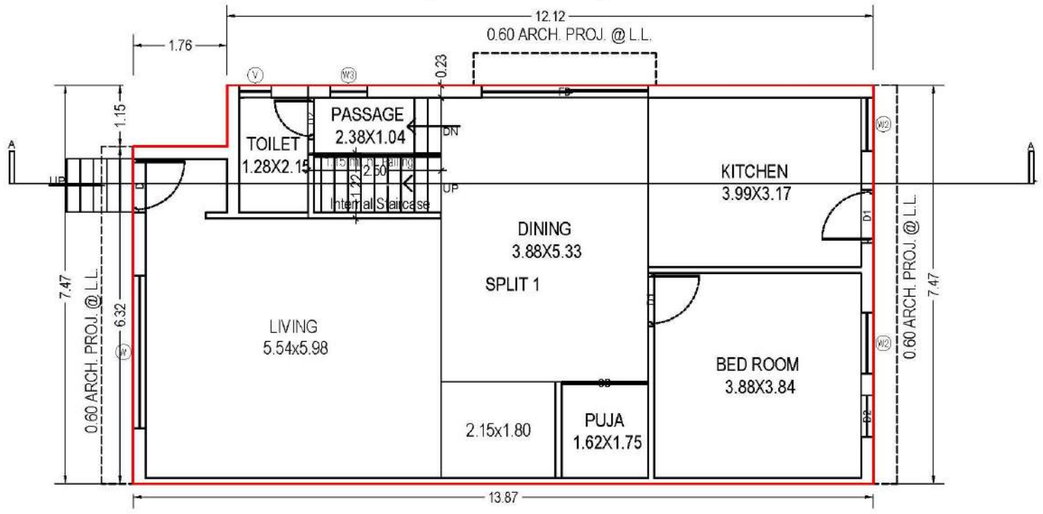


GROUND FLOOR PLAN
(Proposed)
(SCALE 1:100)

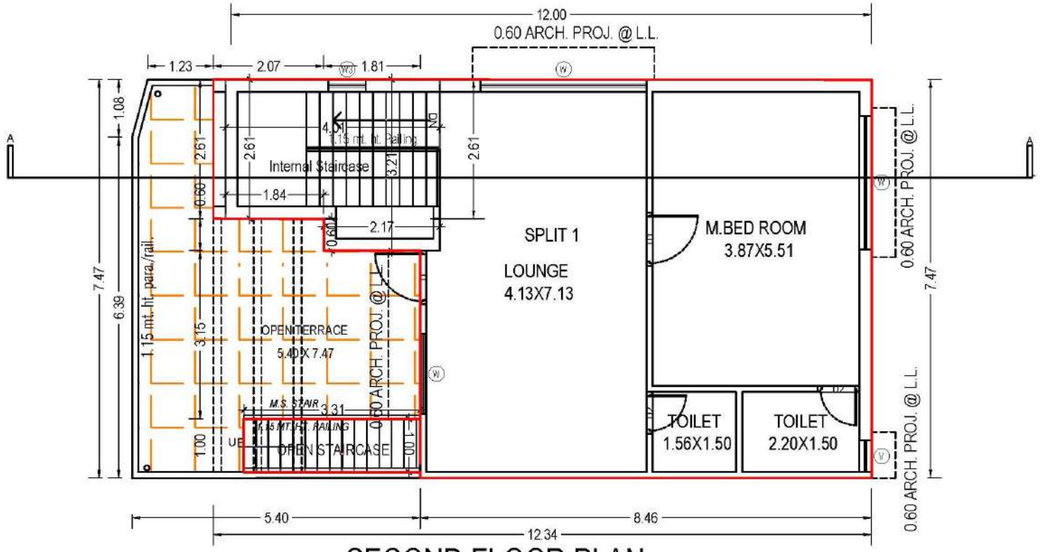


SECOND FLOOR PLAN
(Proposed)
(SCALE 1:100)


UNIT NO. G 28

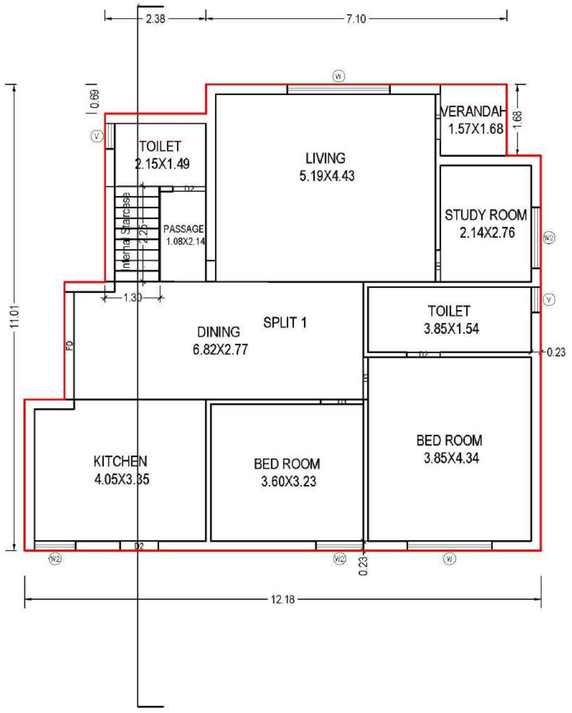


GROUND FLOOR PLAN
(Proposed)
(SCALE 1:100)

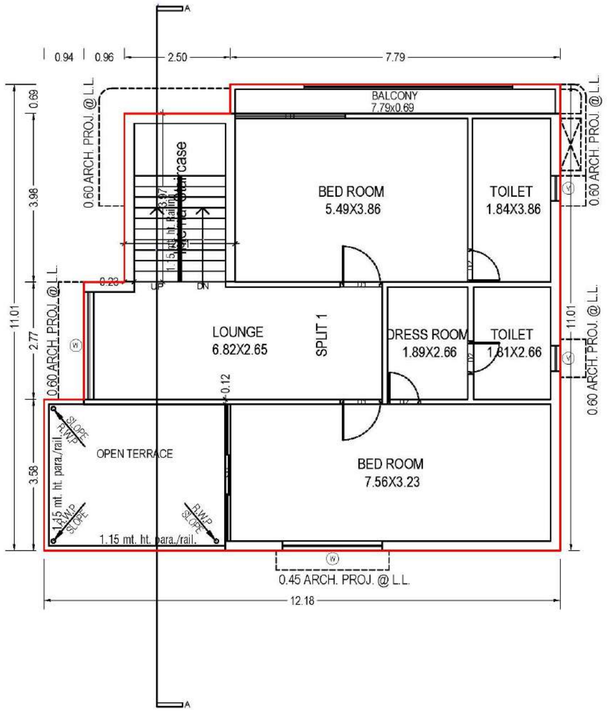

FIRST FLOOR PLAN
(Proposed)
(SCALE 1:100)

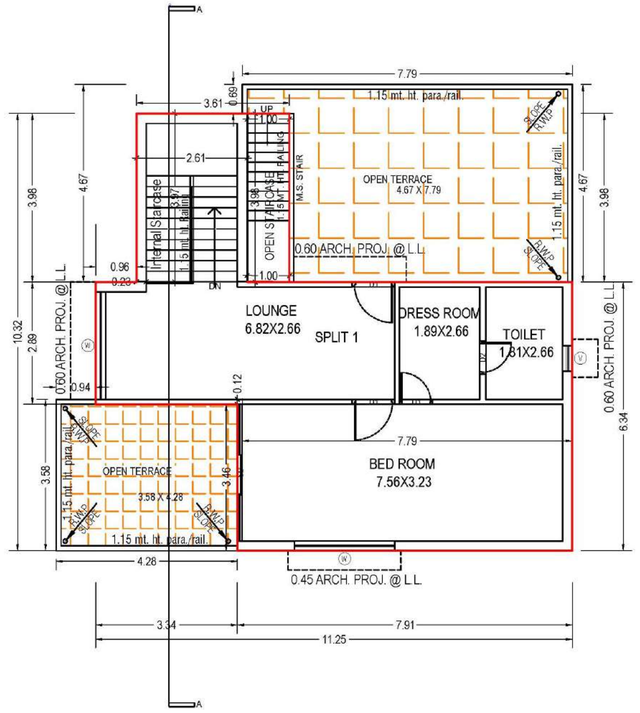


SECOND FLOOR PLAN
(Proposed)
(SCALE 1:100)

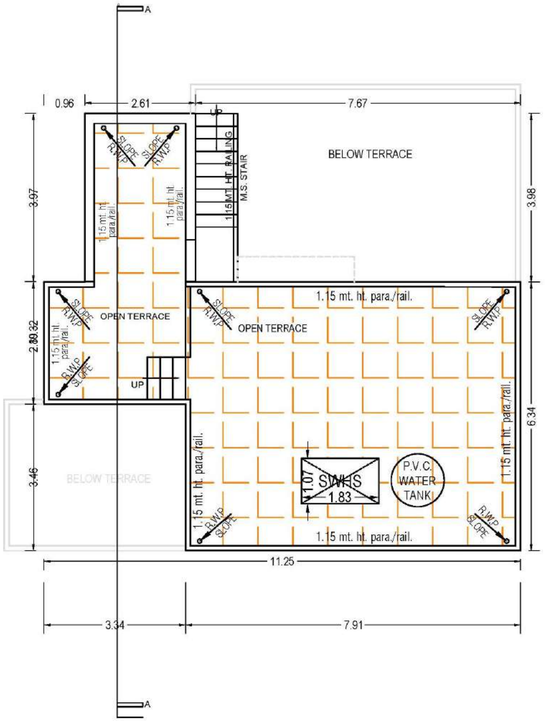


TERRACE FLOOR PLAN
(SCALE 1:100)


UNIT NO. H 29

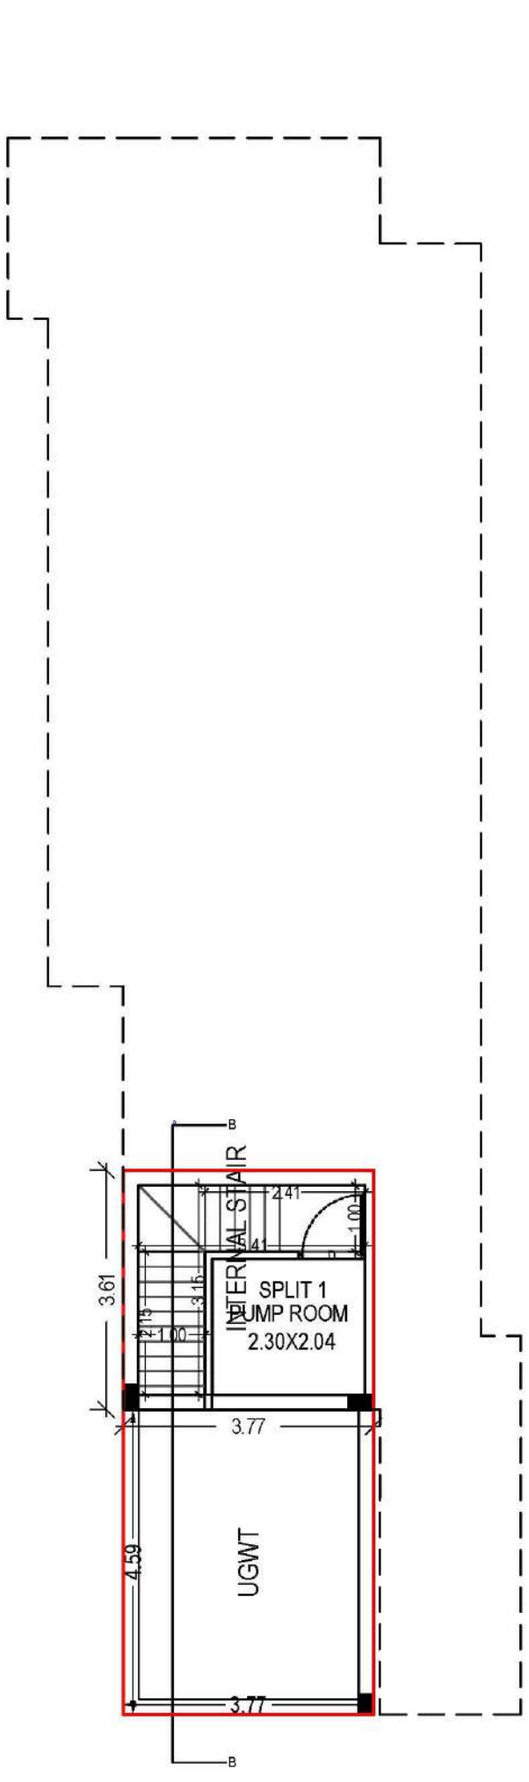

BASEMENT FLOOR PLAN
(Proposed)
(SCALE 1:100)

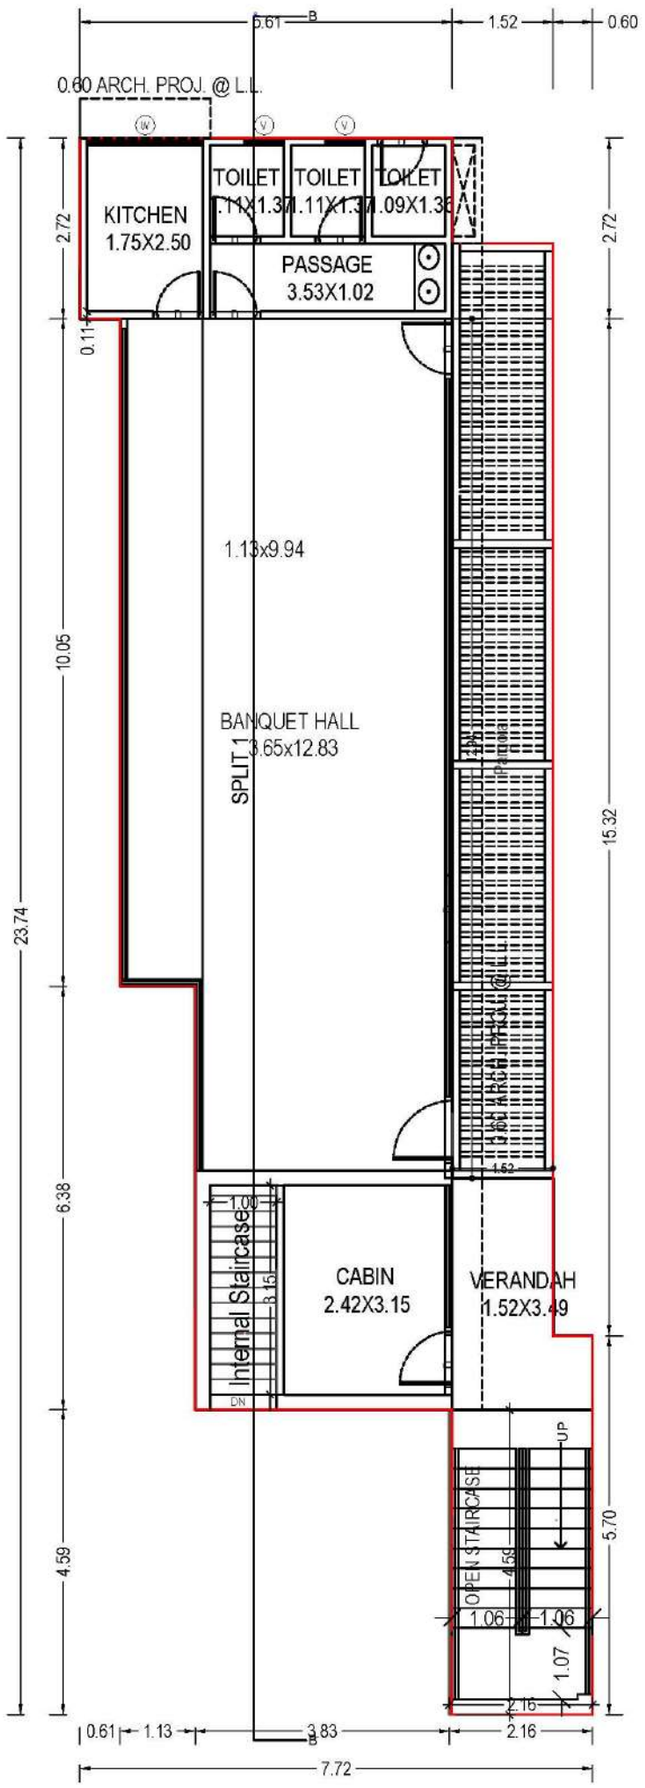

GROUND FLOOR PLAN
(Proposed)
(SCALE 1:100)

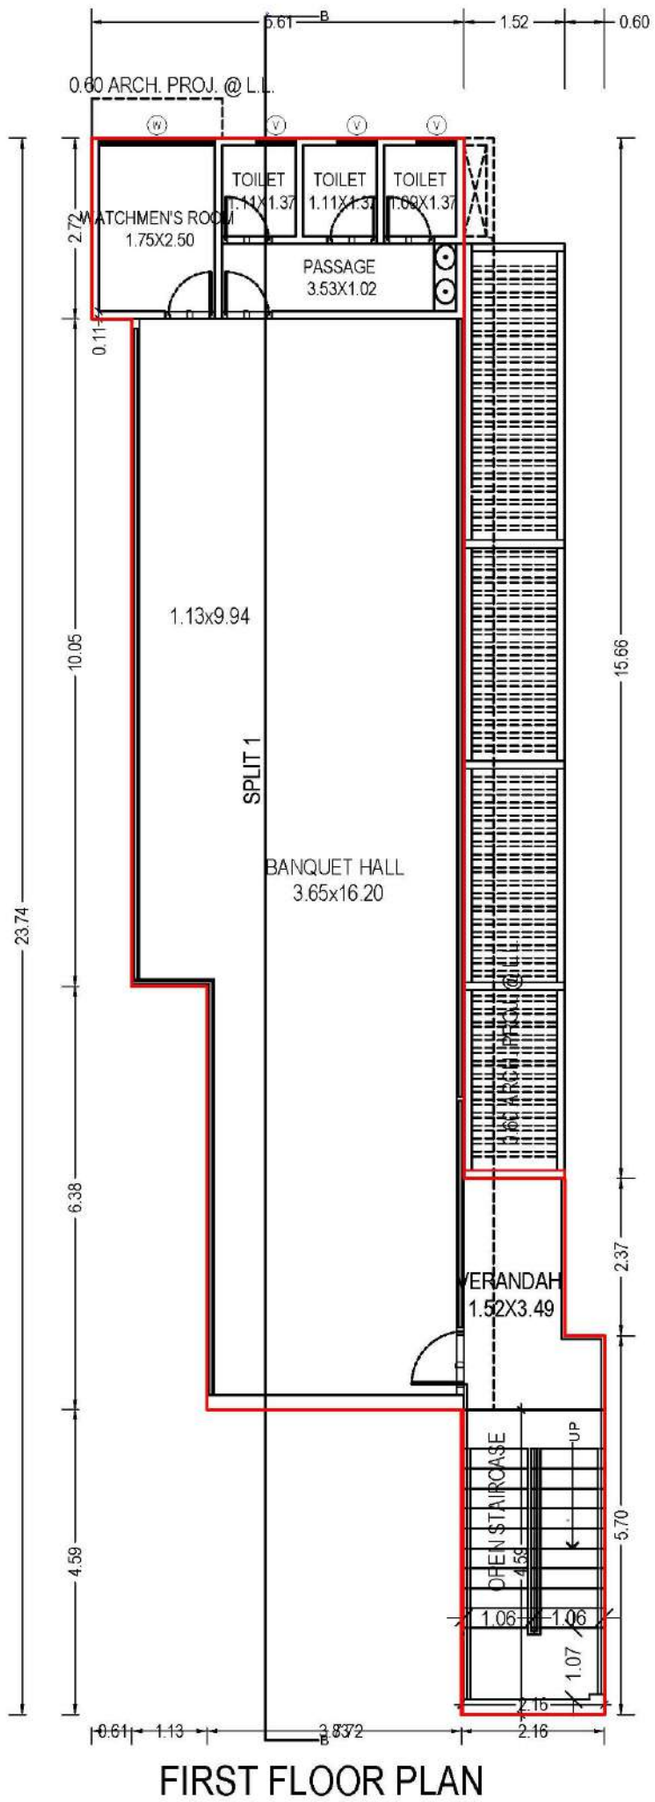


FIRST FLOOR PLAN
(Proposed)
(SCALE 1:100)

UNIT NO. J SOCIETY OFFICE

SPECIFICATION

STRUCTURE	Earthquake resistant structure design.
FLOORING	All floors of high quality double charge vitrified / digital tiles. rustic tiles in balcony & china mosaic on terrace.
KITCHEN	Sandwich platform with granite top. Wall tiles up to bim bottom level.
SINK	Stainless steel / quartz sinks of premium quality
DOOR & WINDOW	Decorative main door with wooden frame. Internal door - flush door with wooden / granite frame. Anodized / Coating aluminum section with granite frame.
ELECTRIFICATION	Single phase concealed isi copper wiring with standard accessories.
PLASTER & PAINTING	Single coat mala plaster in all internal walls with putty finish. Double coat plaster outside with fully weather proof acrylic paint & texture.
PARKING	Matt finished parking tiles.
TOILETS & BATHROOMS	Glaze / Ceramic tiles up to bim bottom level. Premium quality sanitary wares & cp fittings.
WATER PROOFING	Water proofing of standard materials in all bathrooms and terrace.

KEYPLAN

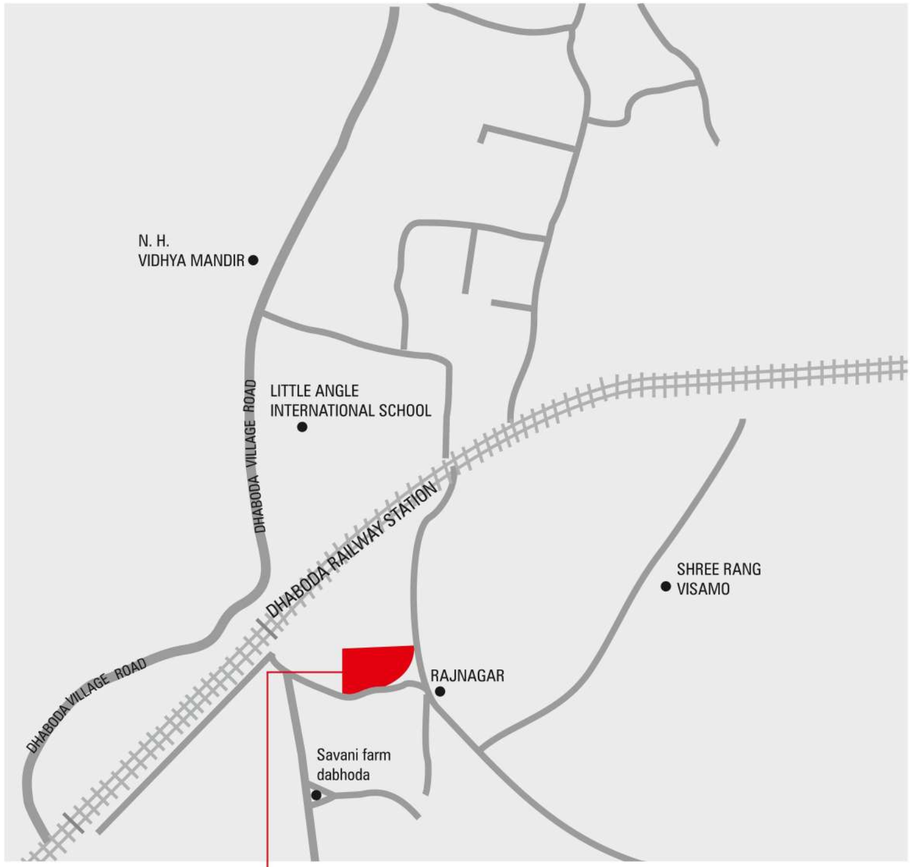

Gokulam
Imperia
Luxury Villas

SCAN FOR LOCATION