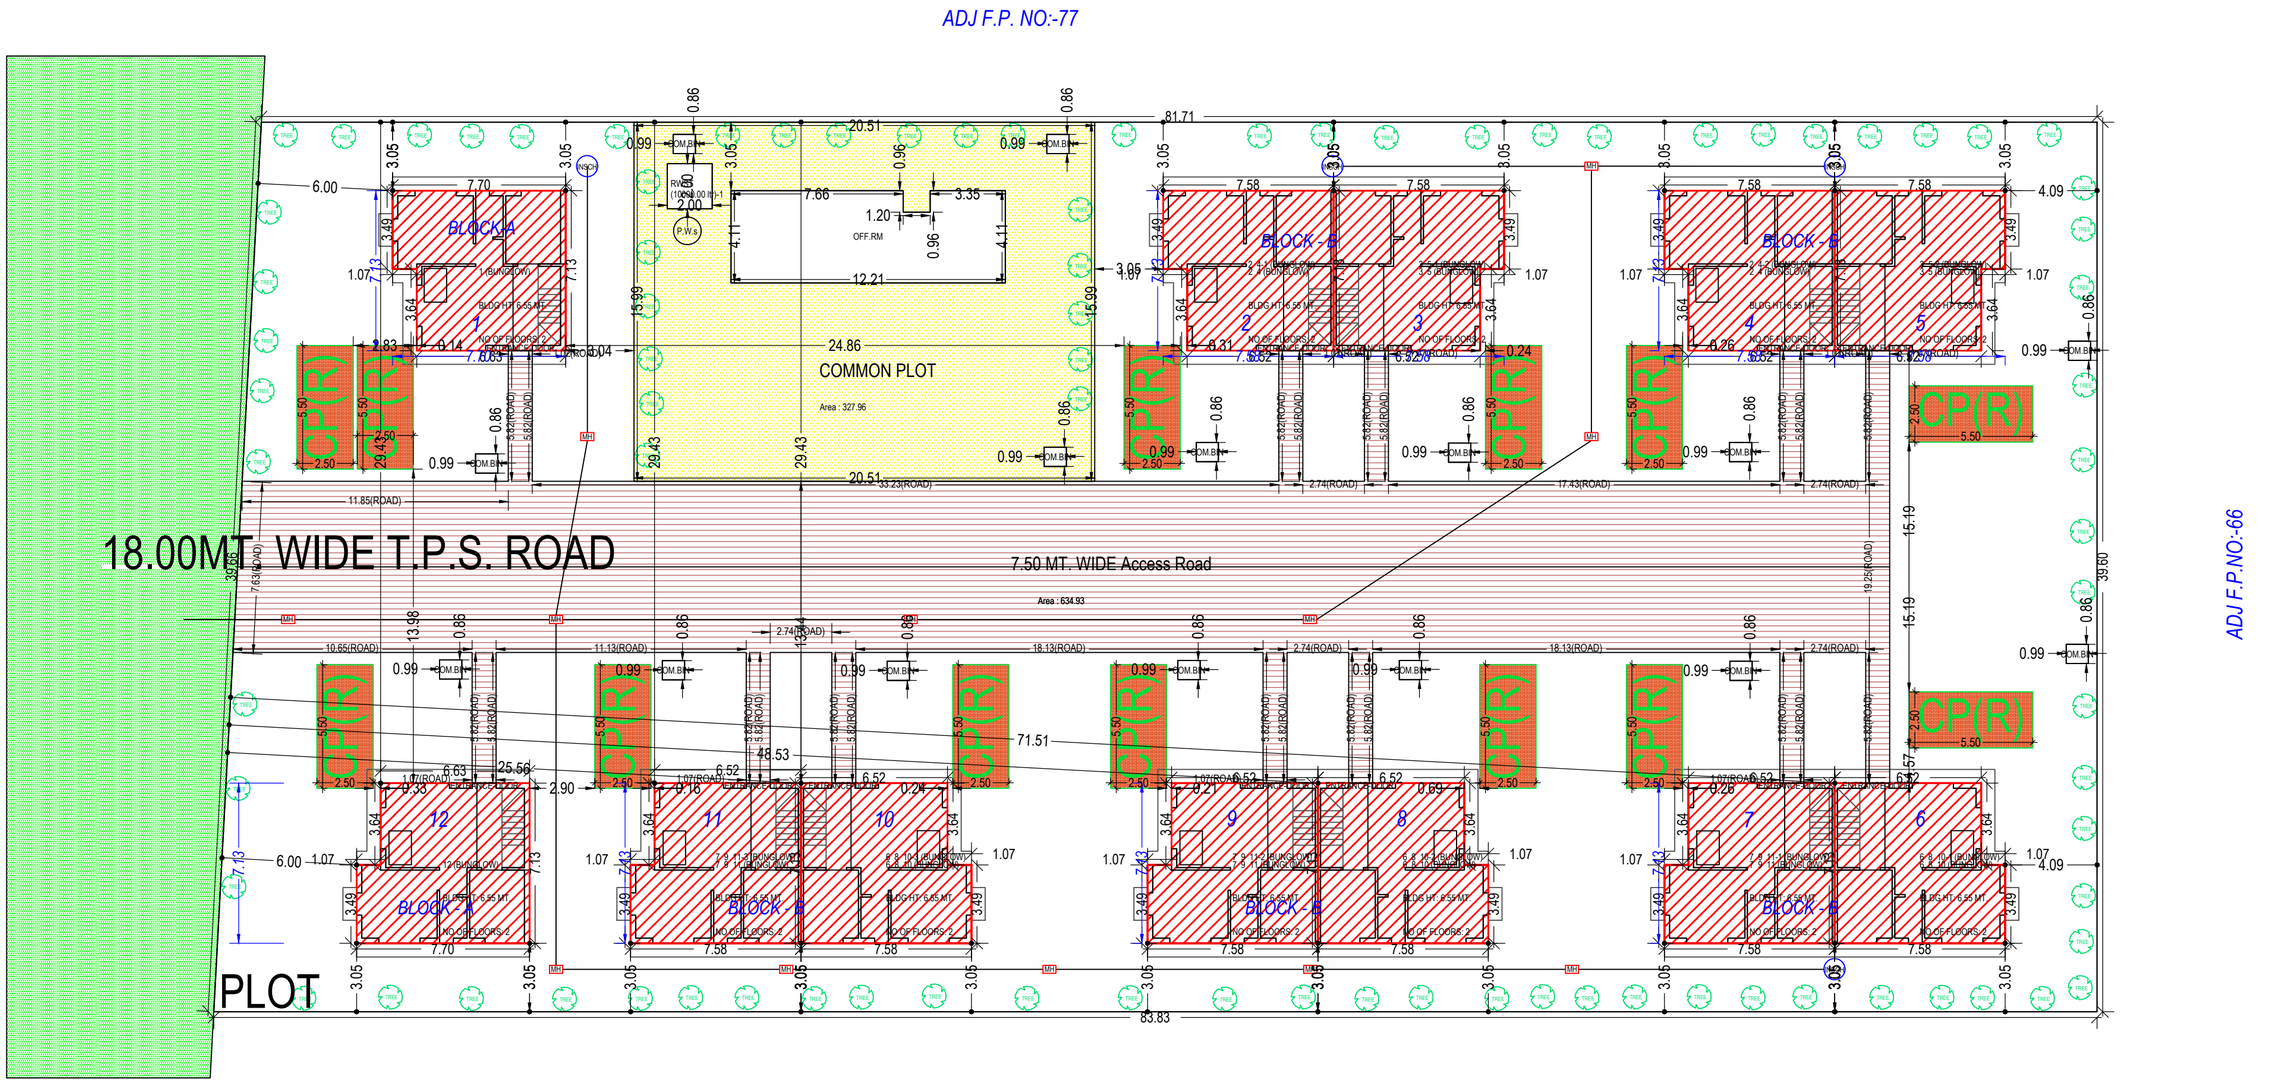
# KESHAV BUNGLOWS
# AT ZUNDAL

**Developed By**

Preksha Developers

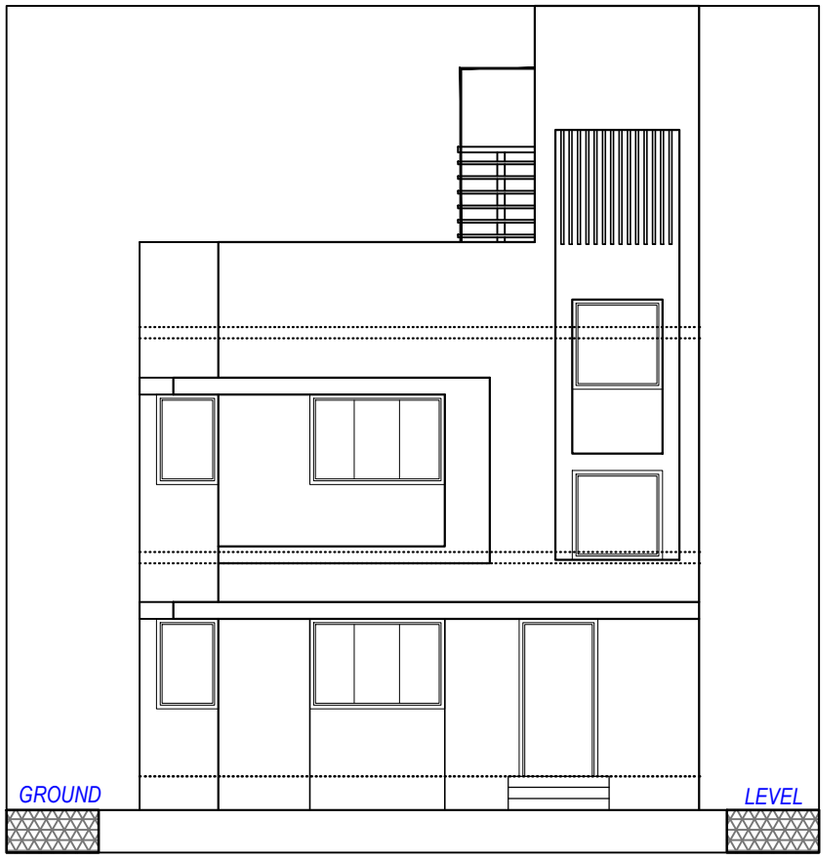
**Contact No:-** 98243 63241

Project Title :PLAN SHOWING PROP. RESI. BUILDING ON R.S.NO:- 262/1 OF F.P. NO. :-70 OF DRAFT T.P.S. NO.:-234(ZUNDAL), MOJE:- ZUNDAL, TAL:- GANDHINAGAR, DIST:- GANDHINAGAR





LAY-OUT PLAN


Project Title :PLAN SHOWING PROP. RESI. BUILDING NO: 1 ON R.S.NO:- 262/1 OF F.P.NO:-70 OF DRAFT T.P.S. NO:-234 (ZUNDAL), MOJE:-ZUNDAL, TAL:- GANDHINAGAR, DIST:-GANDHINAGAR





ELEVATION

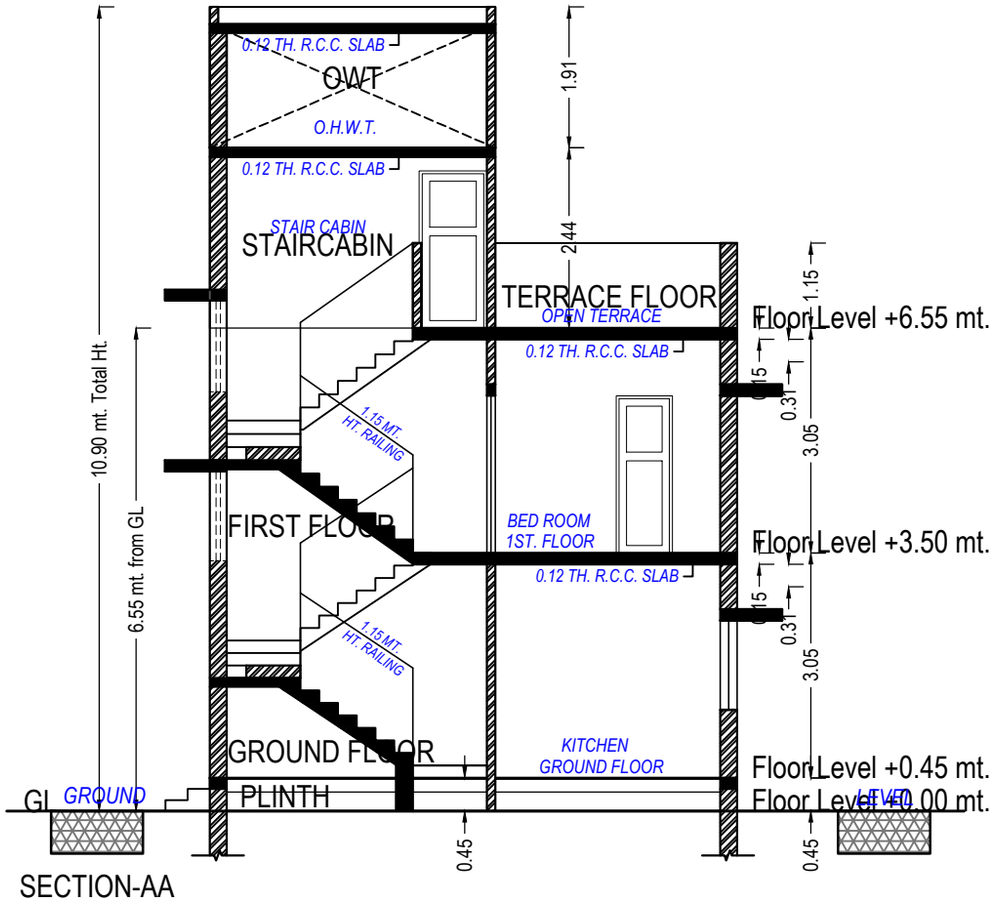



SECTION-AA

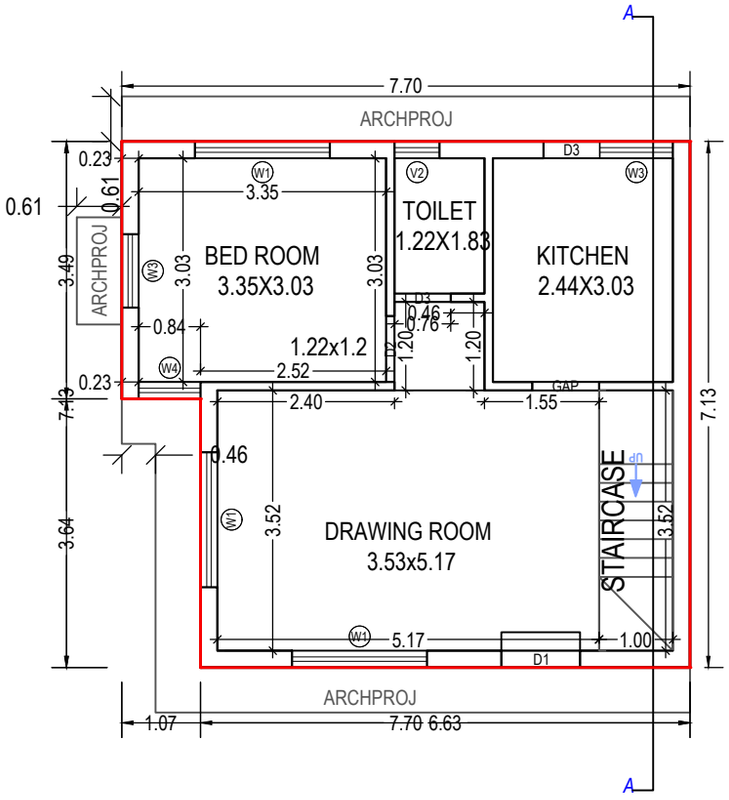

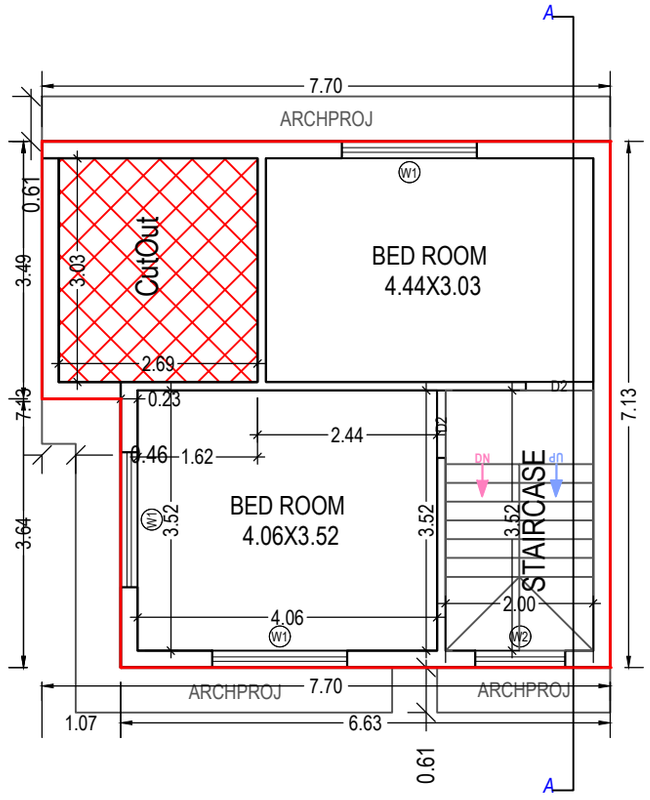
GROUND FLOOR PLAN
(Proposed)
(SCALE 1:100)



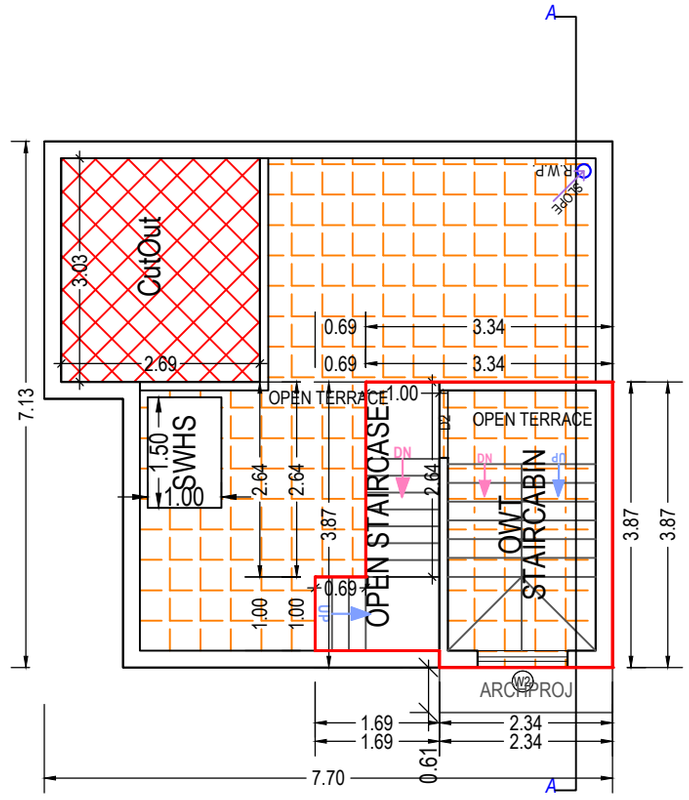

FIRST FLOOR PLAN
(Proposed)
(SCALE 1:100)





TERRACE FLOOR PLAN
(SCALE 1:100)

Bunglow No. 1

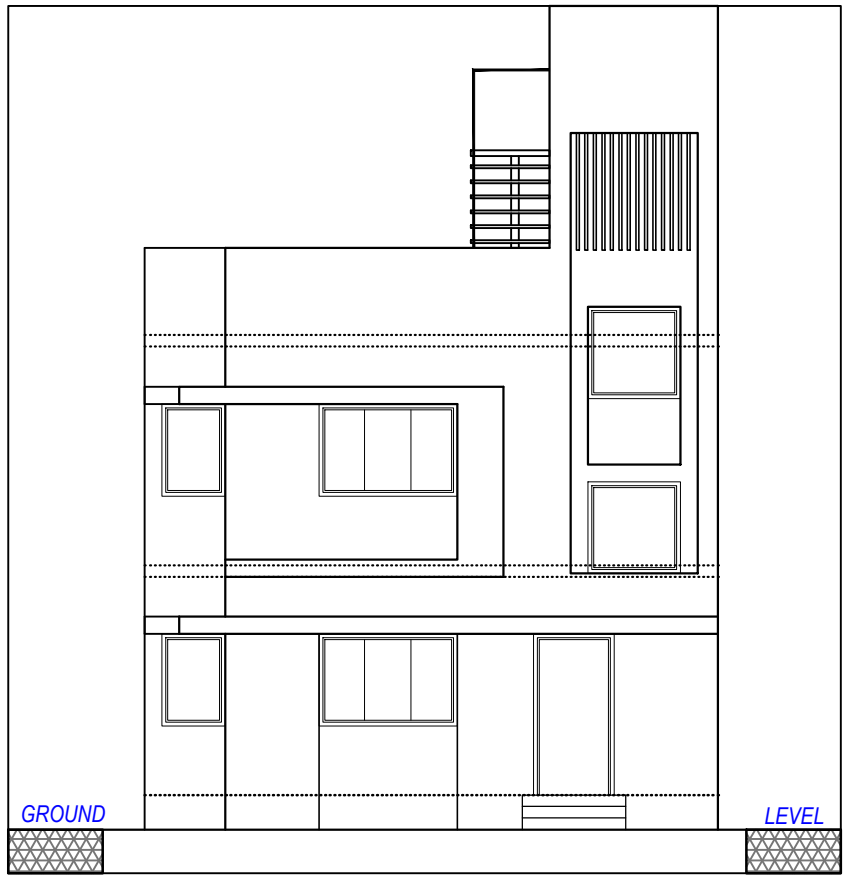
Project Title :PLAN SHOWING PROP. RESI. BUILDING NO: 2,4 ON R.S.NO:- 262/1 OF F.P.NO:-70 OF DRAFT T.P.S. NO:-234 (ZUNDAL), MOJE:-ZUNDAL, TAL:- GANDHINAGAR, DIST:-GANDHINAGAR





ELEVATION

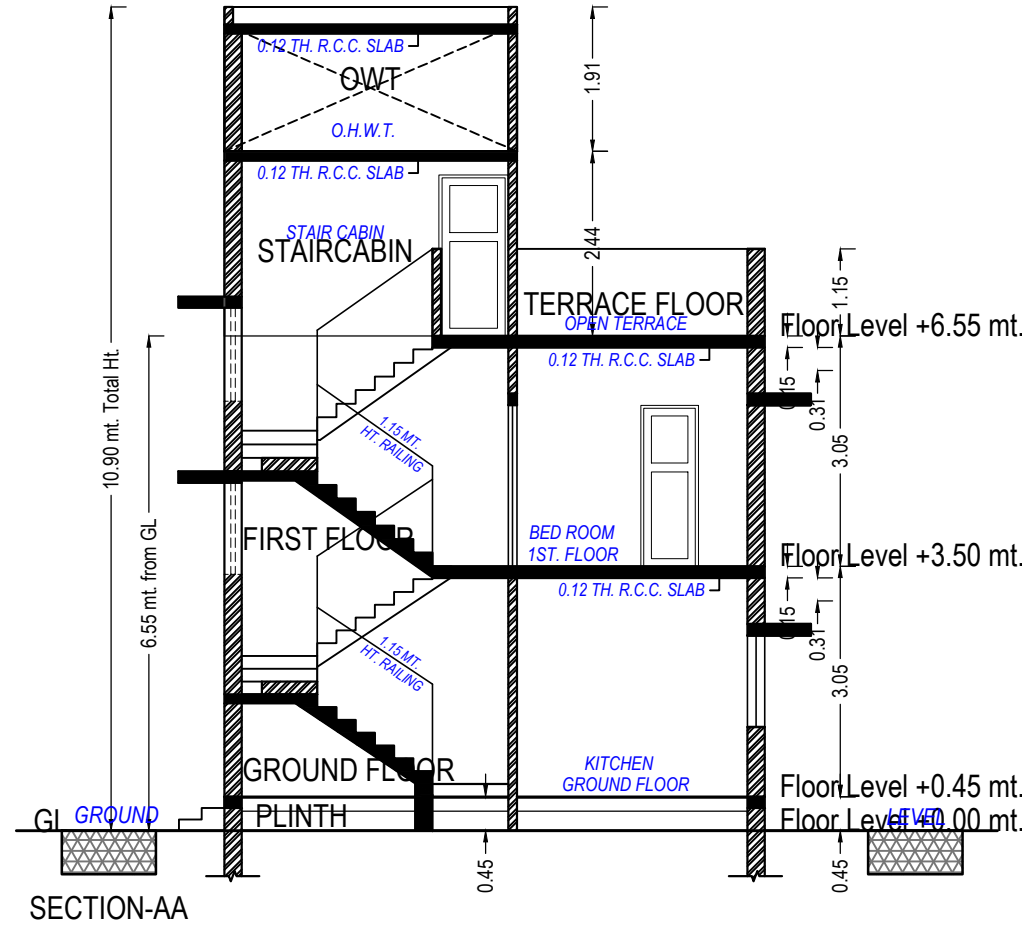



SECTION-AA

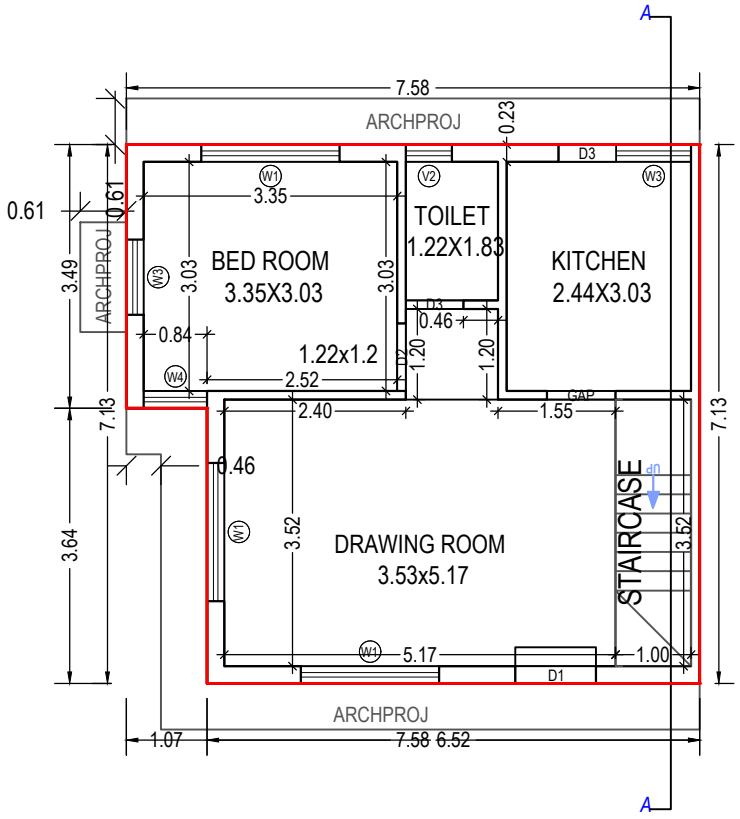

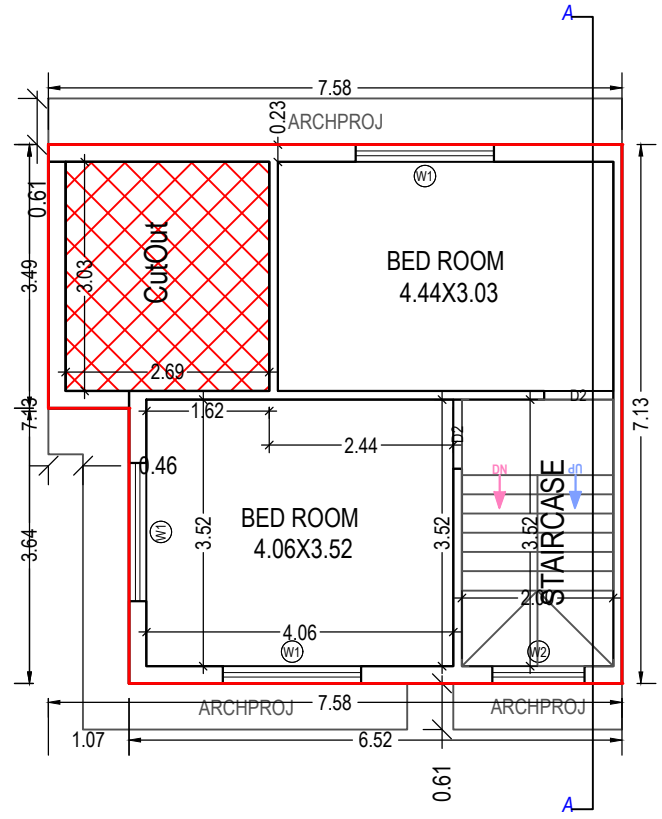
GROUND FLOOR PLAN
(Proposed)
(SCALE 1:100)



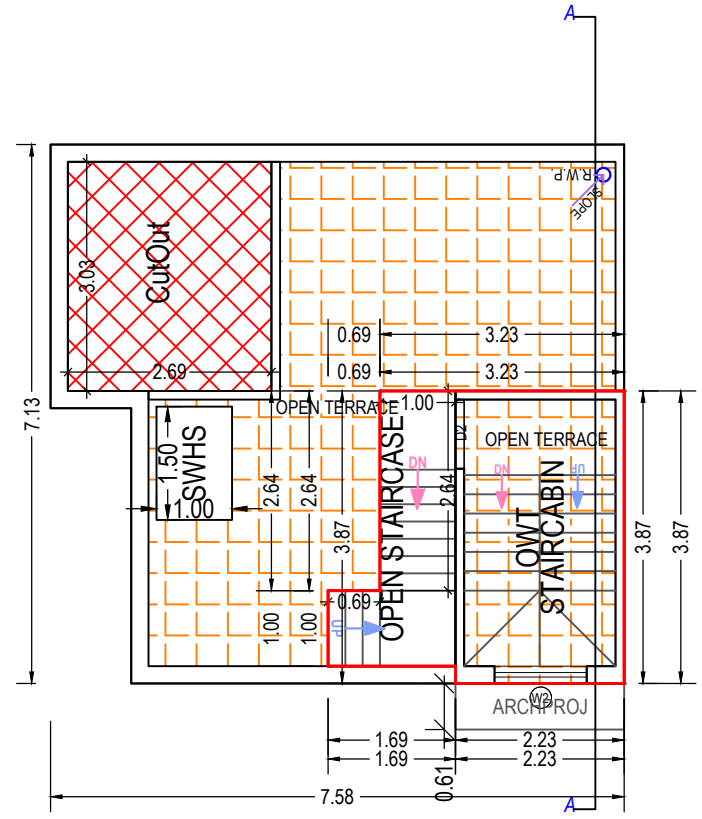

FIRST FLOOR PLAN
(Proposed)
(SCALE 1:100)





TERRACE FLOOR PLAN
(SCALE 1:100)

Bunglow No. 2 & 4

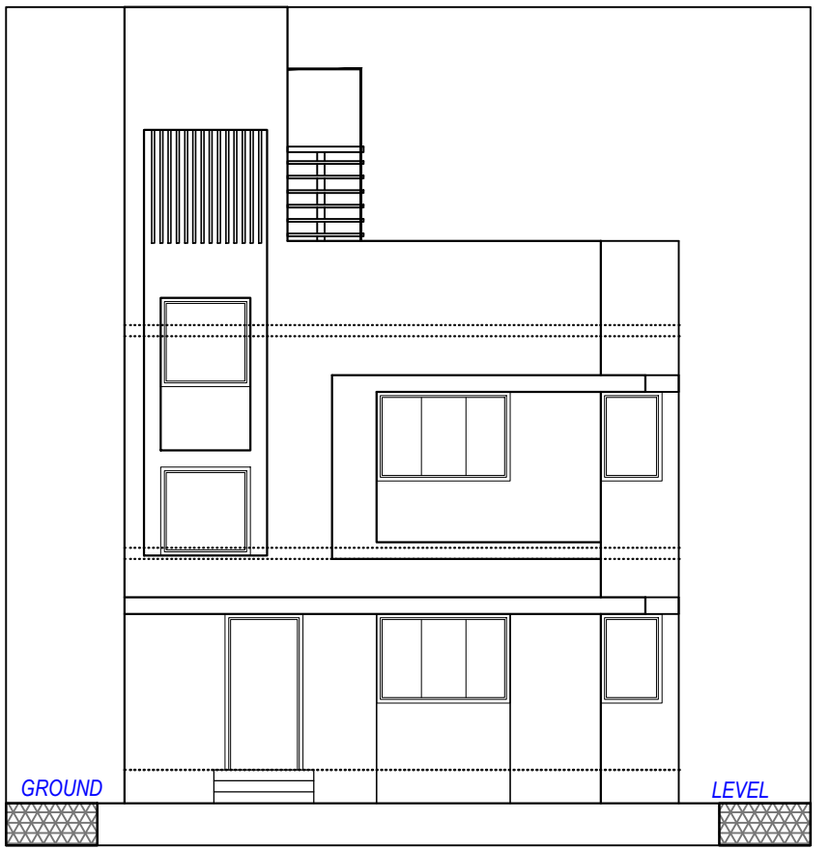
Project Title :PLAN SHOWING PROP. RESI. BUILDING NO: 3,5 ON R.S.NO:- 262/1 OF F.P.NO:-70 OF DRAFT T.P.S. NO:-234 (ZUNDAL), MOJE:-ZUNDAL,TAL:- GANDHINAGAR, DIST:-GANDHINAGAR





ELEVATION

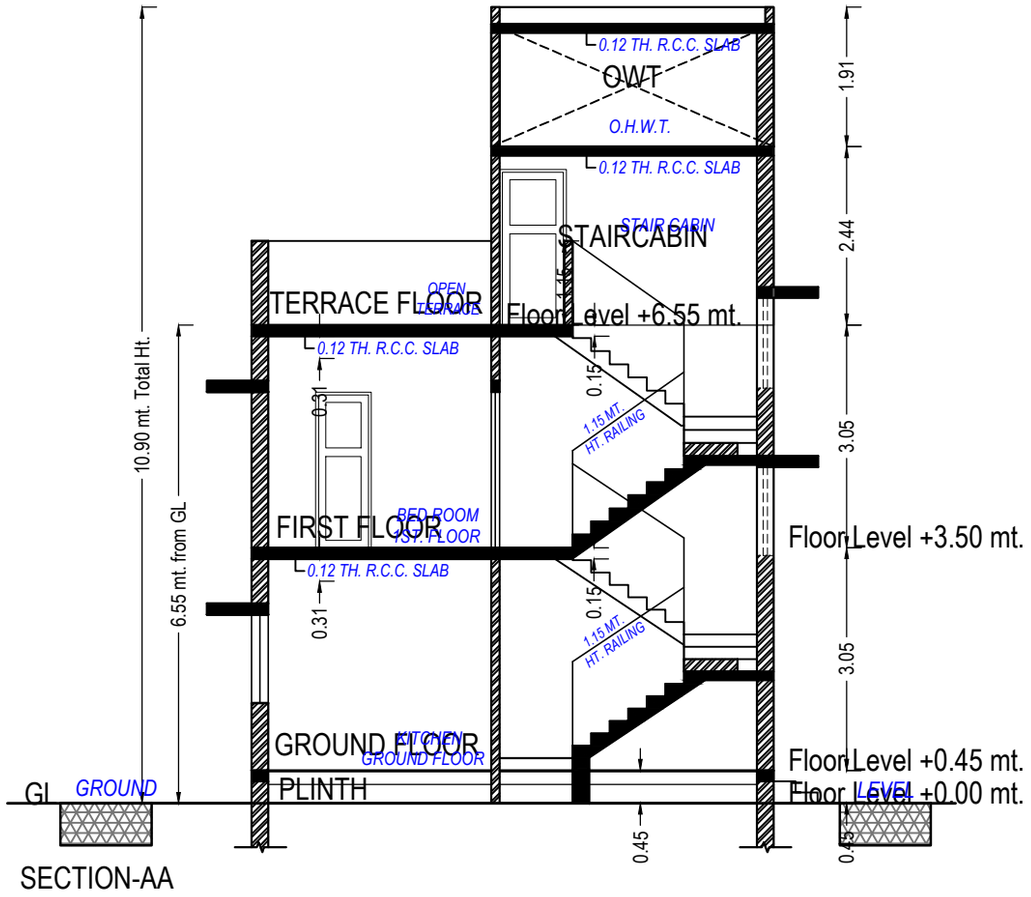



SECTION-AA

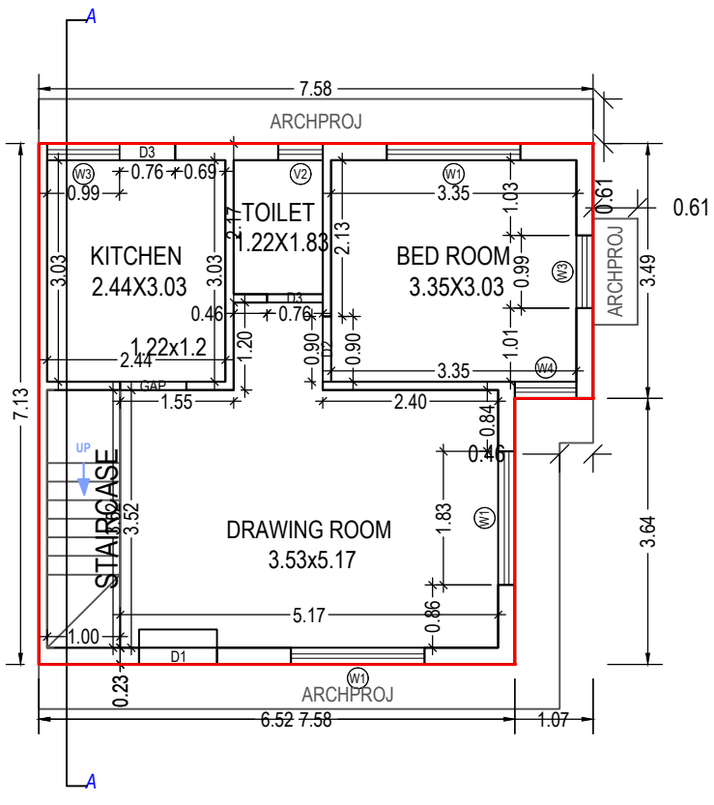

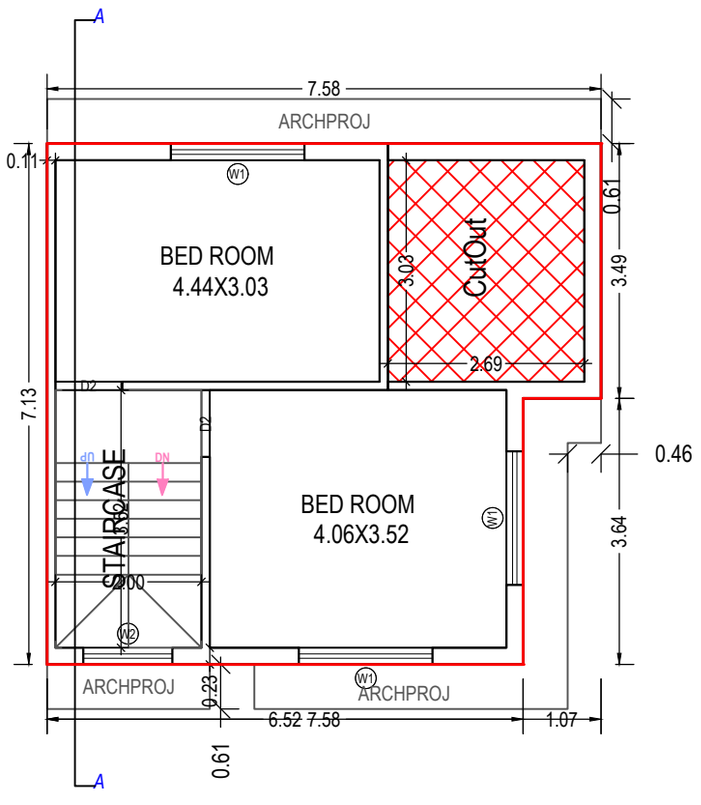
GROUND FLOOR PLAN
(Proposed)
(SCALE 1:100)



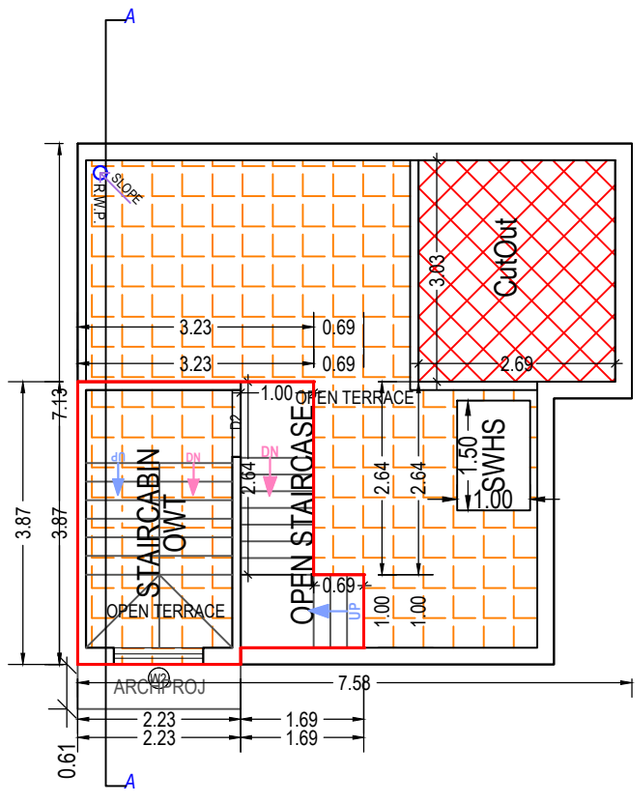

FIRST FLOOR PLAN
(Proposed)
(SCALE 1:100)





TERRACE FLOOR PLAN
(SCALE 1:100)

Bunglow No. 3 & 5

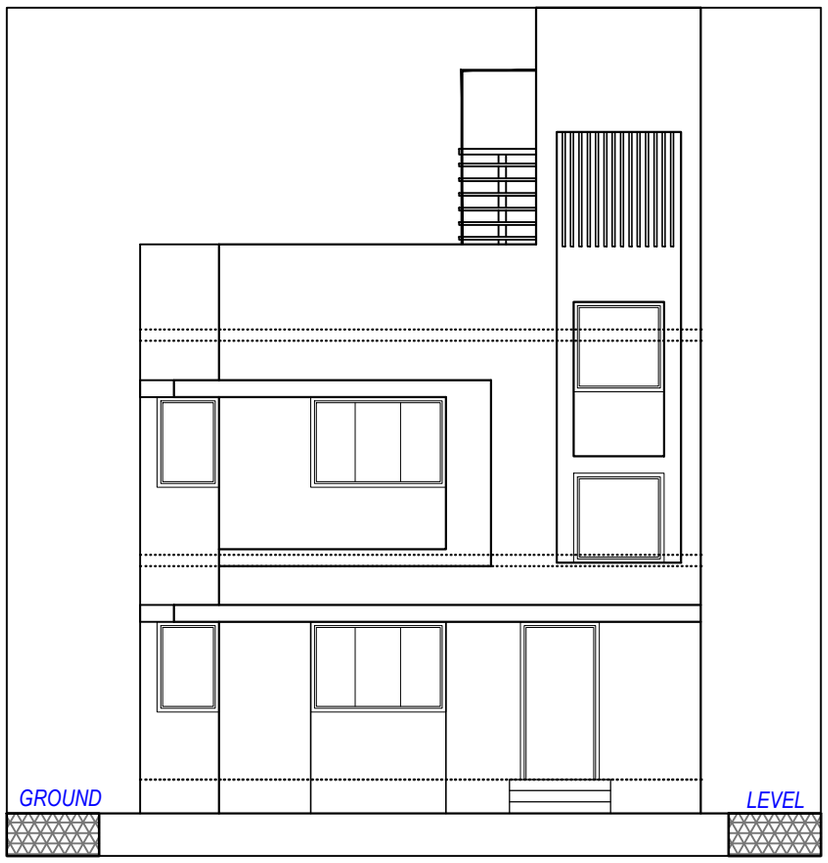
Project Title :PLAN SHOWING PROP. RESI. BUILDING NO: 6,8,10 ON R.S.NO:- 262/1 OF F.P.NO:-70 OF DRAFT T.P.S. NO:-234 (ZUNDAL), MOJE:-ZUNDAL,TAL:- GANDHINAGAR, DIST:-GANDHINAGAR





ELEVATION

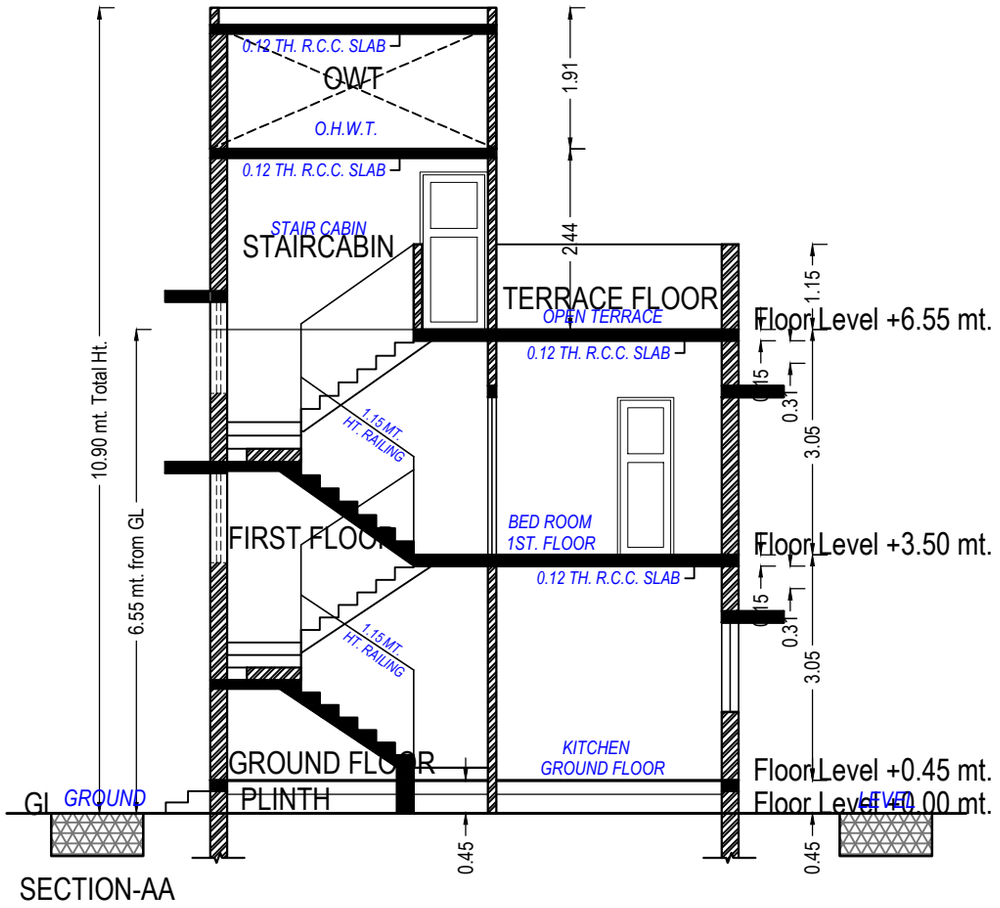



SECTION-AA

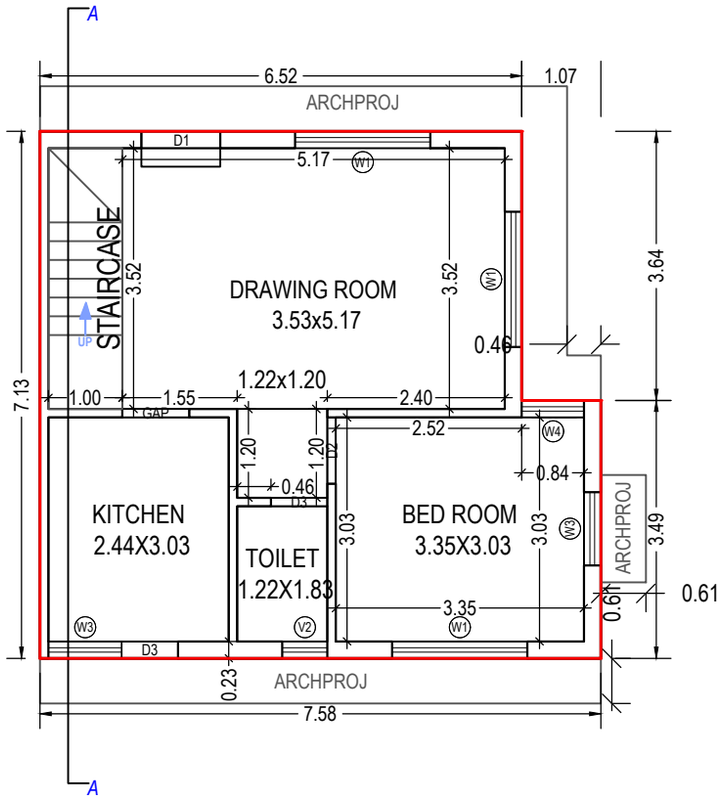

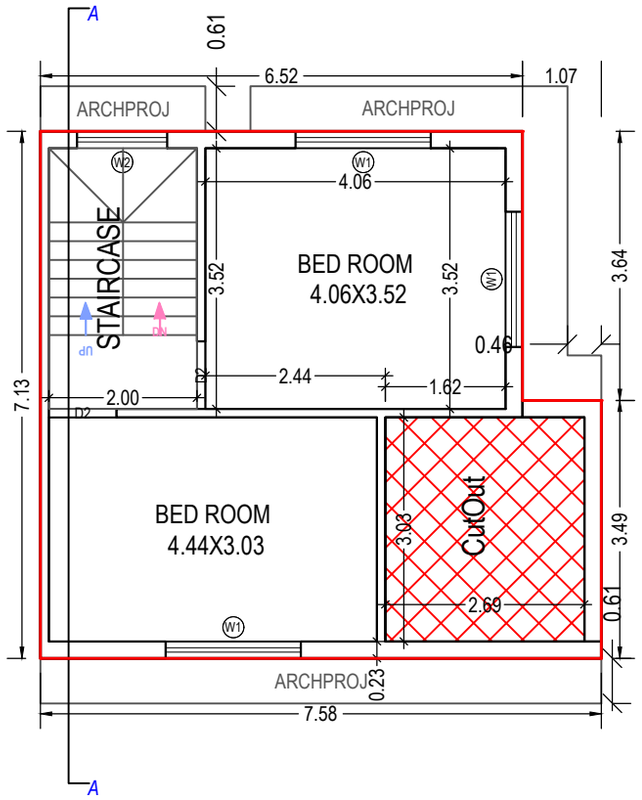
GROUND FLOOR PLAN
(Proposed)
(SCALE 1:100)



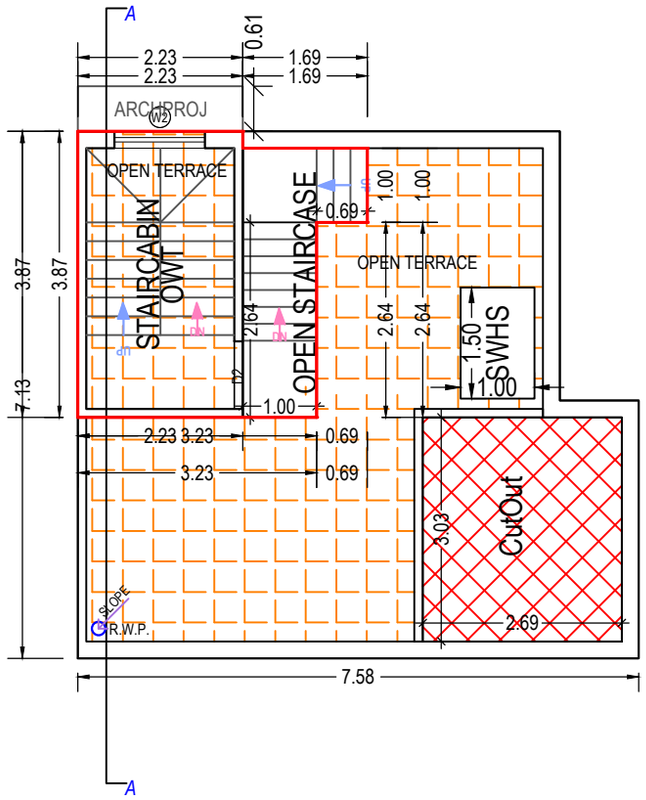

FIRST FLOOR PLAN
(Proposed)
(SCALE 1:100)





TERRACE FLOOR PLAN
(SCALE 1:100)

Bunglow No. 6 , 8 & 10

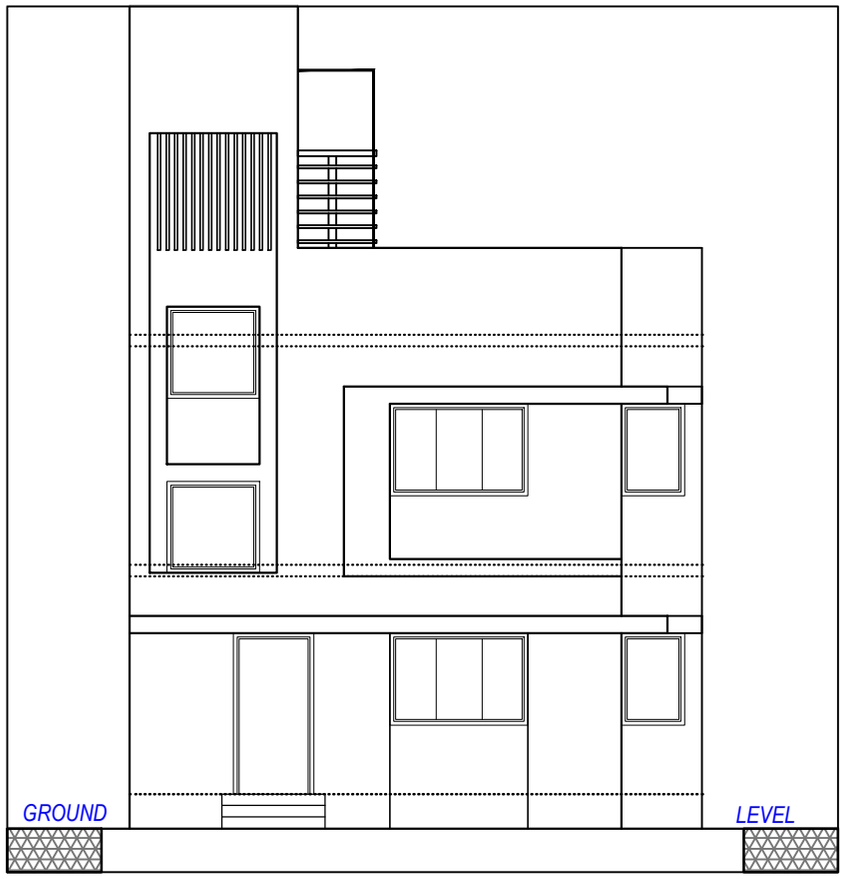
Project Title :PLAN SHOWING PROP. RESI. BUILDING NO: 1 ON R.S.NO:- 262/1 OF F.P.NO:-70 OF DRAFT T.P.S. NO:-234 (ZUNDAL), MOJE:-ZUNDAL, TAL:- GANDHINAGAR, DIST:-GANDHINAGAR





ELEVATION

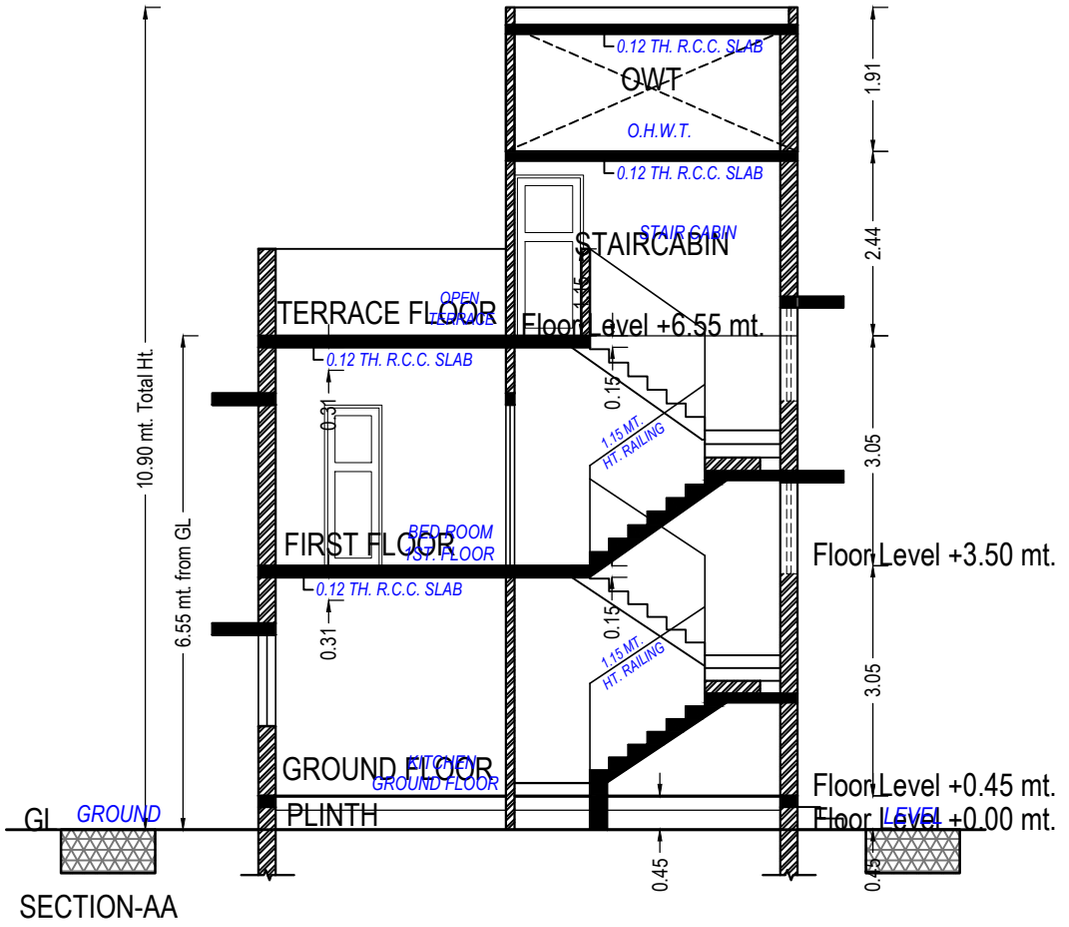



SECTION-AA

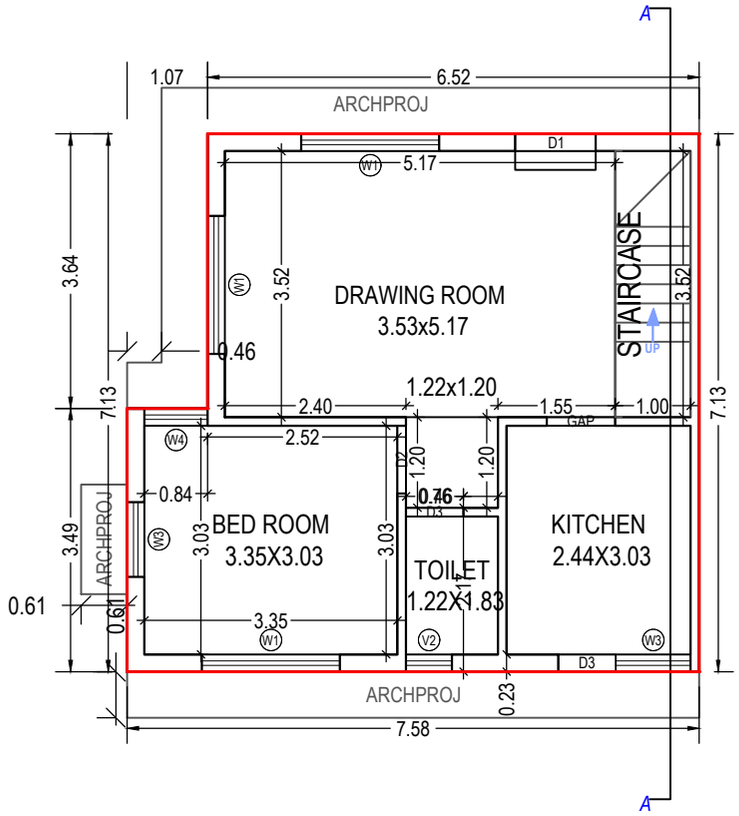

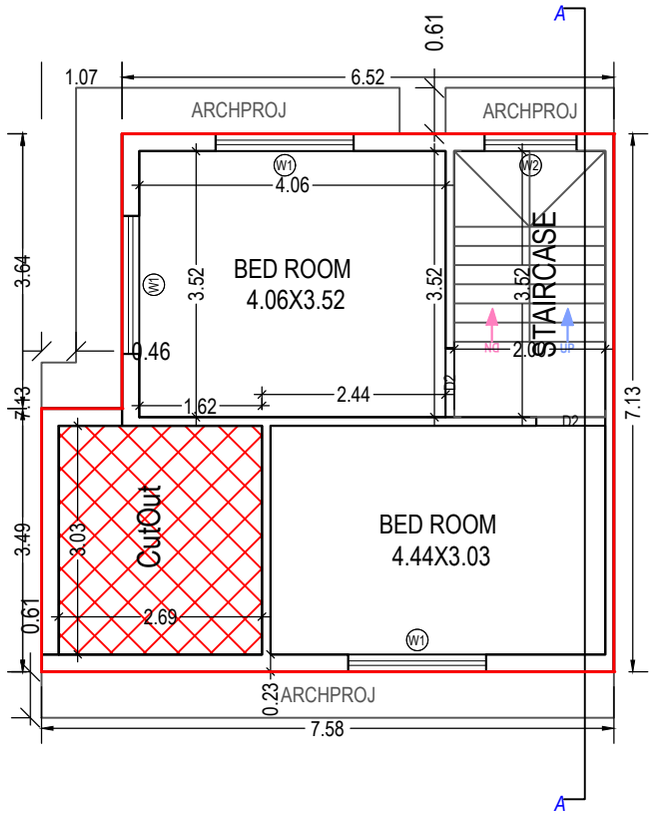
GROUND FLOOR PLAN
(Proposed)
(SCALE 1:100)



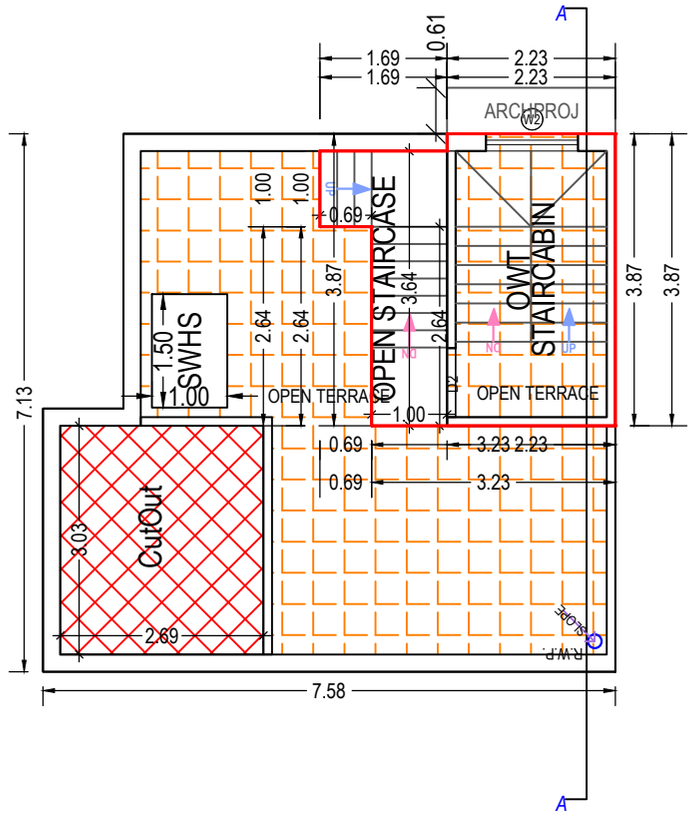

FIRST FLOOR PLAN
(Proposed)
(SCALE 1:100)





TERRACE FLOOR PLAN
(SCALE 1:100)

Bunglow No. 7 , 9 & 11

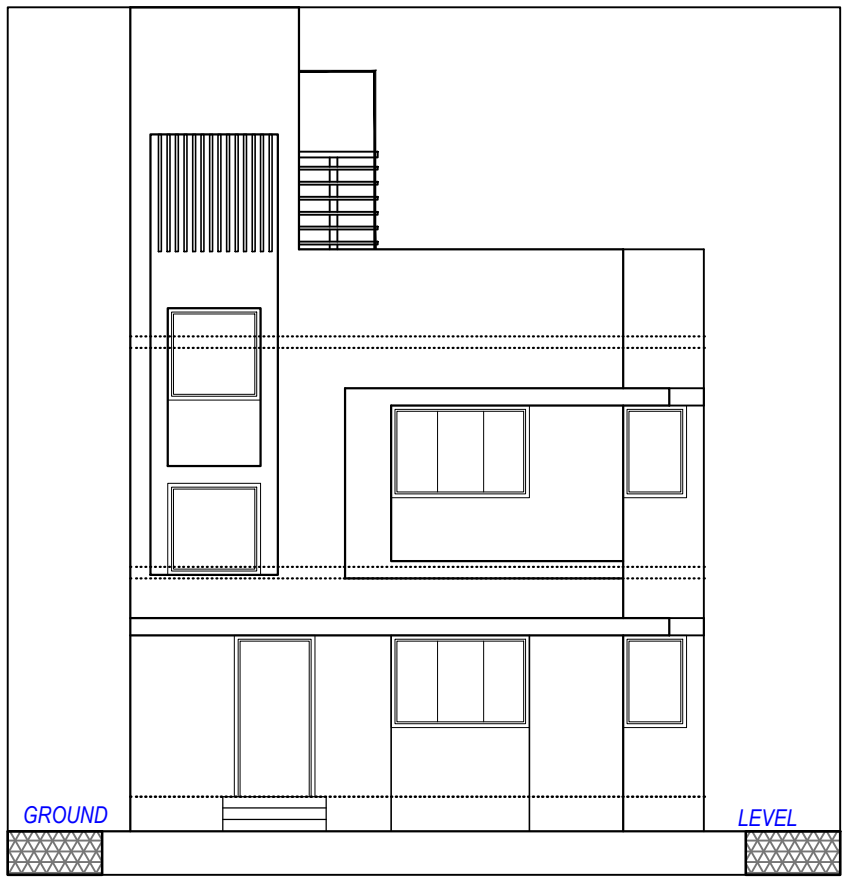
Project Title :PLAN SHOWING PROP. RESI. BUILDING NO: 12 ON R.S.NO:- 262/1 OF F.P.NO:-70 OF DRAFT T.P.S. NO:-234(ZUNDAL),MOJE:-ZUNDAL,TAL:- GANDHINAGAR, DIST:-GANDHINAGAR





ELEVATION

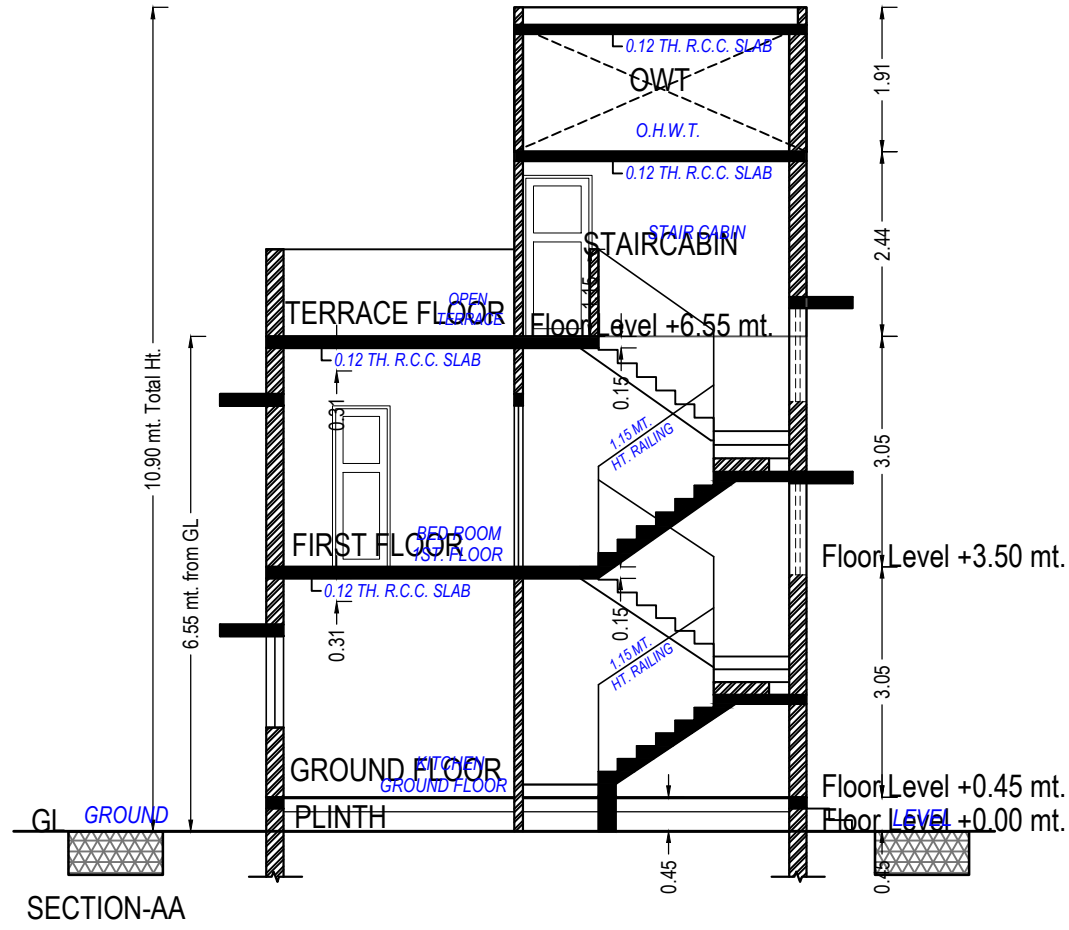



SECTION-AA

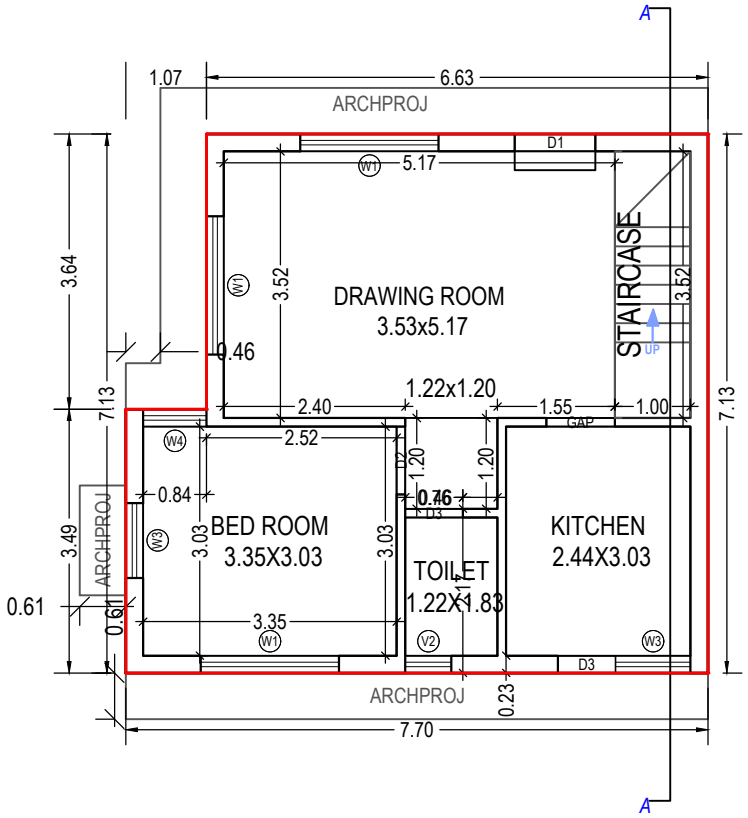

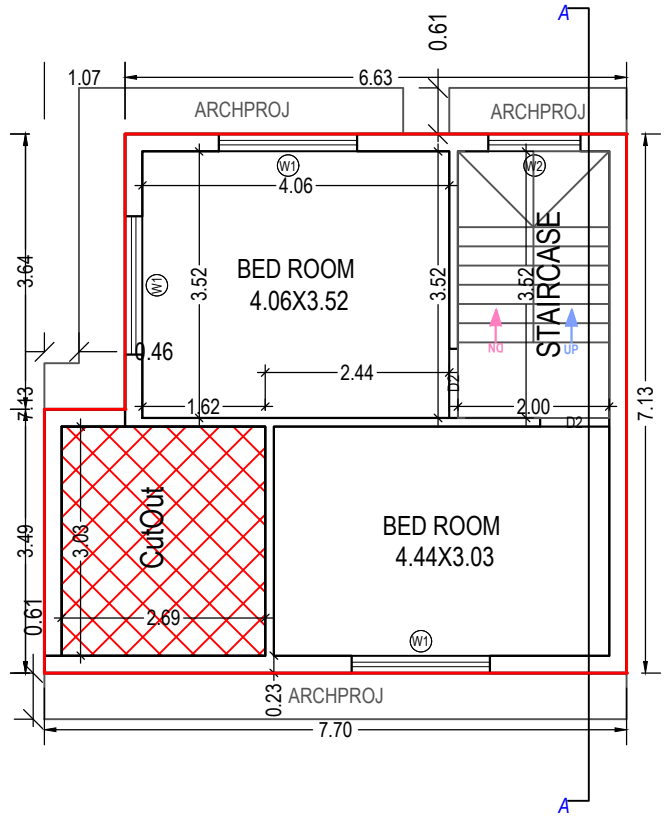
GROUND FLOOR PLAN
(Proposed)
(SCALE 1:100)



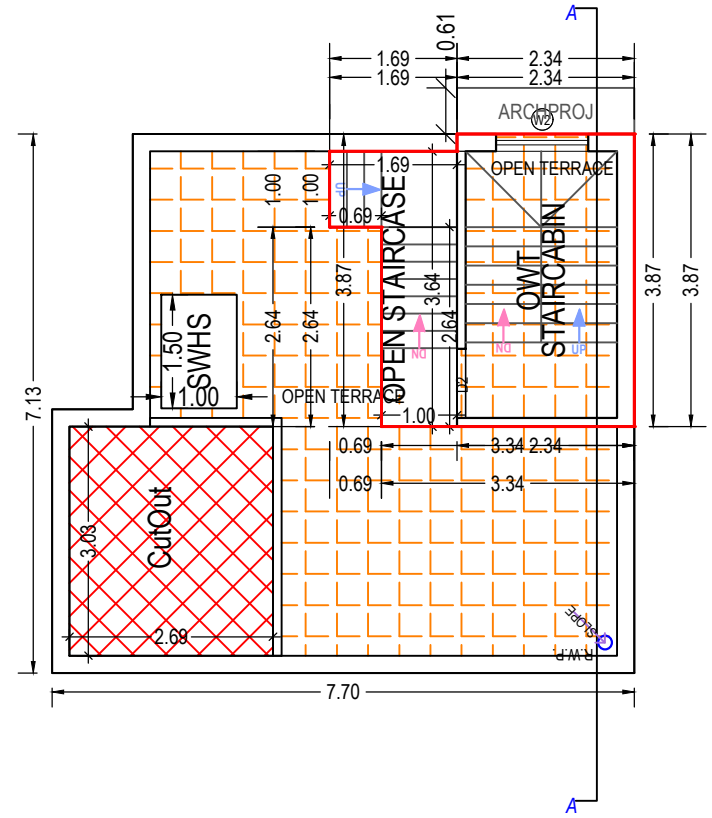
FIRST FLOOR PLAN
(Proposed)
(SCALE 1:100)




TERRACE FLOOR PLAN
(SCALE 1:100)

Bunglow No. 12

# S P E C I F I C A T I O N

## STRUCTURE

Earthquake resistant R.C.C. frame structure as per new bye laws.

## FLOORING

Vitrified tiles flooring in entire area

## DOORS & WINDOWS

Wooden / MS frame with decorative main door & flush door inside
All windows with fully glazed shutter with aluminium section

## BATHROOMS & TOILETS

Glazed tiles dado up to lintel level in all bathrooms
Concealed plumbing with good quality C.P. fittings

## KITCHEN

Black Granite platform with sink & tiles dado up to lintel level

## TERRACE

China mosaic flooring with water proofing

## ELECTRIFICATION

Concealed copper wiring with modular switches and standard accessories

## WALL FINISH

External double coat sand face plaster with acrylic paint or single coat plaster with texture finish. Internal mala plaster with wall putty

## Other Amenities

-> Common Plot
-> Children Play Area

## Location




Project Address
Keshav Bunglows, Near ATM Mall, Opp Ananya School, Zundal - 382421

| Developed By | Structure Design By | Architect |
|---|---|---|
| Preksha Developers | Jigar Maheshkumar Patel | Sanikumar Bharatbhai Patel |