









DEVELOPER
MANGALIK HOMES LLP






SITE PLAN
(Scale - 1:200)

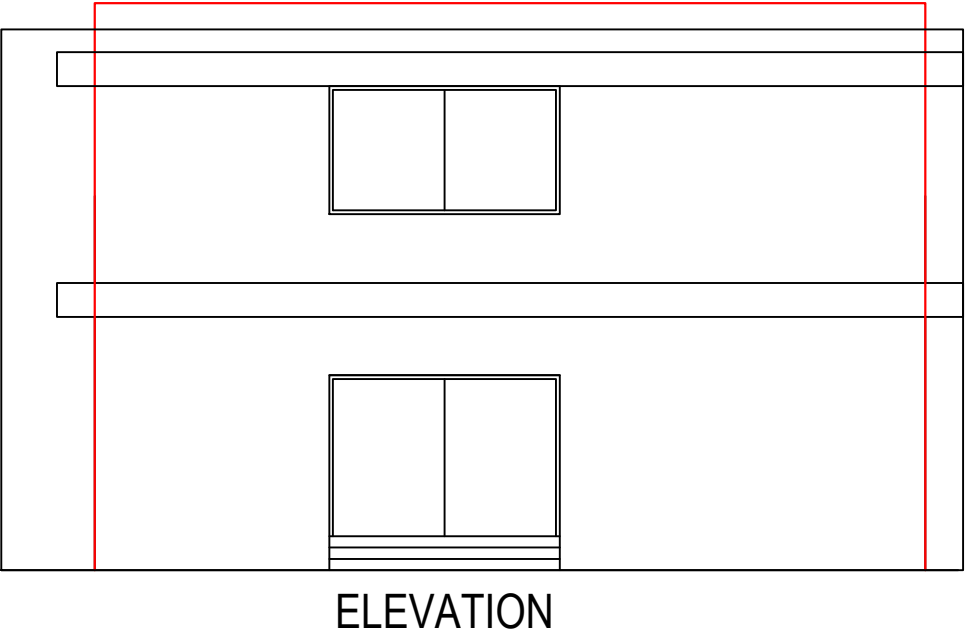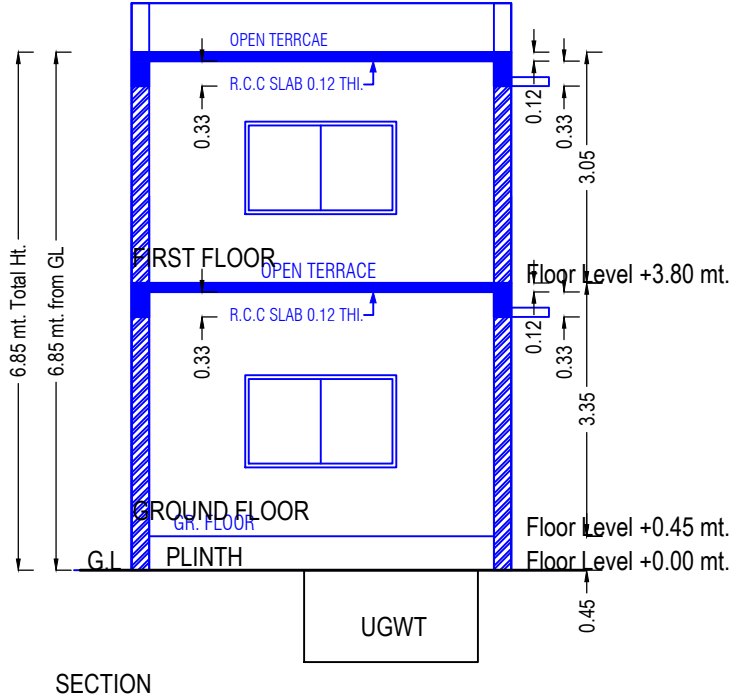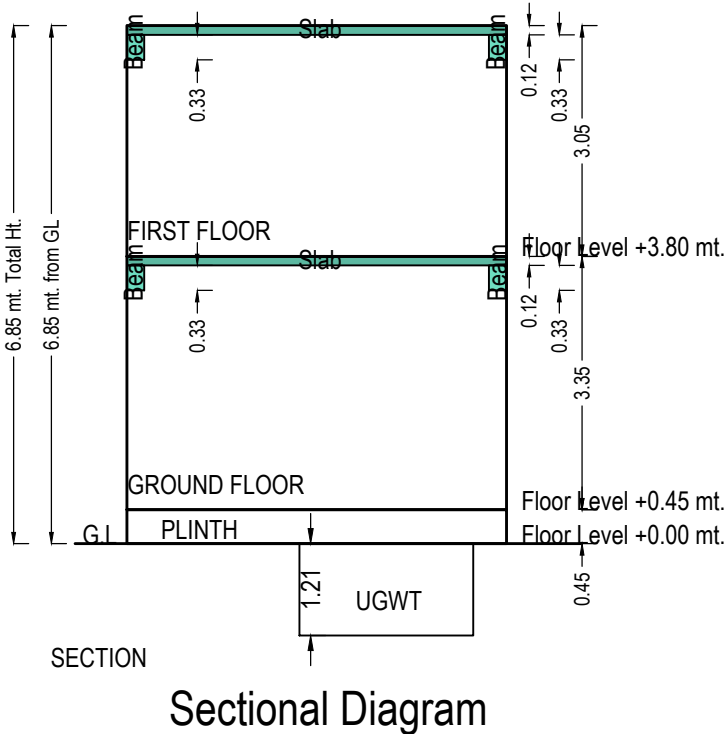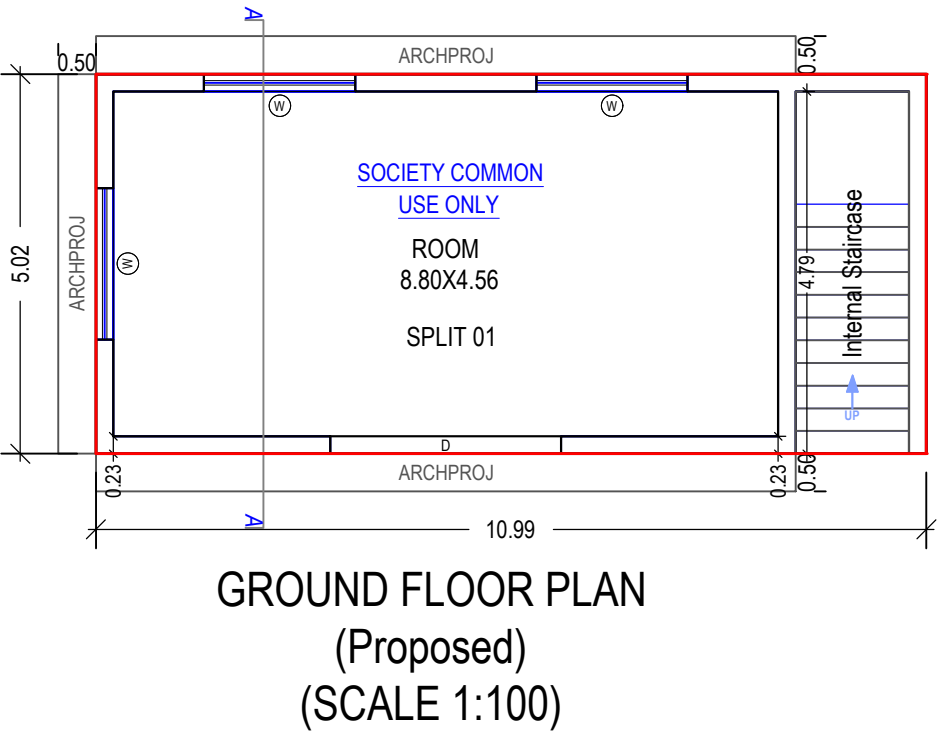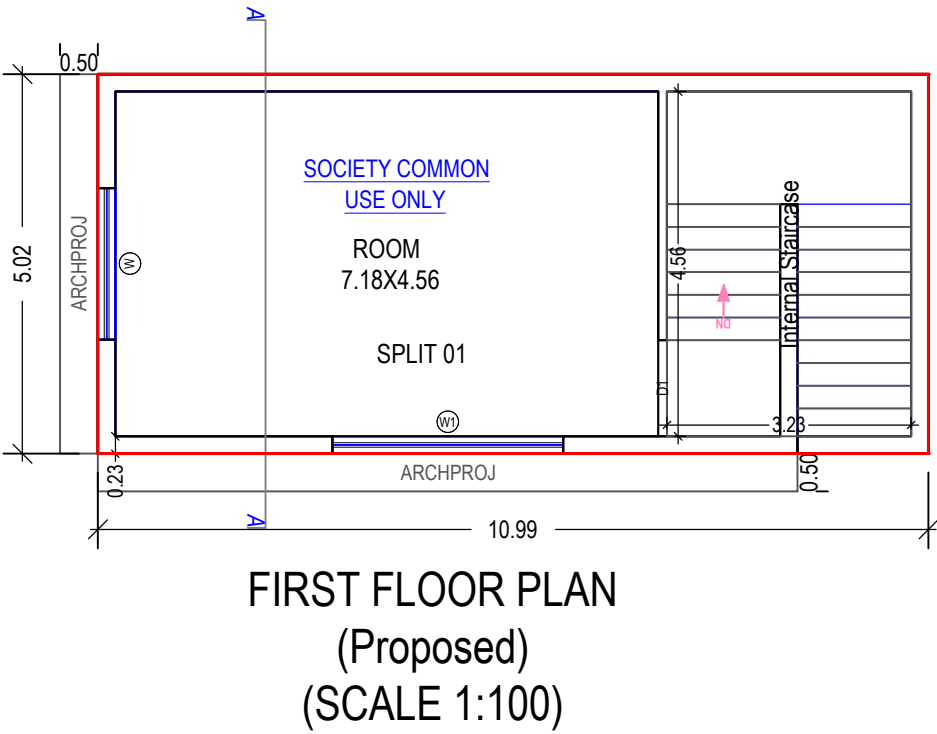


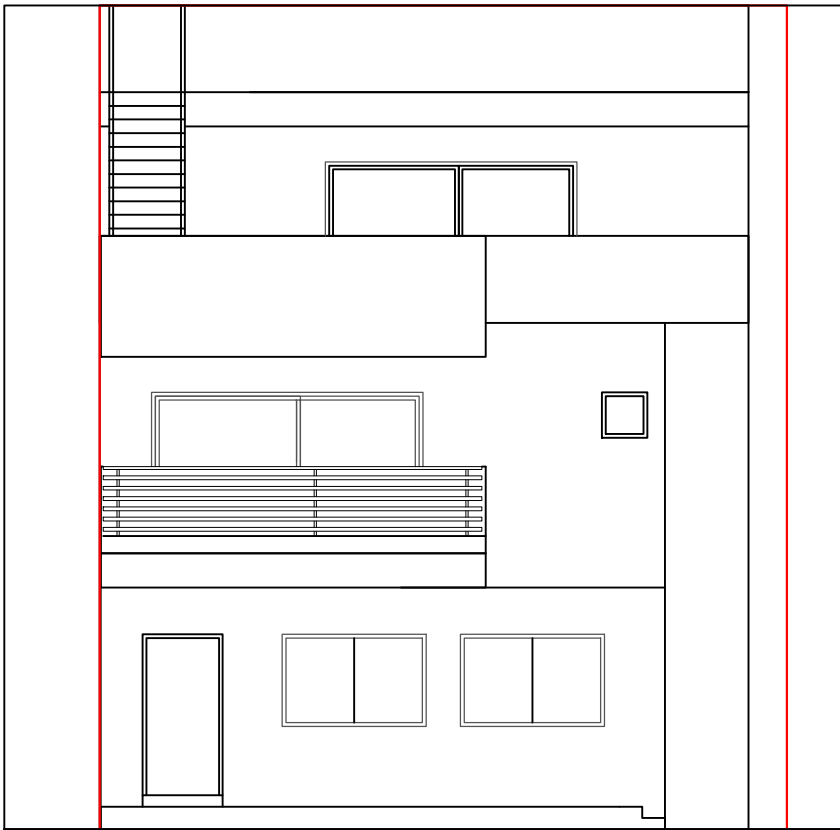

ELEVATION

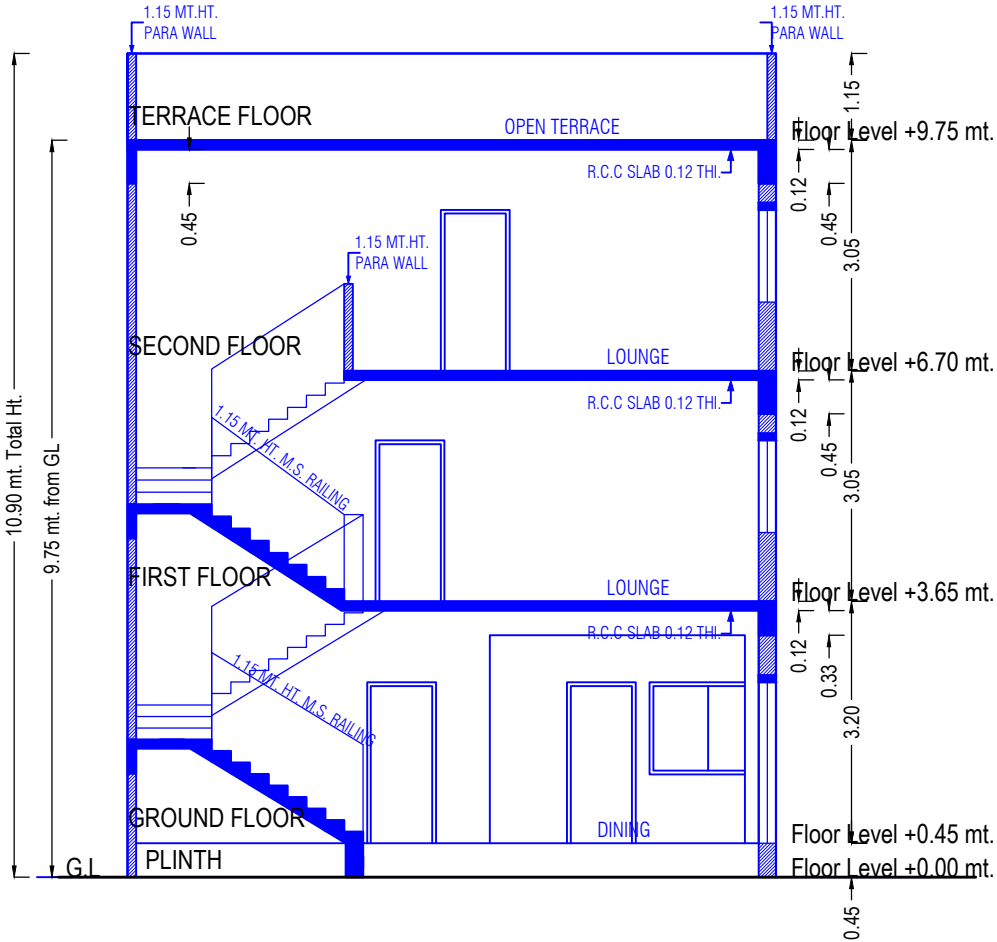


SECTION

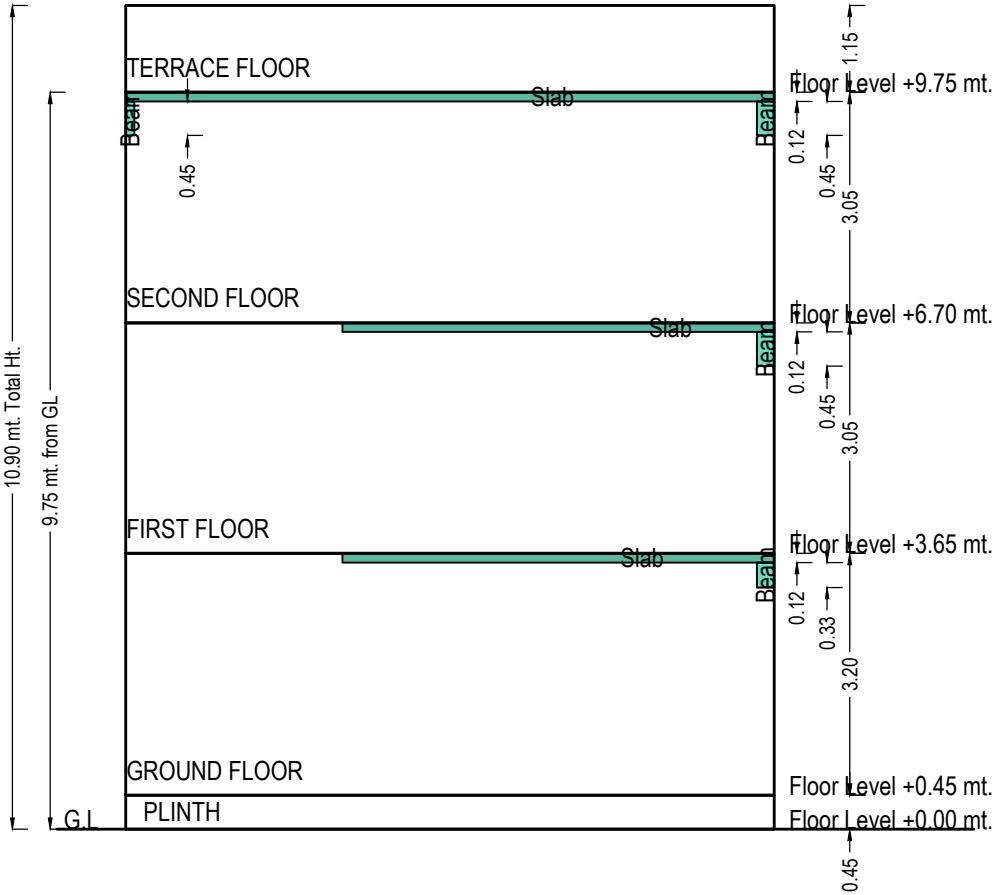


SECTION


Sectional Diagram

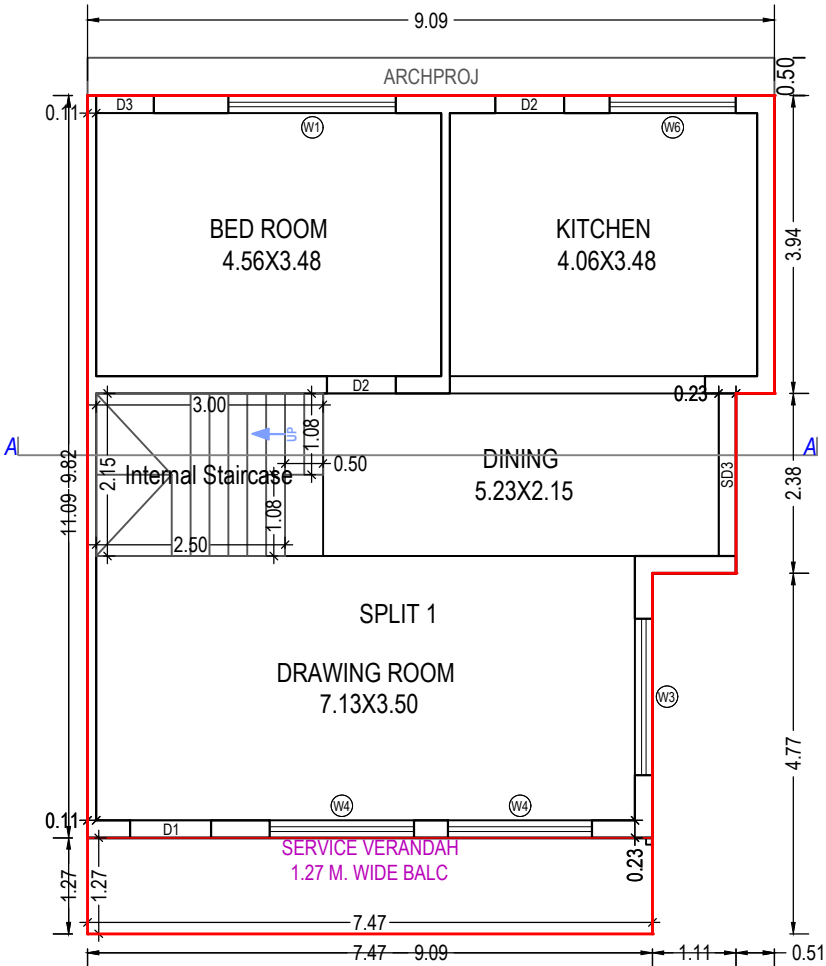


GROUND FLOOR PLAN
(Proposed)
(SCALE 1:100)

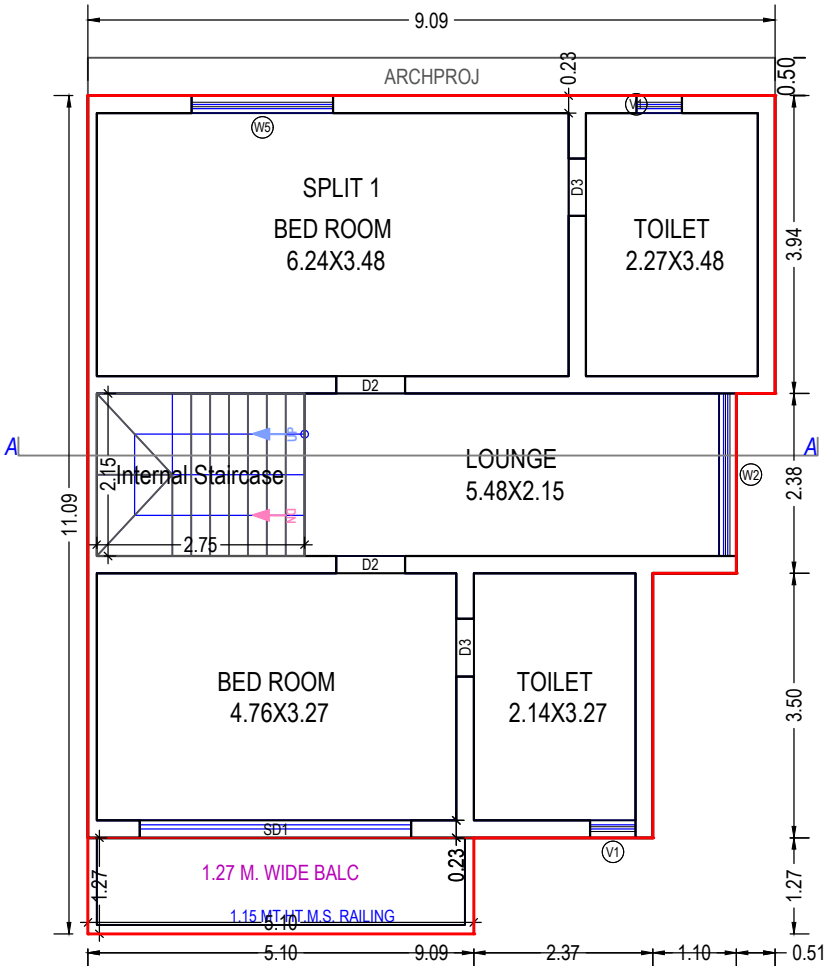


FIRST FLOOR PLAN
(Proposed)
(SCALE 1:100)

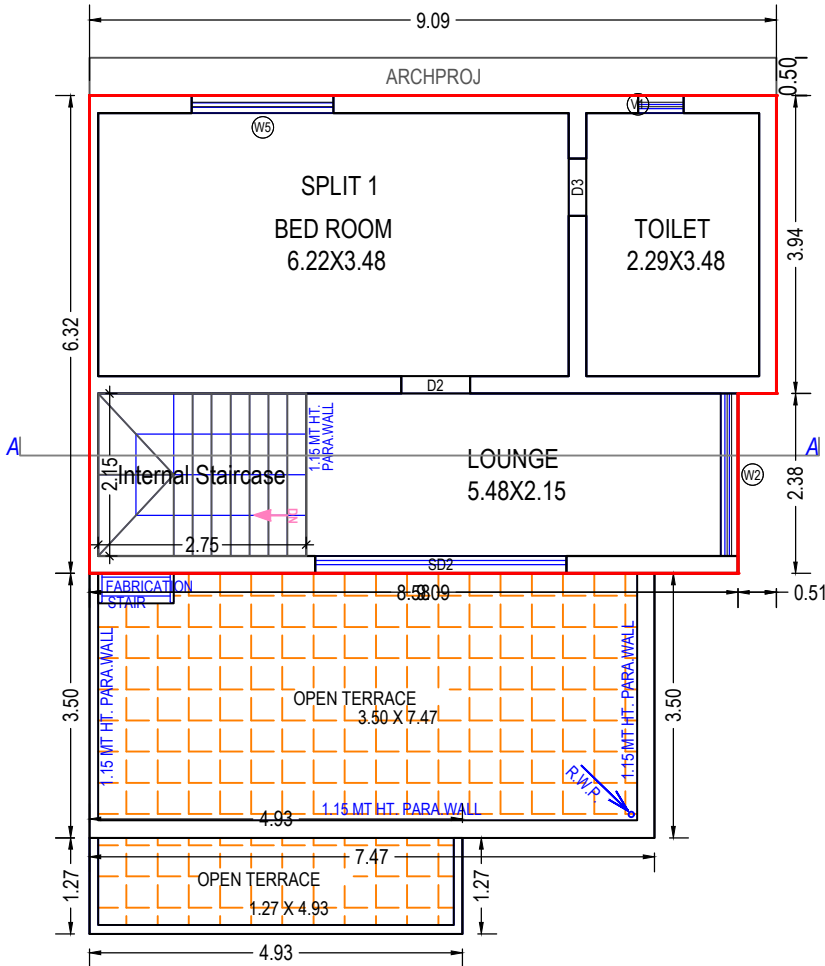


SECOND FLOOR PLAN
(Proposed)
(SCALE 1:100)

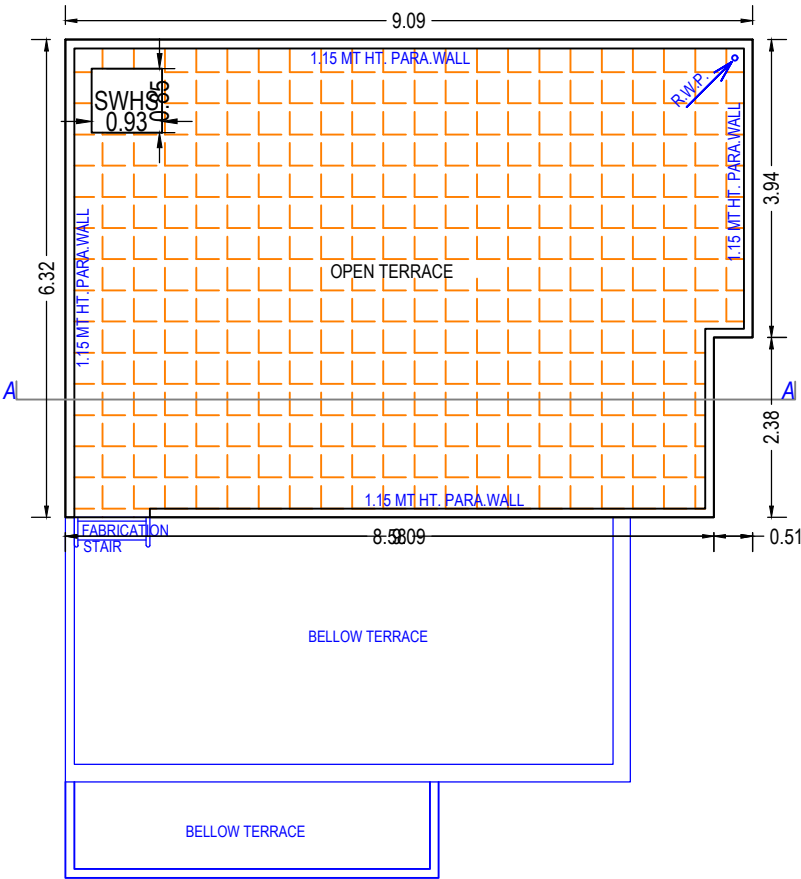


TERRACE FLOOR PLAN
(SCALE 1:100)

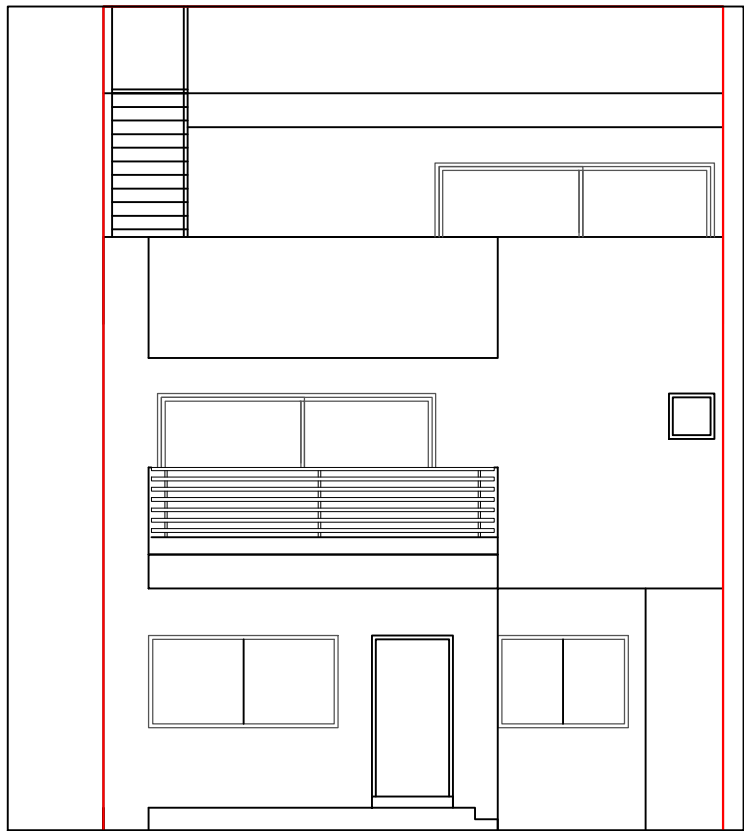

ELEVATION

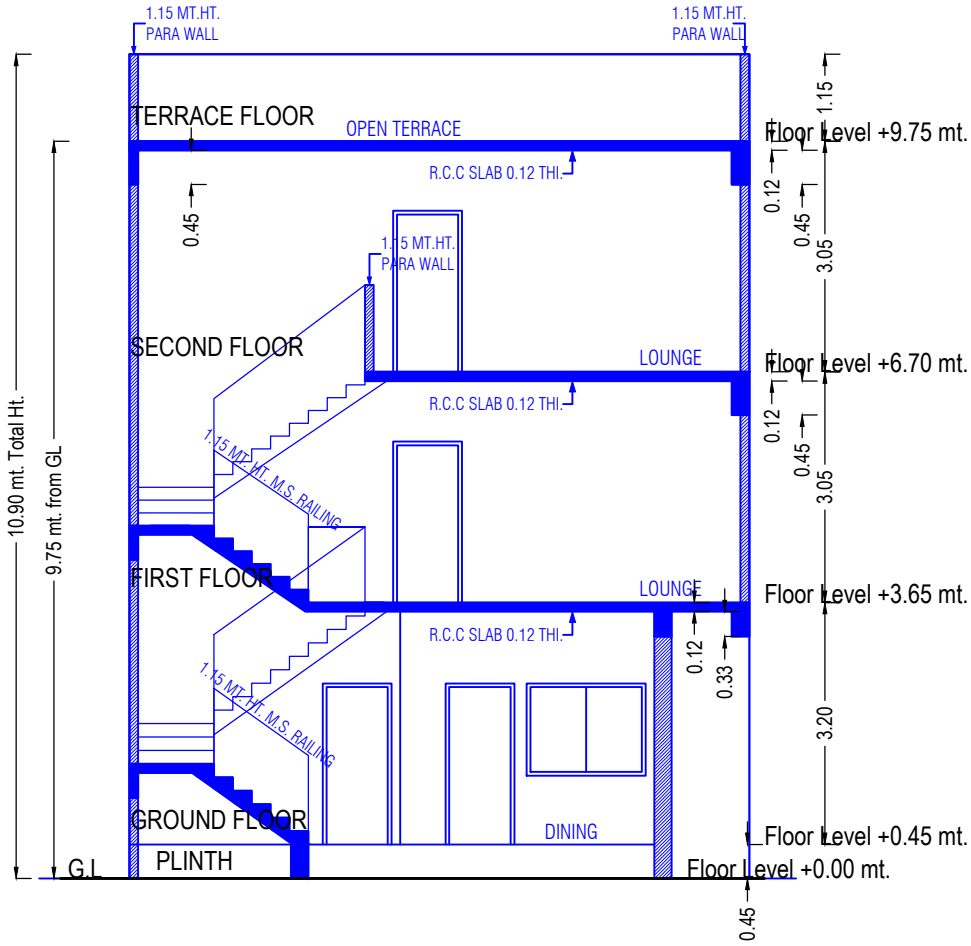


SECTION

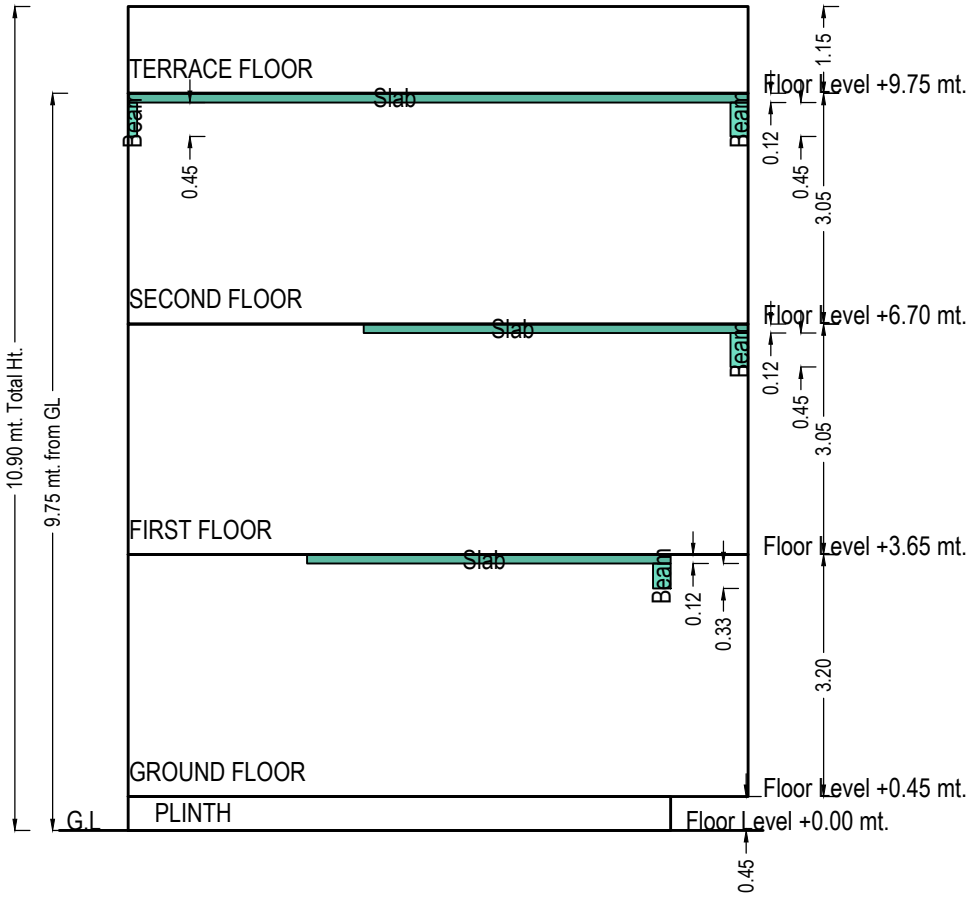


SECTION


Sectional Diagram

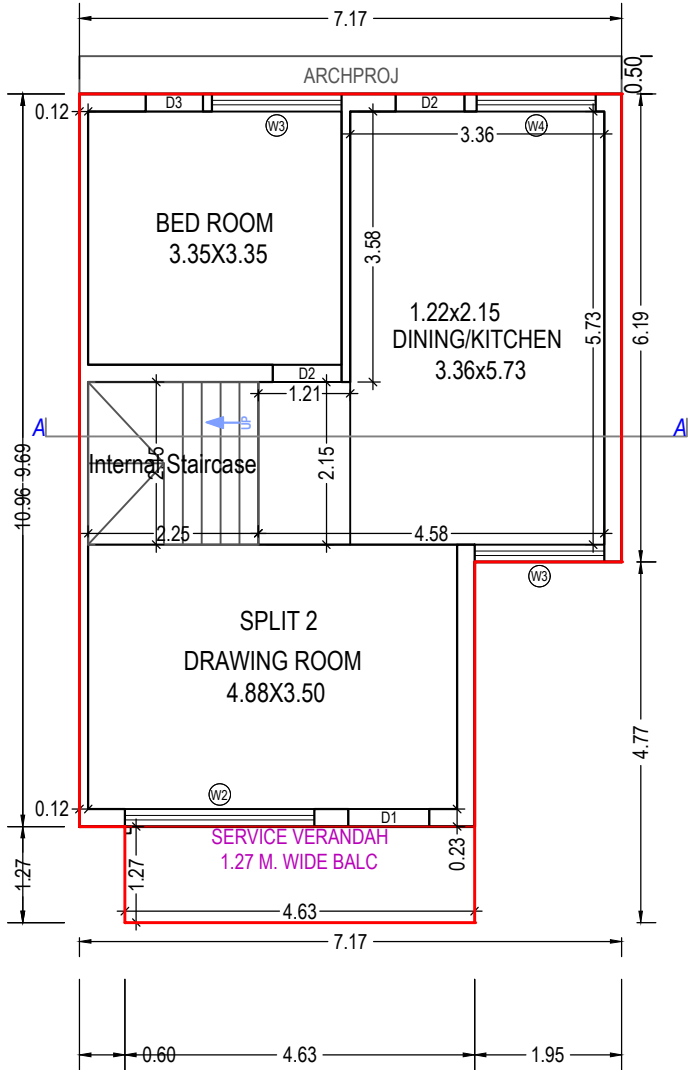


GROUND FLOOR PLAN
(Proposed)
(SCALE 1:100)

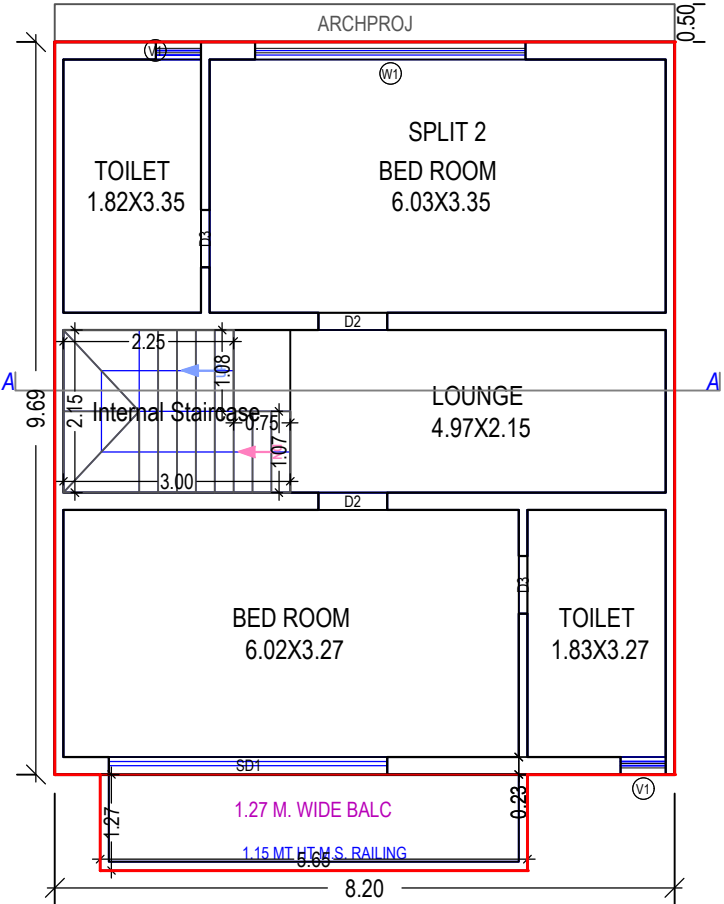


FIRST FLOOR PLAN
(Proposed)
(SCALE 1:100)

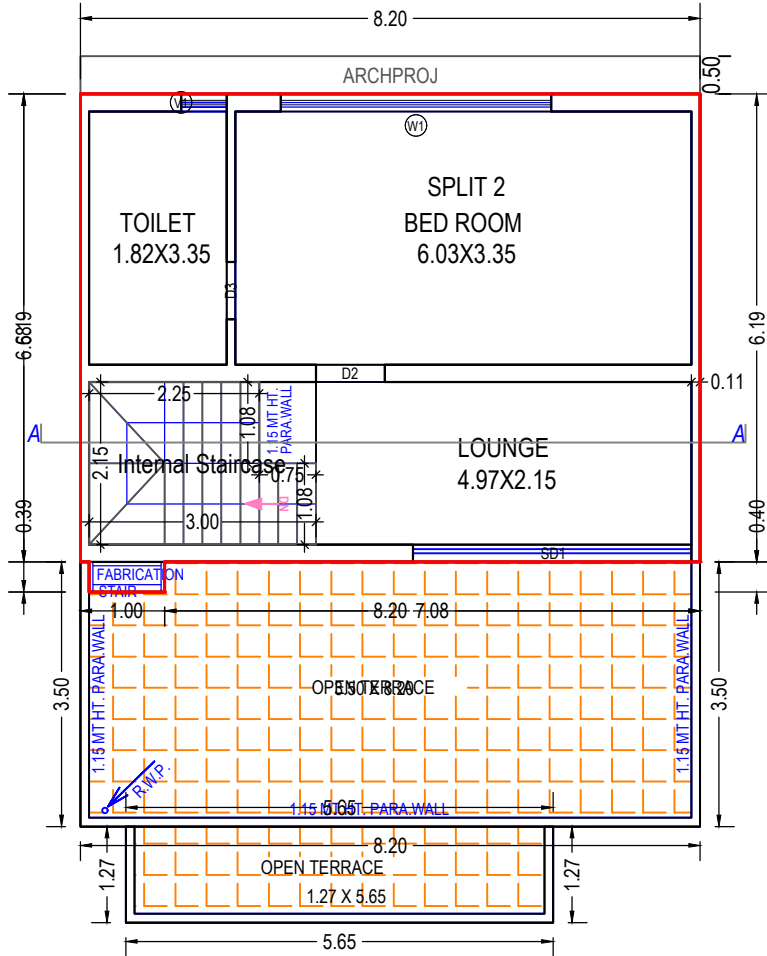


SECOND FLOOR PLAN
(Proposed)
(SCALE 1:100)

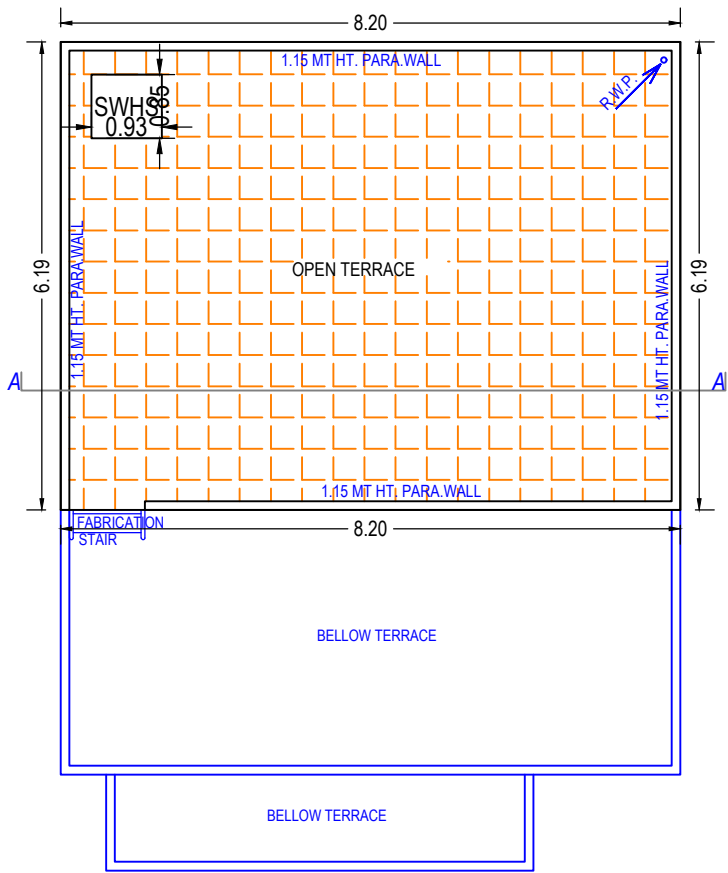


TERRACE FLOOR PLAN
(SCALE 1:100)

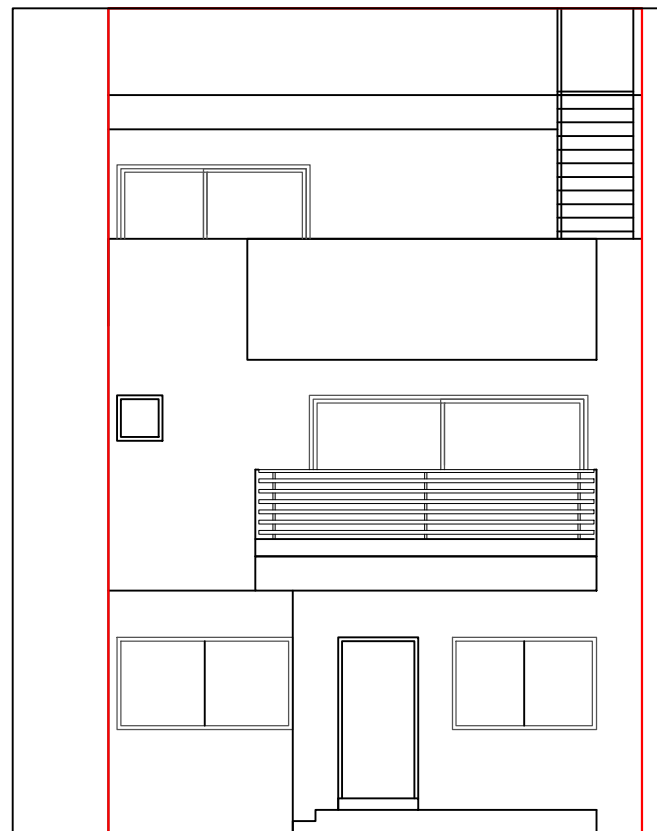

ELEVATION




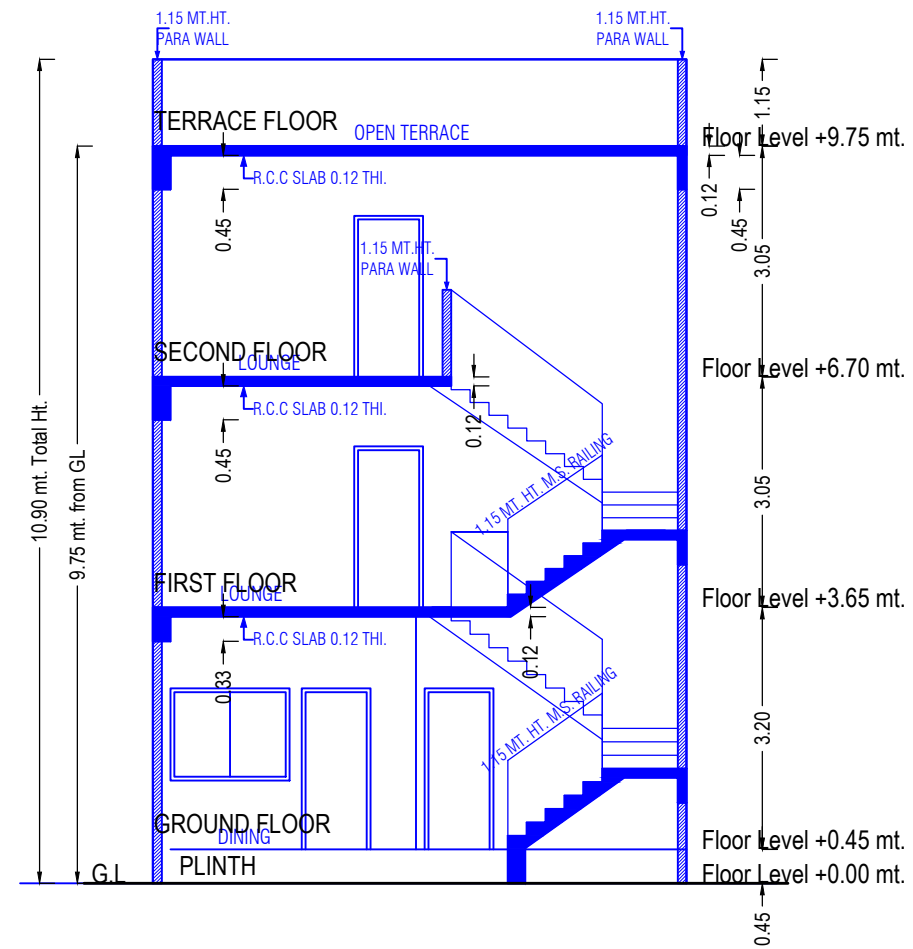



SECTION

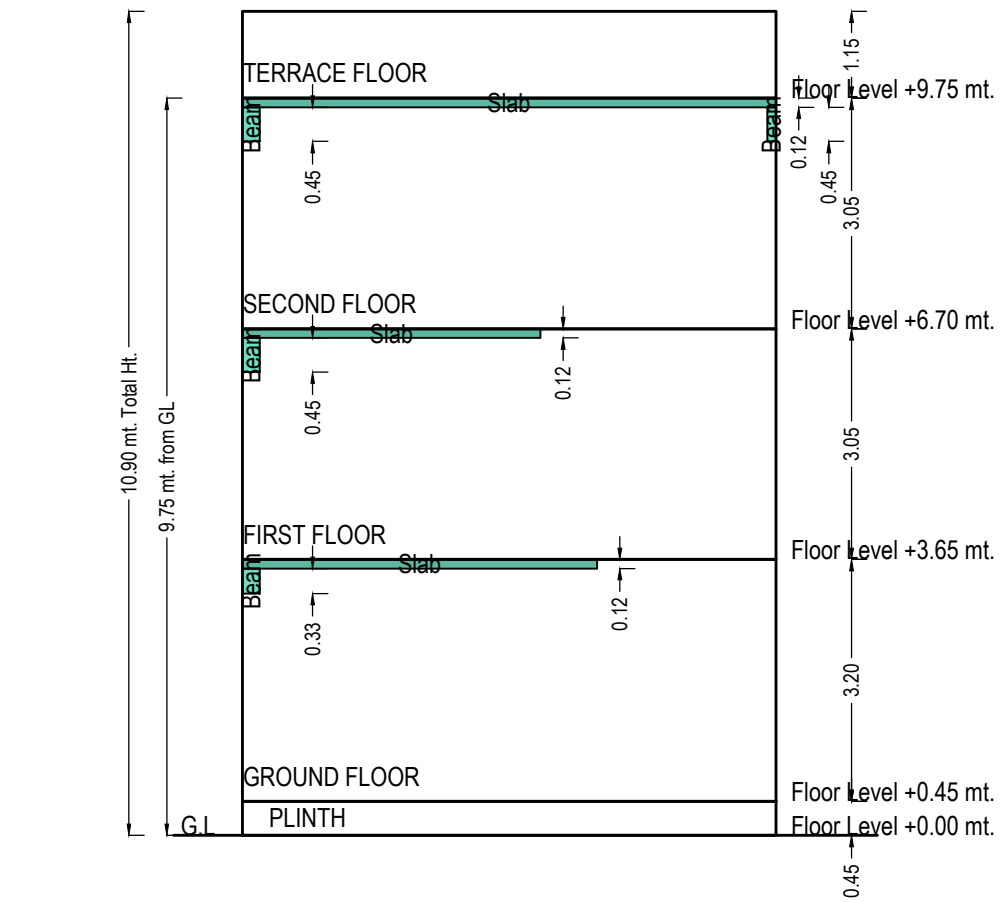


SECTION

Sectional Diagram

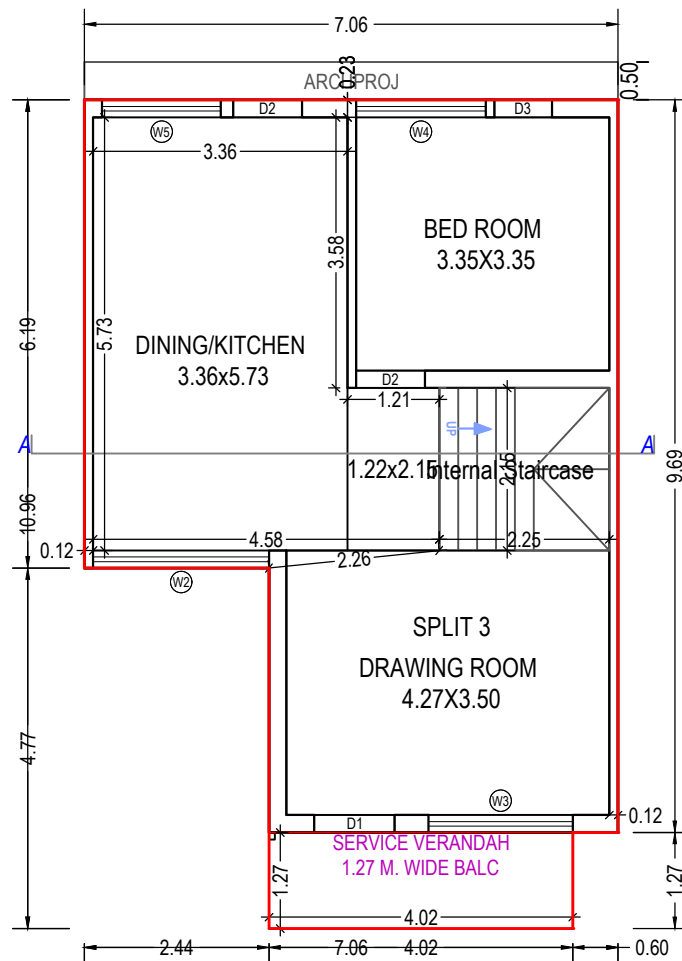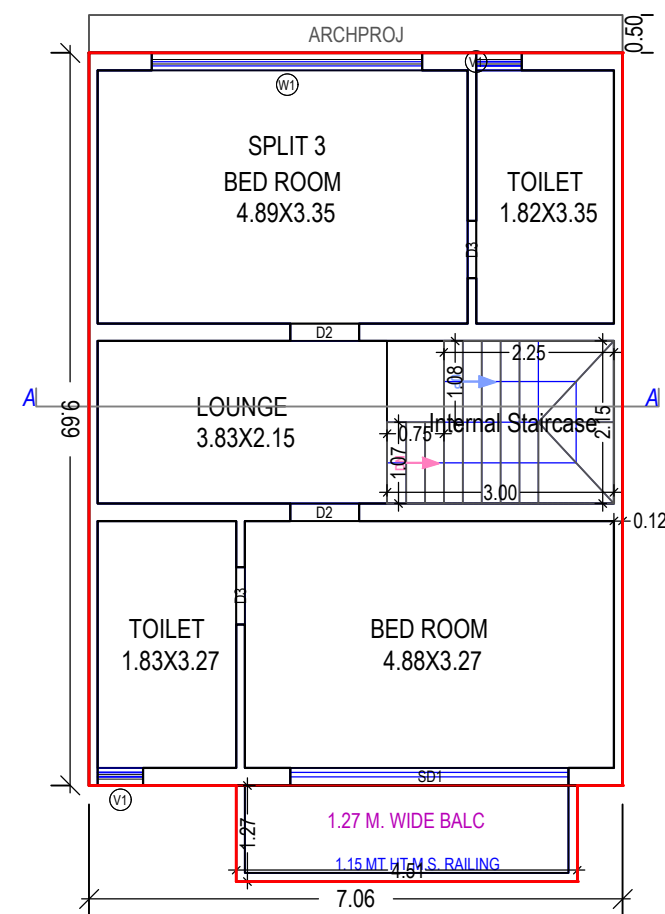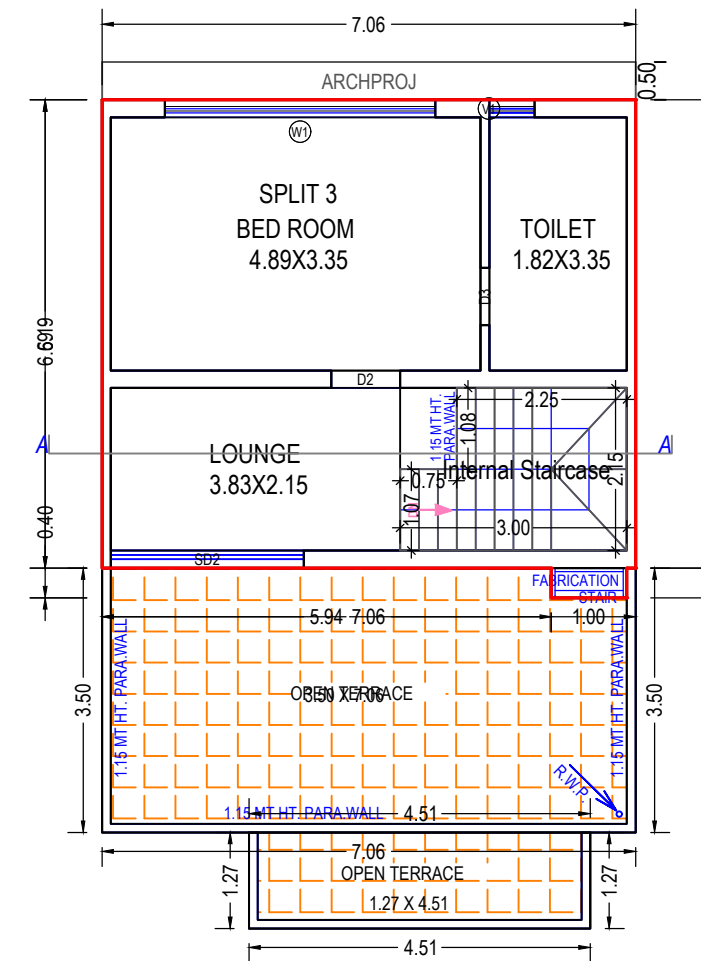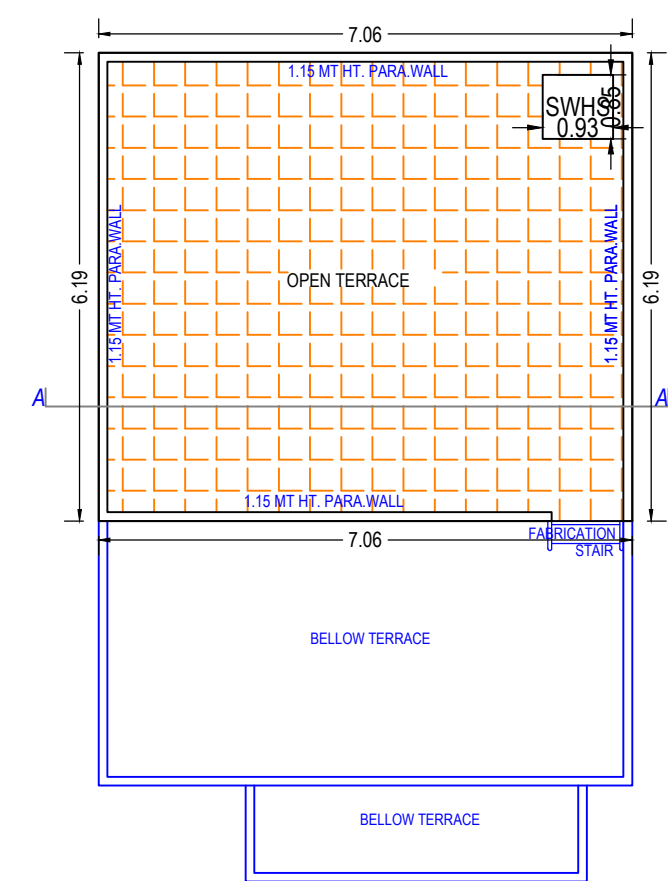
TERRACE FLOOR PLAN
(SCALE 1:100)

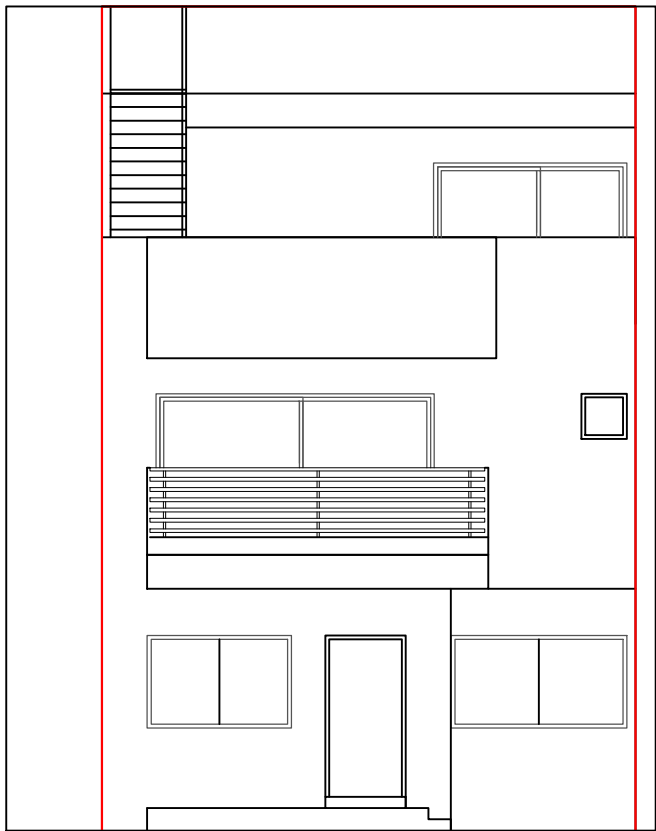

ELEVATION

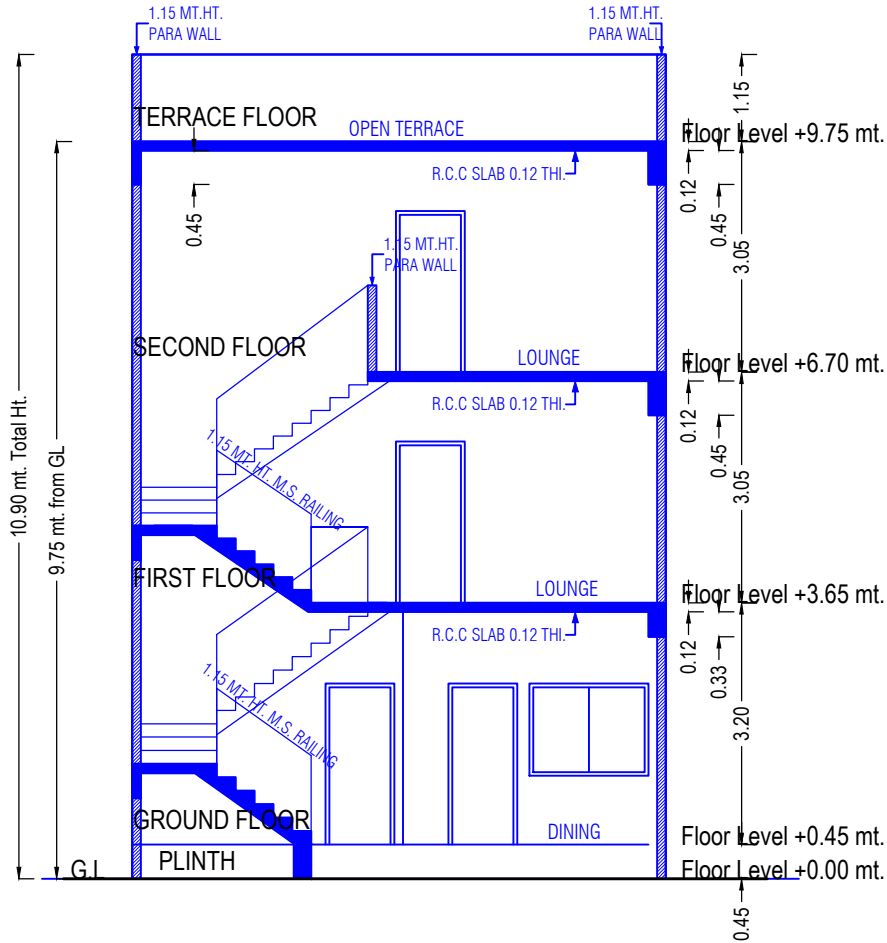


SECTION

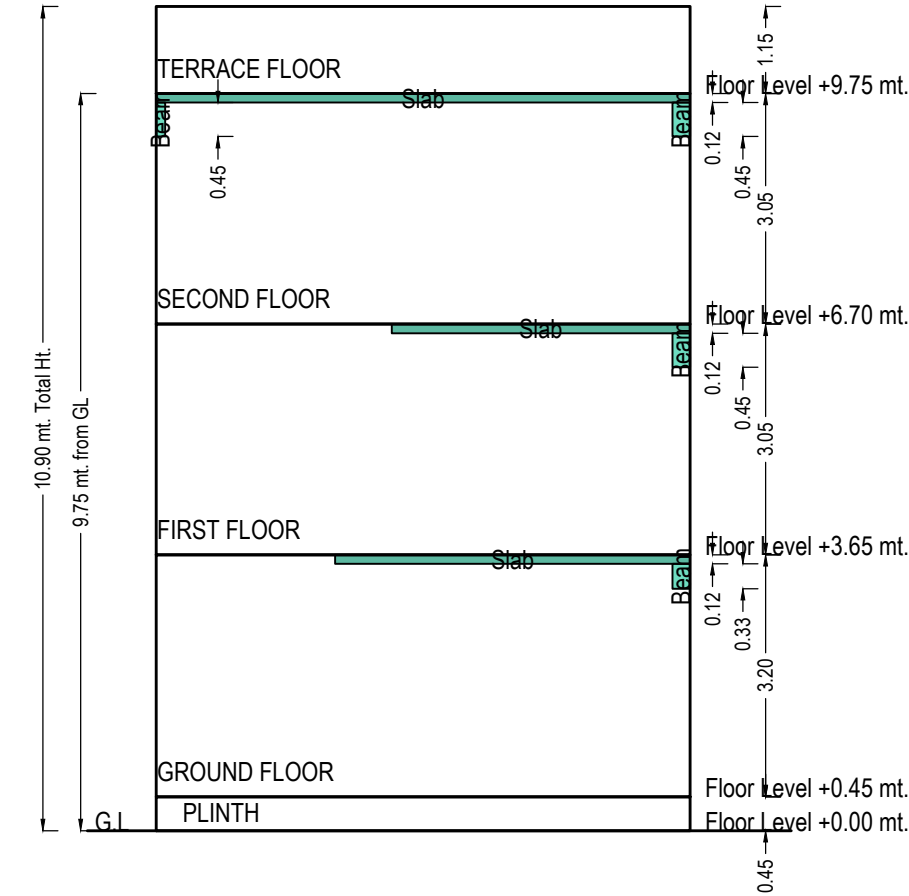


SECTION


Sectional Diagram

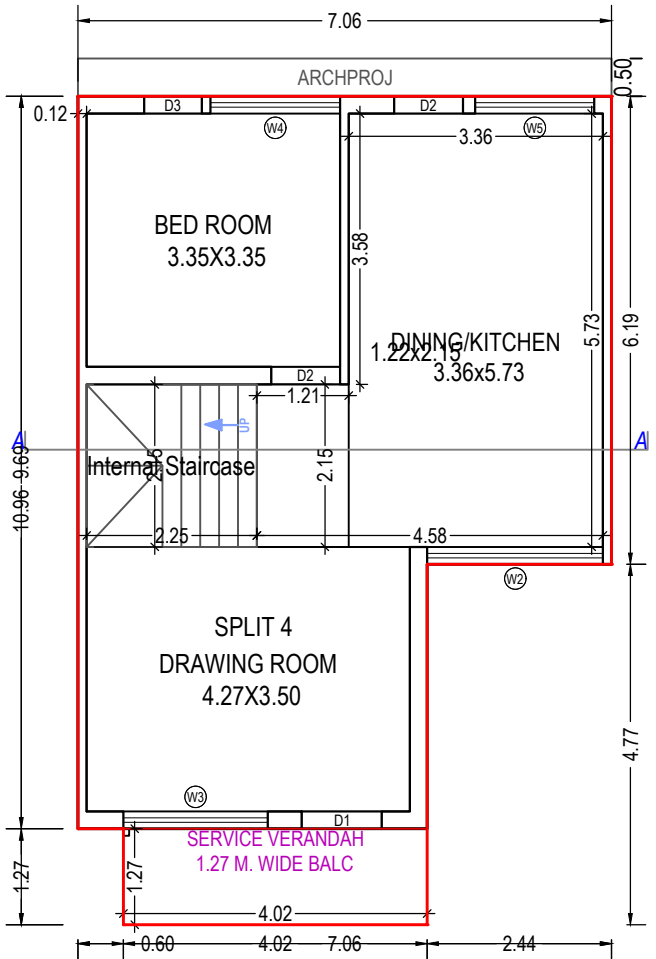


GROUND FLOOR PLAN
(Proposed)
(SCALE 1:100)

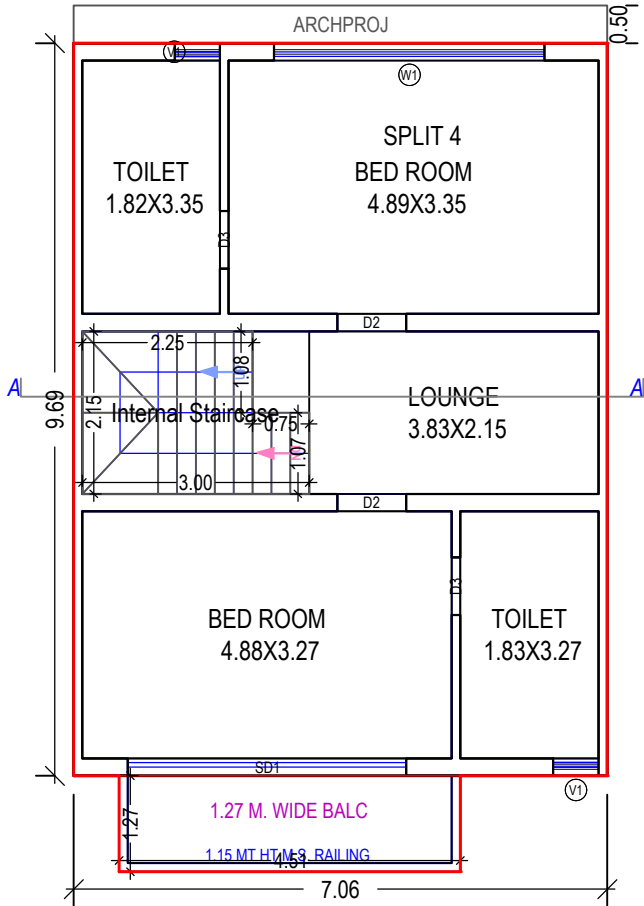


FIRST FLOOR PLAN
(Proposed)
(SCALE 1:100)

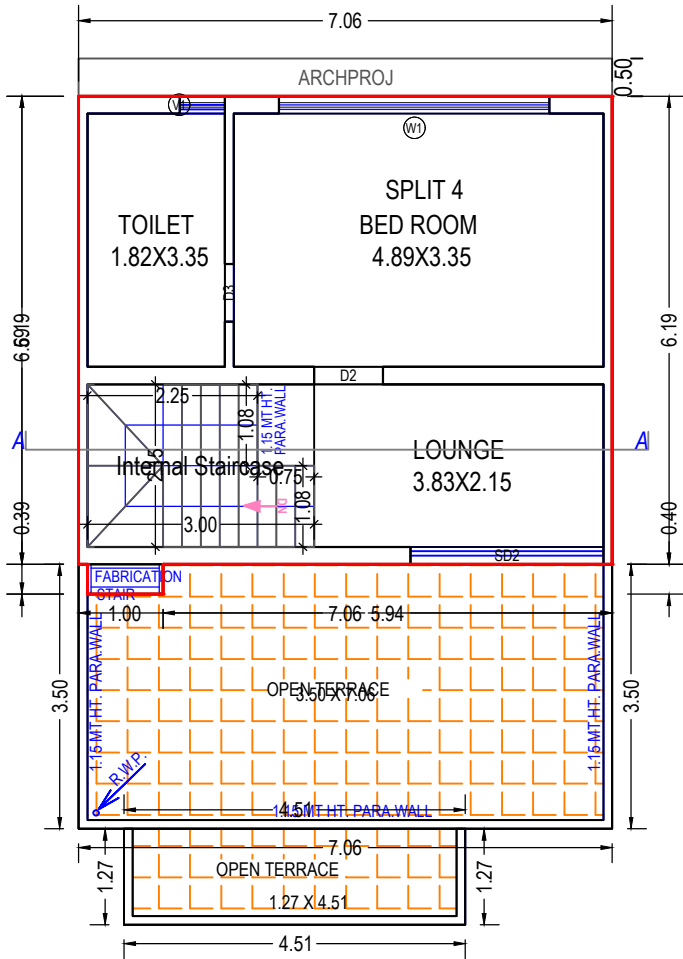


SECOND FLOOR PLAN
(Proposed)
(SCALE 1:100)

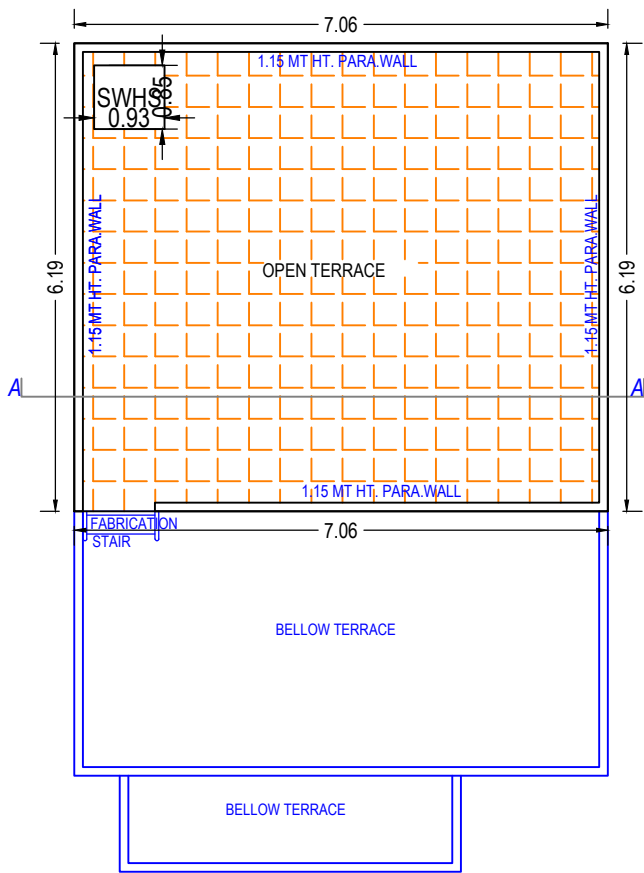


TERRACE FLOOR PLAN
(SCALE 1:100)

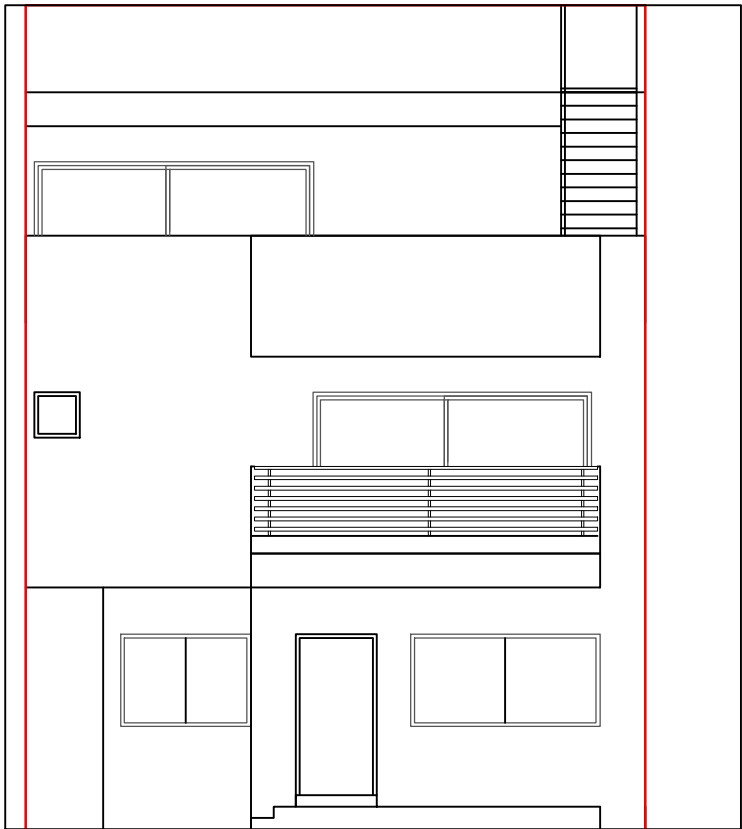

ELEVATION

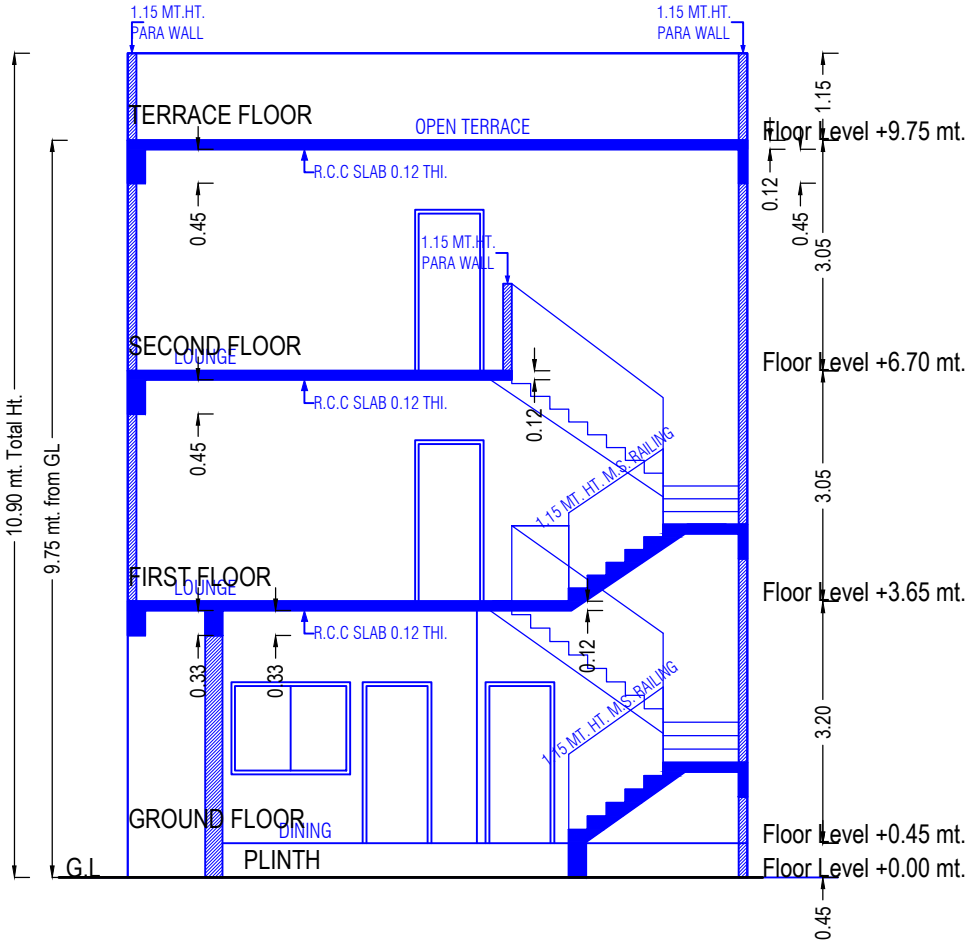


SECTION

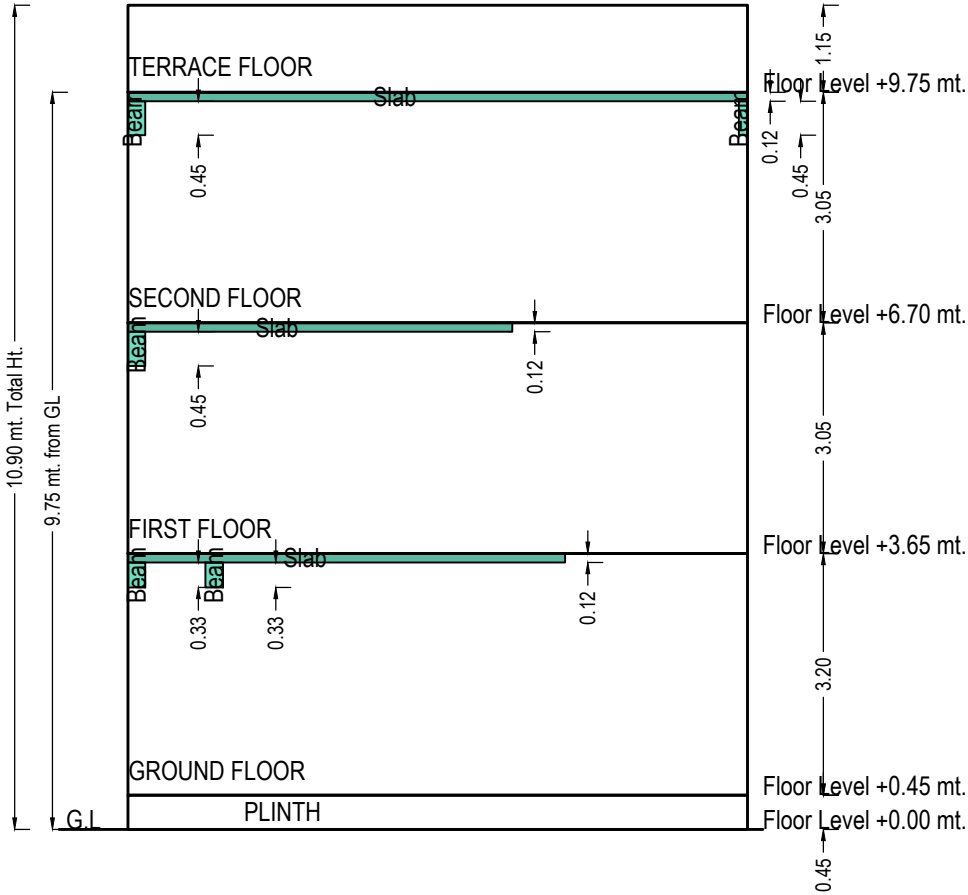


SECTION


Sectional Diagram

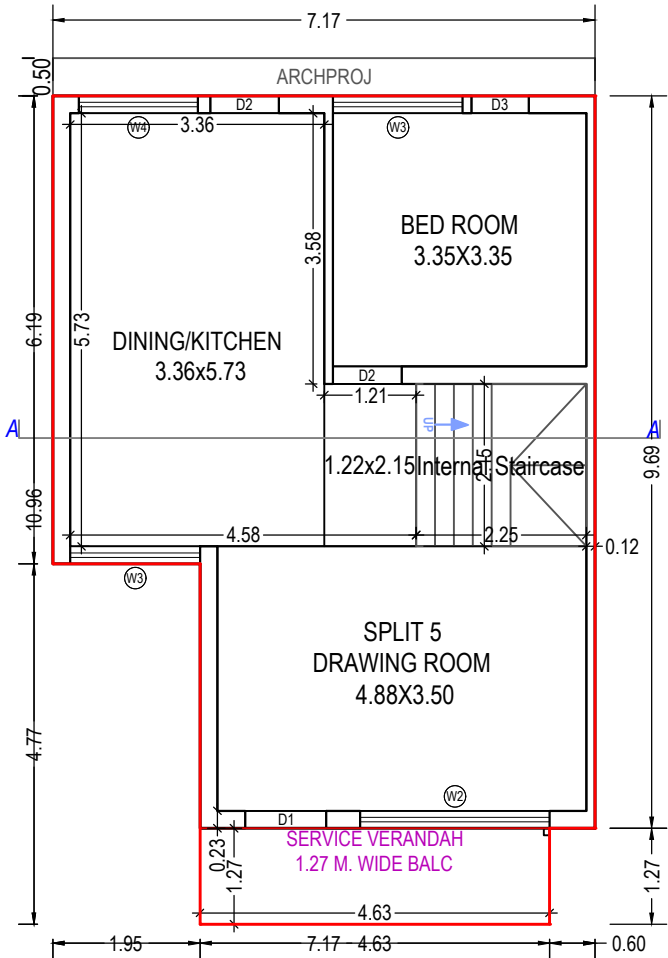


GROUND FLOOR PLAN
(Proposed)
(SCALE 1:100)

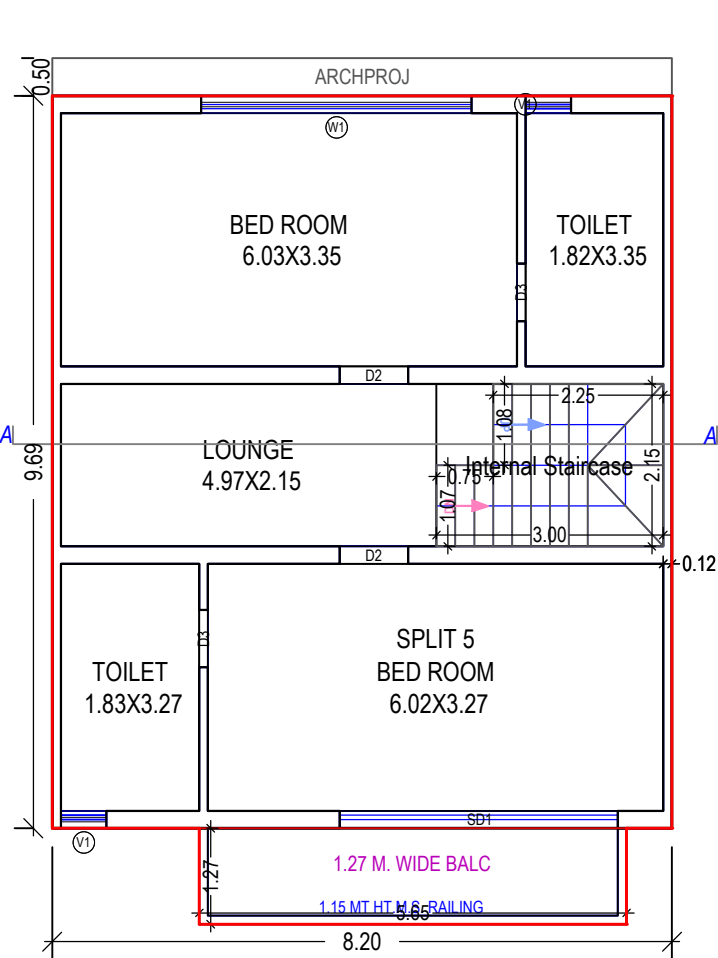


FIRST FLOOR PLAN
(Proposed)
(SCALE 1:100)

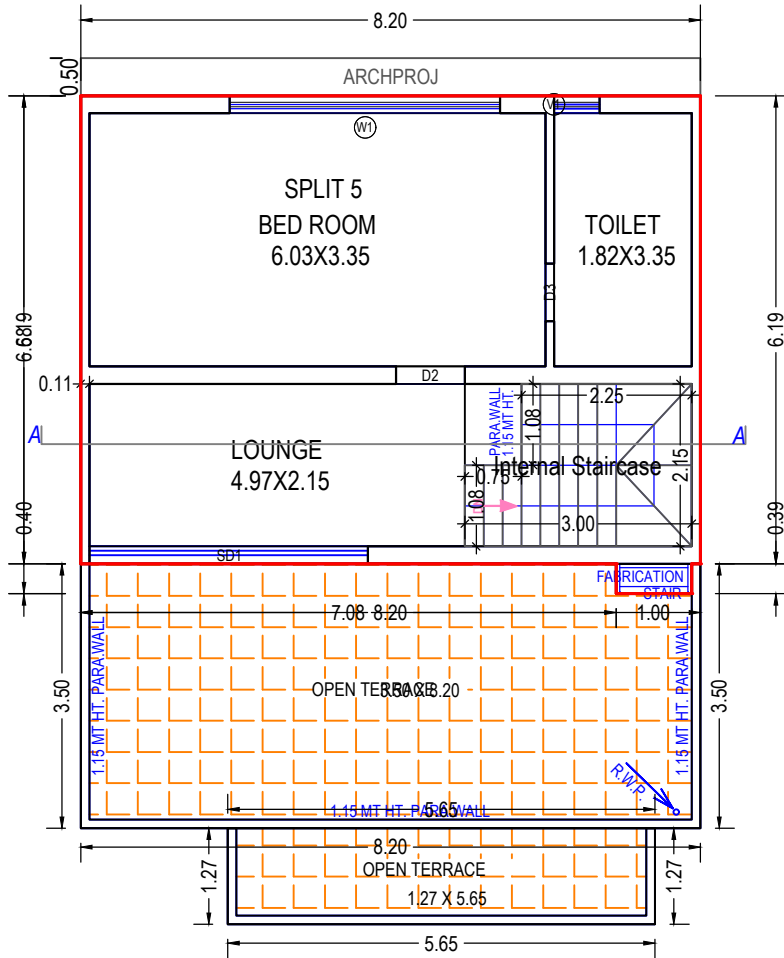


SECOND FLOOR PLAN
(Proposed)
(SCALE 1:100)

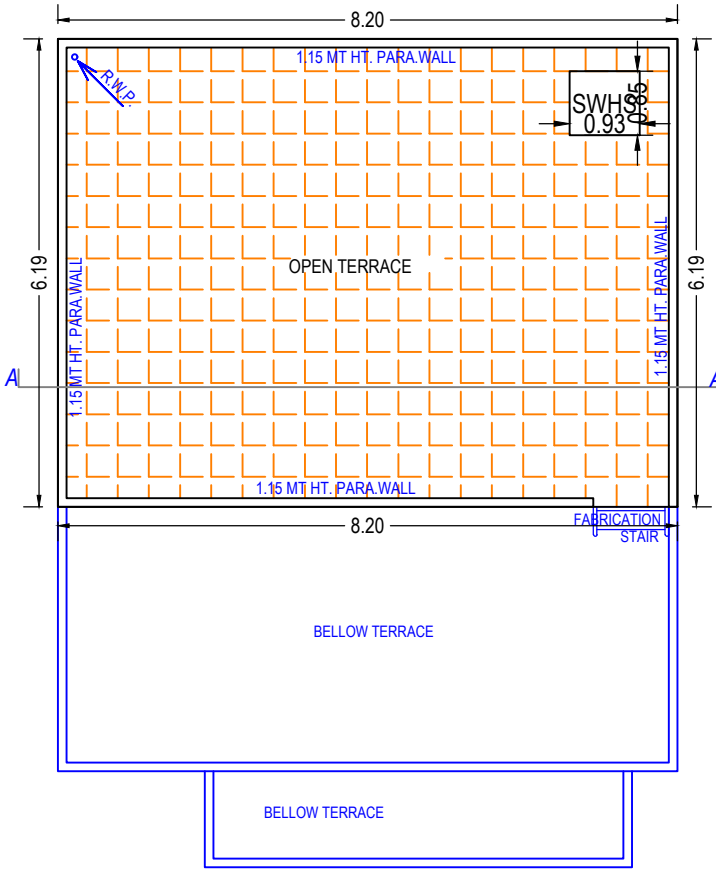


TERRACE FLOOR PLAN
(SCALE 1:100)

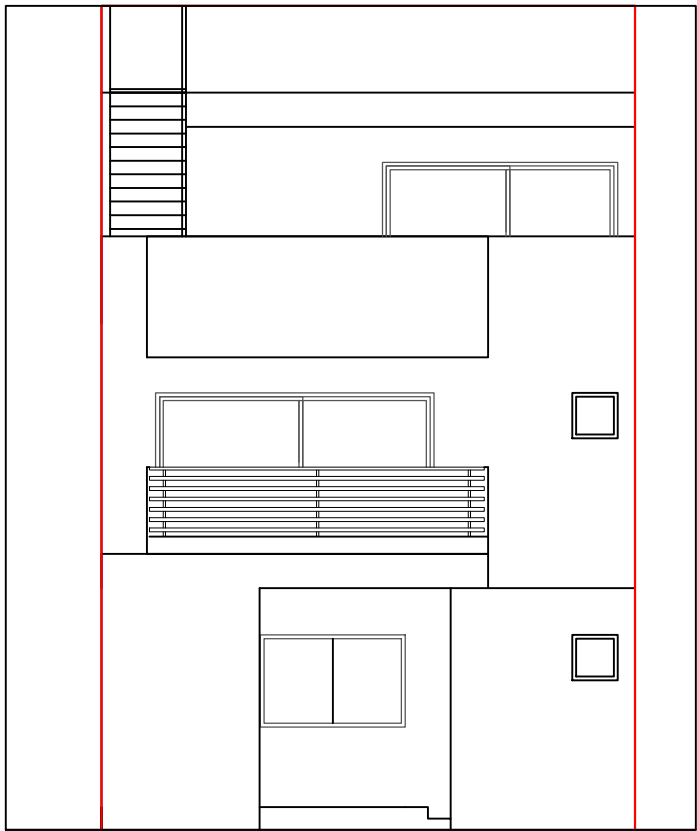

ELEVATION

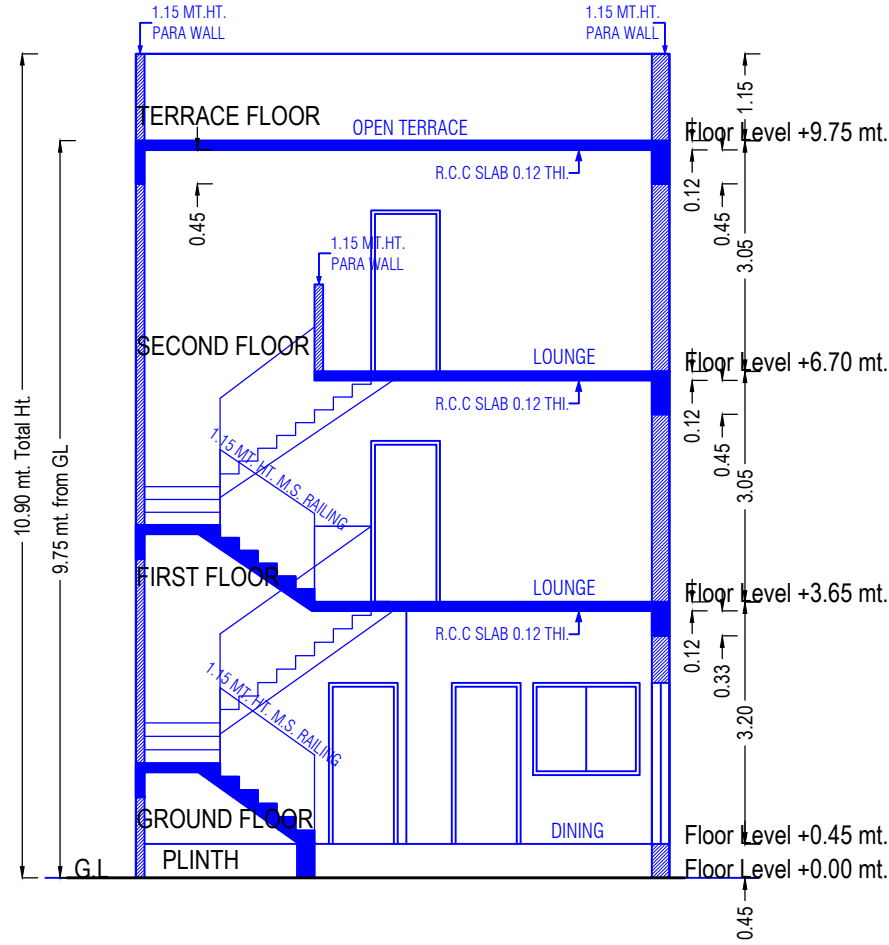


SECTION

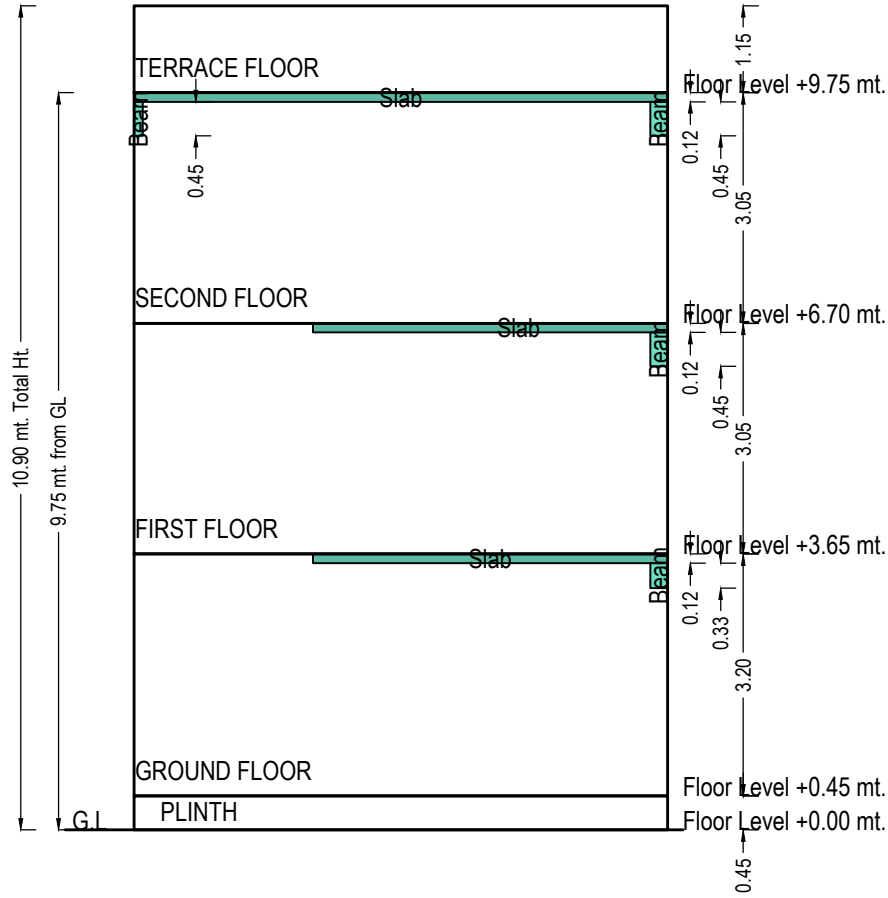


SECTION


Sectional Diagram

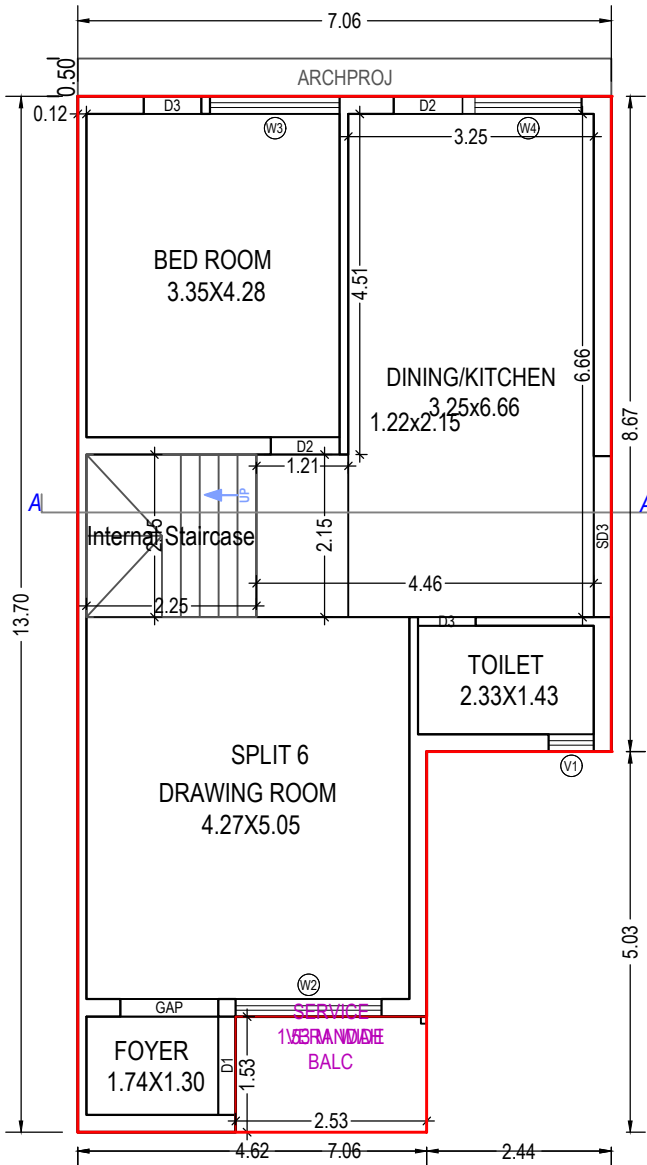


GROUND FLOOR PLAN
(Proposed)
(SCALE 1:100)

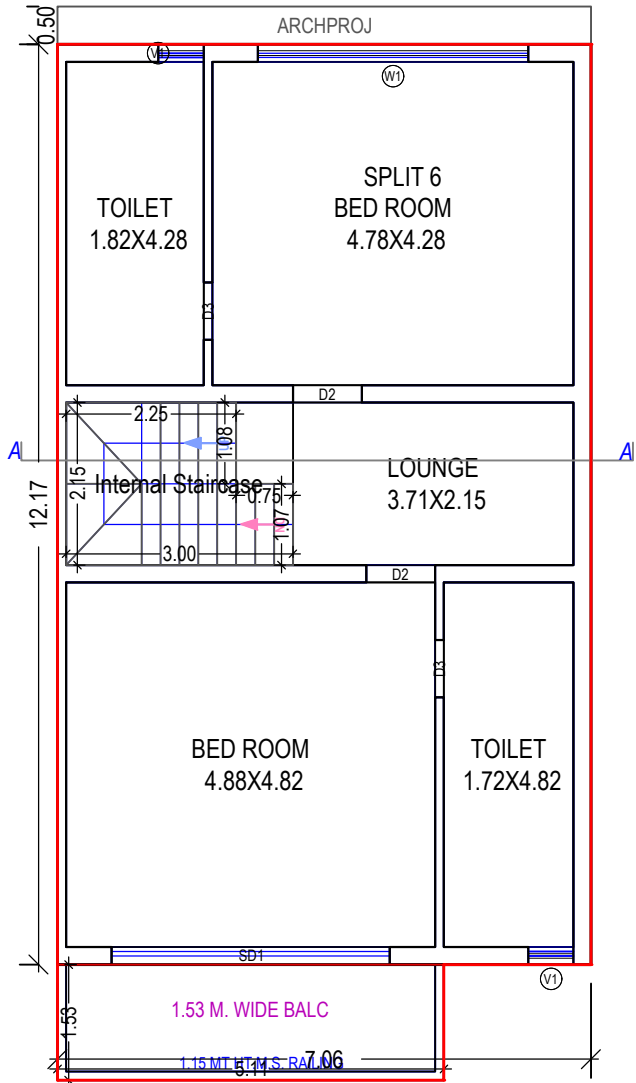








FIRST FLOOR PLAN
(Proposed)
(SCALE 1:100)

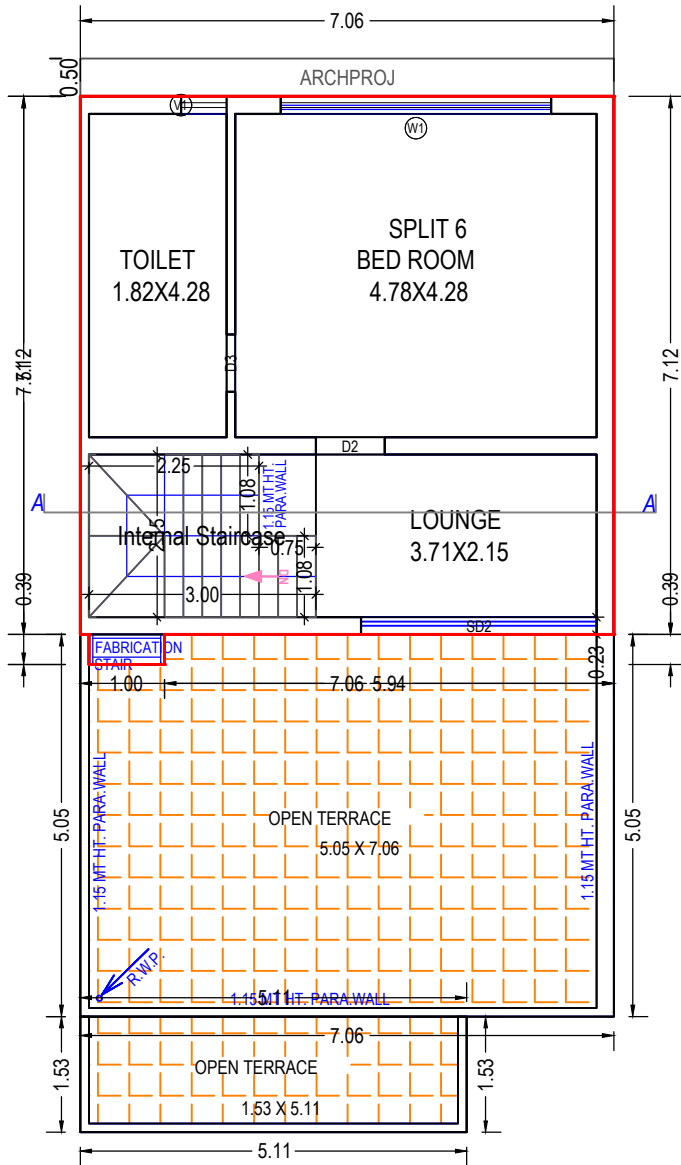


SECOND FLOOR PLAN
(Proposed)
(SCALE 1:100)

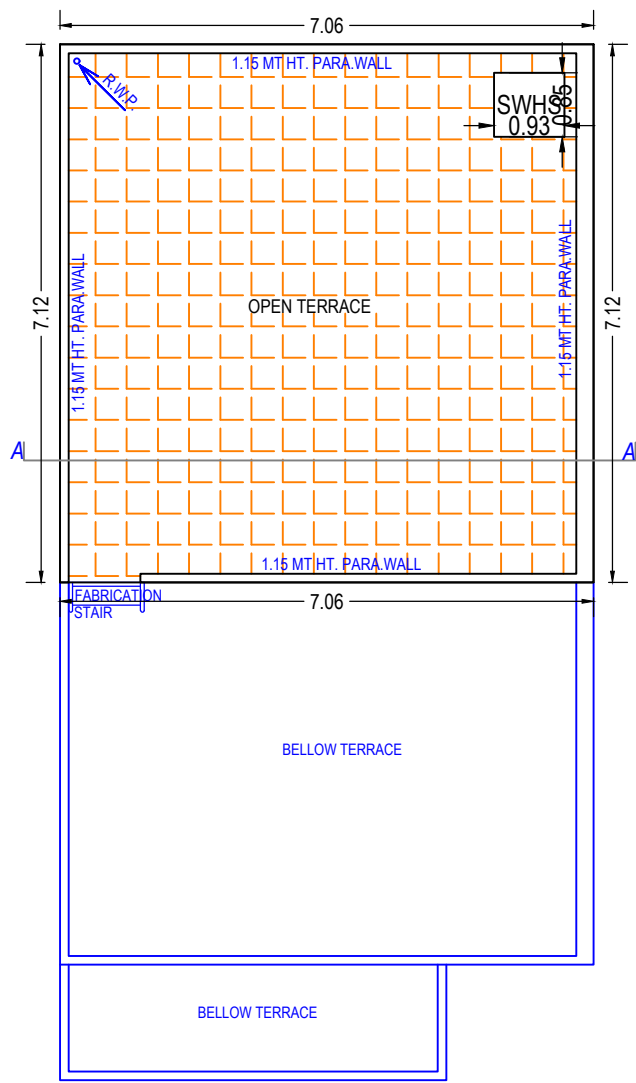


TERRACE FLOOR PLAN
(SCALE 1:100)

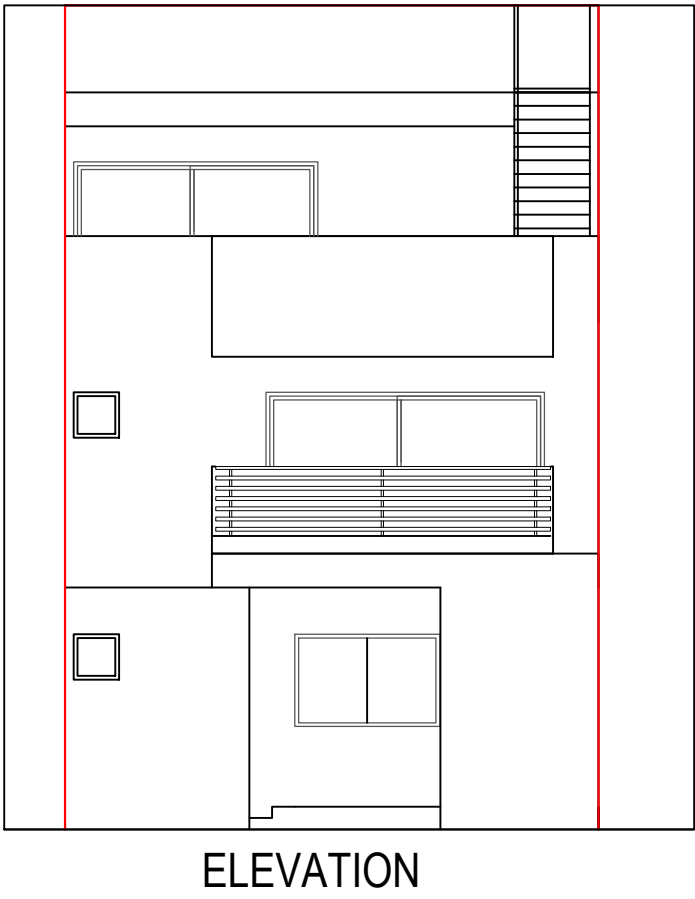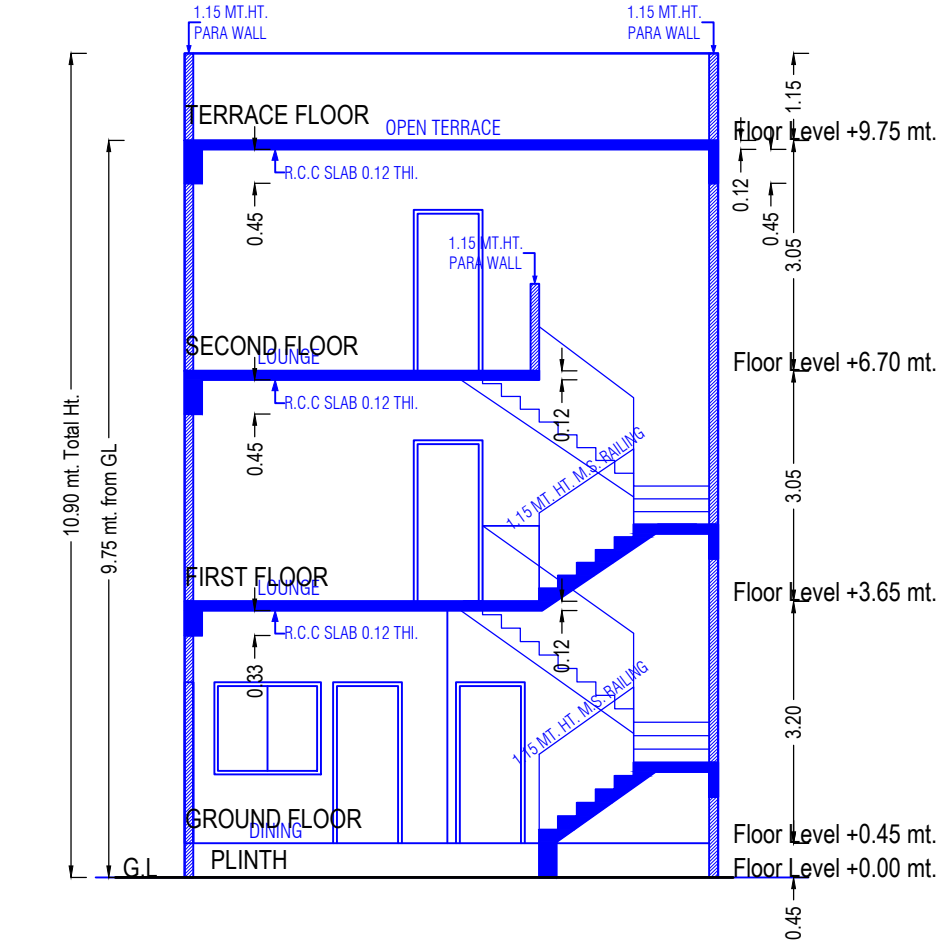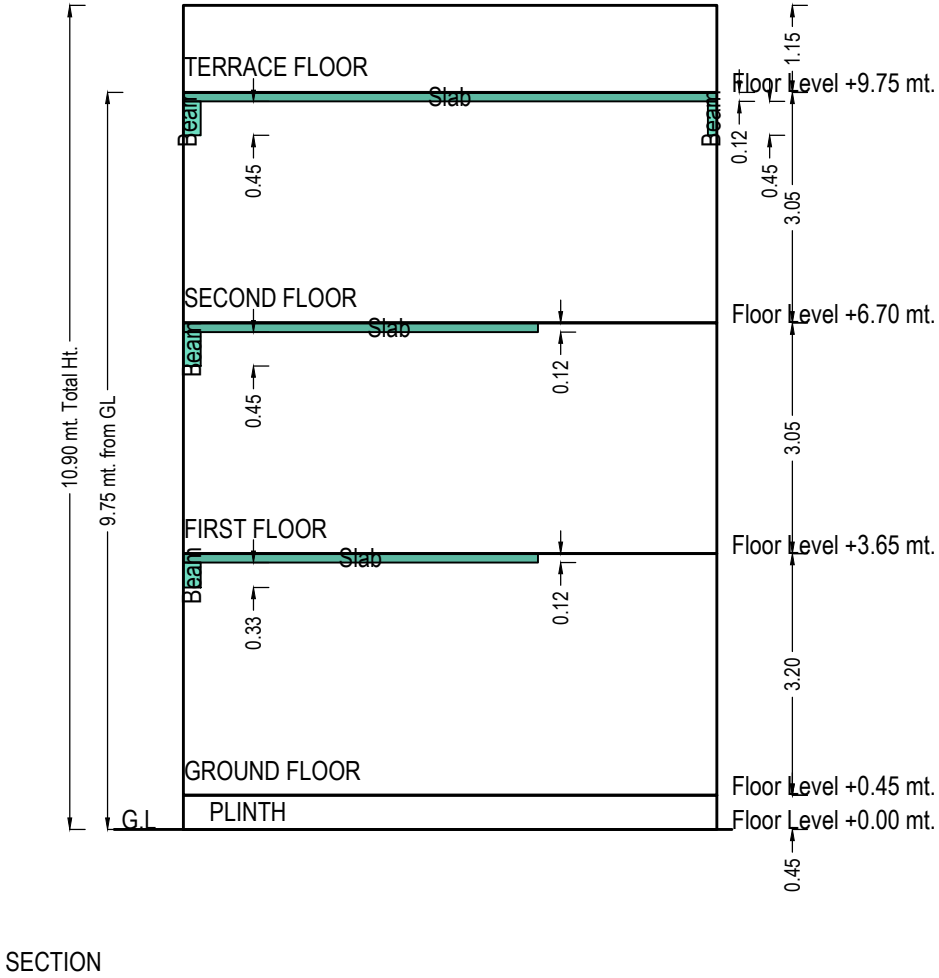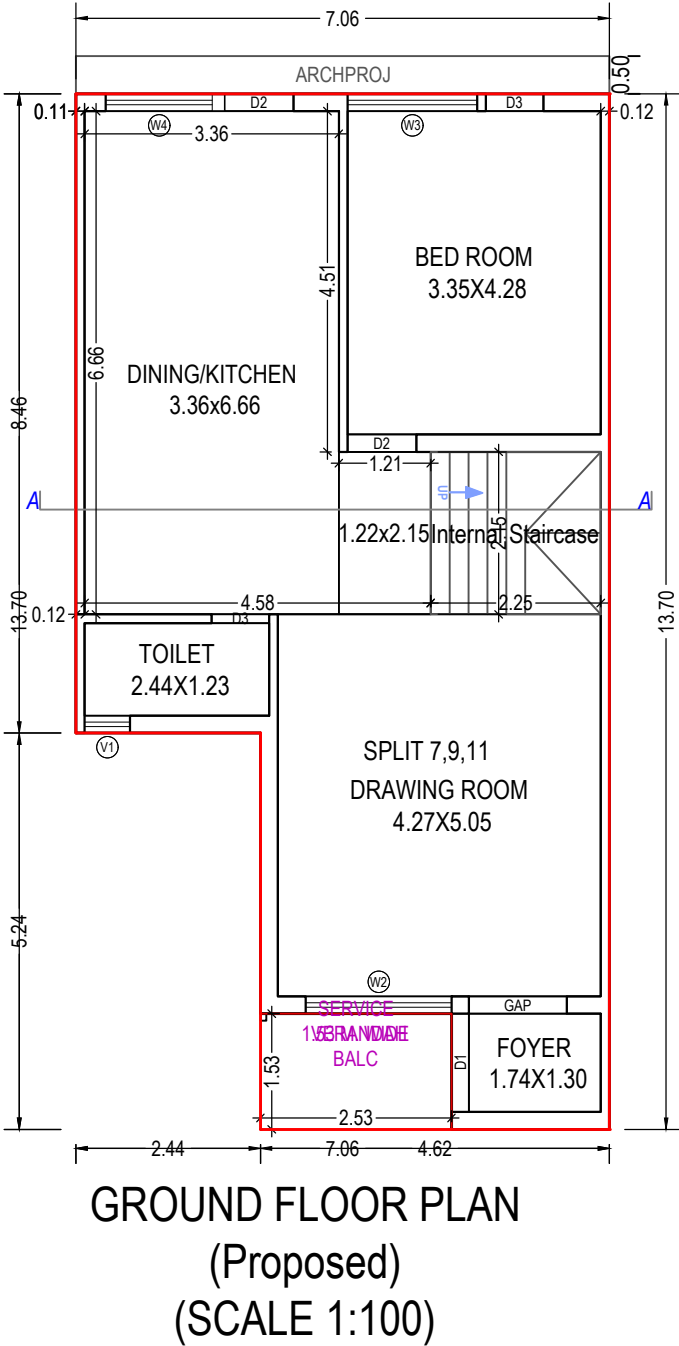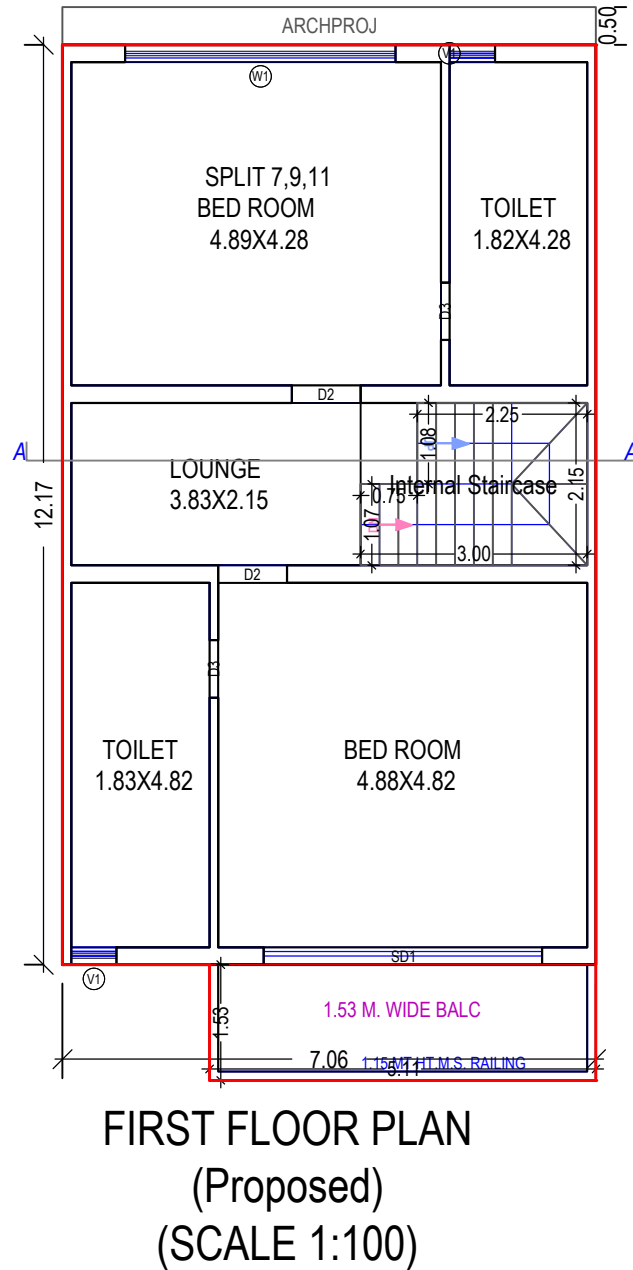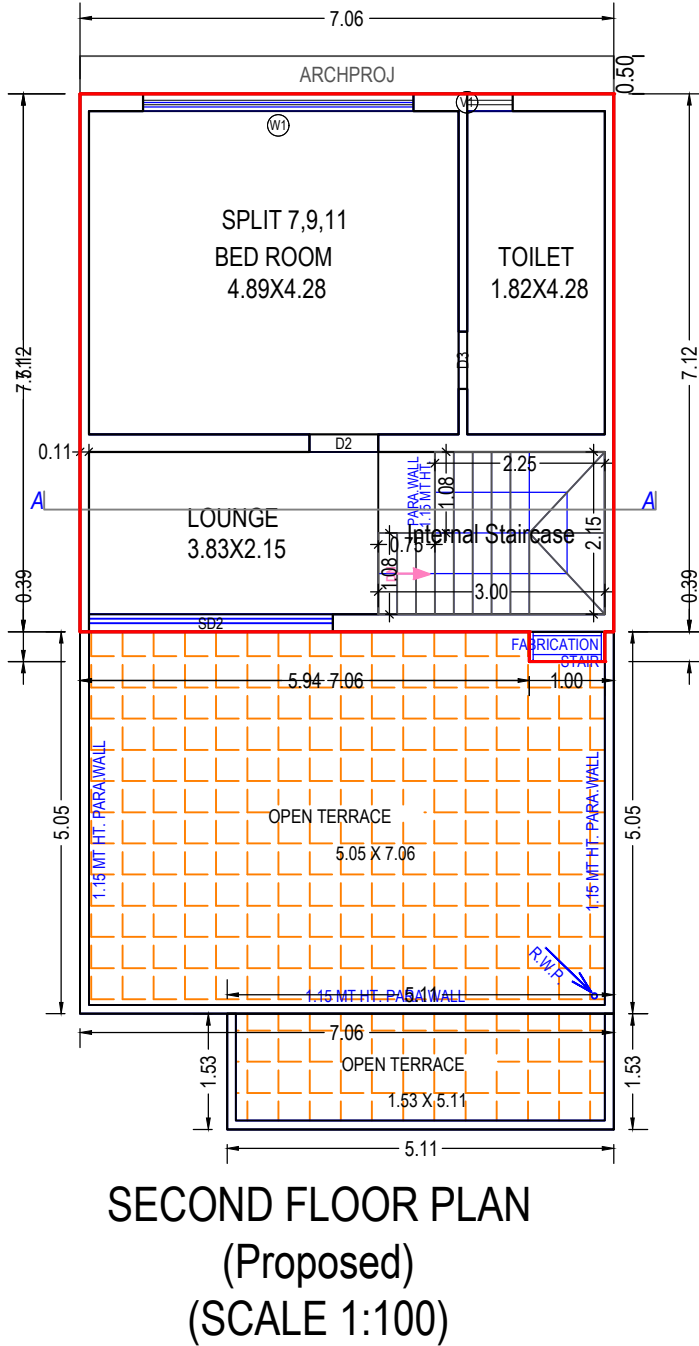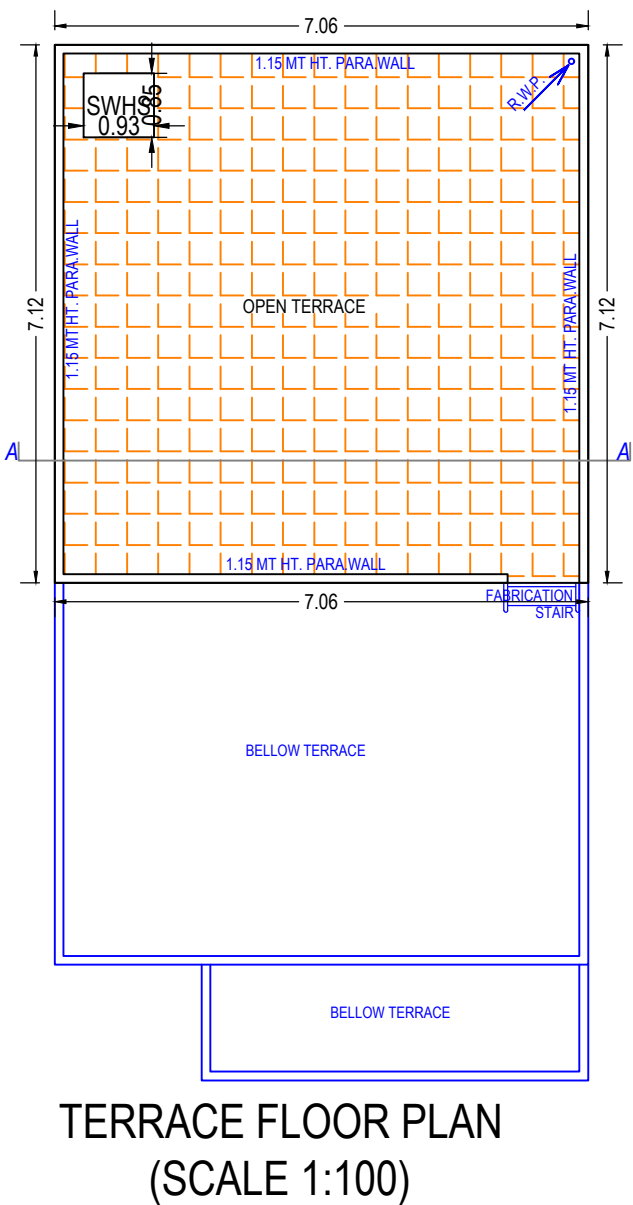


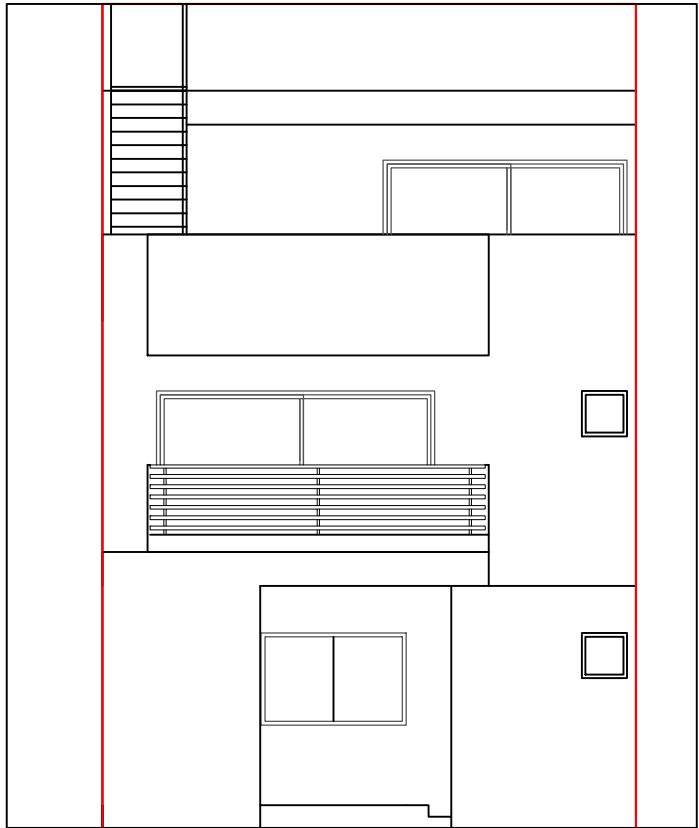

ELEVATION

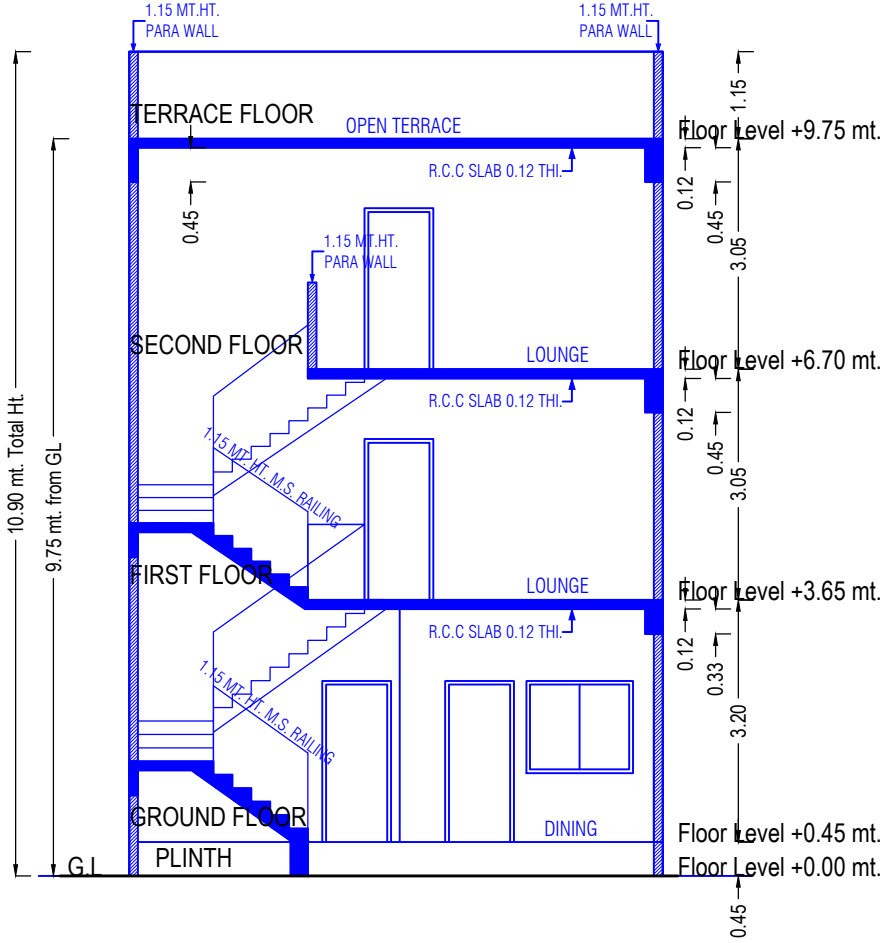


SECTION

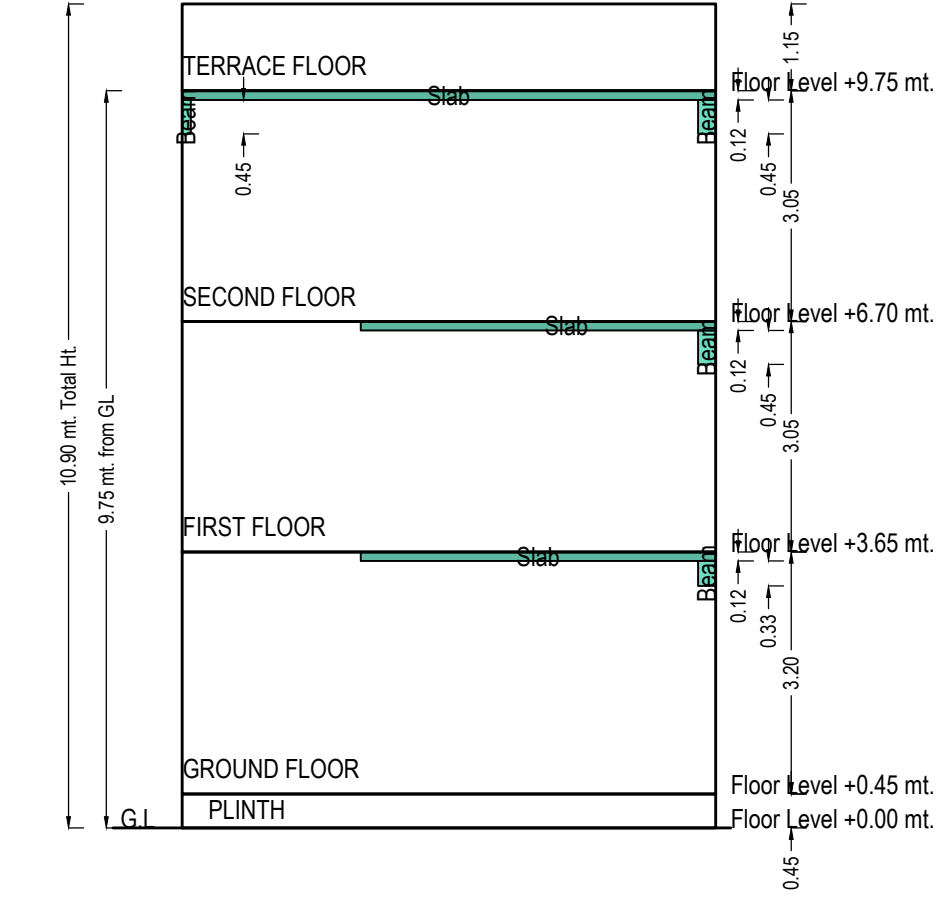


SECTION


Sectional Diagram

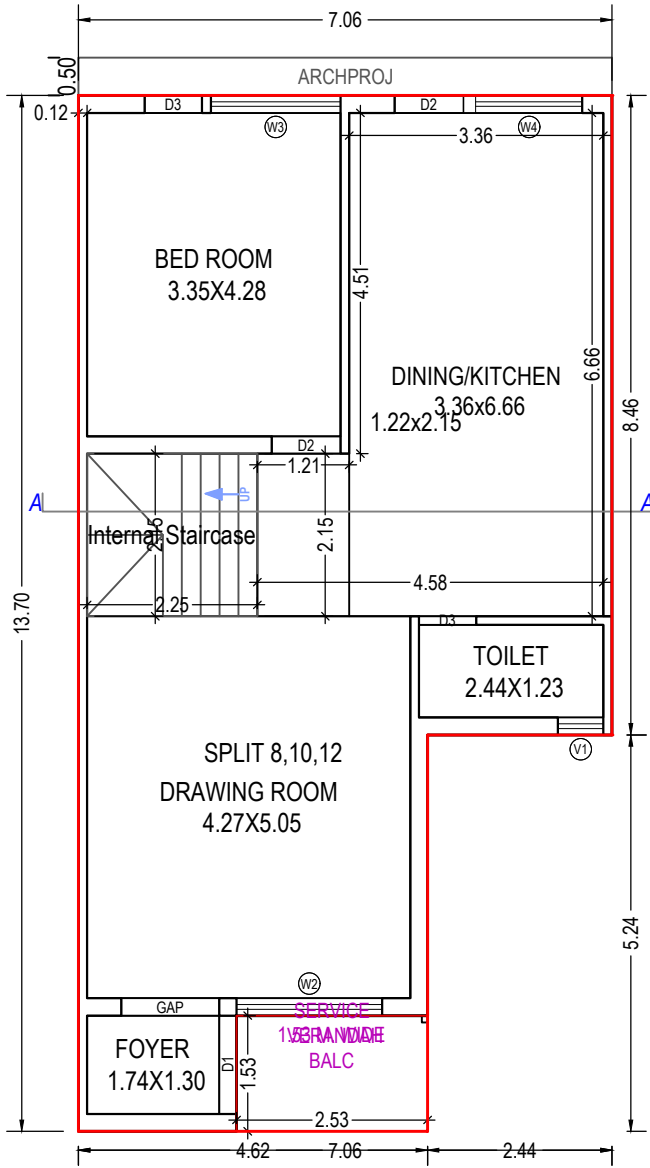


GROUND FLOOR PLAN
(Proposed)
(SCALE 1:100)

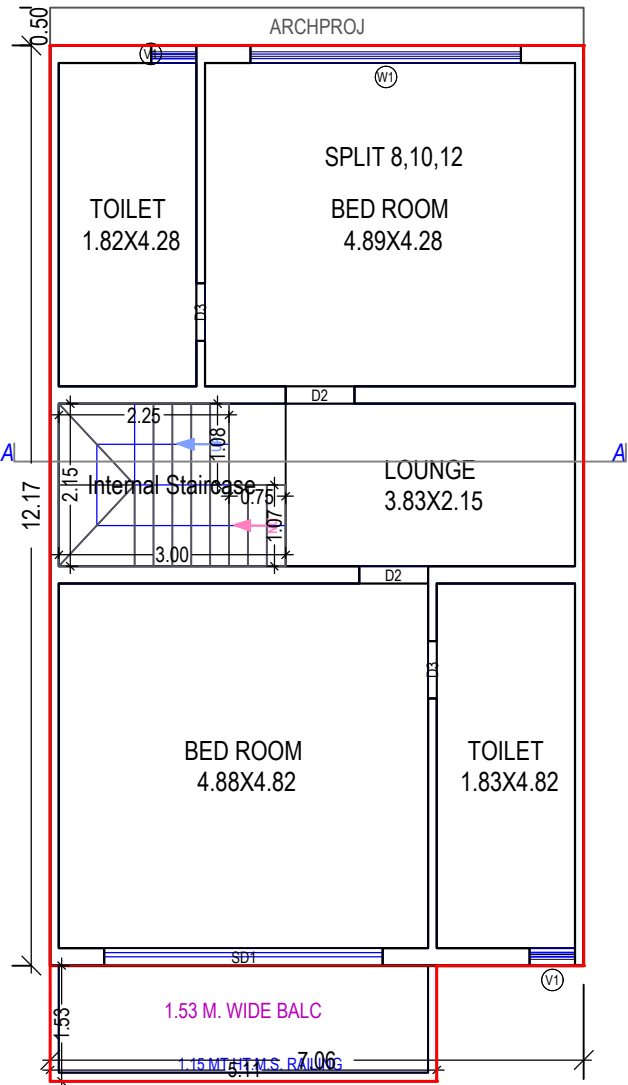


FIRST FLOOR PLAN
(Proposed)
(SCALE 1:100)

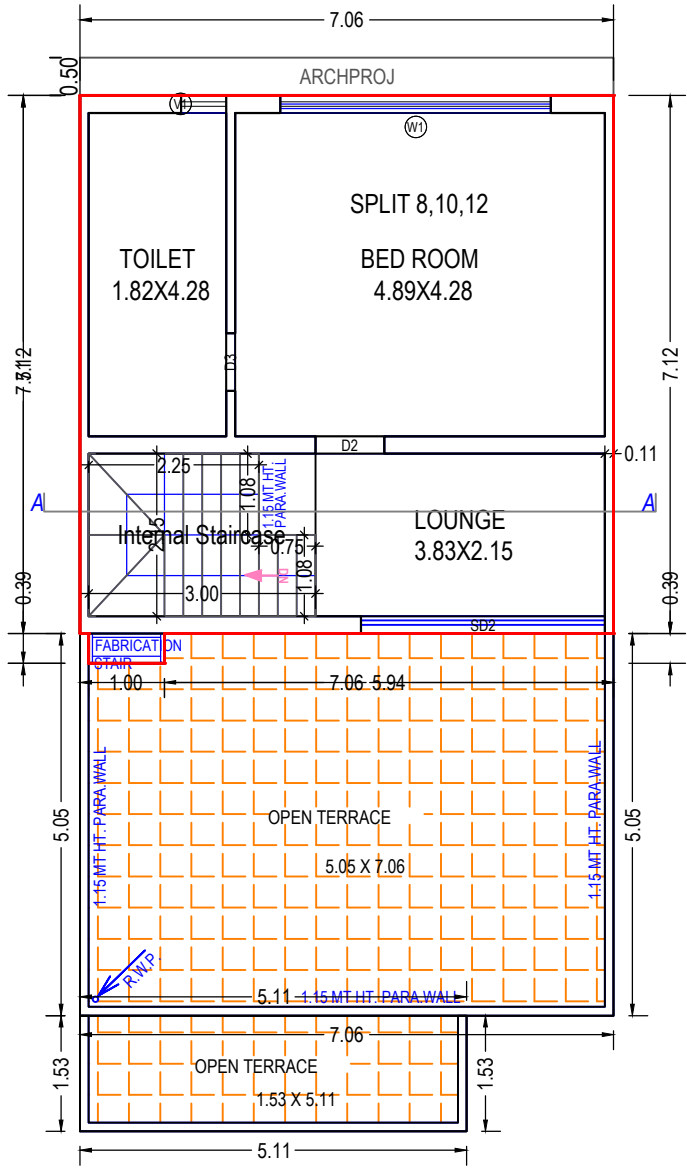


SECOND FLOOR PLAN
(Proposed)
(SCALE 1:100)

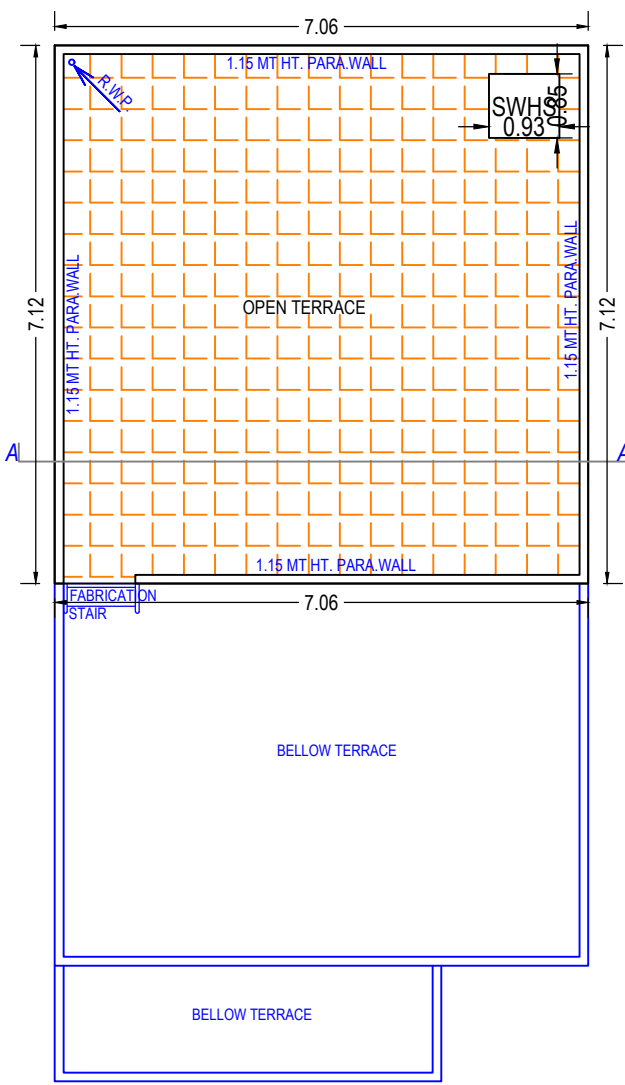


TERRACE FLOOR PLAN
(SCALE 1:100)

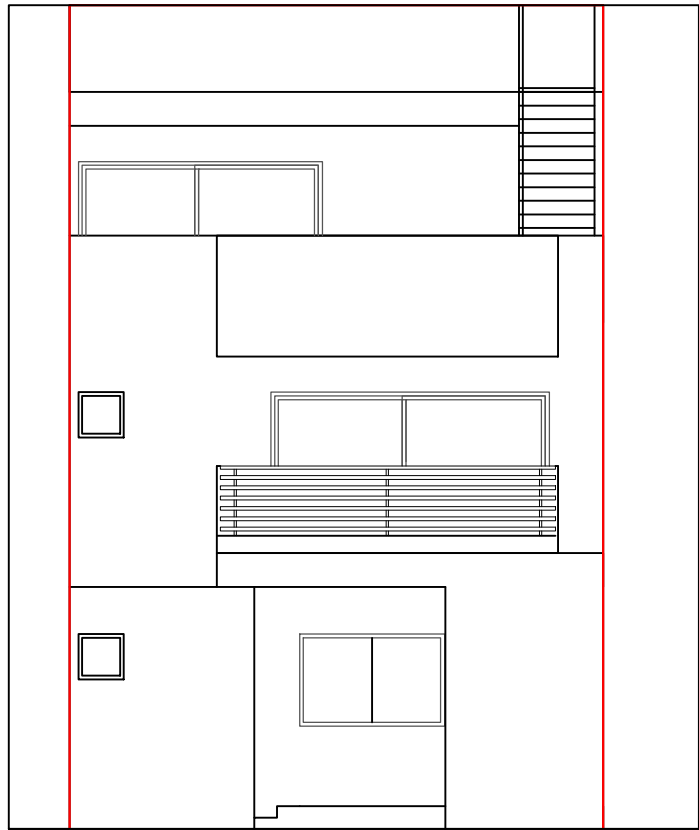

ELEVATION

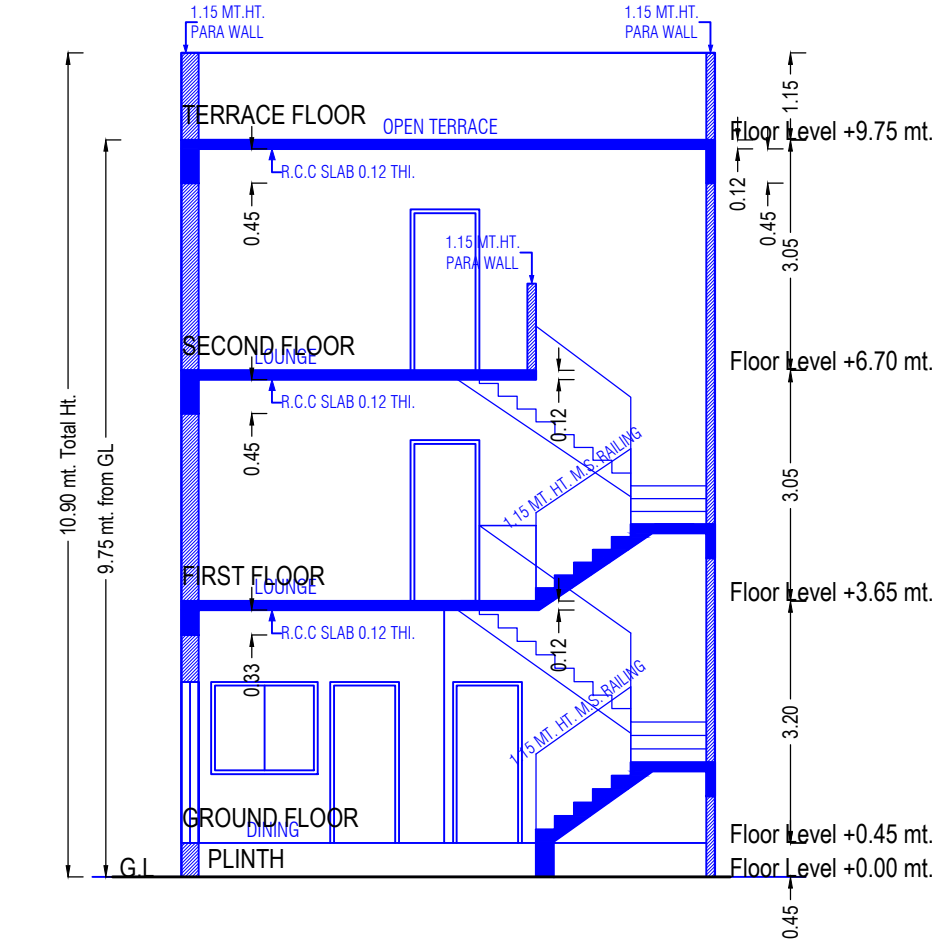


SECTION

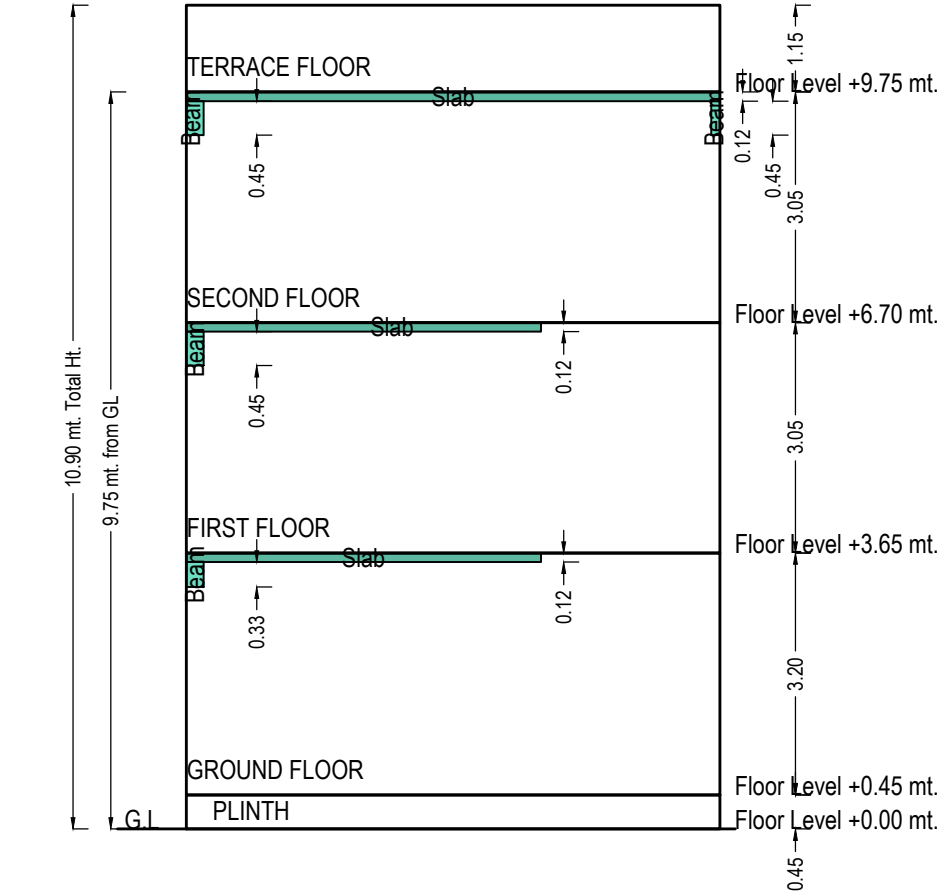


SECTION


Sectional Diagram

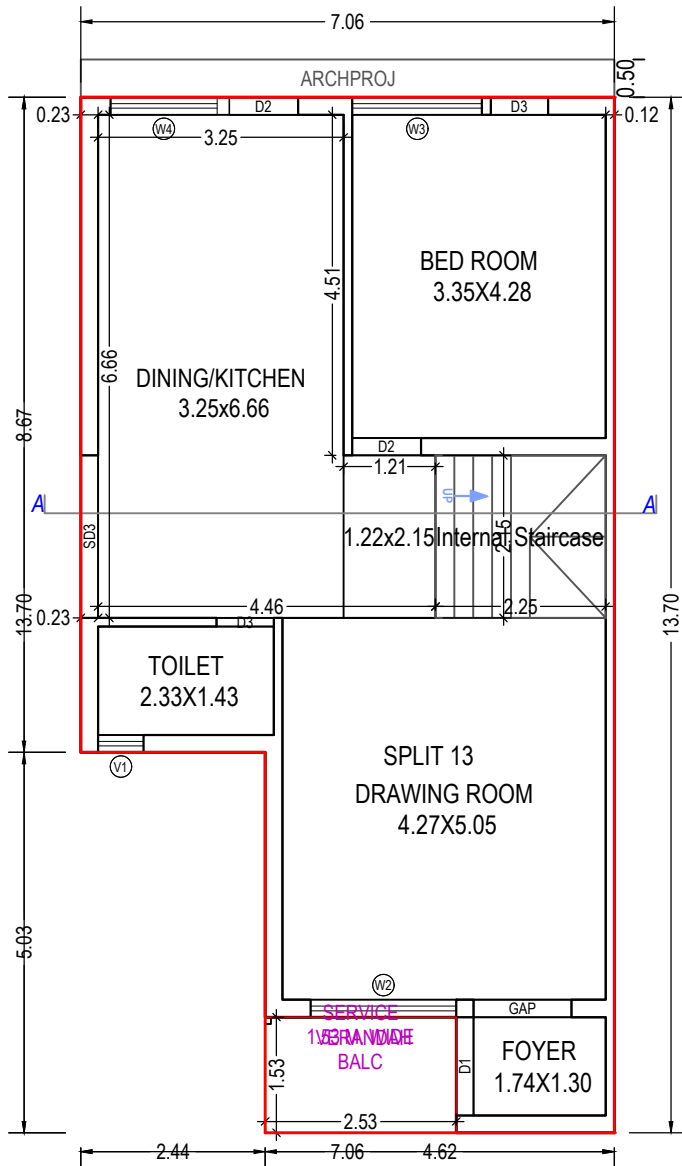


GROUND FLOOR PLAN
(Proposed)
(SCALE 1:100)

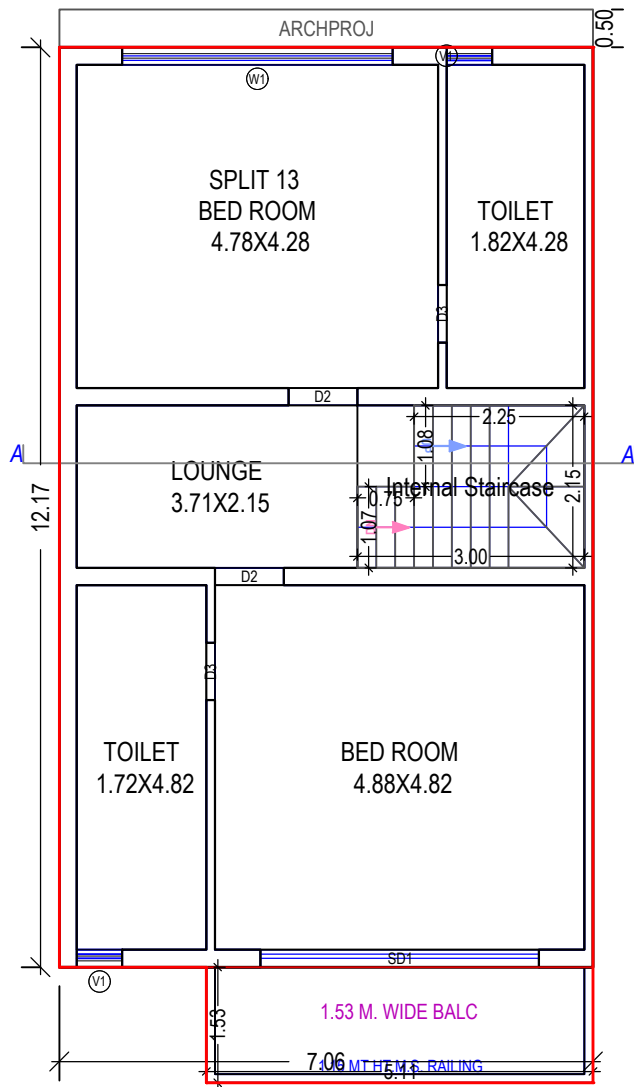


FIRST FLOOR PLAN
(Proposed)
(SCALE 1:100)

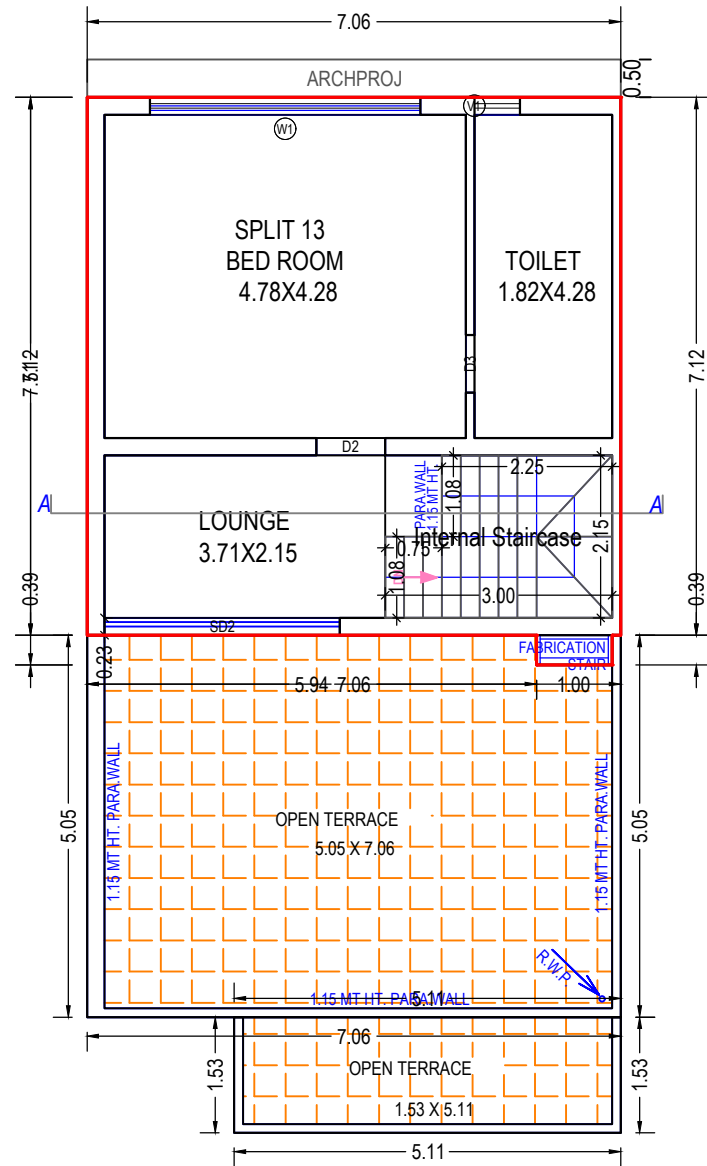


SECOND FLOOR PLAN
(Proposed)
(SCALE 1:100)

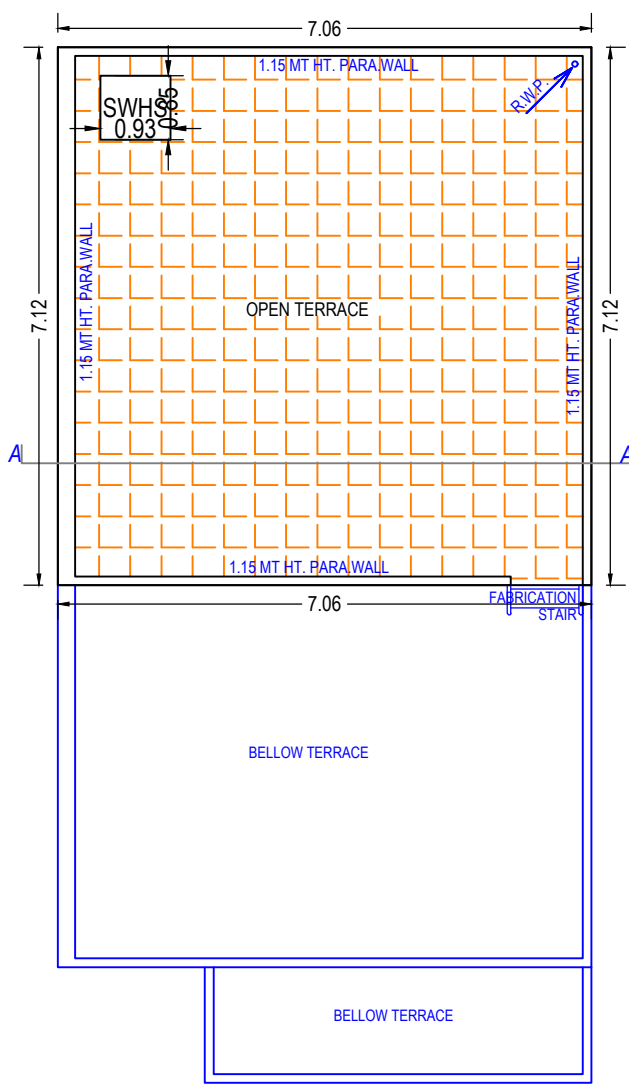


TERRACE FLOOR PLAN
(SCALE 1:100)

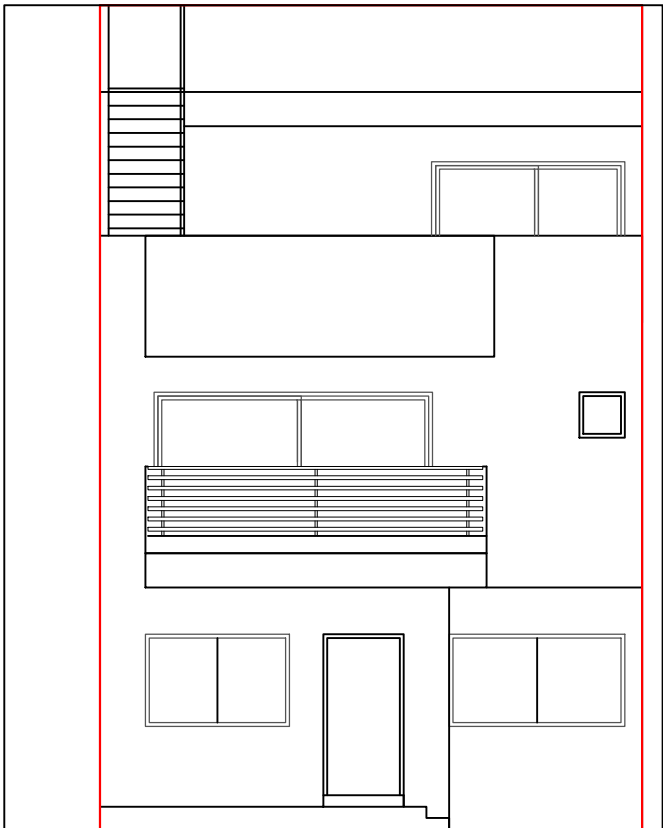

ELEVATION

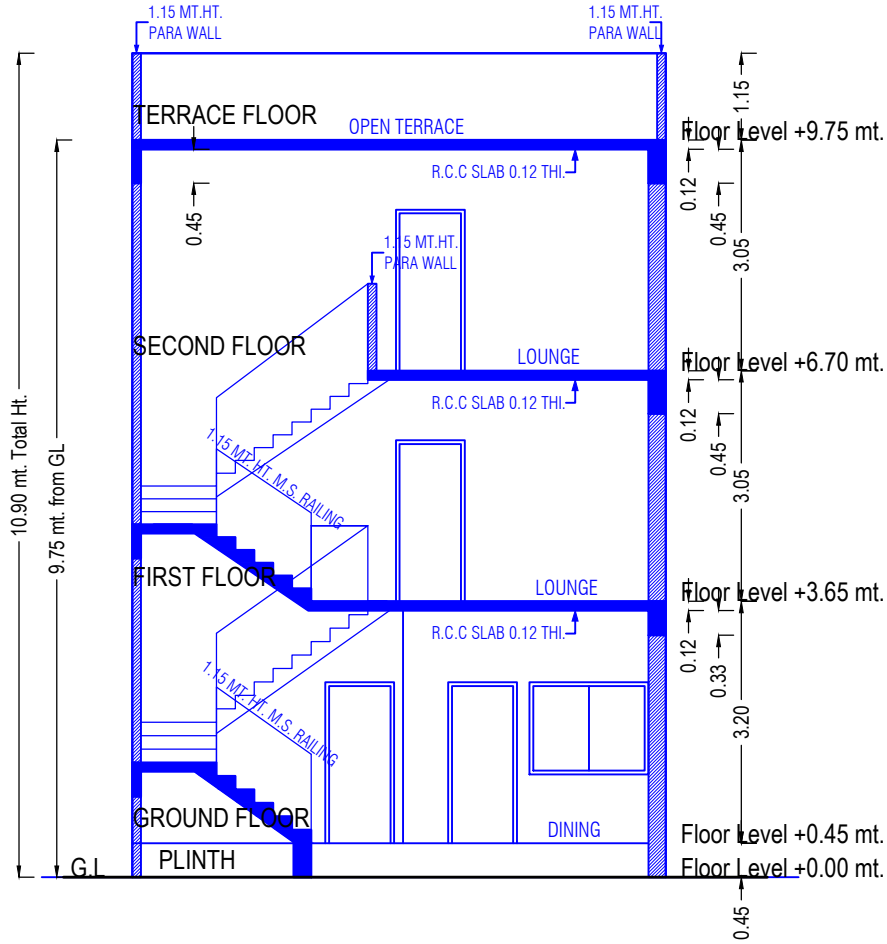


SECTION

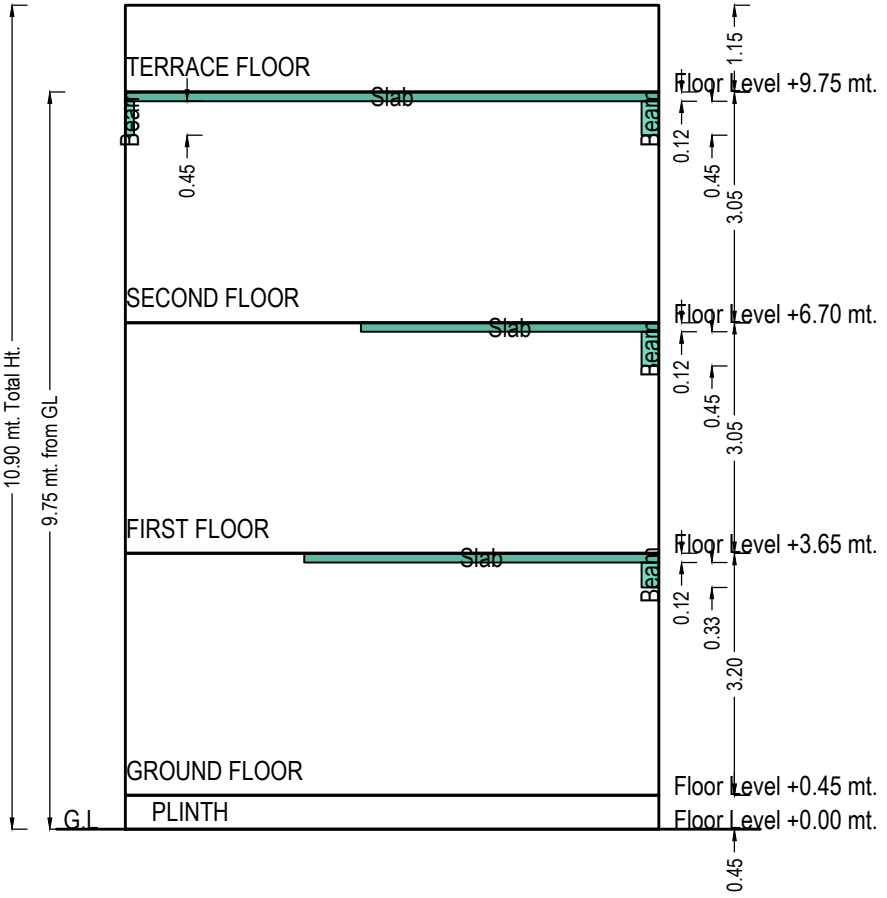


SECTION


Sectional Diagram

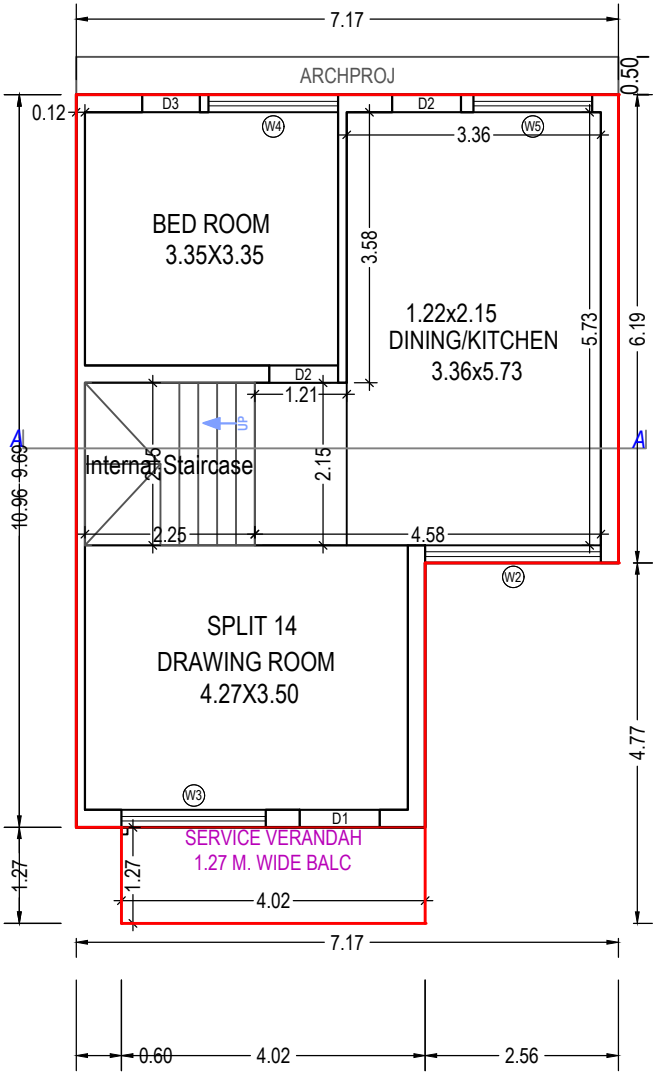


GROUND FLOOR PLAN
(Proposed)
(SCALE 1:100)

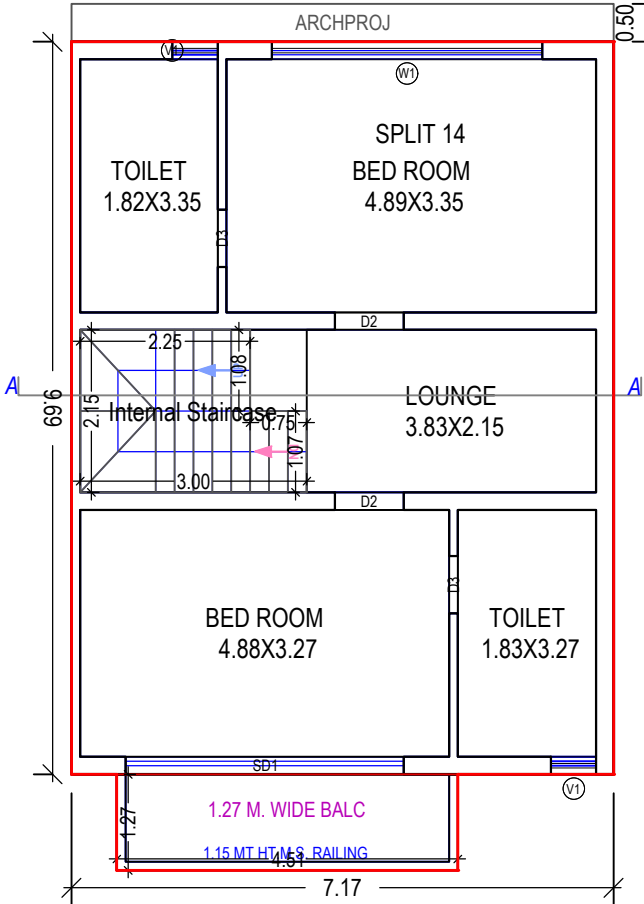








FIRST FLOOR PLAN
(Proposed)
(SCALE 1:100)

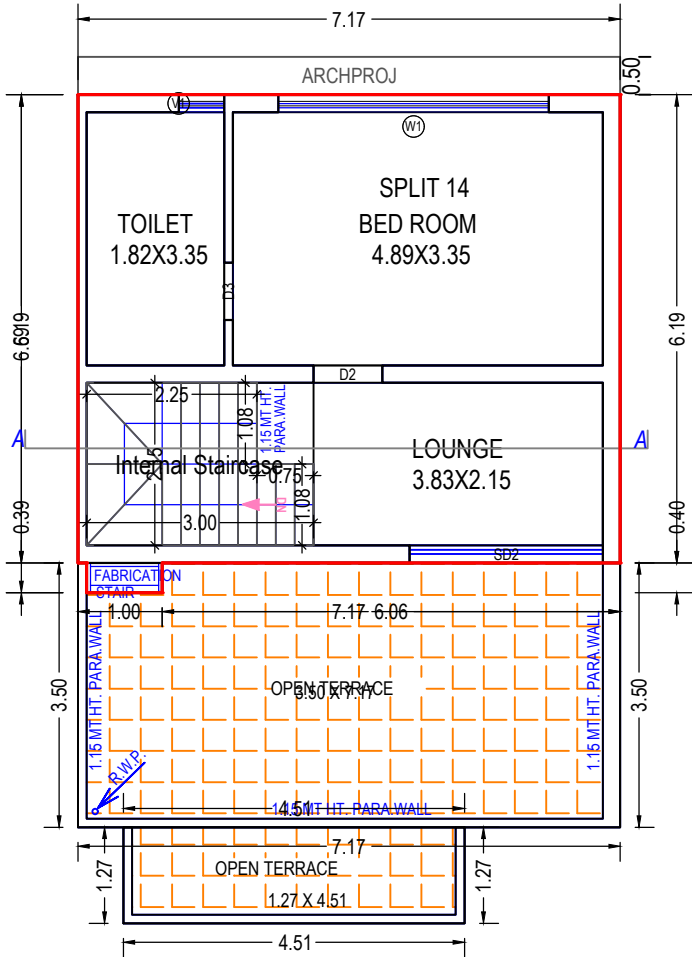


SECOND FLOOR PLAN
(Proposed)
(SCALE 1:100)

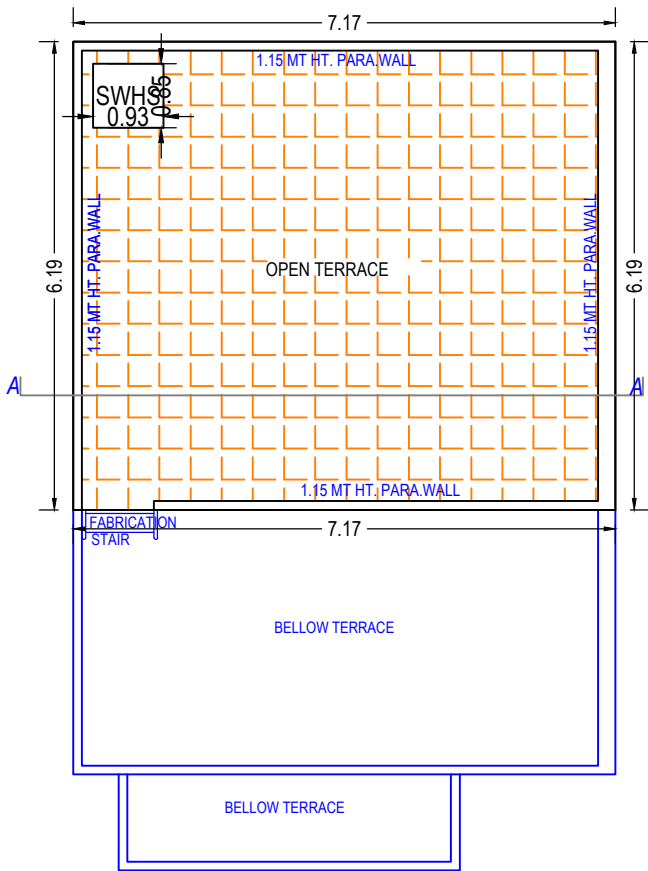


TERRACE FLOOR PLAN
(SCALE 1:100)

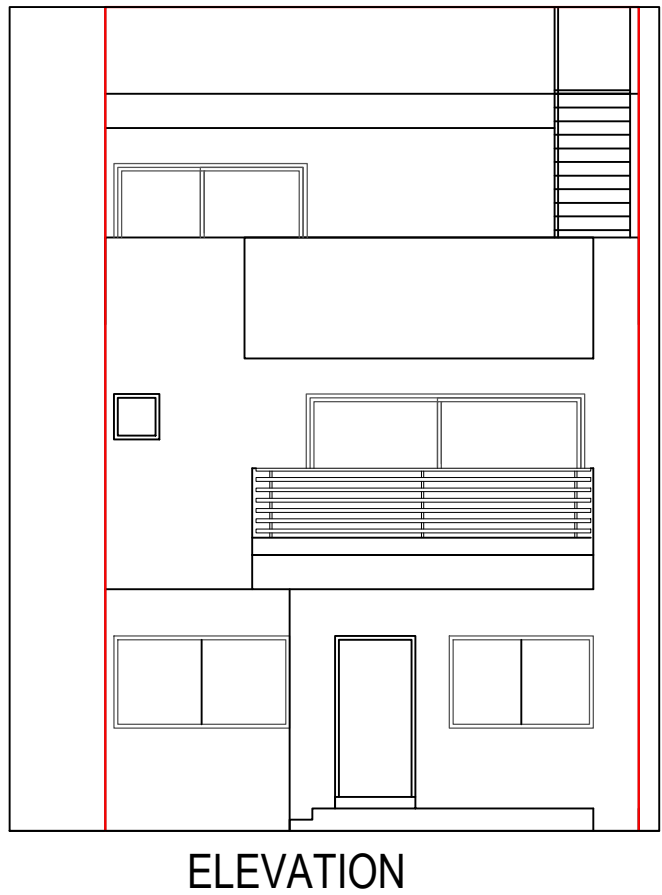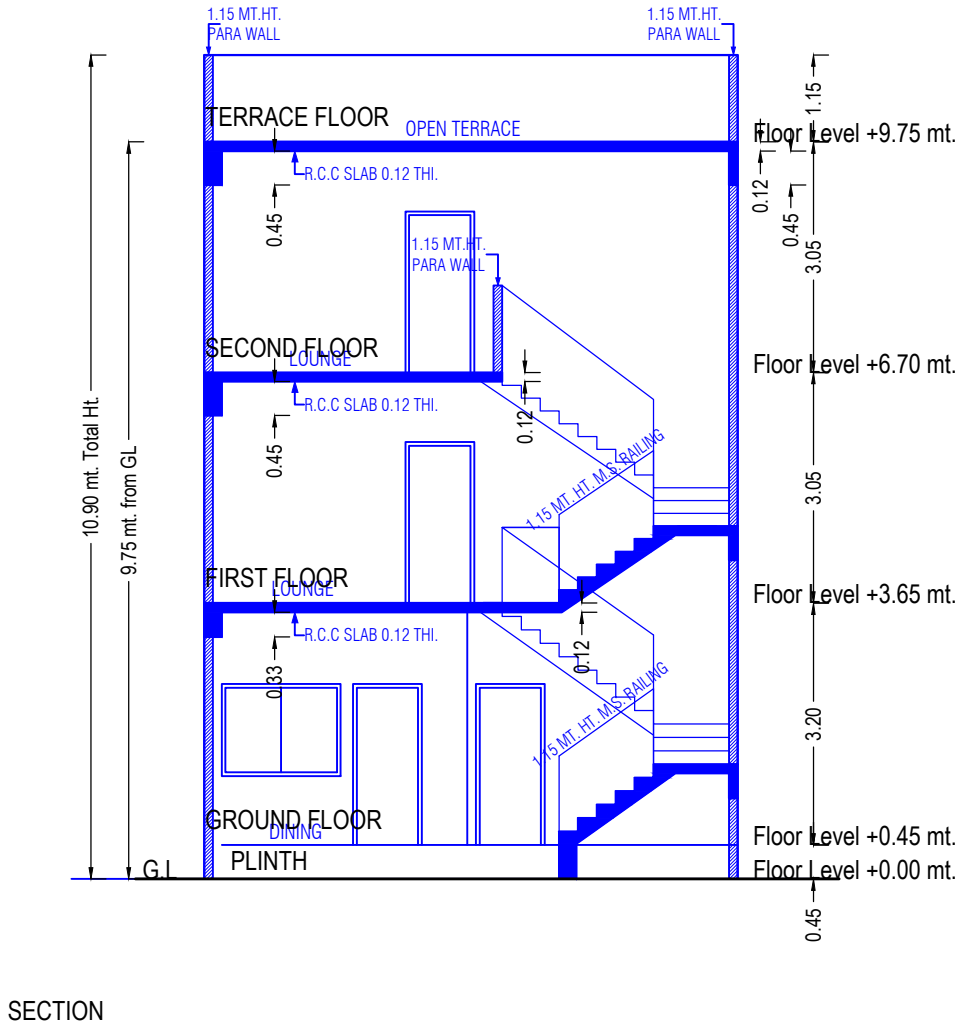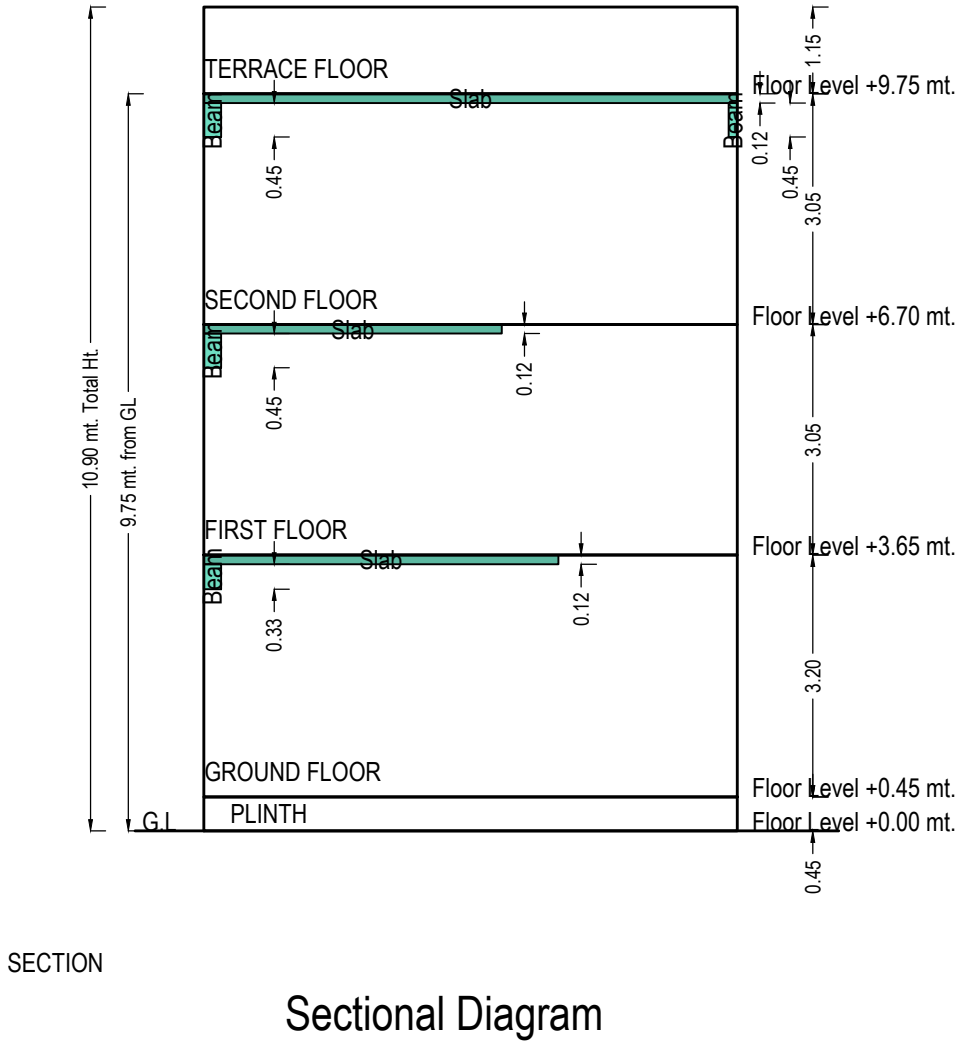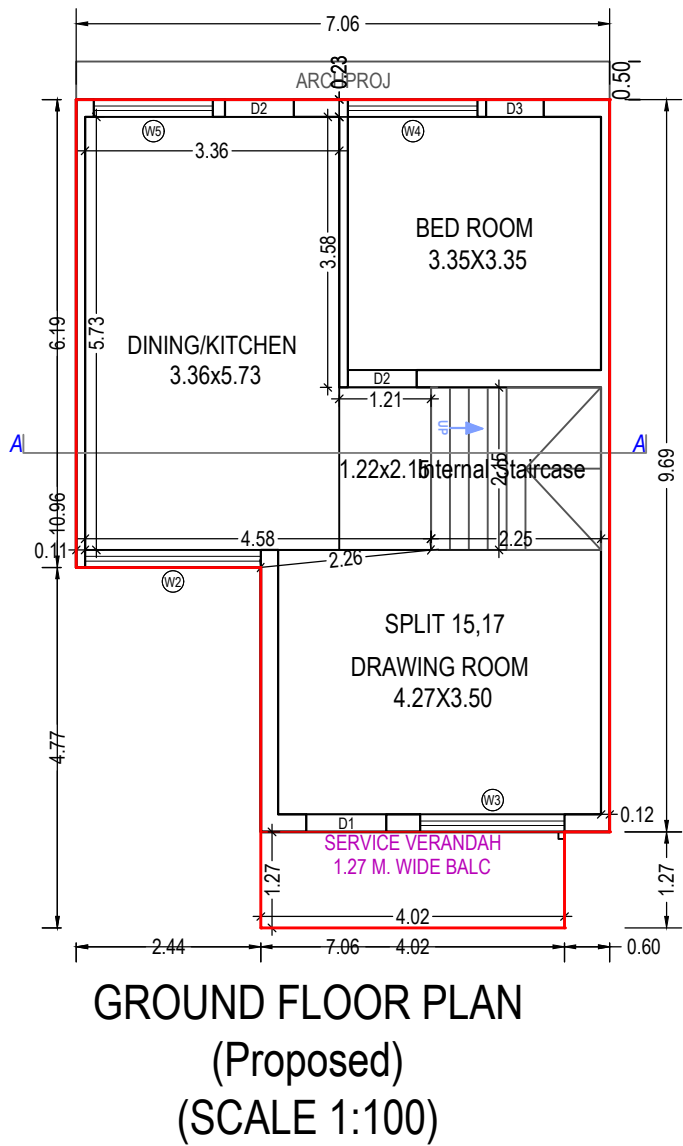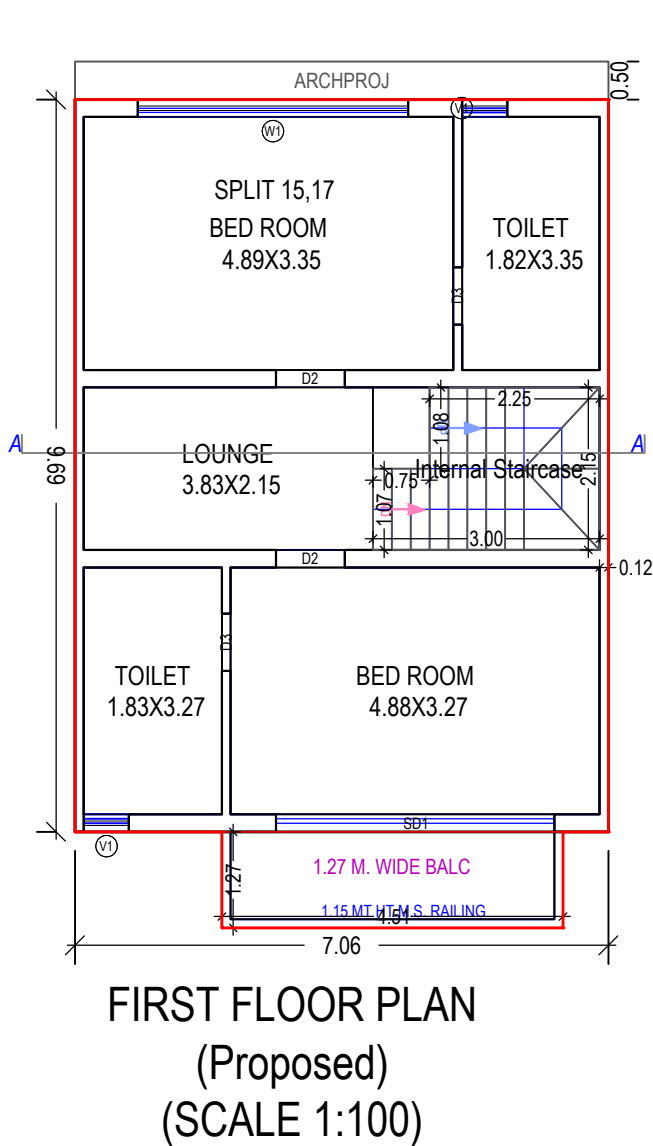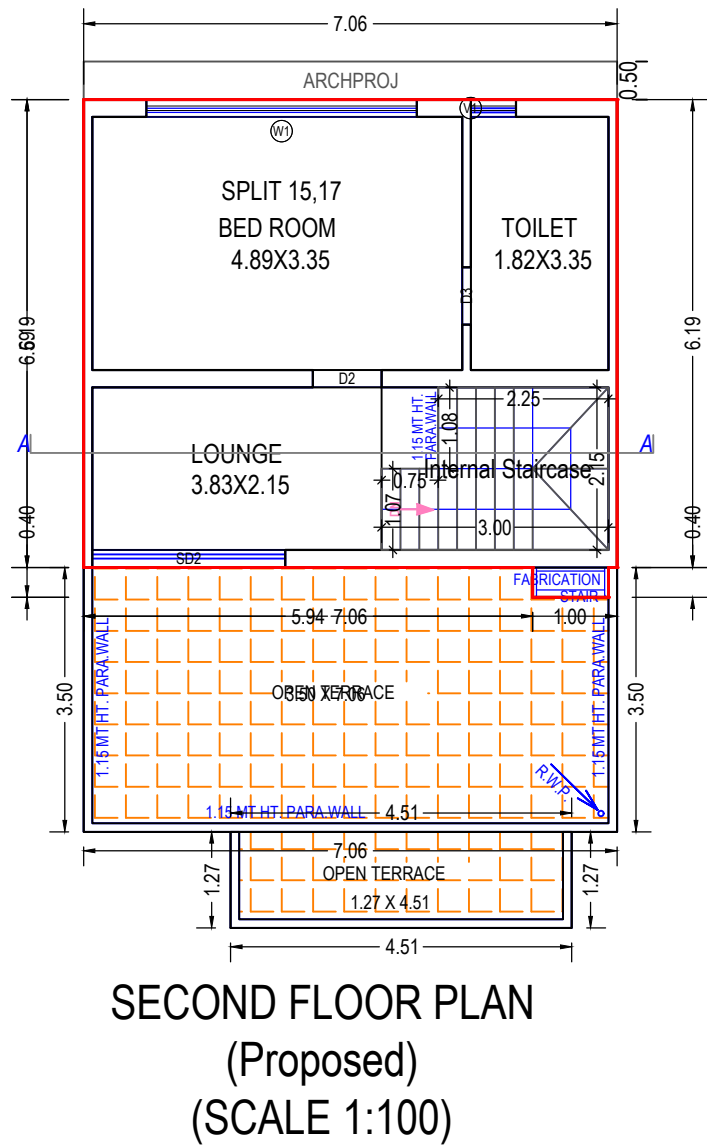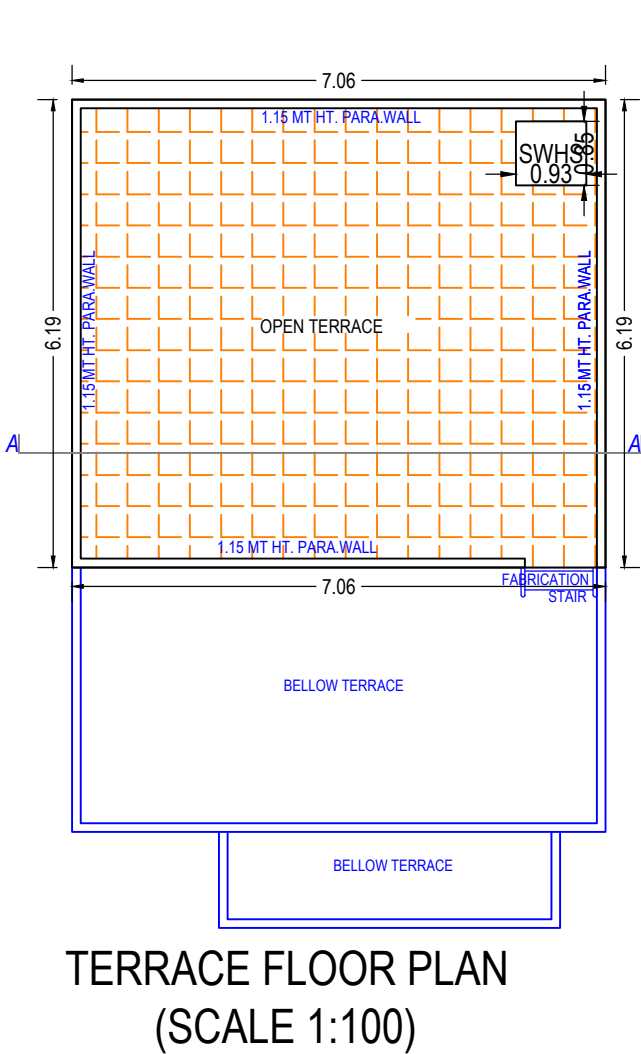


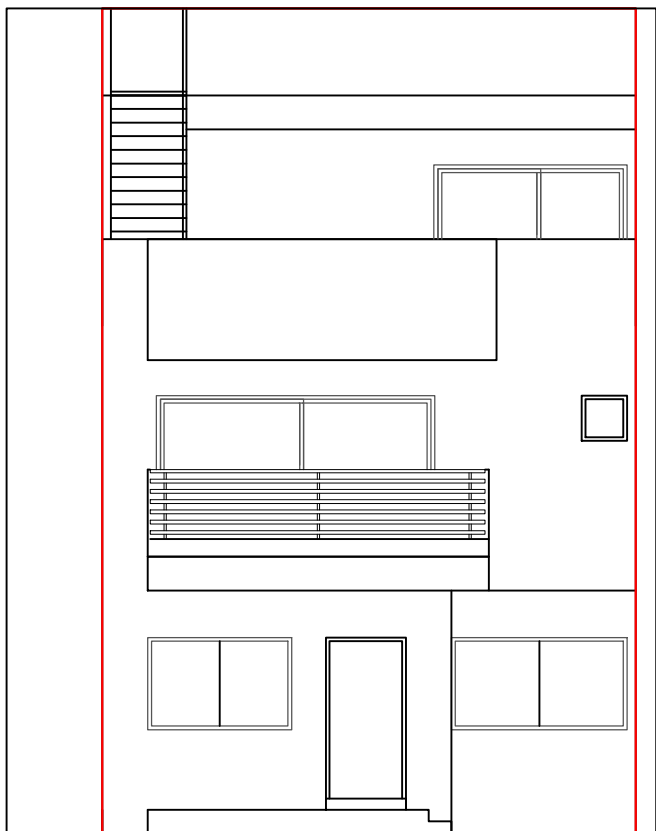

ELEVATION

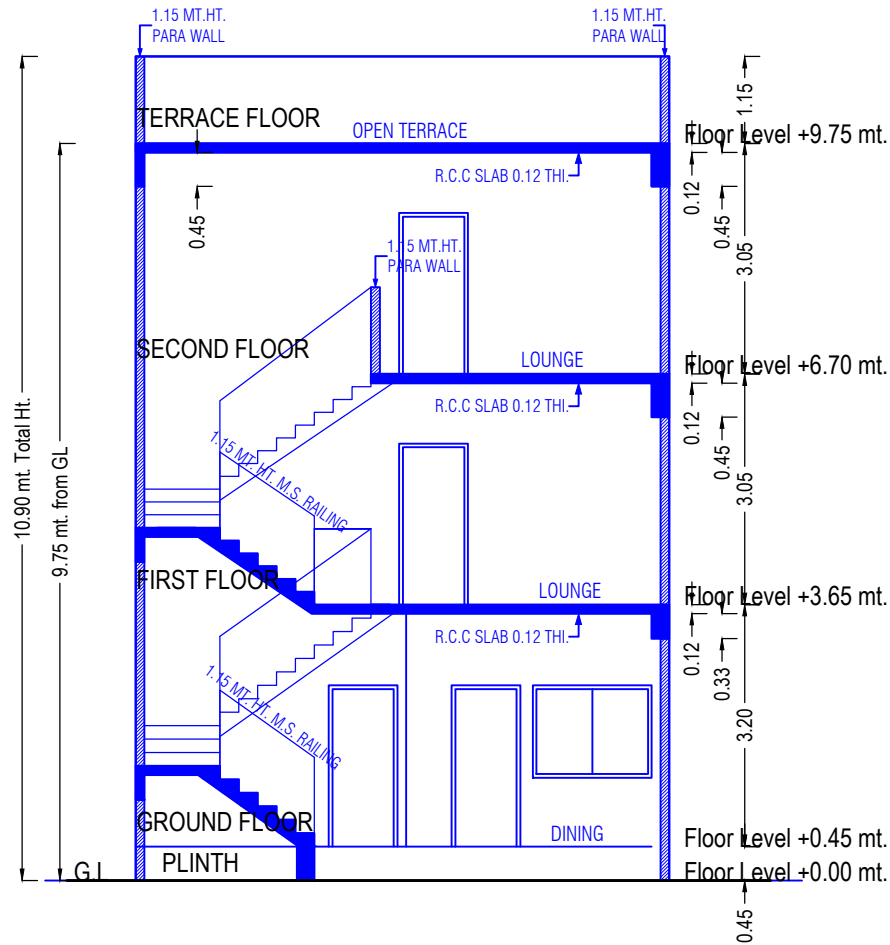


SECTION

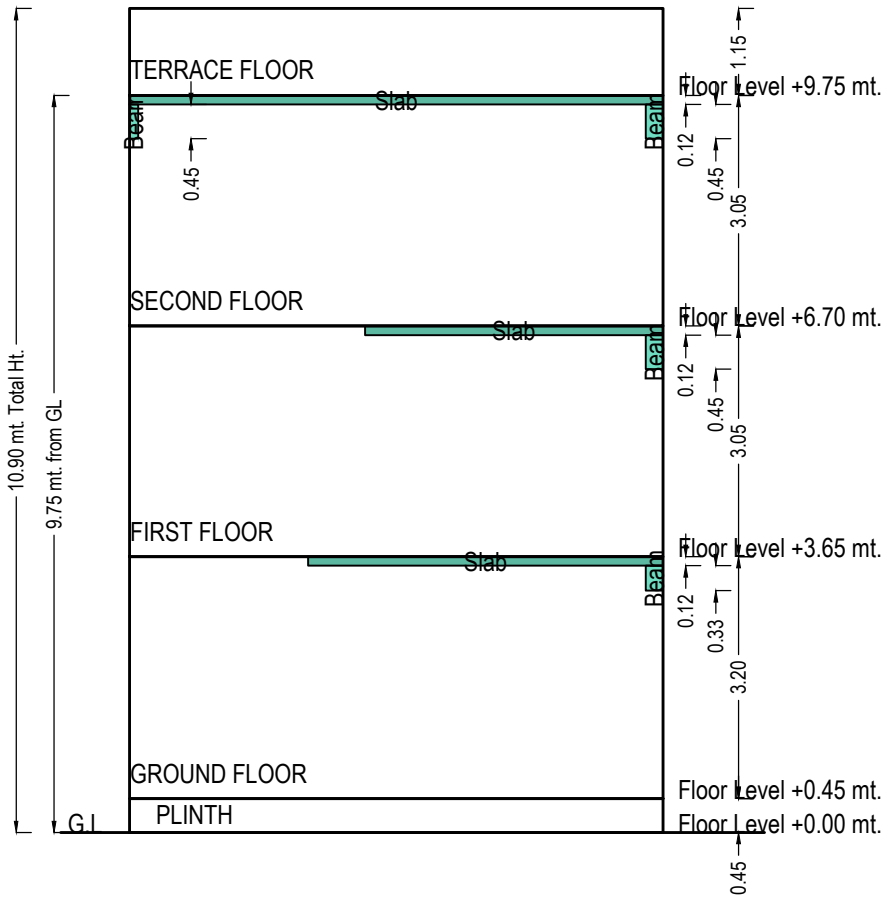


SECTION


Sectional Diagram

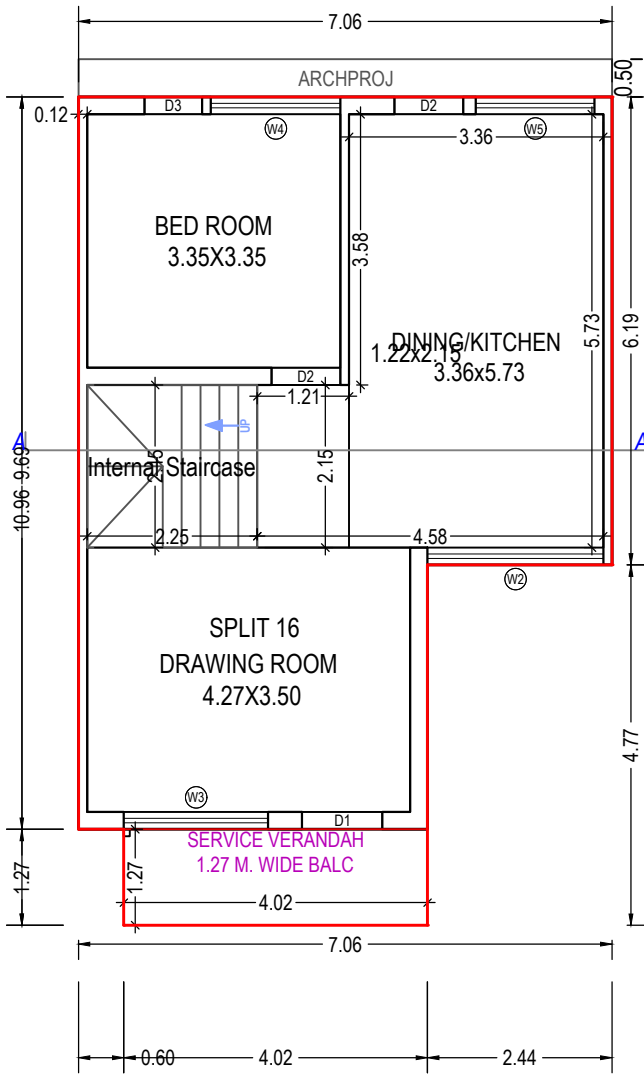


GROUND FLOOR PLAN
(Proposed)
(SCALE 1:100)

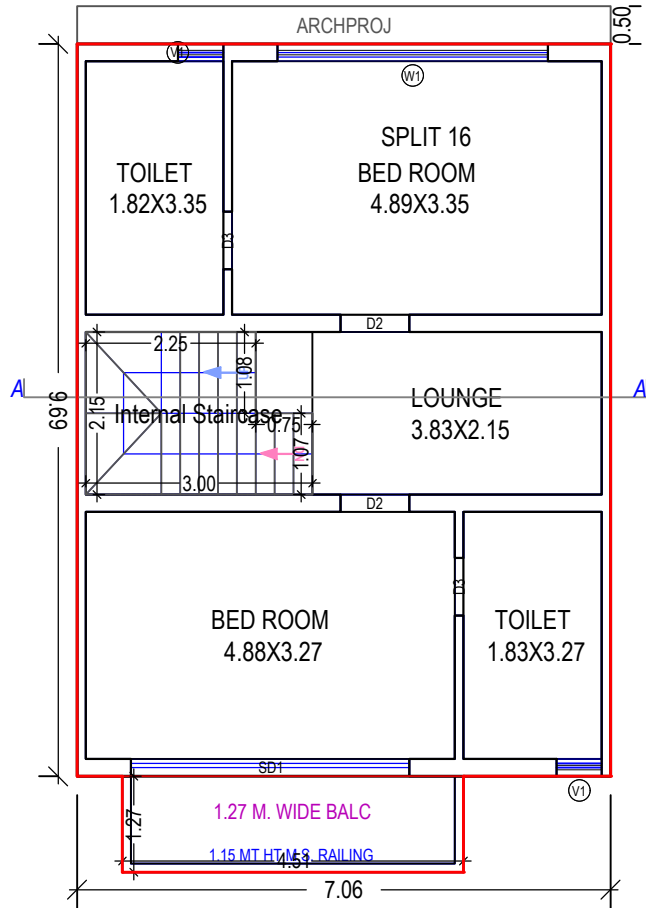


FIRST FLOOR PLAN
(Proposed)
(SCALE 1:100)

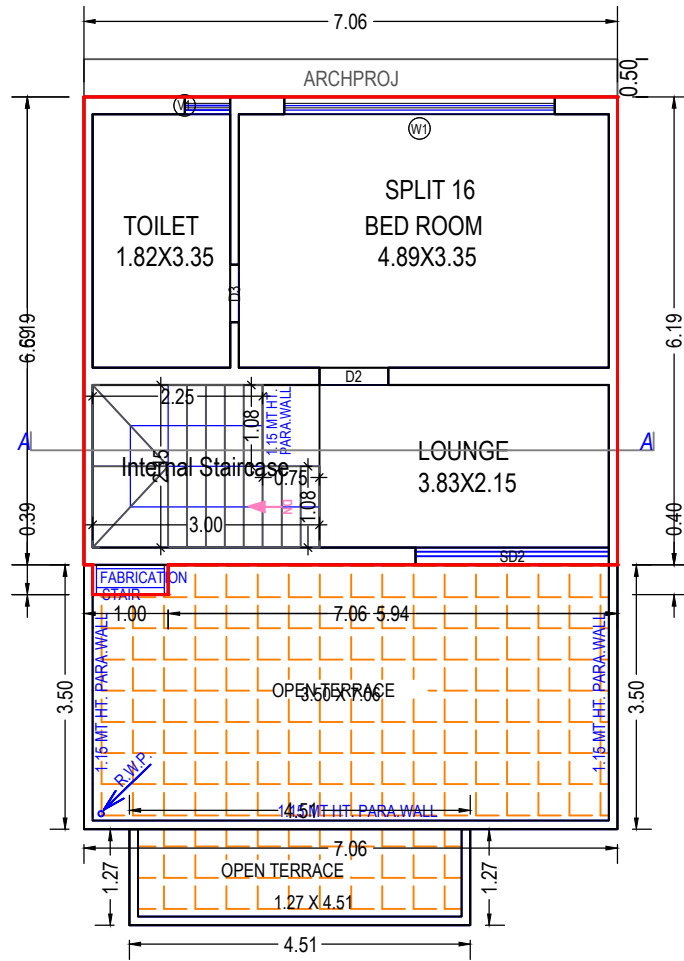


SECOND FLOOR PLAN
(Proposed)
(SCALE 1:100)

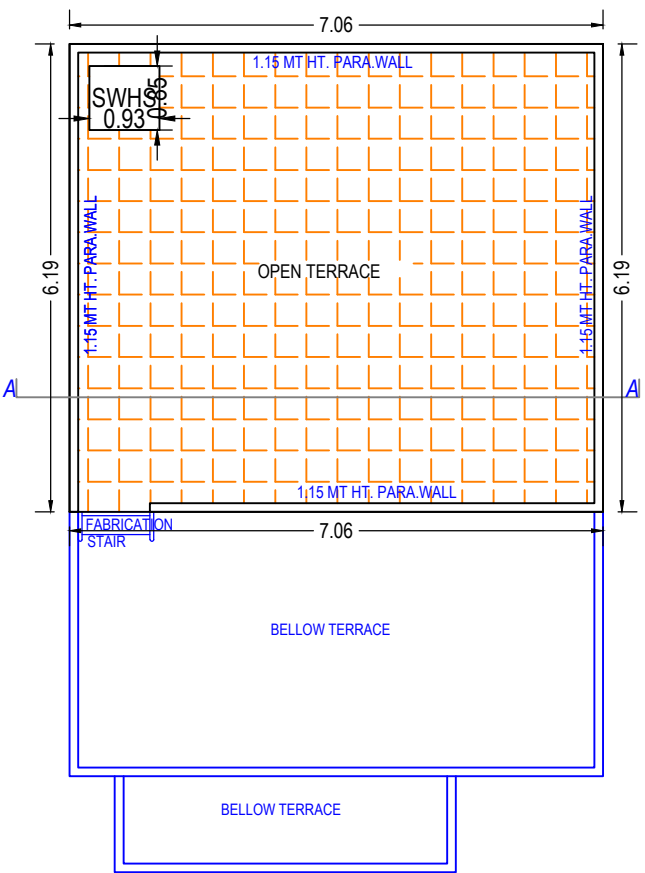


TERRACE FLOOR PLAN
(SCALE 1:100)

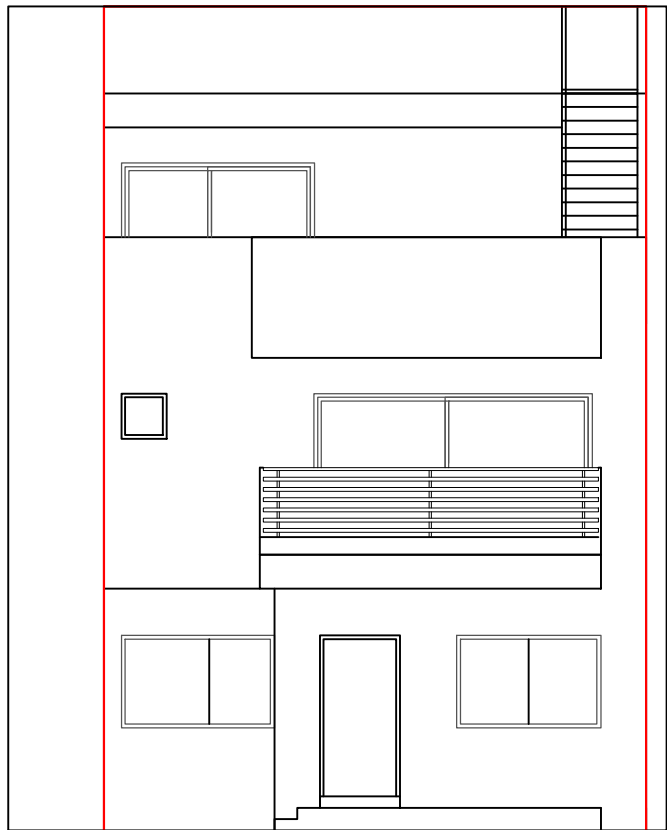

ELEVATION

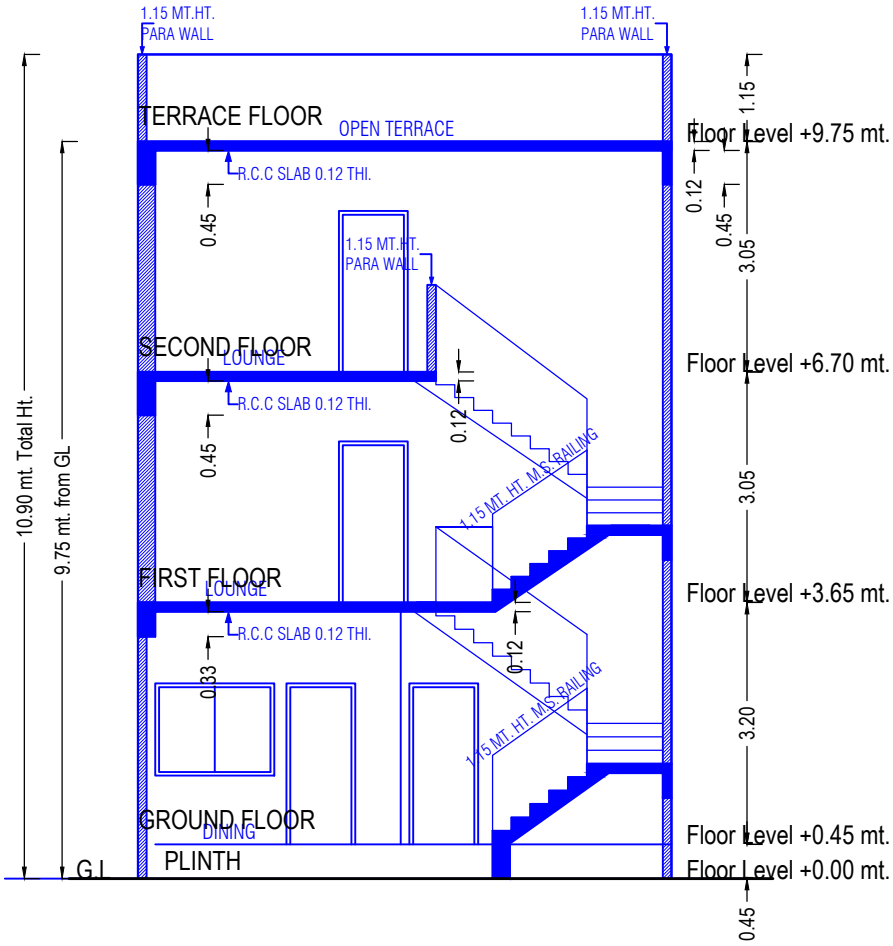


SECTION

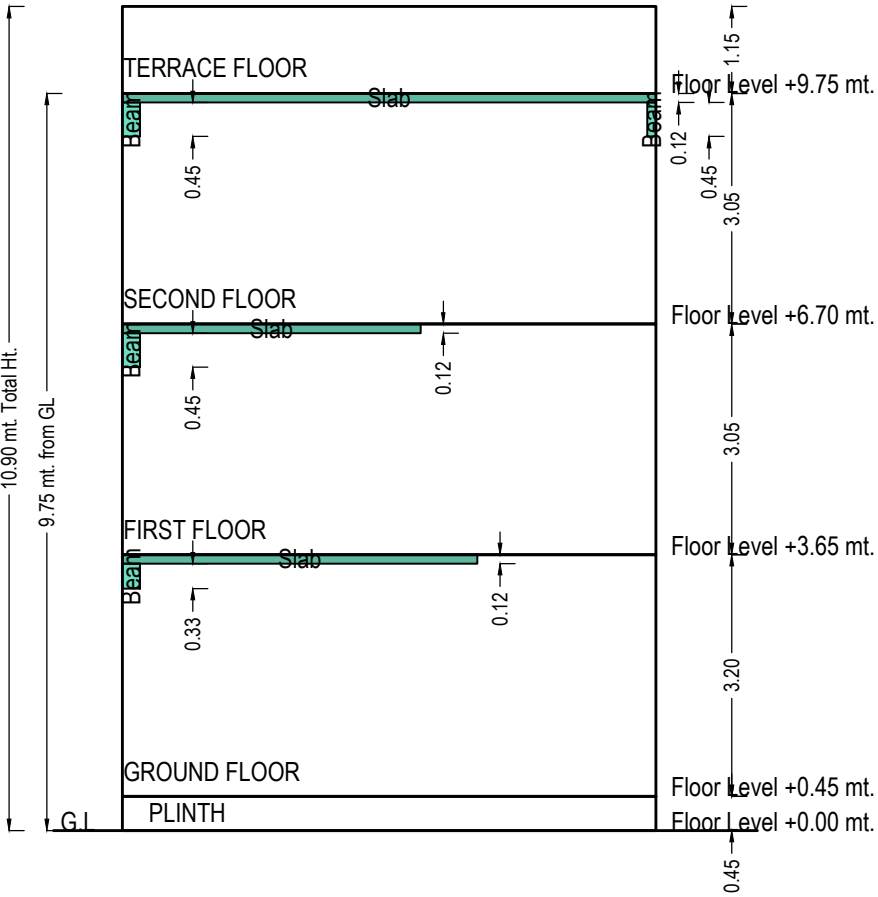


SECTION


Sectional Diagram

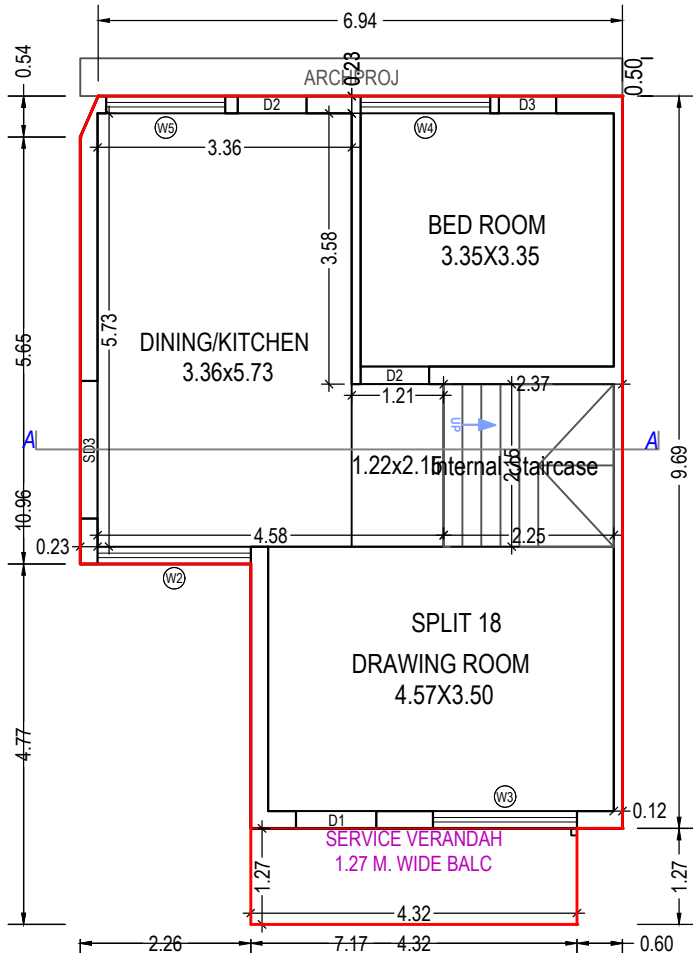


GROUND FLOOR PLAN
(Proposed)
(SCALE 1:100)

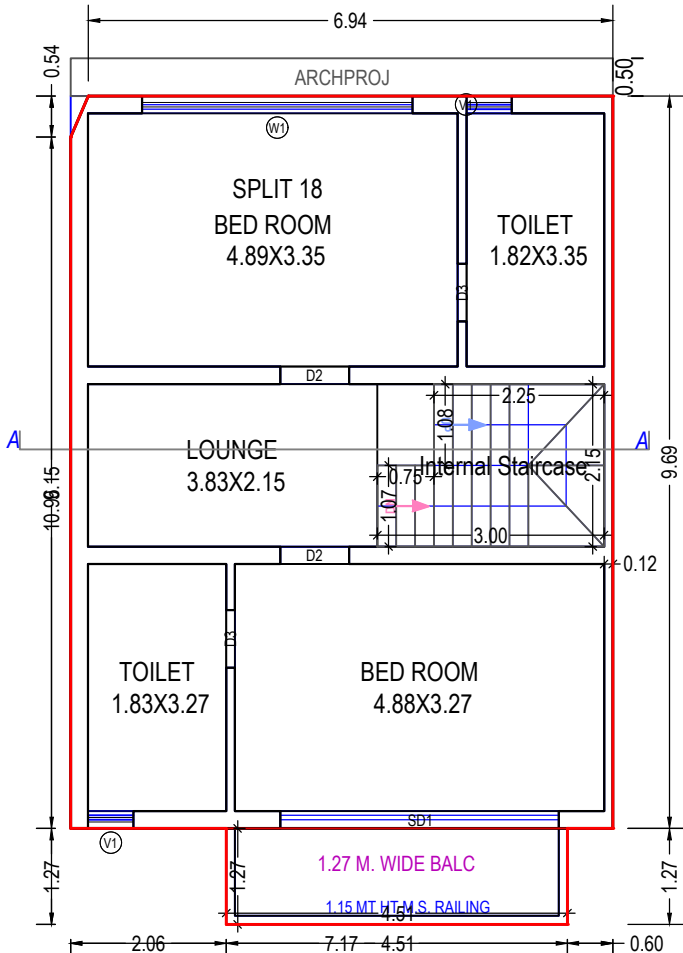

FIRST FLOOR PLAN
(Proposed)
(SCALE 1:100)

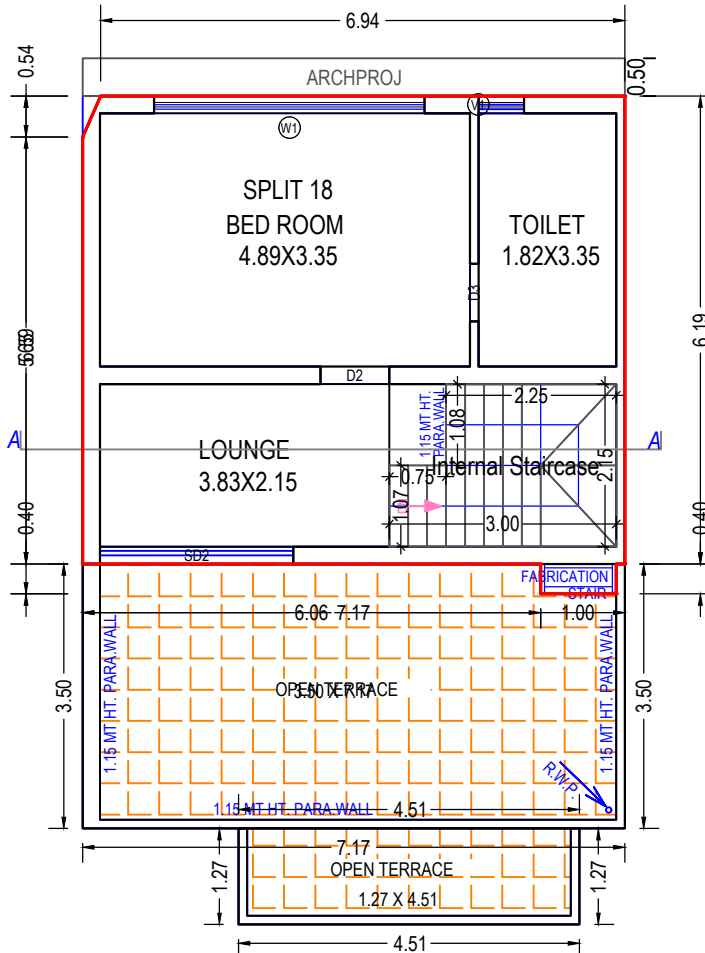

SECOND FLOOR PLAN
(Proposed)
(SCALE 1:100)

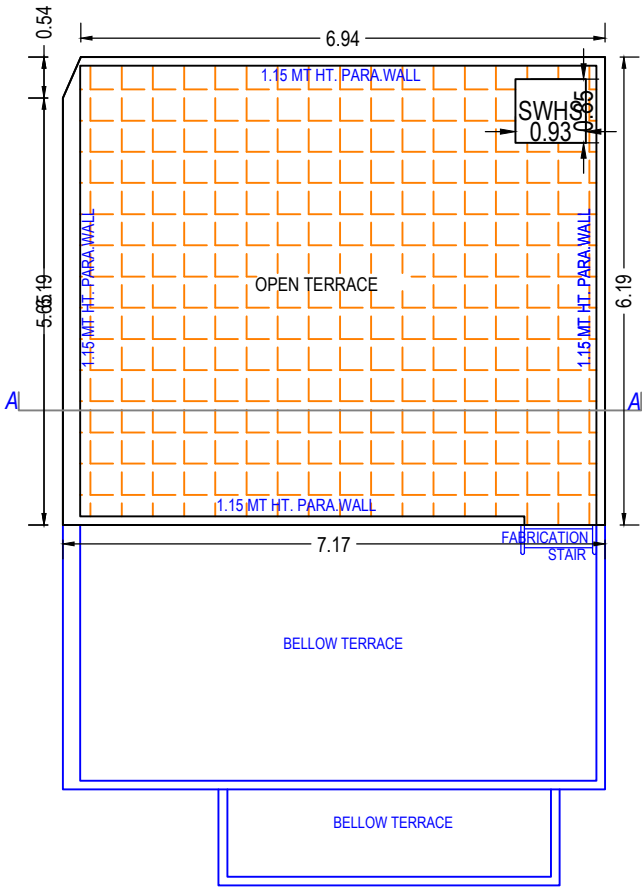

TERRACE FLOOR PLAN
(SCALE 1:100)



SPECIFICATIONS

STRUCTURE

- ✦ Earthquake resistant structure design
-

FLOORING

- ✦ All floor high quality double charge vitrified tiles
 - ✦ Rustic tiles in balcony & china mosaic on open terrace
-

KITCHEN

- ✦ Granite platform with dado of ceramic tiles, stainless steel sink
 - ✦ Wall tiles up to beam bottom level
-

SIGNAGES

- ✦ Bungalow numbers plate
-

DOORS & WINDOWS

- ✦ Main and internal flush door with protective Coating
- ✦ All windows will be anodized aluminum or wooden frame with reflective glass

TOILET/PLUMBING


- ✦ Elegantly designed toilets with tiles up to lintel level and premium quality sanitary wares & CP fittings in all toilets
-

ELECTRIFICATION

- ✦ Three phase concealed ISI copper wiring with standard accessories
-

WALL FINISH

- ✦ Internal wall will be finished with putty over mala plaster
- ✦ All external wall will be finished with double coat sand face plaster with premium quality paint

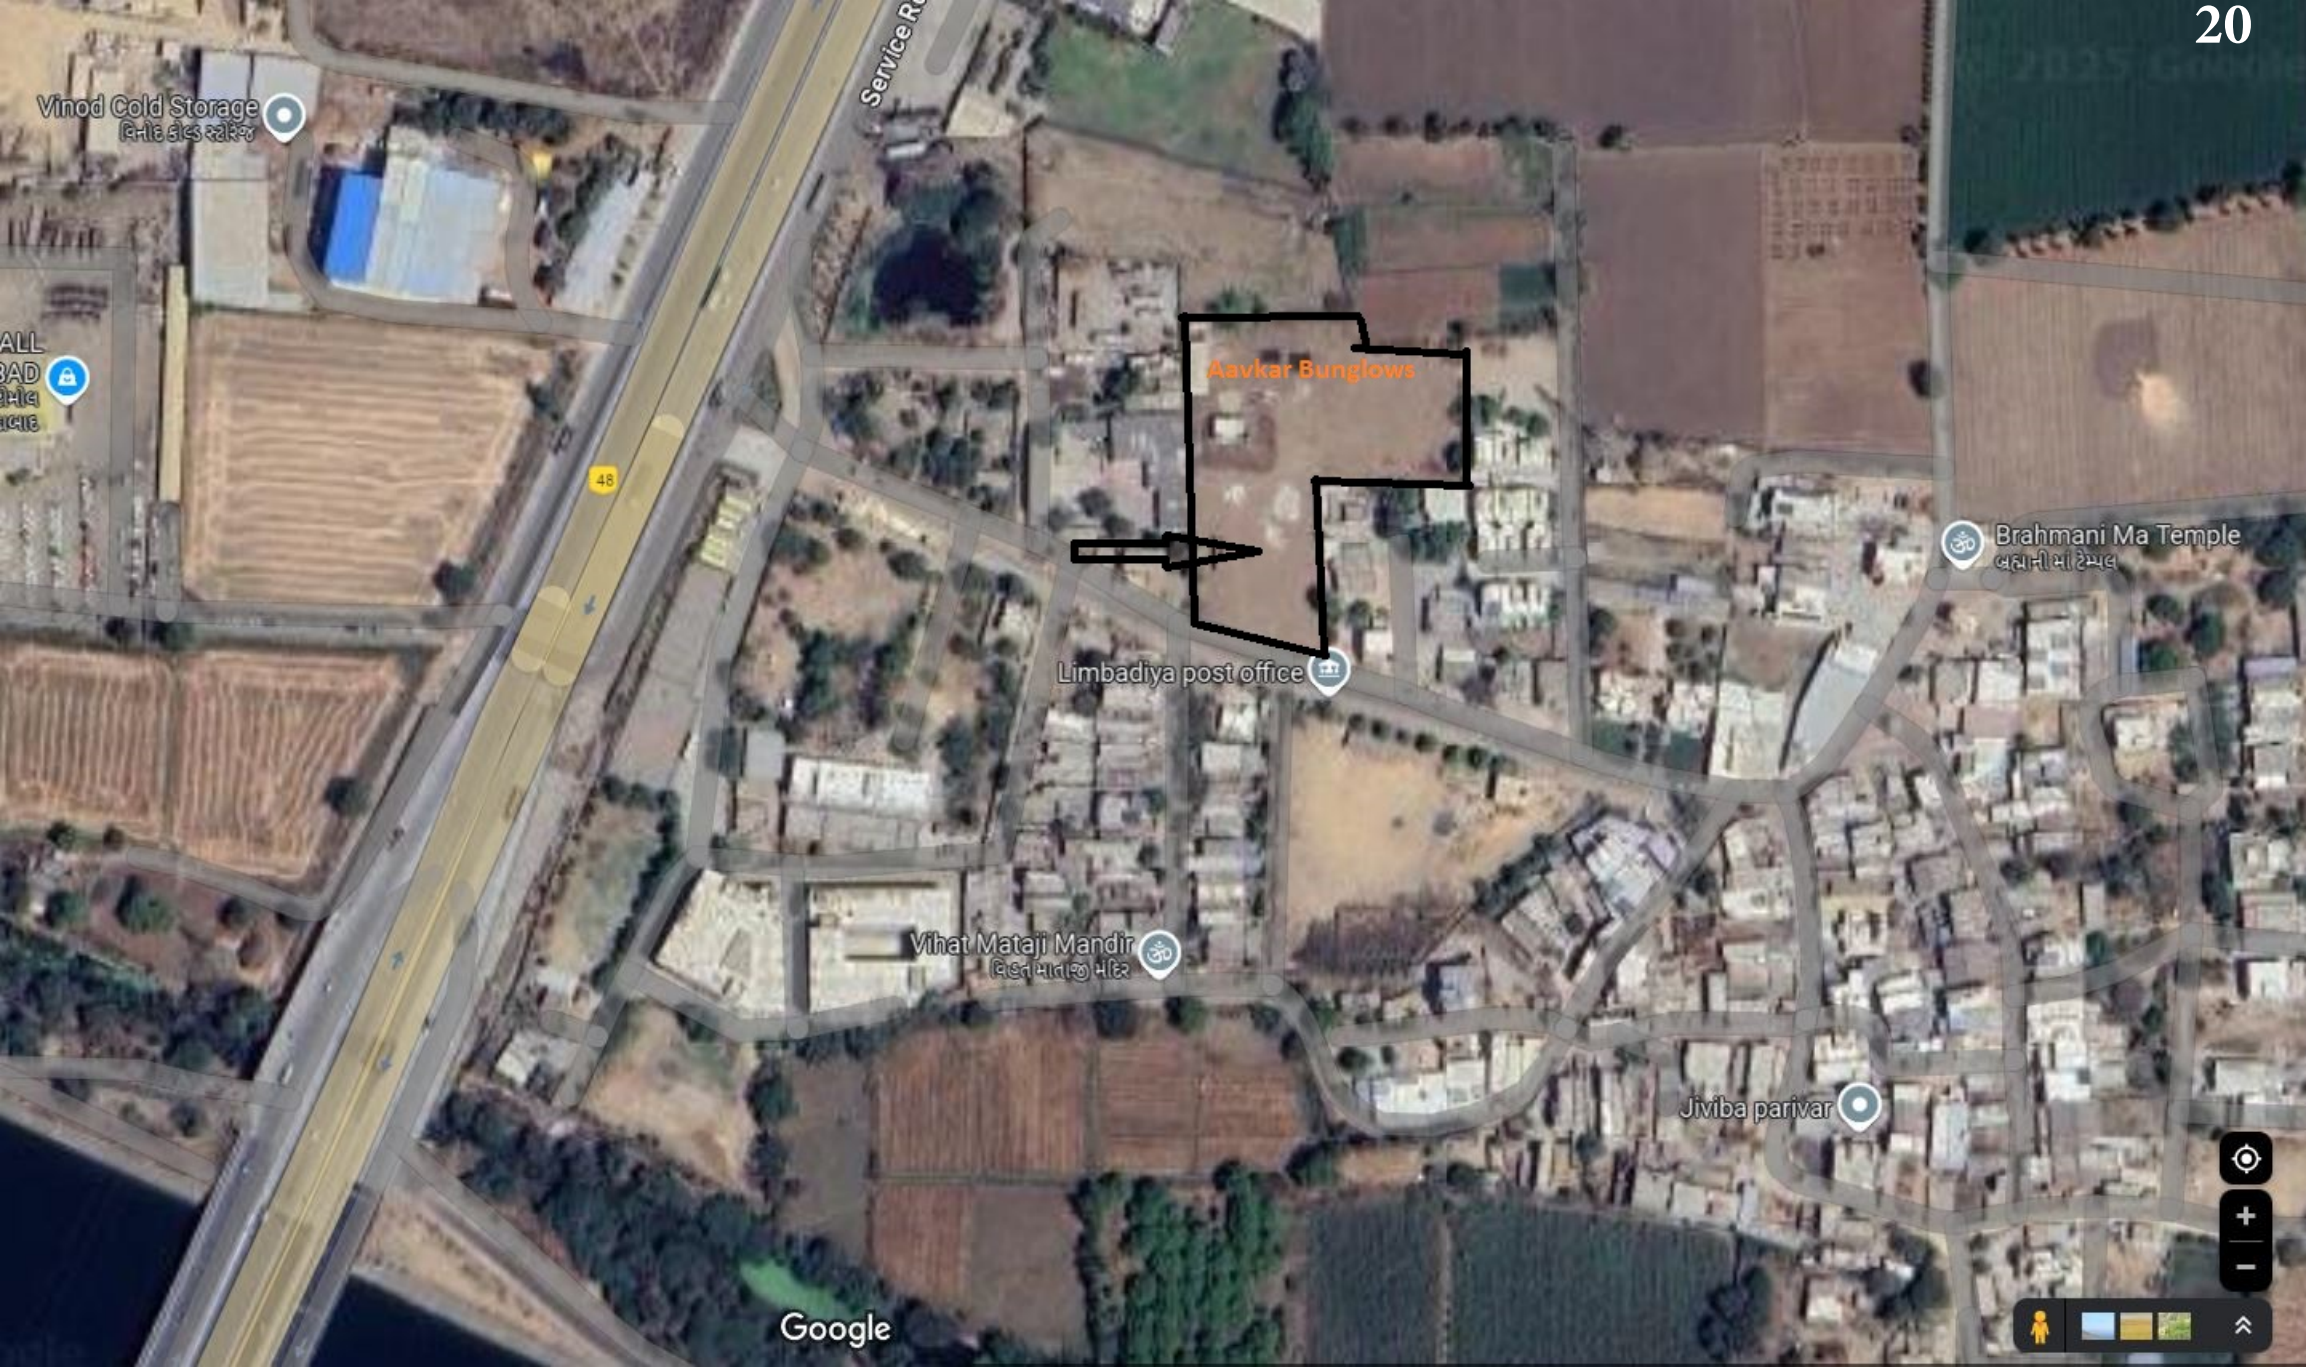

Vinod Cold Storage
વિનોદ કોલ્ડ સ્ટોરેજ

Service Rd

Aavkar Bunglows

Limbadiya post office

Vihat Mataji Mandir
વિહત માતાજી મંદિર

Brahmani Ma Temple
બ્રહ્માની માટેમ્પલ

Jiviba parivar

Google

DEVELOPED BY:
MANGALIK HOMES LLP



SITE ADDRESS

OPP. LIMBADIYA ANGANVADI, NR. NARMADA CANAL, NANA CHILODA-382330