

DEVELOPERS

MARUTI
DEVELOPERS



PRATISHTHA
BUNGLOWS

Near Kanbha Gurukul, Opp Kanbha Bus Stand,
B/h Shikhshapatri Bunglow,
Gam : Kanbha, Ta. Daskroi, Dist. Ahmedabad.

CONTACT

+91 83062 02141

+91 98985 12101



PRATISHTHA
BUNGLOWS

4 BHK

Premium Bunglows



4 BHK Premium Bungalows



Your
Dream Of
Lavish
Living Now
Comes True!

વૈભવી જીવનશૈલીનો
કરો શુભારંભ...

અહીંની વિશાળતા કરાવશે શાંતિ અને સમૃદ્ધિનો અહેસાસ...

 **PRATISHTHA**
BUNGLOWS


4 BHK
Premium Bunglows



પ્રત્યેક પળમાં પૂરો
ખુશીઓનો રંગ...

અહીંની ખુશનુમાં સવાર અને હા...શ ભરેલી
સાંજ આપશે ખુશી બારેમાસ...










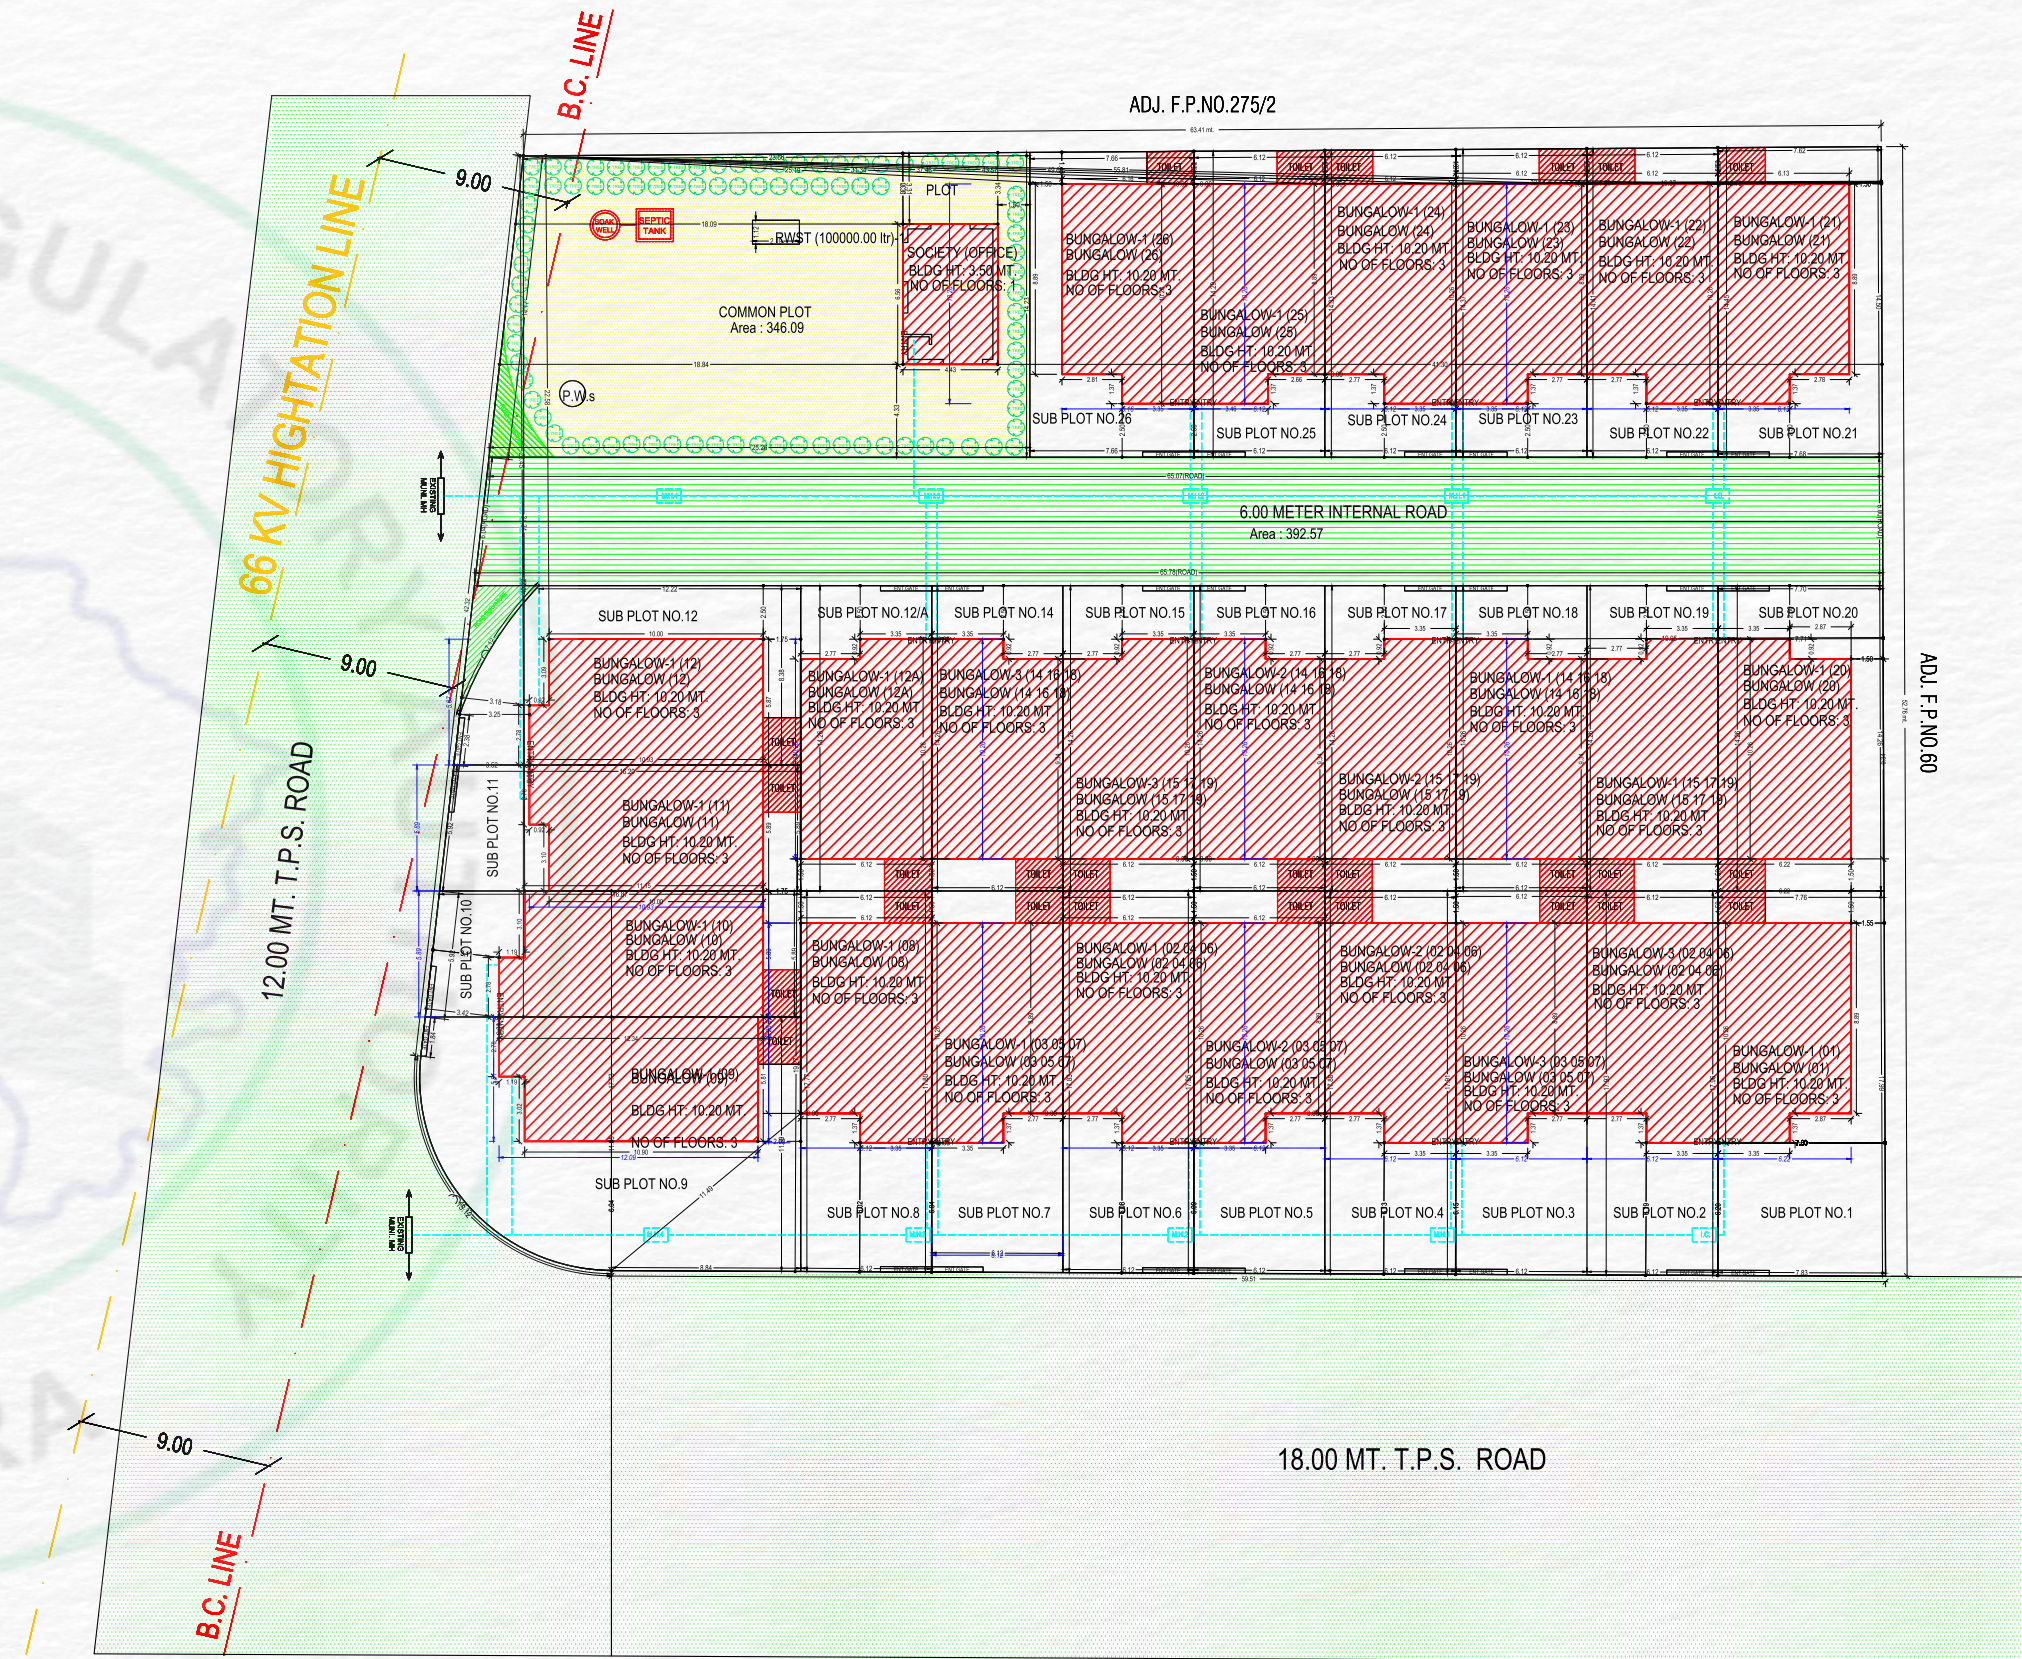




BUNGLOWS NO. : 01




BUNGLOWS NO. : 02, 04, 06

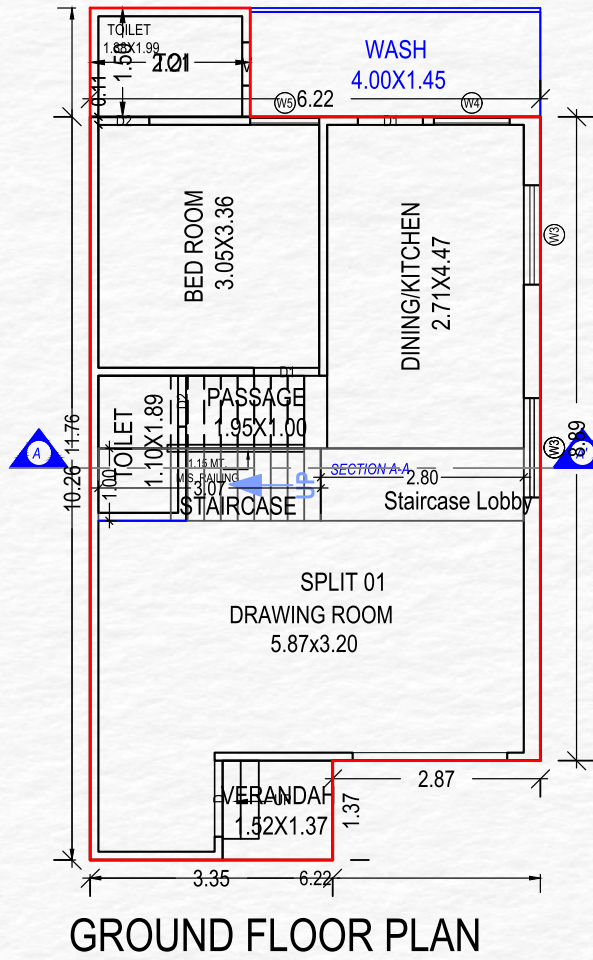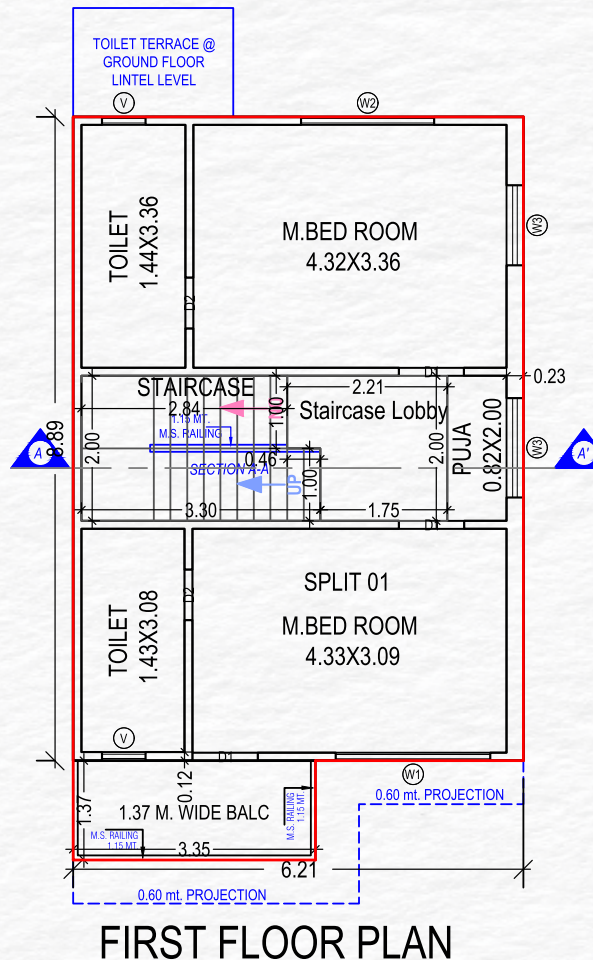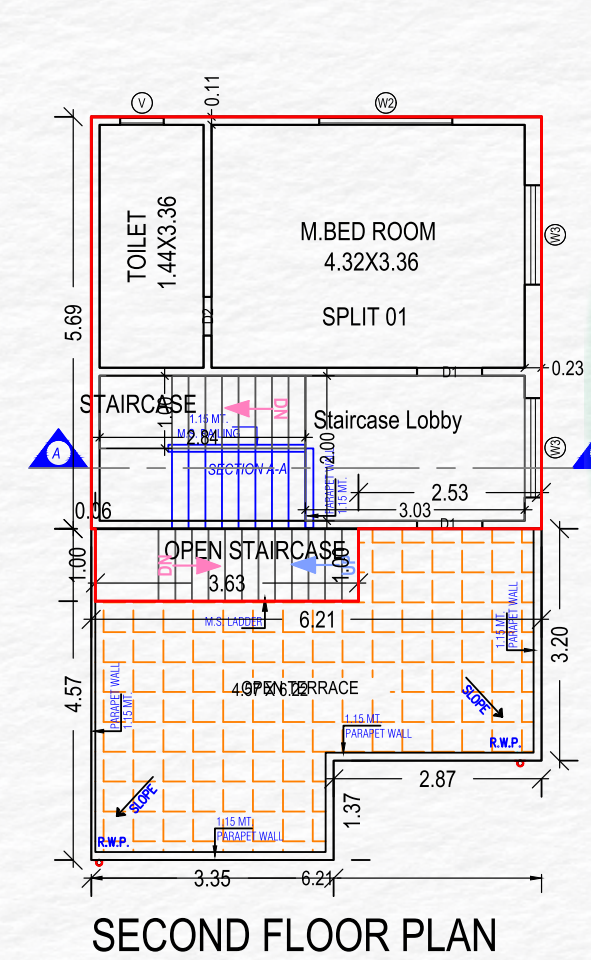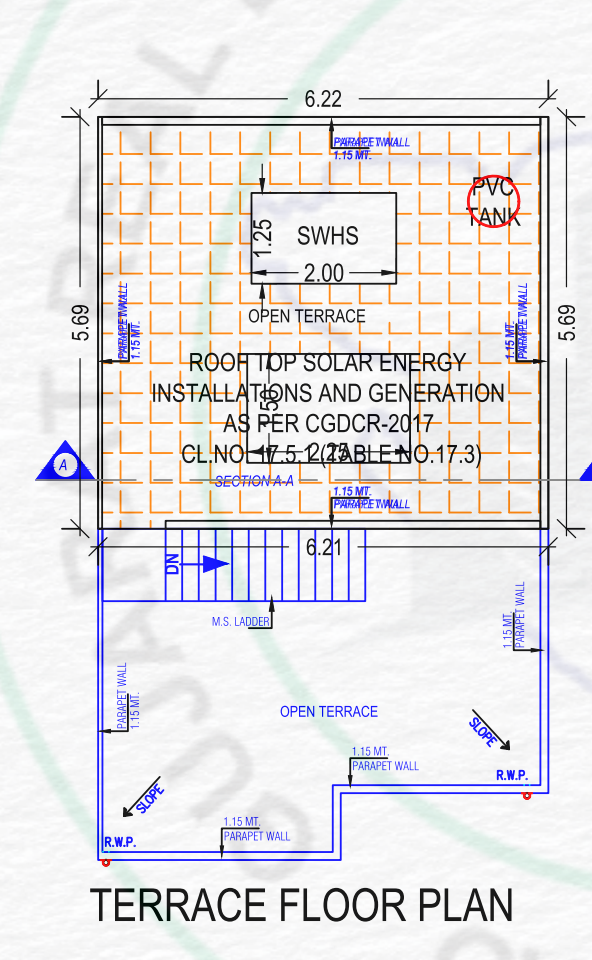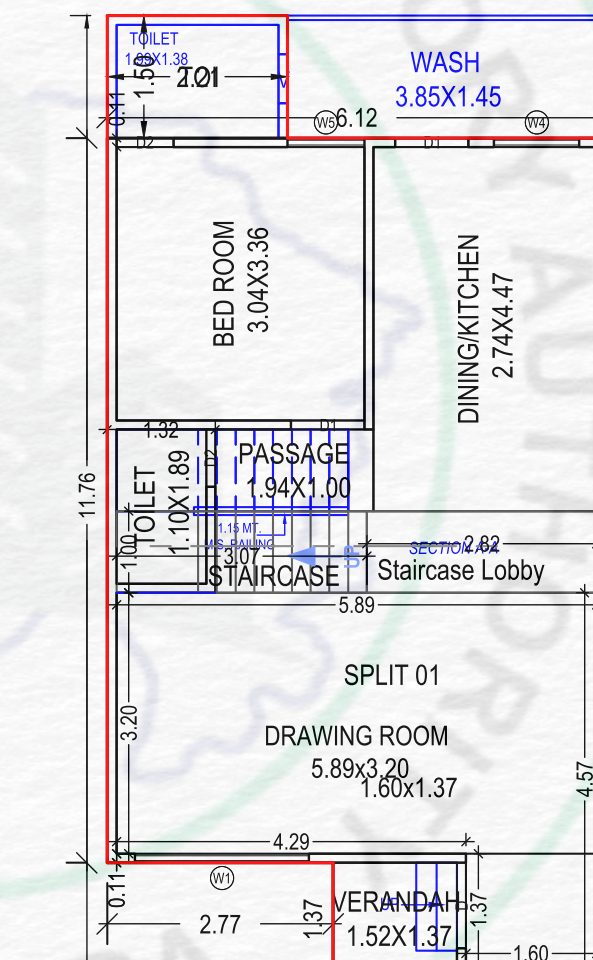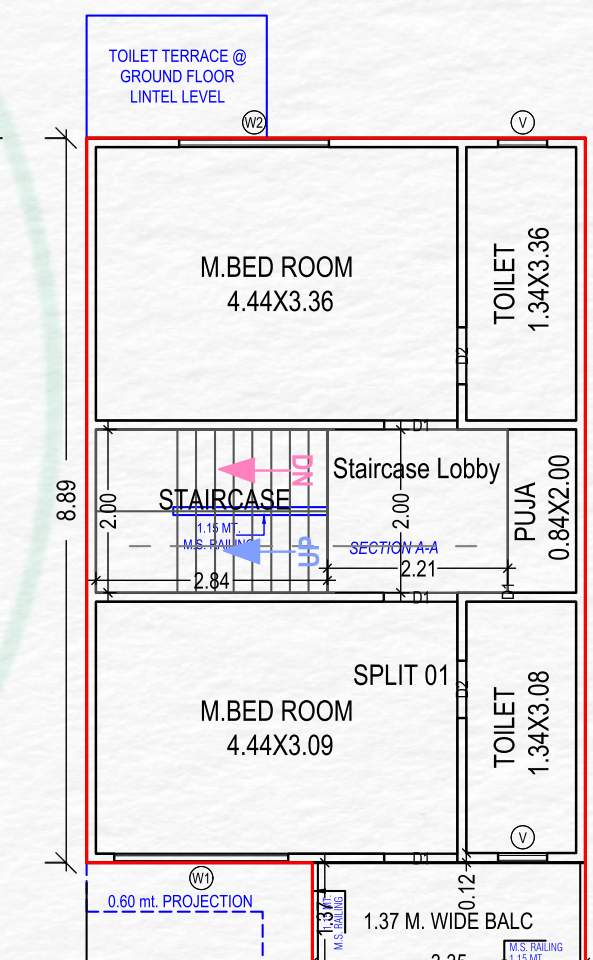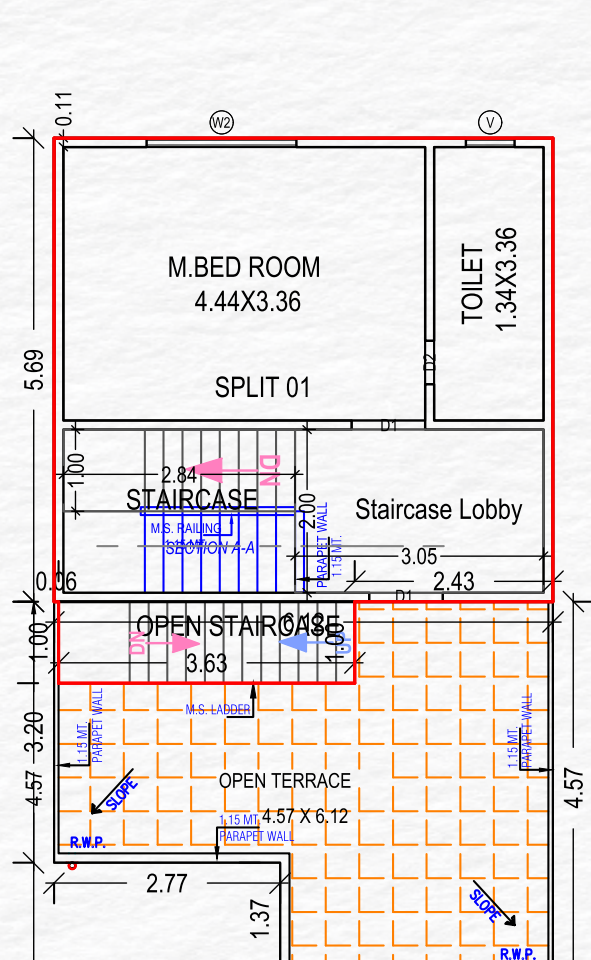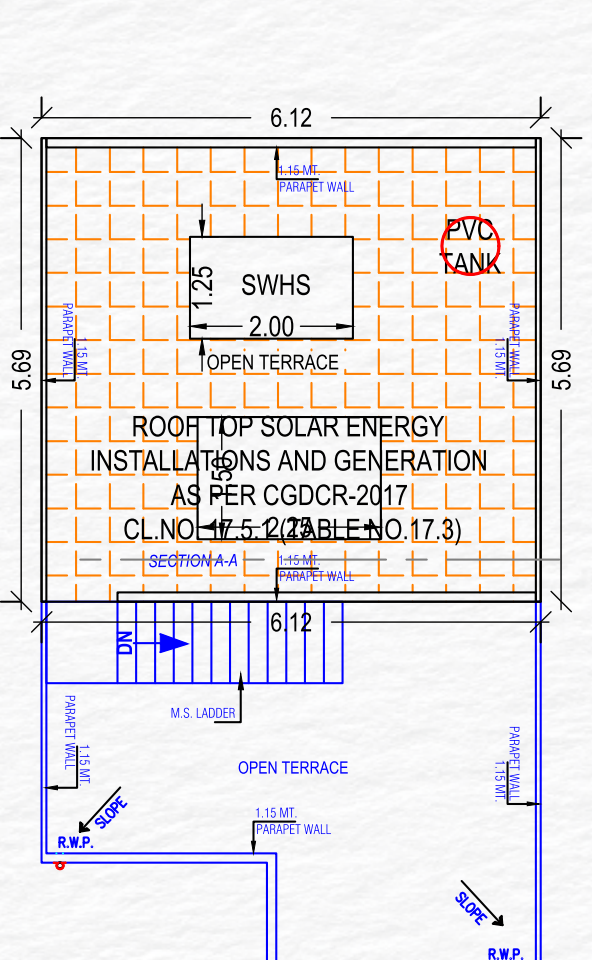





BUNGLOWS NO. : 03, 05, 07

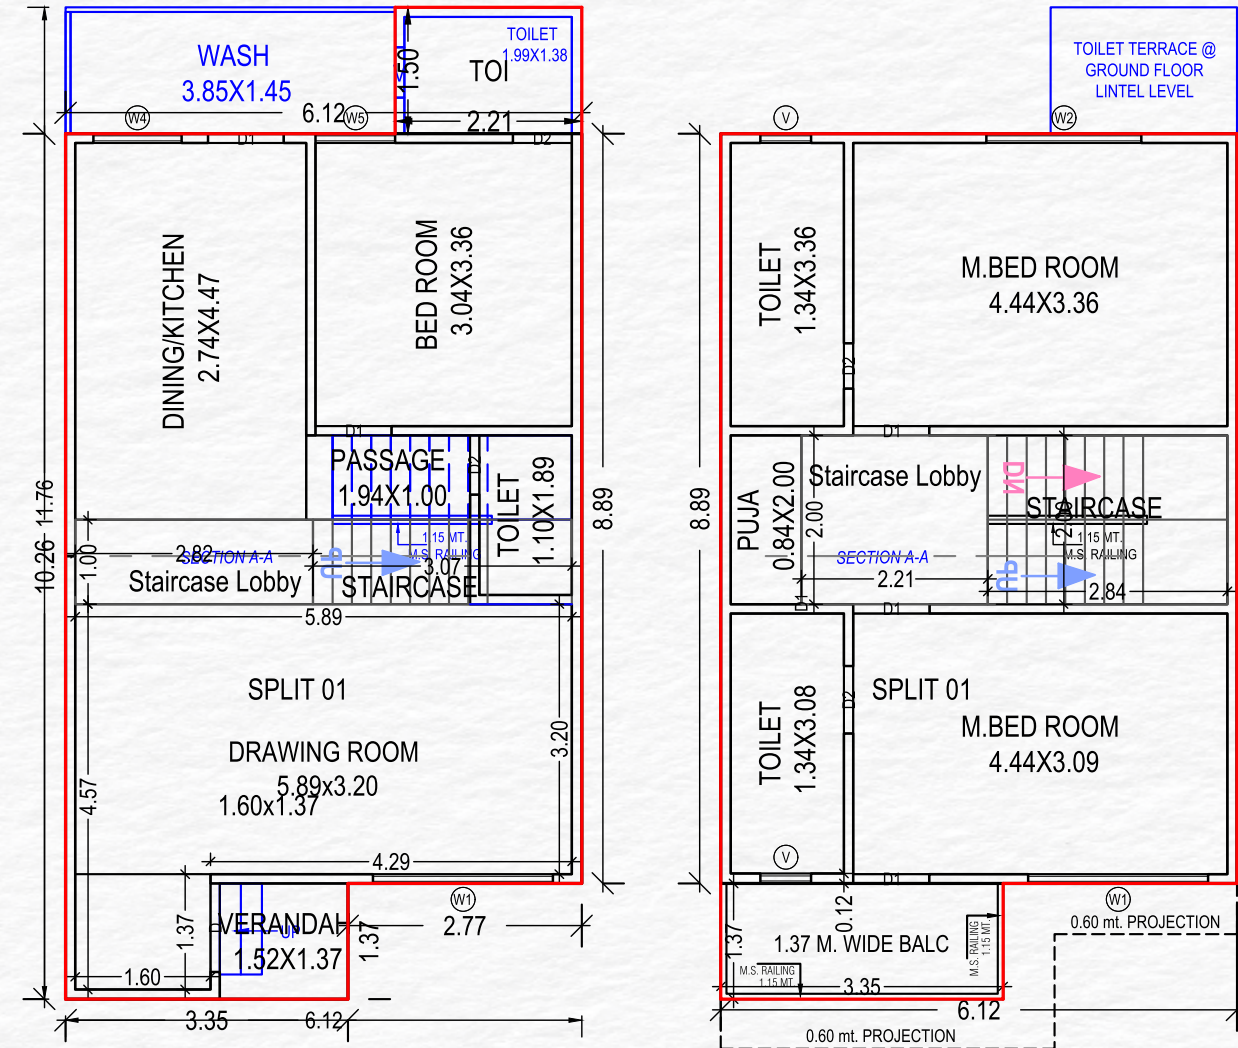


GROUND FLOOR PLAN

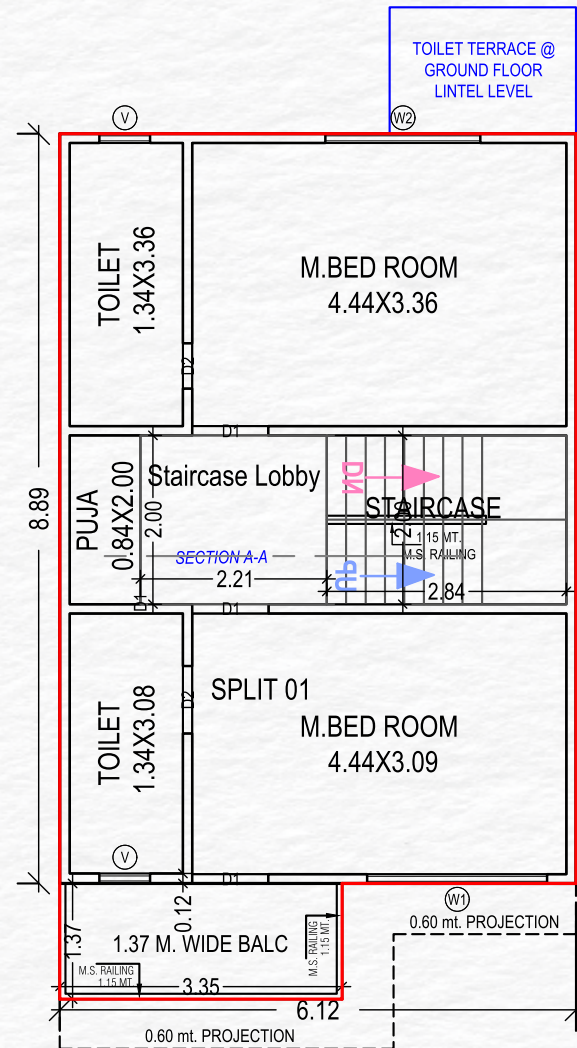


FIRST FLOOR PLAN

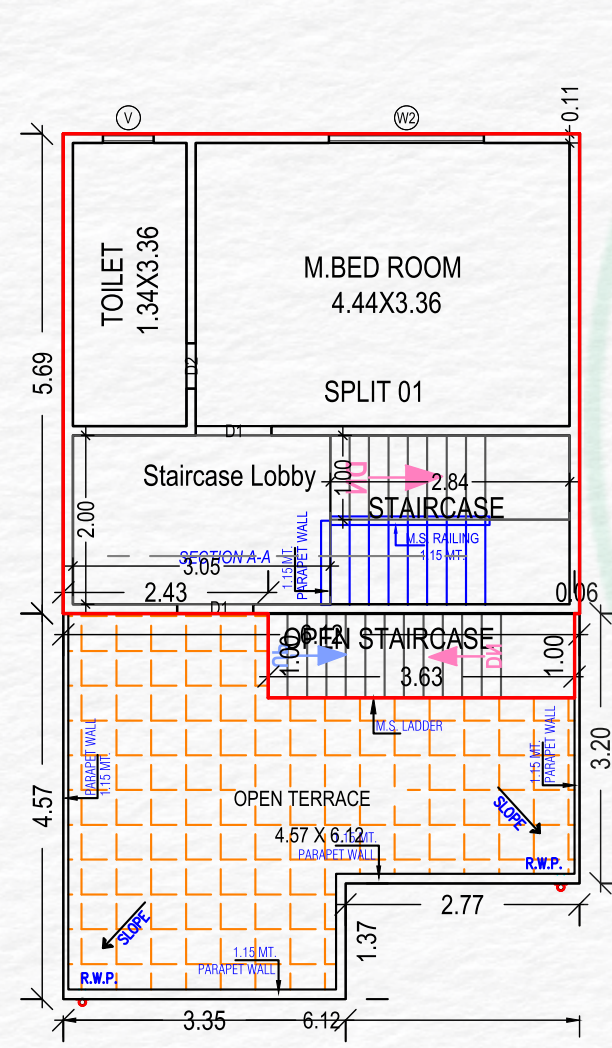


SECOND FLOOR PLAN

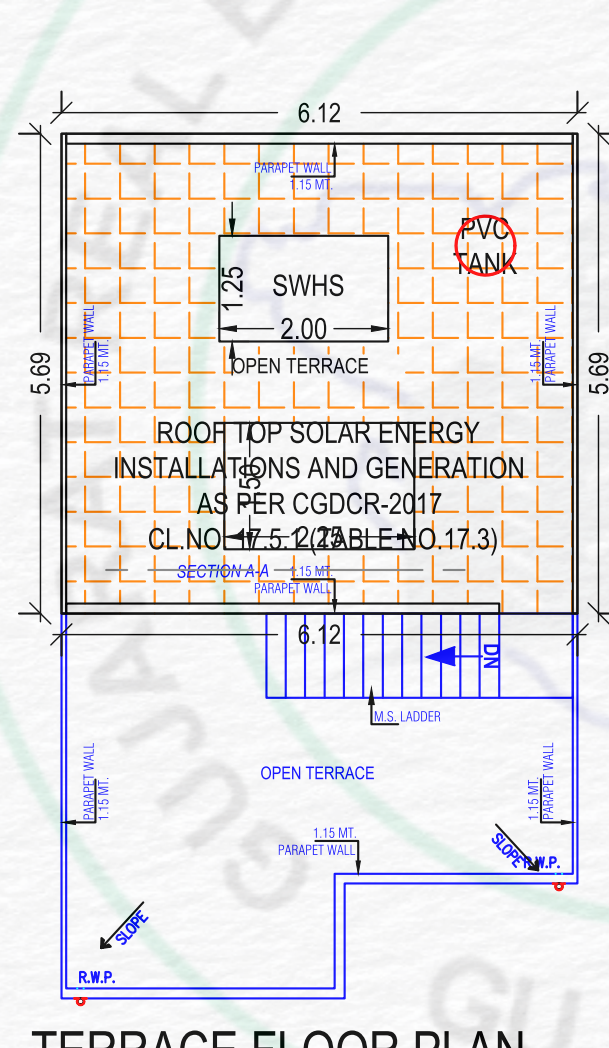


TERRACE FLOOR PLAN

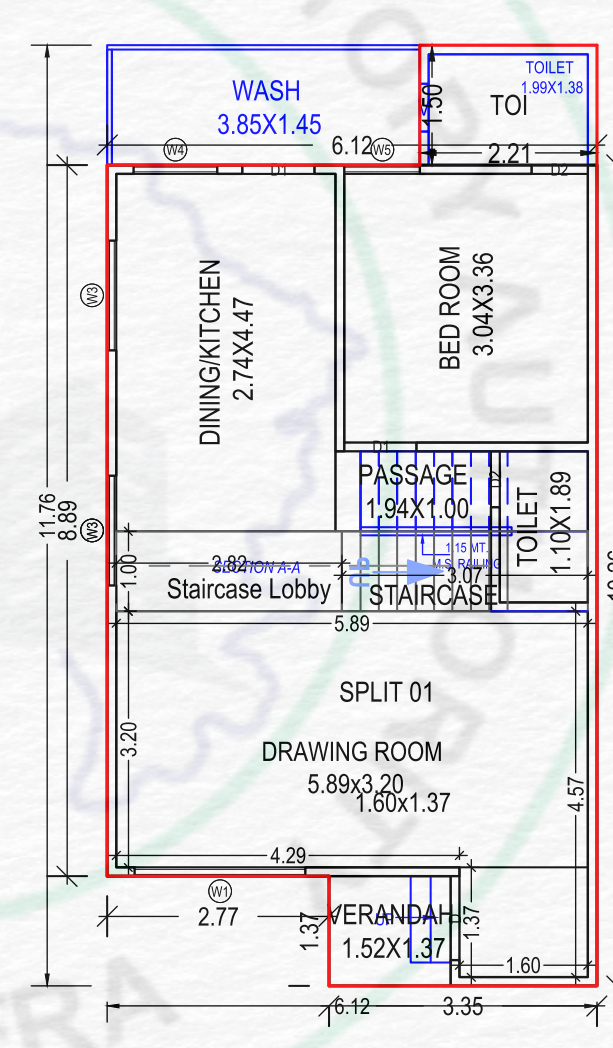


GROUND FLOOR PLAN

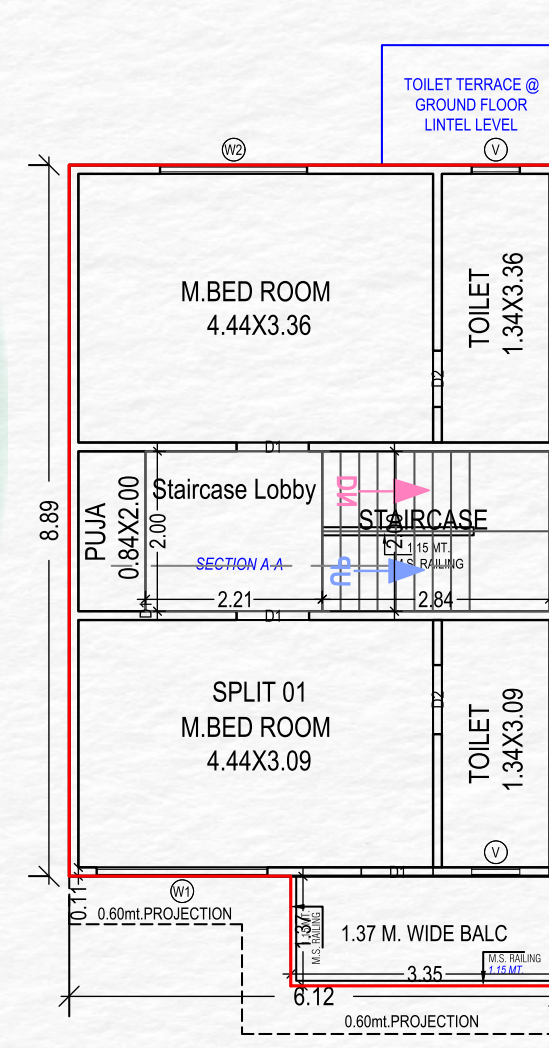

FIRST FLOOR PLAN

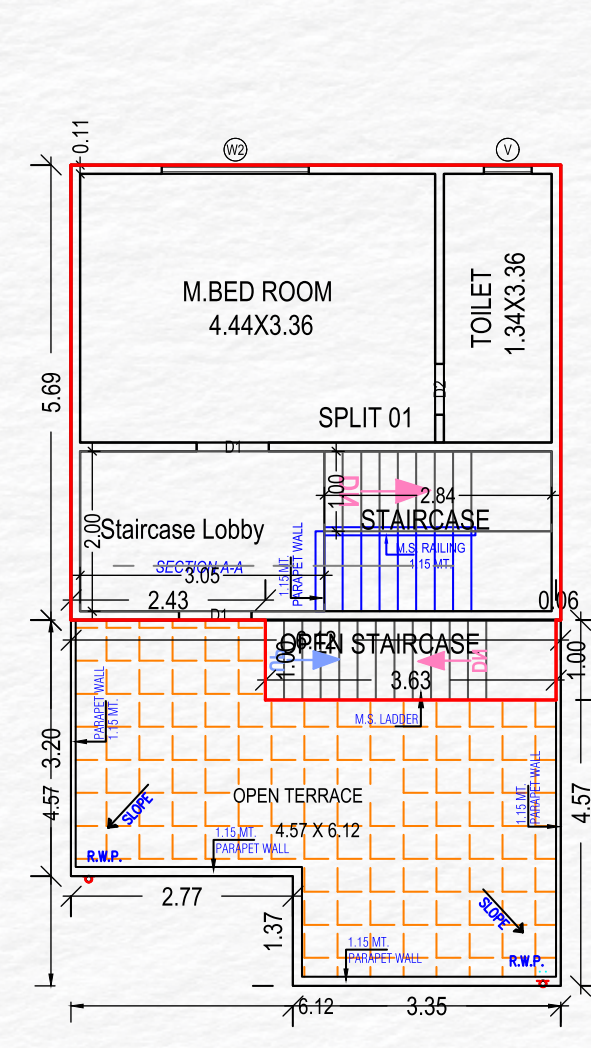


SECOND FLOOR PLAN

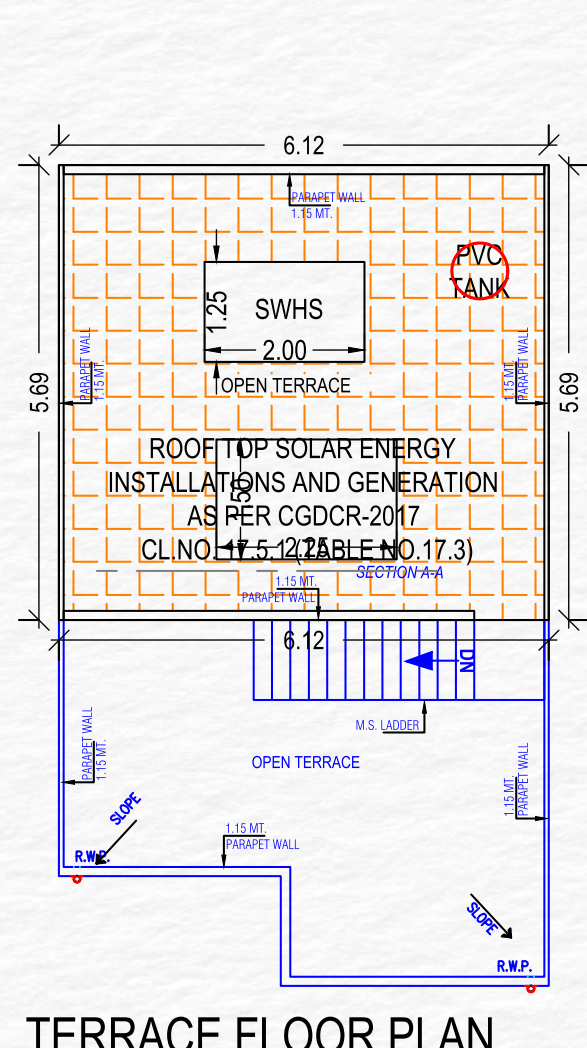


TERRACE FLOOR PLAN




BUNGLOWS NO. : 09

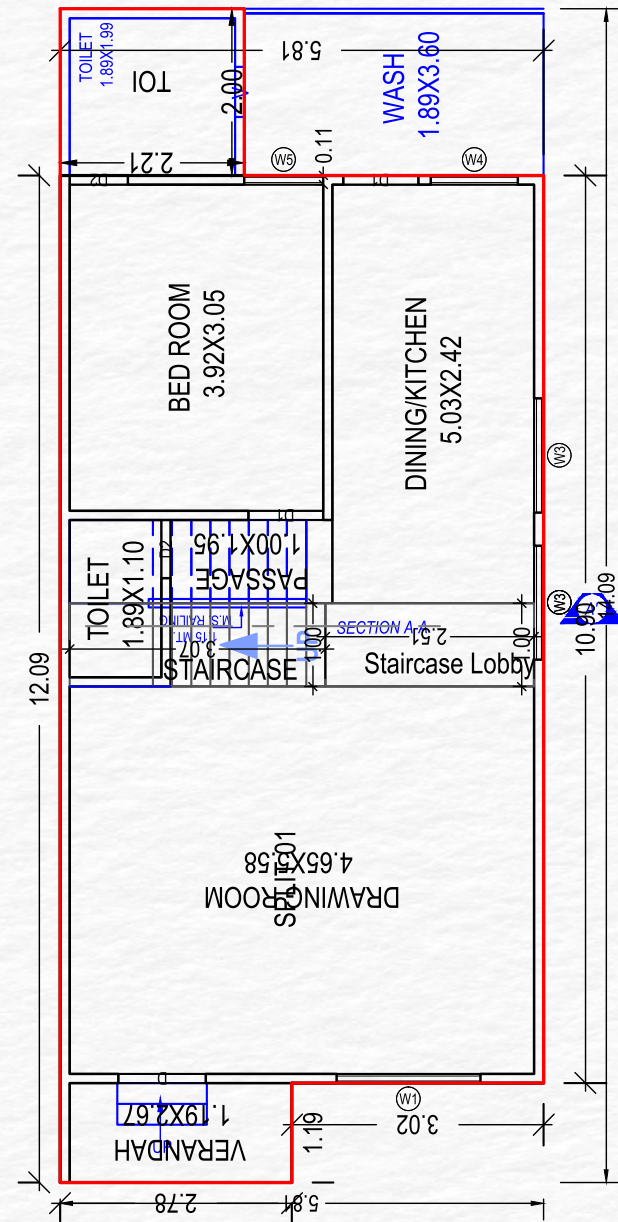


GROUND FLOOR PLAN

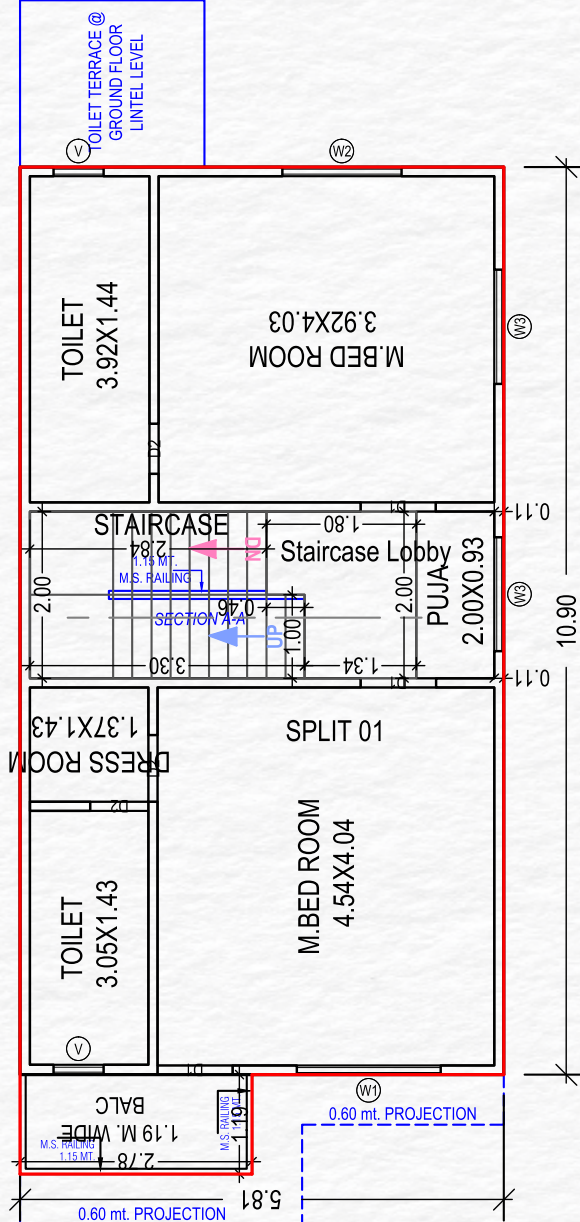


FIRST FLOOR PLAN

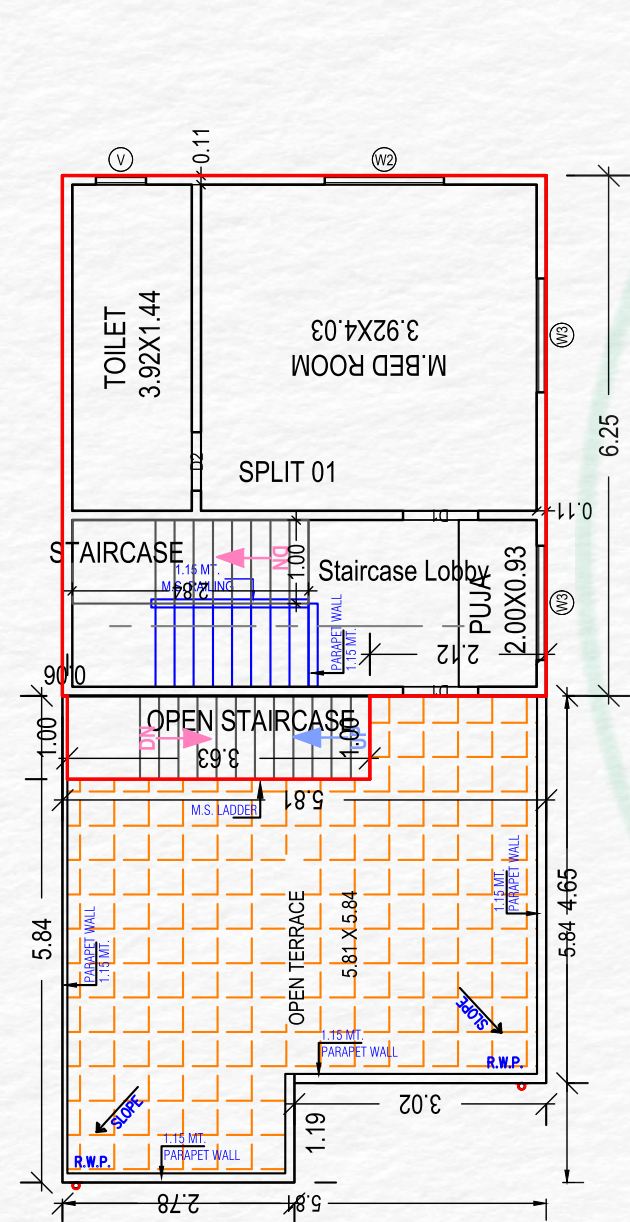


SECOND FLOOR PLAN

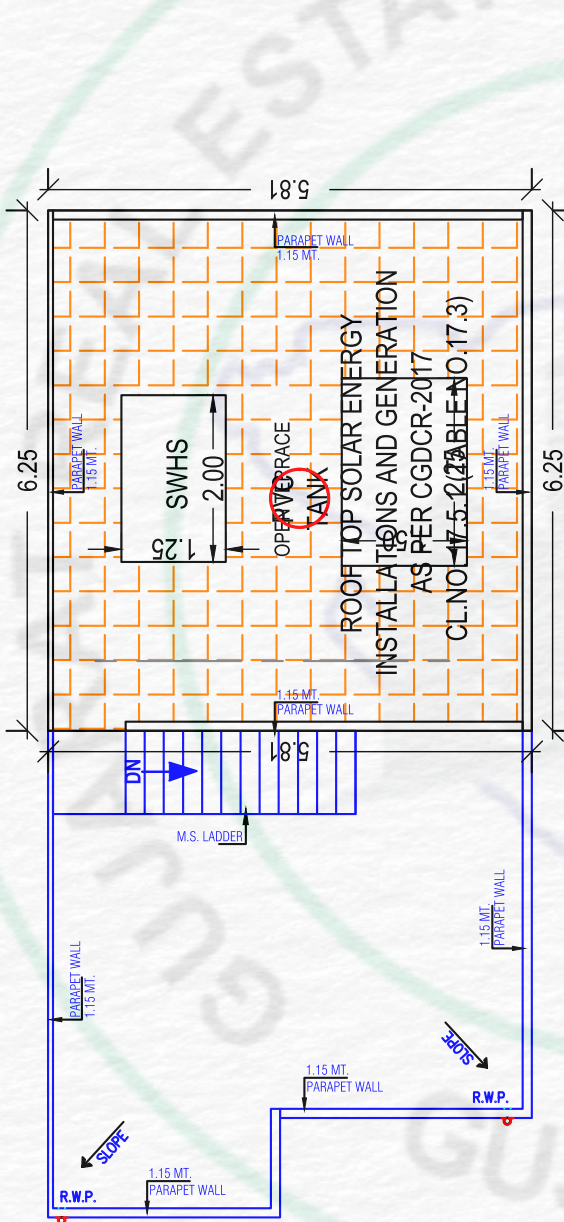


TERRACE FLOOR PLAN

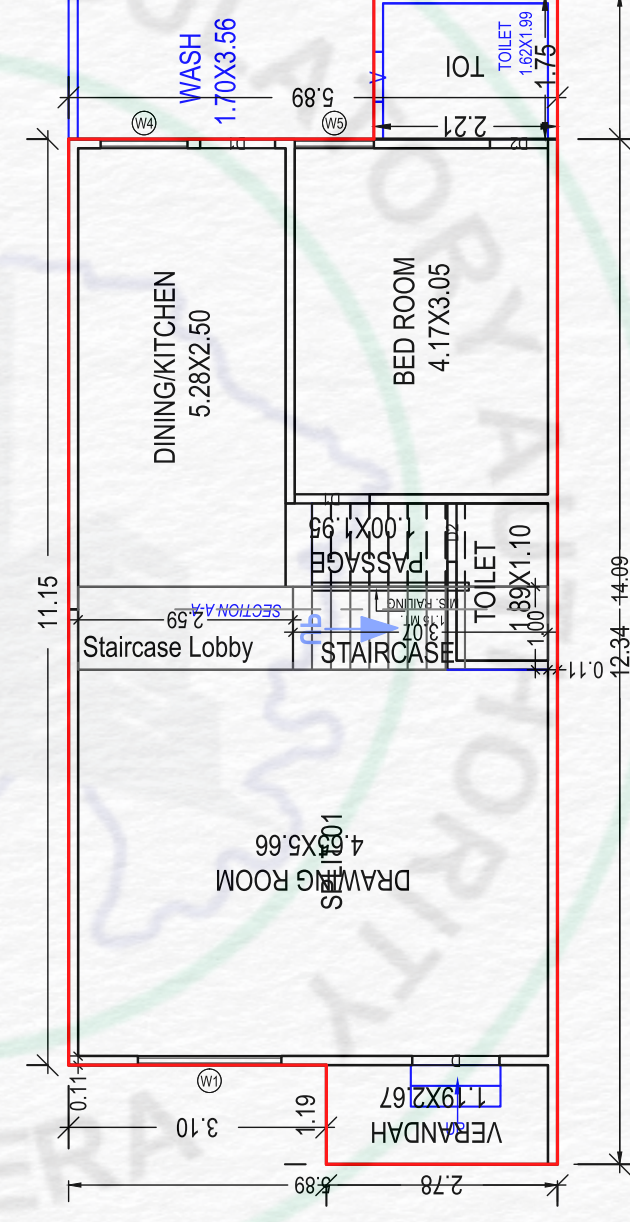


GROUND FLOOR PLAN

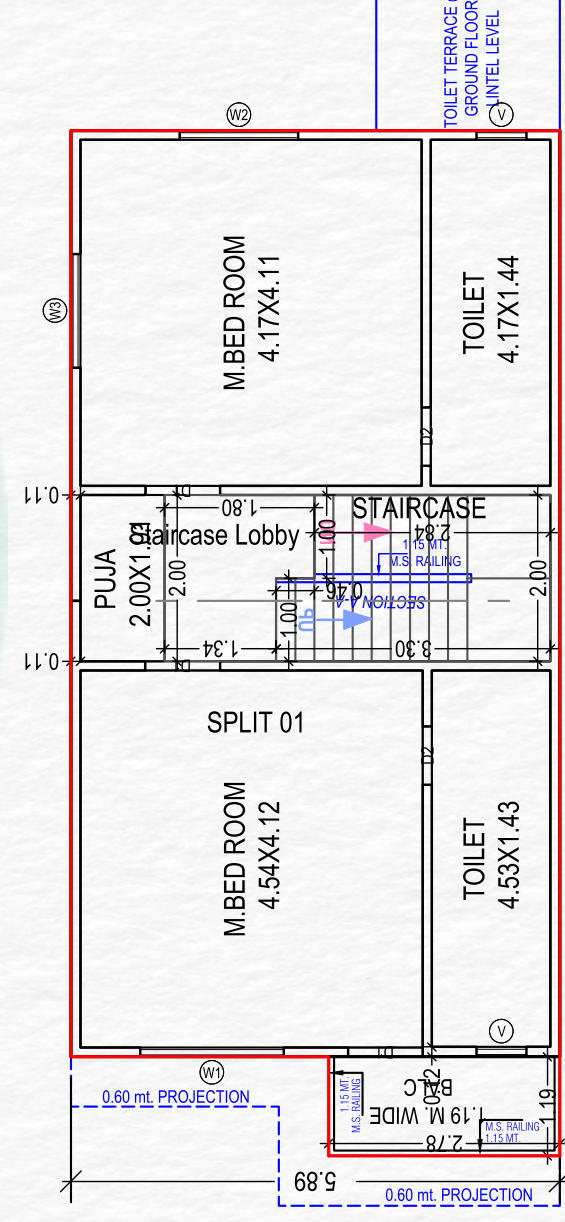

FIRST FLOOR PLAN

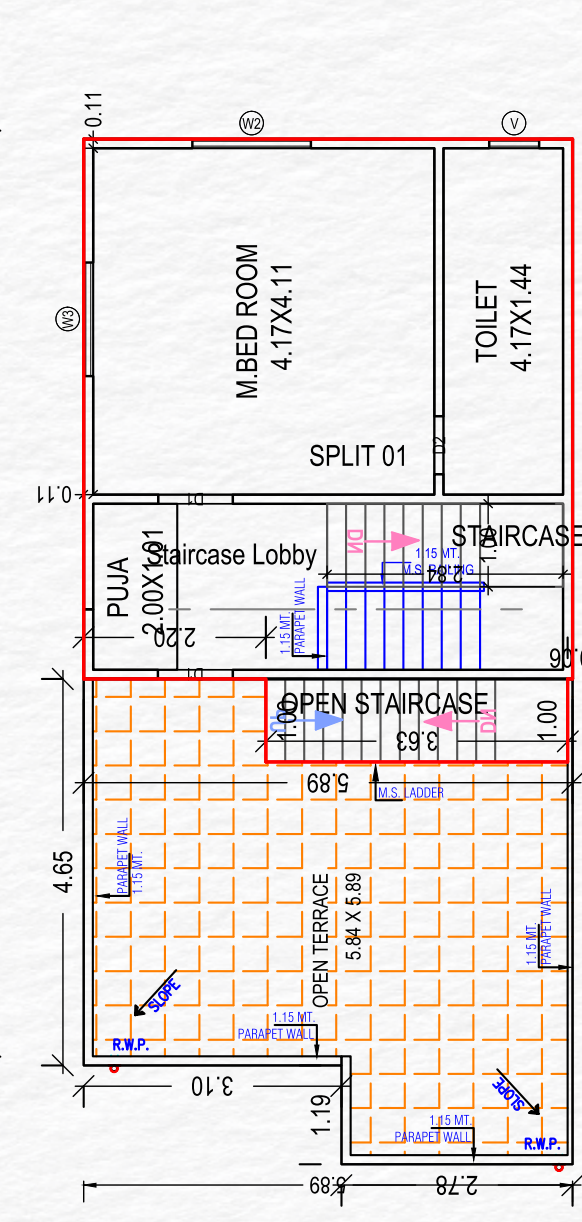

SECOND FLOOR PLAN

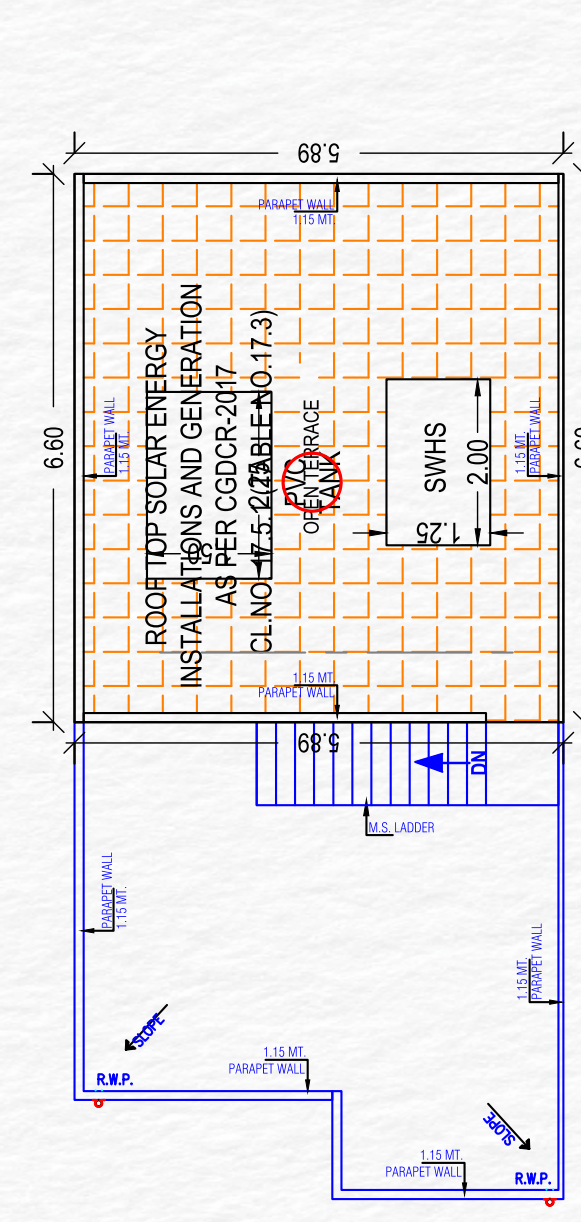


TERRACE FLOOR PLAN




BUNGLOWS NO. : 10




BUNGLOWS NO. : 11

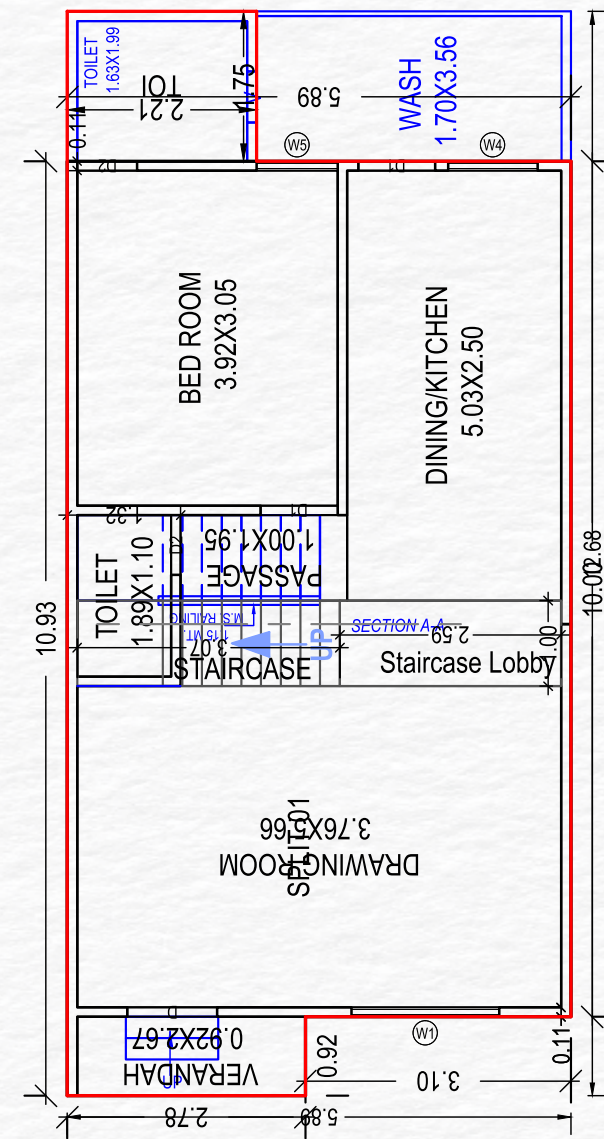


GROUND FLOOR PLAN

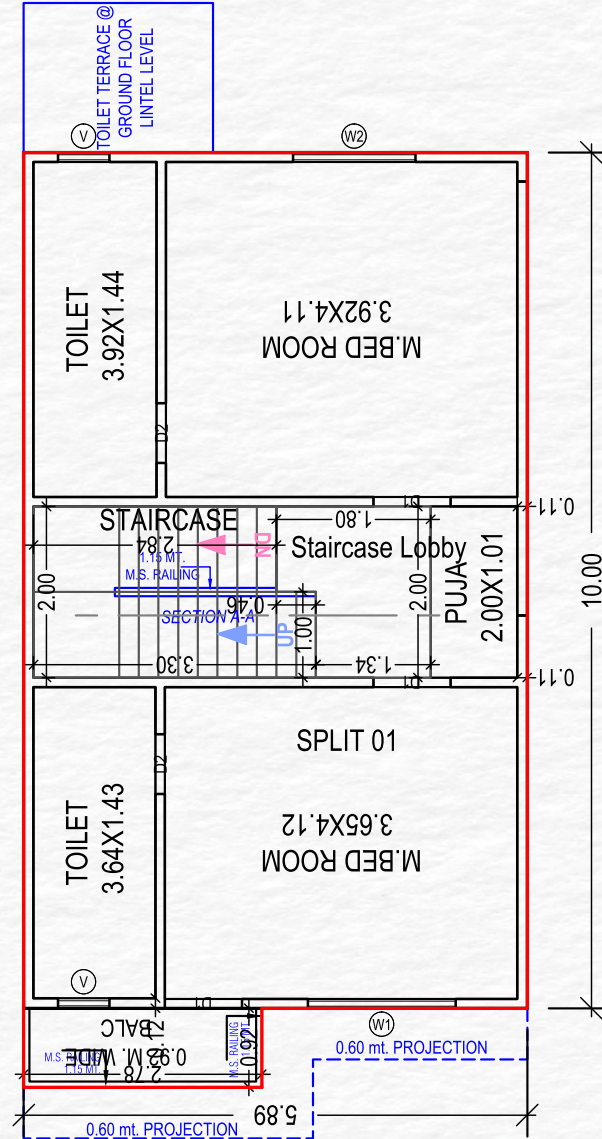

FIRST FLOOR PLAN

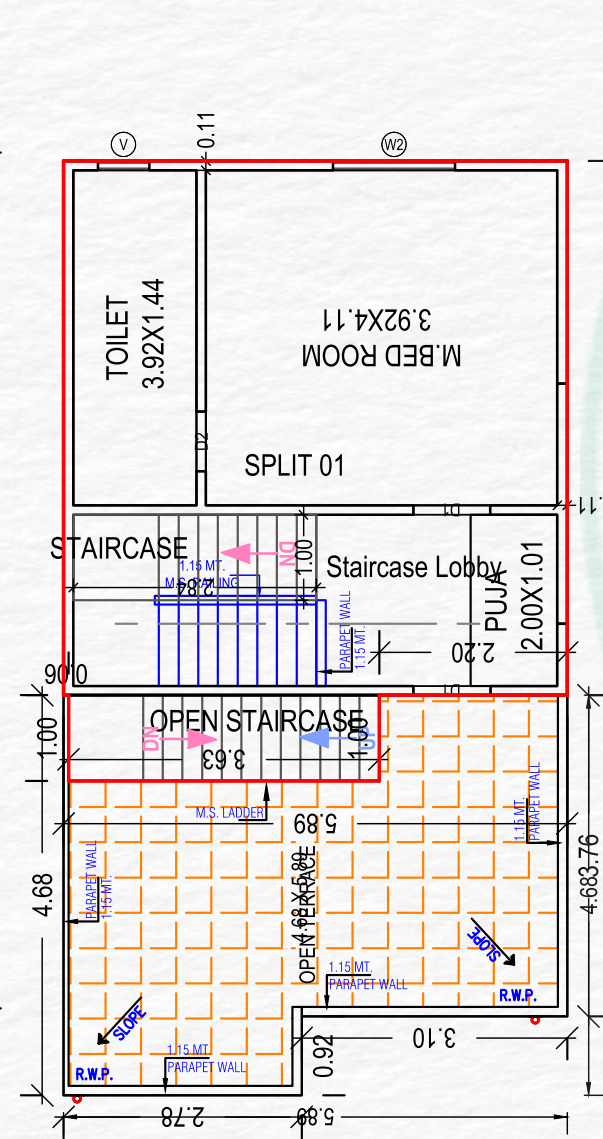


SECOND FLOOR PLAN

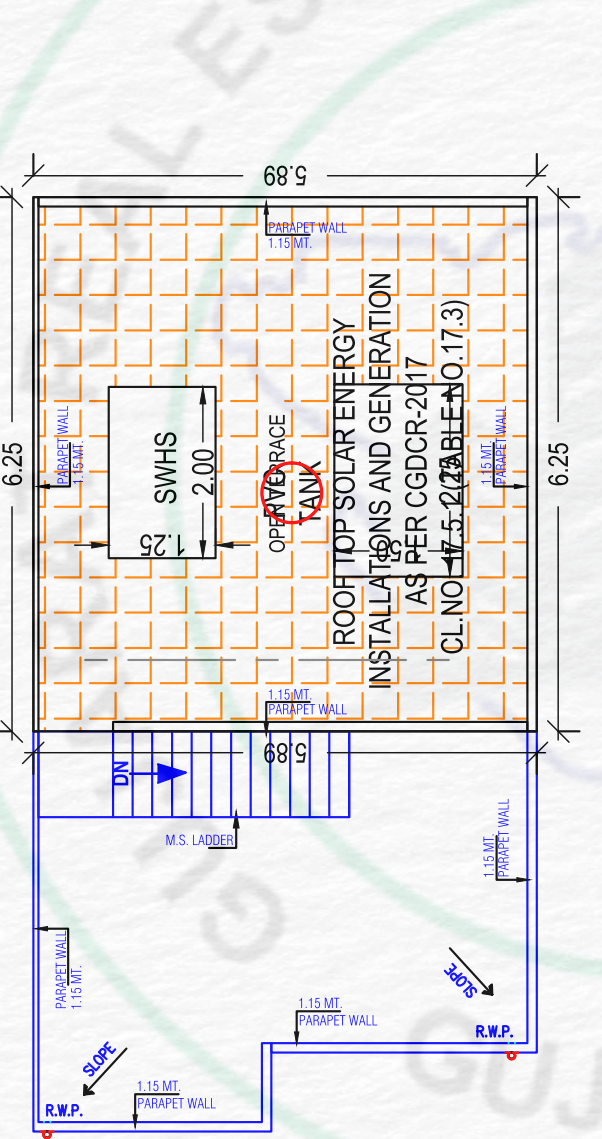


TERRACE FLOOR PLAN




BUNGLOWS NO. : 12

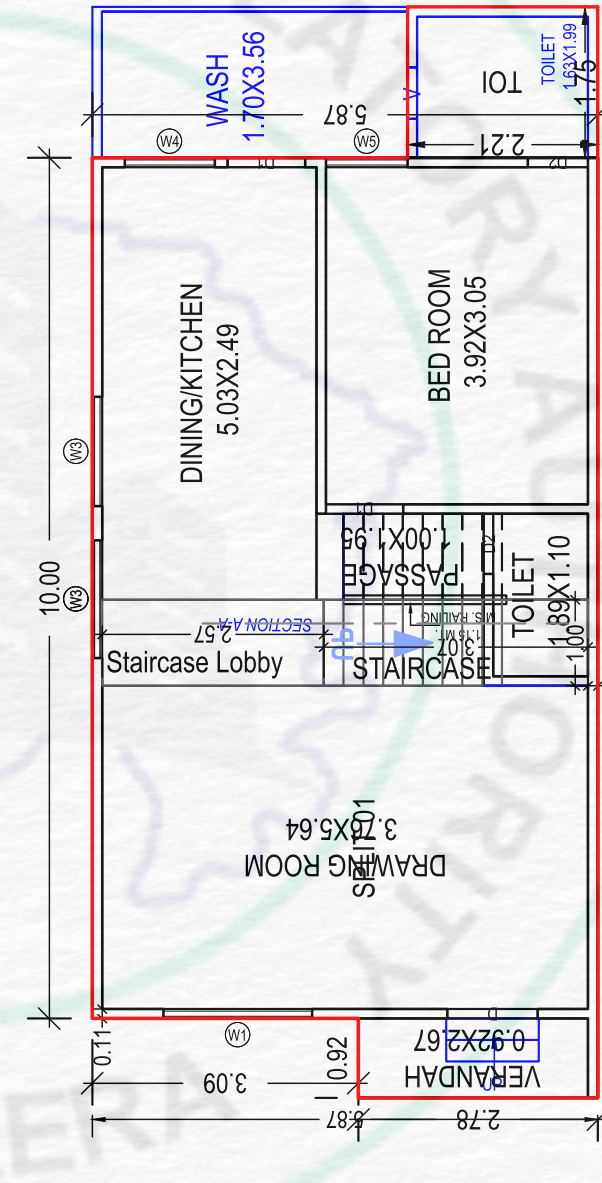


GROUND FLOOR PLAN

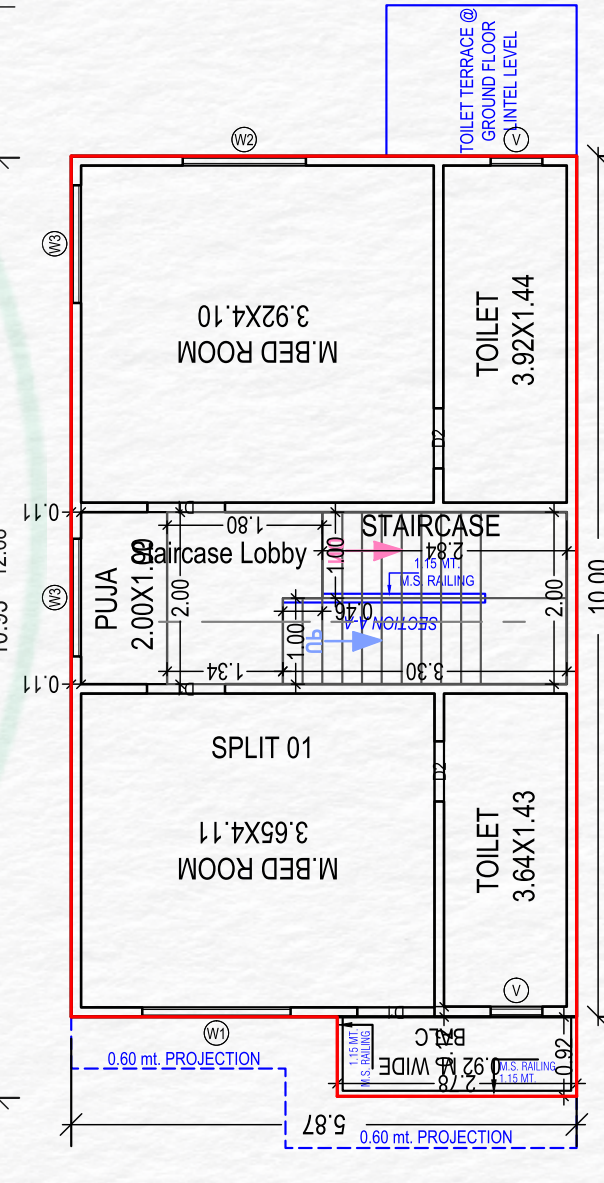

FIRST FLOOR PLAN

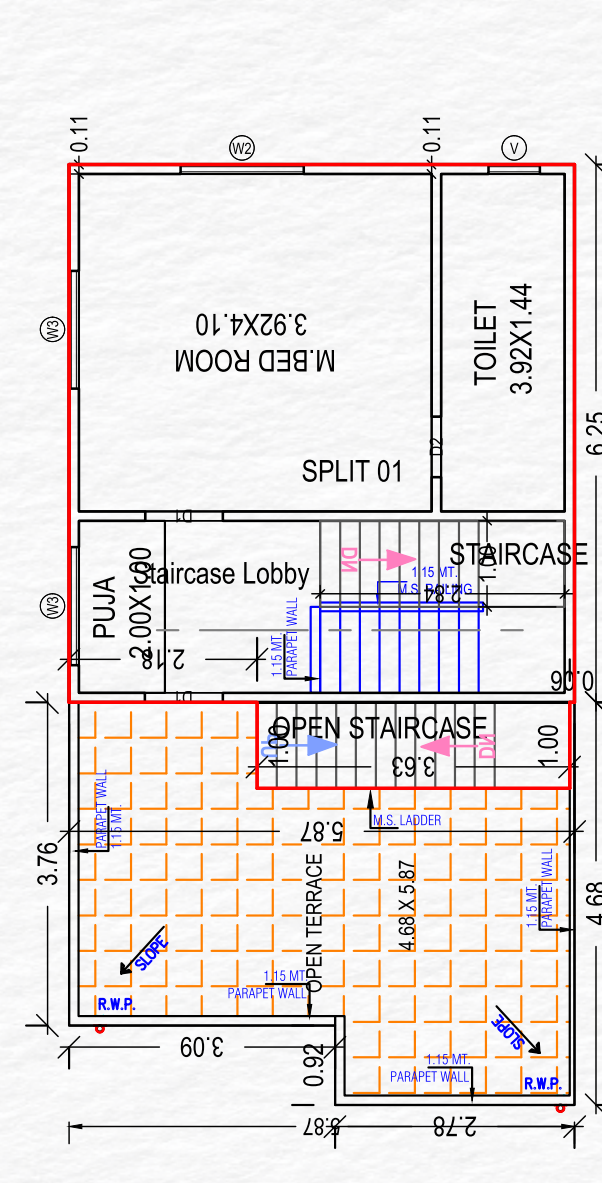


SECOND FLOOR PLAN

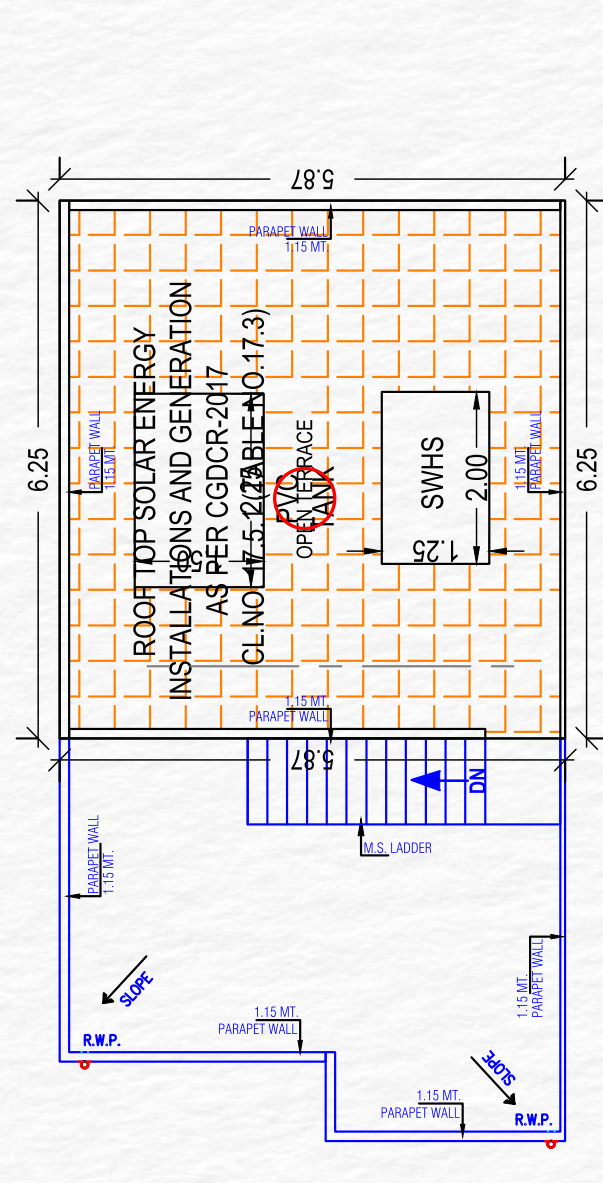


TERRACE FLOOR PLAN




BUNGLOWS NO. : 12/A

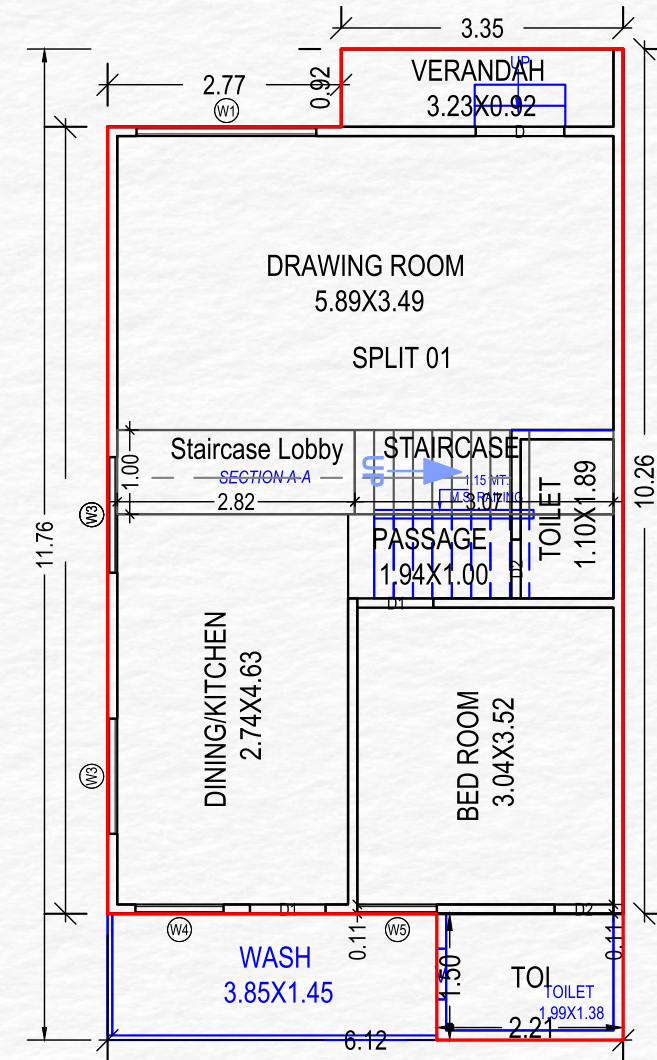


GROUND FLOOR PLAN

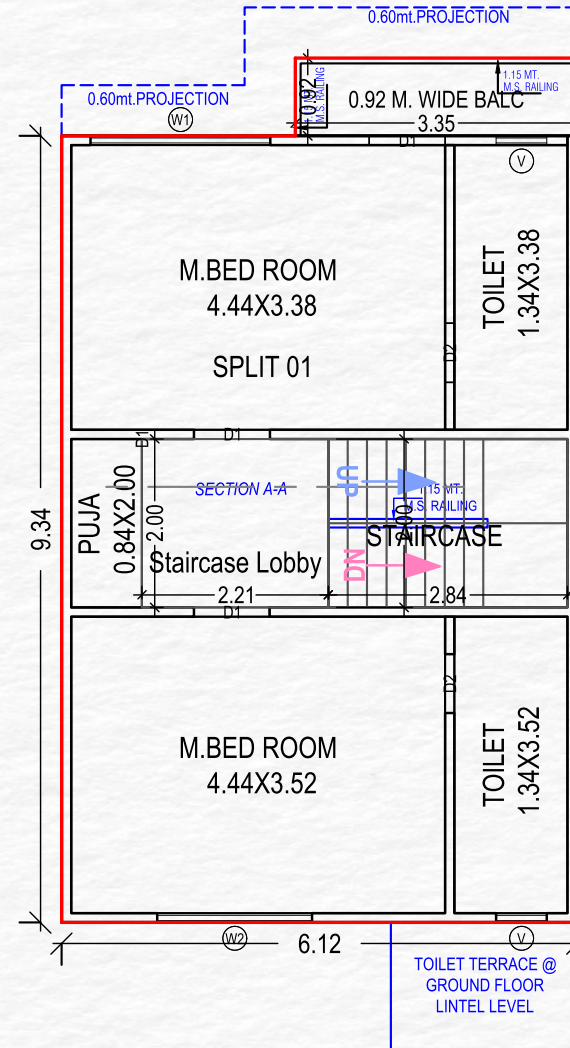


FIRST FLOOR PLAN

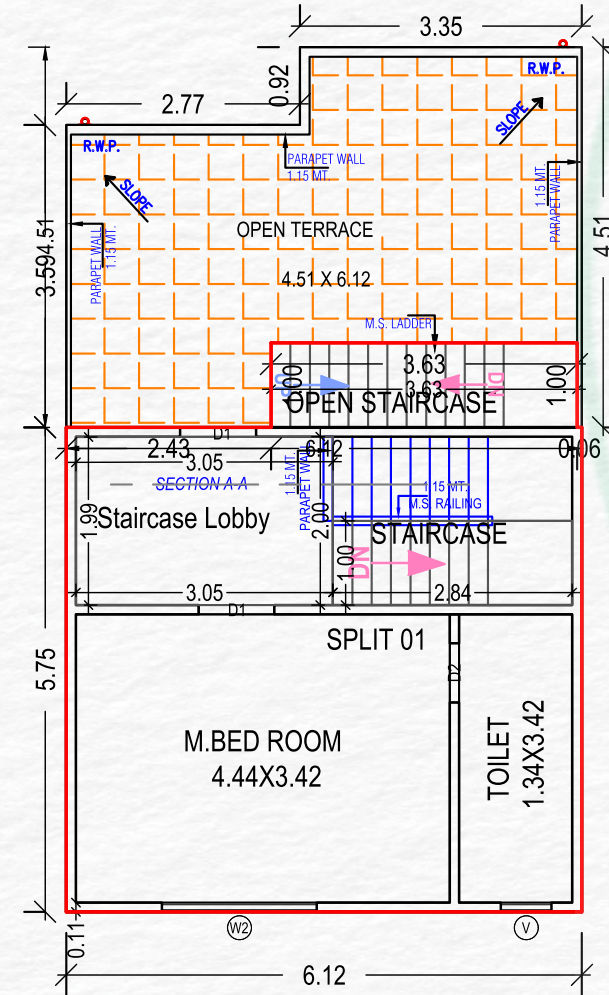


SECOND FLOOR PLAN

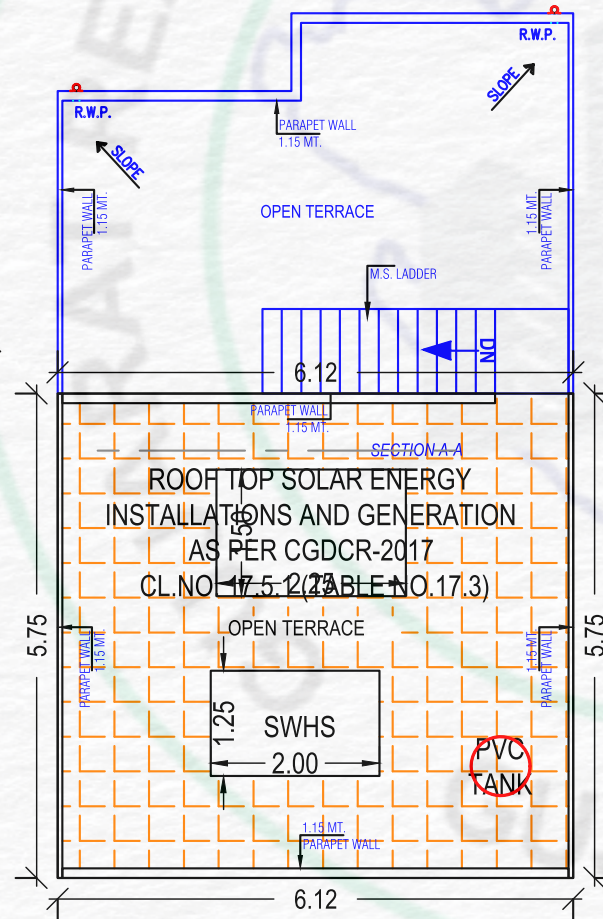


TERRACE FLOOR PLAN

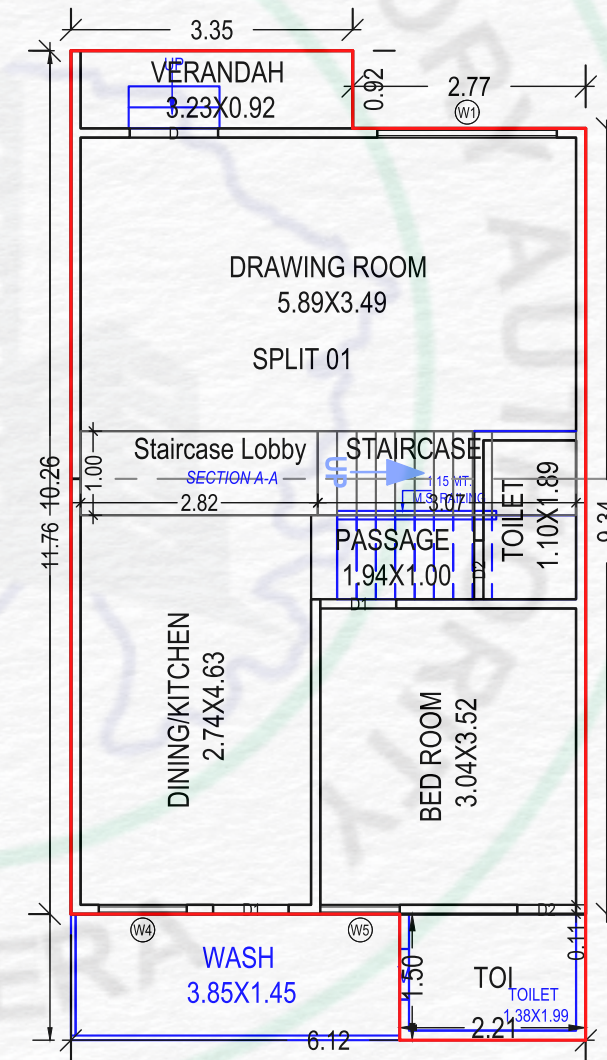


GROUND FLOOR PLAN

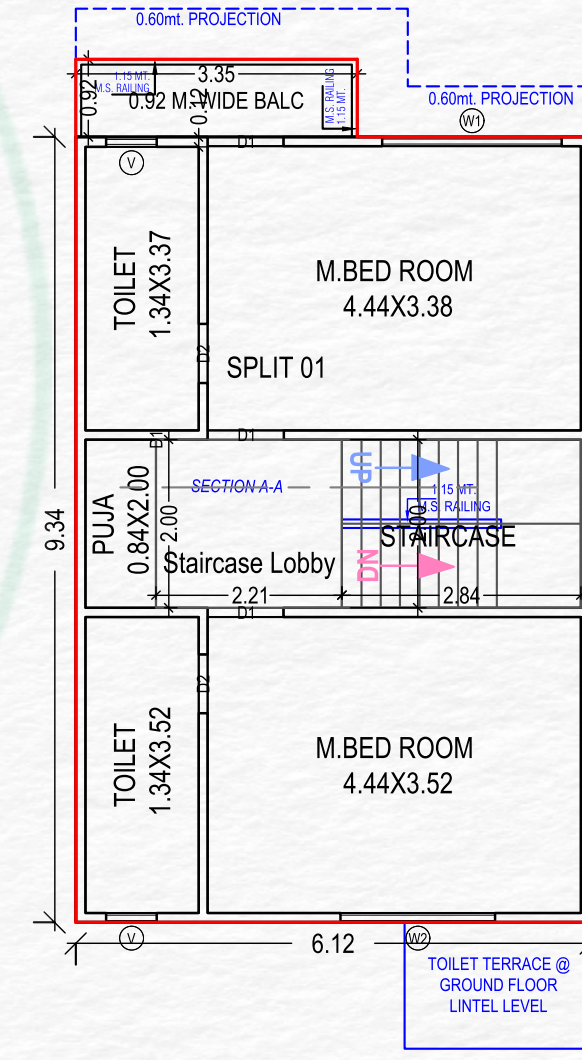

FIRST FLOOR PLAN

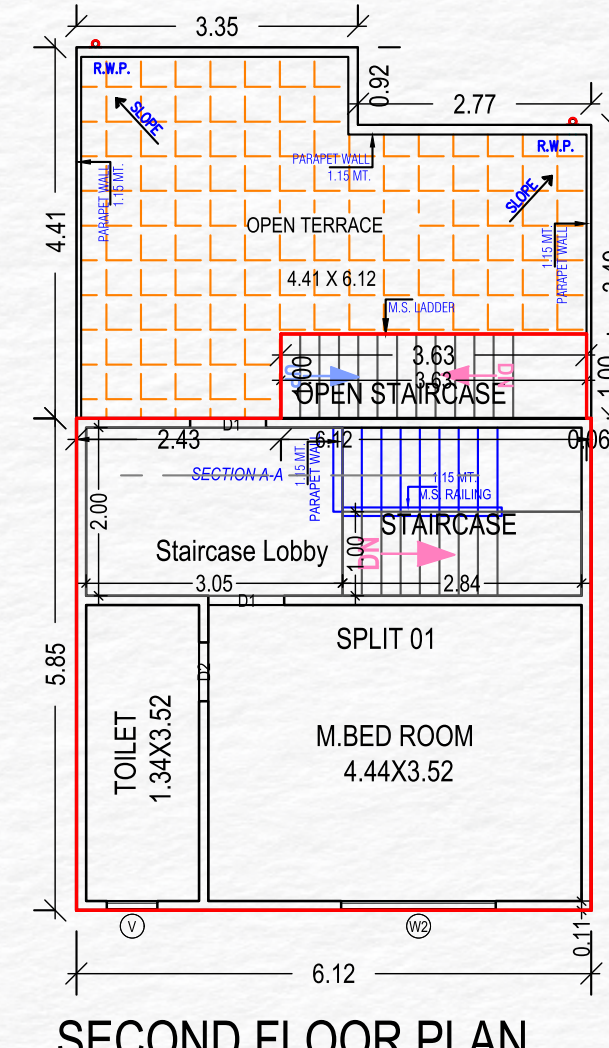


SECOND FLOOR PLAN

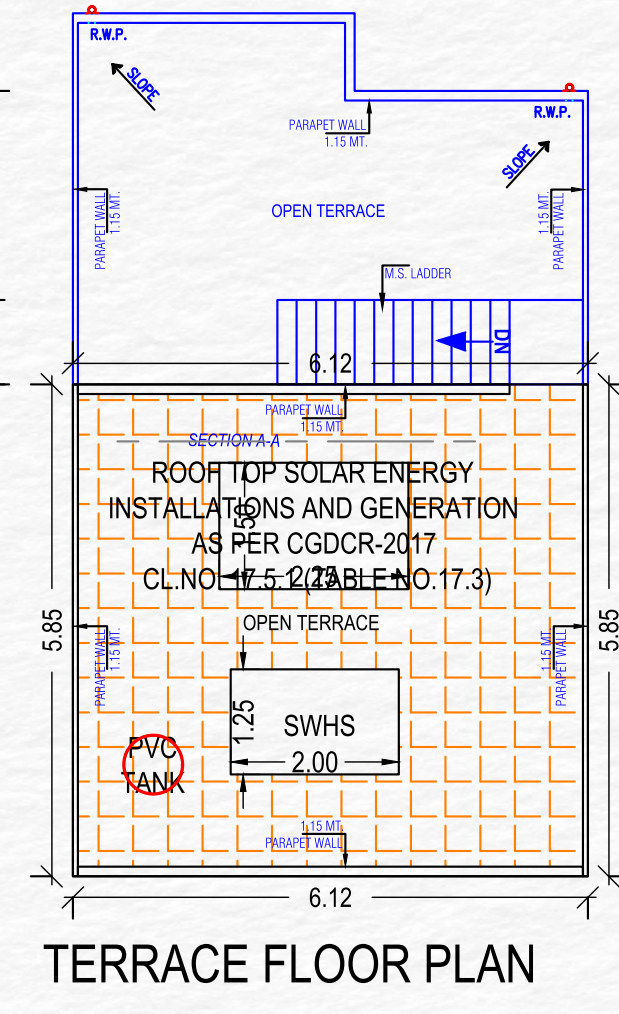


TERRACE FLOOR PLAN




BUNGLOWS NO. : 15, 17, 19

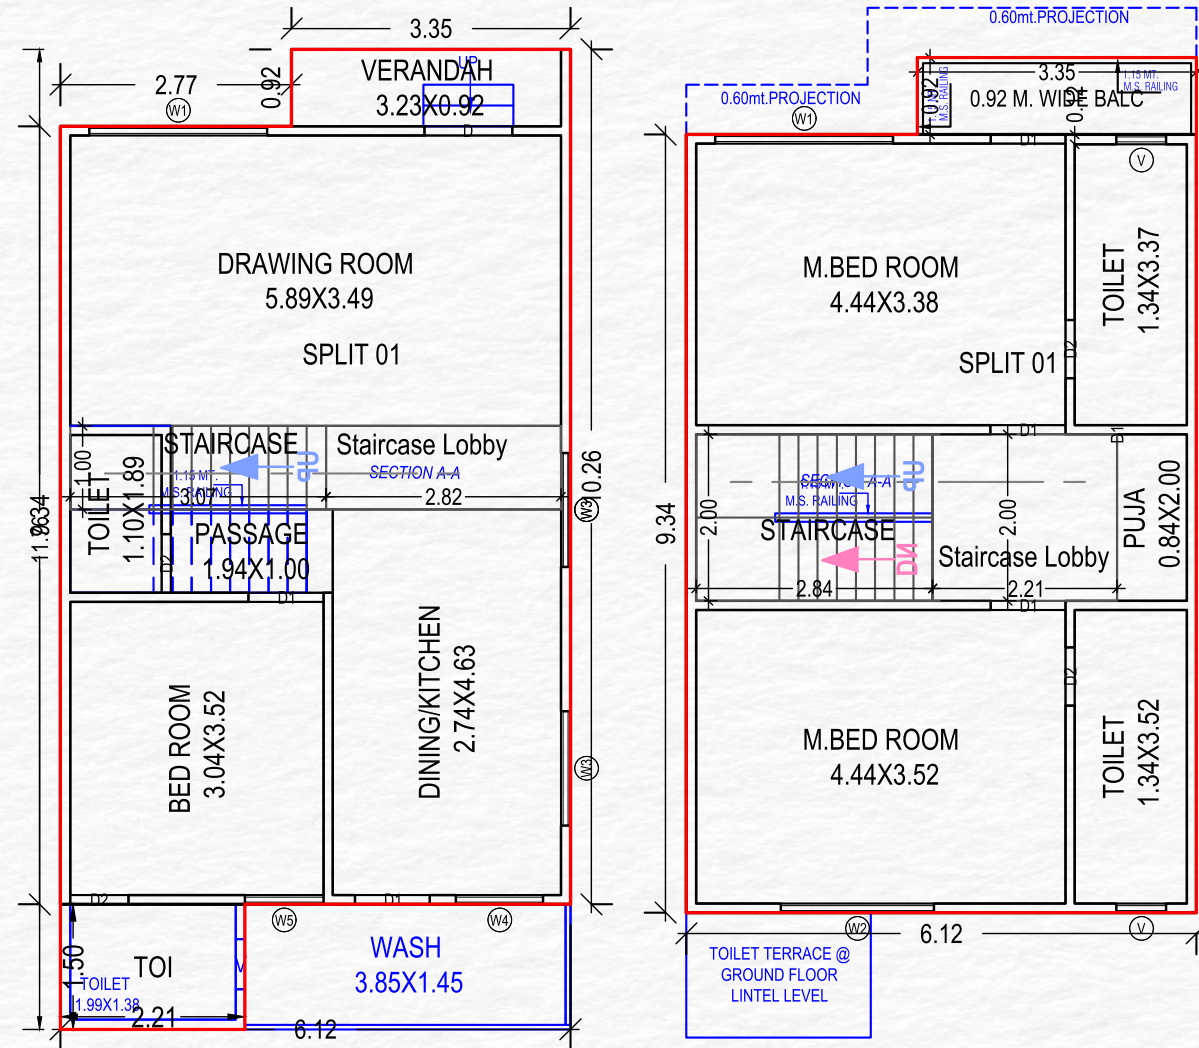


GROUND FLOOR PLAN

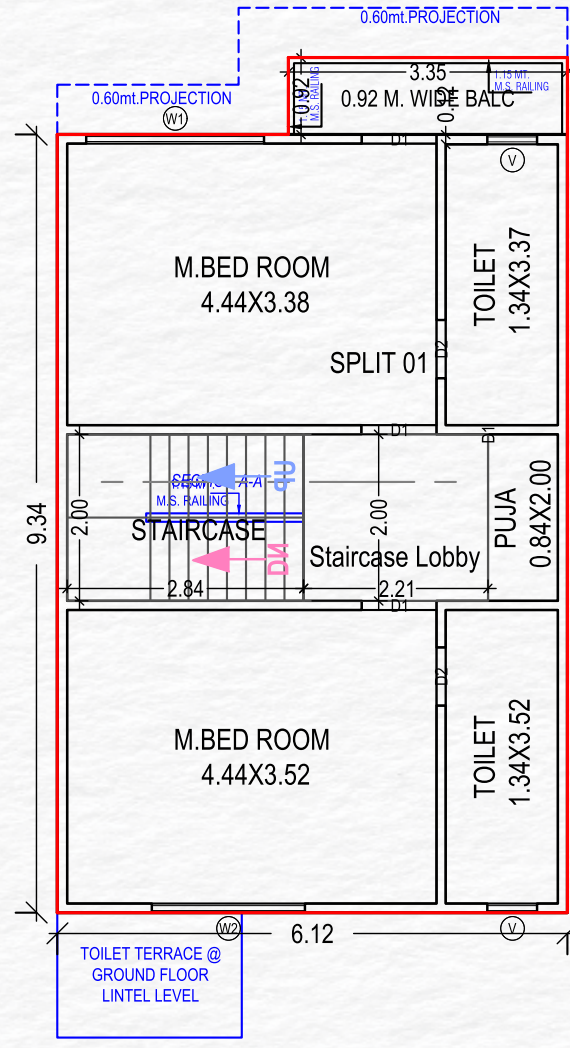


FIRST FLOOR PLAN

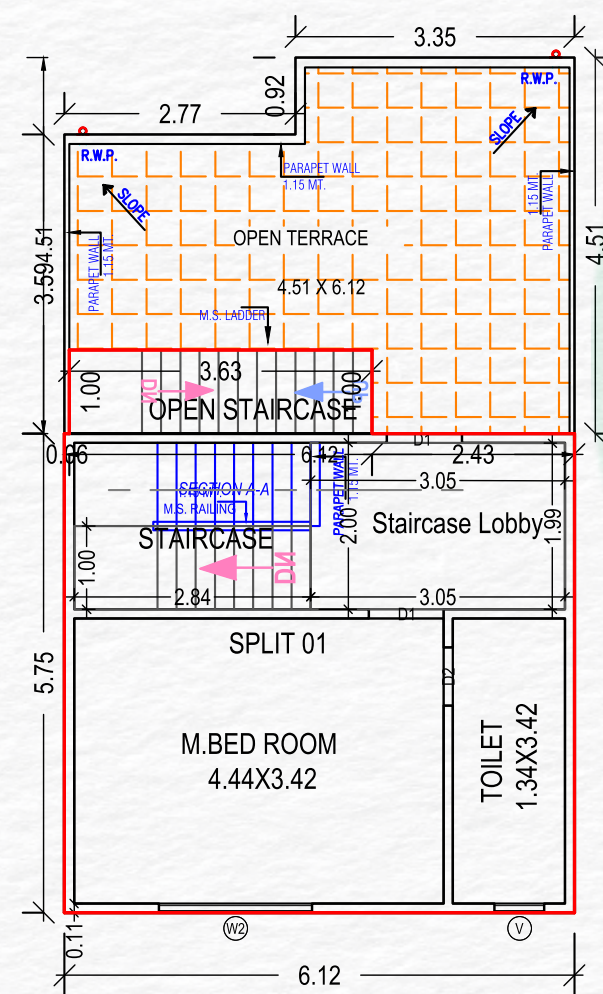


SECOND FLOOR PLAN

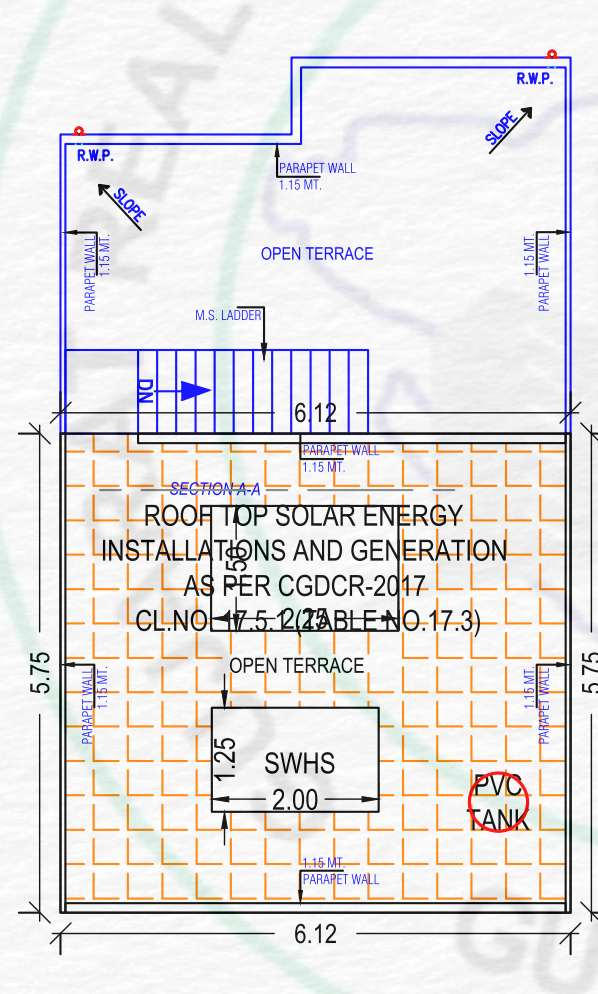


TERRACE FLOOR PLAN

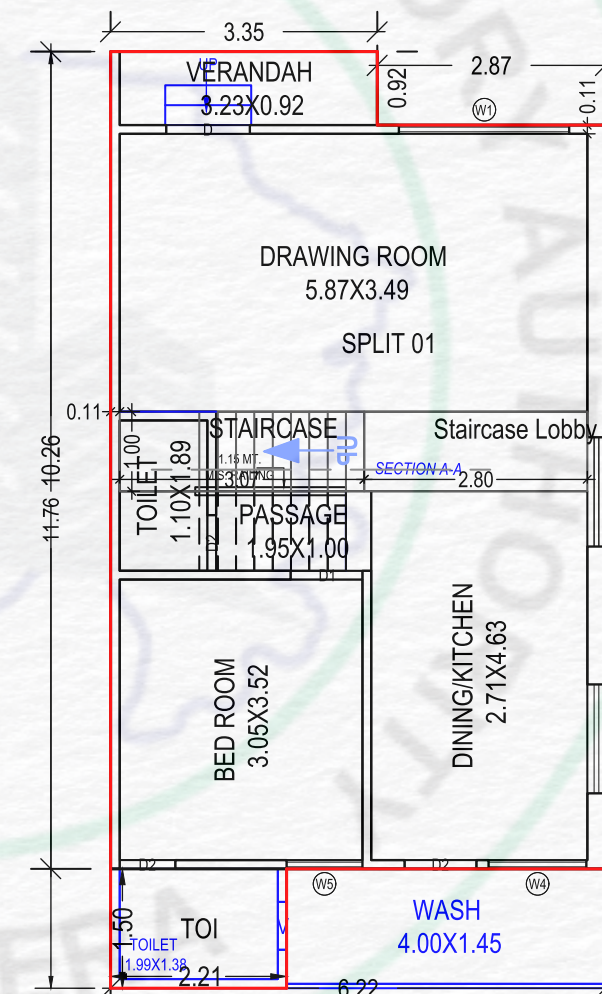


GROUND FLOOR PLAN

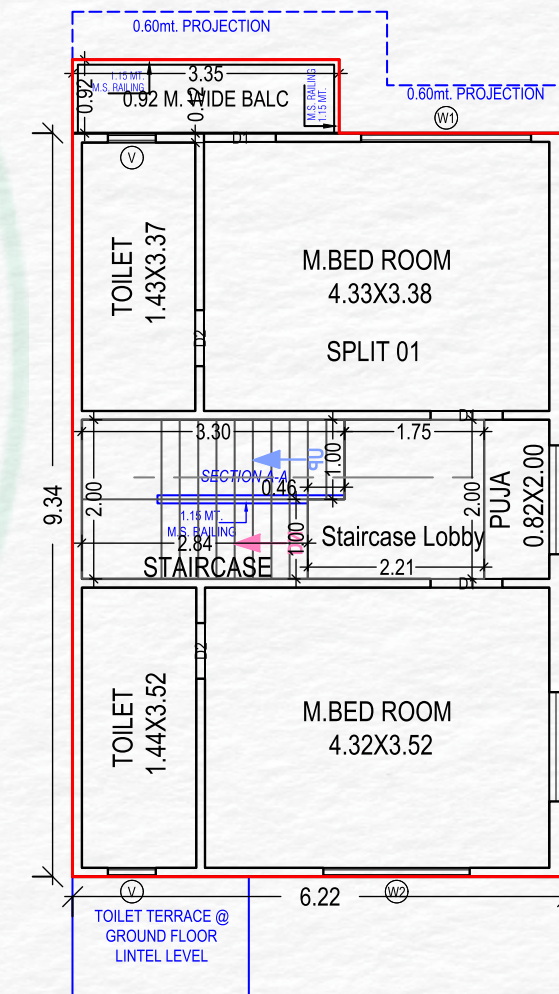

FIRST FLOOR PLAN

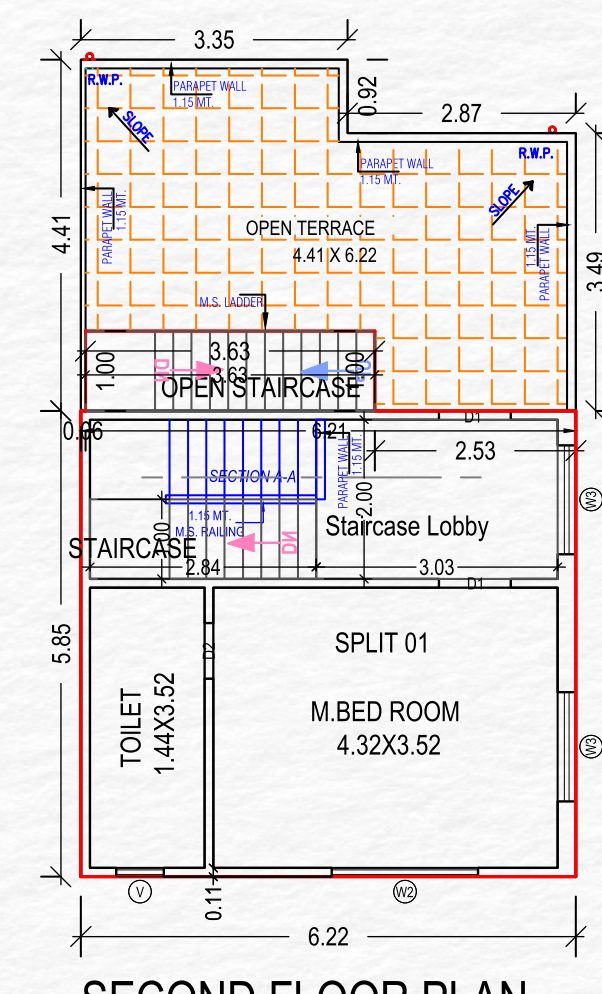


SECOND FLOOR PLAN

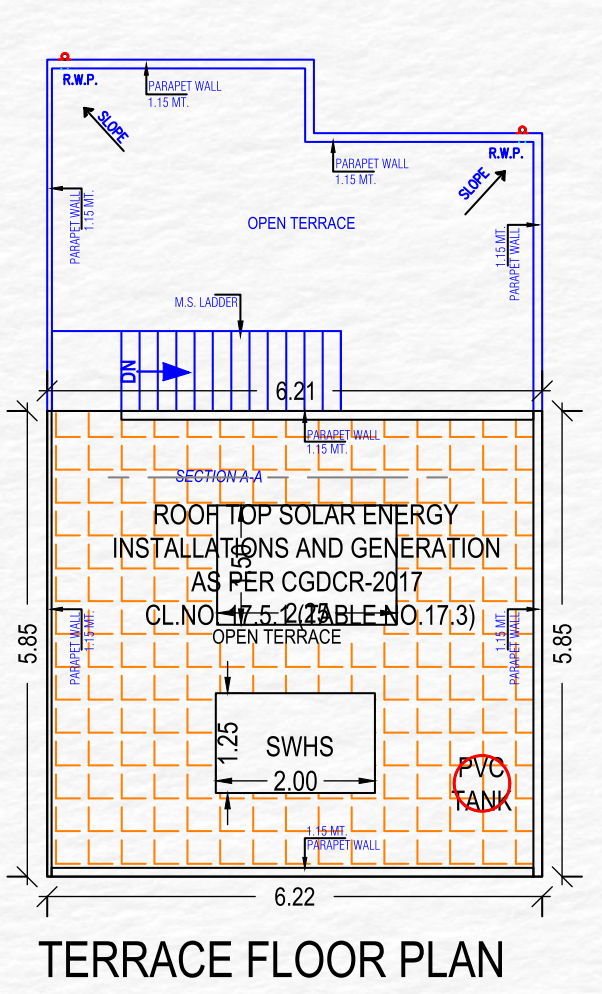


TERRACE FLOOR PLAN




BUNGLOWS NO. : 21

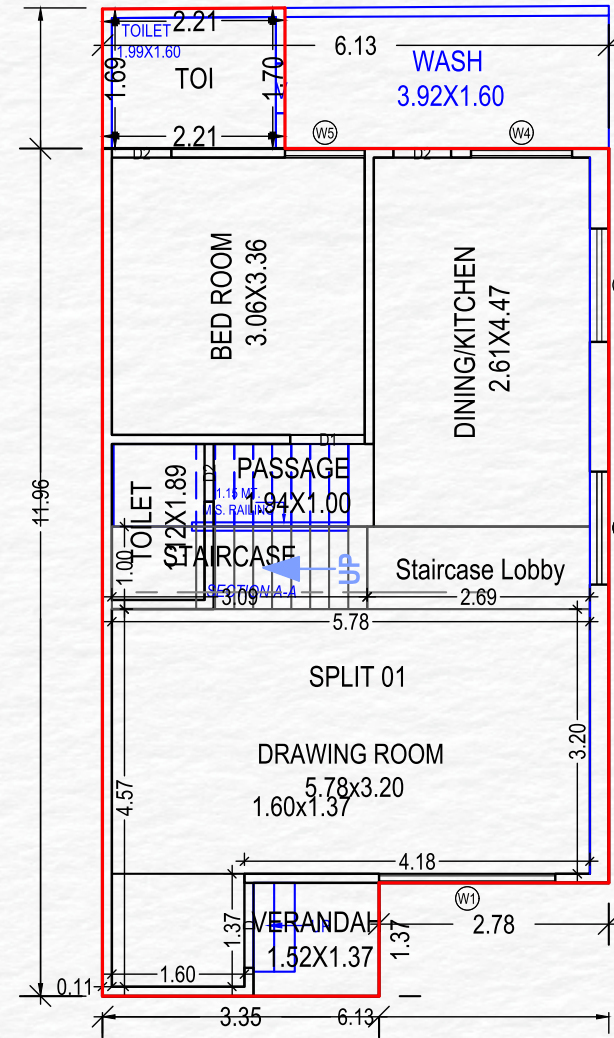


GROUND FLOOR PLAN

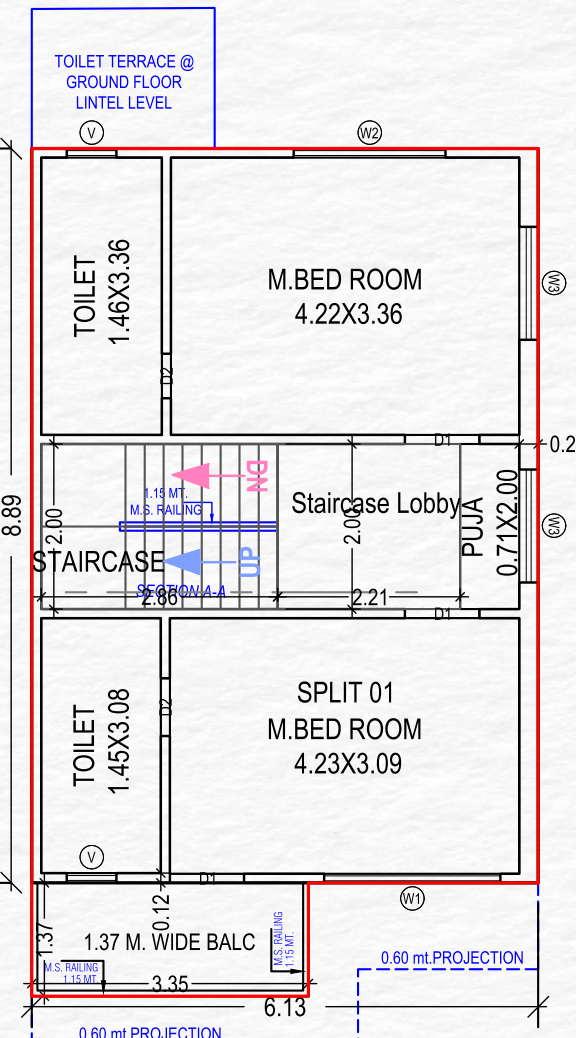


FIRST FLOOR PLAN

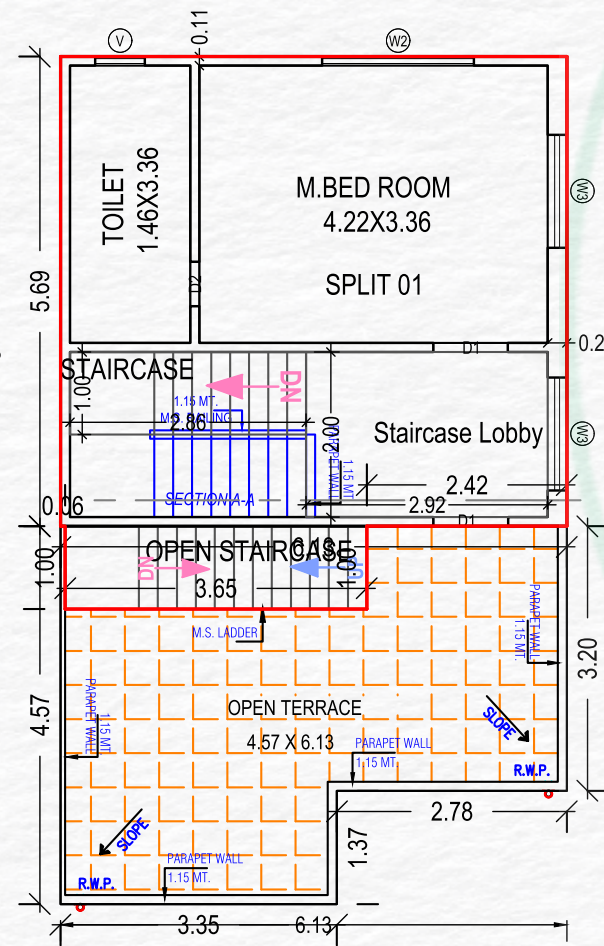


SECOND FLOOR PLAN

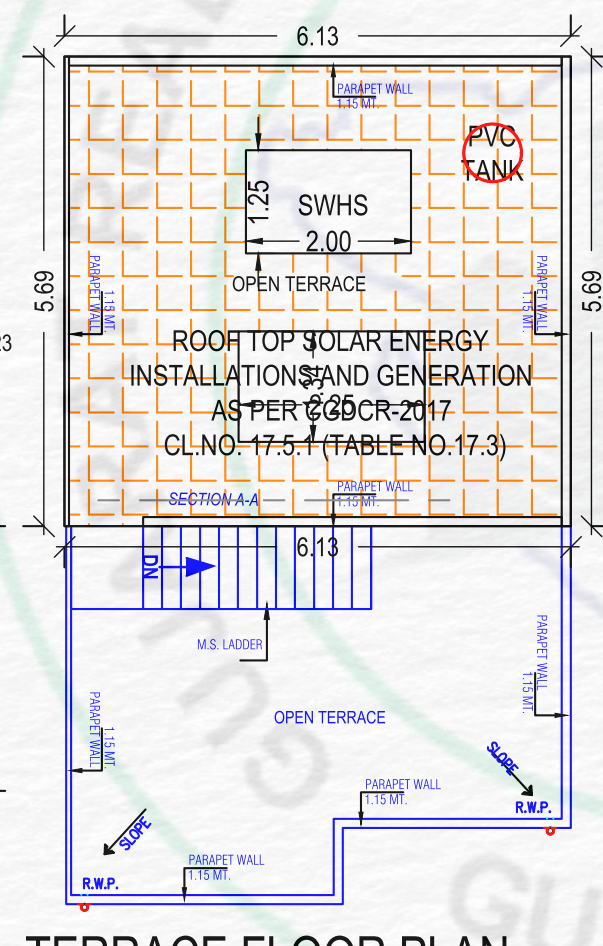


TERRACE FLOOR PLAN
(SCALE 1:100)

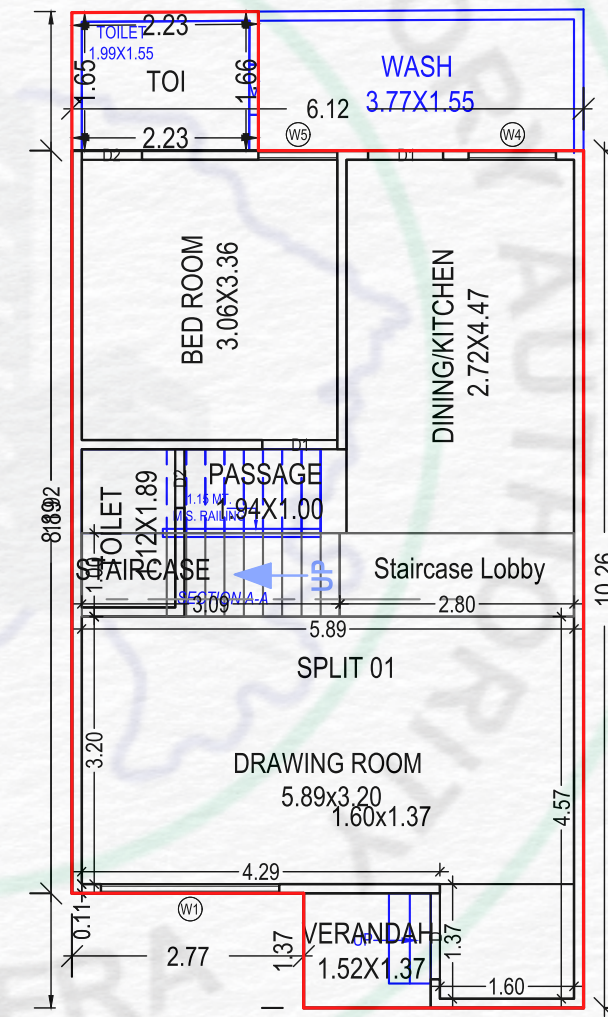


GROUND FLOOR PLAN

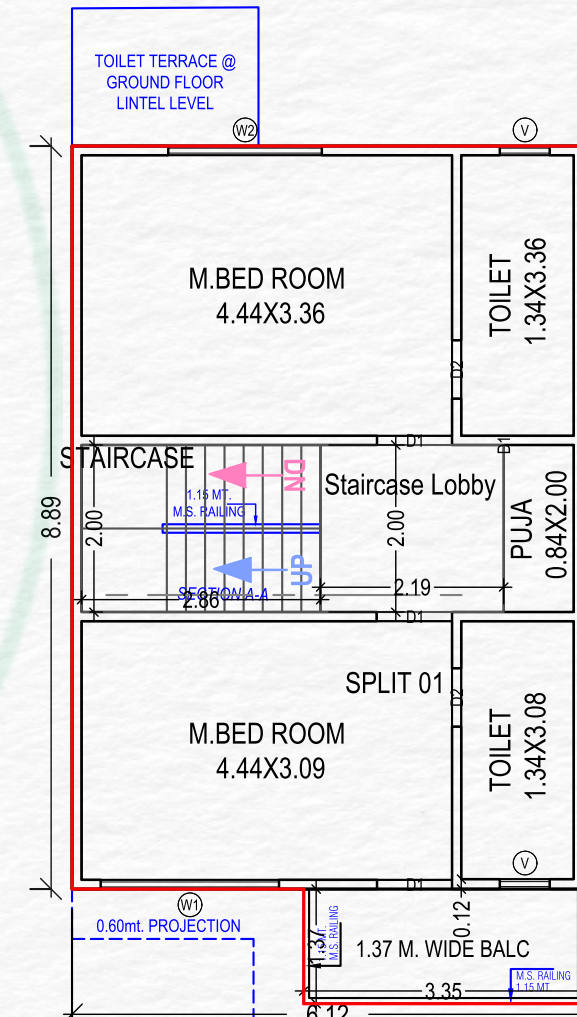

FIRST FLOOR PLAN

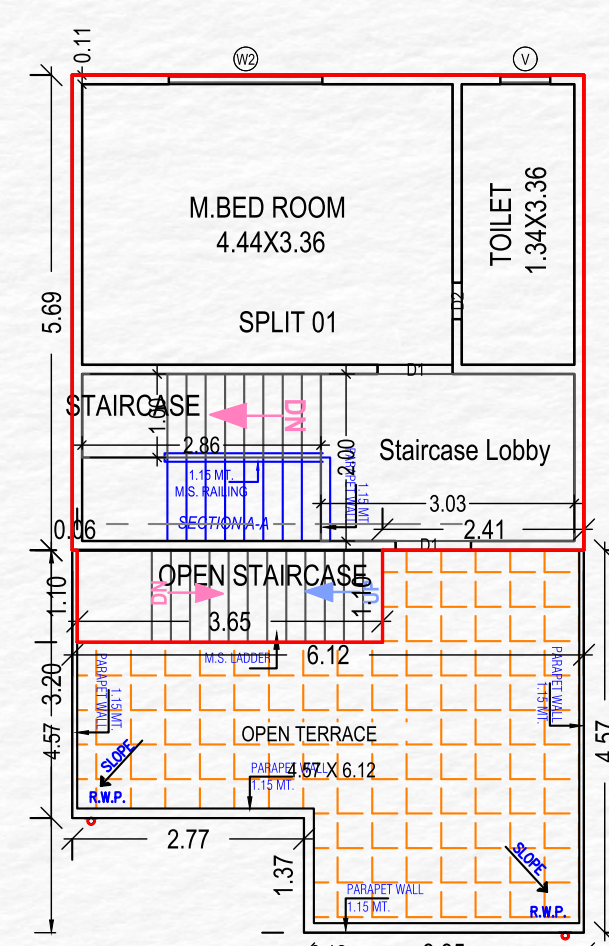

SECOND FLOOR PLAN

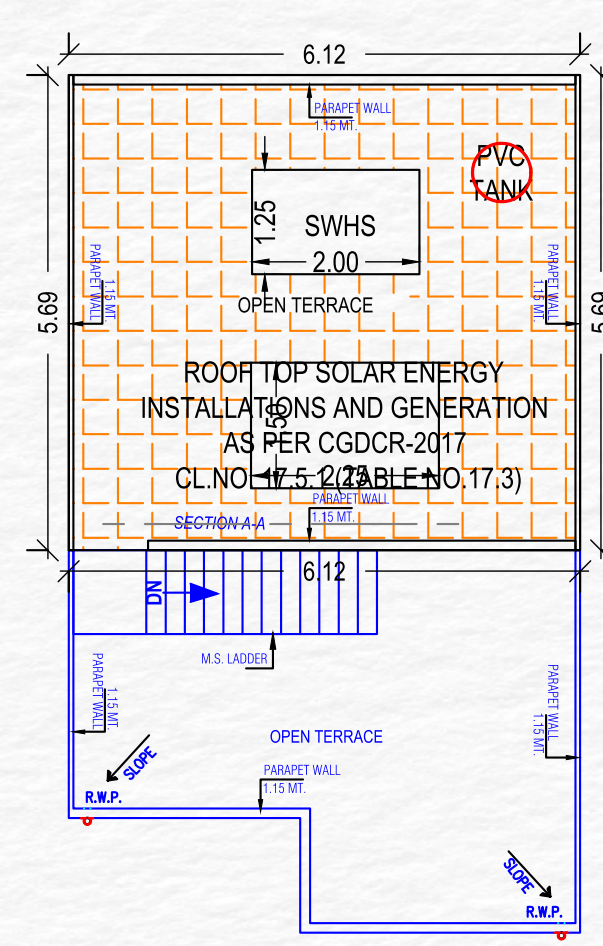


TERRACE FLOOR PLAN




BUNGLOWS NO. : 22




BUNGLOWS NO. : 23

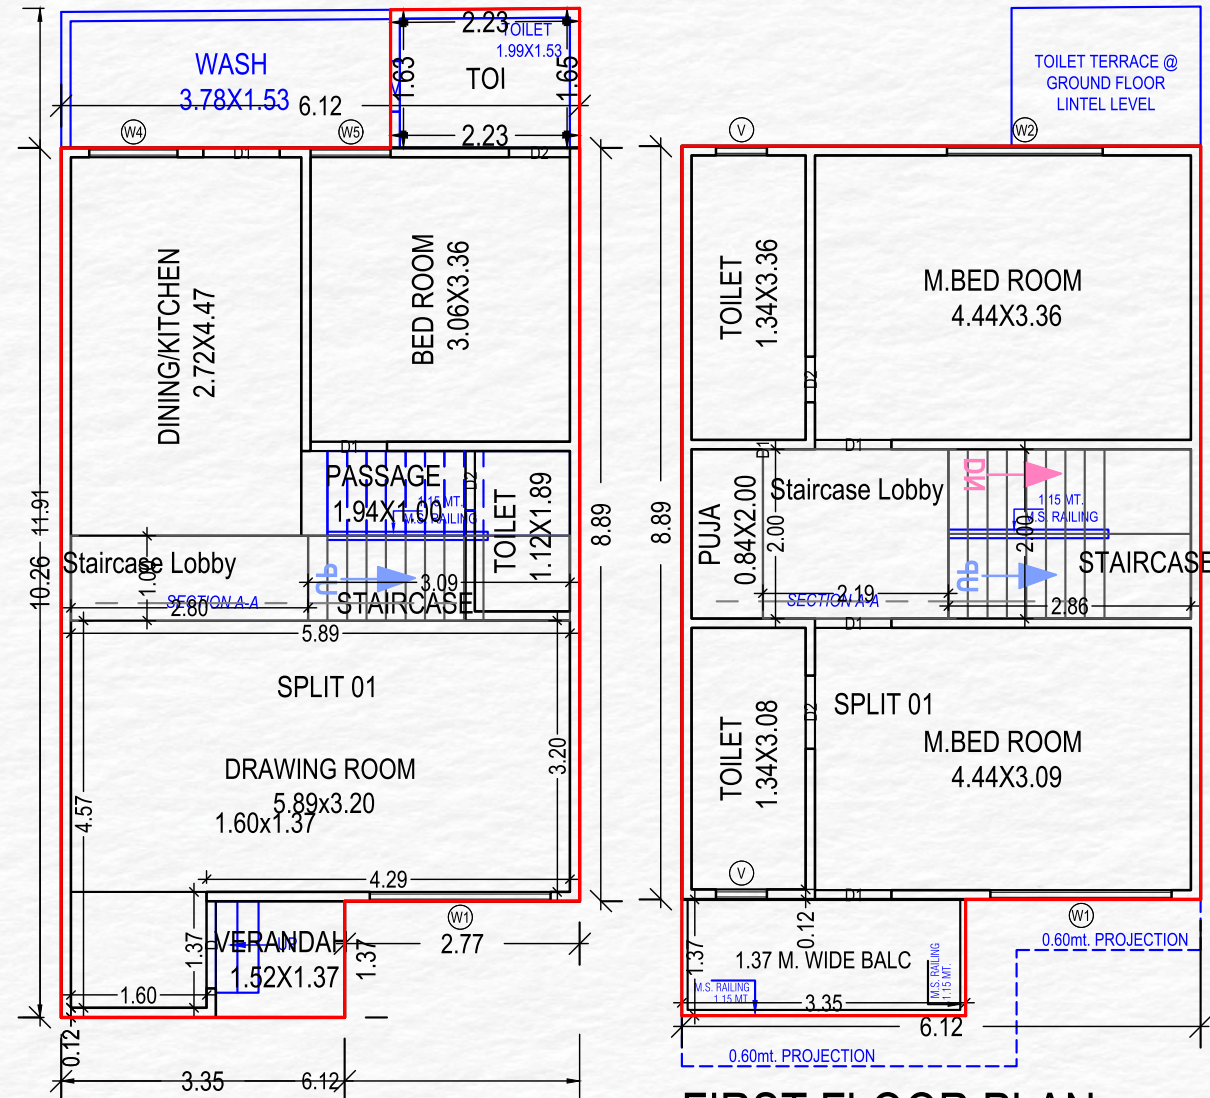


FIRST FLOOR PLAN

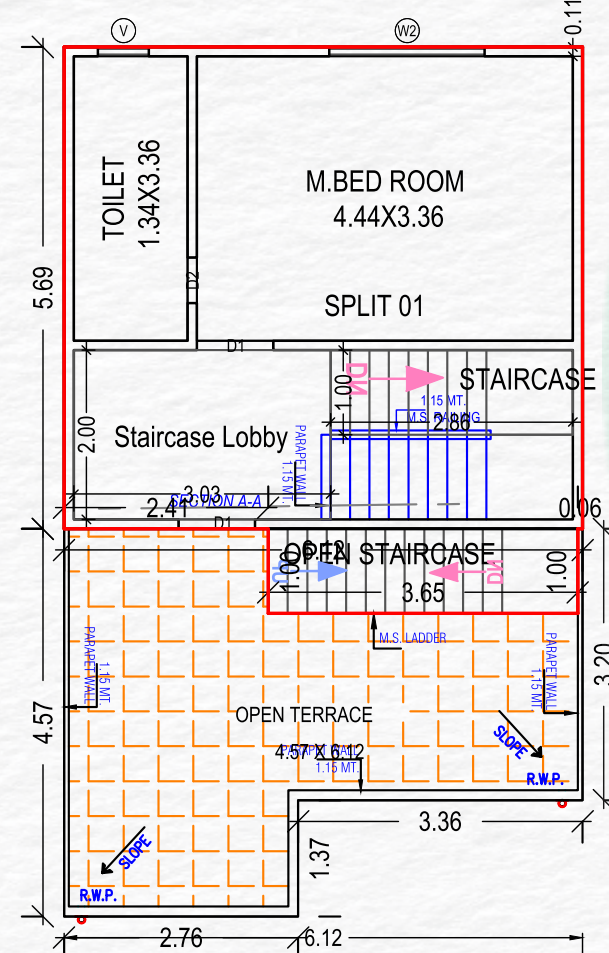


SECOND FLOOR PLAN

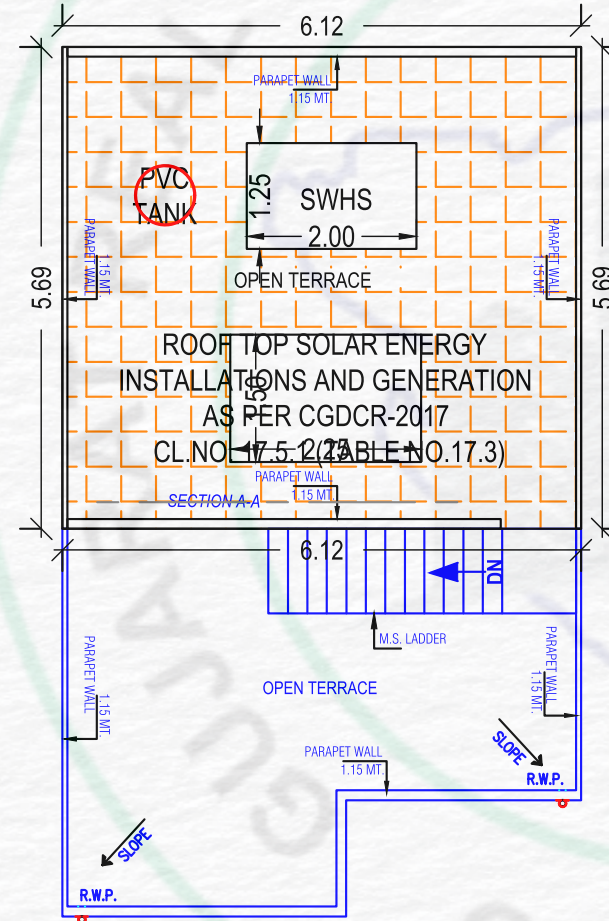


TERRACE FLOOR PLAN

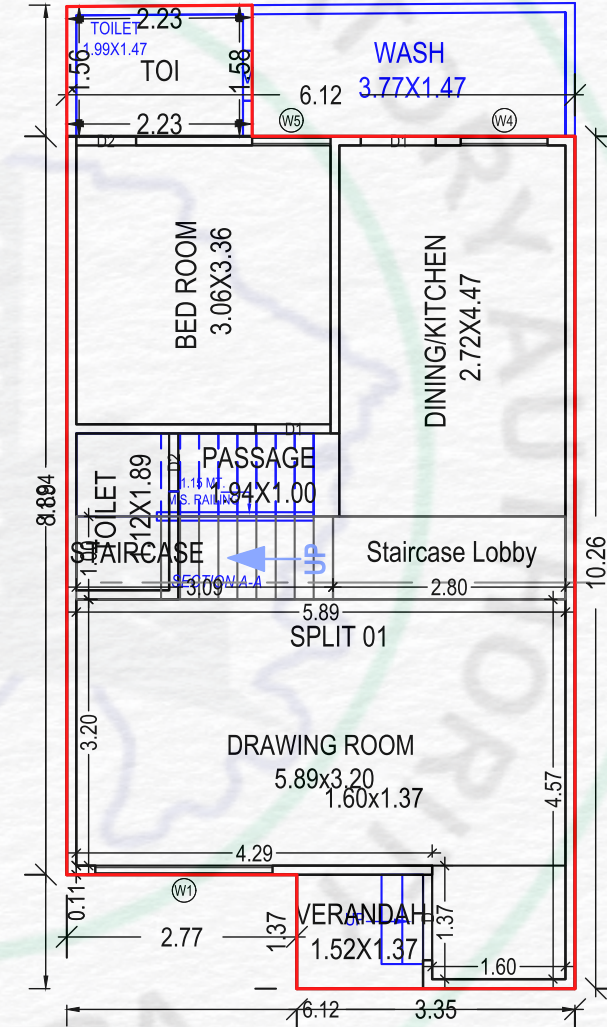


GROUND FLOOR PLAN

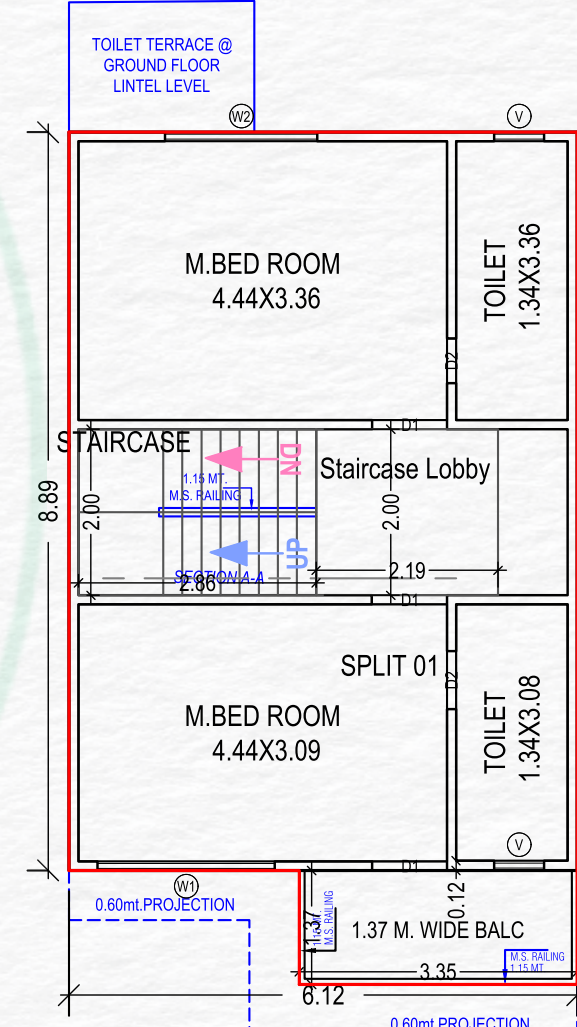

FIRST FLOOR PLAN

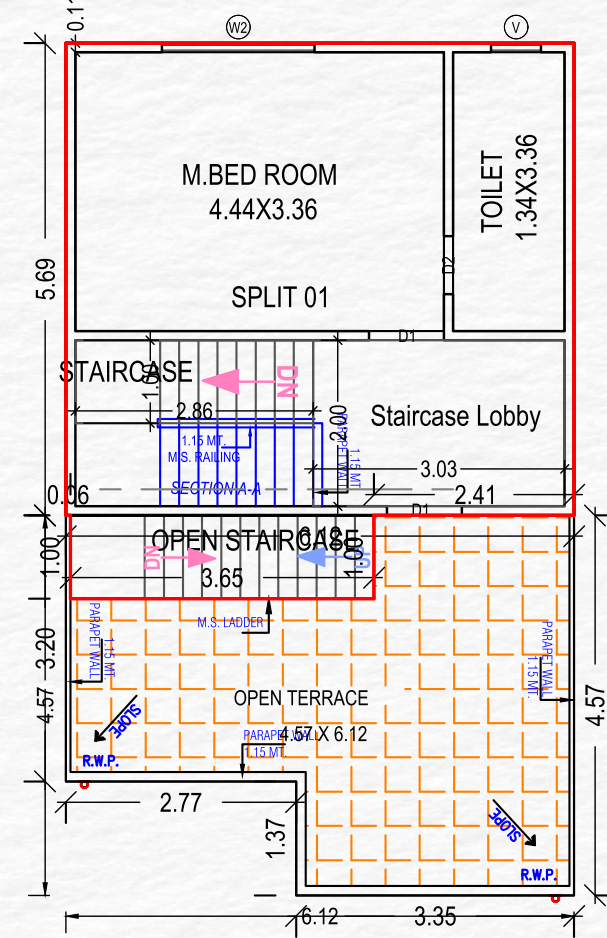

SECOND FLOOR PLAN

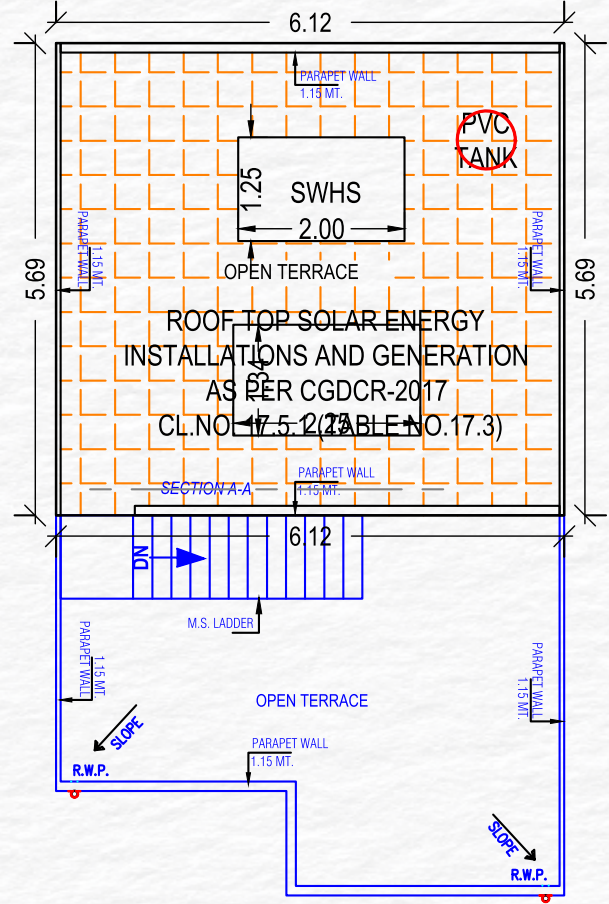


TERRACE FLOOR PLAN




BUNGLOWS NO. : 24




BUNGLOWS NO. : 25

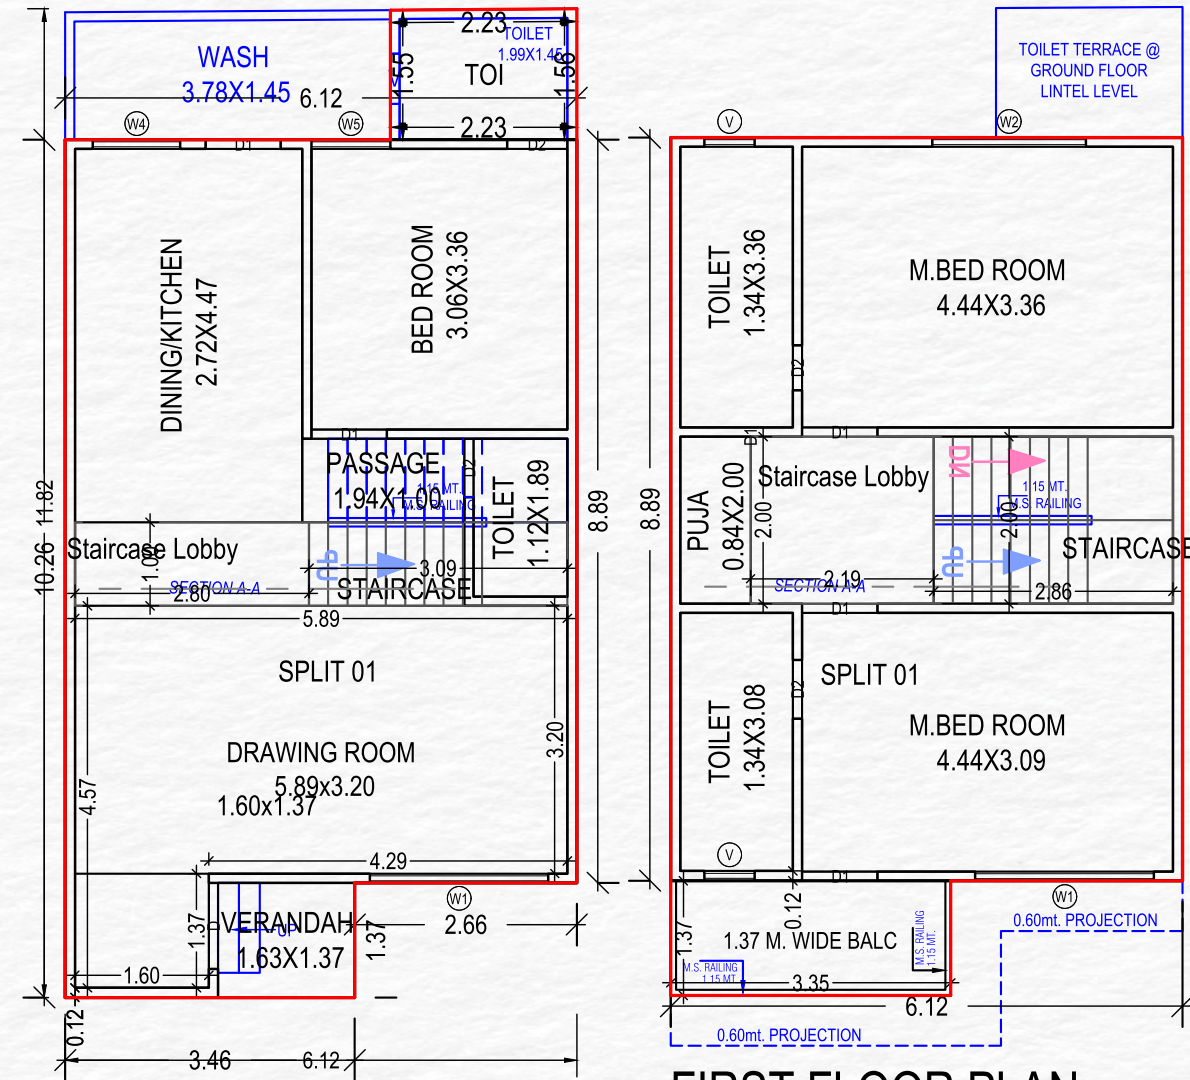


GROUND FLOOR PLAN

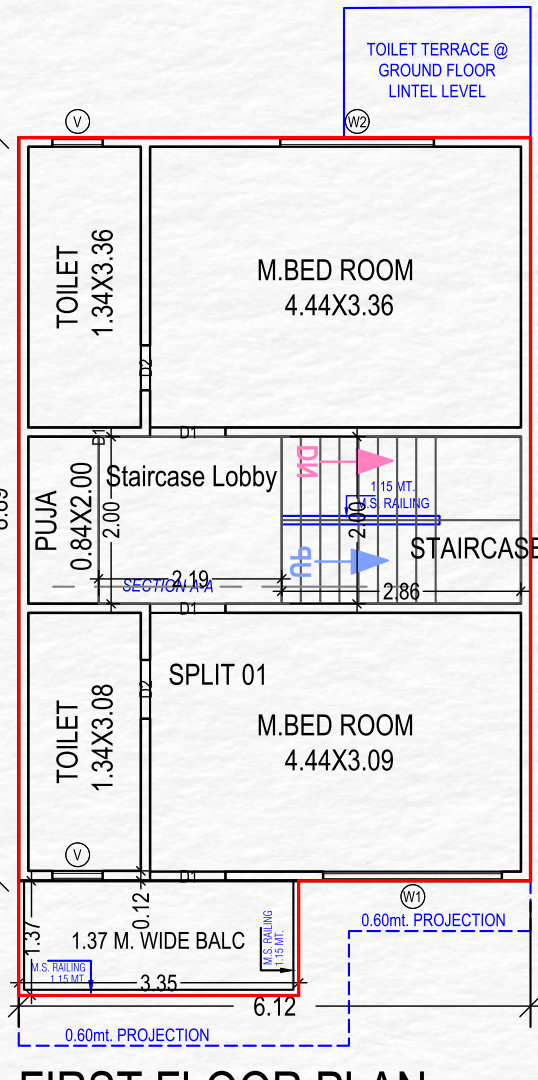


FIRST FLOOR PLAN

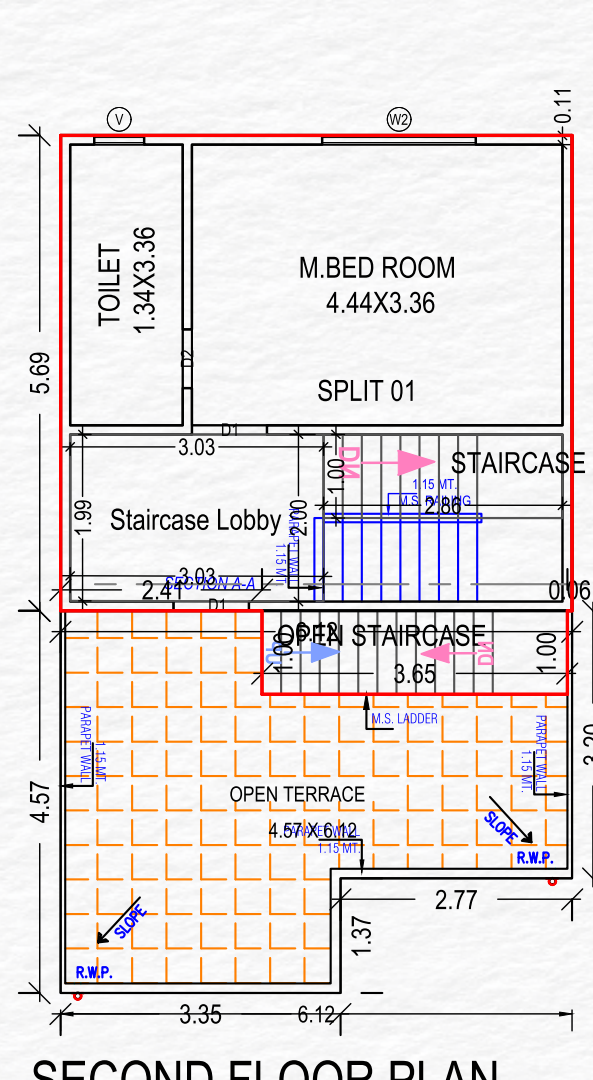


SECOND FLOOR PLAN

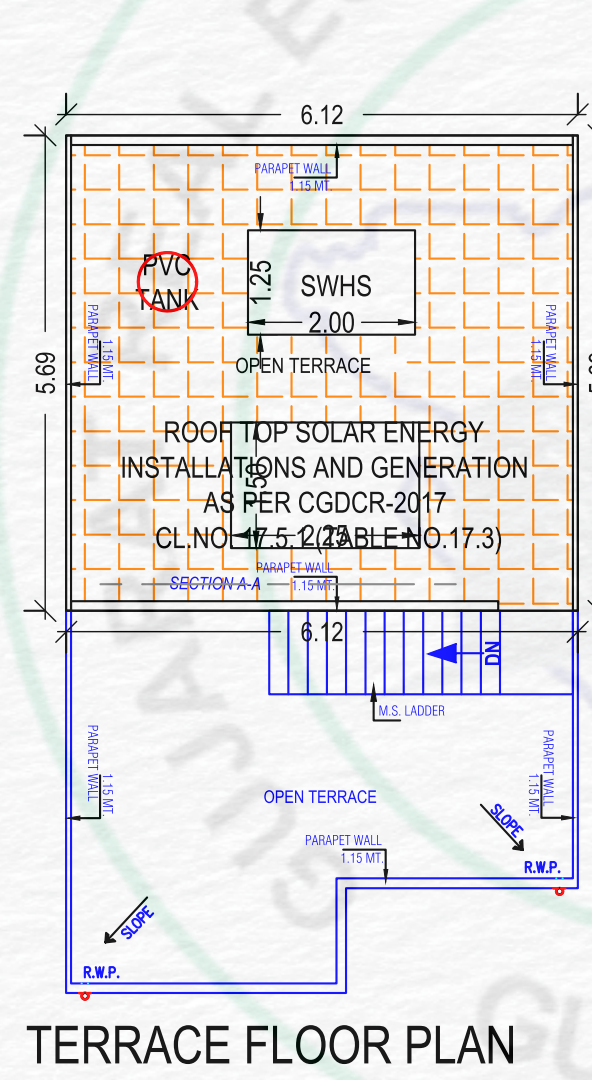


TERRACE FLOOR PLAN

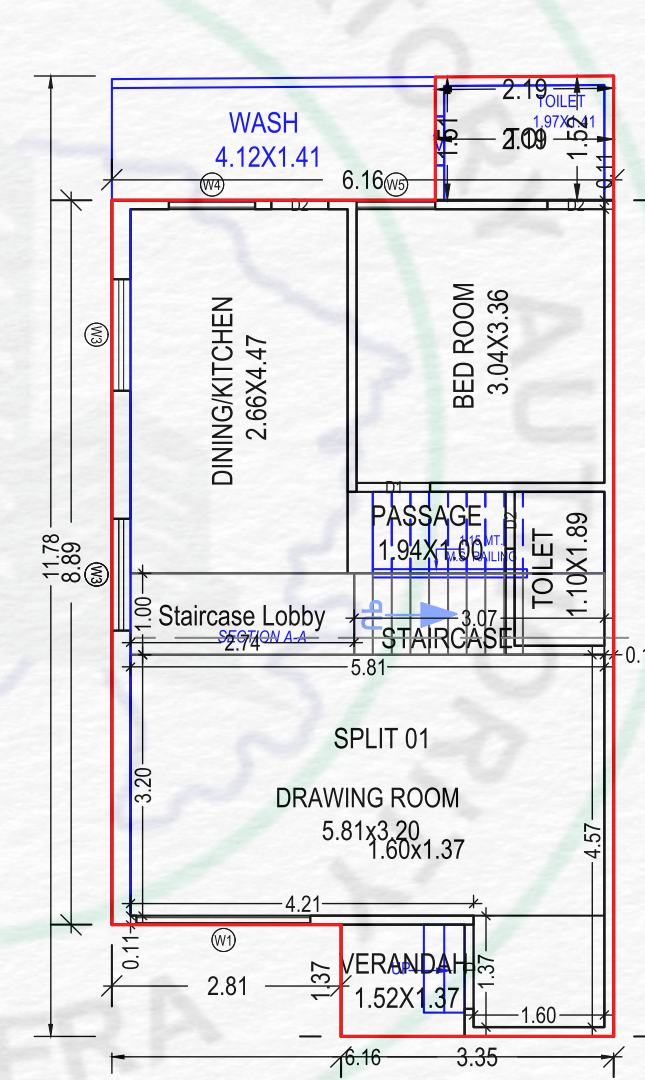


GROUND FLOOR PLAN

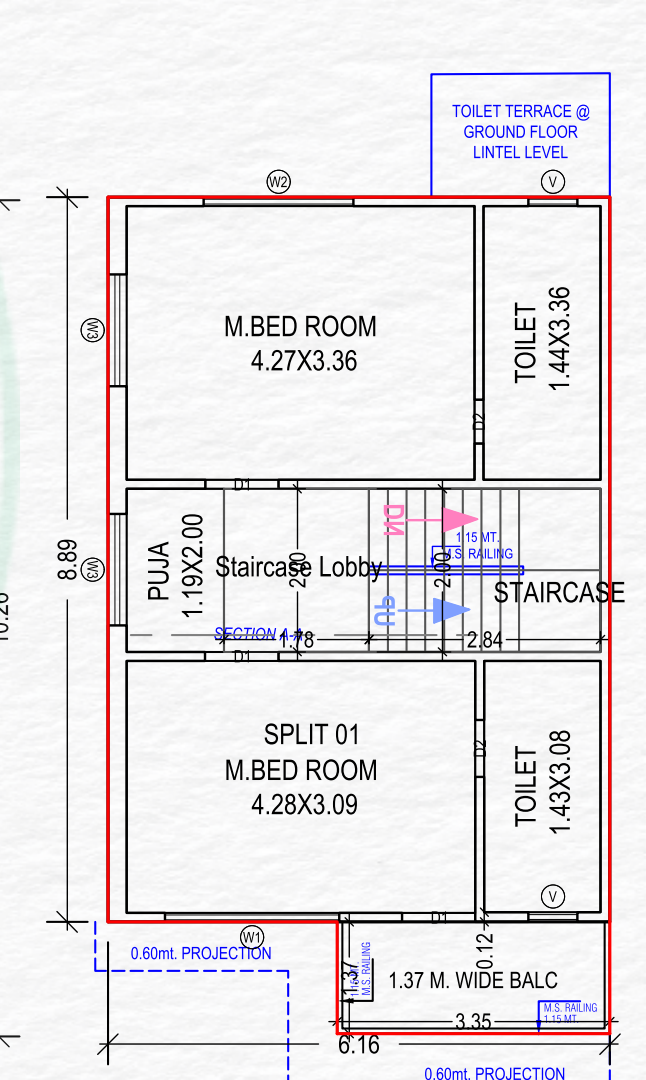

FIRST FLOOR PLAN

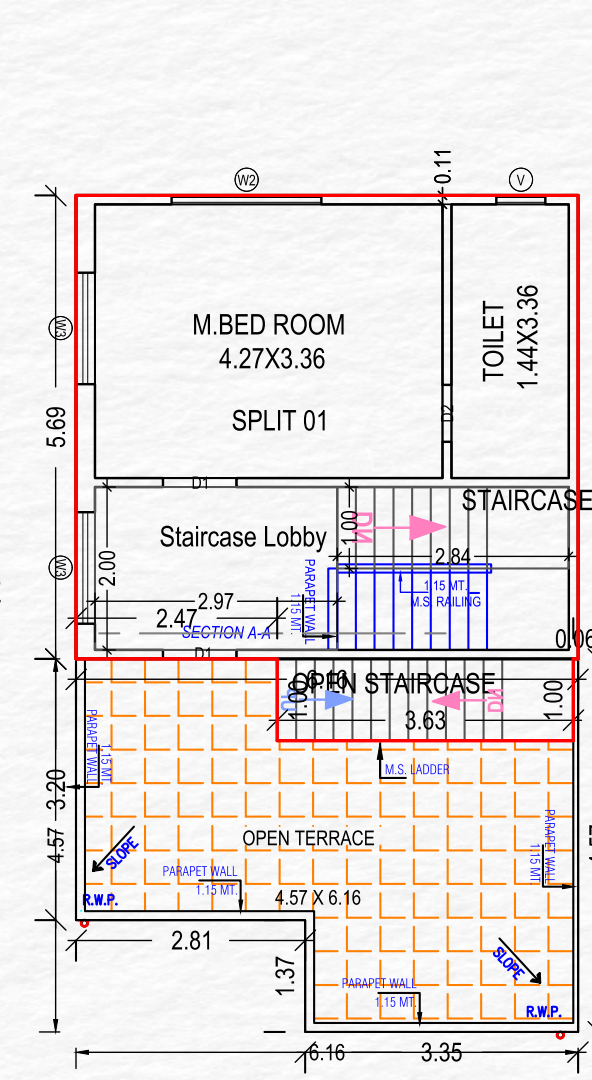

SECOND FLOOR PLAN

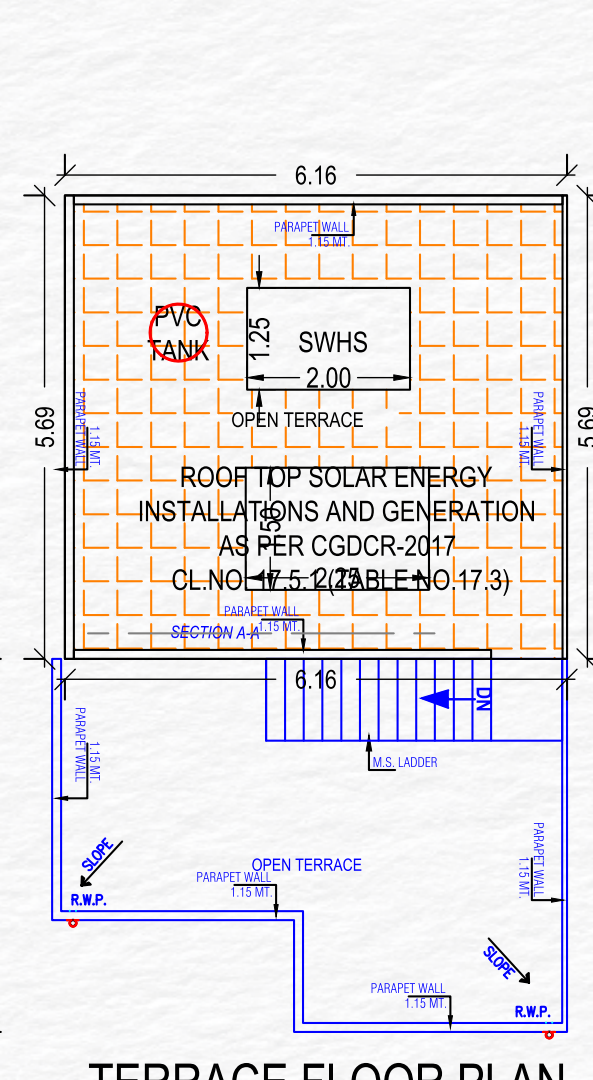


TERRACE FLOOR PLAN




BUNGLOWS NO. : 26



SOCIETY OFFICE

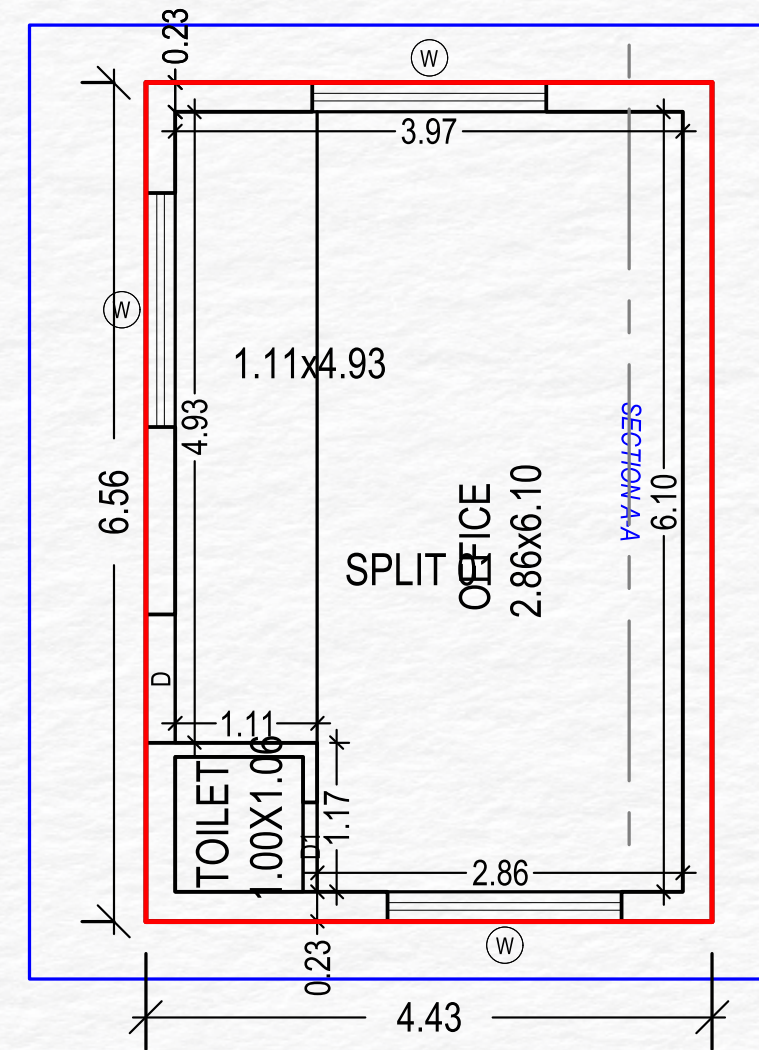

GROUND FLOOR PLAN

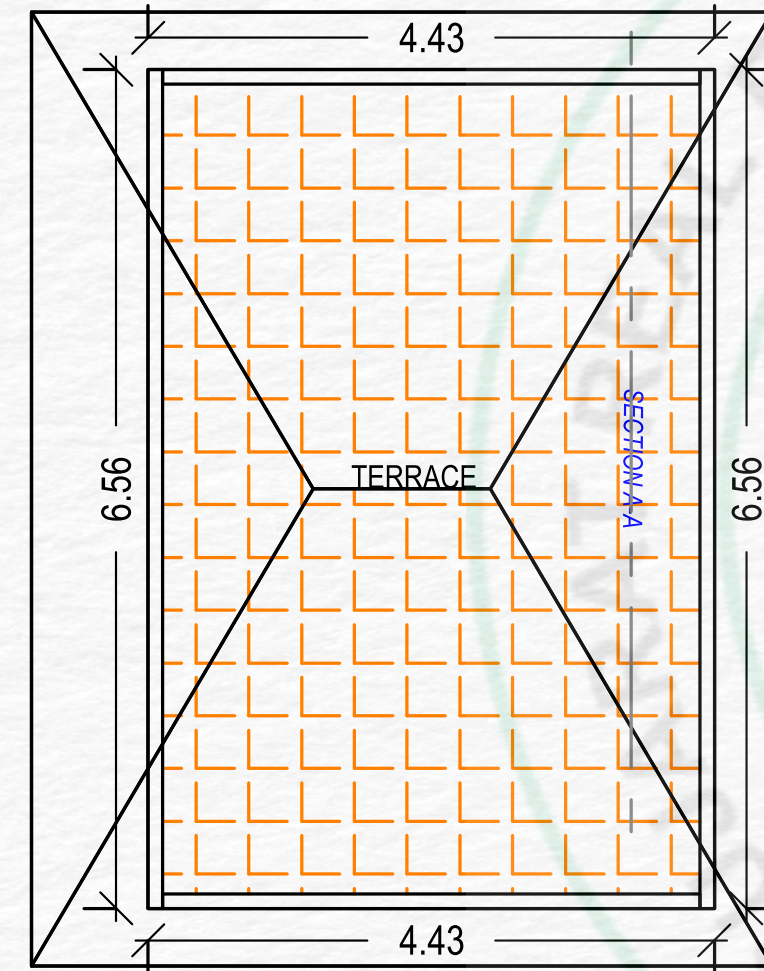

TERRACE FLOOR PLAN





YOGA ZONE



GARDEN



CLASS ELEVATION



SENIOR CITIZEN
SEAT OUT



KIDS PLAY AREA



JOGGING TRACK



24 X 7 SECURITY



CCTV SURVEILLANCE



24 HR WATER SUPPLY



SECURITY CABIN



CLUB HOUSE



40 FT. MAIN ENTRY

the AMENITIES



SPECIFICATION

Flooring	<ul style="list-style-type: none">• Standard Quality Tiles in other Area parking & outdoor Area.
Doors & Windows	<ul style="list-style-type: none">• Main door with M.S. Frame• Laminated Wooden Flush Door• Aluminum Windows with safety grill.• Internal door with Stone Frames .
Bathrooms Fittings	<ul style="list-style-type: none">• Standard quality accessories.• Designer wall tiles upto slab Level.
Electrical	<ul style="list-style-type: none">• Concealed copper wiring of ISI approved make• Domestic points in Kitchen (Refrigerator, Microwave Ovens/Mixer /Grinders & Washing Machine Point In Utility area)• MCB for all rooms with ELCB• Switches of reputed brands
Paint	<ul style="list-style-type: none">• Weather proof Exterior paint• Double Coat putty finish on internal walls
Kitchen	<ul style="list-style-type: none">• Granite platfrom with stainless steel sink
Other	<ul style="list-style-type: none">• Overhead tank with approx 1000 liters capacity



DISCLAIMER

- Good environment is the main feature of the society.
- This brochure is just for an easy presentation of the project and should not be treated as a legal document.
- The entire dimension given is approximate & unfinished.
- Irregular payment cause for cancellation of the booking, Refund would be given only after the said apartment has been resold (payments received from new purchaser) & that to after deducting the cancellation charge 10% .
- Applicable stamp duty, Registration charges, Legal expenses, All Tex at applicable rate or any taxes levied by the Government authority are to be borne by member.

SITE ADDRESS : PRATISTHA BUNGLOWS

Near Kanbha Gurukul, Opp Kanbha Bus Stand,
B/h Shikhshapatri Bungalow, Gam : Kanbha, Ta. Daskroi, Dist. Ahmedabad.



Structure
**NEHA CONSULTING
ENGINEER**

the location

