

Developer
EKTA REALTY



We wanted to create a living space where you can experience a lifestyle that seamlessly blends the comfort of futuristic amenities with the sereneness of nature.

Introducing...

MILLENNIUM
Bungalow


Welcome to the beginning of your journey.
Immerse yourself in a living space designed to add

Unparalleled Value to your Living Experience


MILLENNIUM
Bungalow






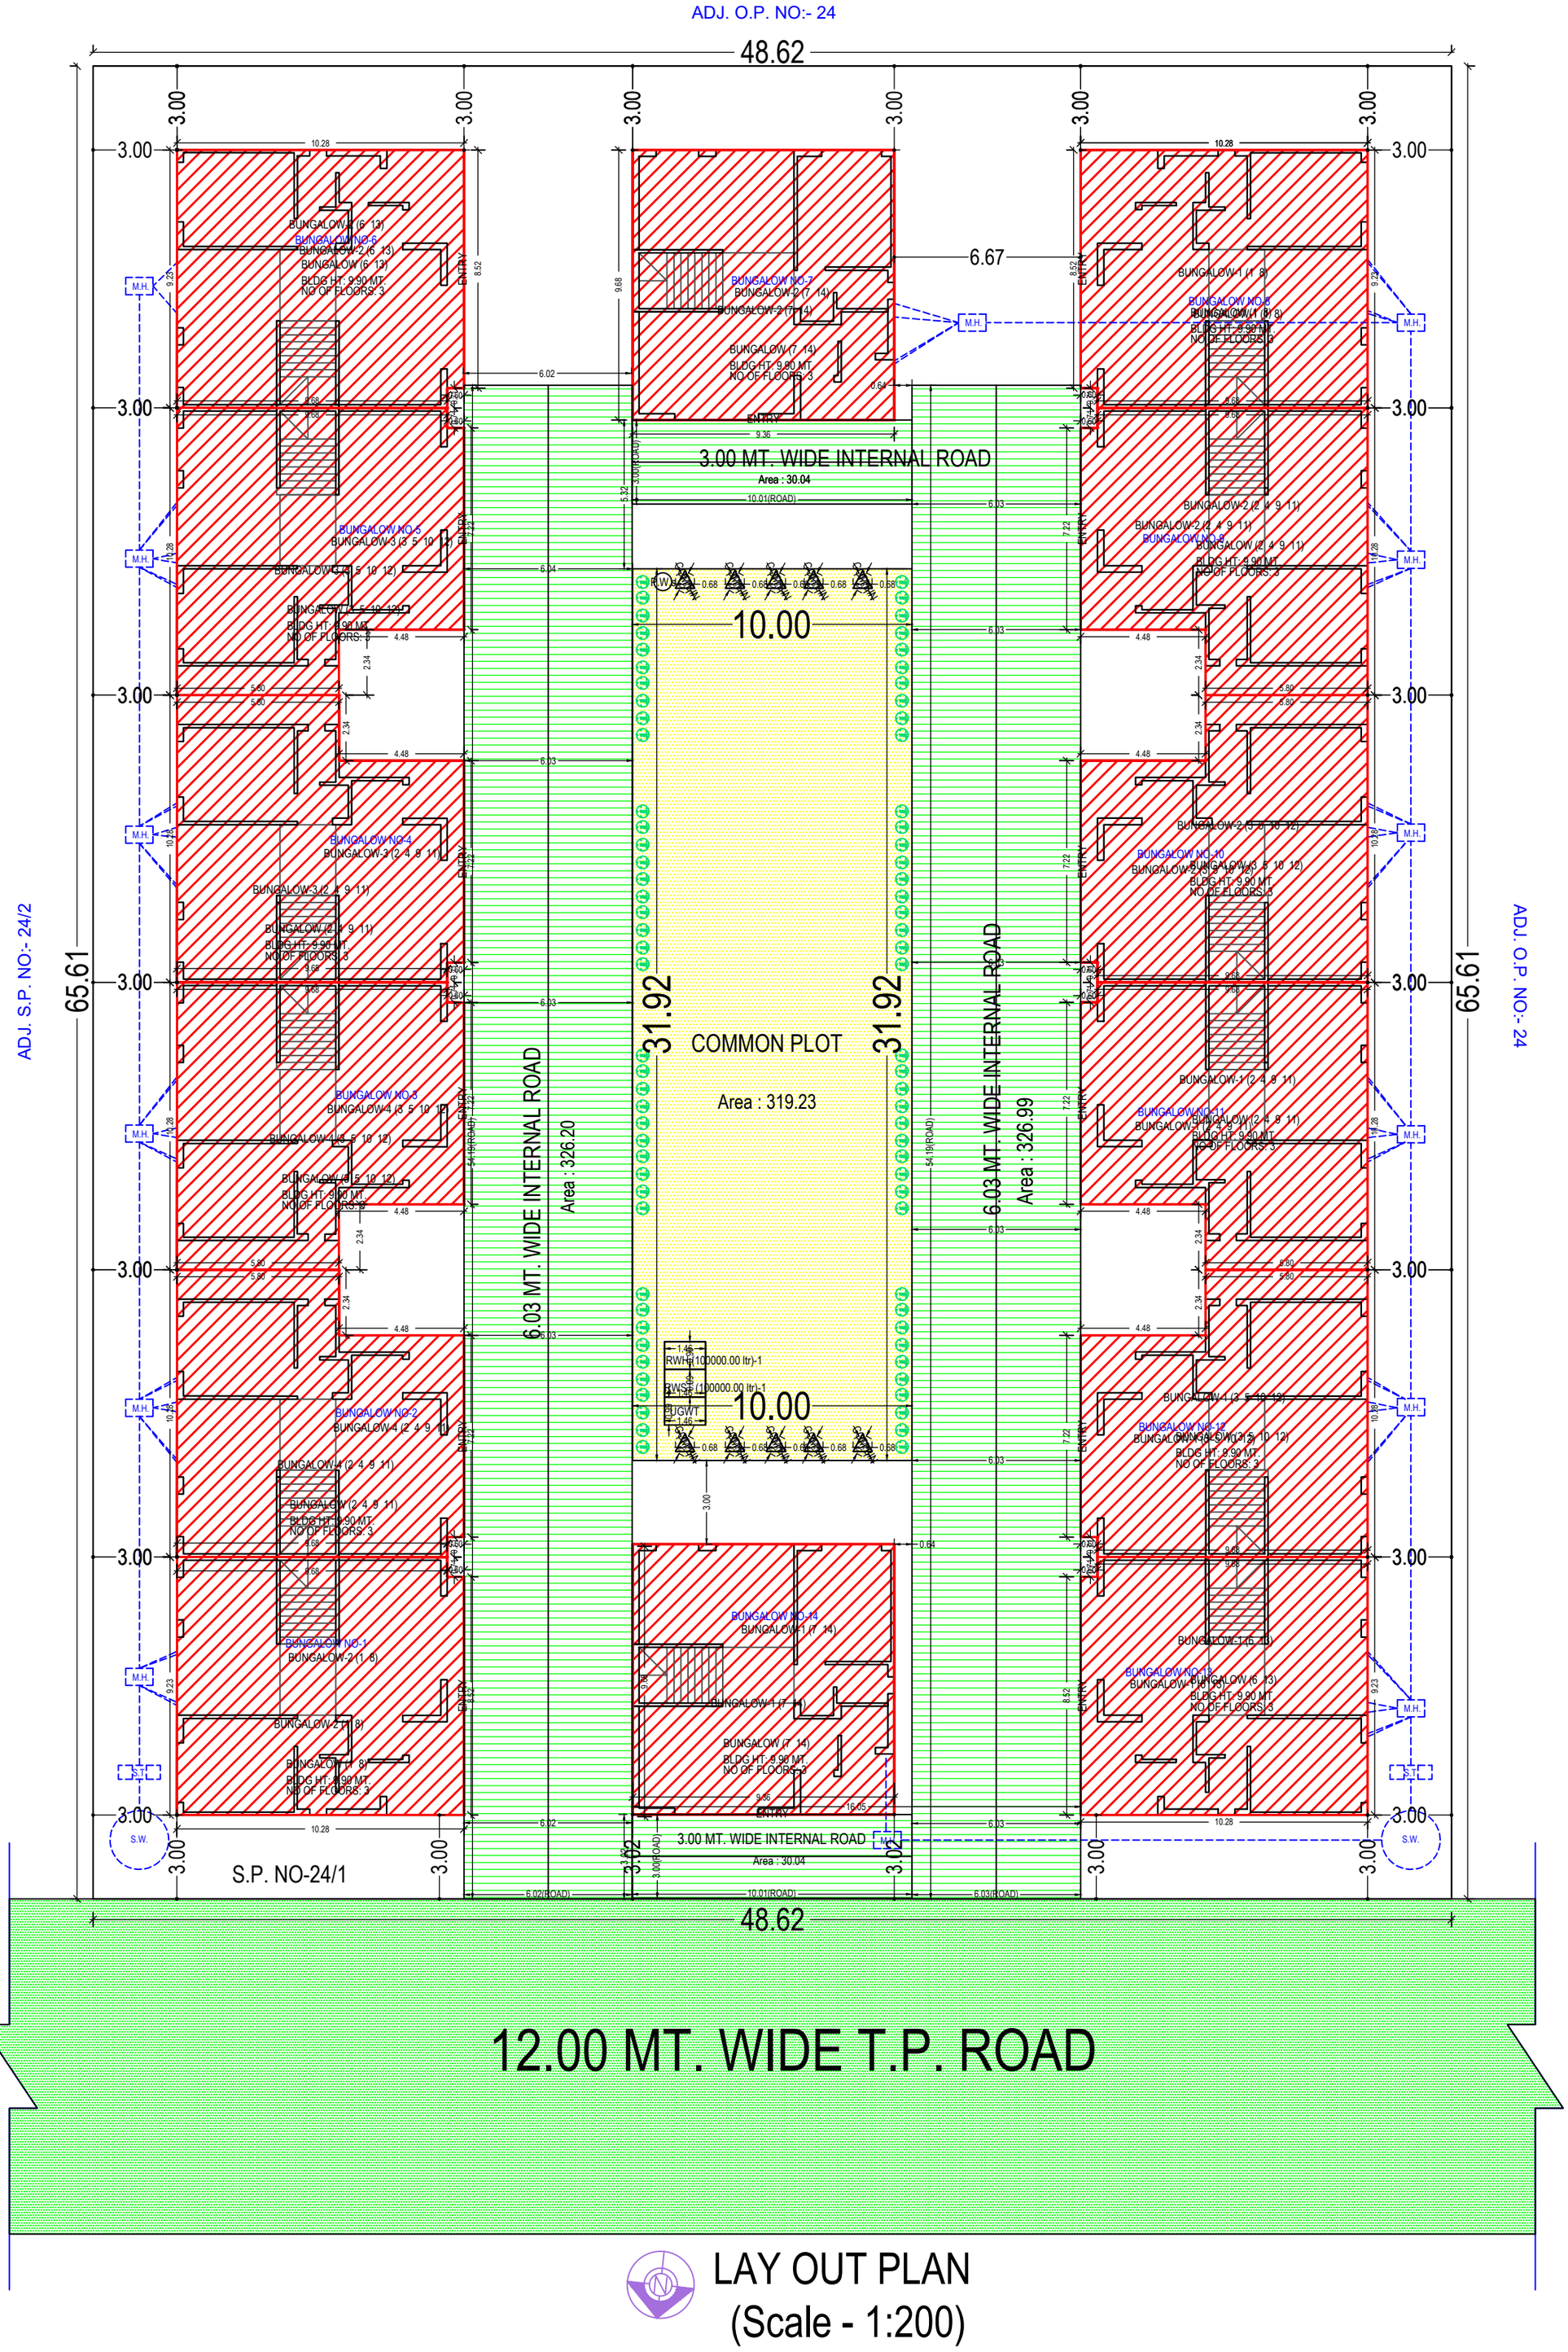


LAY OUT PLAN
(Scale - 1:200)

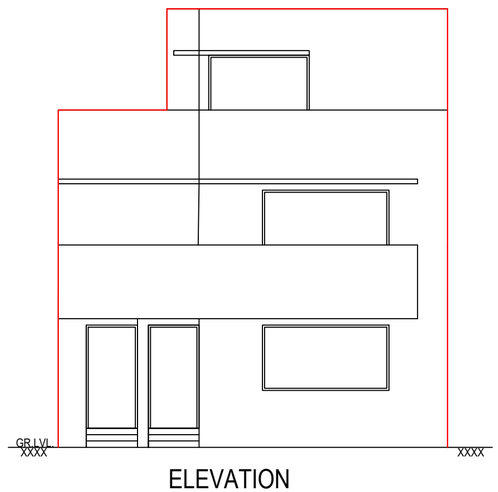

ELEVATION

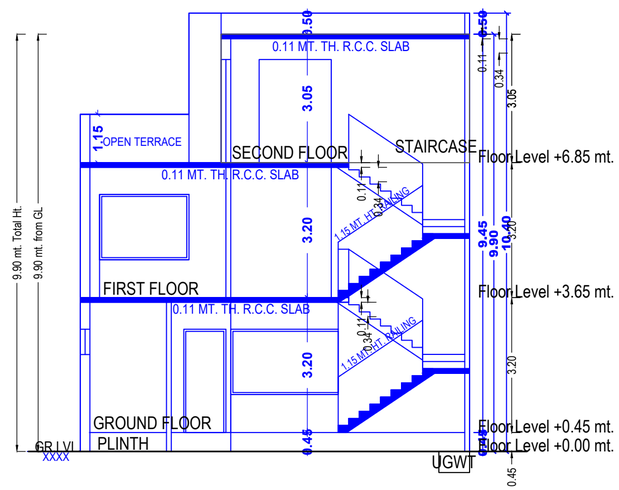


SECTION

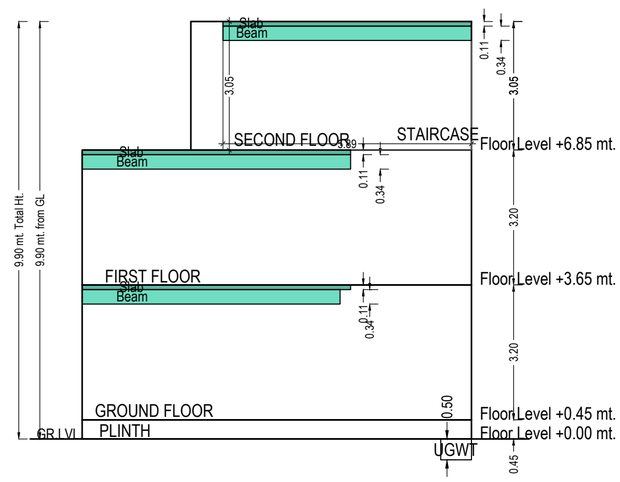


SECTION


Sectional Diagram

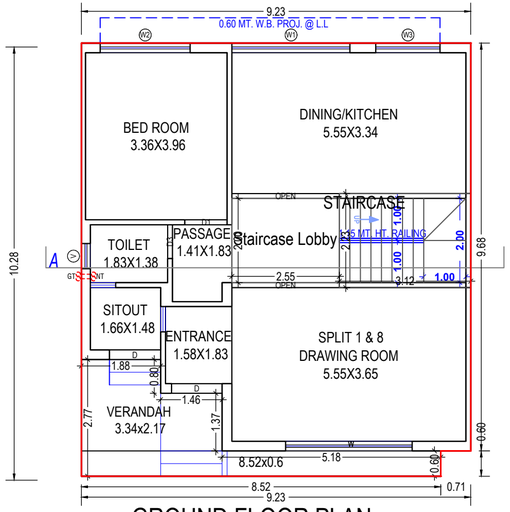

GROUND FLOOR PLAN
(Proposed)
(SCALE 1:100)

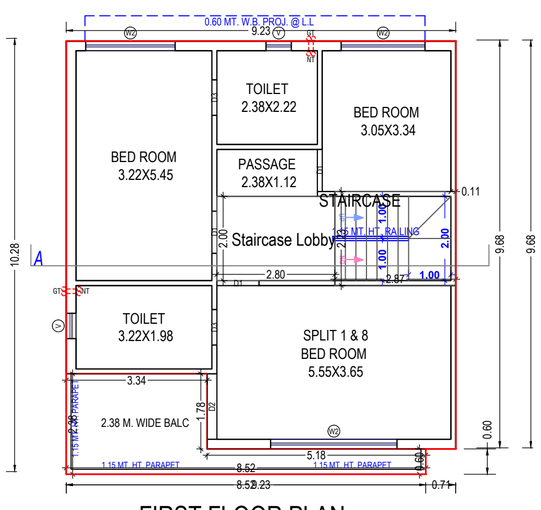


FIRST FLOOR PLAN
(Proposed)
(SCALE 1:100)

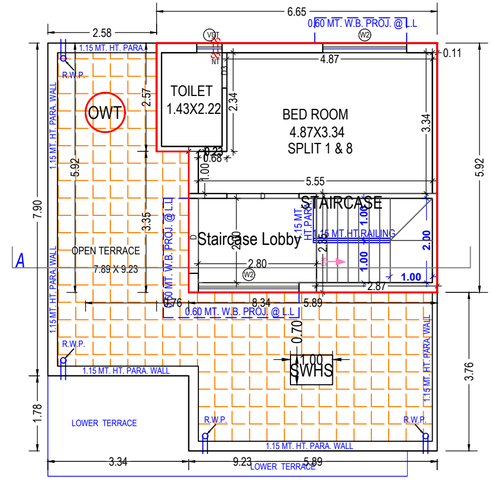


SECOND FLOOR PLAN
(Proposed)
(SCALE 1:100)


BUNGALOW (1 8)

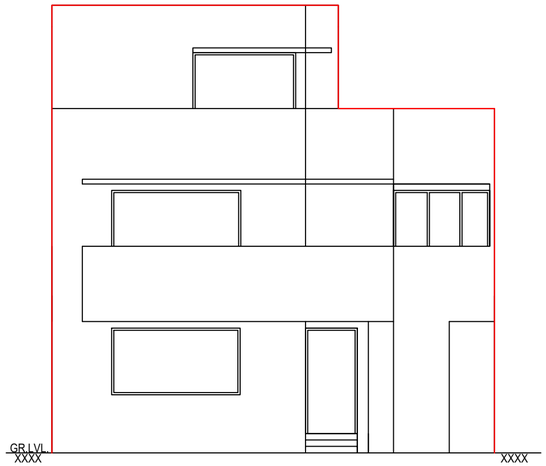

ELEVATION

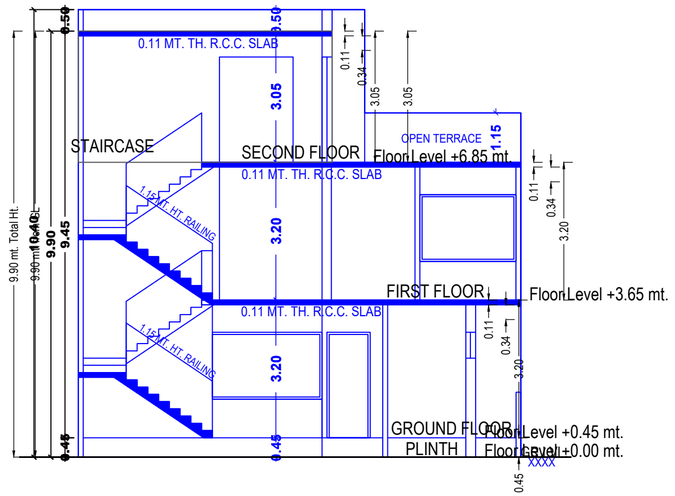


SECTION

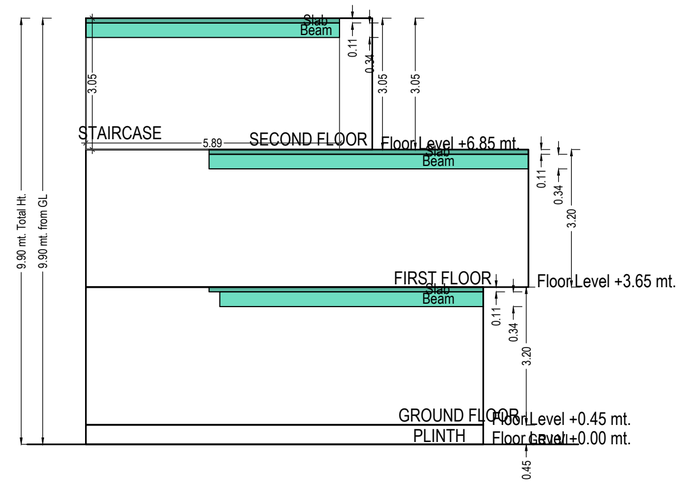


SECTION


Sectional Diagram

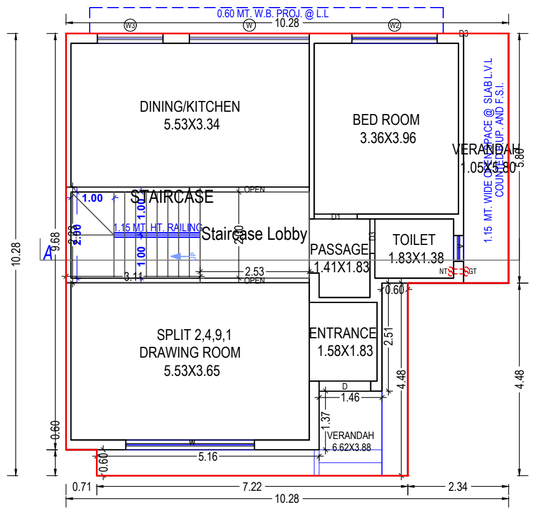


GROUND FLOOR PLAN
(Proposed)
(SCALE 1:100)

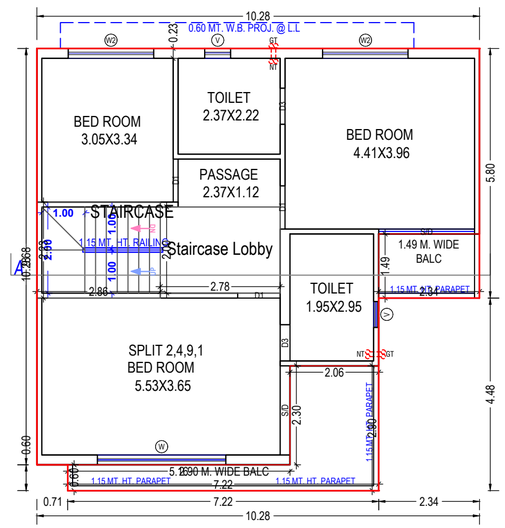


FIRST FLOOR PLAN
(Proposed)
(SCALE 1:100)

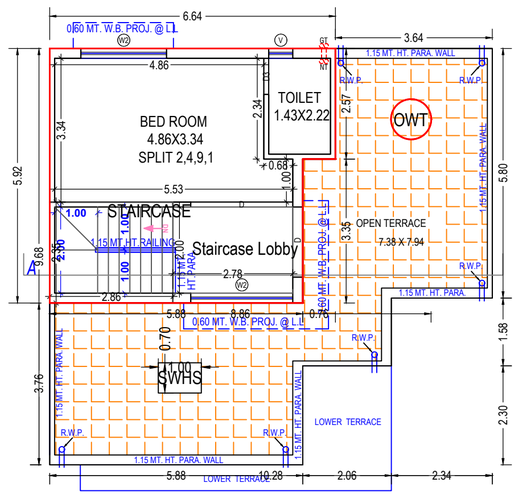


SECOND FLOOR PLAN
(Proposed)
(SCALE 1:100)

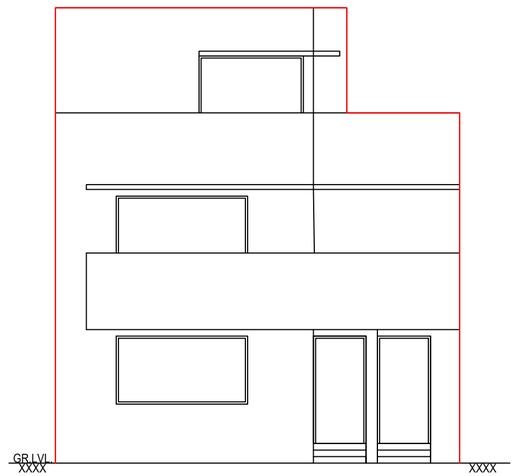

ELEVATION

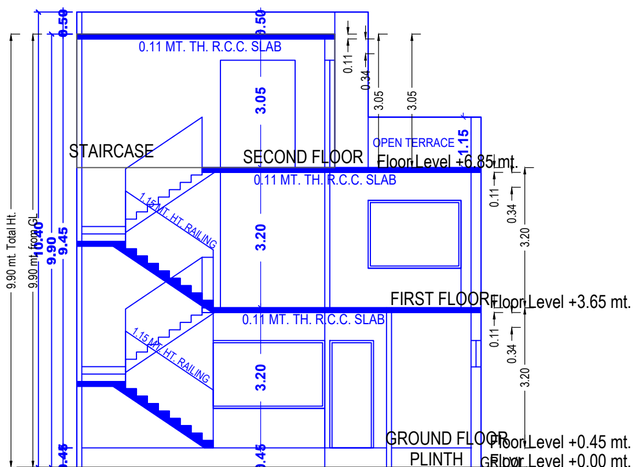


SECTION

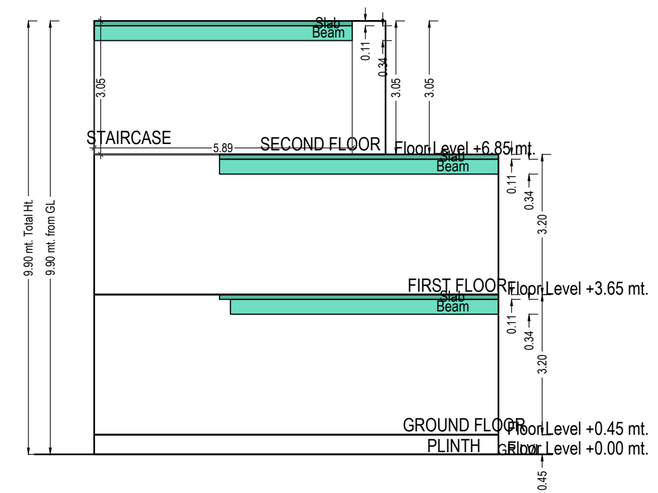


SECTION


Sectional Diagram

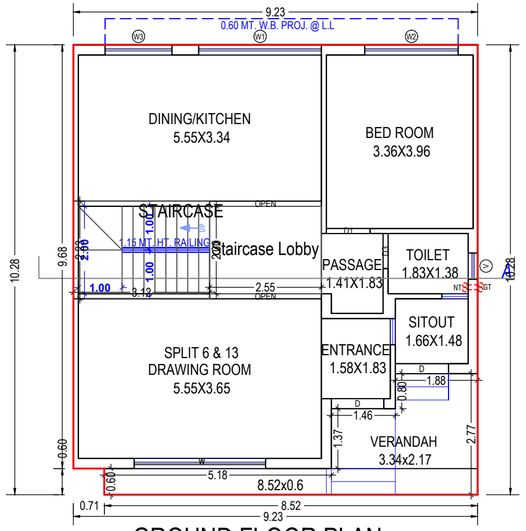

GROUND FLOOR PLAN
(Proposed)
(SCALE 1:100)

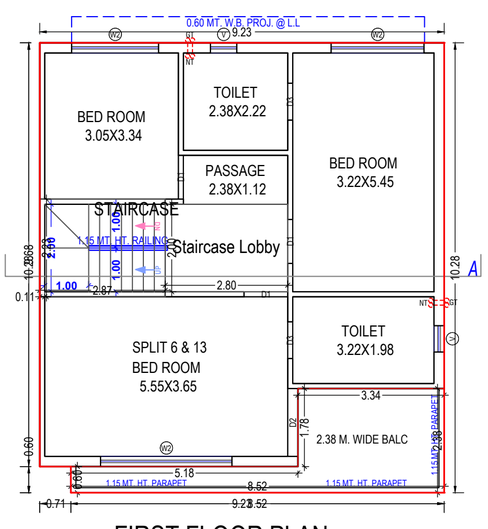


FIRST FLOOR PLAN
(Proposed)
(SCALE 1:100)

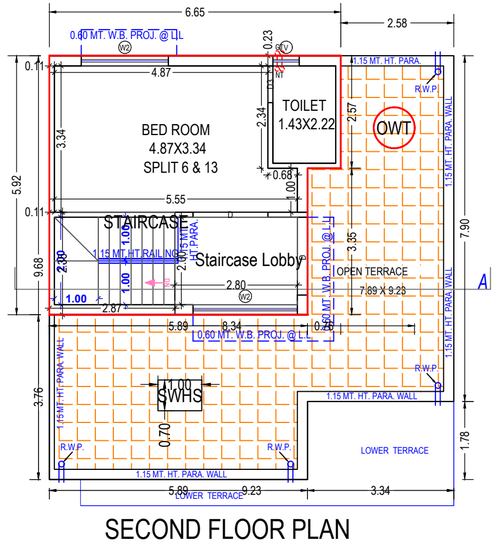


SECOND FLOOR PLAN
(Proposed)
(SCALE 1:100)


:BUNGALOW (6 13)

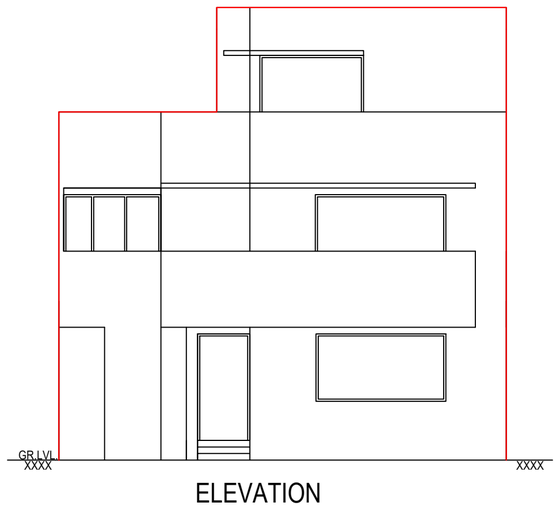

ELEVATION

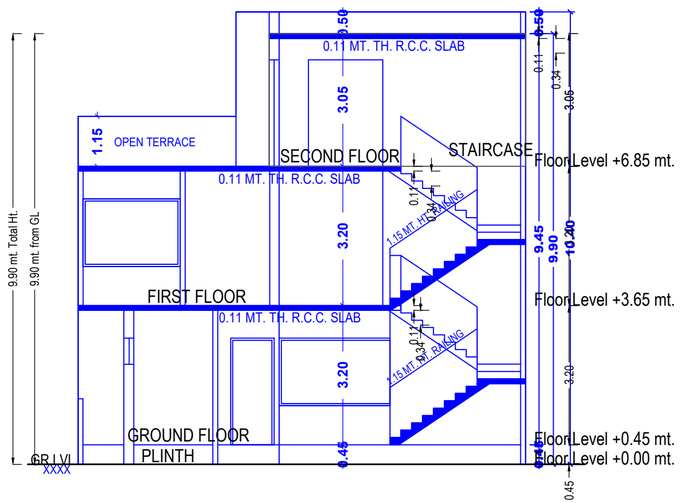


SECTION

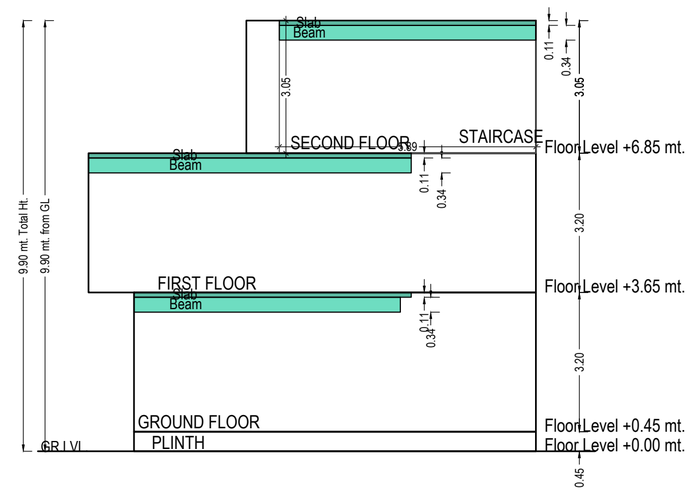


SECTION


Sectional Diagram

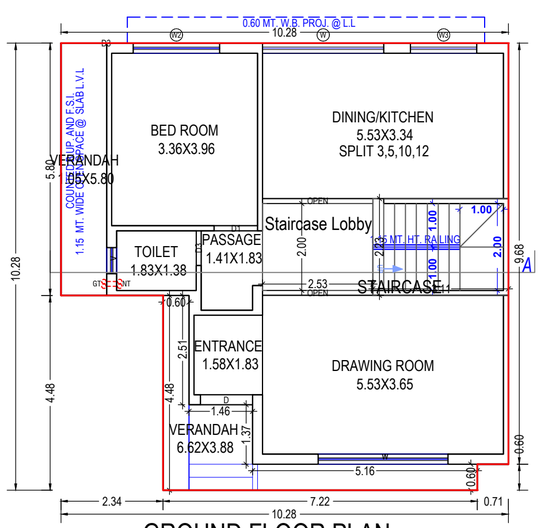

GROUND FLOOR PLAN
(Proposed)
(SCALE 1:100)

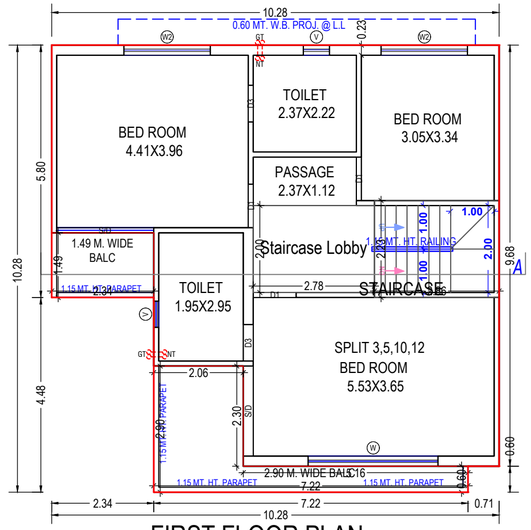


FIRST FLOOR PLAN
(Proposed)
(SCALE 1:100)

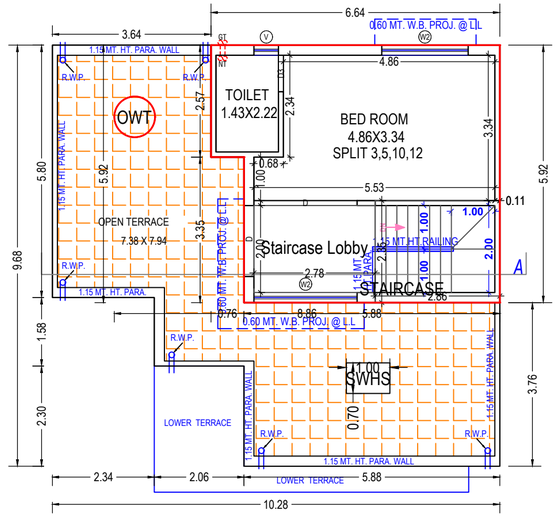


SECOND FLOOR PLAN
(Proposed)
(SCALE 1:100)


BUNGALOW (3 5 10 12)

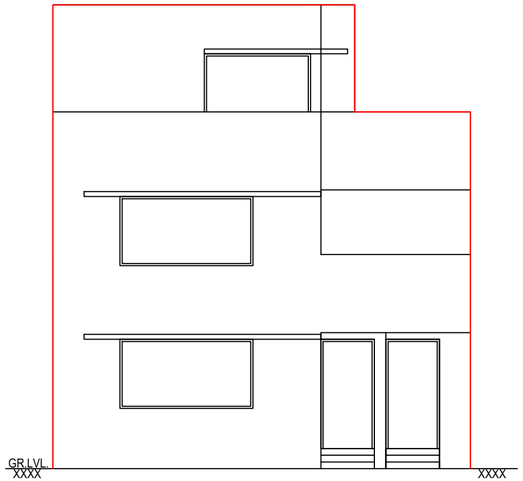

ELEVATION

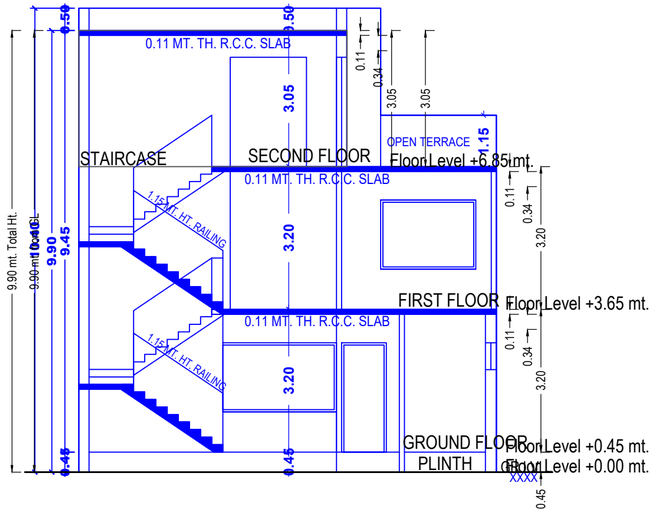


SECTION

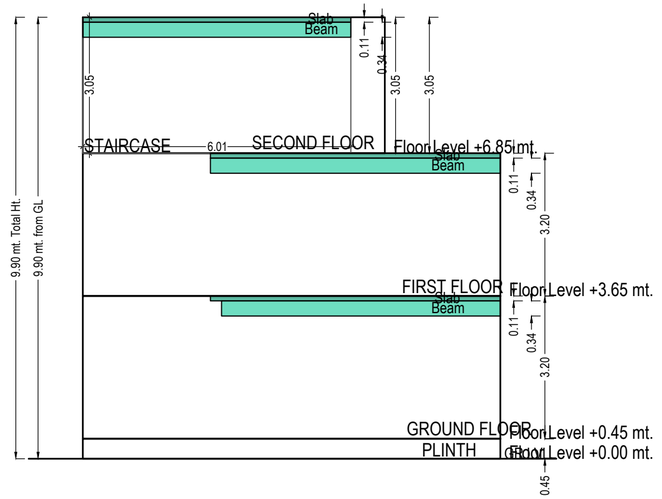


SECTION


Sectional Diagram

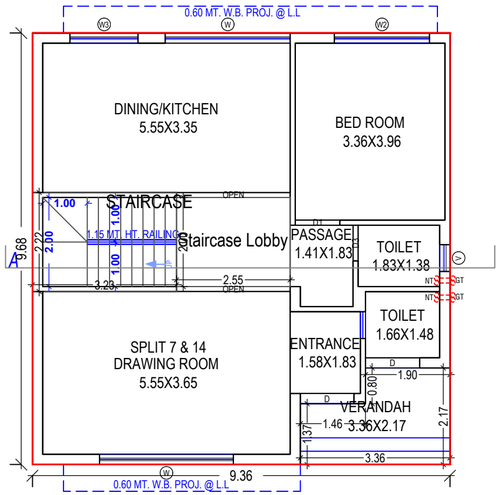

GROUND FLOOR PLAN
(Proposed)
(SCALE 1:100)

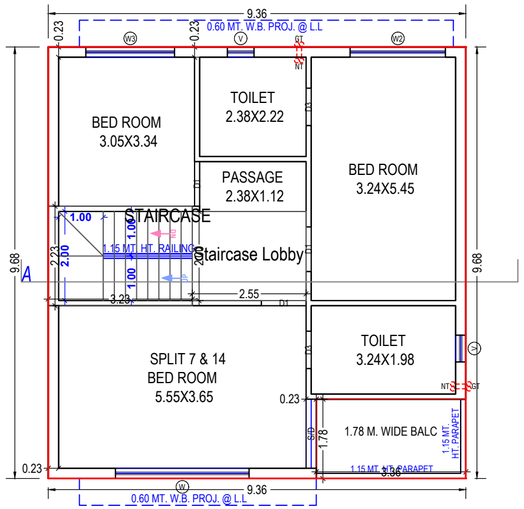

FIRST FLOOR PLAN
(Proposed)
(SCALE 1:100)

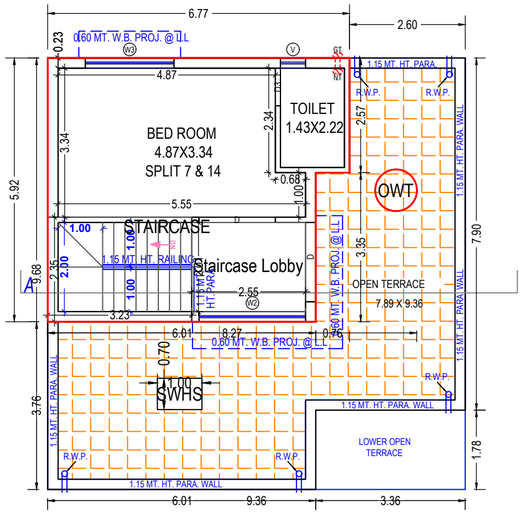

SECOND FLOOR PLAN
(Proposed)
(SCALE 1:100)

Specifications

Parking

- Decorative compound wall, parking area paved with durable tiles / block kota stone.

Walls

- All internal walls will have putty over mala plaster.
- All external walls will be finished with double coat sand-face plaster with premium quality acrylic / snowsem cement paint.

Kitchen

- Granite-finish platform with SS sink, glazed tiles, dado up to lintel level.

Doors & Windows

- Decorative wooden main entrance door with wooden frame.
- All other doors will be granite-framed flush door shutters.
- Windows will be aluminium-framed & powder coated.

Plumbing

- Concealed plumbing with high standard pipe fittings and CP fittings.
- Storage water tank facility on the terrace & underground tank.

Electrification

- 3-Phase concealed copper flexible wiring and branded modular switches in all rooms.
- TV & telephone points in drawing room & all bedrooms, AC points in all bedrooms.


Toilets

- Designer glazed tiles up to lintel level.
- Shower facility in every toilet.

Flooring

- Mirror polished vitrified tiles in drawing-dining room, kitchen & bedrooms.
- Granite in staircase with railing.



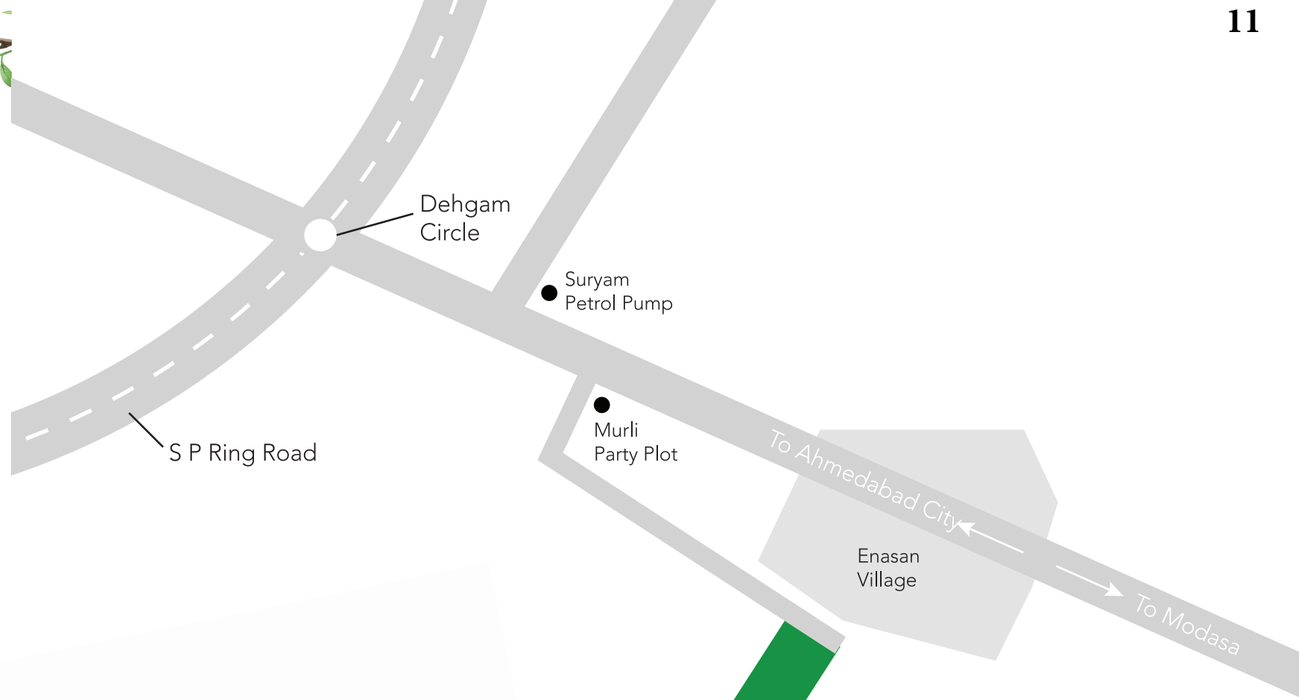

Developer
EKTA REALTY

Architect
Suresh Suthar Architects

Structure
NorthView
Jay Sorathiya

MILLENNIUM
Bungalow

FP - 24, B/H Murli Party Plot,
Nikol-Dehgam Highway,
Enasan, Ahmedabad - 382330.

+91 9054 181 485
+91 8866 091 444

Scan for Location