

A Project By:




આકૃતિ એવન્યુની સામે,
અસલાલી પોલીસ સ્ટેશનની પાછળ,
નારોલ-બારેજ હાઇવે, અસલાલી-૩૮૨૪૨૭ Ahmedabad

કોન્ટેક્ટ

82384 04049

WWW.GUJRERA.GUJARAT.GOV.IN

GUJRERA NO _____

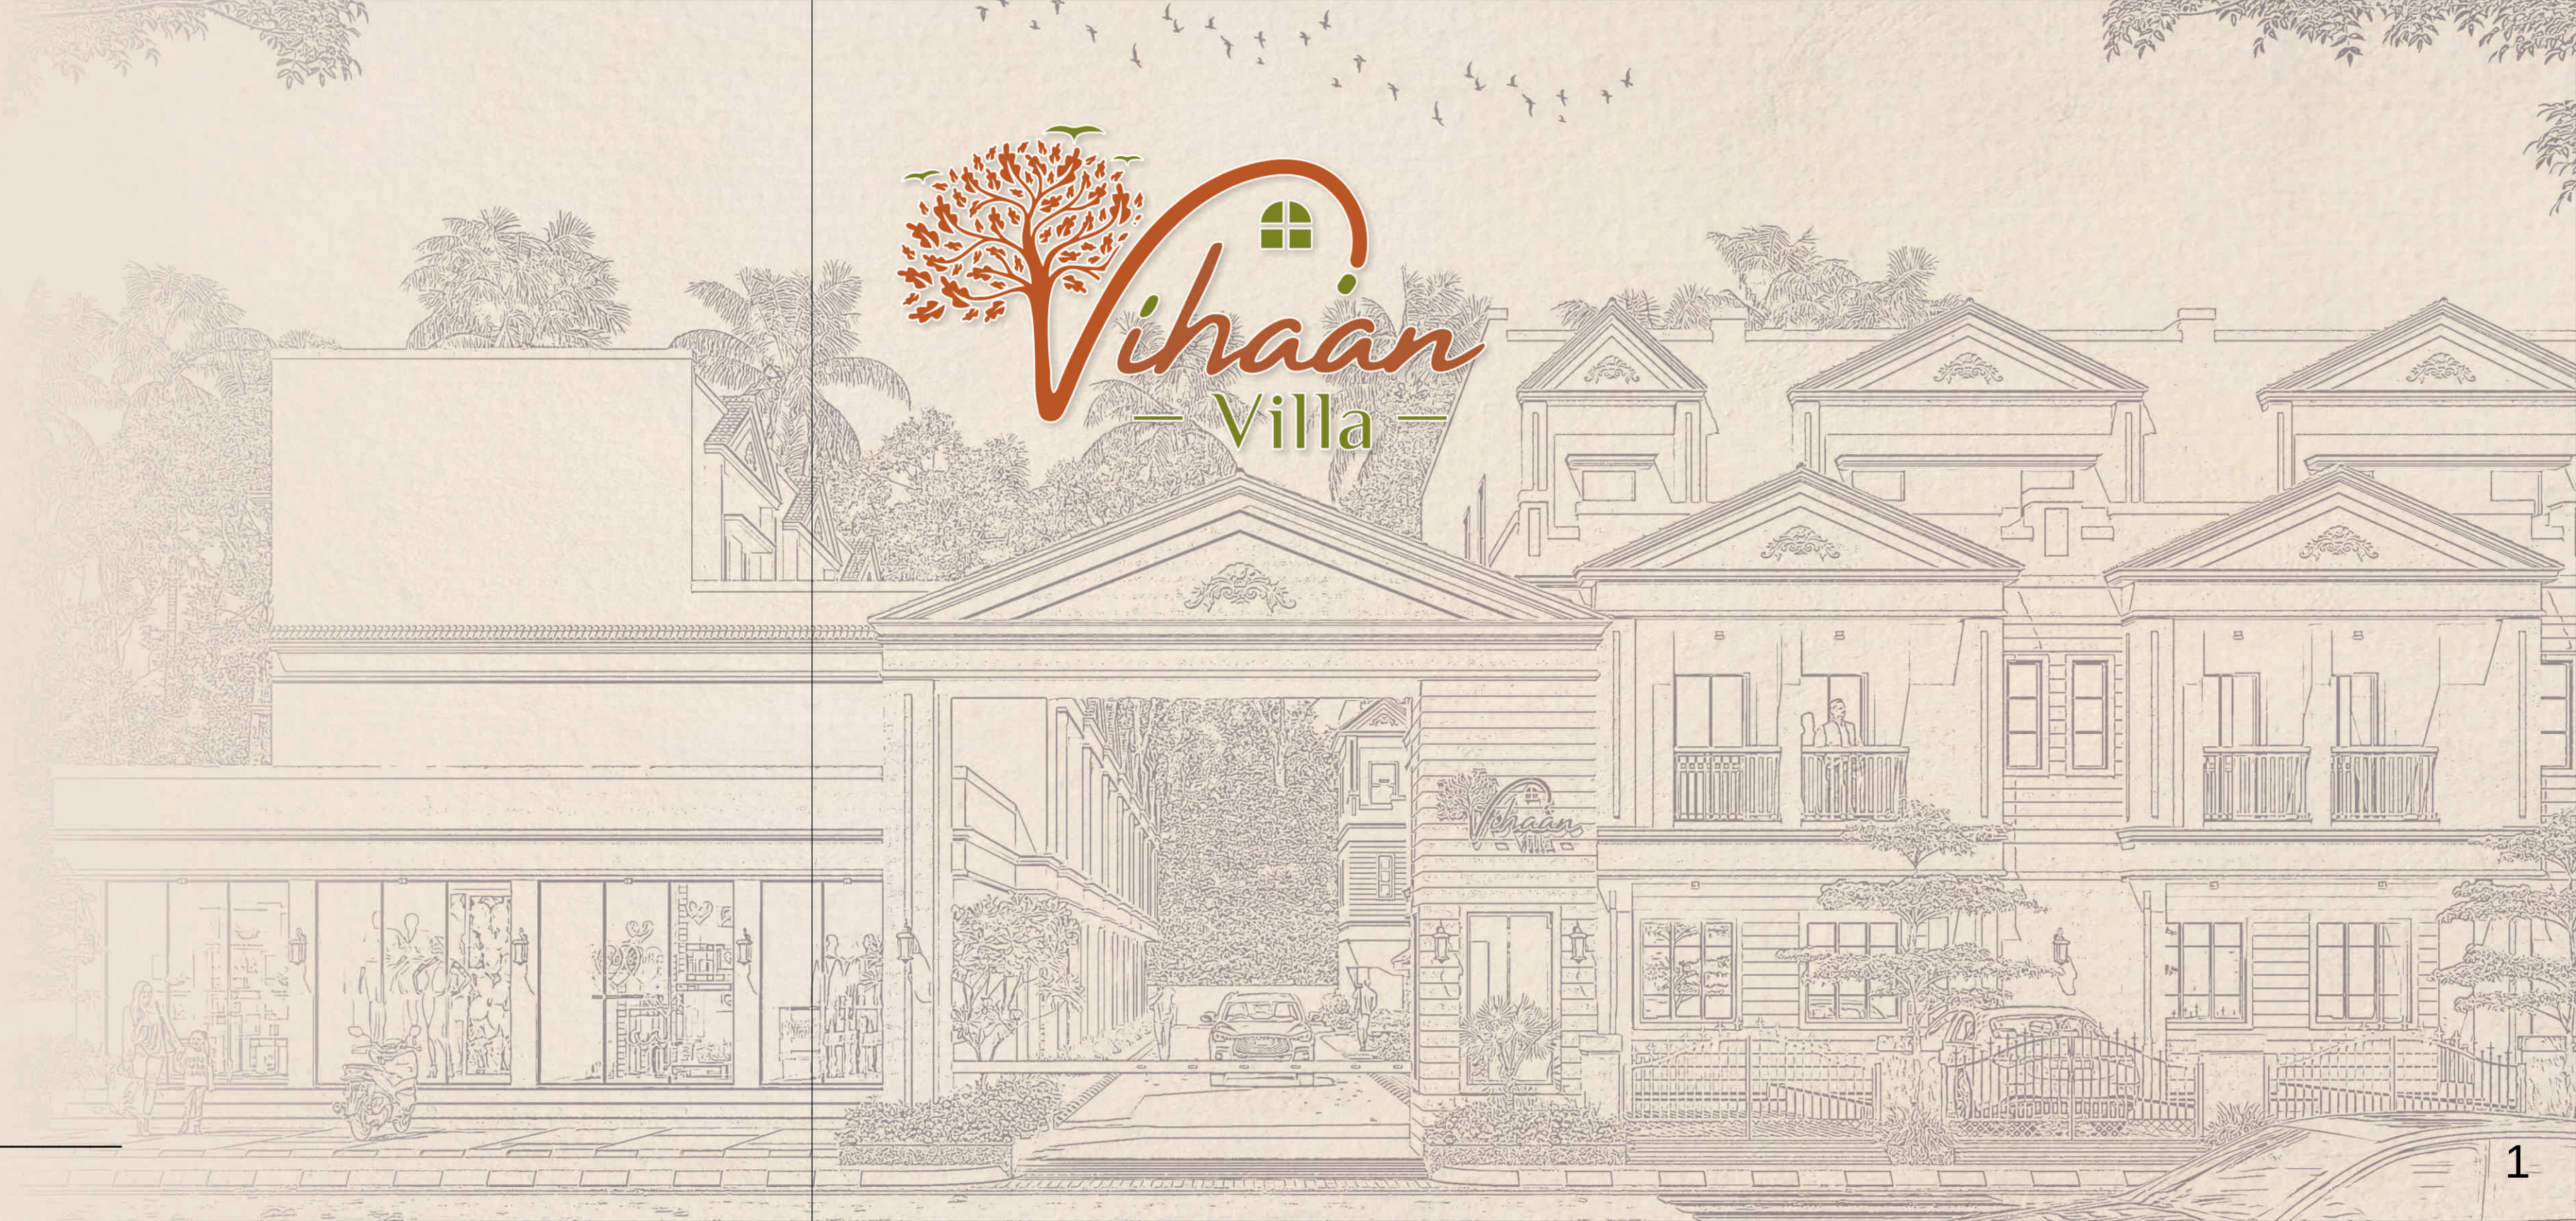



THE SERENITY OF A PEACEFUL AMBIENCE











HOME

A gathering place for family to join together in laughter.
The one place you will always be surrounded by
those who love you.

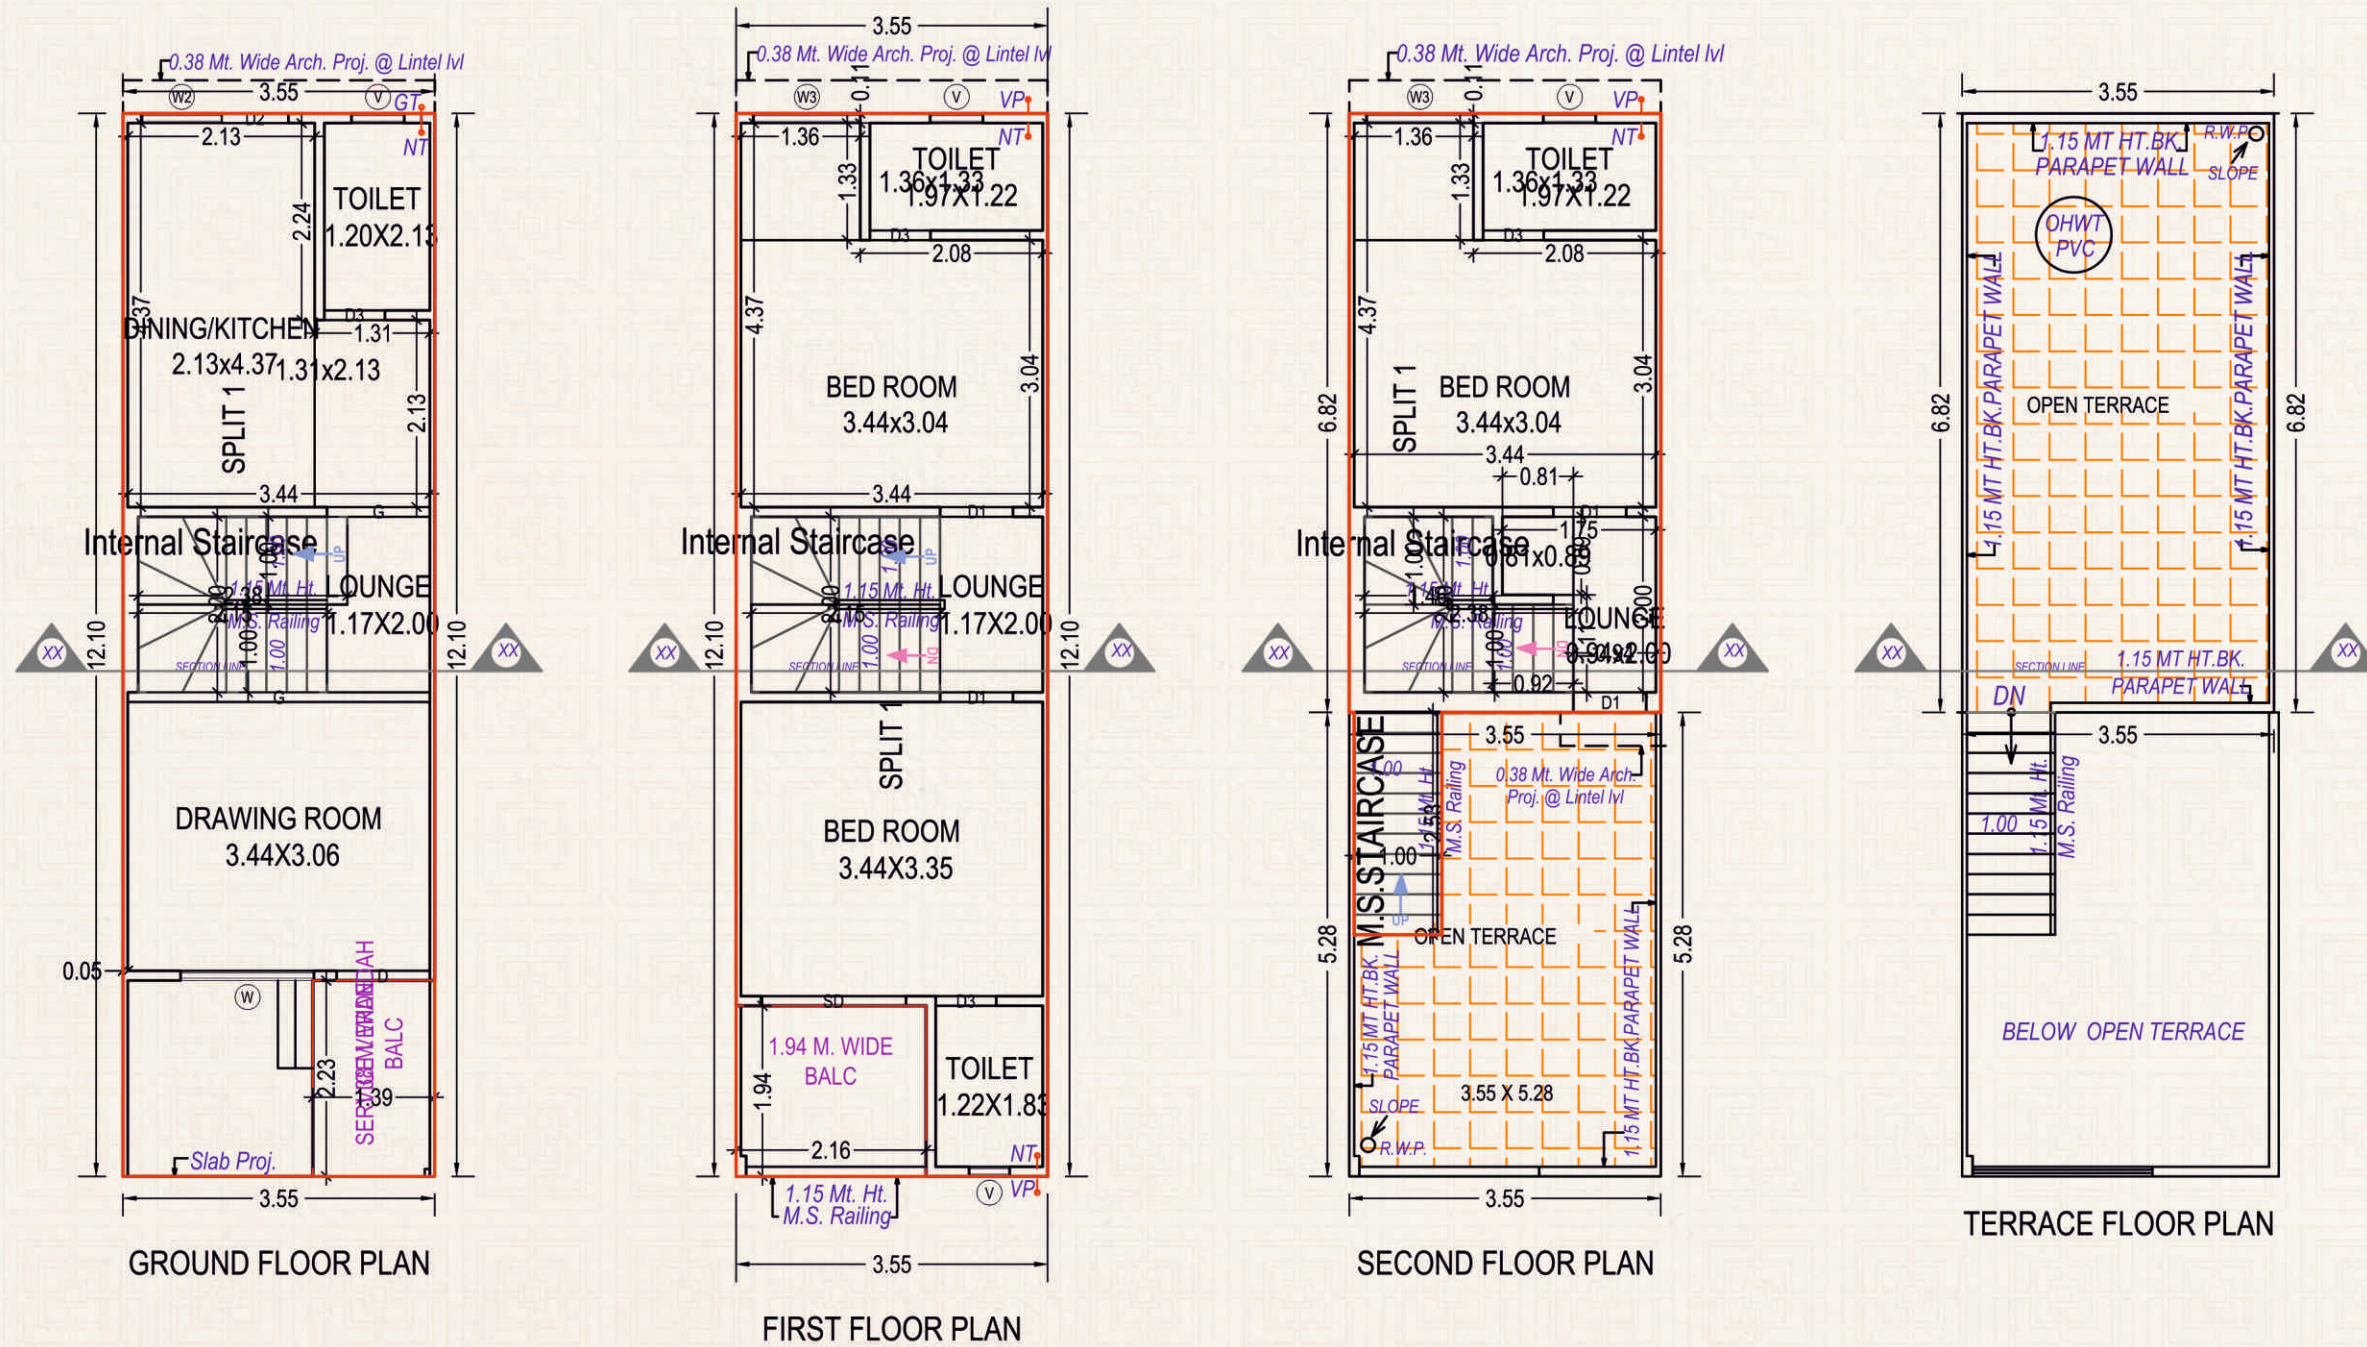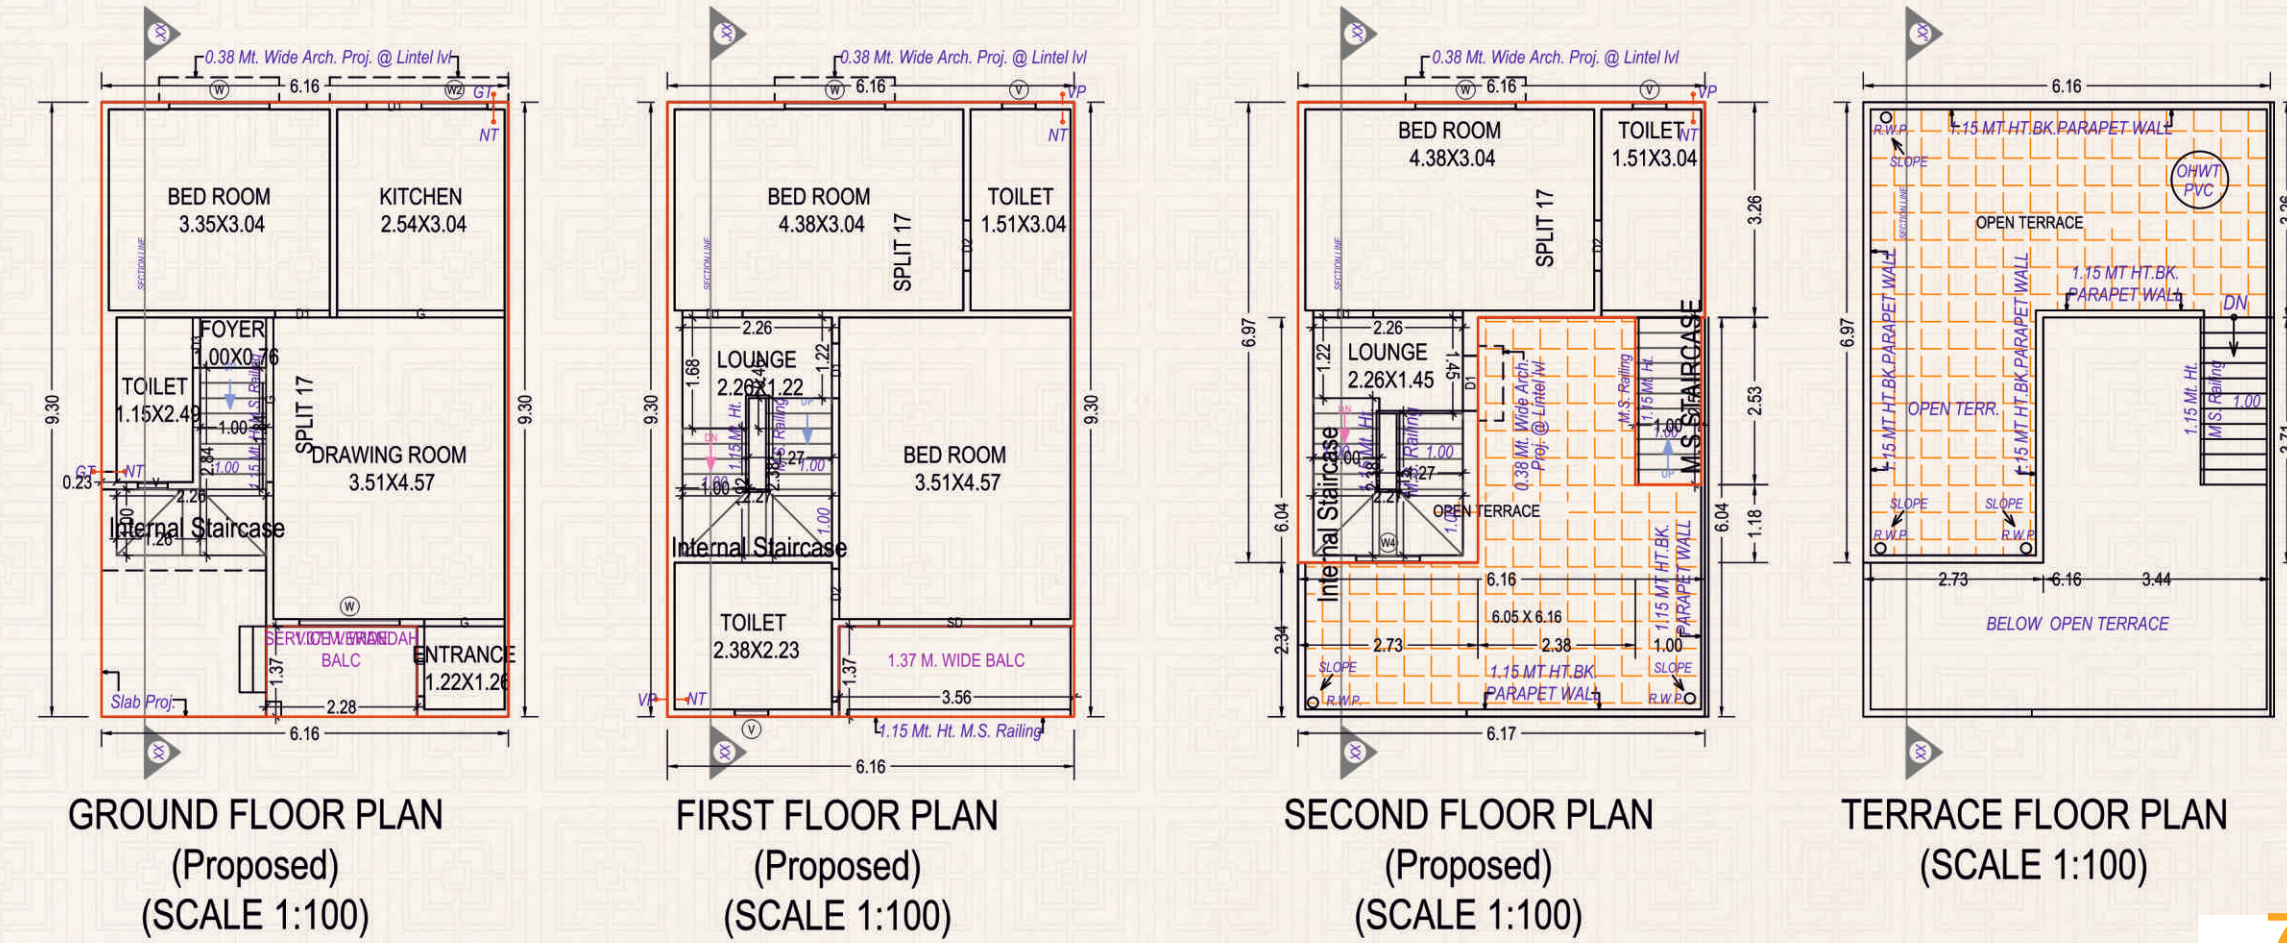


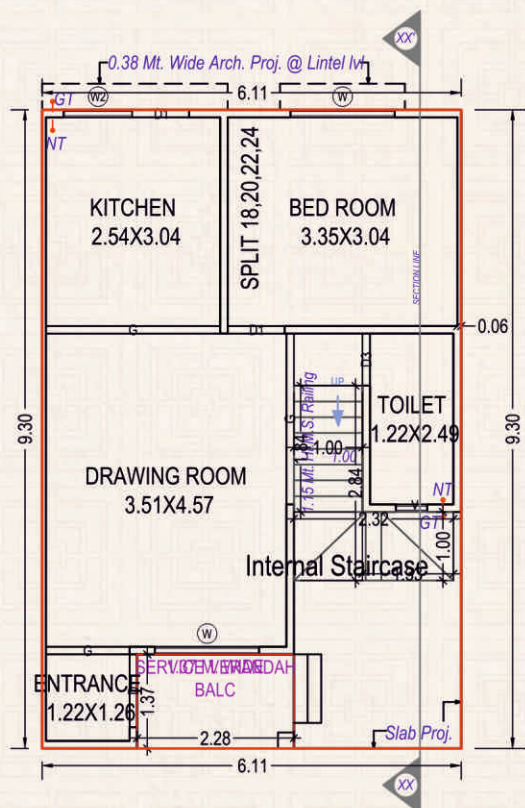


GROUND FLOOR PLAN
(Proposed)
(SCALE 1:100)

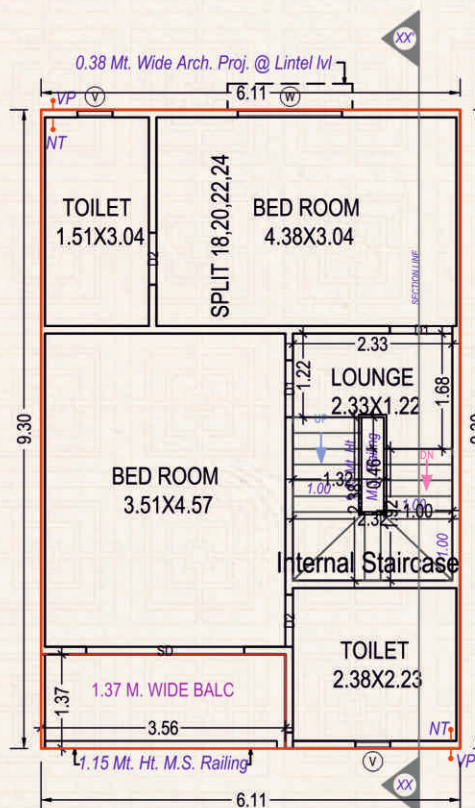


FIRST FLOOR PLAN
(Proposed)
(SCALE 1:100)

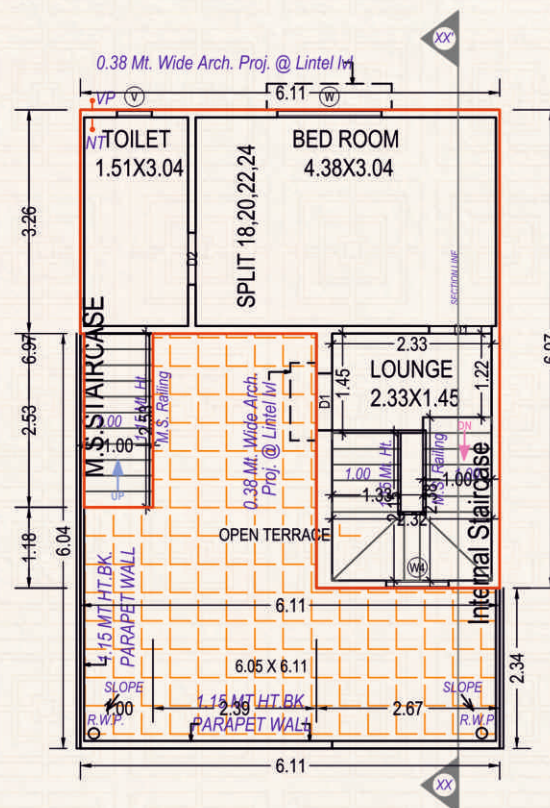


SECOND FLOOR PLAN
(Proposed)
(SCALE 1:100)

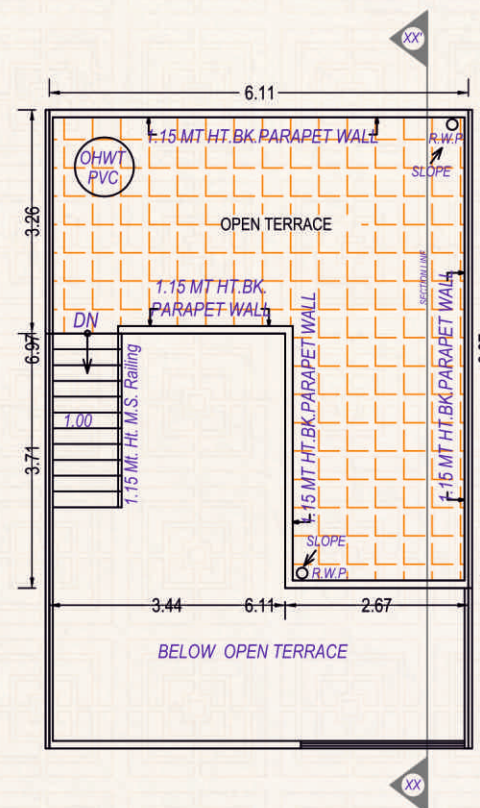


TERRACE FLOOR PLAN
(SCALE 1:100)

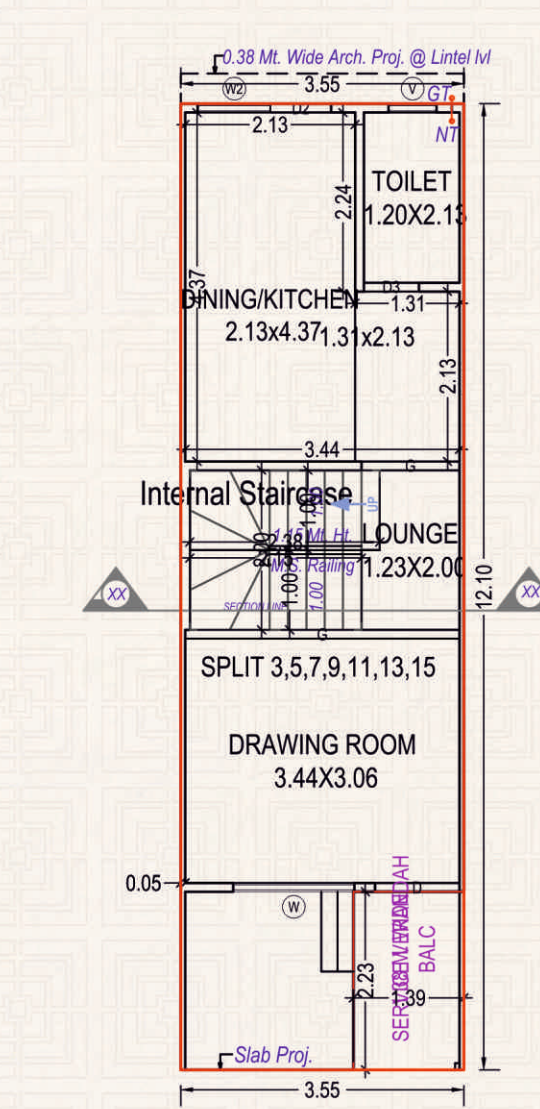


GROUND FLOOR PLAN
(Proposed)
(SCALE 1:100)

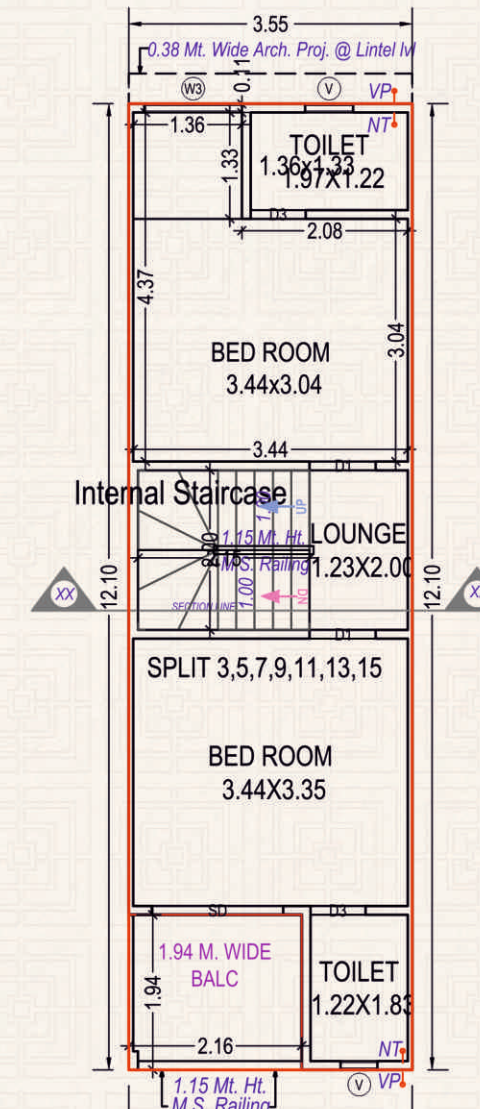


FIRST FLOOR PLAN
(Proposed)
(SCALE 1:100)

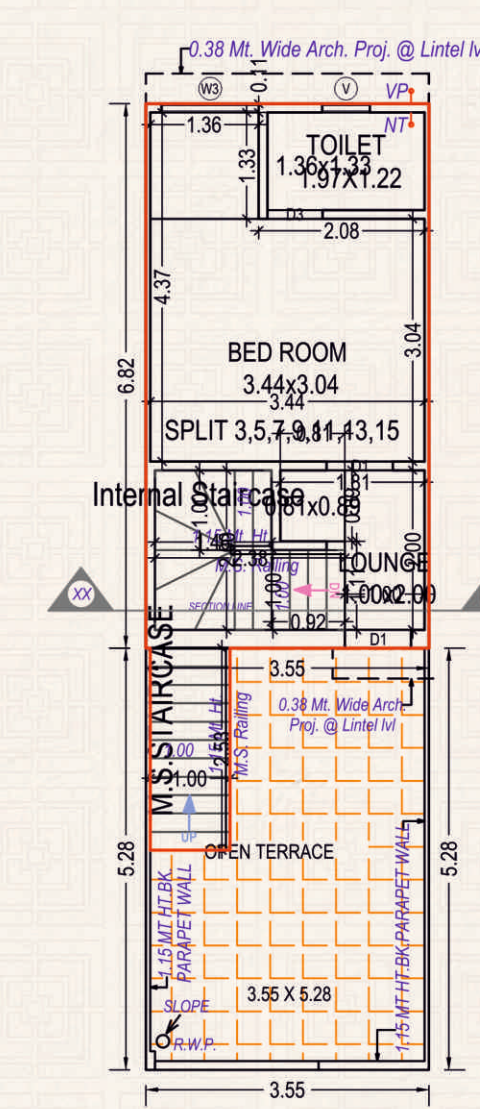


SECOND FLOOR PLAN
(Proposed)
(SCALE 1:100)

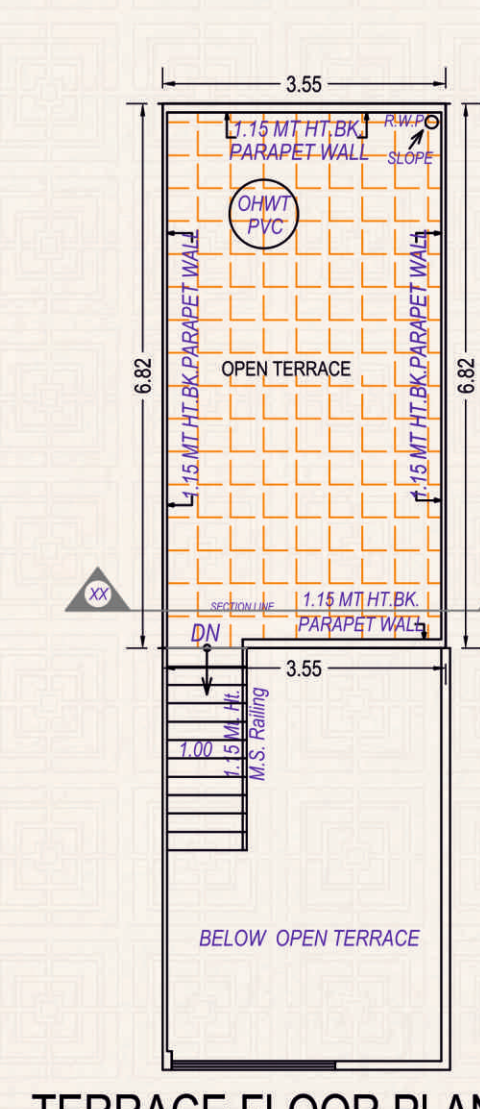


TERRACE FLOOR PLAN
(SCALE 1:100)

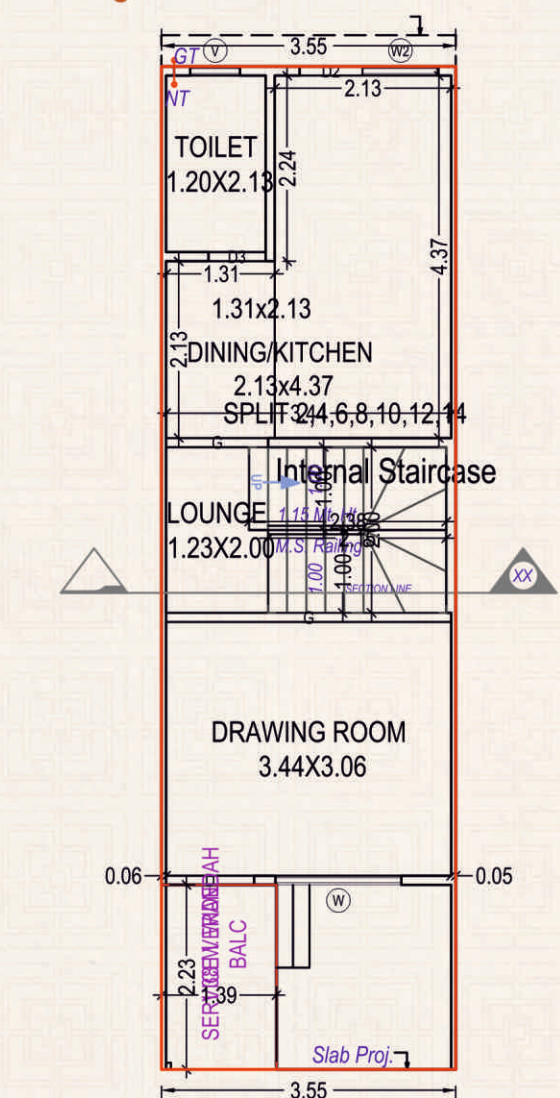


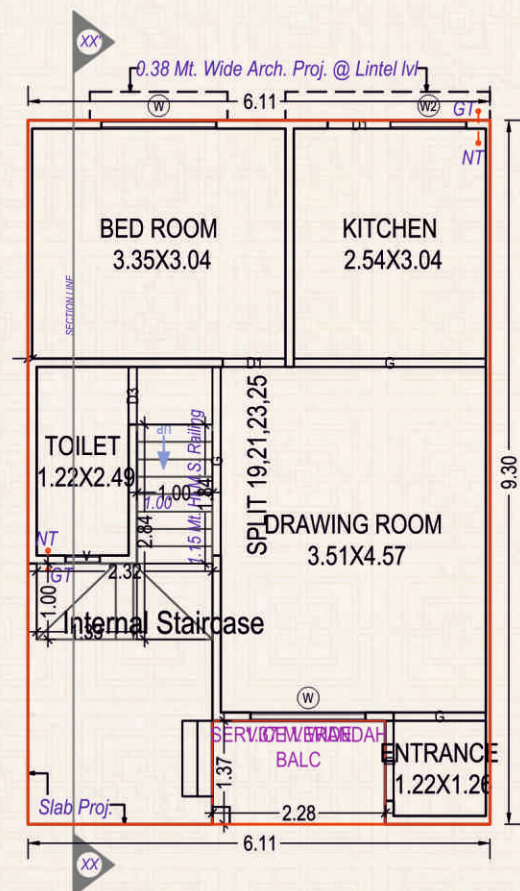


GROUND FLOOR PLAN
(Proposed)
(SCALE 1:100)

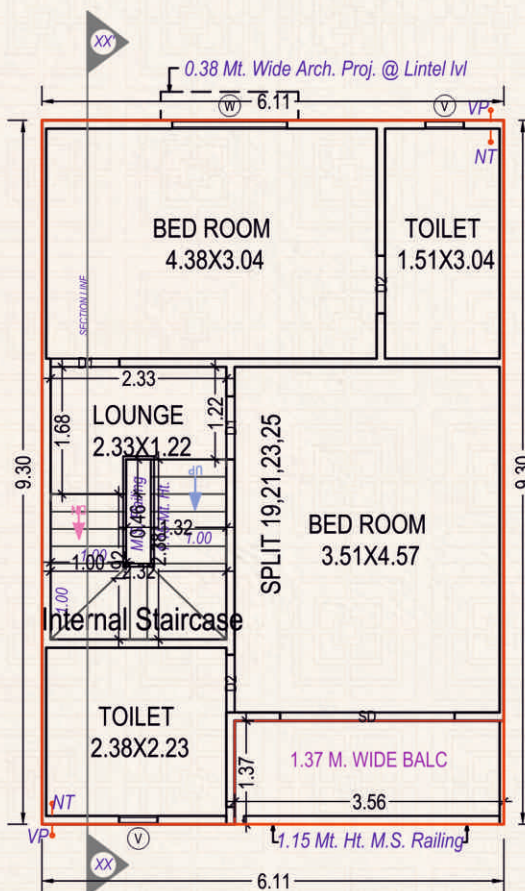


FIRST FLOOR PLAN
(Proposed)
(SCALE 1:100)

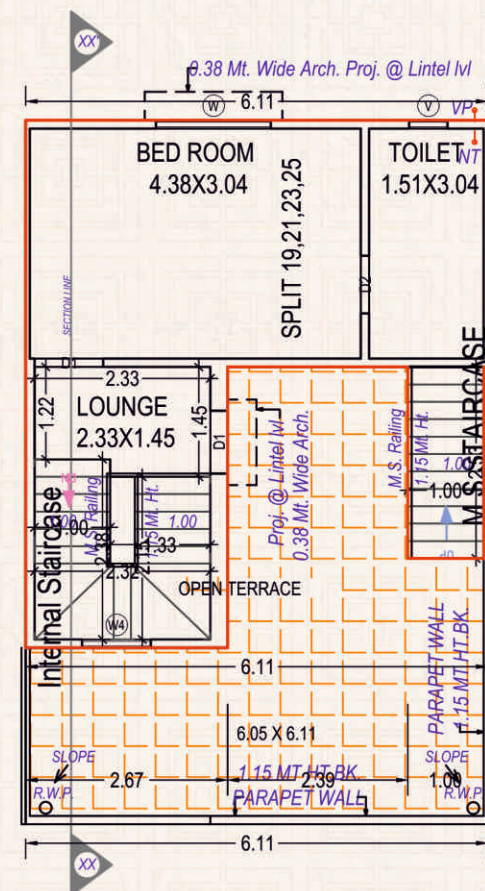


SECOND FLOOR PLAN
(Proposed)
(SCALE 1:100)

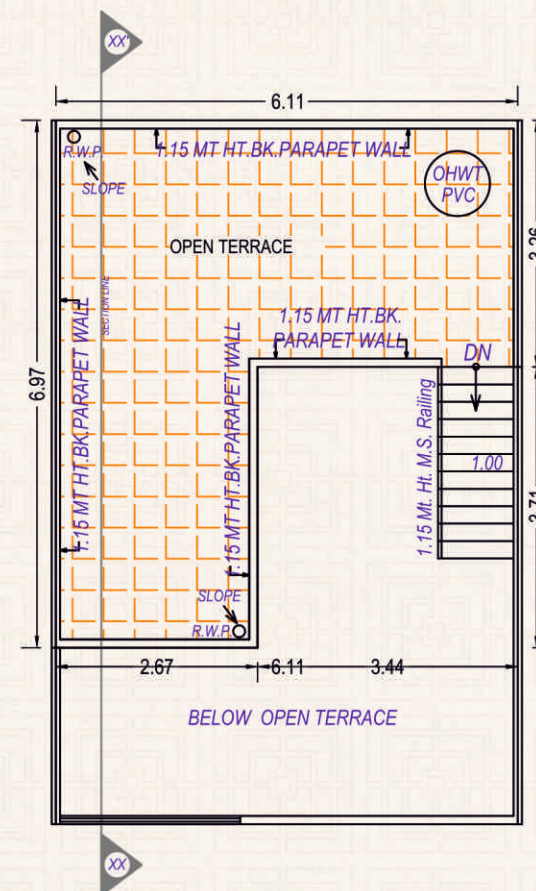


TERRACE FLOOR PLAN
(SCALE 1:100)

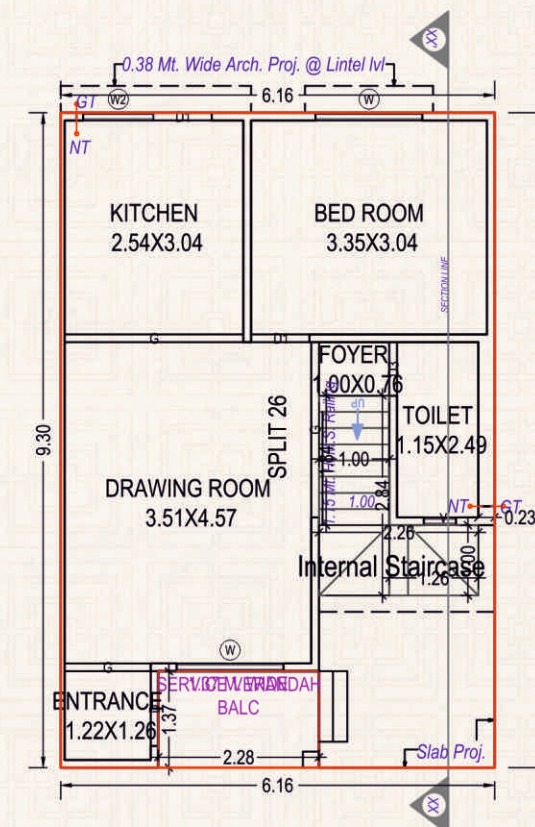


GROUND FLOOR PLAN
(Proposed)
(SCALE 1:100)

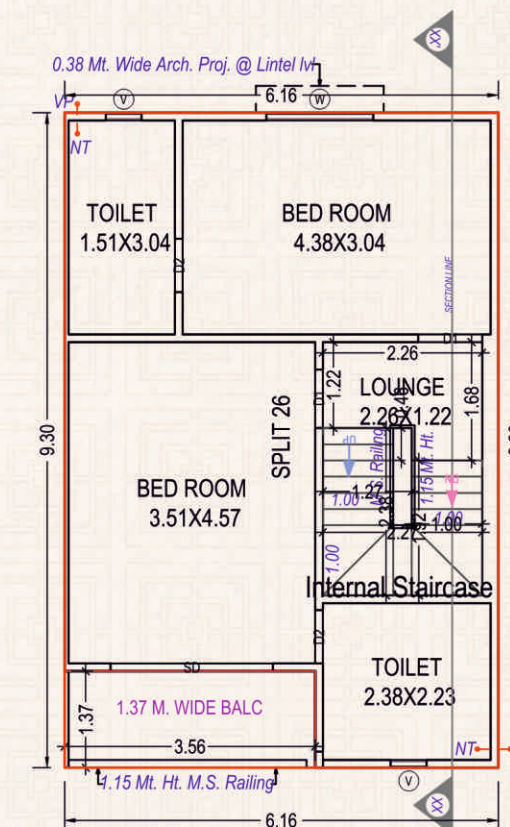


FIRST FLOOR PLAN
(Proposed)
(SCALE 1:100)

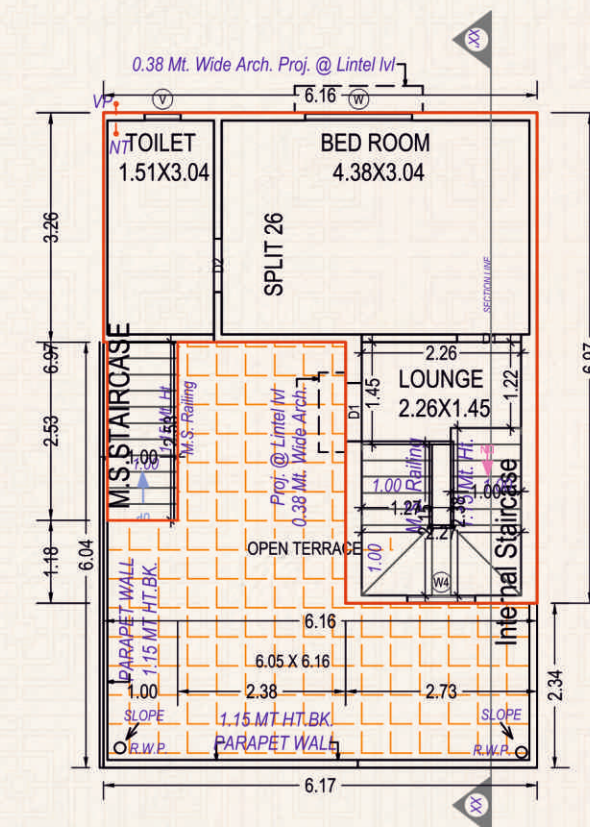


SECOND FLOOR PLAN
(Proposed)
(SCALE 1:100)

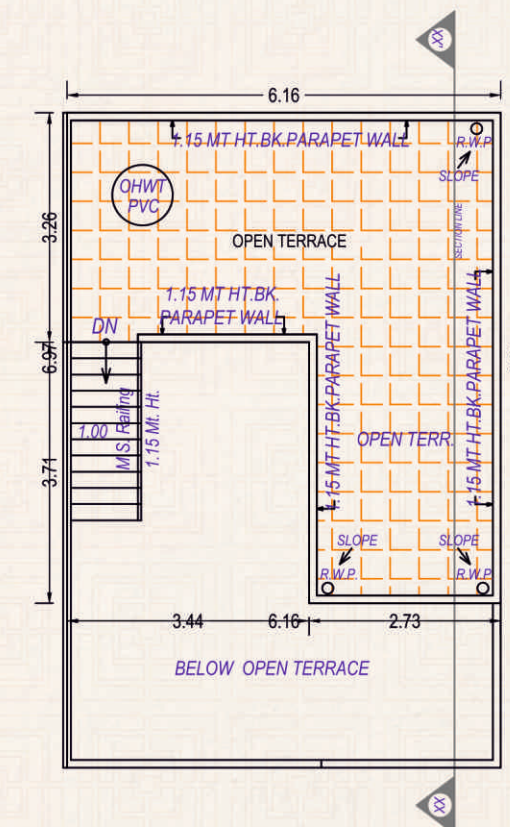


TERRACE FLOOR PLAN
(SCALE 1:100)

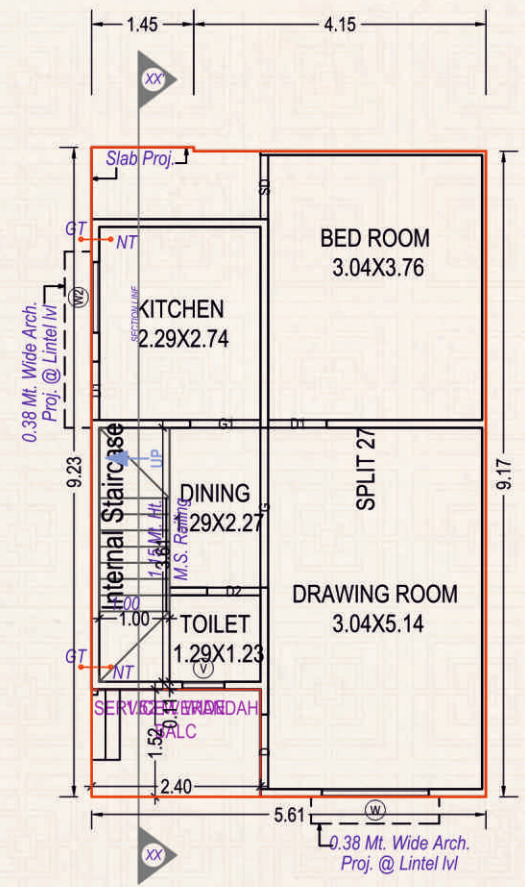


GROUND FLOOR PLAN
(Proposed)
(SCALE 1:100)

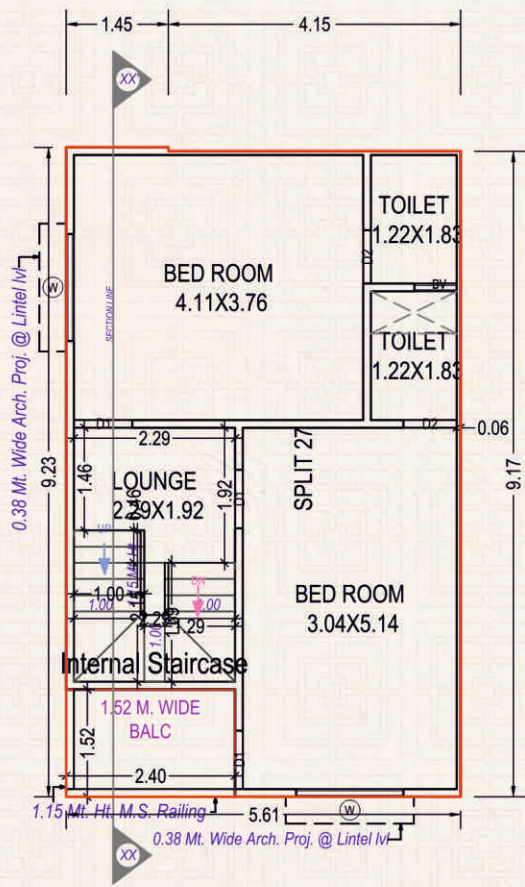


FIRST FLOOR PLAN
(Proposed)
(SCALE 1:100)

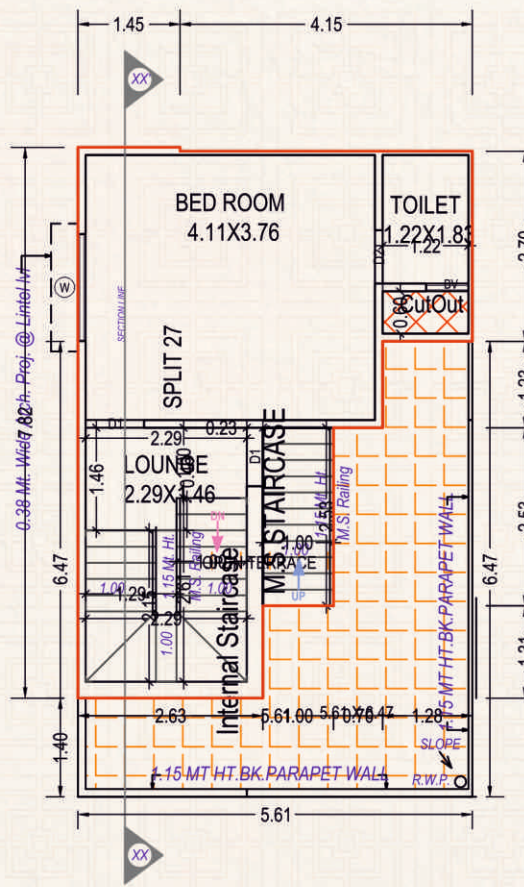


SECOND FLOOR PLAN
(Proposed)
(SCALE 1:100)

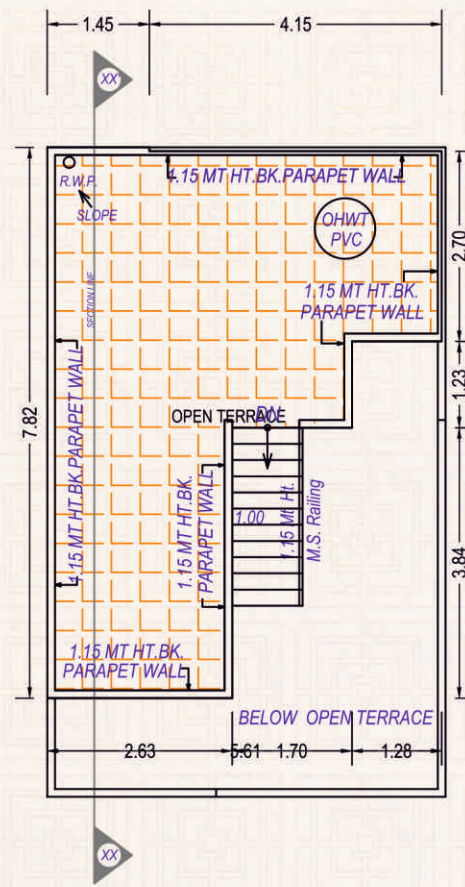


TERRACE FLOOR PLAN
(SCALE 1:100)

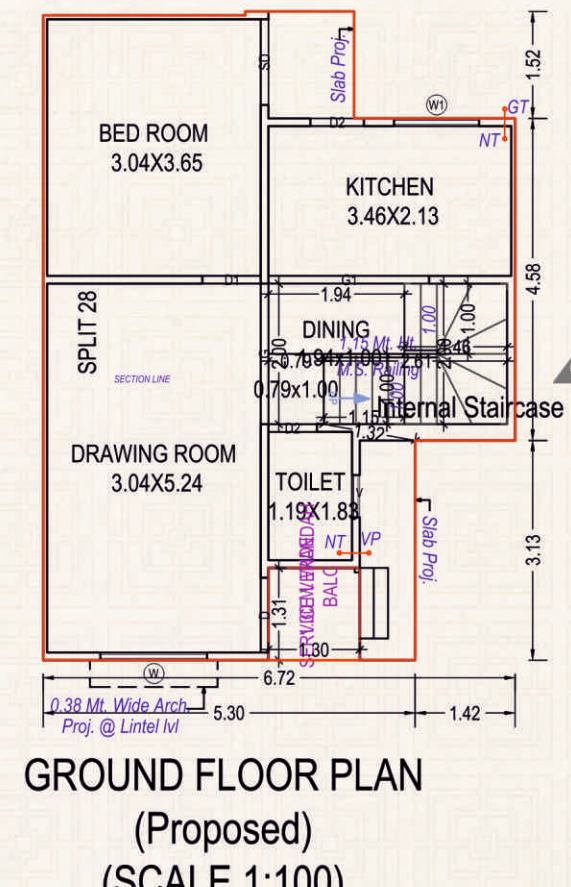


GROUND FLOOR PLAN
(Proposed)
(SCALE 1:100)

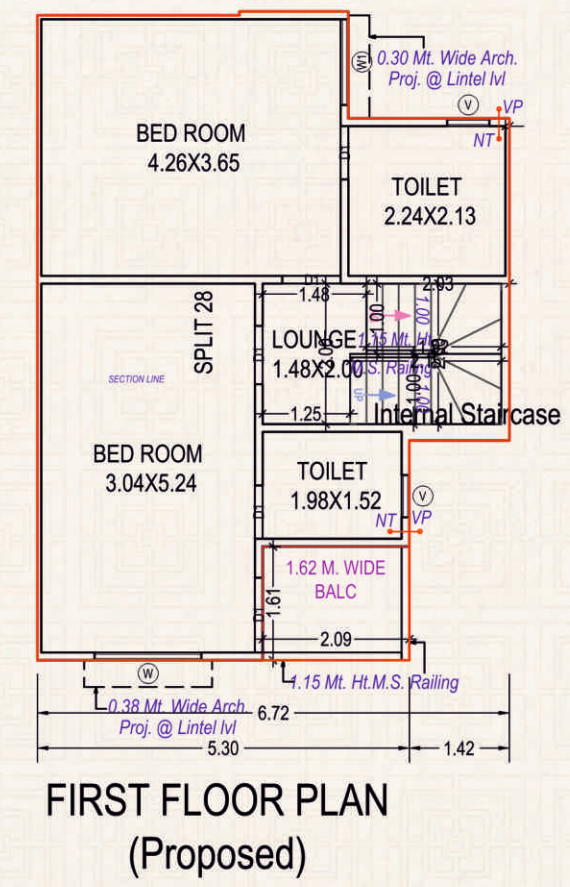


FIRST FLOOR PLAN
(Proposed)
(SCALE 1:100)

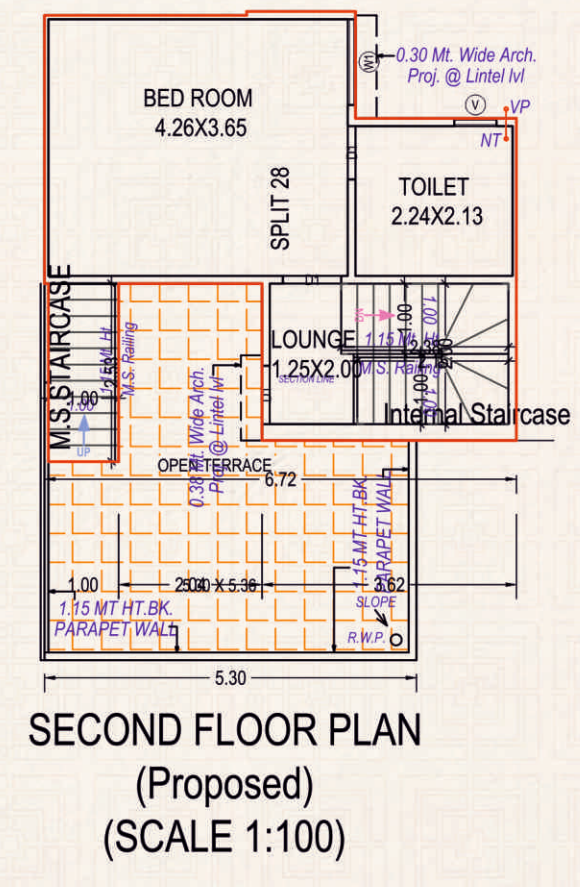


SECOND FLOOR PLAN
(Proposed)
(SCALE 1:100)

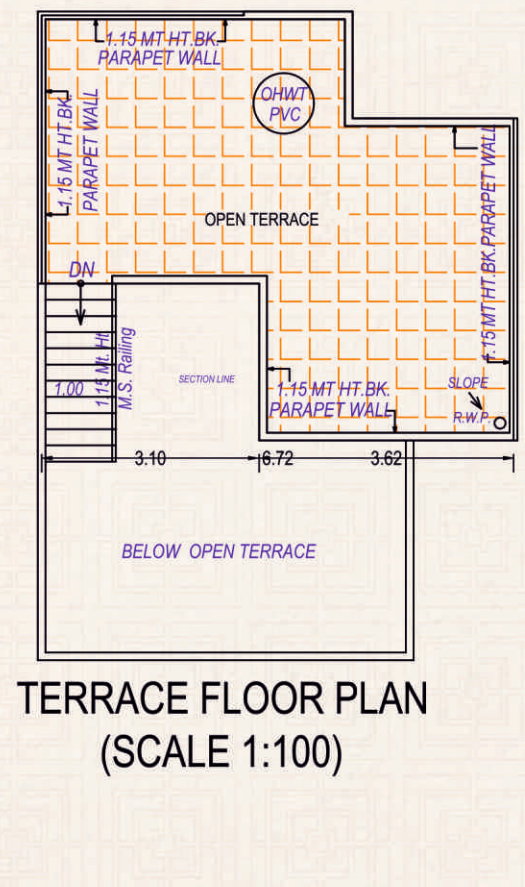


TERRACE FLOOR PLAN
(SCALE 1:100)

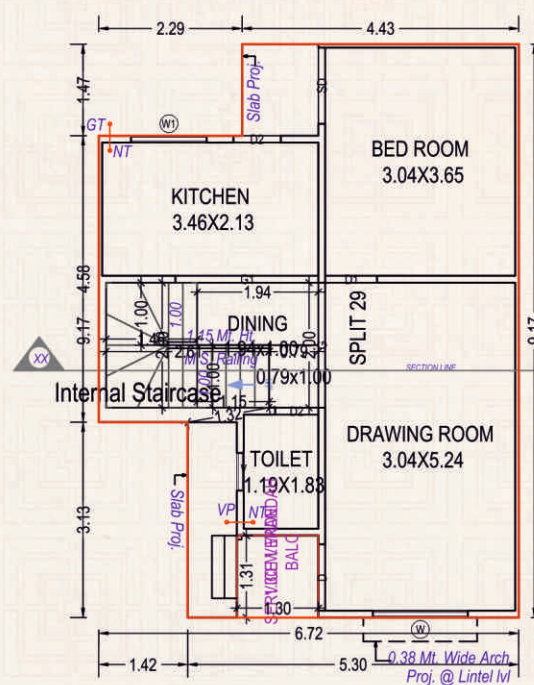


GROUND FLOOR PLAN
(Proposed)
(SCALE 1:100)

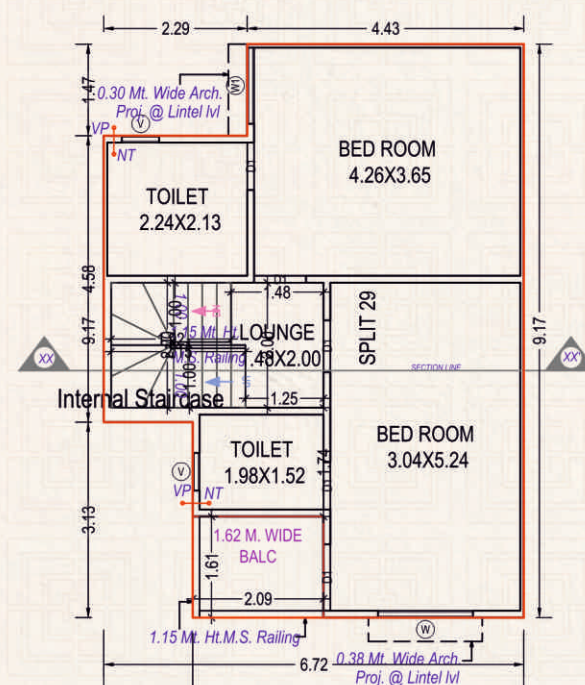


FIRST FLOOR PLAN
(Proposed)
(SCALE 1:100)

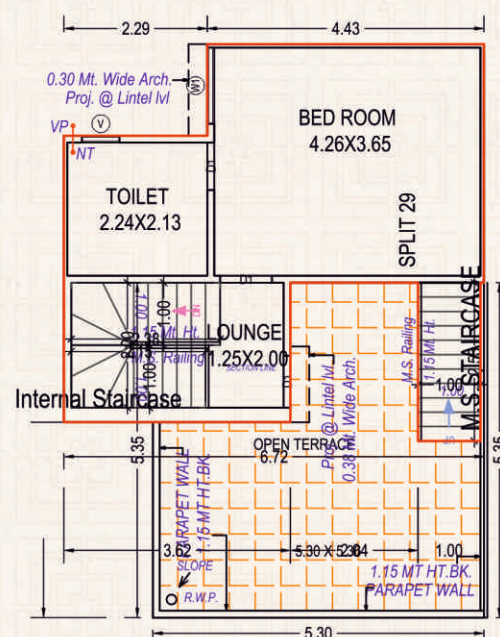


SECOND FLOOR PLAN
(Proposed)
(SCALE 1:100)

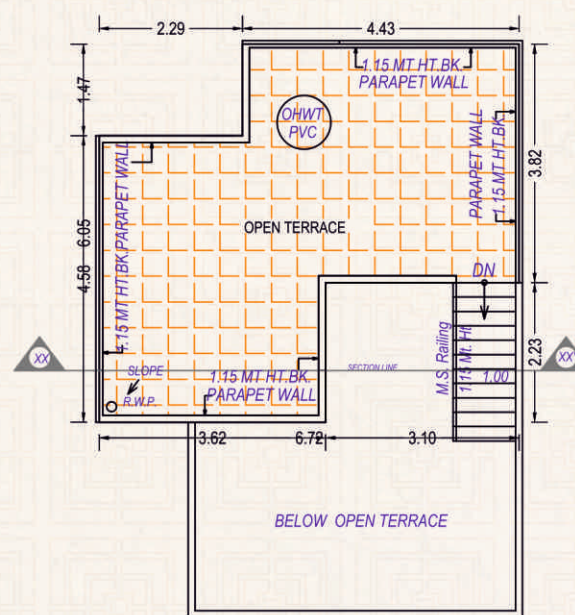


TERRACE FLOOR PLAN
(SCALE 1:100)

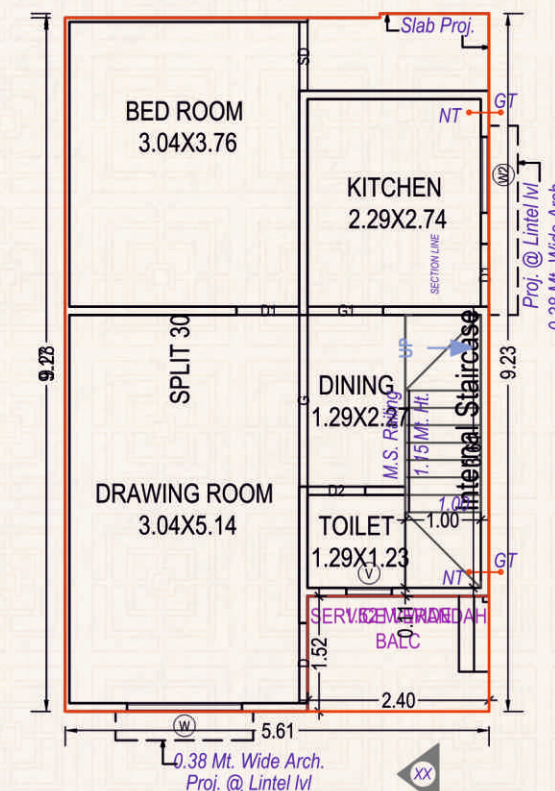


GROUND FLOOR PLAN
(Proposed)
(SCALE 1:100)

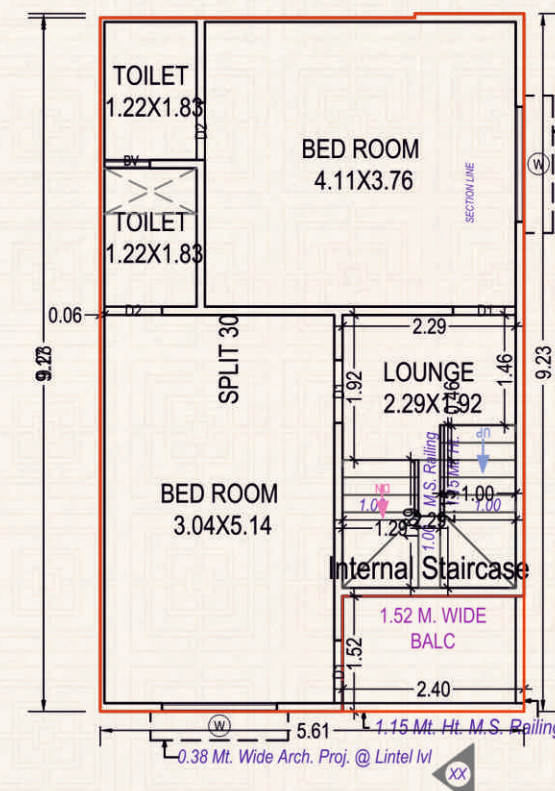


FIRST FLOOR PLAN
(Proposed)
(SCALE 1:100)

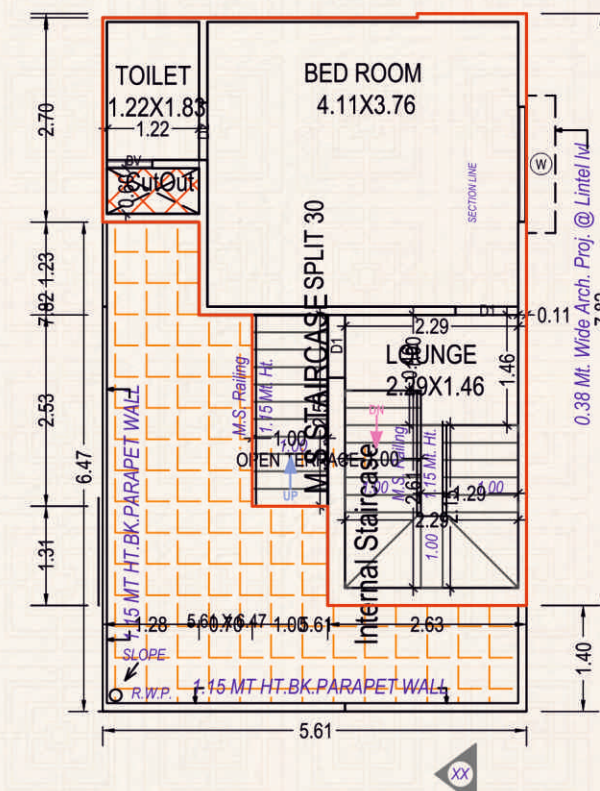


SECOND FLOOR PLAN
(Proposed)
(SCALE 1:100)

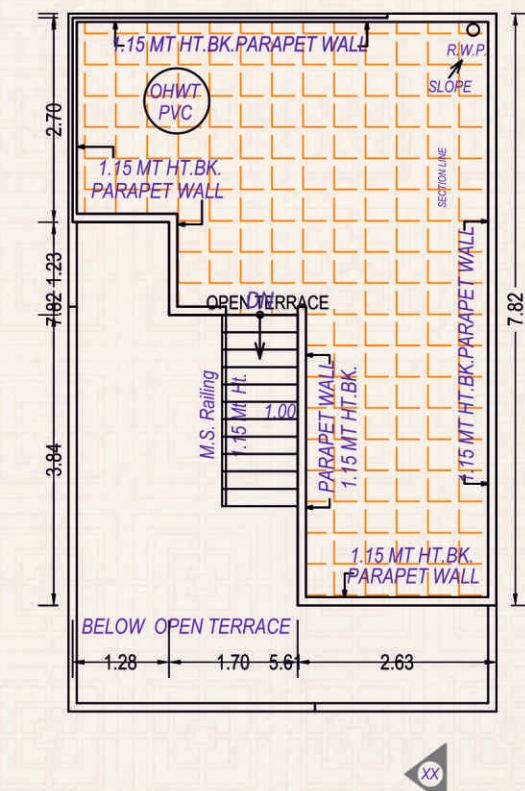


TERRACE FLOOR PLAN 12
(SCALE 1:100)

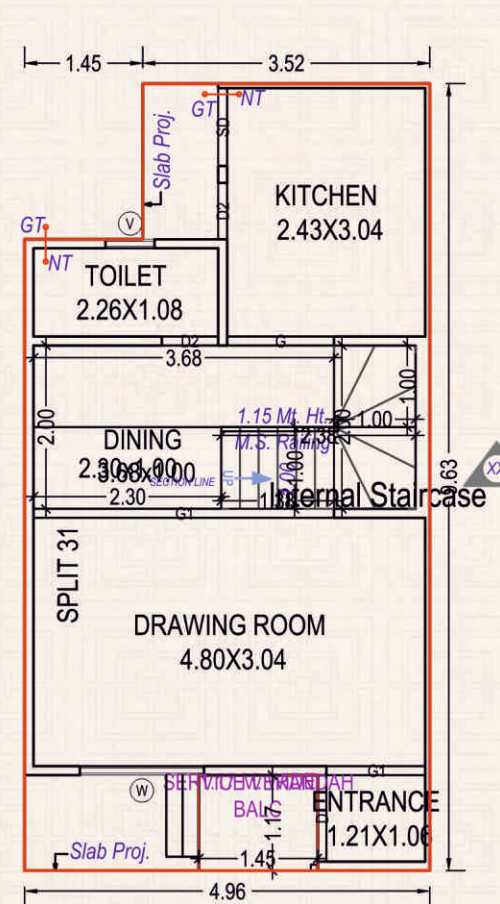


GROUND FLOOR PLAN
(Proposed)
(SCALE 1:100)

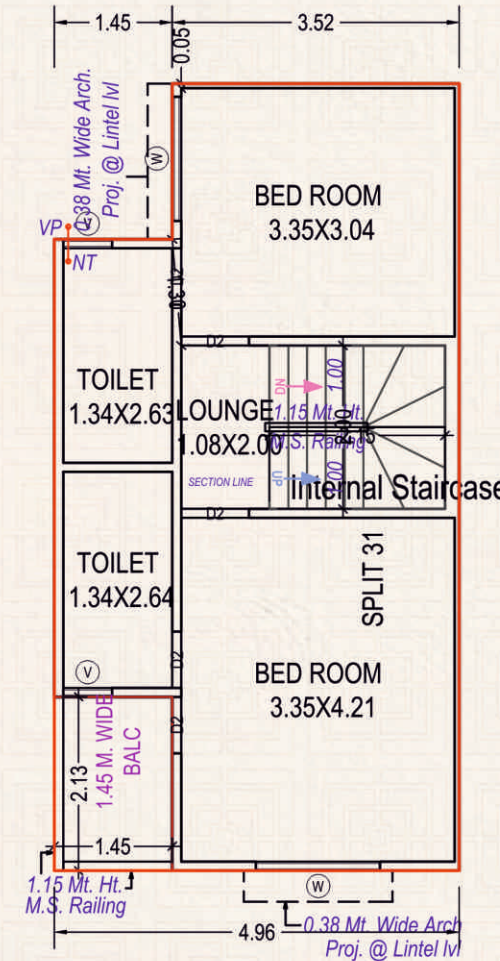


FIRST FLOOR PLAN
(Proposed)
(SCALE 1:100)

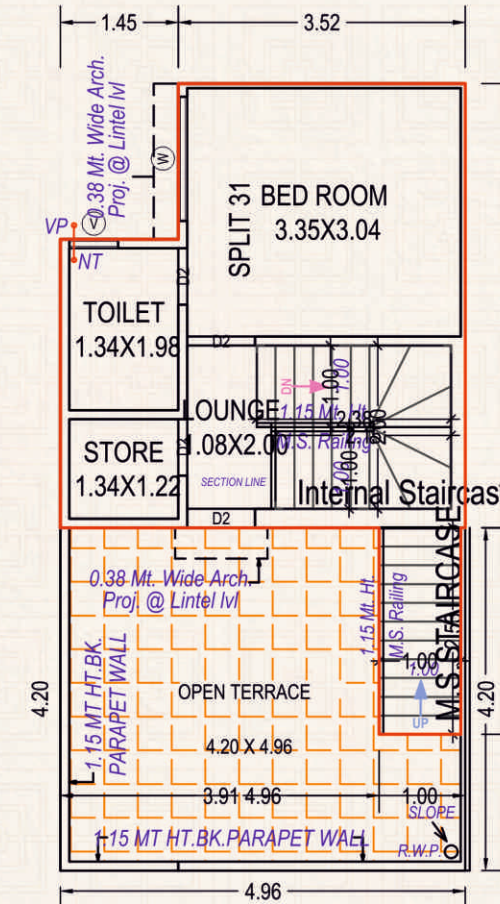


SECOND FLOOR PLAN
(Proposed)
(SCALE 1:100)

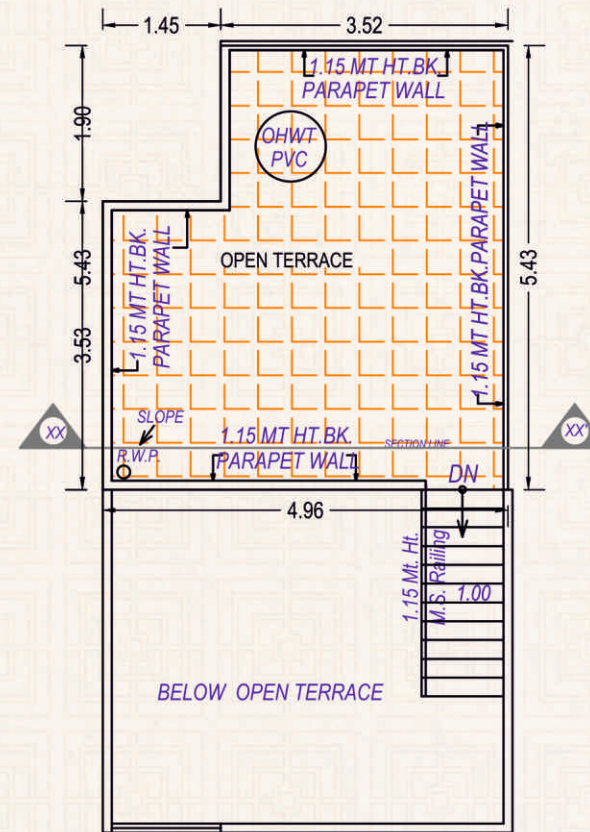


TERRACE FLOOR PLAN
(SCALE 1:100)

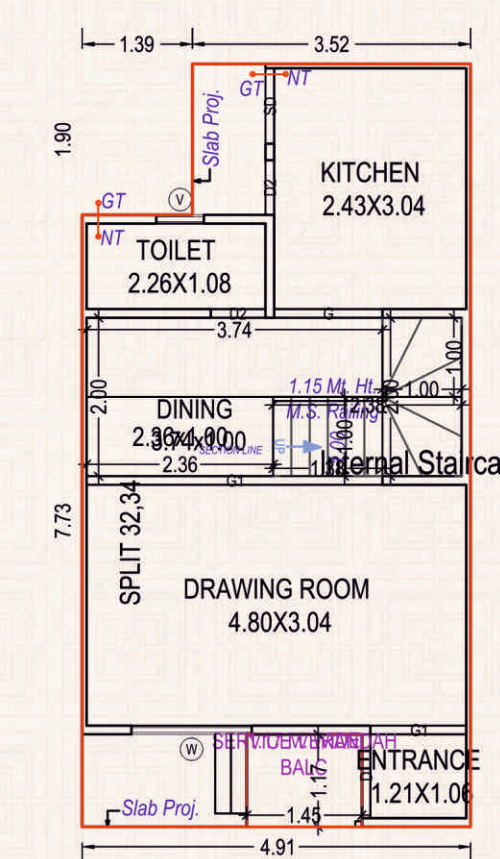


GROUND FLOOR PLAN
(Proposed)
(SCALE 1:100)

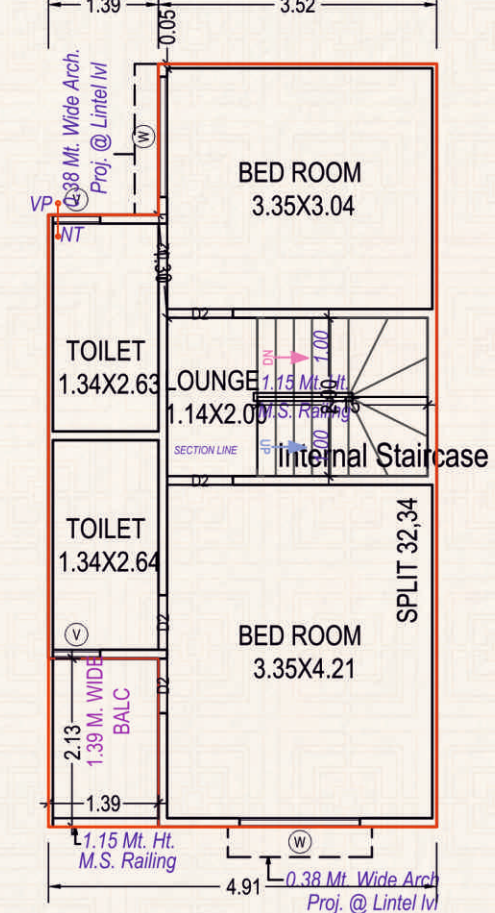


FIRST FLOOR PLAN
(Proposed)
(SCALE 1:100)

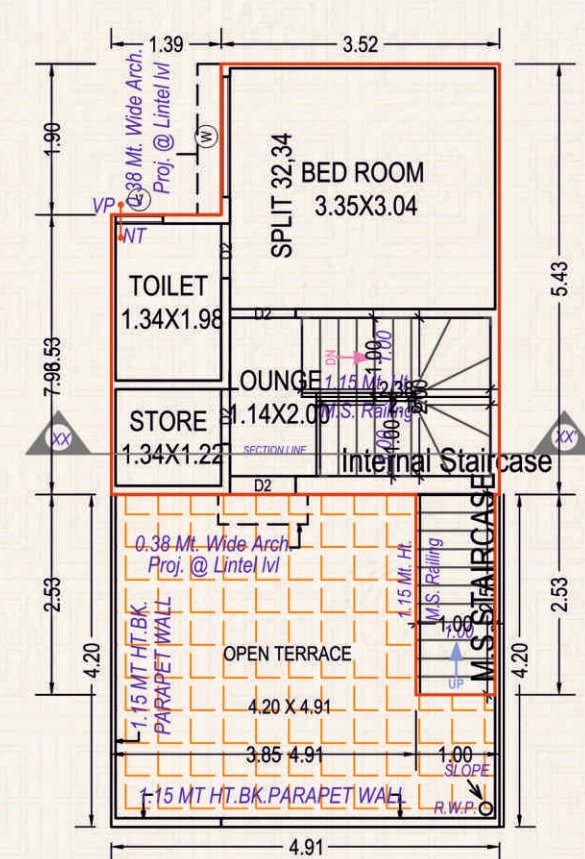


SECOND FLOOR PLAN
(Proposed)
(SCALE 1:100)

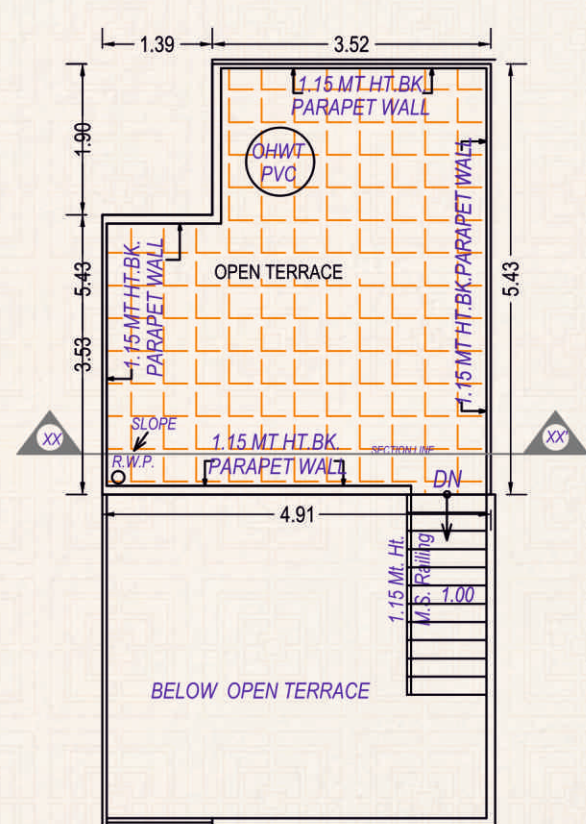


TERRACE FLOOR PLAN
(SCALE 1:100)

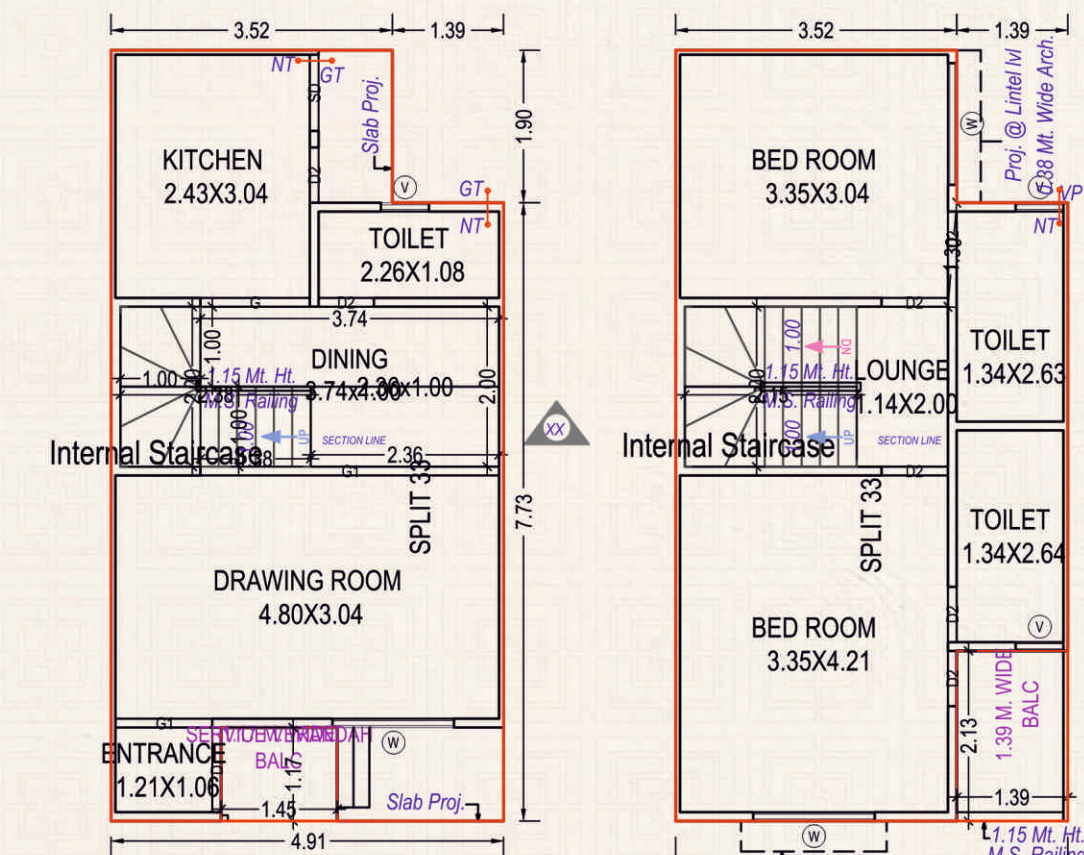


GROUND FLOOR PLAN
(Proposed)
(SCALE 1:100)

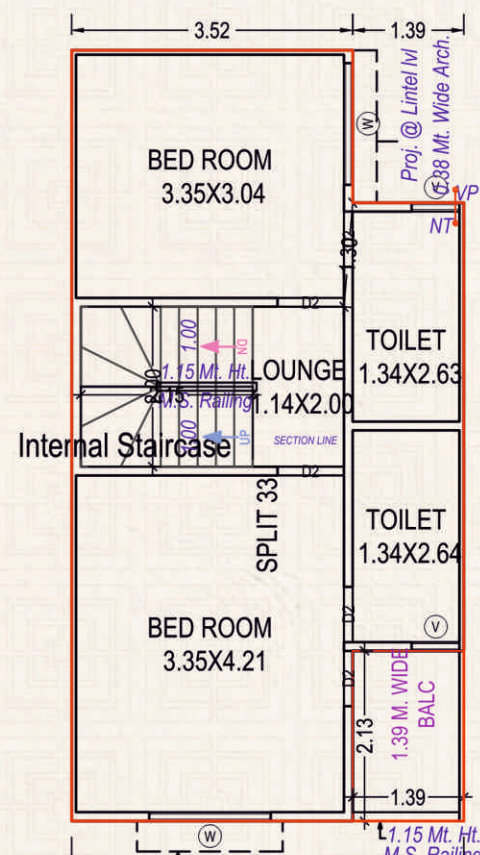


FIRST FLOOR PLAN
(Proposed)
(SCALE 1:100)

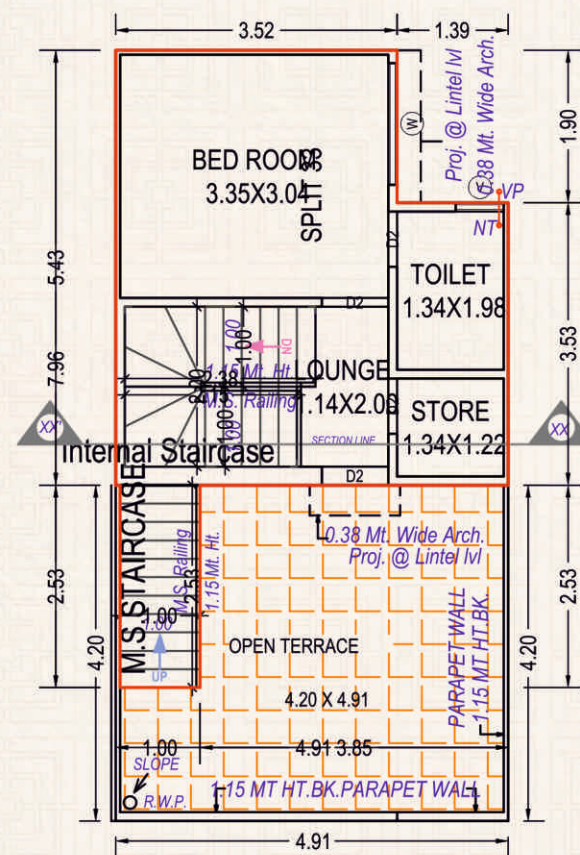


SECOND FLOOR PLAN
(Proposed)
(SCALE 1:100)

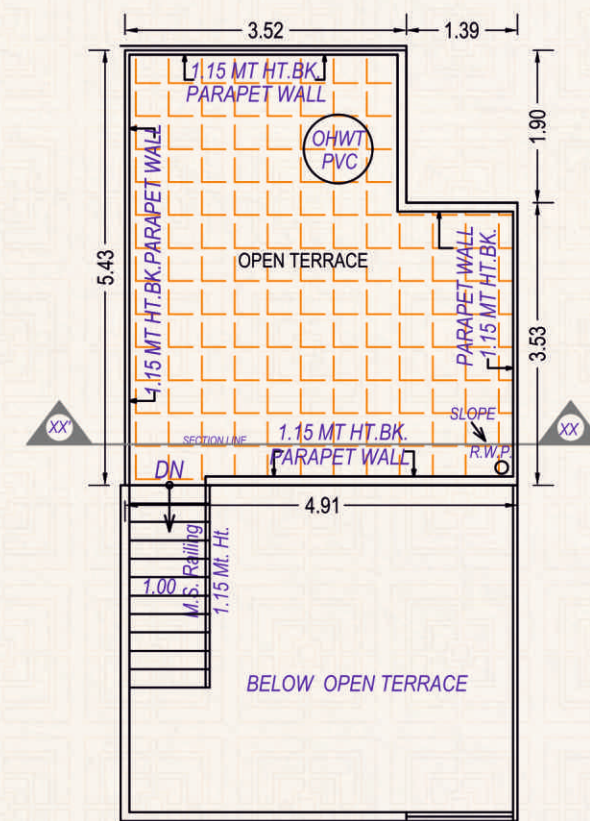


TERRACE FLOOR PLAN
(SCALE 1:100)

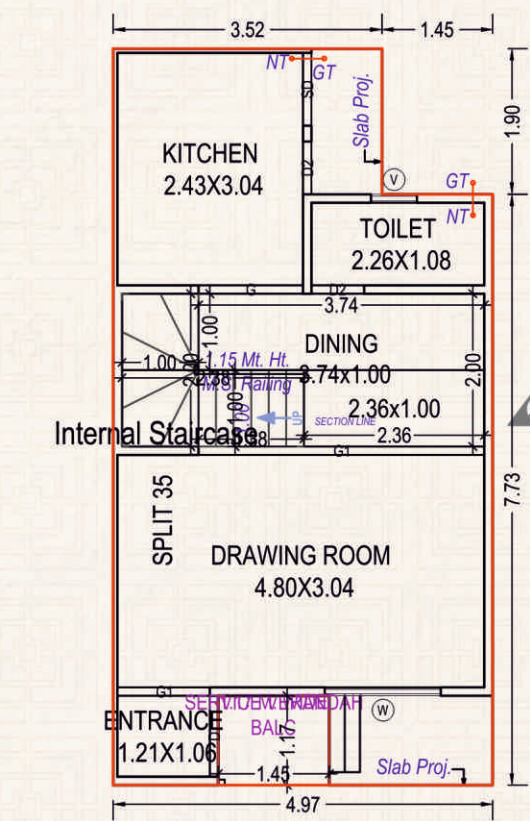


GROUND FLOOR PLAN
(Proposed)
(SCALE 1:100)

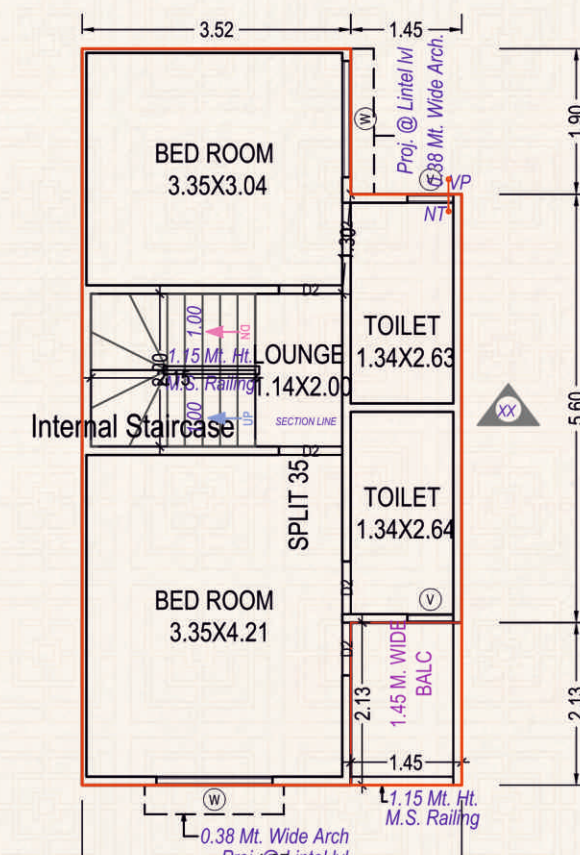


FIRST FLOOR PLAN
(Proposed)
(SCALE 1:100)

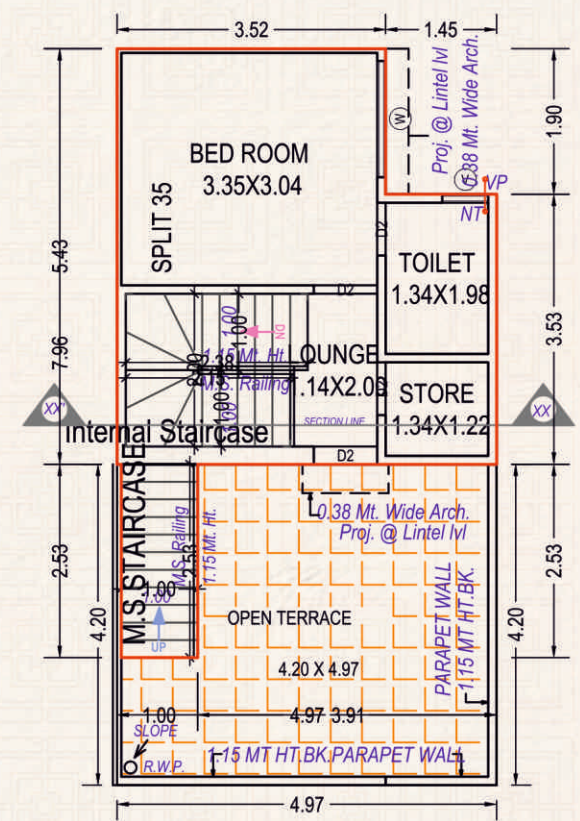


SECOND FLOOR PLAN
(Proposed)
(SCALE 1:100)

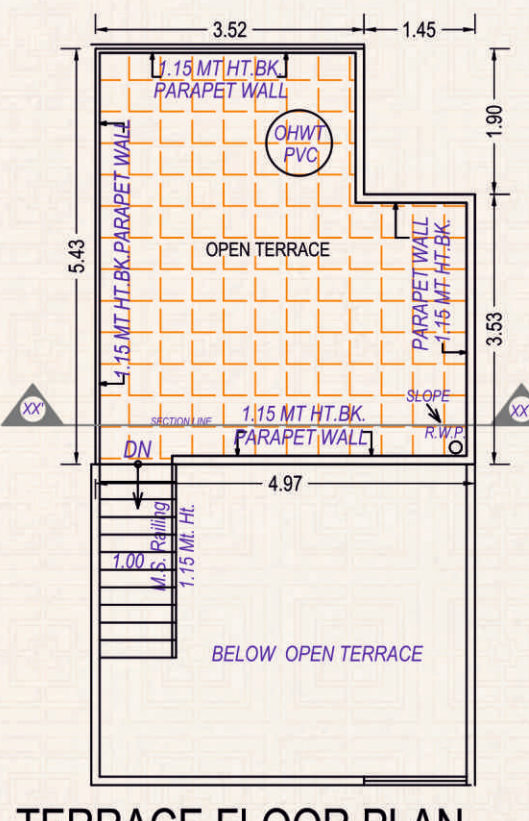


TERRACE FLOOR PLAN
(SCALE 1:100)

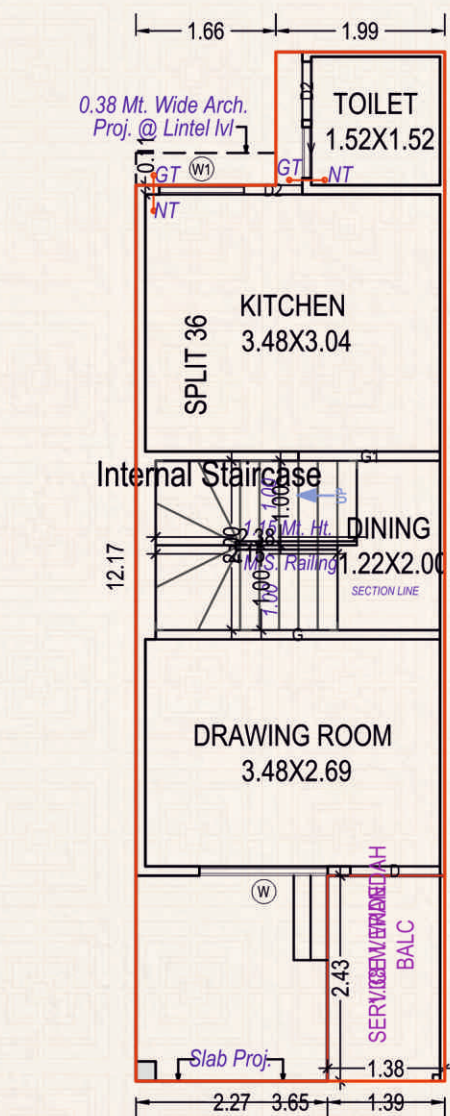


GROUND FLOOR PLAN
(Proposed)
(SCALE 1:100)

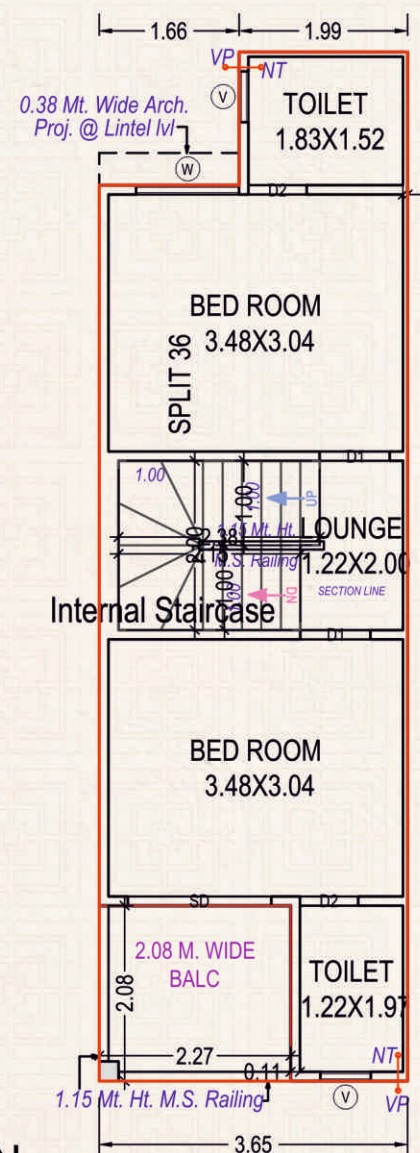


FIRST FLOOR PLAN
(Proposed)
(SCALE 1:100)

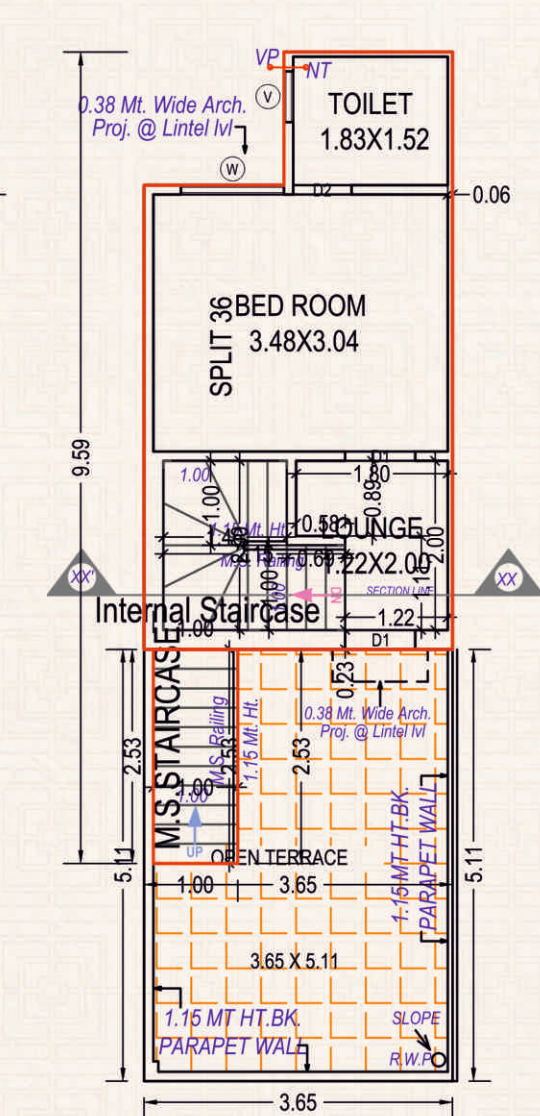


SECOND FLOOR PLAN
(Proposed)
(SCALE 1:100)

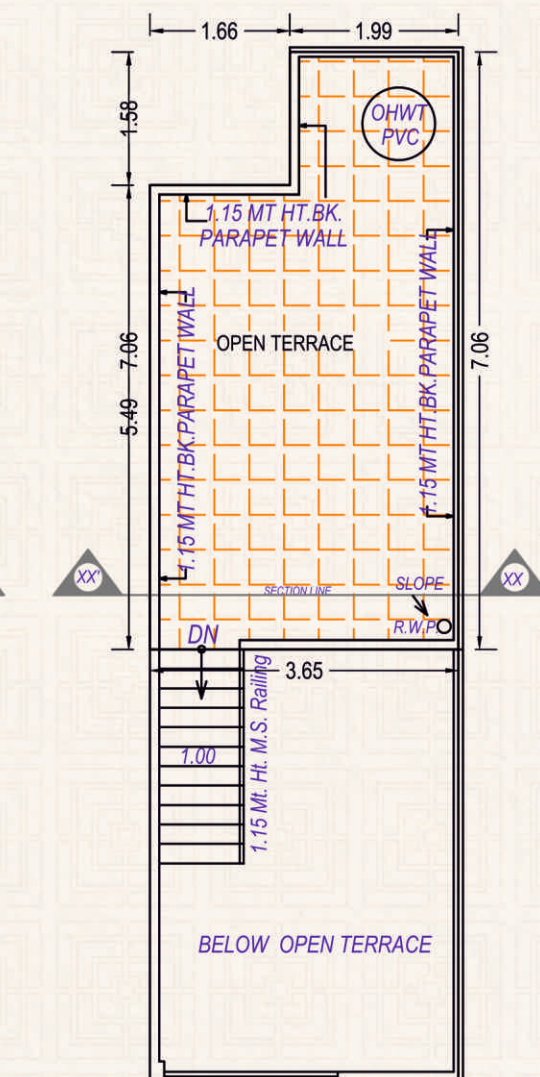


TERRACE FLOOR PLAN
(SCALE 1:100)

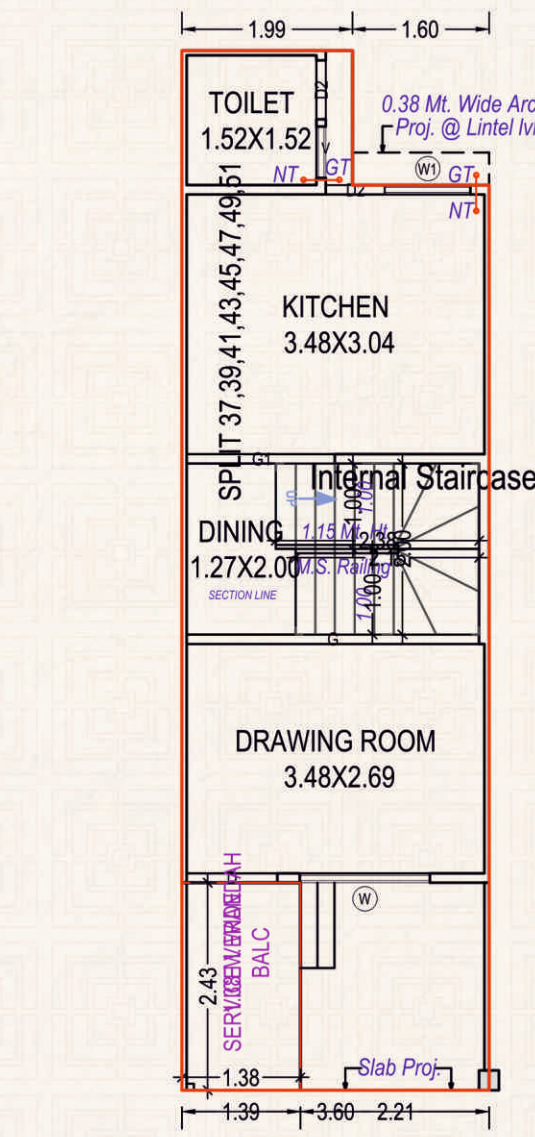


GROUND FLOOR PLAN
(Proposed)
(SCALE 1:100)

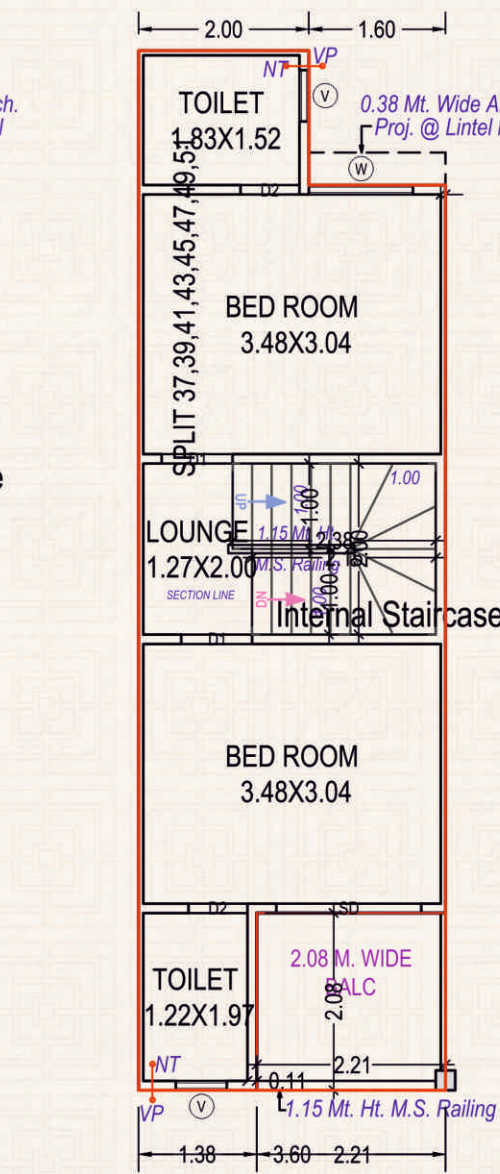


FIRST FLOOR PLAN
(Proposed)
(SCALE 1:100)

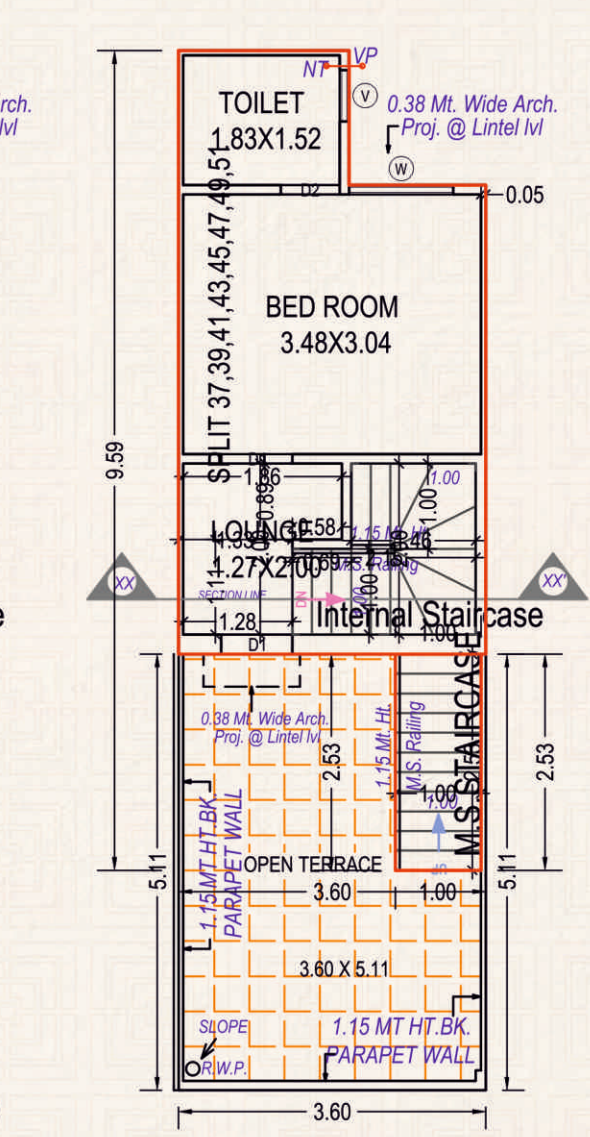


SECOND FLOOR PLAN
(Proposed)
(SCALE 1:100)

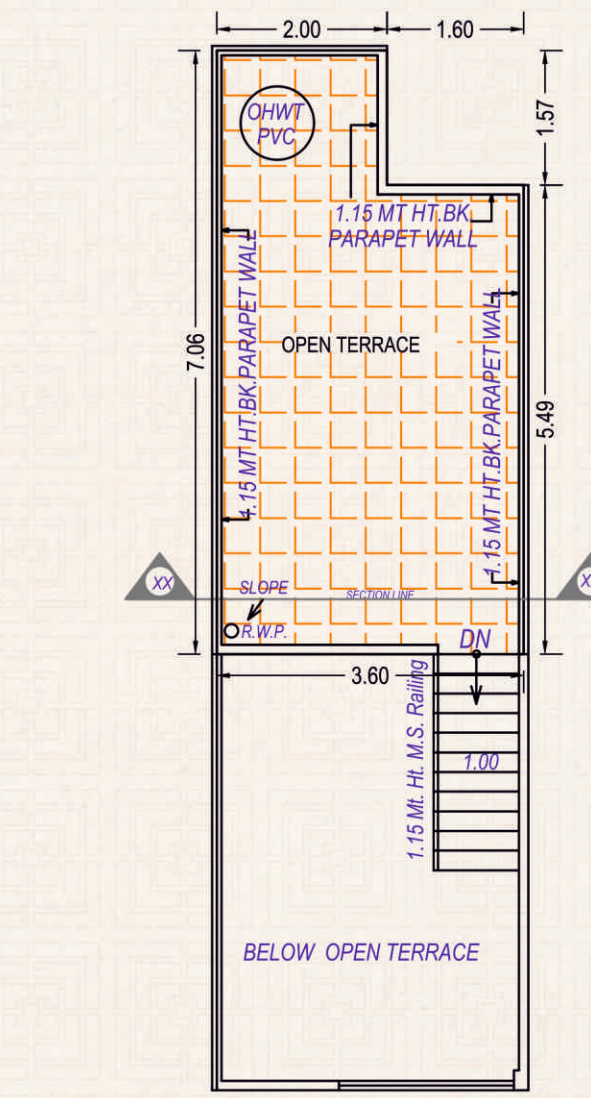


TERRACE FLOOR PLAN
(SCALE 1:100)

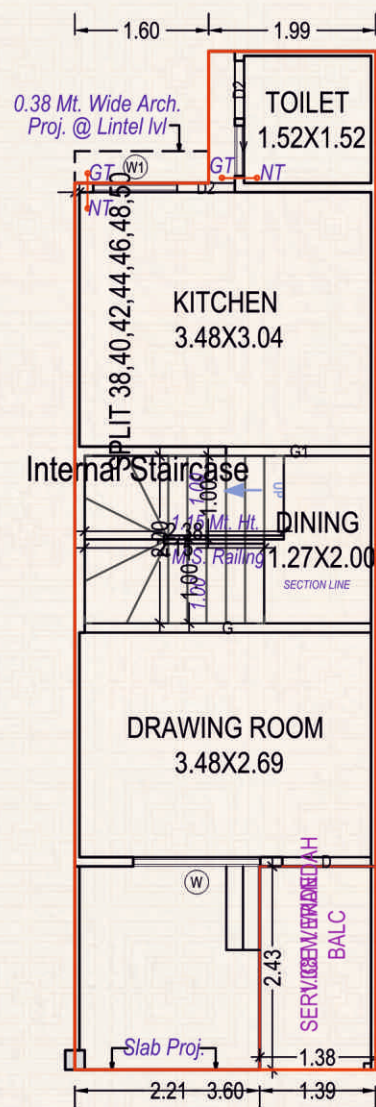


GROUND FLOOR PLAN
(Proposed)
(SCALE 1:100)

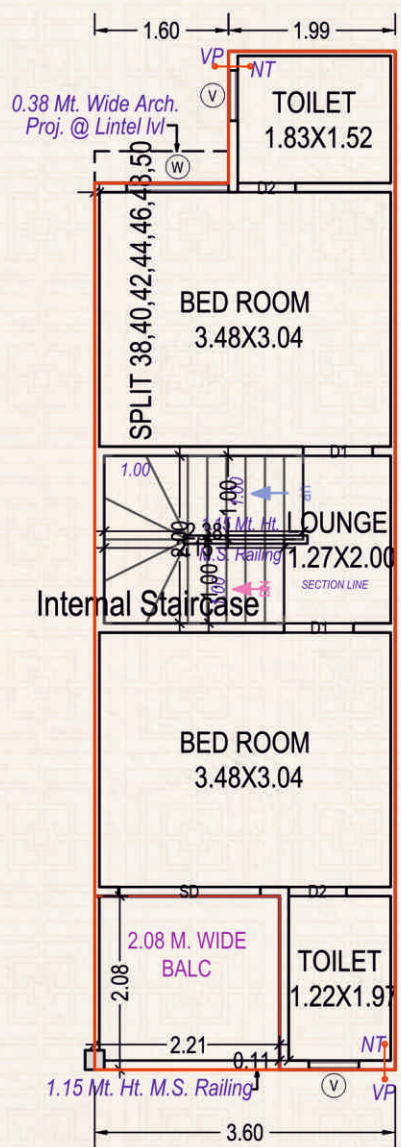


FIRST FLOOR PLAN
(Proposed)
(SCALE 1:100)

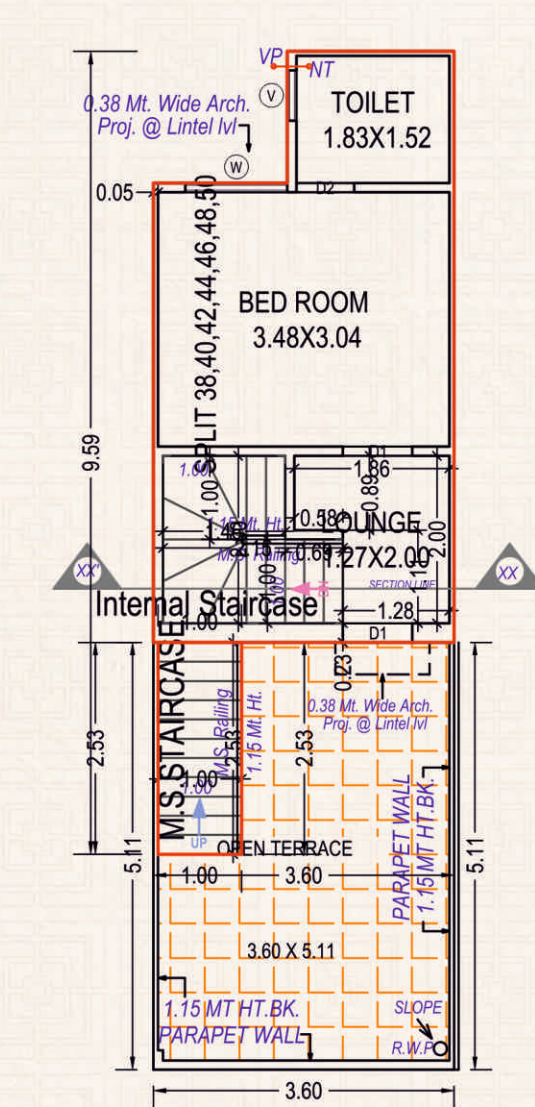


SECOND FLOOR PLAN
(Proposed)
(SCALE 1:100)

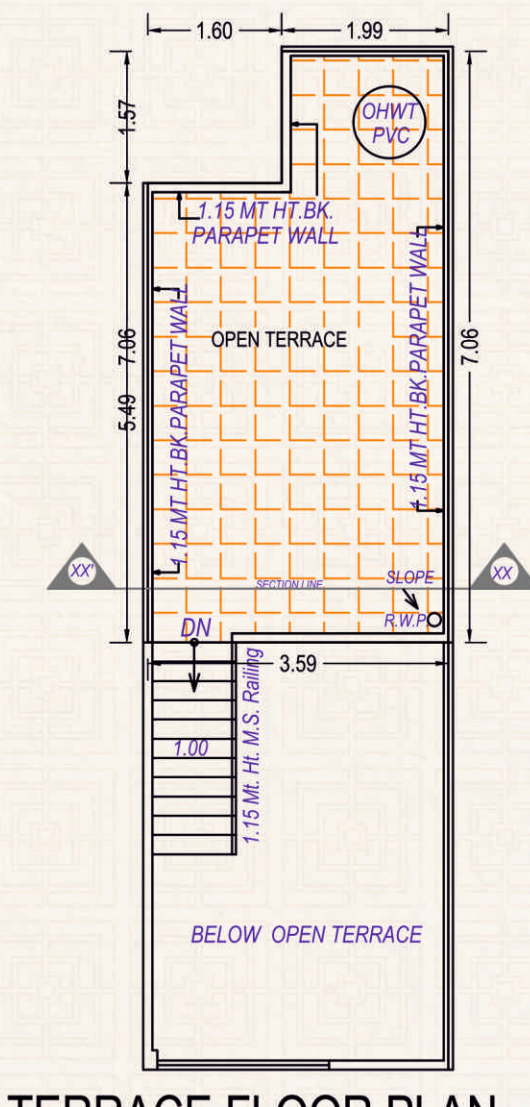


TERRACE FLOOR PLAN
(SCALE 1:100)

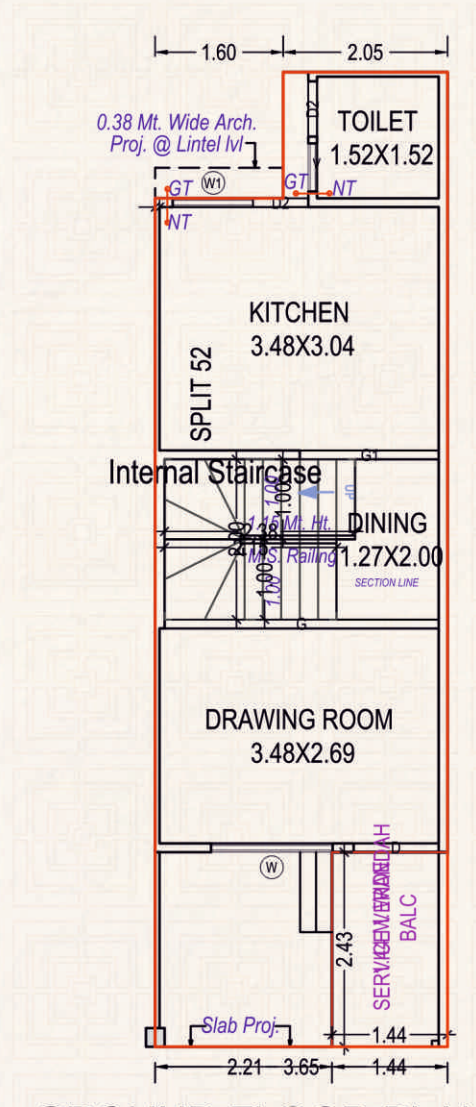


GROUND FLOOR PLAN
(Proposed)
(SCALE 1:100)

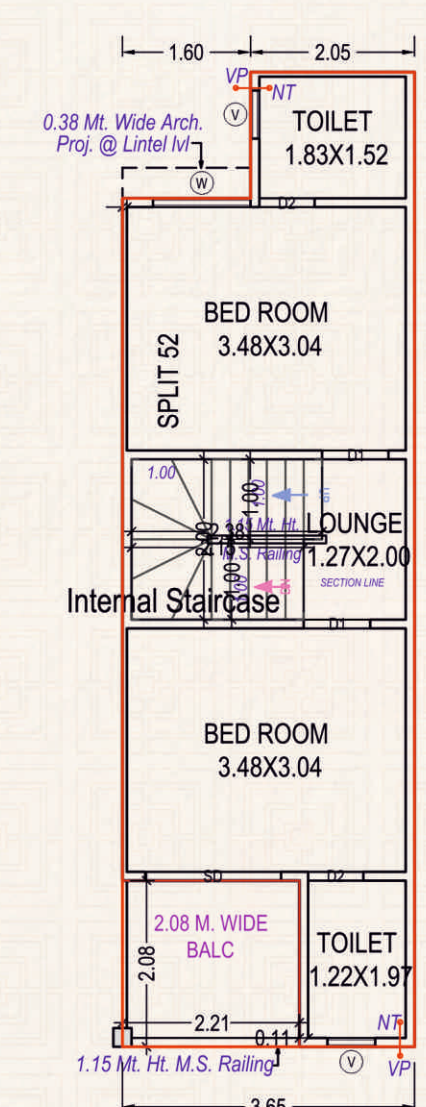


FIRST FLOOR PLAN
(Proposed)
(SCALE 1:100)

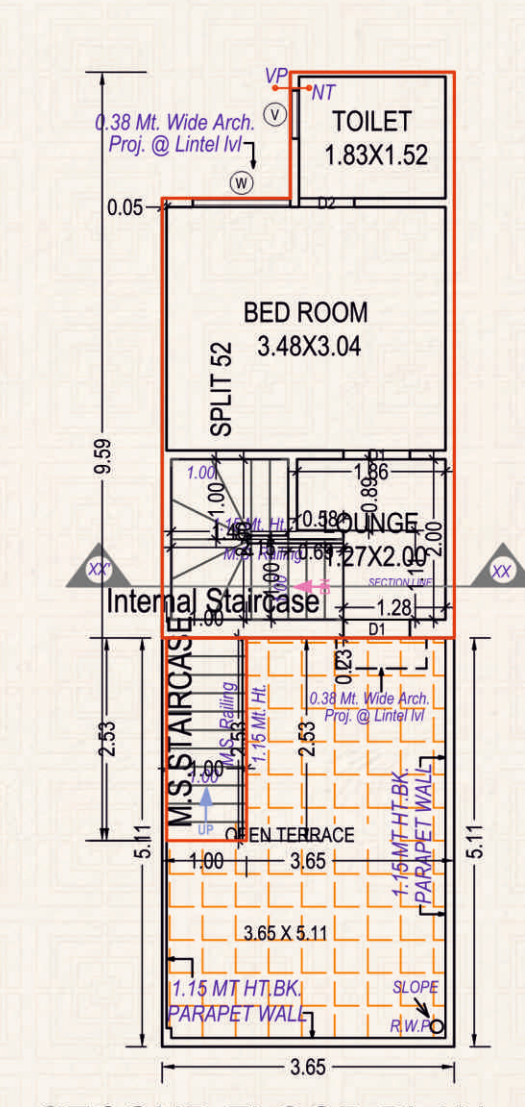


SECOND FLOOR PLAN
(Proposed)
(SCALE 1:100)

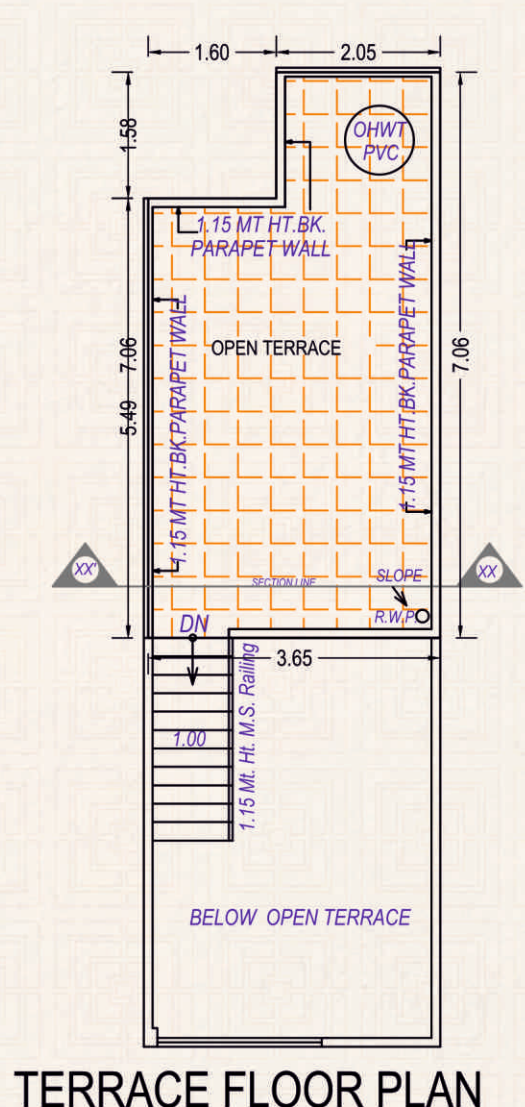


TERRACE FLOOR PLAN
(SCALE 1:100)

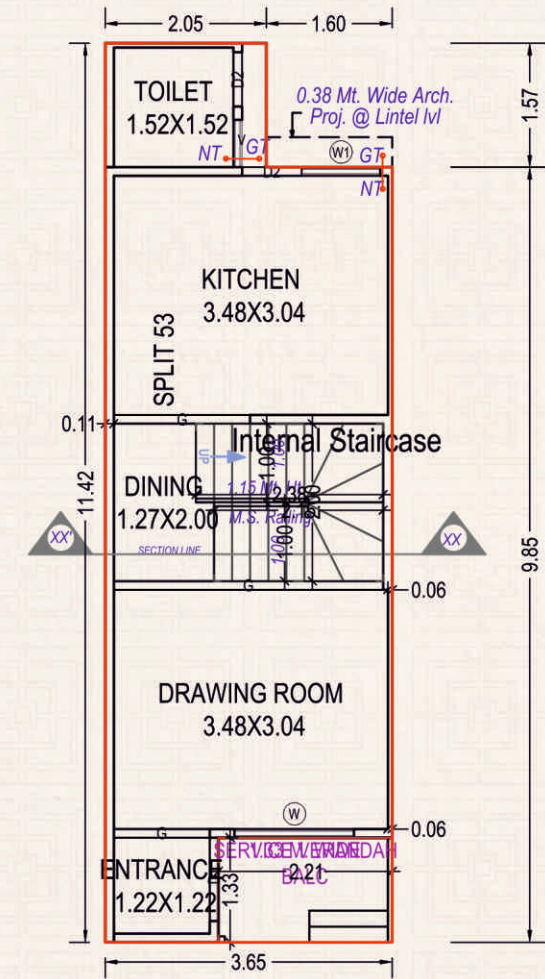


GROUND FLOOR PLAN
(Proposed)
(SCALE 1:100)

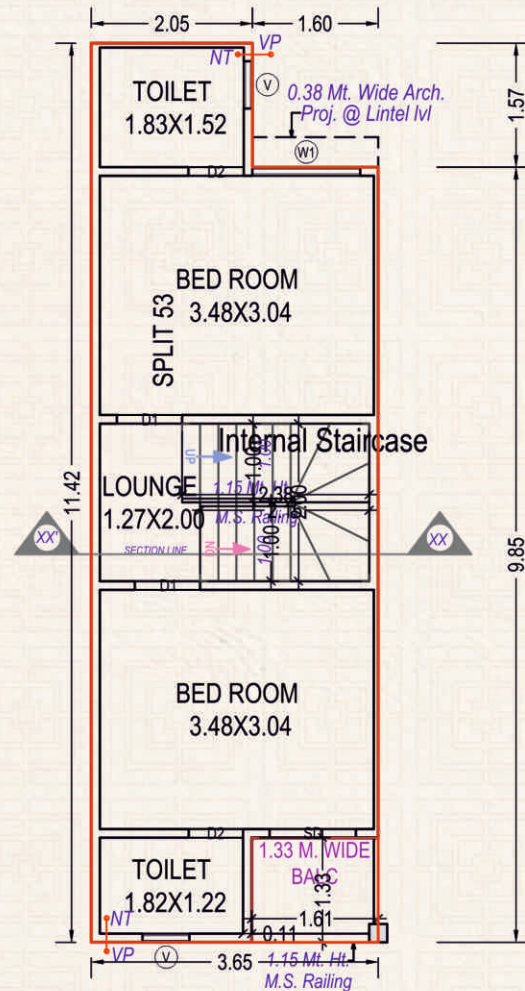


FIRST FLOOR PLAN
(Proposed)
(SCALE 1:100)

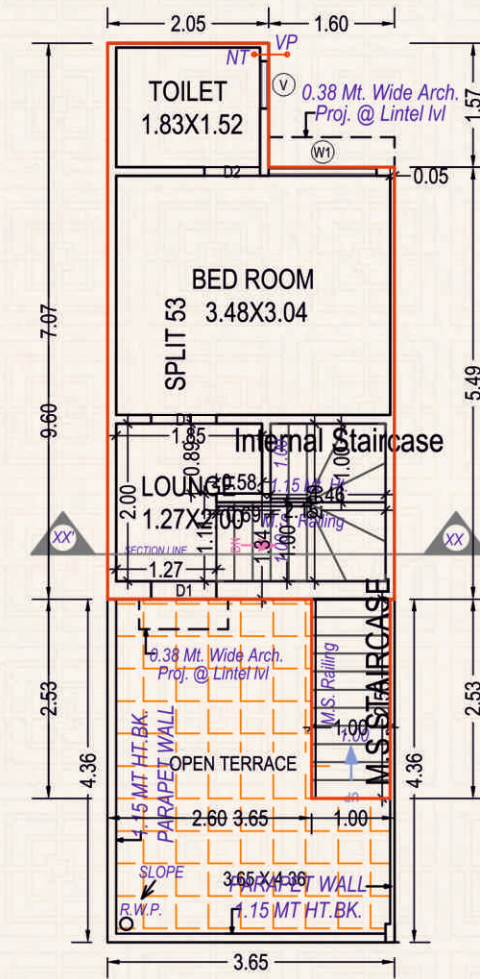


SECOND FLOOR PLAN
(Proposed)
(SCALE 1:100)

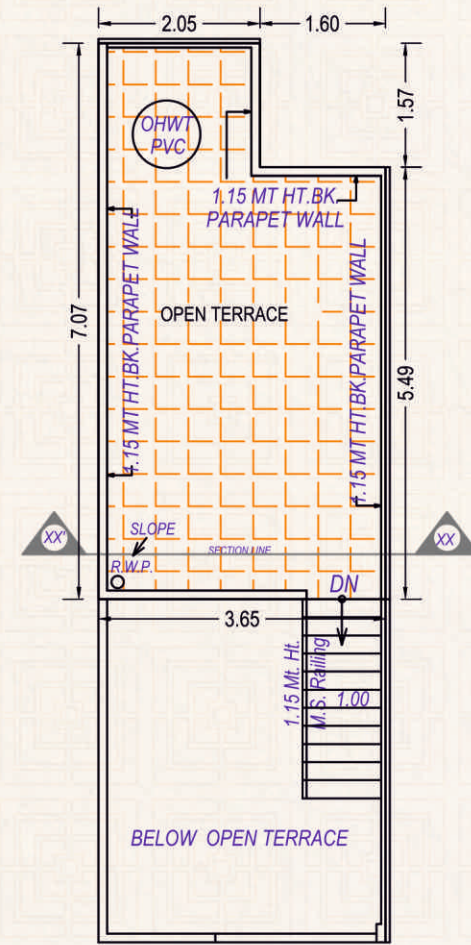


TERRACE FLOOR
PLAN
(SCALE 1:100)

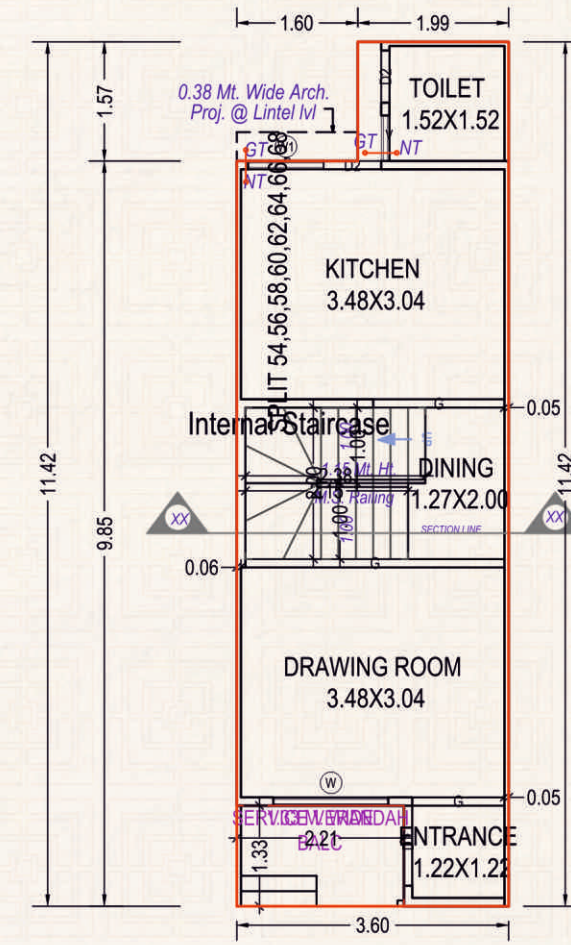


GROUND FLOOR PLAN
(Proposed)
(SCALE 1:100)

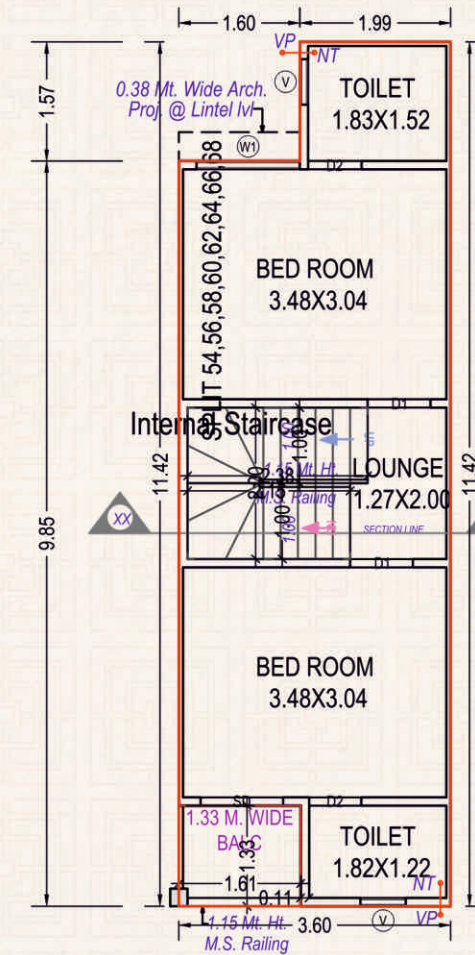


FIRST FLOOR PLAN
(Proposed)
(SCALE 1:100)

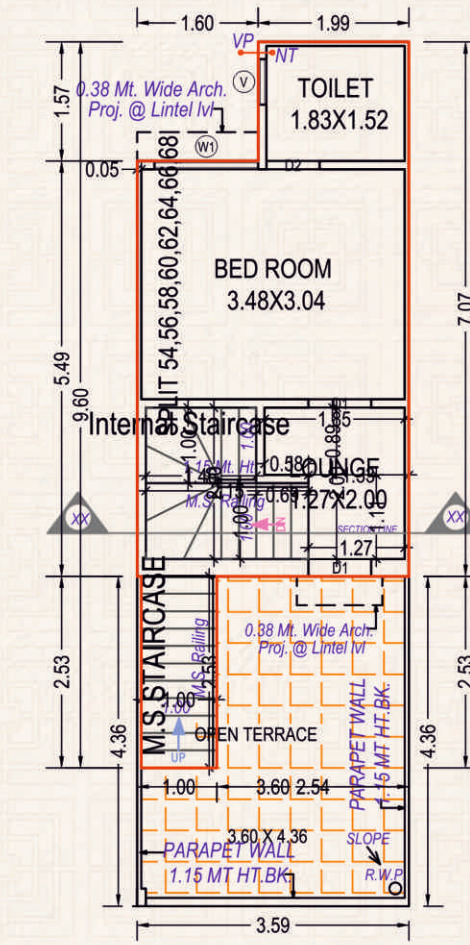


SECOND FLOOR PLAN
(Proposed)
(SCALE 1:100)

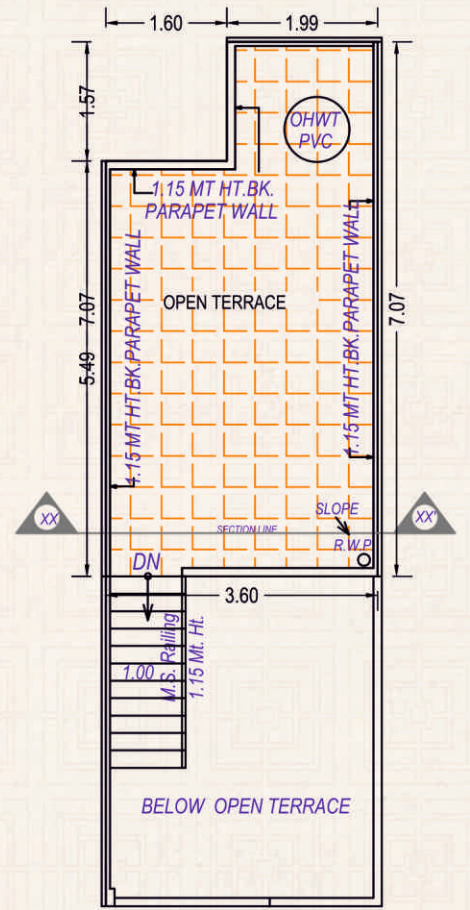


TERRACE FLOOR
PLAN
(SCALE 1:100)

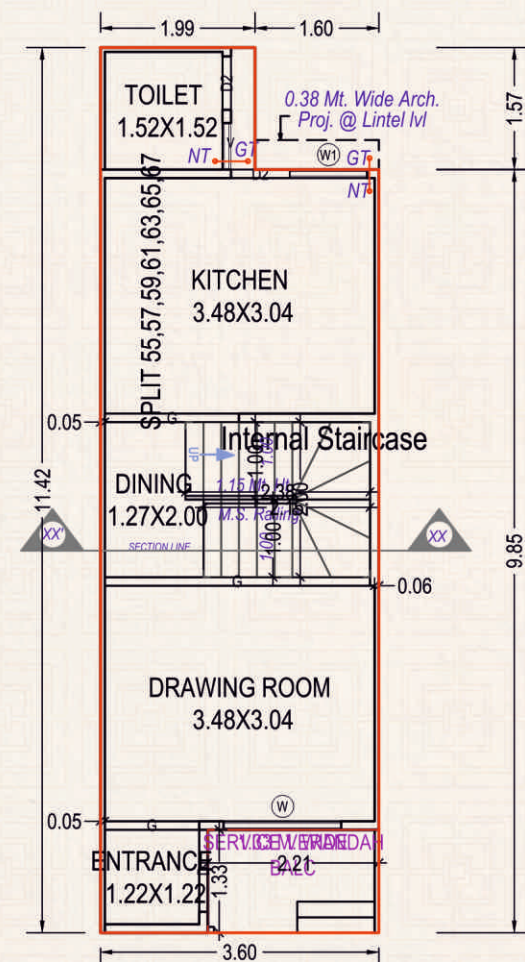


GROUND FLOOR PLAN
(Proposed)
(SCALE 1:100)

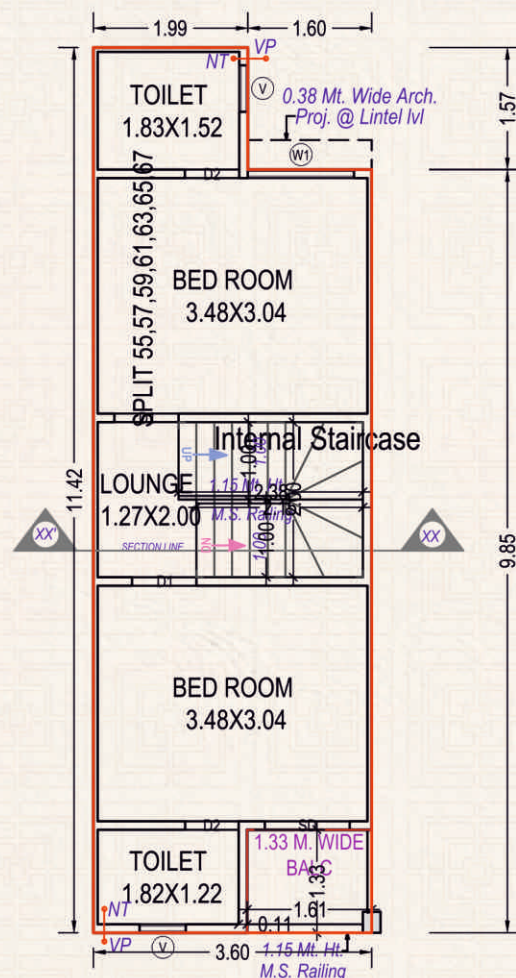


FIRST FLOOR PLAN
(Proposed)
(SCALE 1:100)

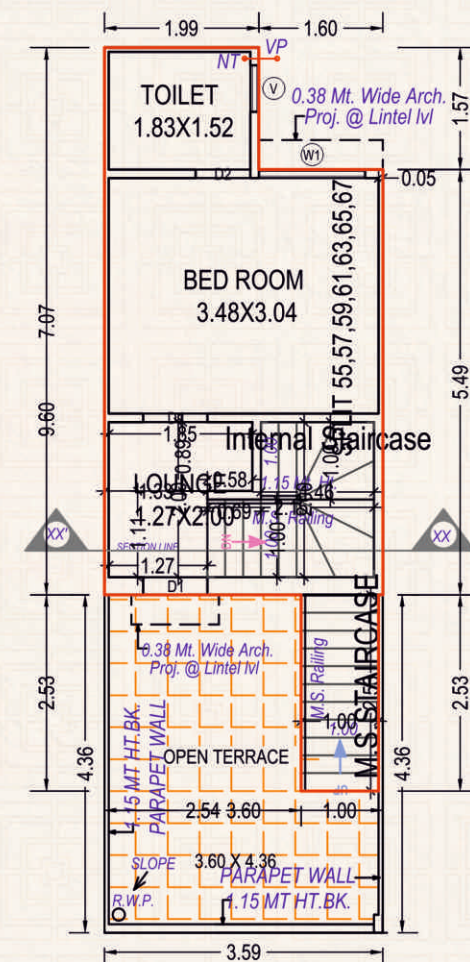


SECOND FLOOR PLAN
(Proposed)
(SCALE 1:100)

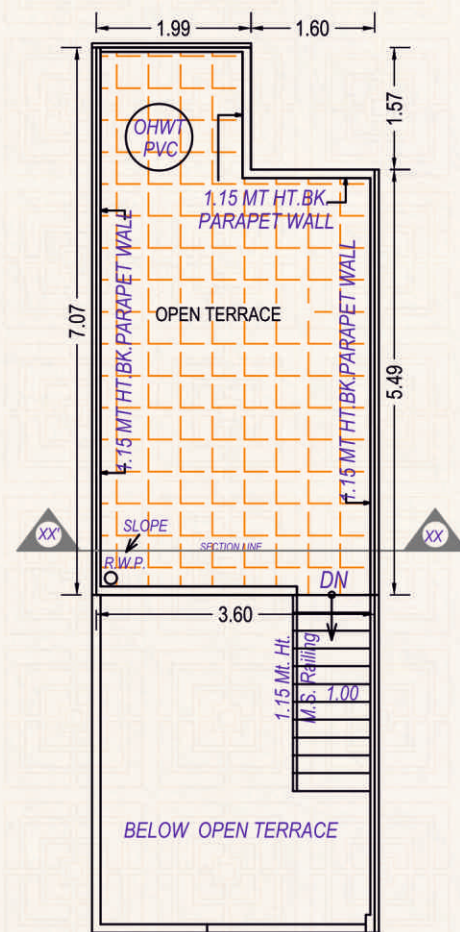


TERRACE FLOOR
PLAN
(SCALE 1:100)

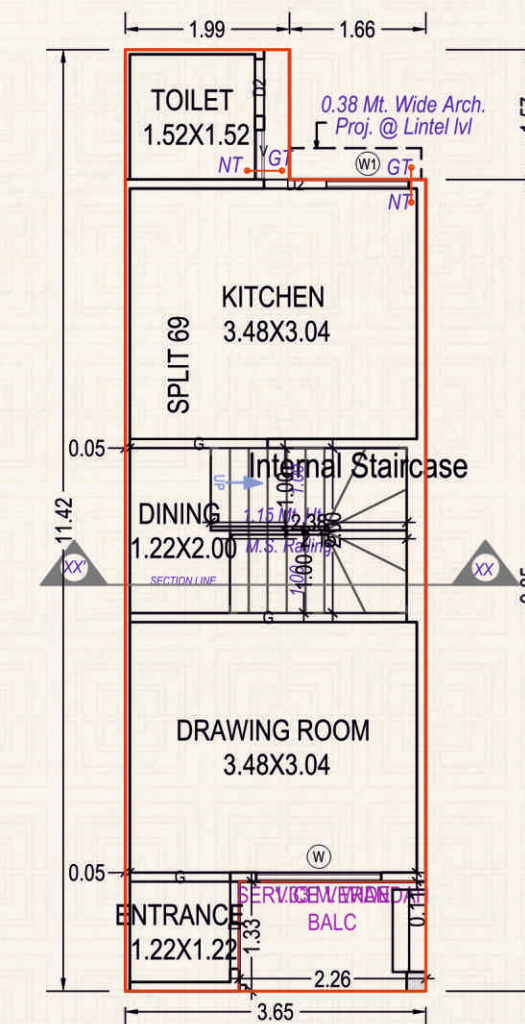


GROUND FLOOR PLAN
(Proposed)
(SCALE 1:100)

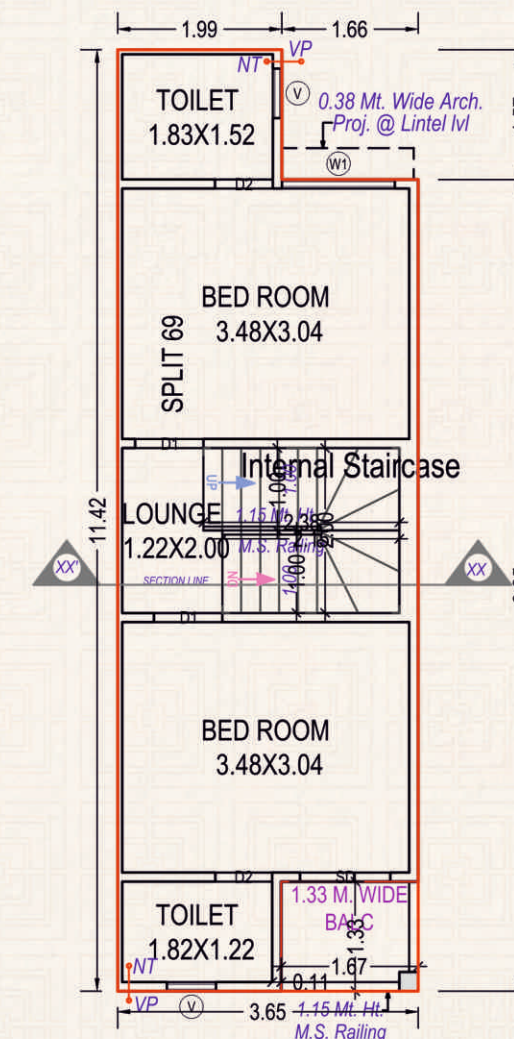

FIRST FLOOR PLAN
(Proposed)
(SCALE 1:100)

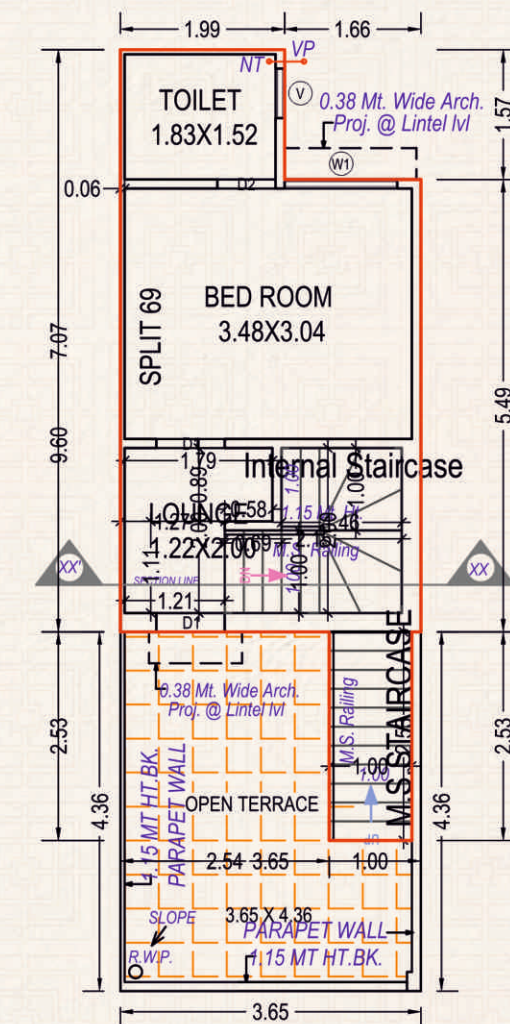

SECOND FLOOR PLAN
(Proposed)
(SCALE 1:100)

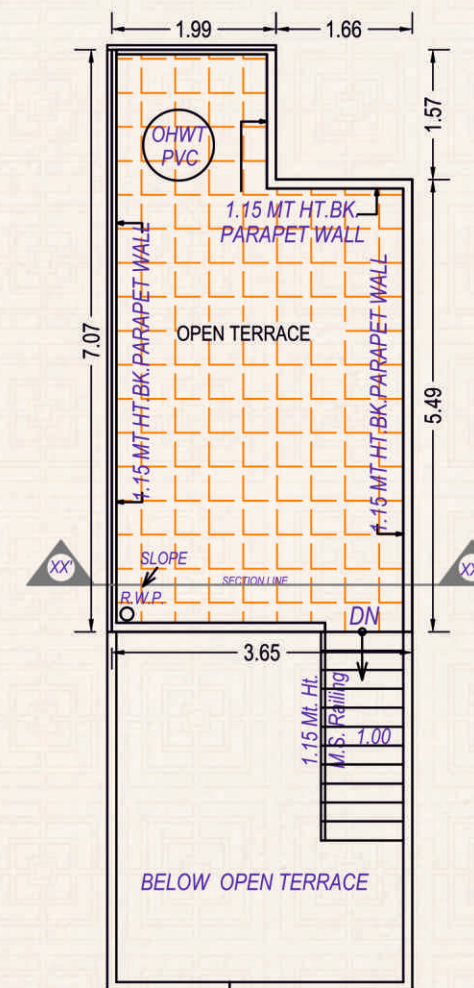

TERRACE FLOOR
PLAN
(SCALE 1:100)

SPECIFICATIONS

ફલોરીંગ
દરેક યુનિટમાં બધા એરિયામાં વિટ્રીફાઇડ ફલોરીંગ તથા પાર્કિંગમાં પાર્કિંગ ટાઇલ્સ તથા ધાબા ઉપર ચાઇના મોઝેક.

બાંધકામ
અંદરની સાઇડ માલા પ્લાસ્ટર વ્હાઇટ પુટ્ટી સાથે.
બહારની સાઇડ ડબલ કોટ ટીપ્પણી પ્લાસ્ટર, એકેલીક પેઇન્ટ સાથે.

કિચન
ગ્રેનાઇટ પ્લેટફોર્મ એસ.એસ.સીક સાથે તથા લીન્ટલ લેવલ સુધી ગ્લેઝડ ટાઇલ્સ.

દરવાજા
આકર્ષક મેઇન ડોર તથા દરેક રૂમના દરવાજા ફલ્શ ડોર.

બારી
એલ્યુમિનિયમ સ્લાઇડીંગ બારીઓ,

ઇલેક્ટ્રીક
કન્સીલ્ડ ઇલેક્ટ્રીક ફીટીંગ મોડ્યુલર સ્વીચ સાથે આર્કીટેક્ના પ્લાન મુજબ જરૂરીયાત પ્રમાણે ના પોઇન્ટ.

બાથરૂમ
દરેક બાથરૂમમાં લીન્ટલ લેવલ સુધી ગ્લેઝ ટાઇલ્સ જરૂરી પ્લમ્બીંગ પોઇન્ટ સાથે.

પાણી
કોમન પાણીનો બોર, ૨૪ કલાક પાણીની સુવિધા મીટર કનેક્શન સાથે.

રોડ
આર.સી.સી. રોડ તથા સાઇડમાં પેવર બ્લોક, સ્ટ્રીટ લાઇટ સાથે.

સામાન્ય શરતો:

- બહારના એલીવેશનમાં કોઇપણ જાતનો ફેરફાર કરવા દેવામાં આવશે નહીં. તેમજ મકાનના પ્લાન તથા સ્પેશીફિકેશનમાં ફેરફાર કરવાનો હક્ક ડેવલોપર્સ, આર્કીટેક્ટ તથા સ્ટ્રક્ચર એન્જીનીયરનો રહેશે અને તે તમામને બંધનકર્તા રહેશે.
- બ્રોશરમાં જણાવ્યા મુજબના સ્પેશીફિકેશન સિવાયના કોઇપણ પ્રકારના એકસ્ટ્રા કામ માટે જે તે કામનું પેમેન્ટ અલગથી એડવાન્સ આપવાનું રહેશે.
- પ્રસ્તુત બ્રોશરમાં દર્શાવેલ કેટલીક વિગતો ફક્ત ઘર કે સોસાયટી કેવી રીતે સુંદર અને આકર્ષક બનાવી શકાય તેના ભાગરૂપે છે તે કોઈ કાયદાકીય કશર નથી.
- મેઇન્ટેનન્સ પેટે અલગથી ૫૦,૦૦૦રૂ. ચાર્જ ચુકવવાનો રહેશે.

