



Developer - Rerset Good Earth LLP

2 & 3 BHK

APARTMENTS

RERA NO :



AMENITIES




Play Court



Children Play Area



Seating Areas

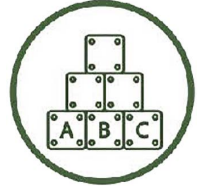

Toddler
Play Area



CCTV Camera
Security




Garden & Common
Plot



Cabana
Seating

ADJ.F.P.NO.- 72
54.90 MT

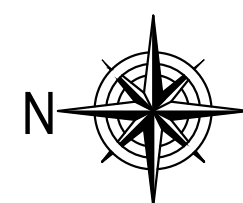

LAYOUT PLAN
SCALE : 1.00 CM = 2.00 MT





18.00 MT. WIDE T.P.S. ROAD

1st BASEMENT PLAN WITH PARKING
SCALE : 1.00 CM = 2.00 MT









18.00 MT. WIDE T.P.S. ROAD




2nd BASEMENT PLAN WITH PARKING
SCALE : 1.00 CM = 2.00 MT


NOTES:
FRONT MARGIN (ROAD SIDE) HAS BEEN REQUIRED AS 6.00 MT FROM PLOT BOUNDARY PROVIDED FRONT MARGIN 6.00 MT ABUTTING ON ROAD WILL BE KEPT OPEN PERMANENTLY & COMPOUND WALL WILL NOT CONSTRUCTED ON ROAD SIDE BOUNDARY AS PER NOTIFICATION NO.GH/V/95 OF 2018/PRC-102018-5068-L, DTD : 21/07/2018 REGARDING FIRE REGULATION-2016

NOTES:
FRONT MARGIN (ROAD SIDE) HAS BEEN REQUIRED AS 6.00 MT FROM PLOT BOUNDARY PROVIDED FRONT MARGIN 6.00 MT ABUTTING ON ROAD WILL BE KEPT OPEN PERMANENTLY & COMPOUND WALL WILL NOT CONSTRUCTED ON ROAD SIDE BOUNDARY AS PER NOTIFICATION NO.GH/V/95 OF 2018/PRC-102018-5068-L, DTD : 21/07/2018 REGARDING FIRE REGULATION-2016

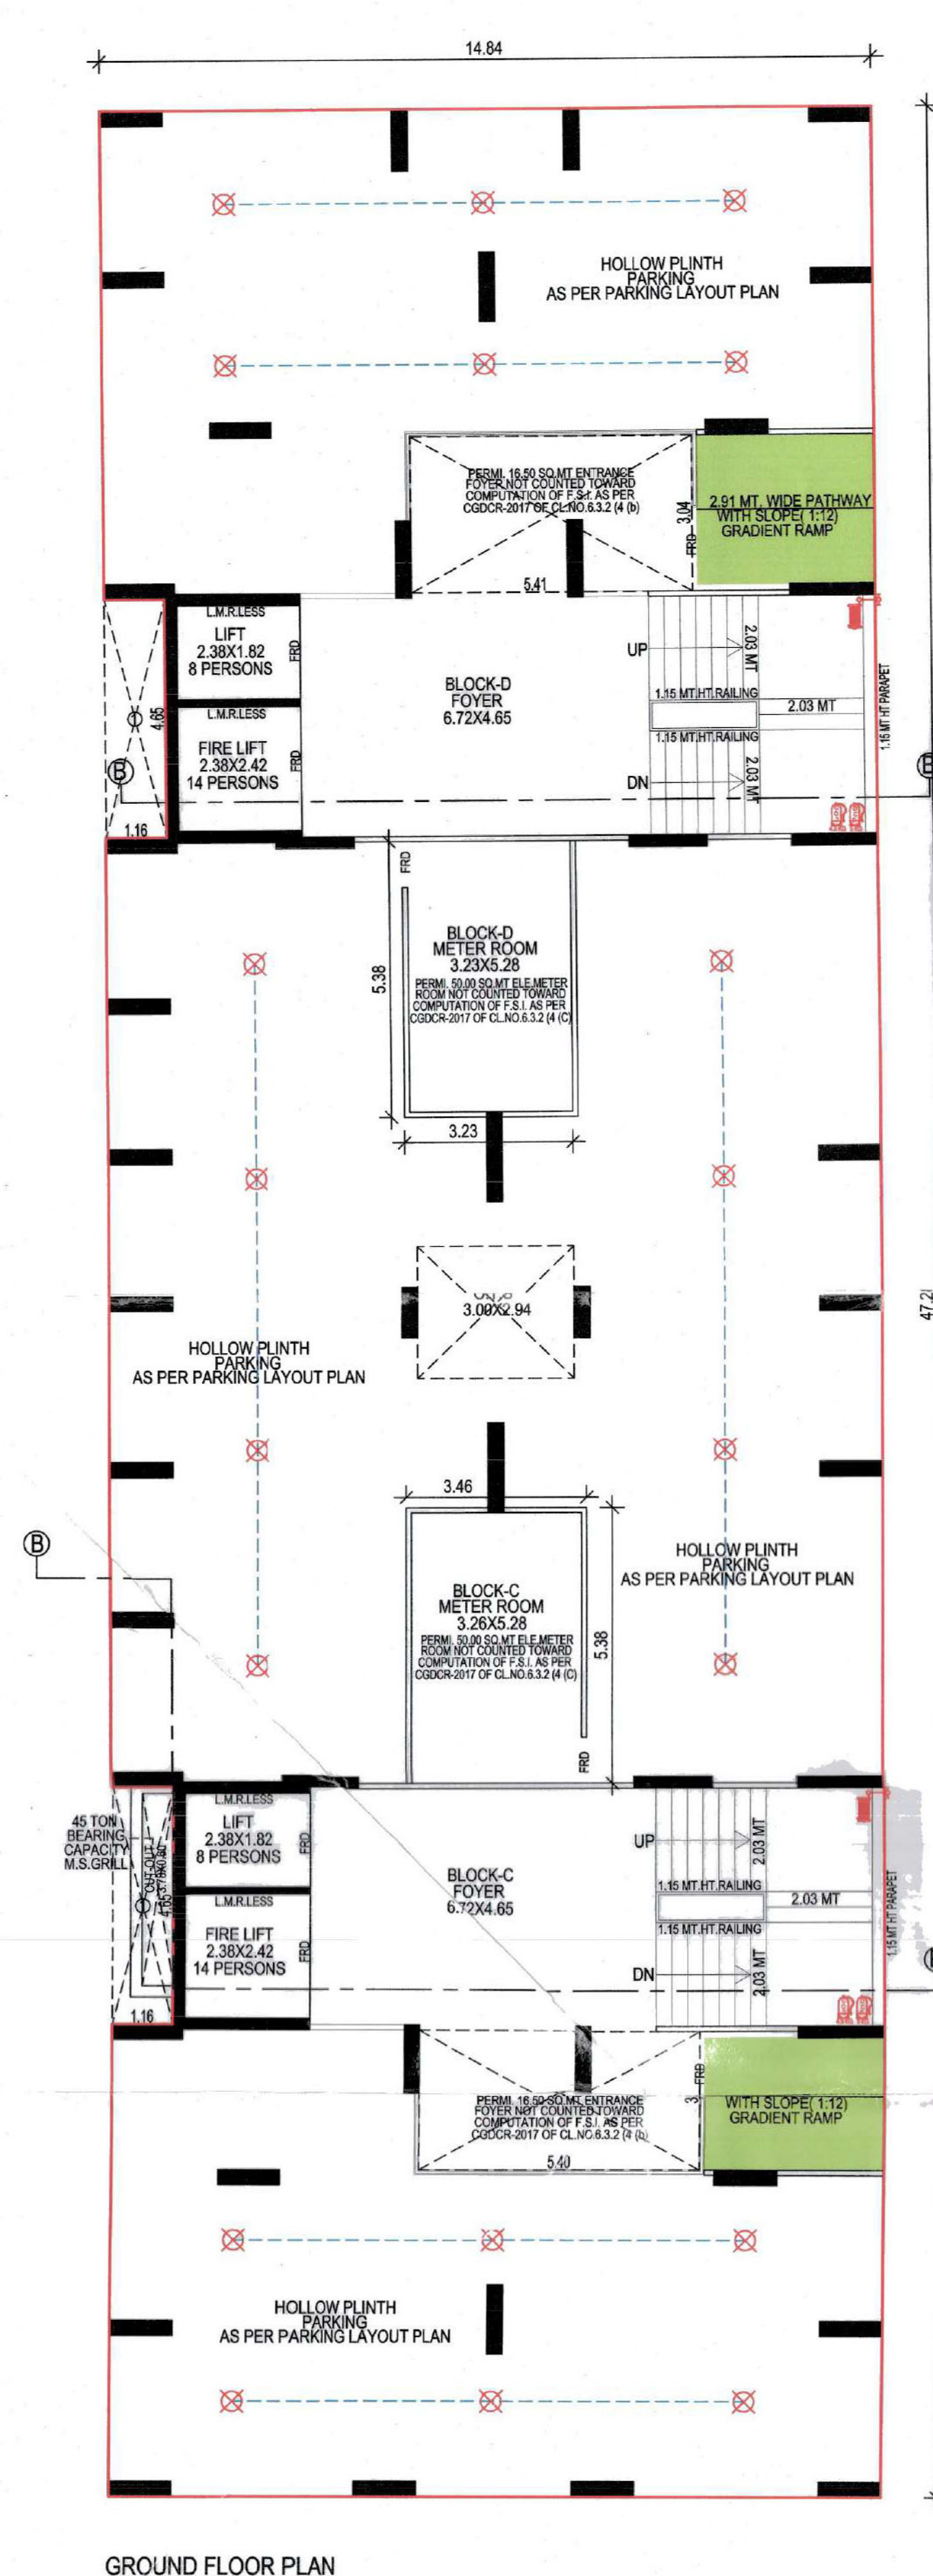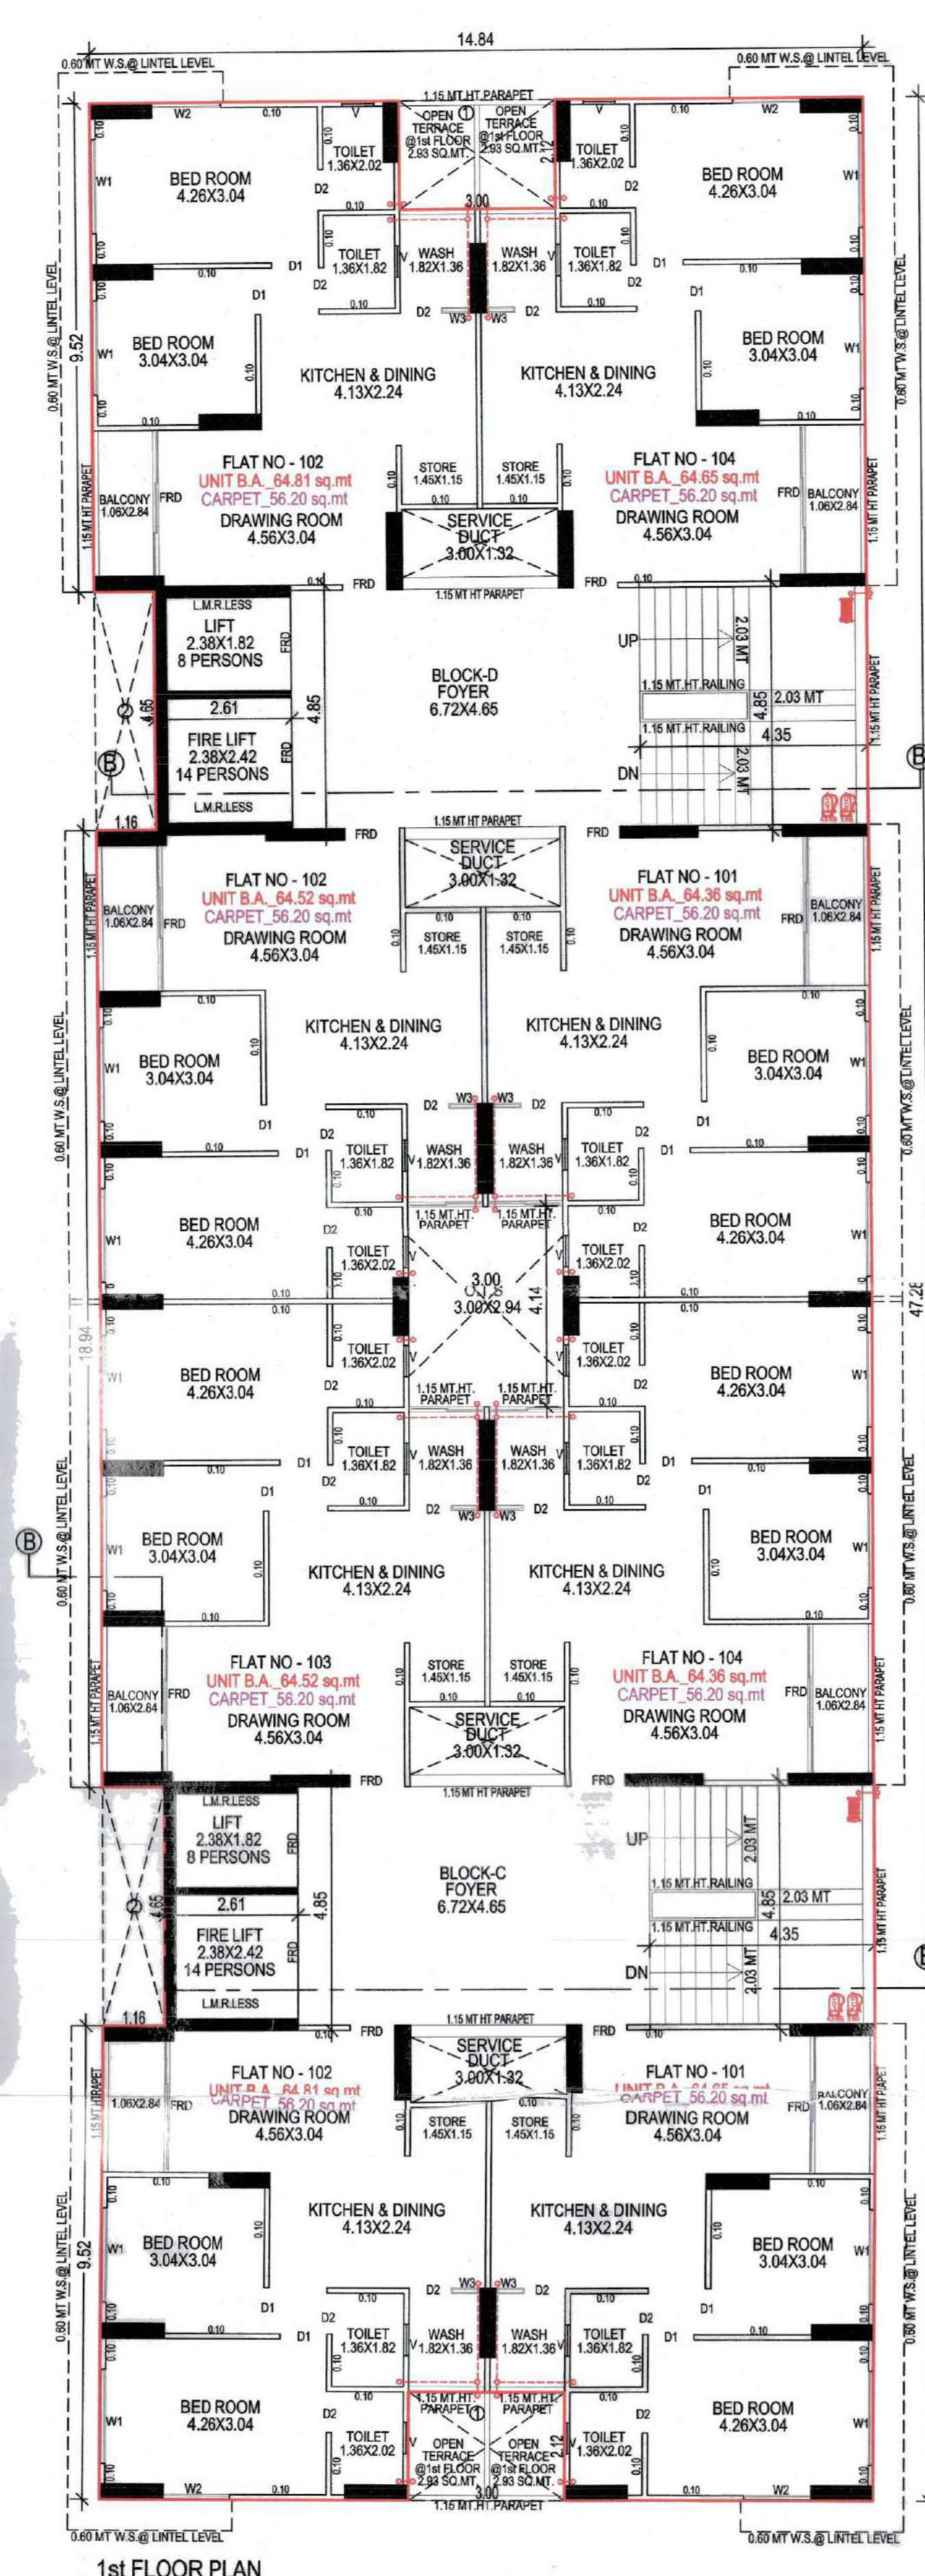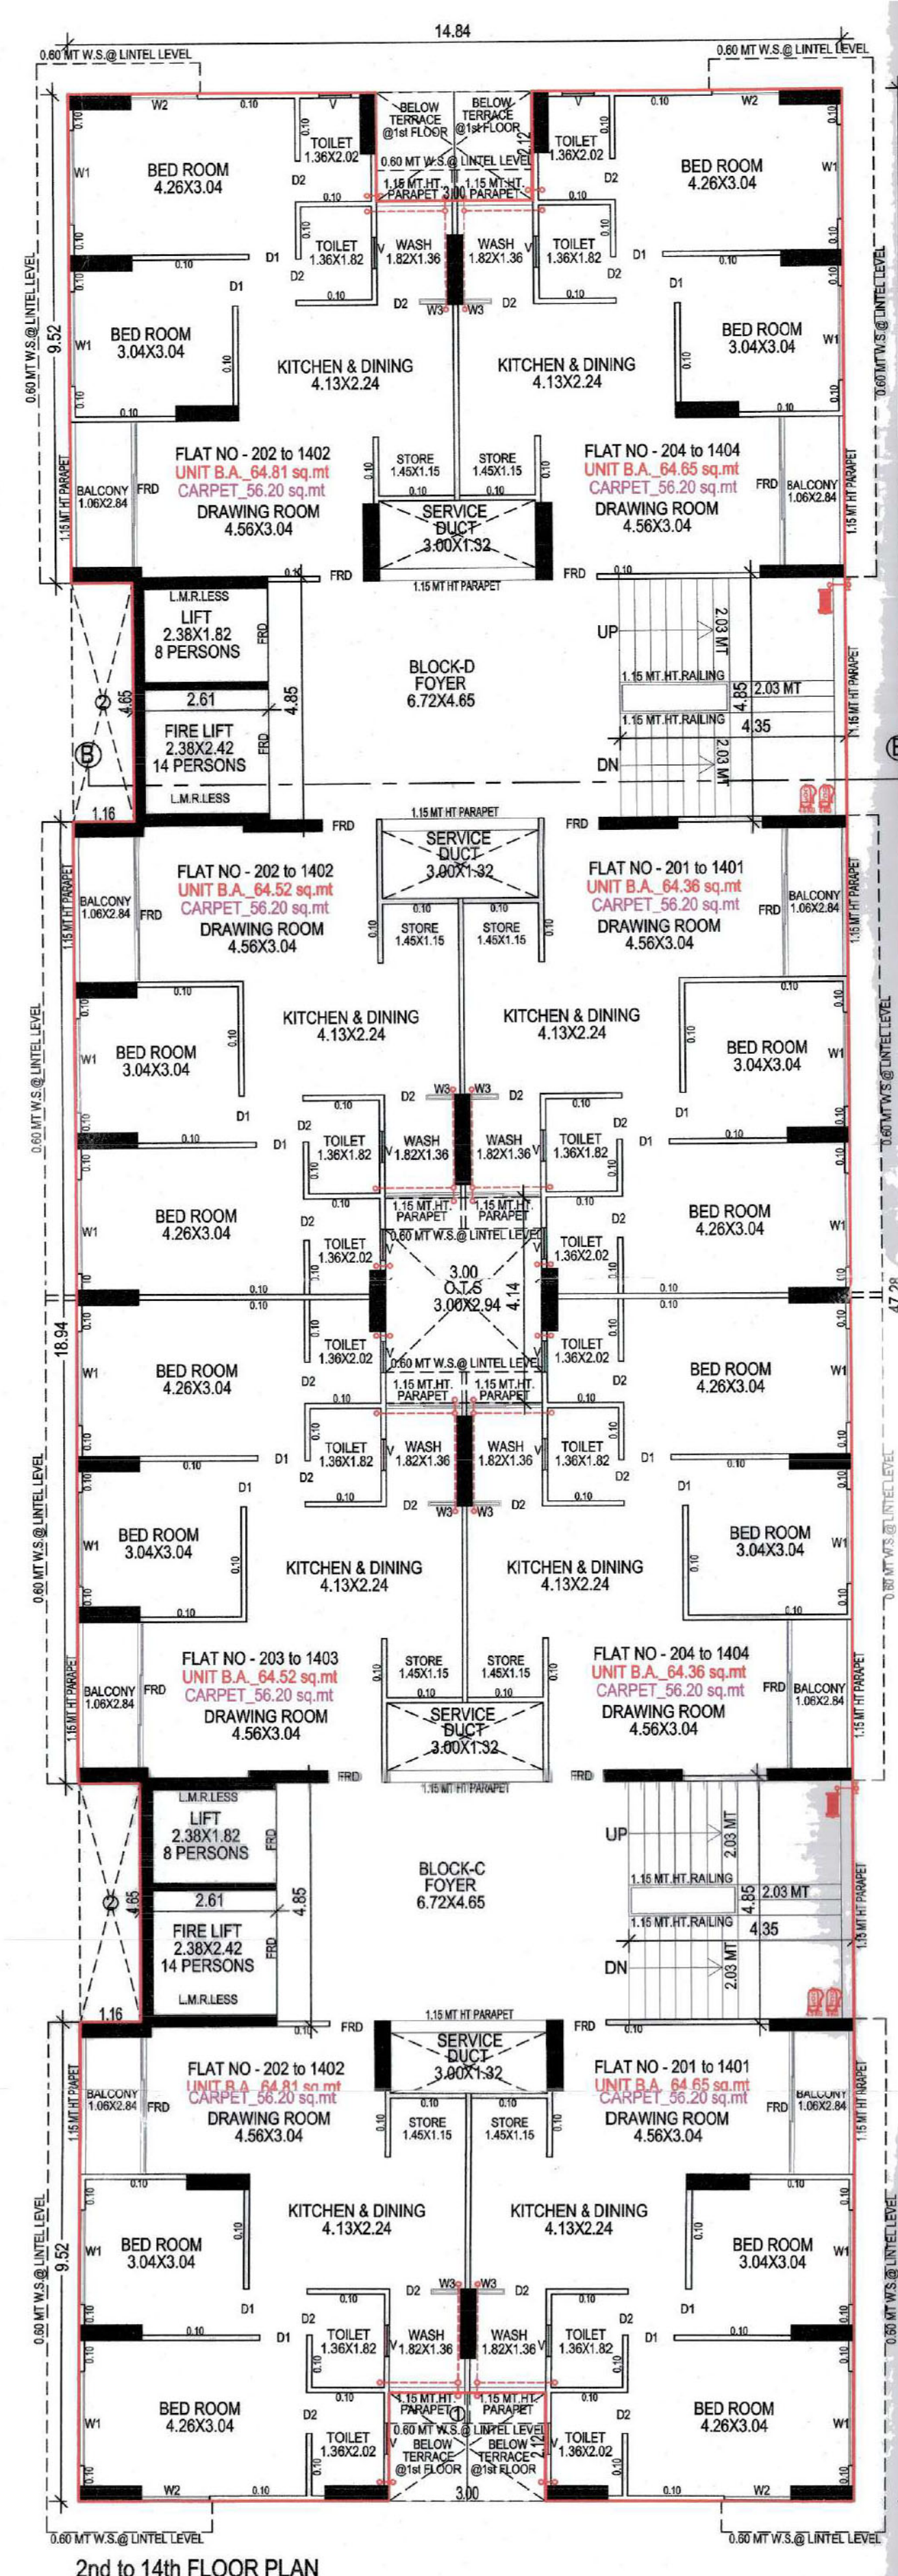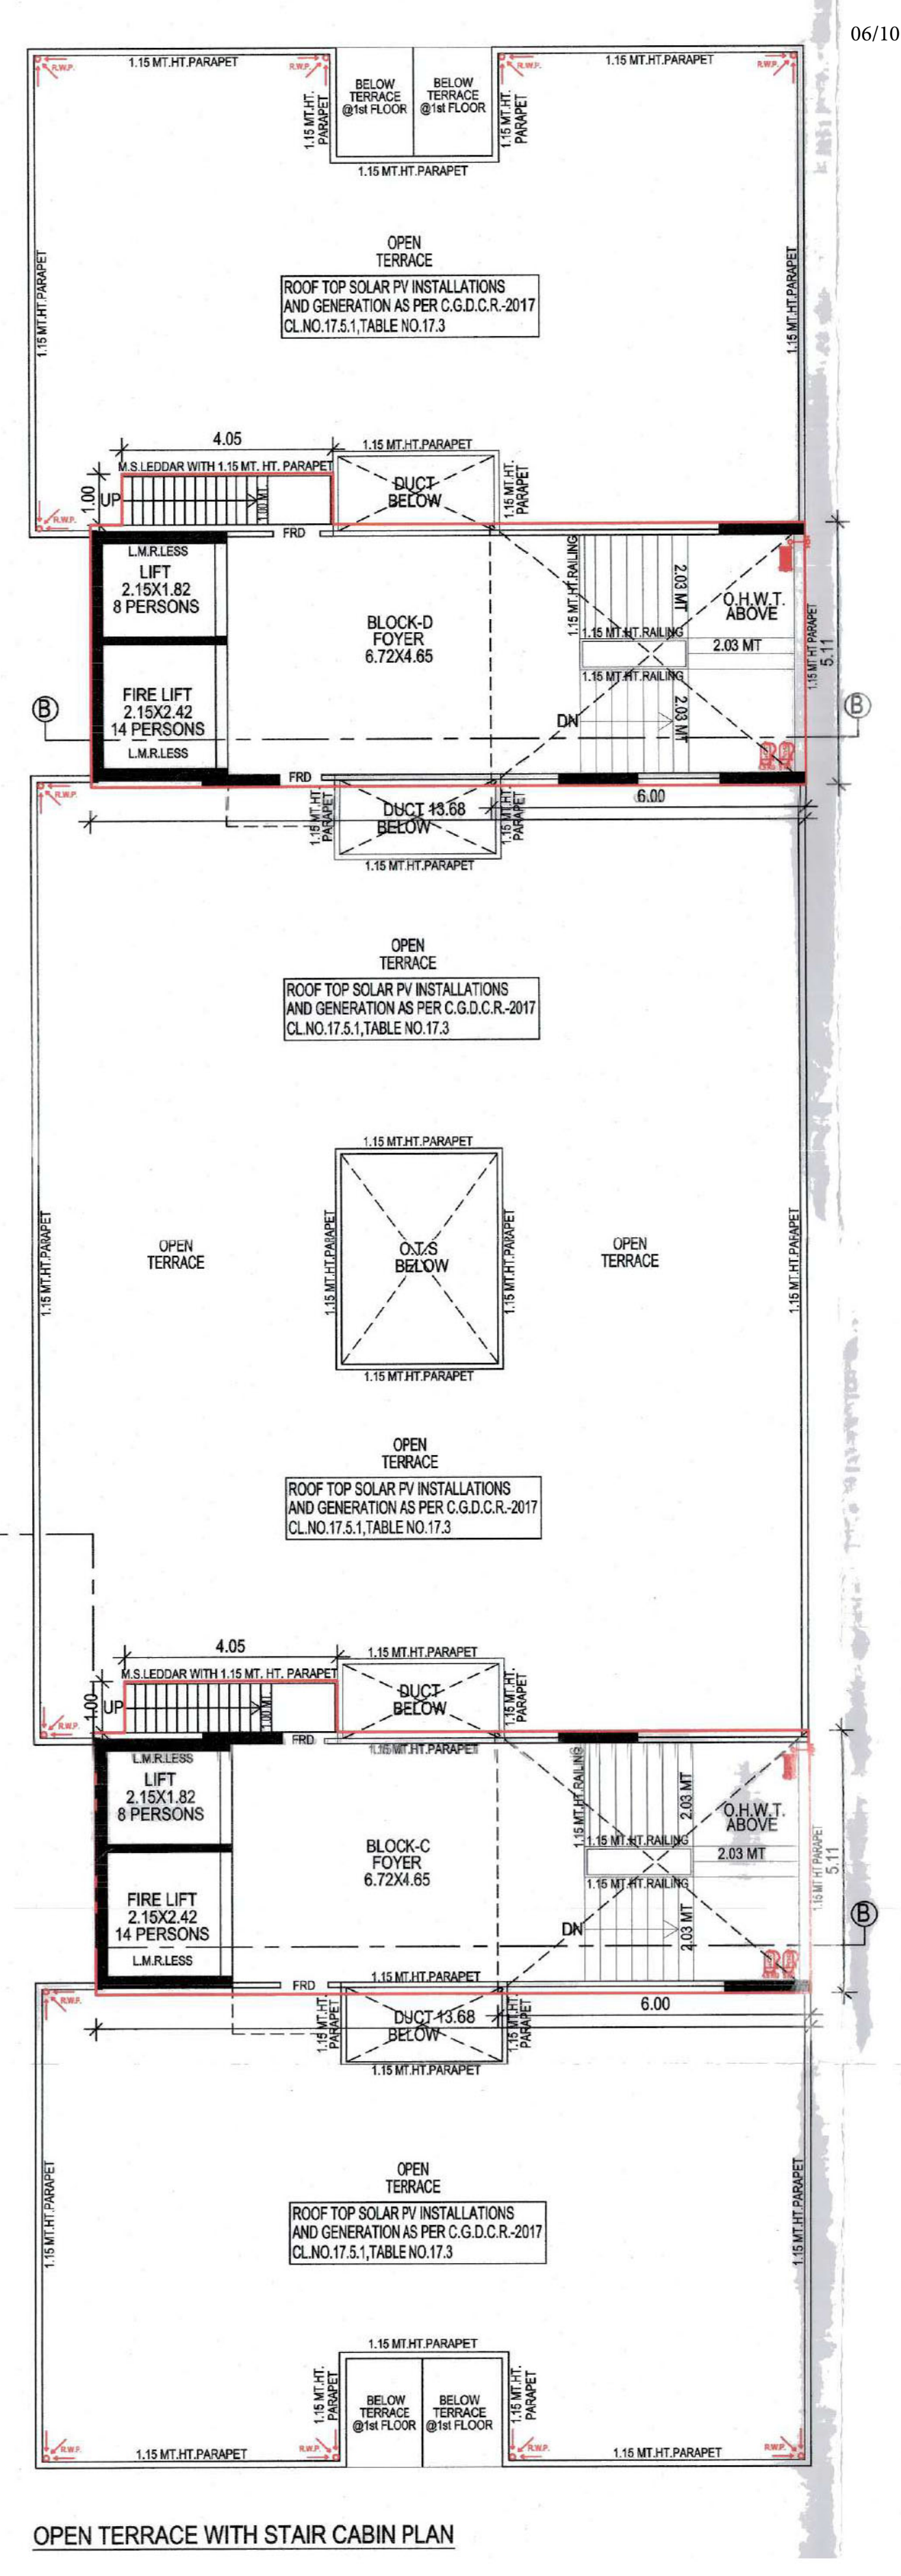

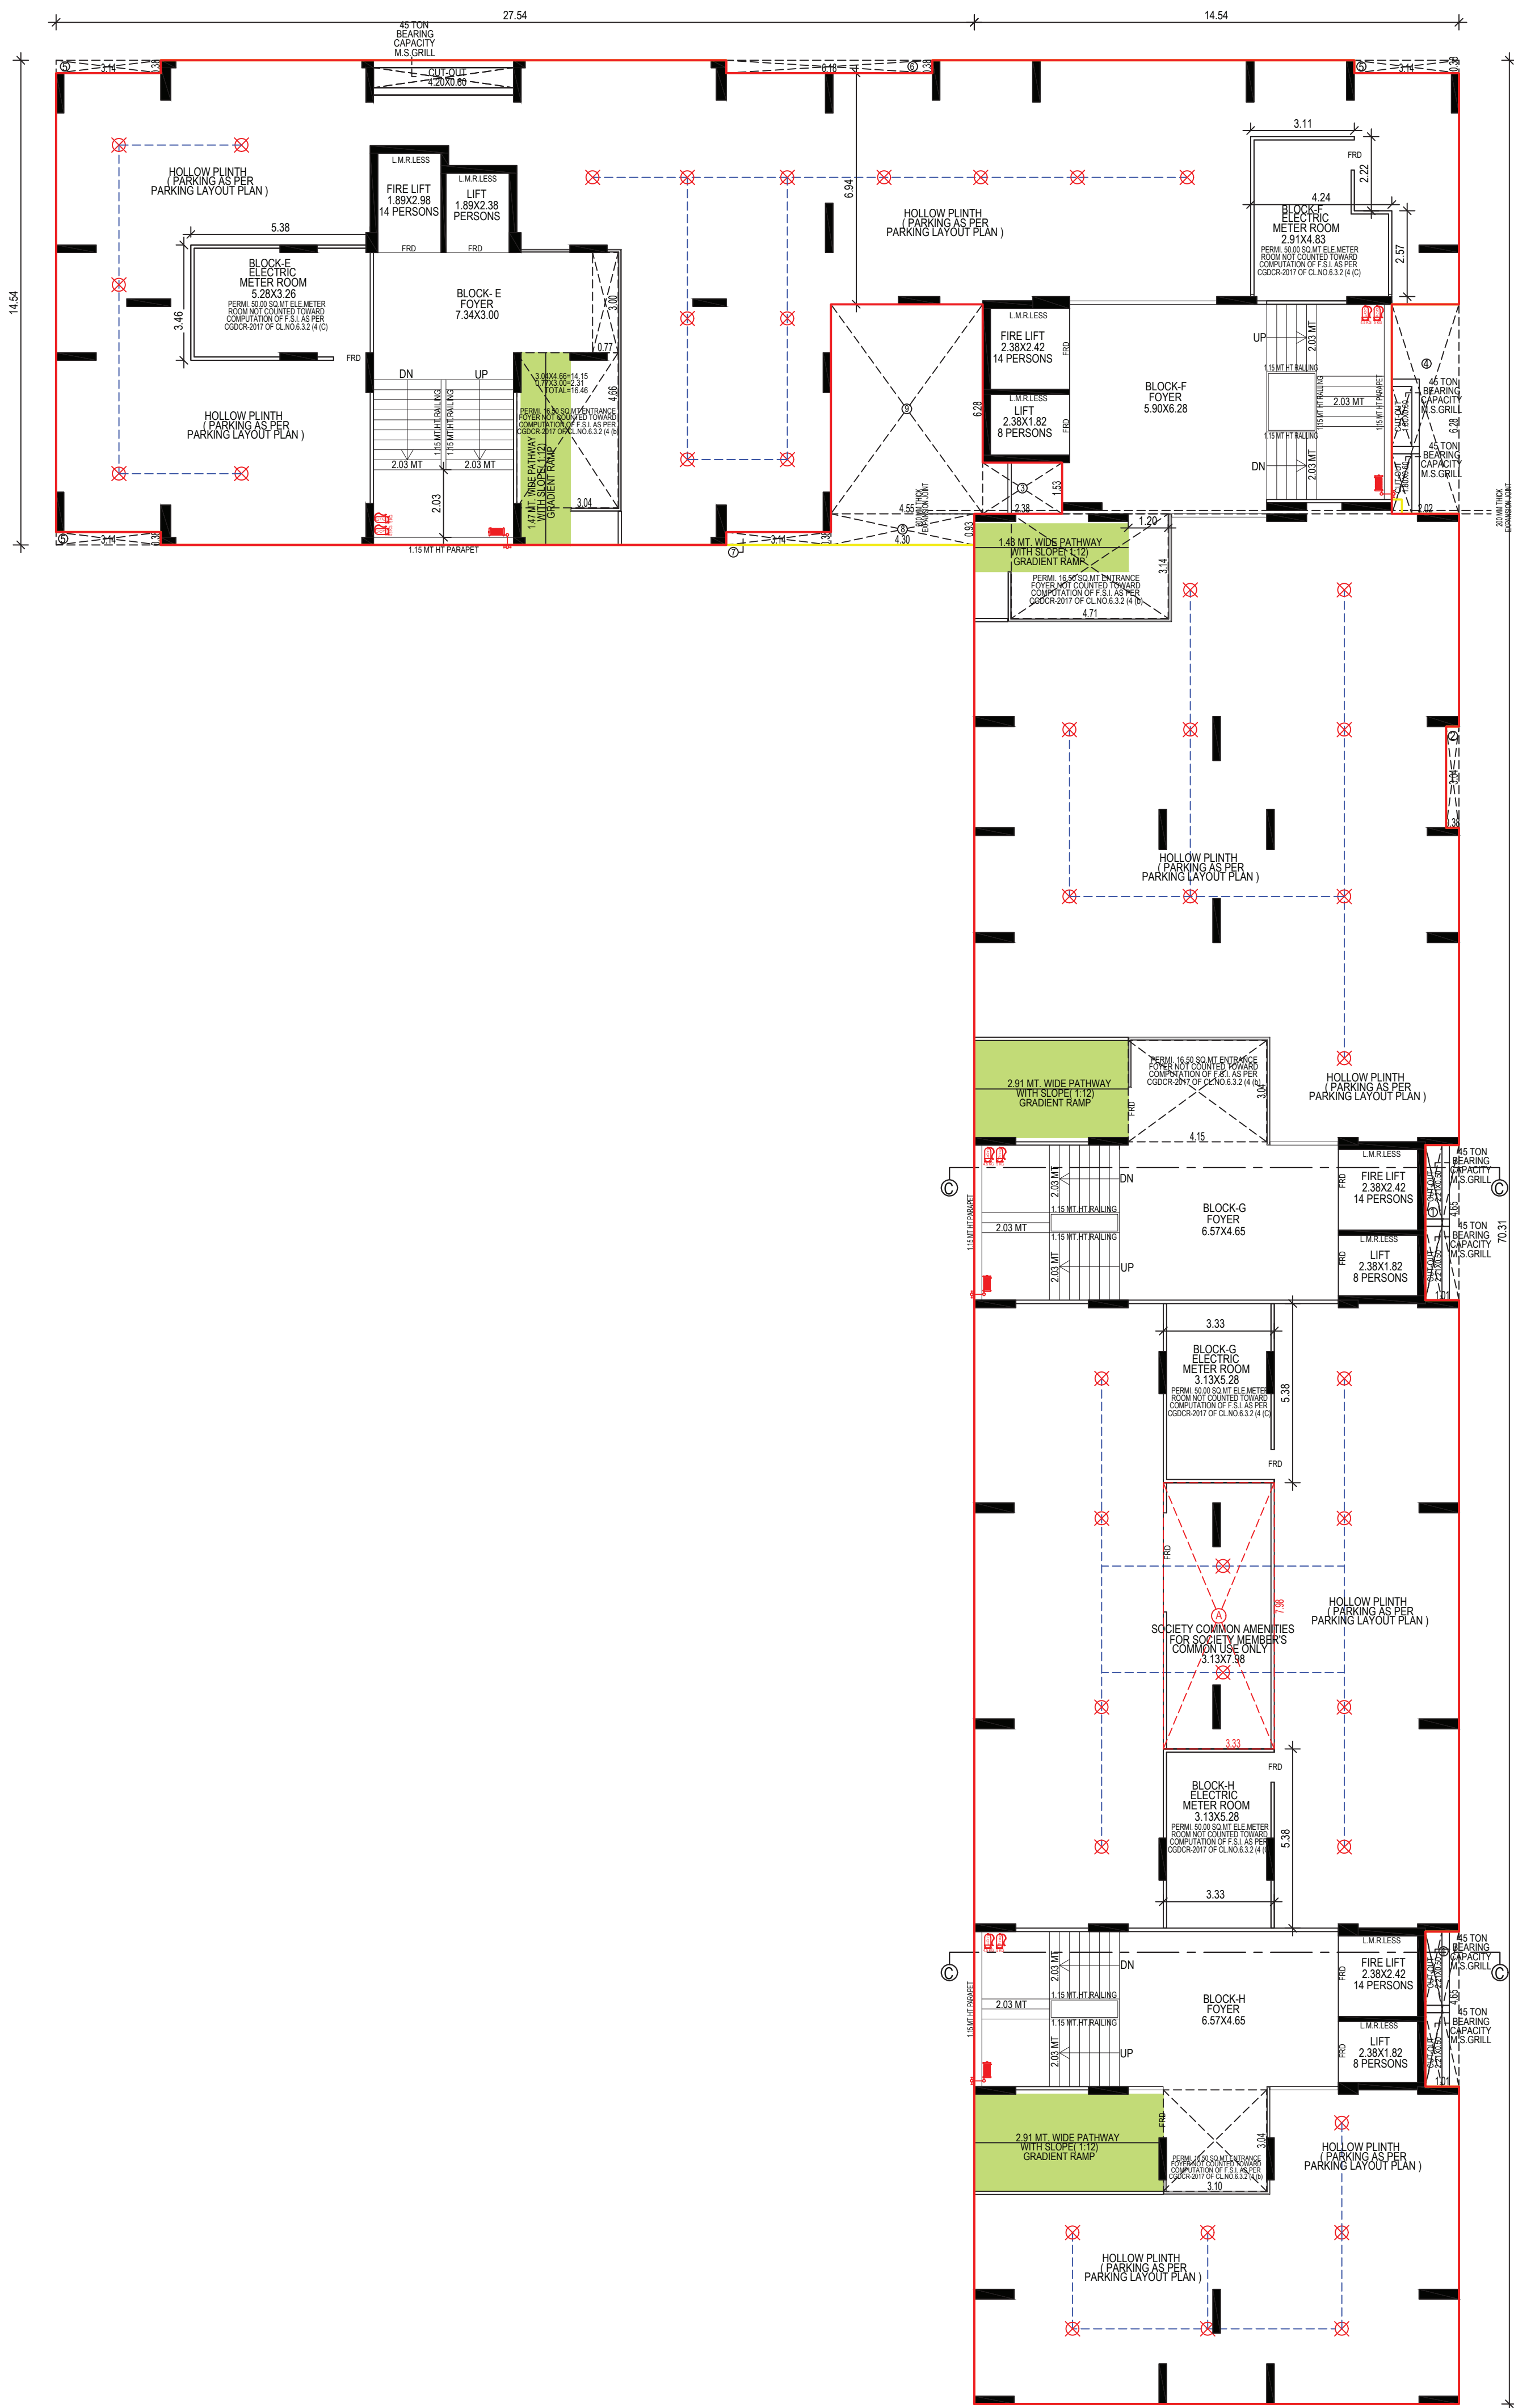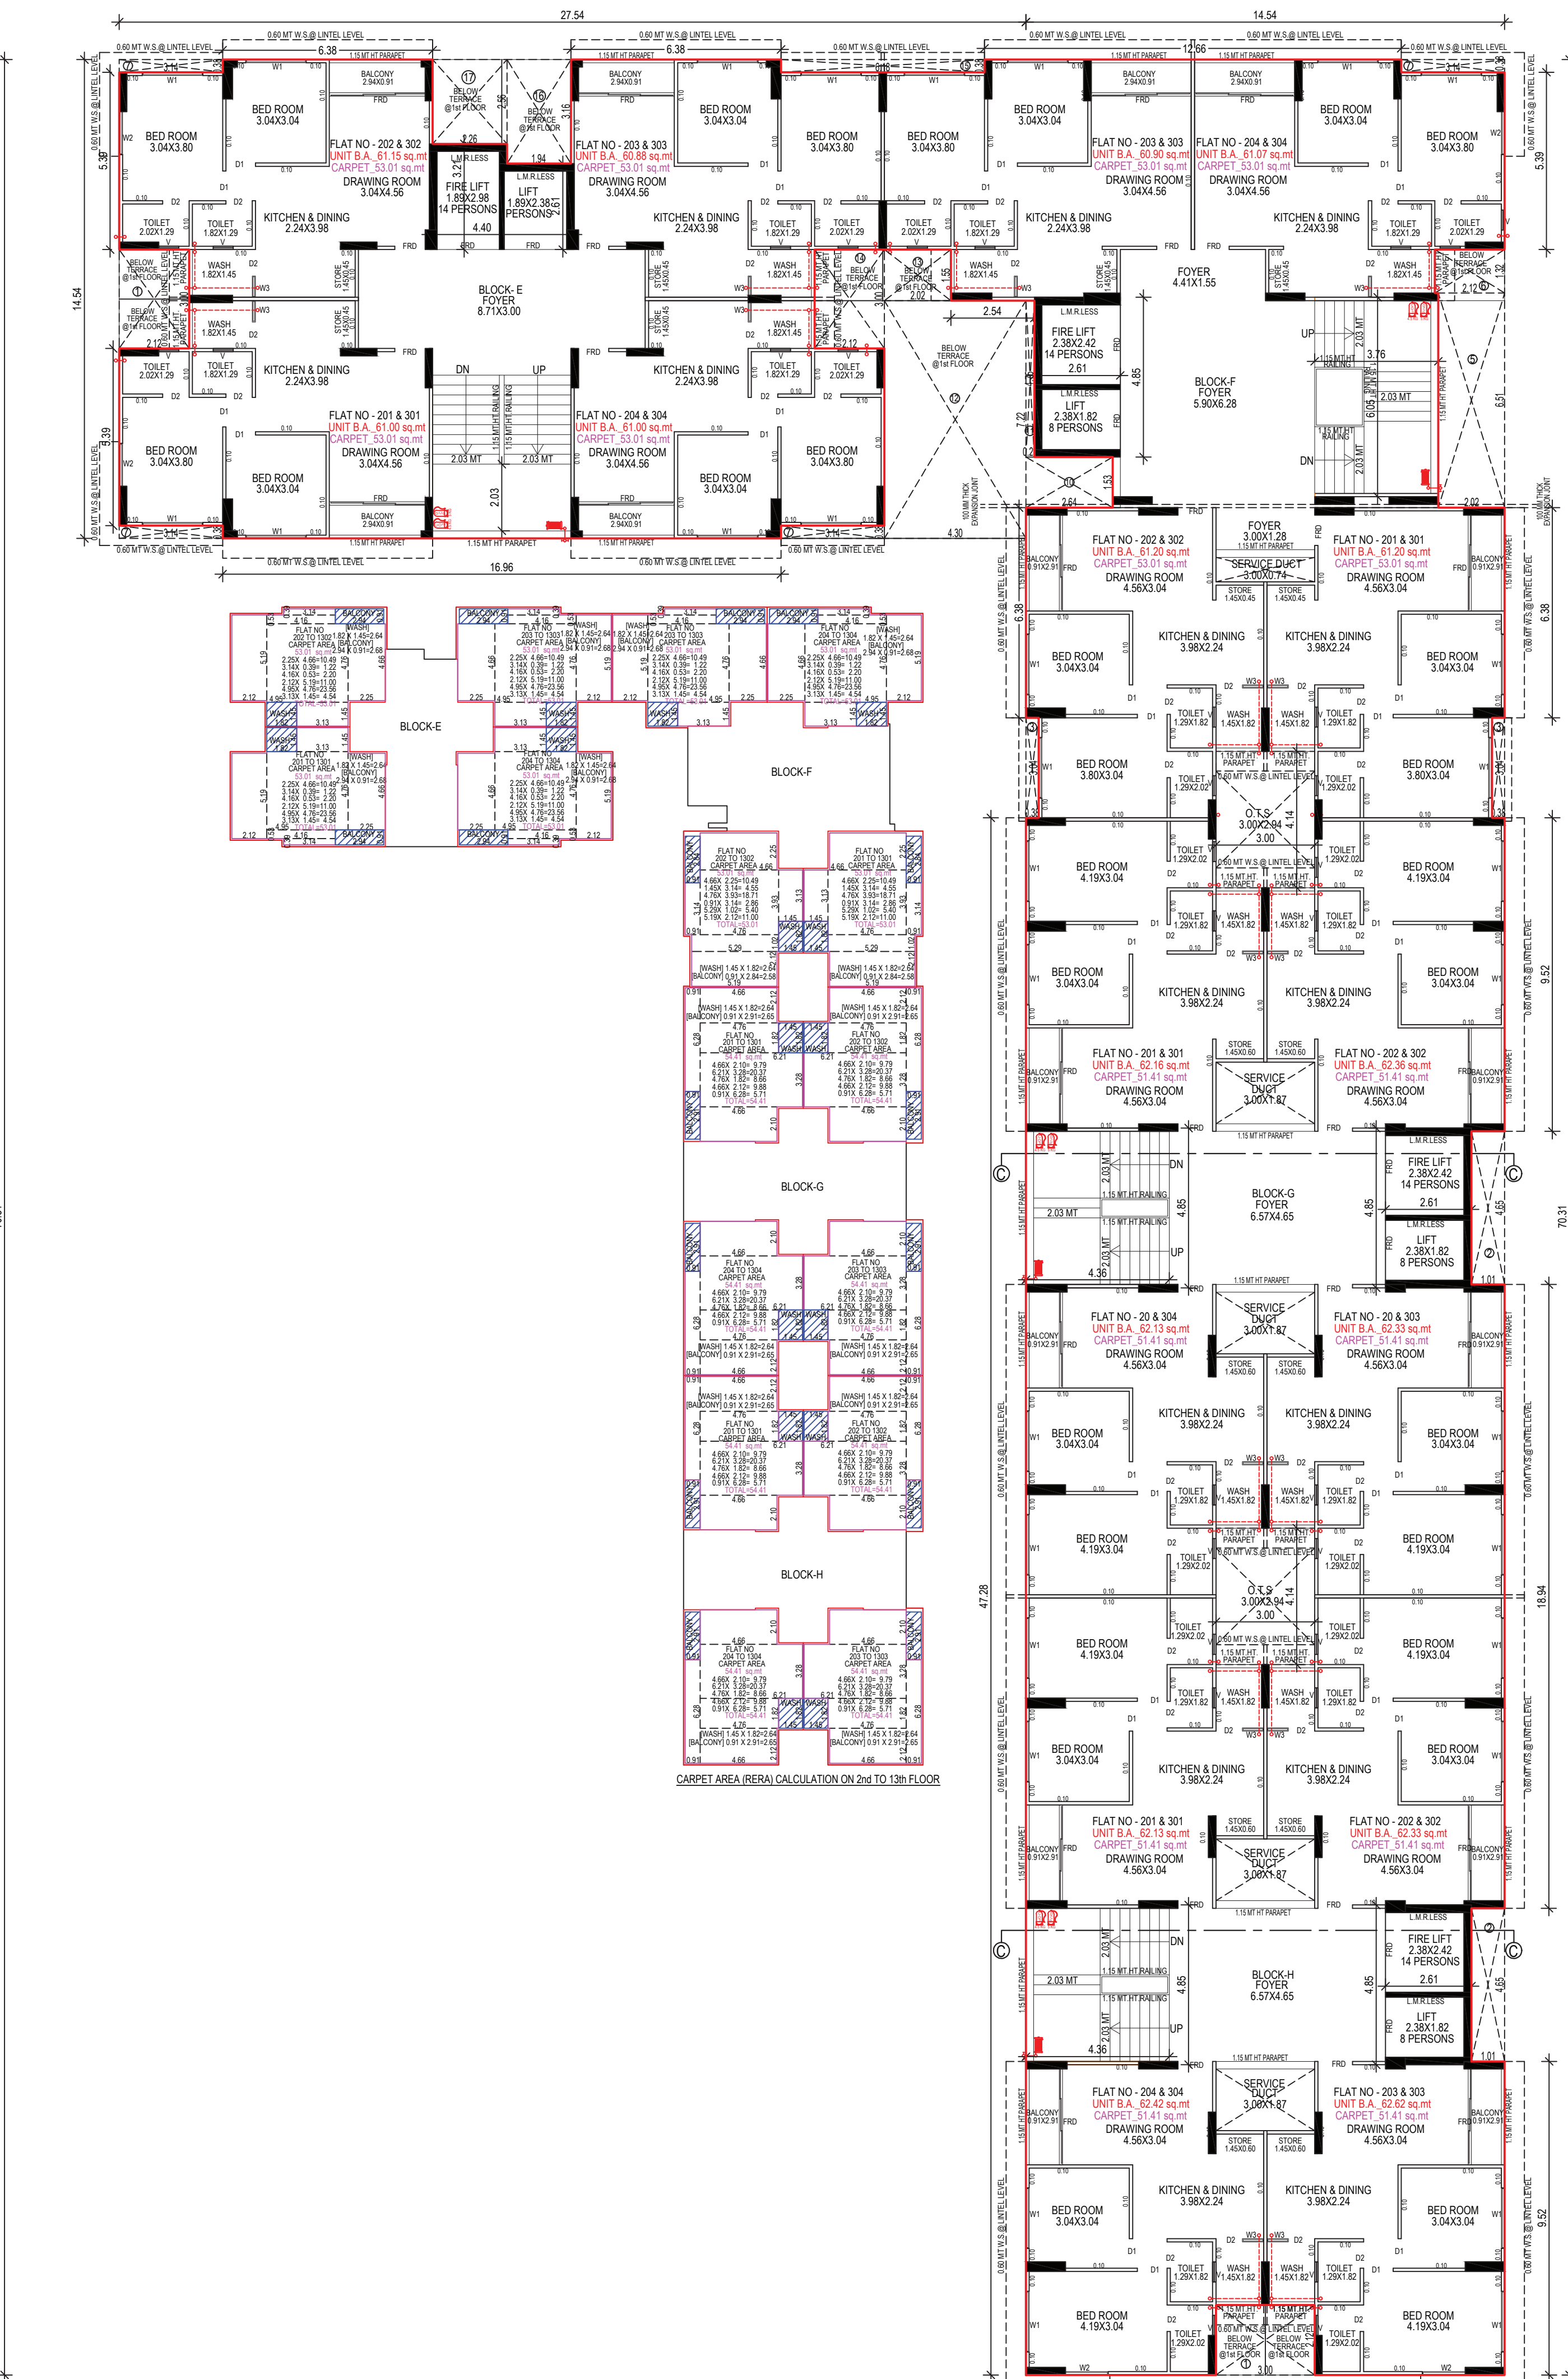

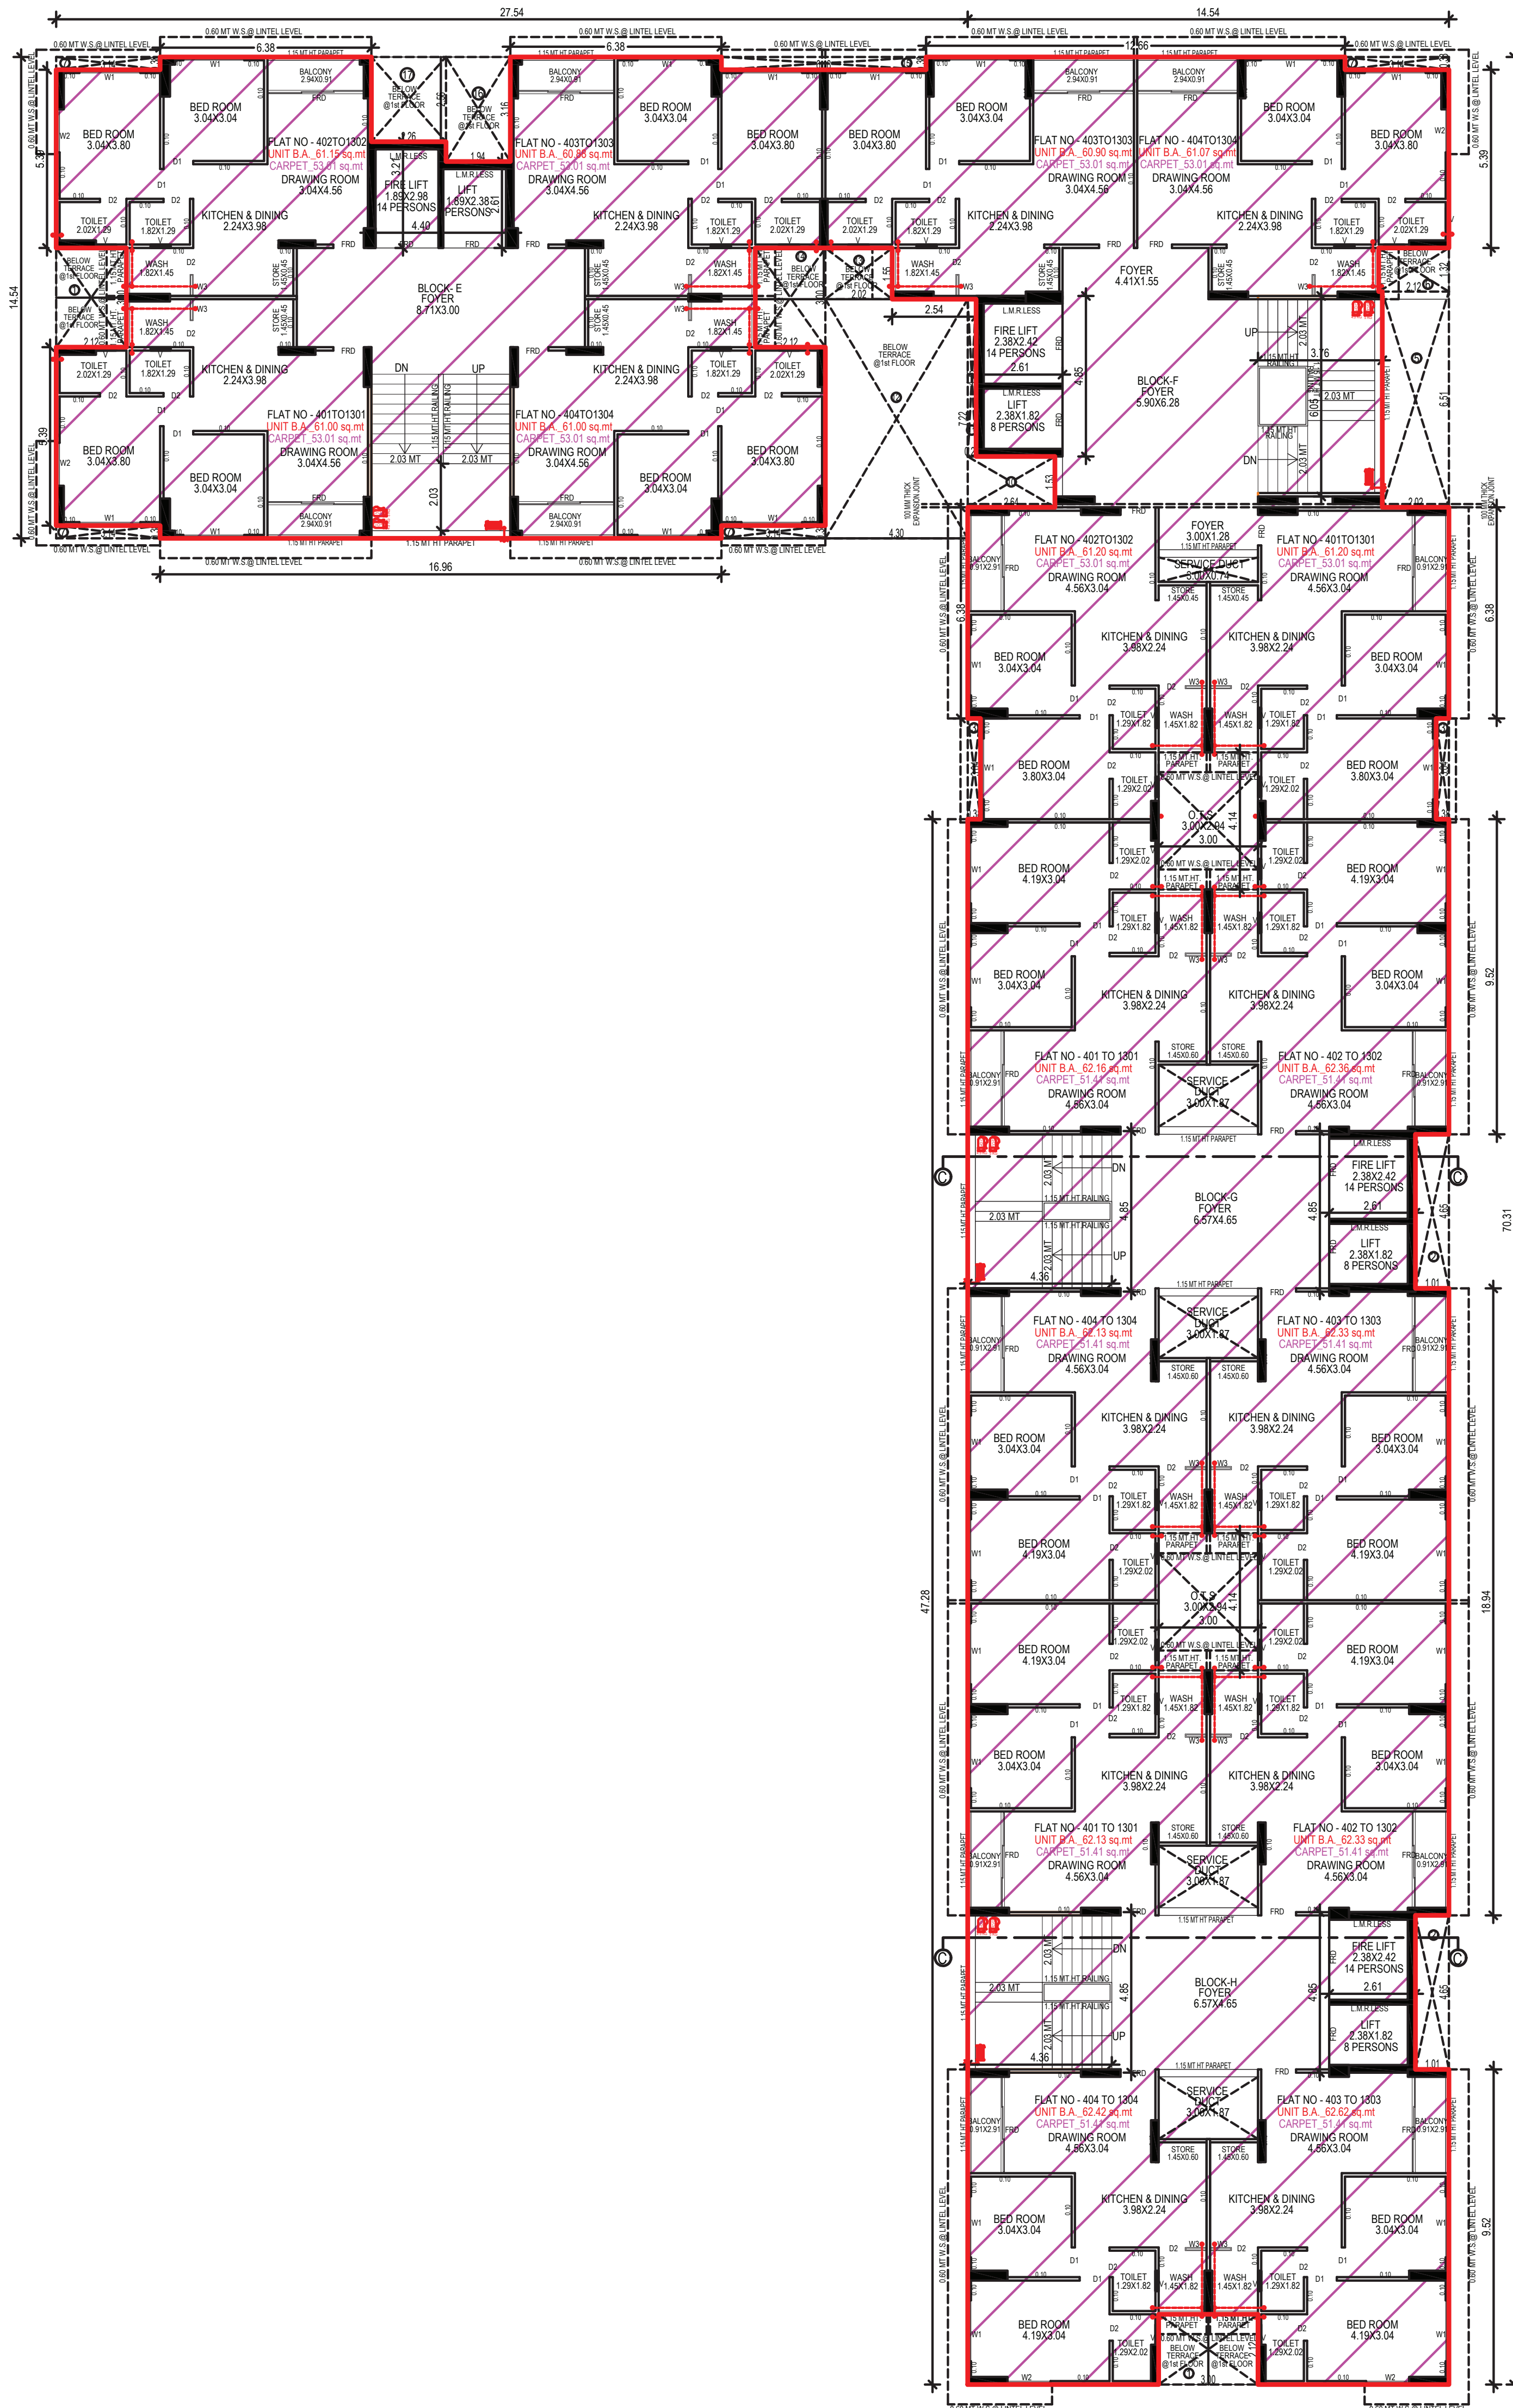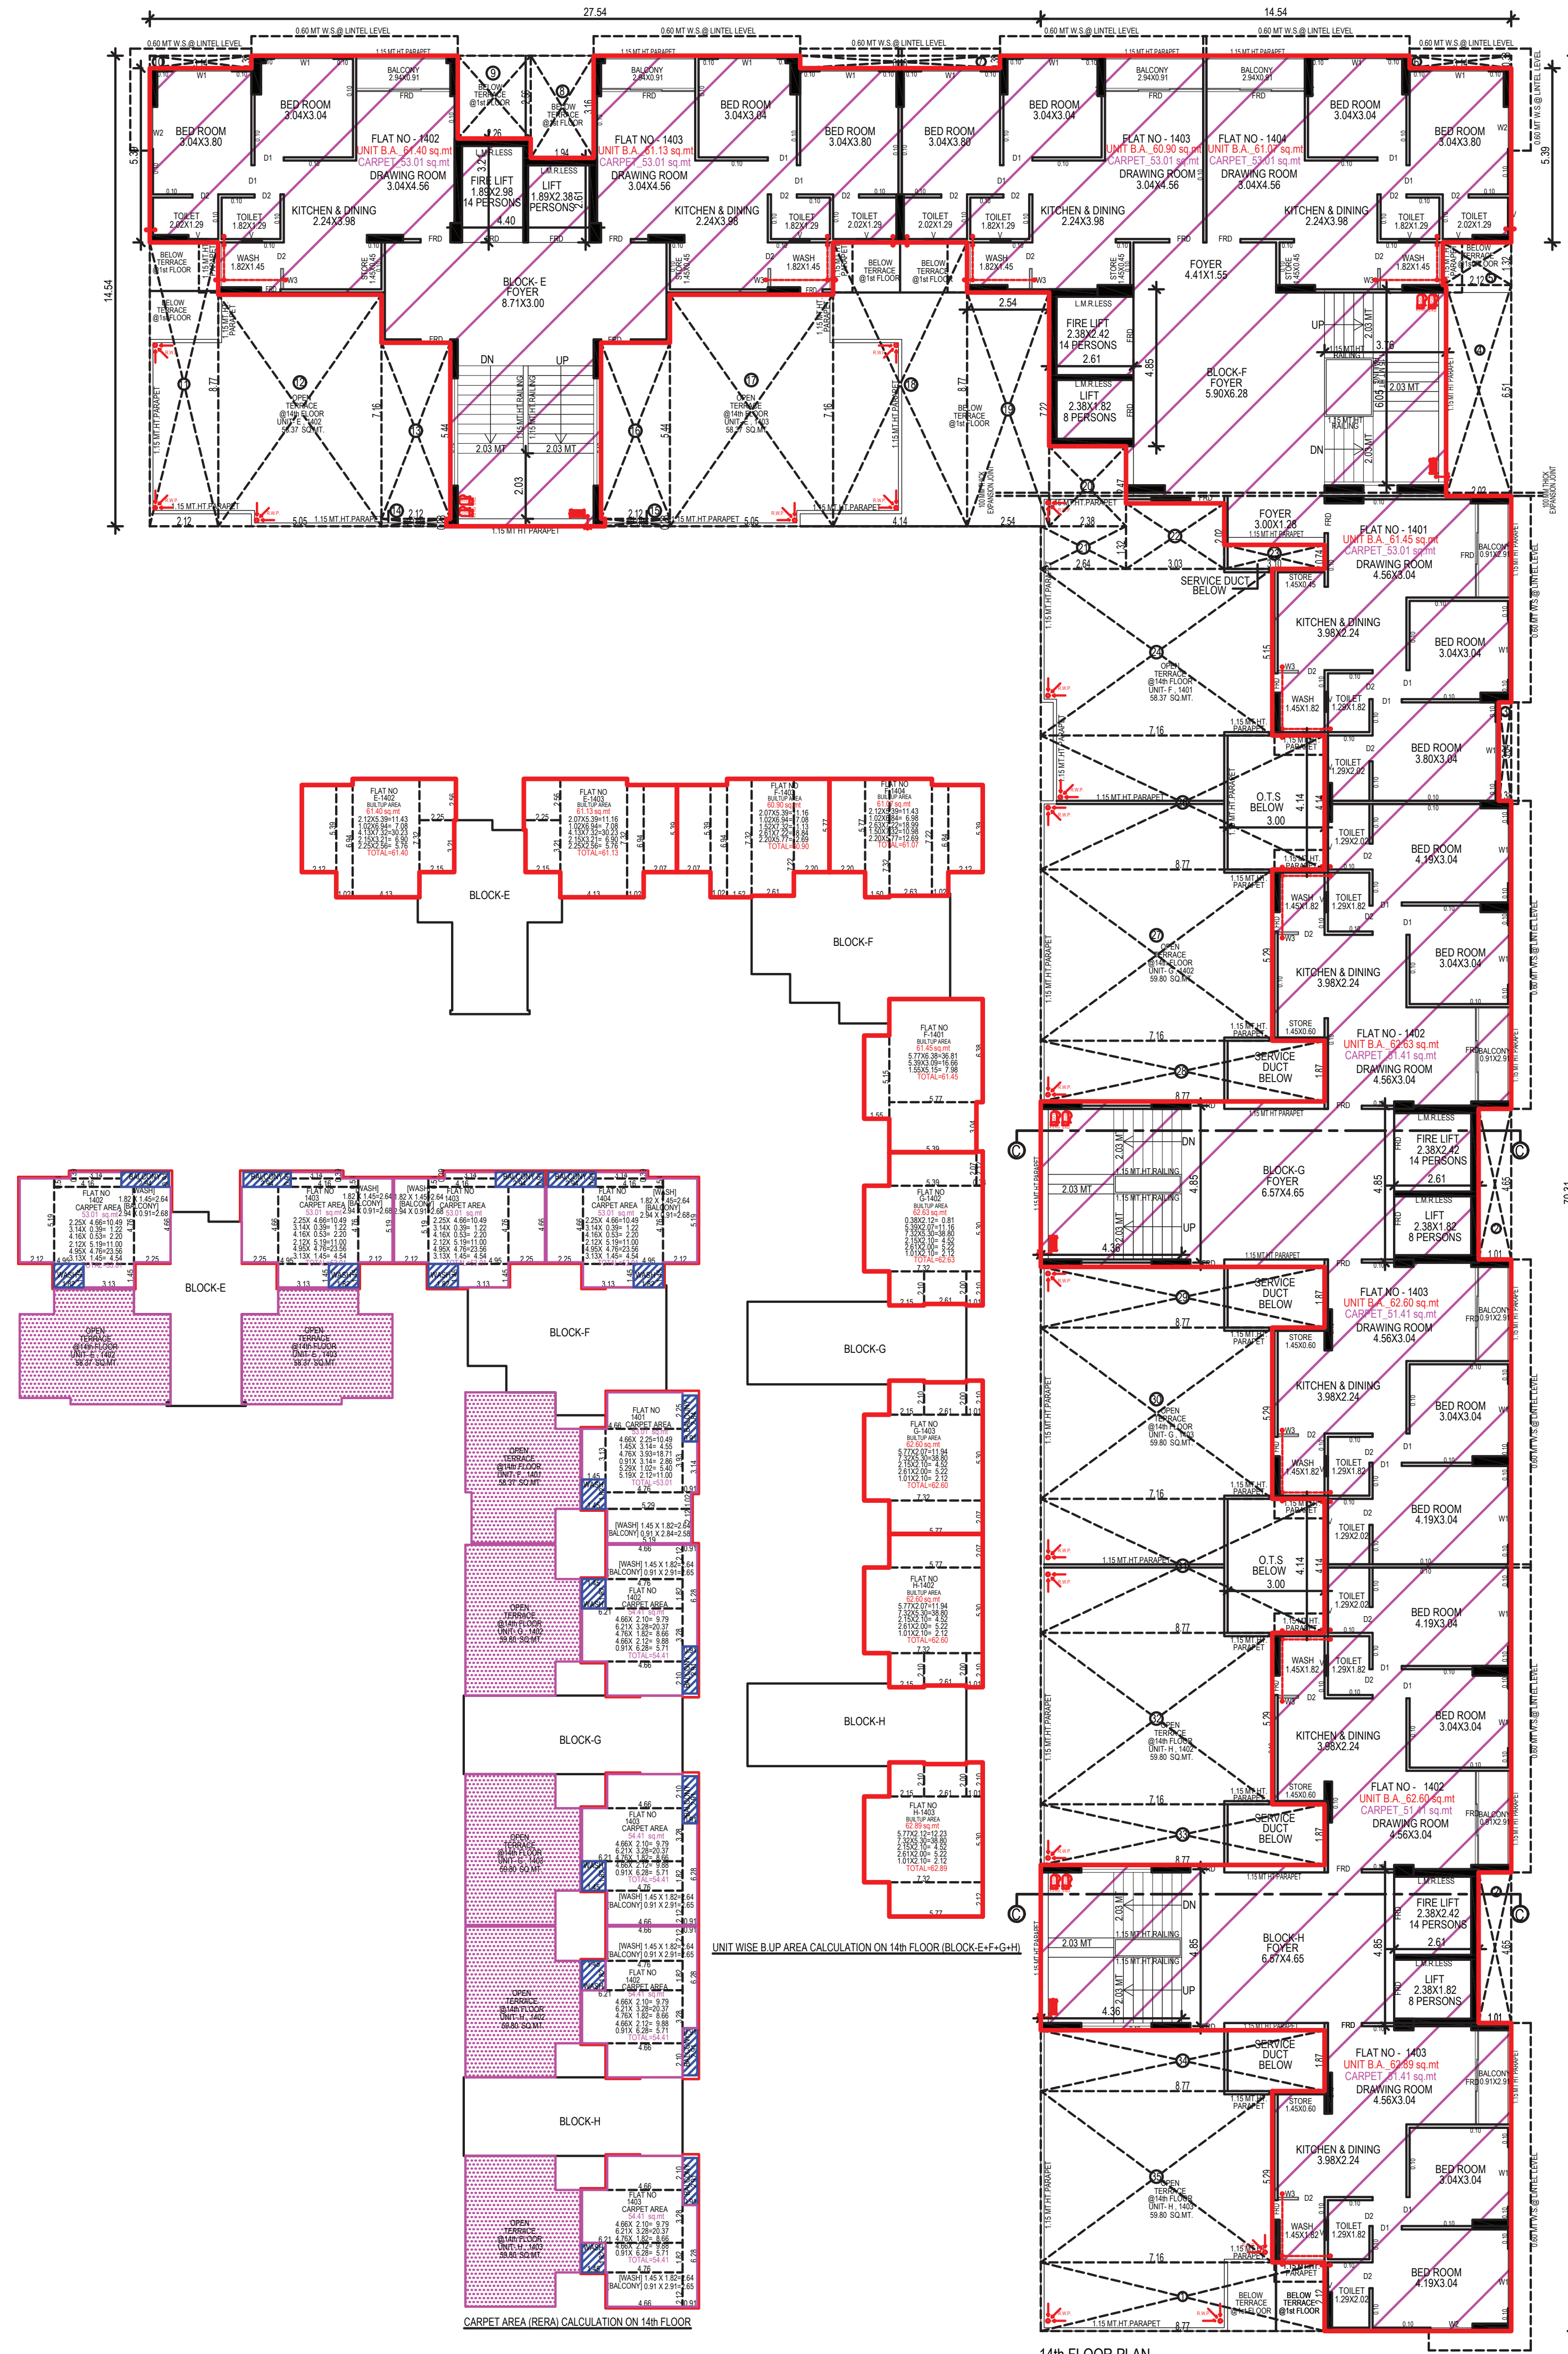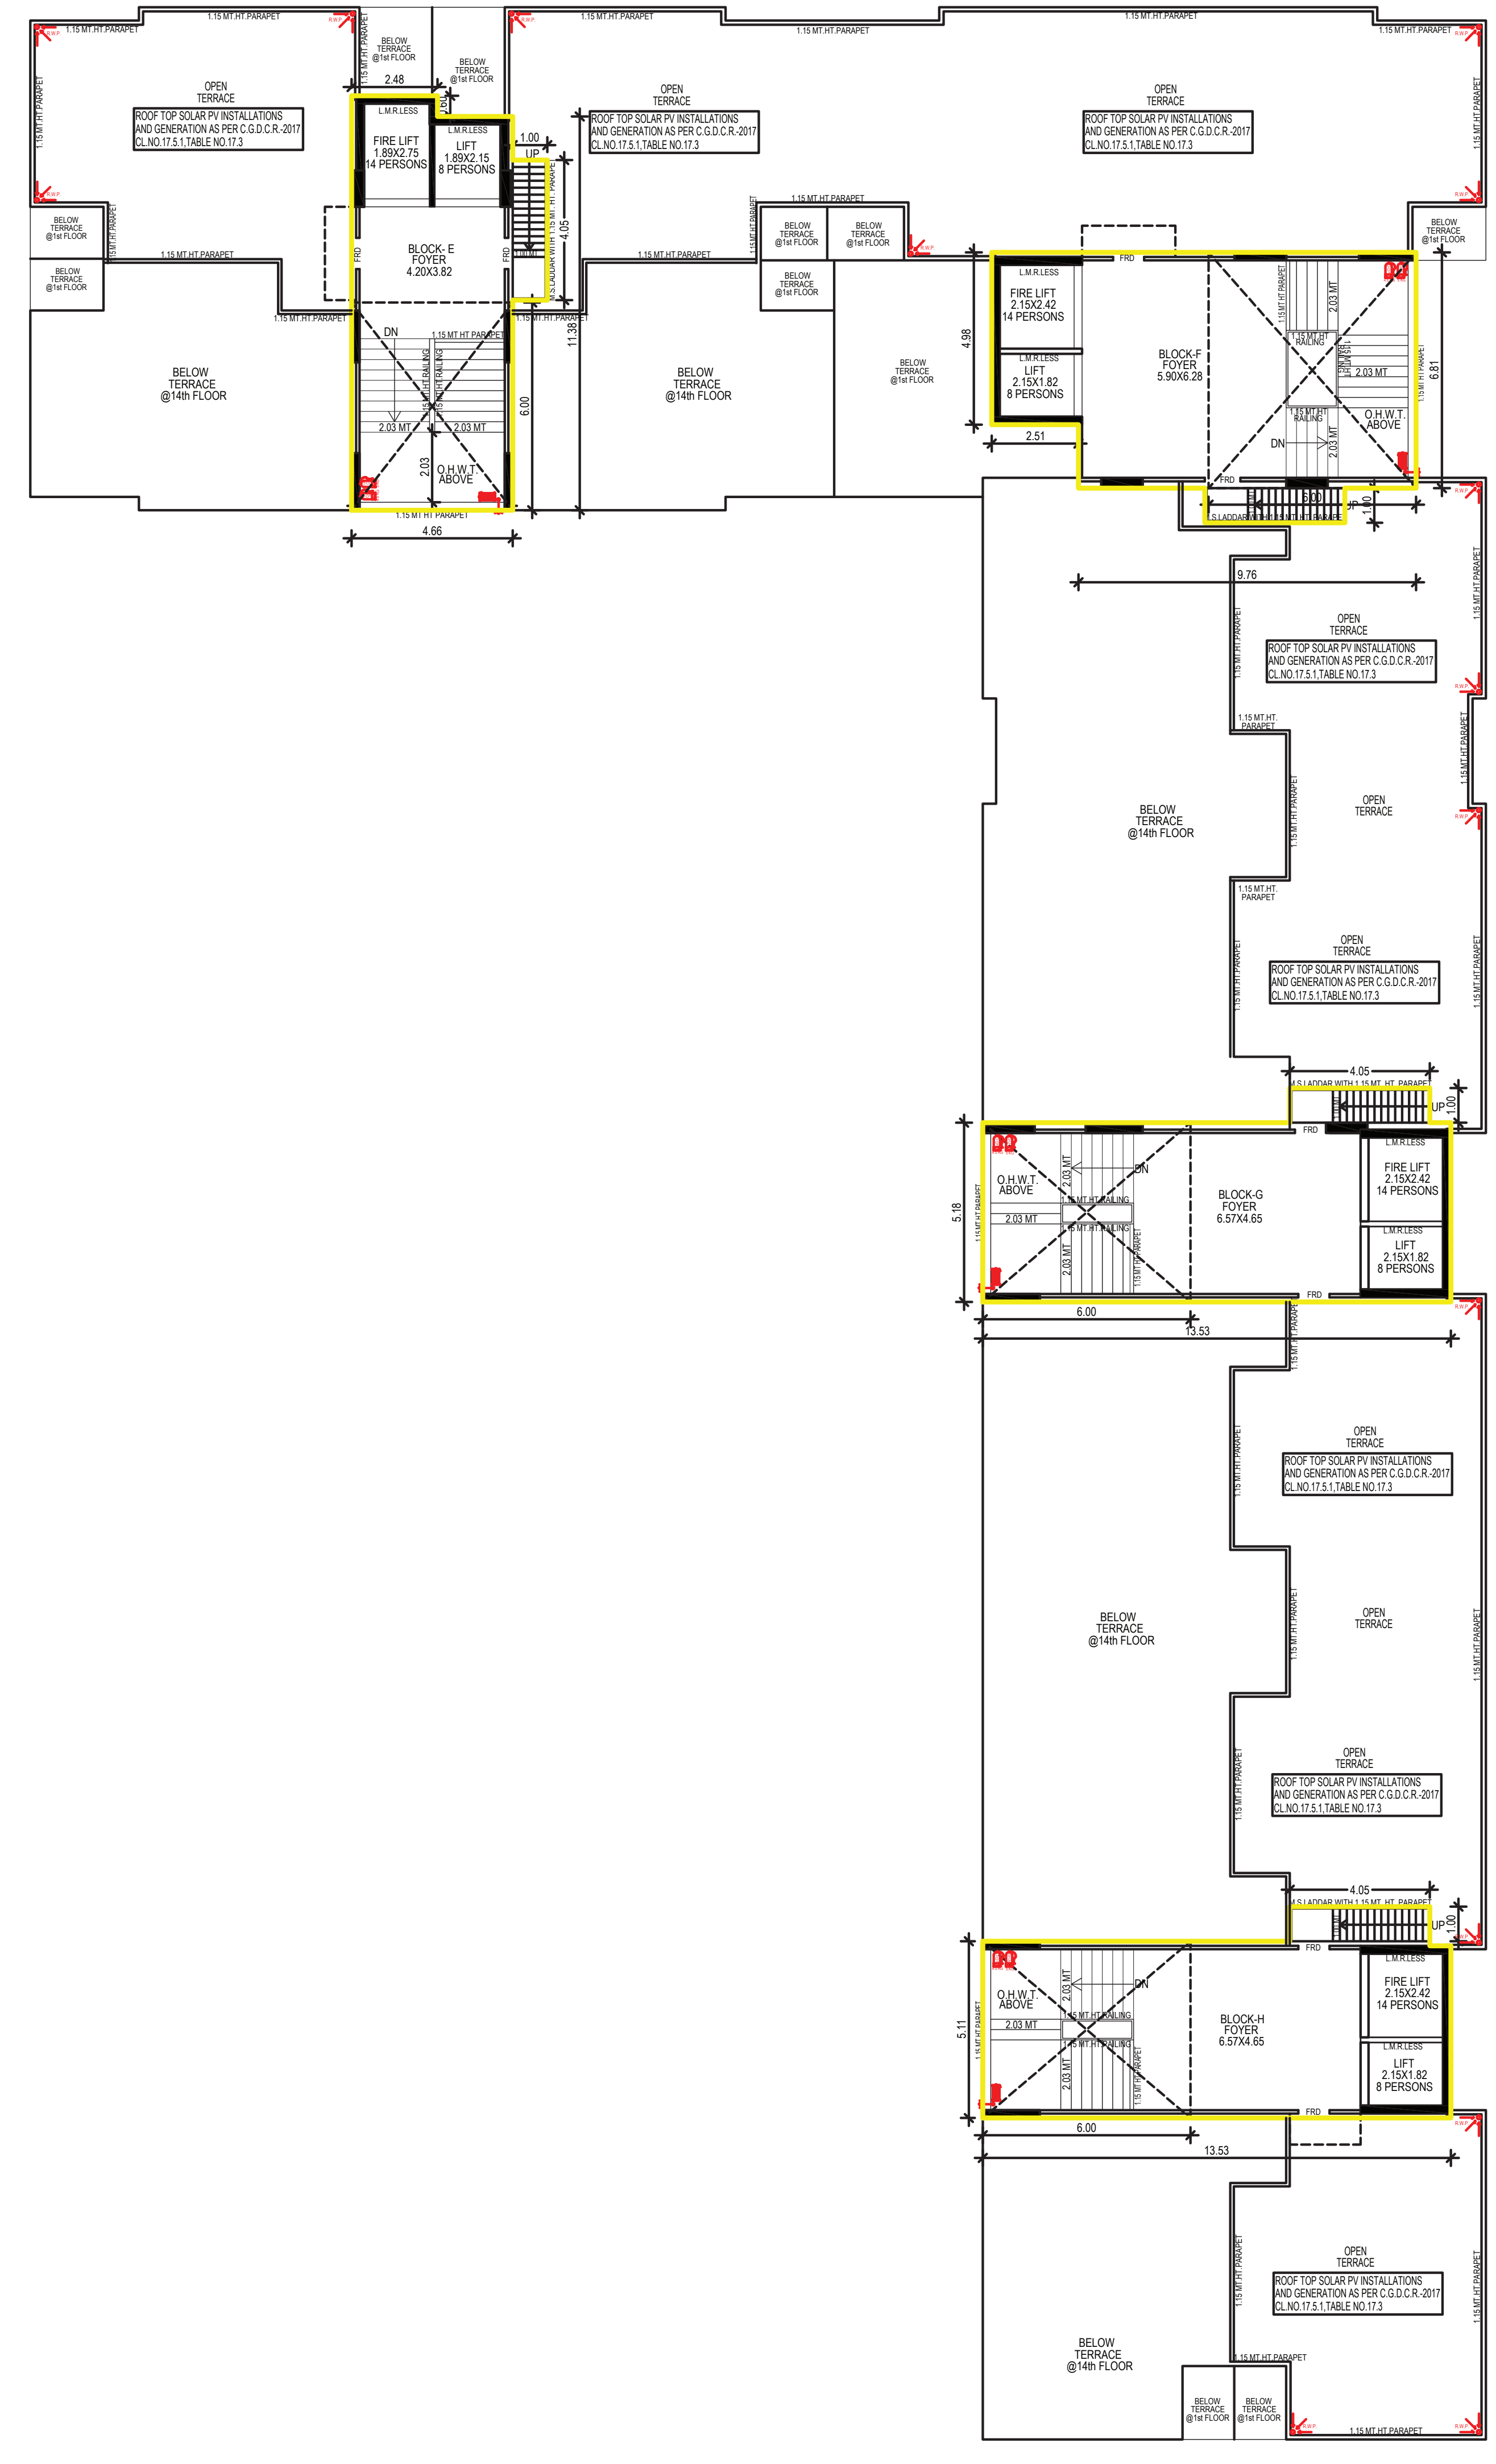

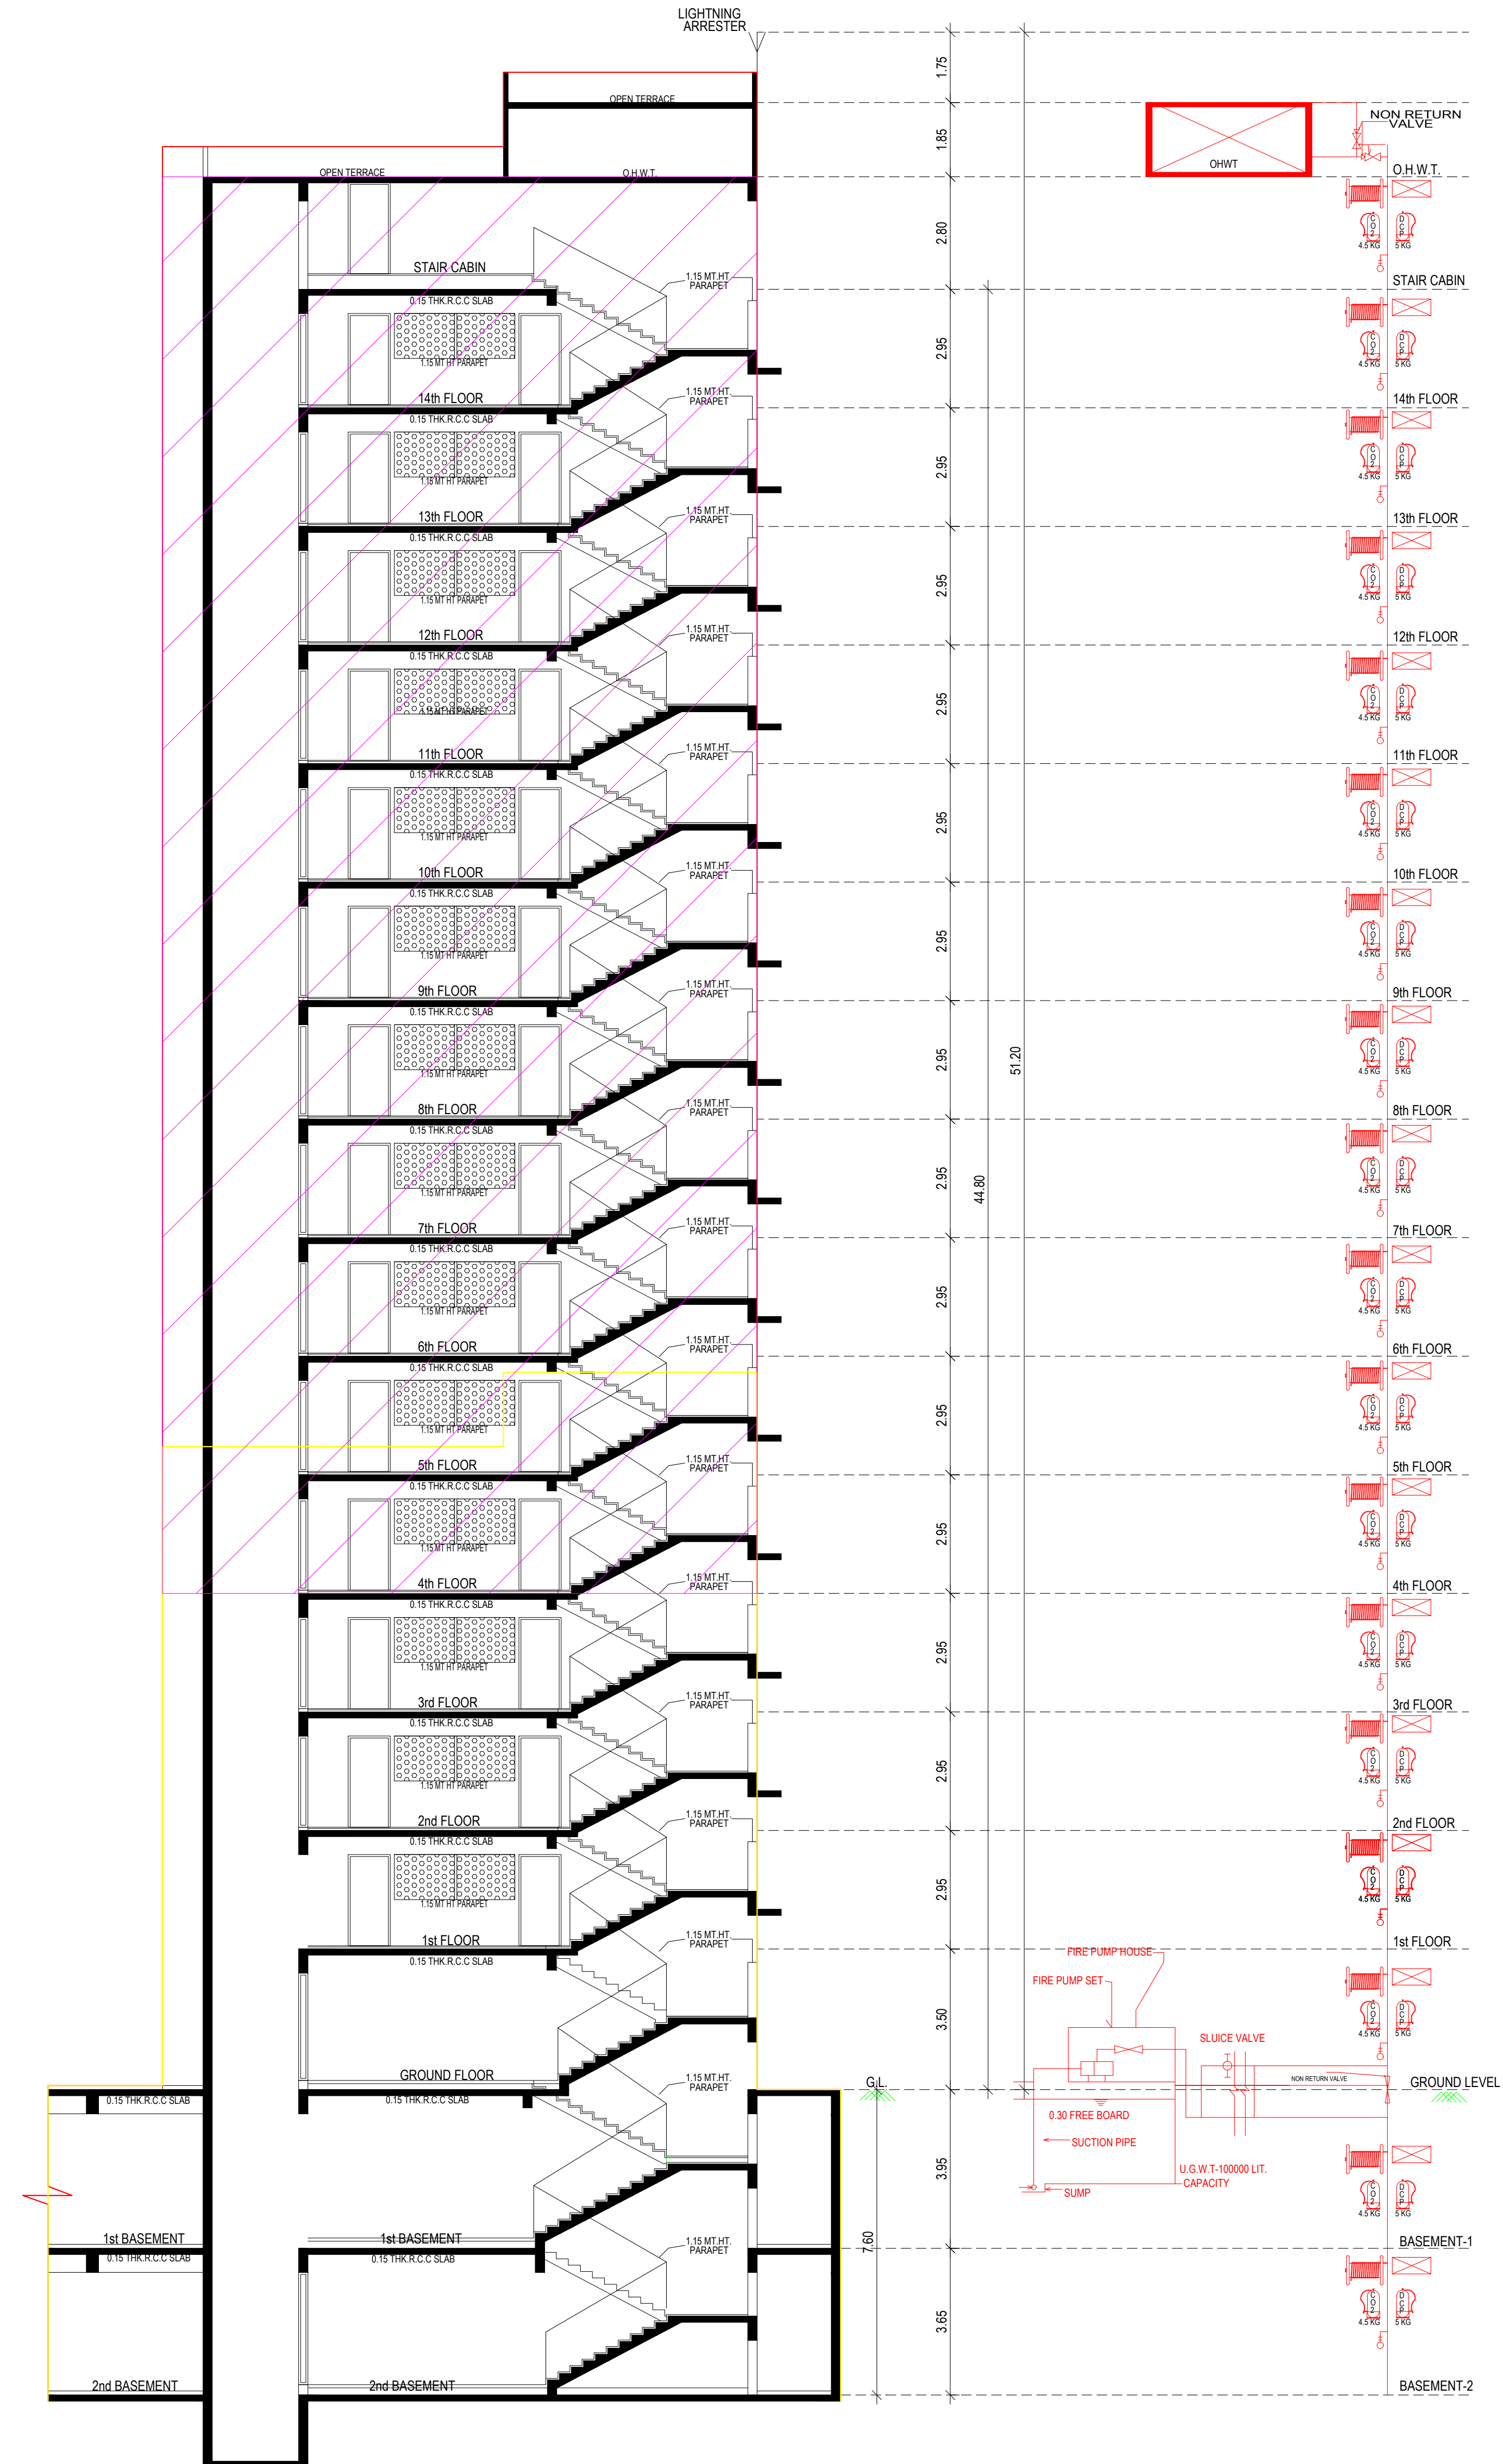

SPECIFICATION

STRUCTURE

- Earthquake resistant rcc frame structure designed for seismic zone as per IS codes.

WALL FINISH

- Internal wall - single coat finish plaster with white cement base putty.
- External wall - double coat sand face plaster/texture with premium acrylic paint.

FLOORING

- Vitrified tiles in drawing, kitchen, bedrooms and dining area.

ELECTRICAL

- Concealed ISI copper wiring with modular switches & ELCB for maximum safety.
- Electric points in all rooms.
- AC points in bedroom.

KITCHEN

- Granite platform with S.S. sink.
- Glazed tiles above platform.

DOORS

- Laminated main door .
- Flush doors with paint in all bedrooms and bathroom .
- All Doors with lock.

WINDOWS

- Powder coated aluminium windows.

PLUMBING & TOILETS

- Glazed wall tiles.
- Sanitary ware & Bath fittings.
- Concealed plumbing
- UPVC pipes for water supply and CPVC pipe for hot & cold water.



10/10

Project Architect

Mansi Shah

Address

Survey No 594 FP 70, TP No 3,
Opp. Shikhar Shantim,
Ghuma Ahmedabad, 380058.

Developer

Resset Good Earth LLP

Contact

9998881927