
આપના કરો સપના સાકાર...

Royal
exotica




DEVELOPERS:
MORABIYA MAYANK RAMESHBHAI
Propritor of MAHABAL CONSTRUCTION


Royal exotica
near royal orchid, zundal
chandkheda, ahmedabad.

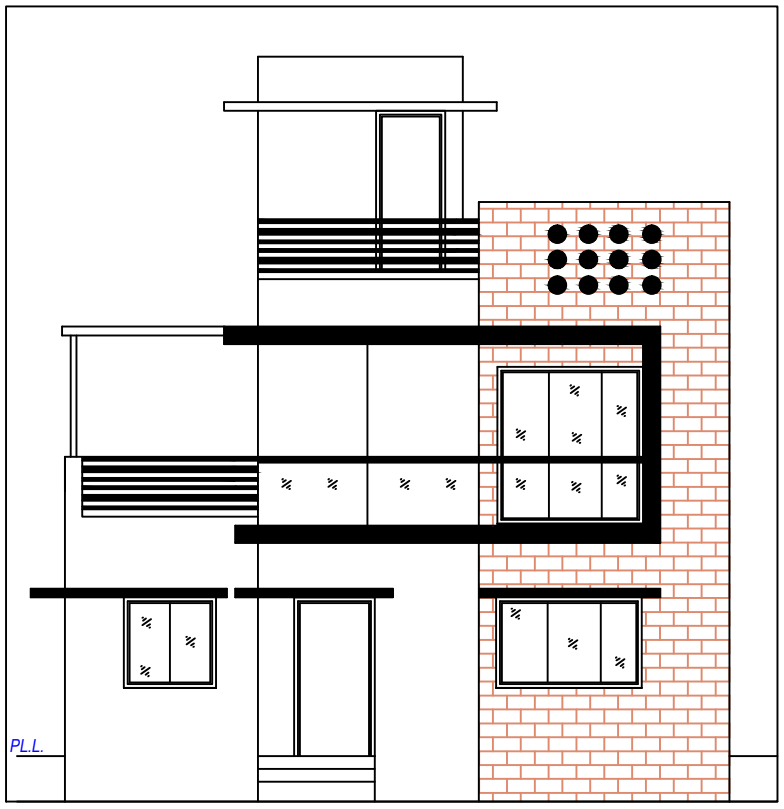


ELEVATION

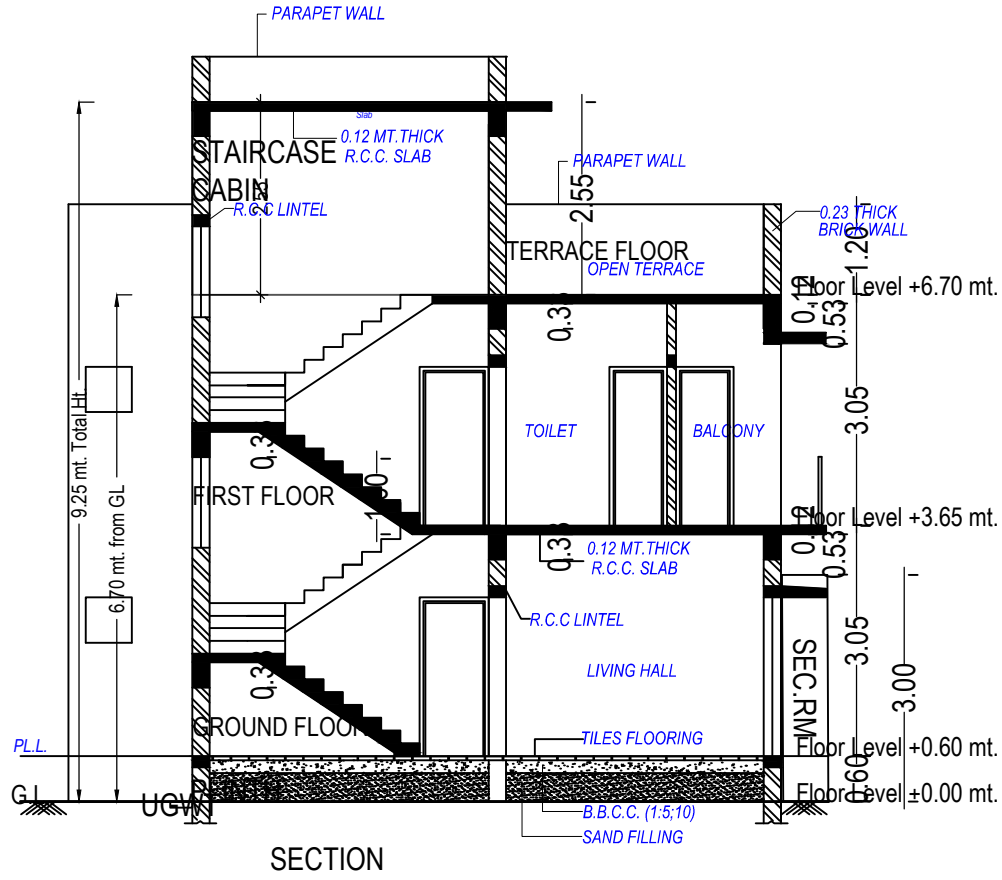


SECTION

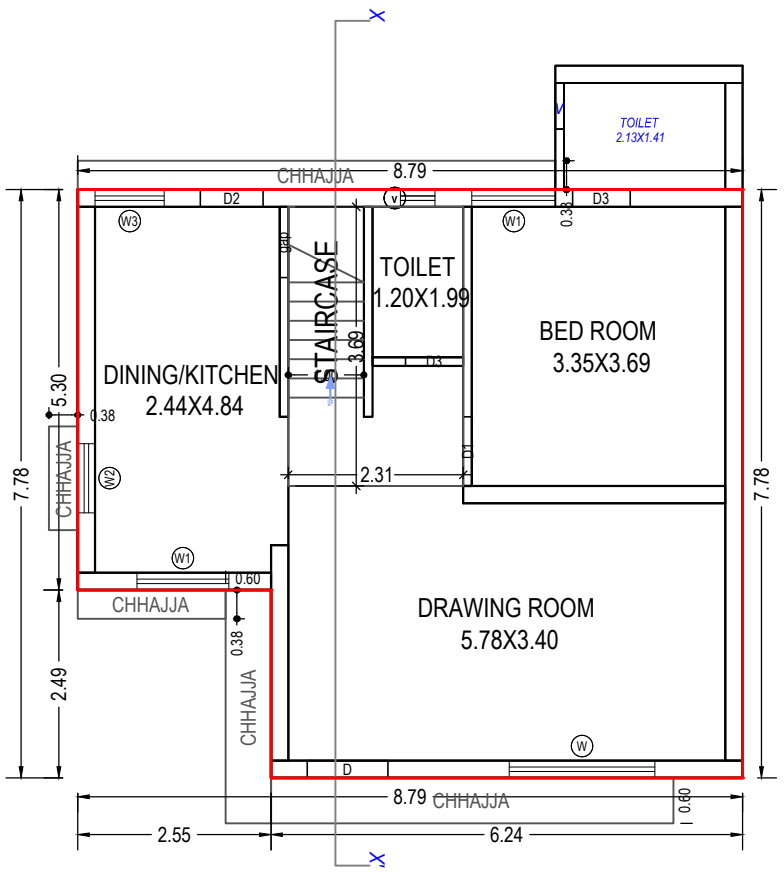


GROUND FLOOR PLAN
(Proposed)

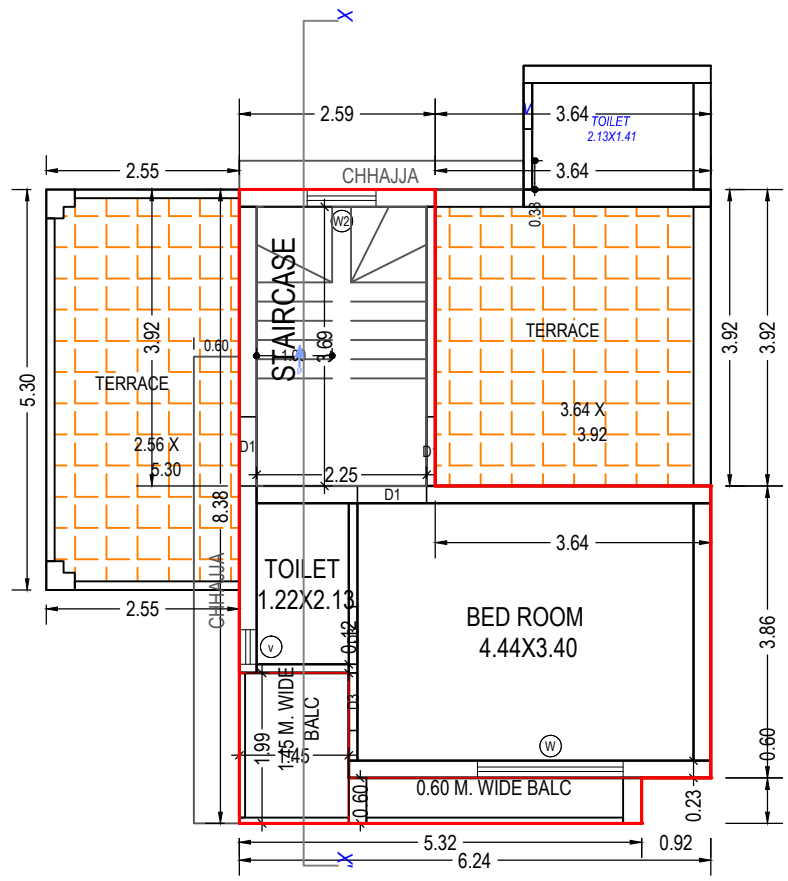


FIRST FLOOR PLAN
(Proposed)

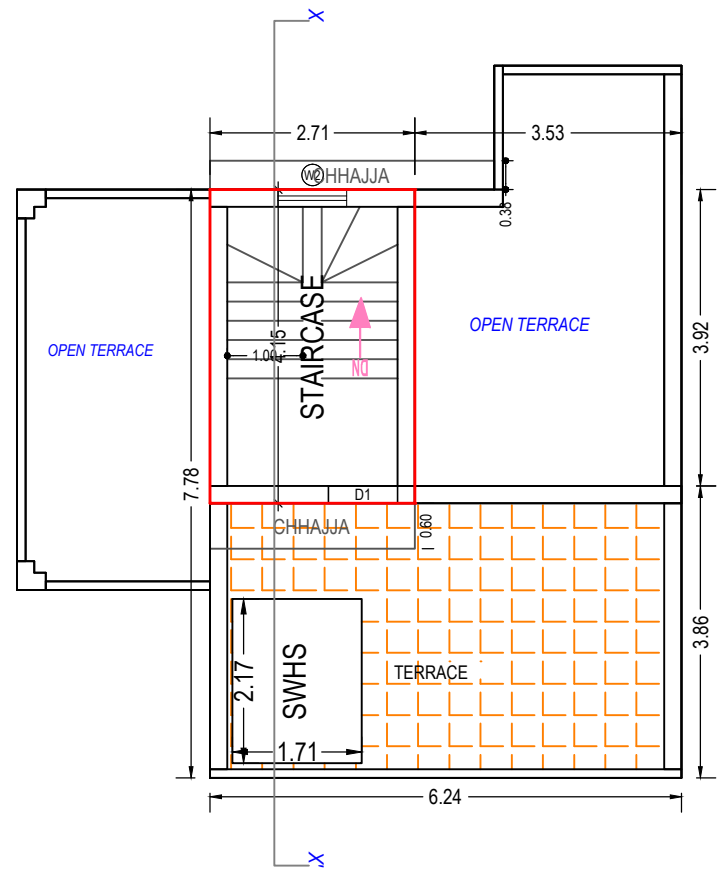


TERRACE FLOOR PLAN
(SCALE 1:100)

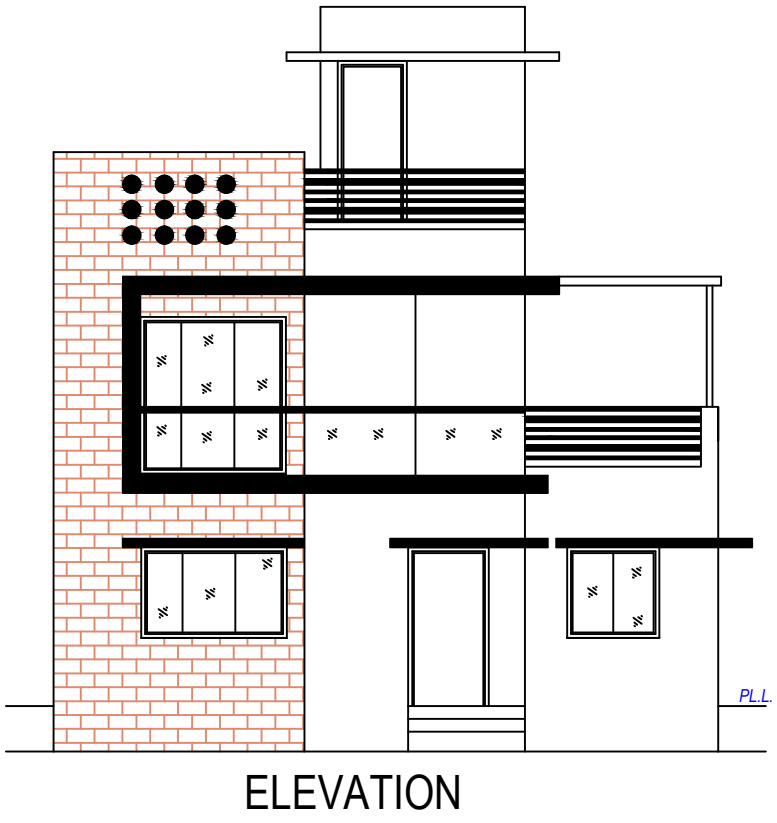


ELEVATION

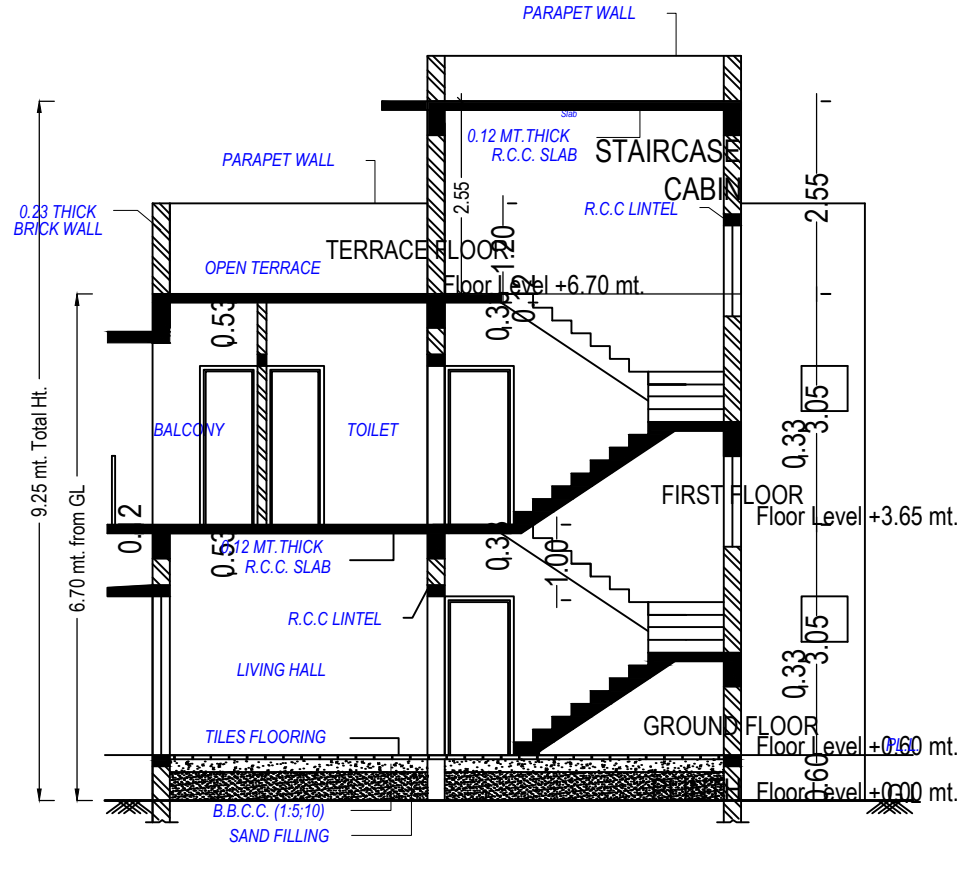


SECTION

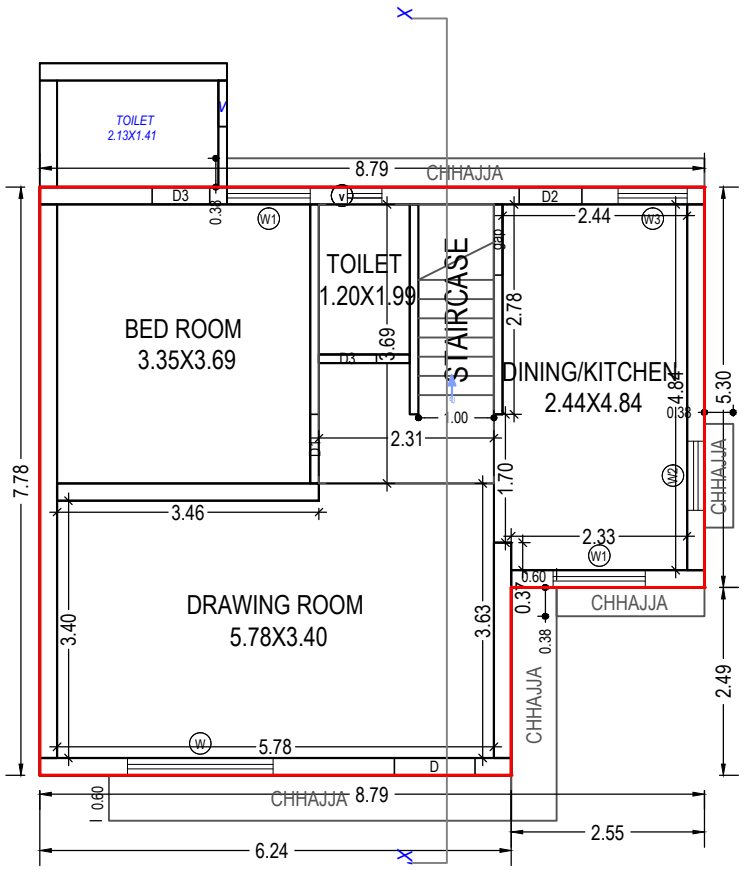


GROUND FLOOR PLAN
(Proposed)

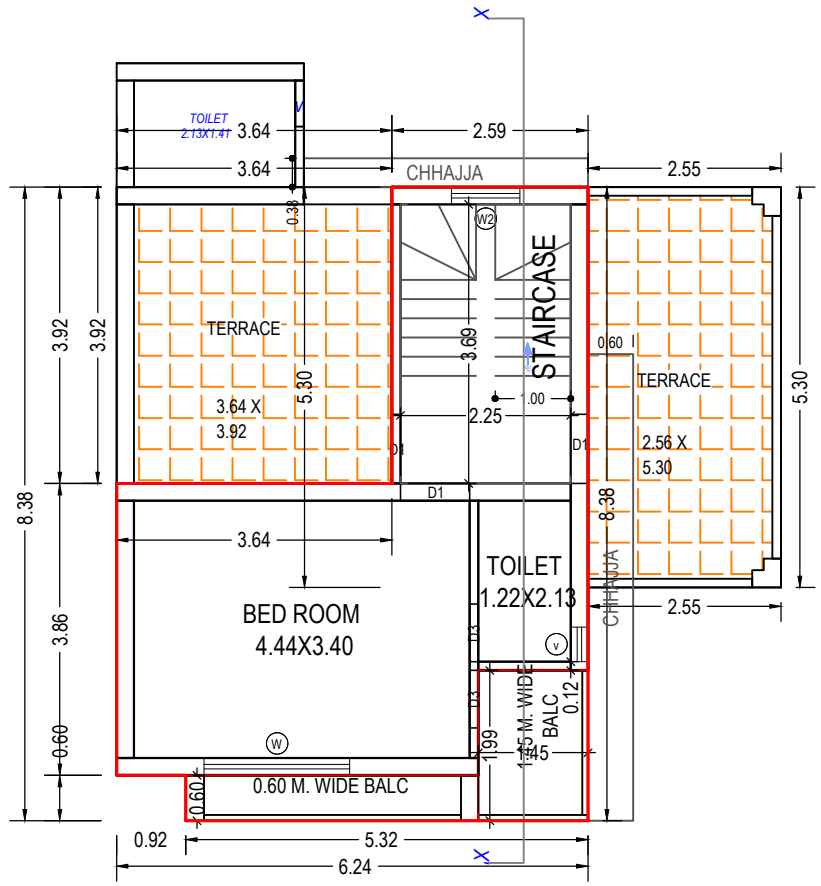

FIRST FLOOR PLAN
(Proposed)

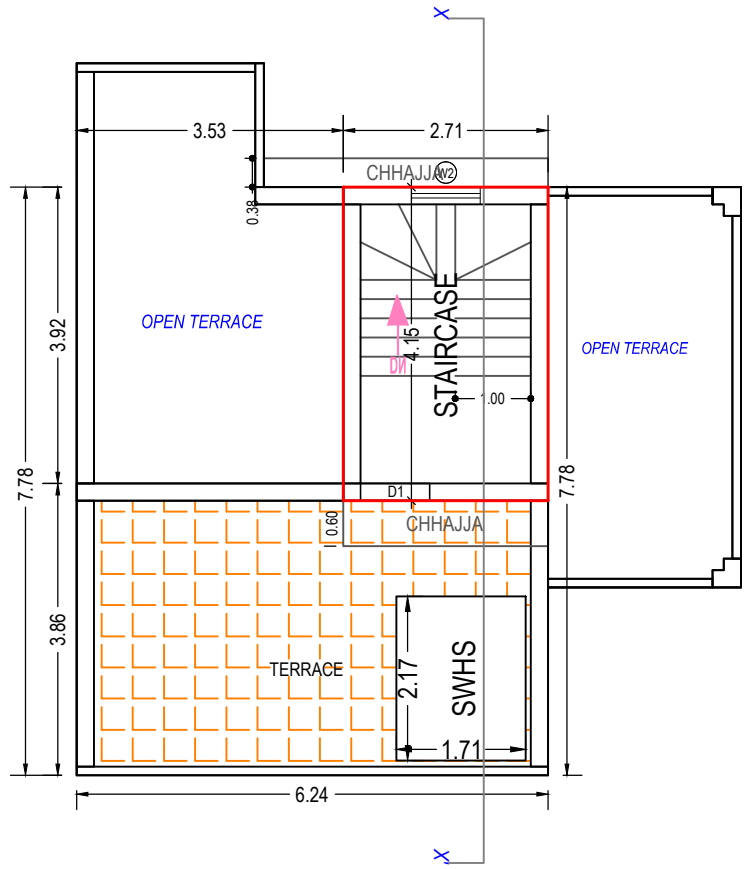

TERRACE FLOOR PLAN
(SCALE 1:100)

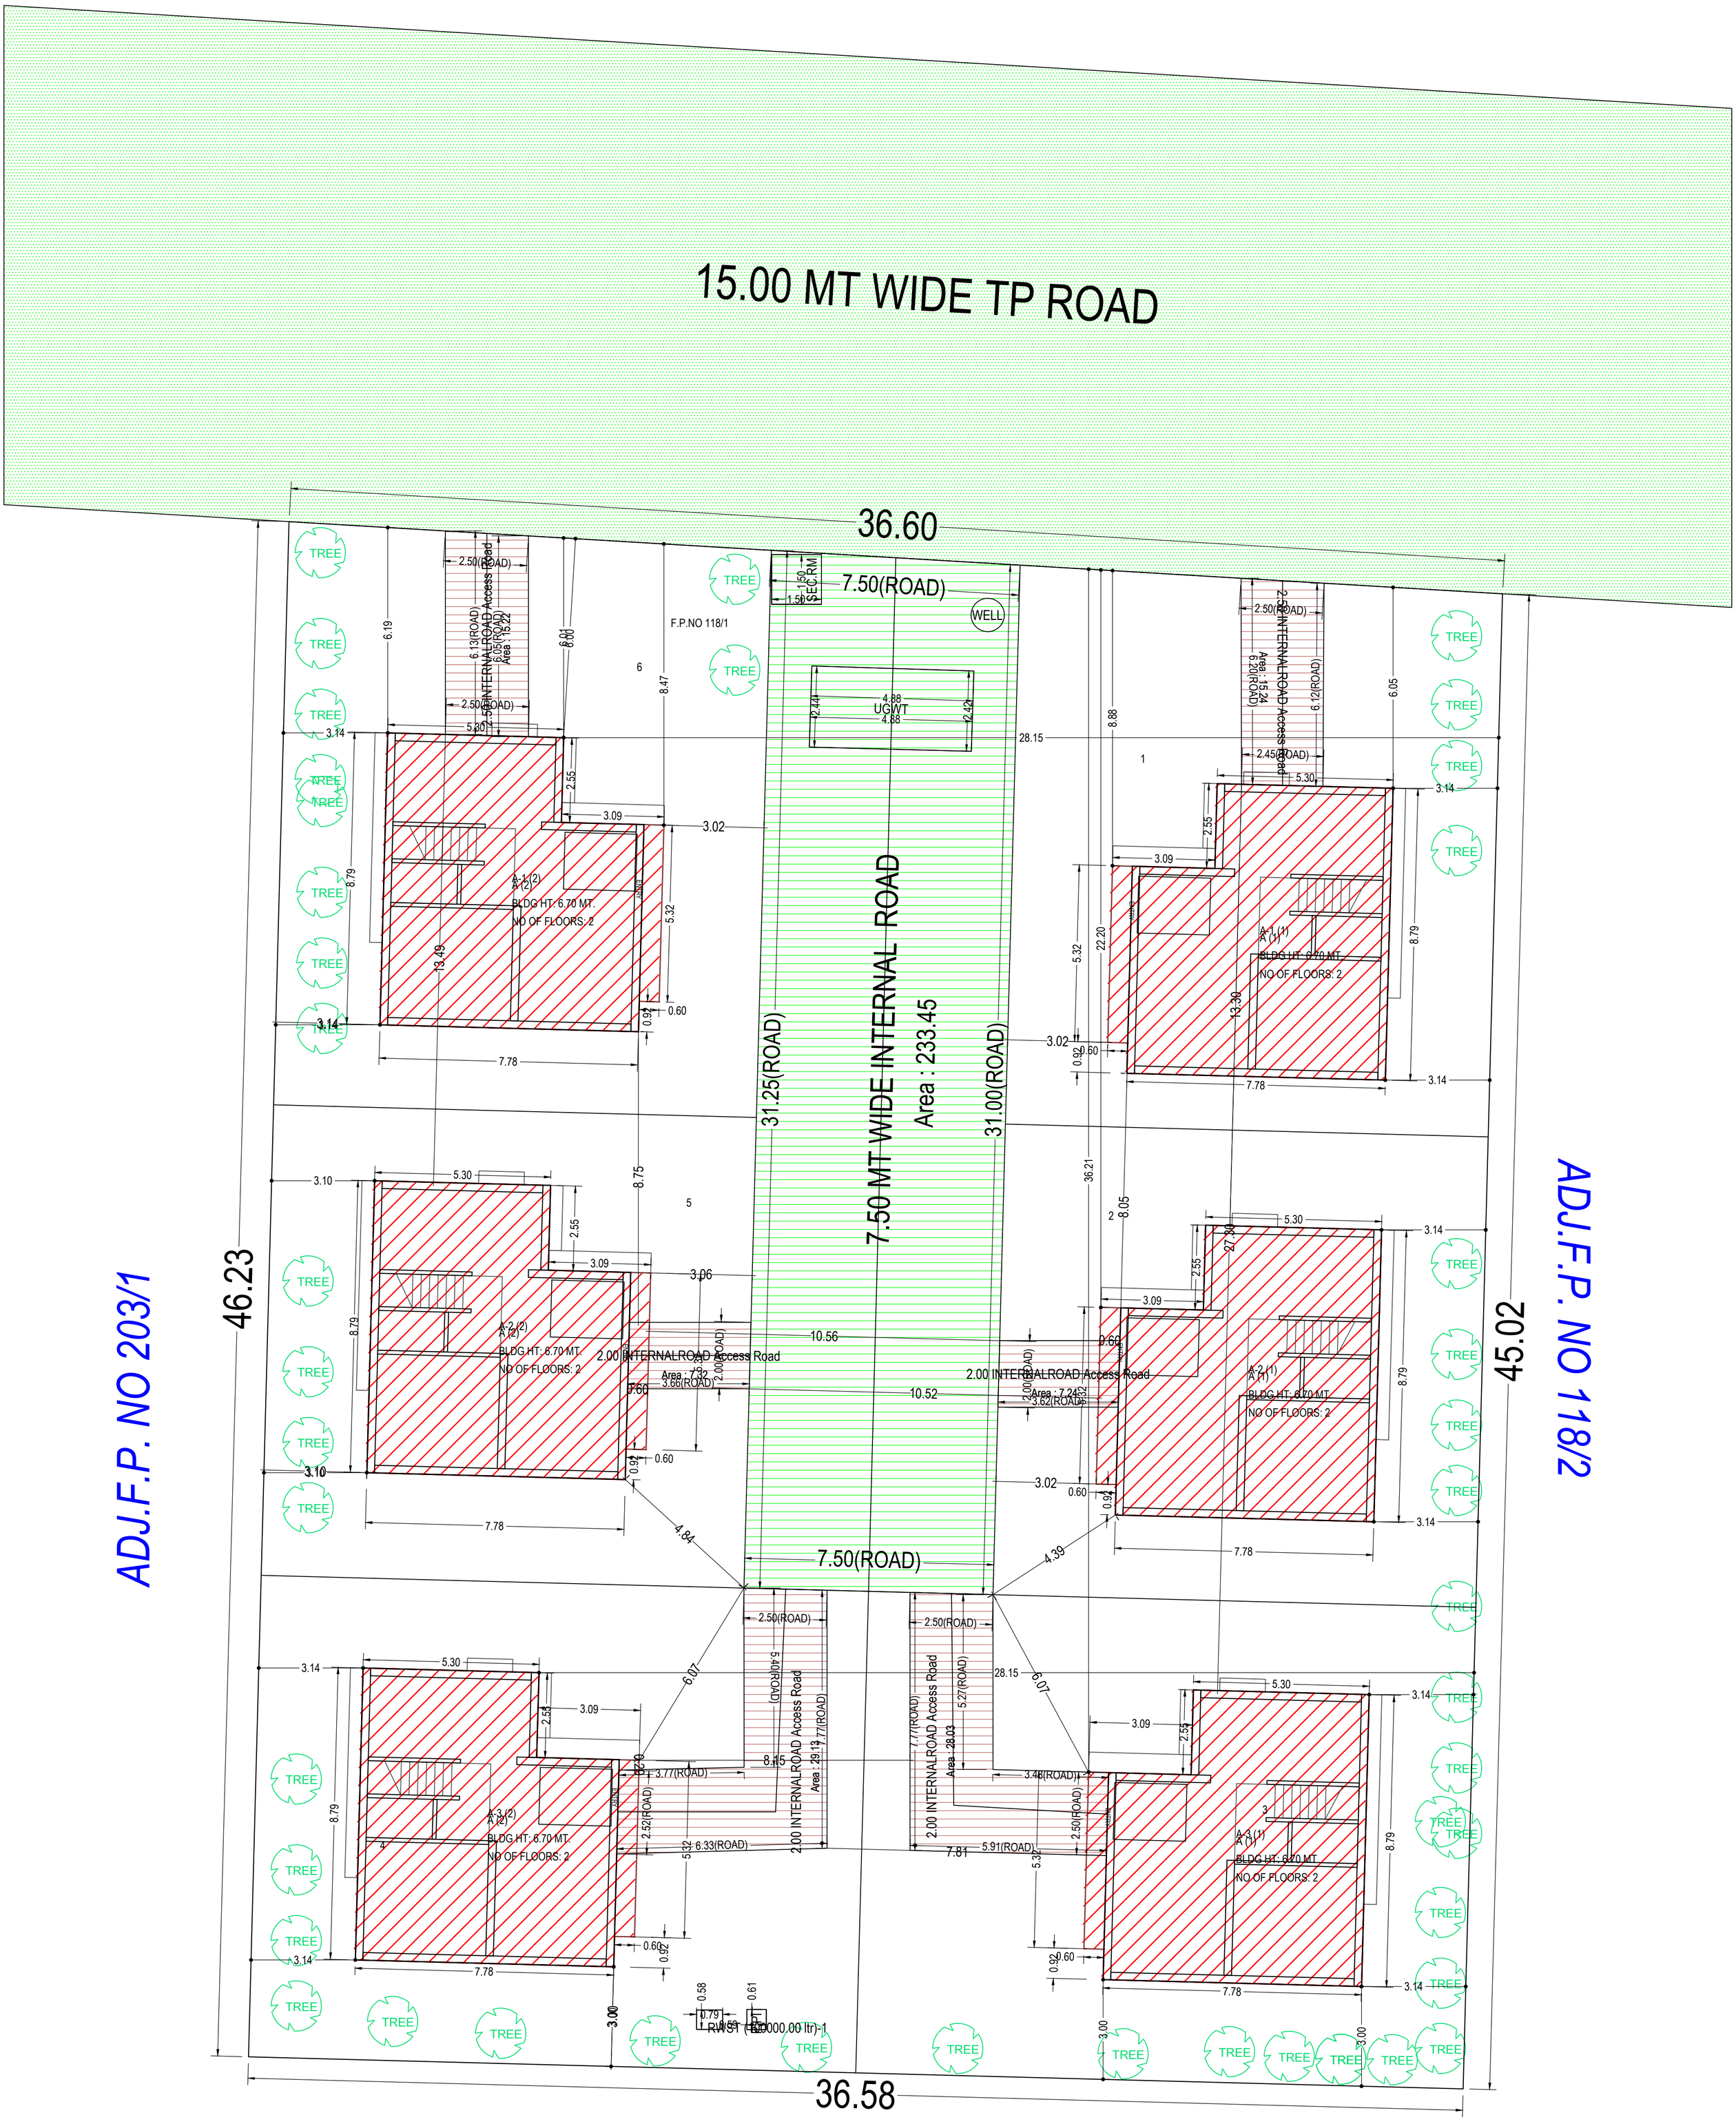

SALE FOR RESI

263 (04)

SITEPLAN

(Scale - 1:100)

ફલોરીંગ :-

- બધા રૂમમાં વિટ્રીફાઈડ ટાઈલ્સ
- દરેક એટેચ બાથરૂમમાં વૉટર પ્રુફીંગ ટ્રીટમેન્ટ

કિચન :-

- પ્રિમિયમ ક્વૉલીટી ગ્રેનાઈટ પ્લેટફોર્મ
- ગ્લેઝ ટાઈલ્સ લીન્ટલ લેવલ સુધી
- સ્ટેનલેસ સ્ટીલ સીન્ક

બાથરૂમ :-

- પ્રિમિયમ ક્વૉલીટી ગ્લેઝ ટાઈલ્સ લીન્ટલ લેવલ સુધી
- પ્રિમિયમ ક્વૉલીટી બાથરૂમ ફીટીં કંપની વૉરંટી સાથે



ઇલેક્ટ્રીક

- 3 ફેઝ કન્સીલ્ડ વાયરીંગ
- ISI કોપર વાયર સ્ટાન્ડર્ડ કંપની
- મોડ્યુલર સ્વીચ બોર્ડ

પ્લાસ્ટર :-

- અંદરની બાજુએ સીંગલ કોટ પ્લાસ્ટર
- બહારની બાજુએ ડબલ કોટ પ્લાસ્ટર


દરવાજા બારી :-

- ડેકોરેટીવ મેઇન ડોર
- અંદરના દરવાજા ફલશ
- એલ્યુમિનીયમ સ્લાઈડીંગ બારી ગ્રેનાઈટ ફ્રેમ સાથે
- પ્રિમિયમ ક્વૉલીટી હાડવેર

કલર :-

-અંદરની બાજુએ વાઈટ પુટ્ટી
- બહારની બાજુએ પેઇન્ટ સ્ટાન્ડર્ડ ક્વૉલીટી

Royal Exotica

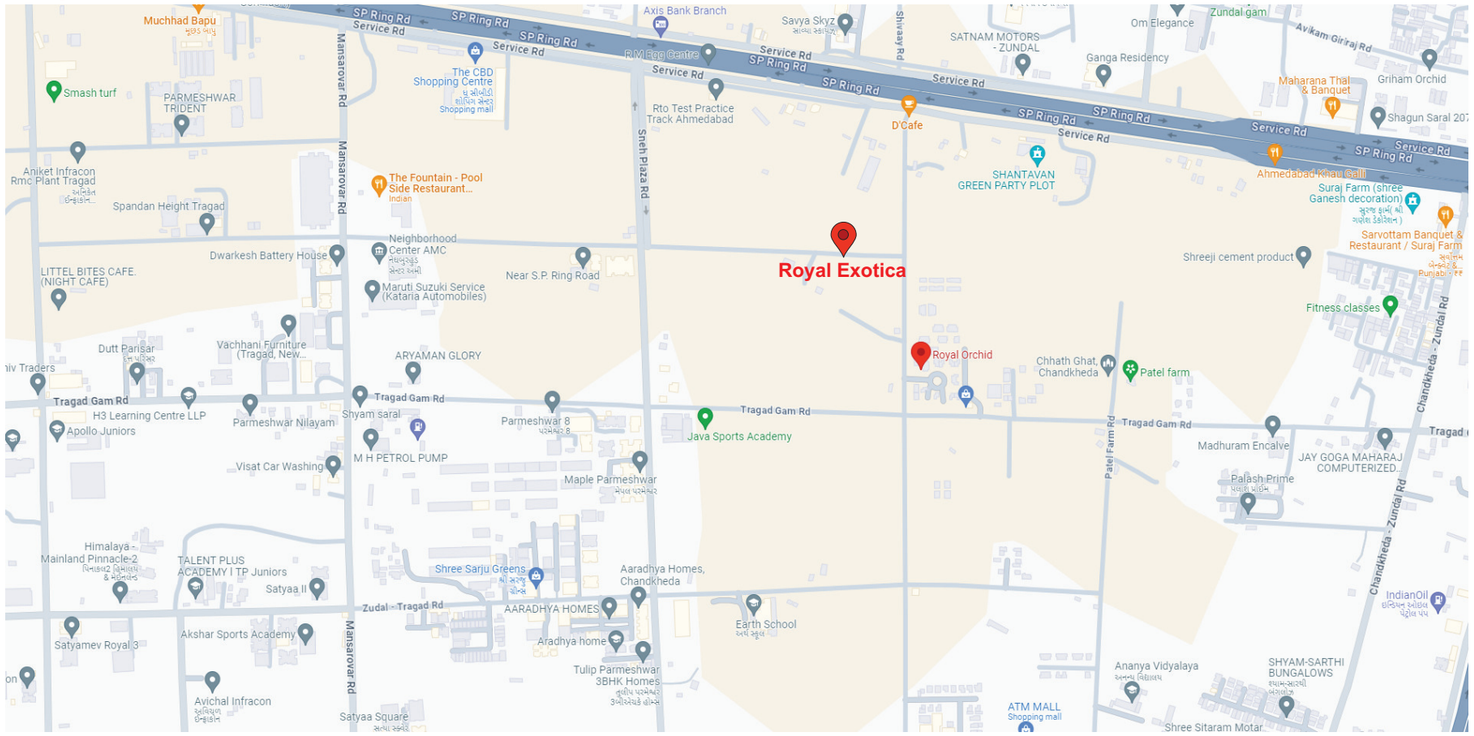



DEVELOPERS:MORABIYA MAYANK RAMESHBHAI
Propritor of MAHABAL CONSTRUCTION

Mo. 9023 09 9023

Engineer
Minesh K. Prabhakar
(B.E.Civil)
Reg. No. GUDA/ENG/442/12/2018
GANDHINAGAR

Structure Engineer
Minesh K. Prabhakar
(B.E.Civil)
Reg. No. GUDA/SDI/143/12/2018
GANDHINAGAR

Site address :

Royal exotica

near royal orchid, zundal
chandkheda, ahmedabad.