
સદ્‌ગુરુ

Krishna 3


4 & 5 BHK
LUXURIOUS VILLA


સદ્‌ગુરુ
Krishna 3
4 & 5 BHK
LUXURIOUS VILLA


LAYOUT PLAN

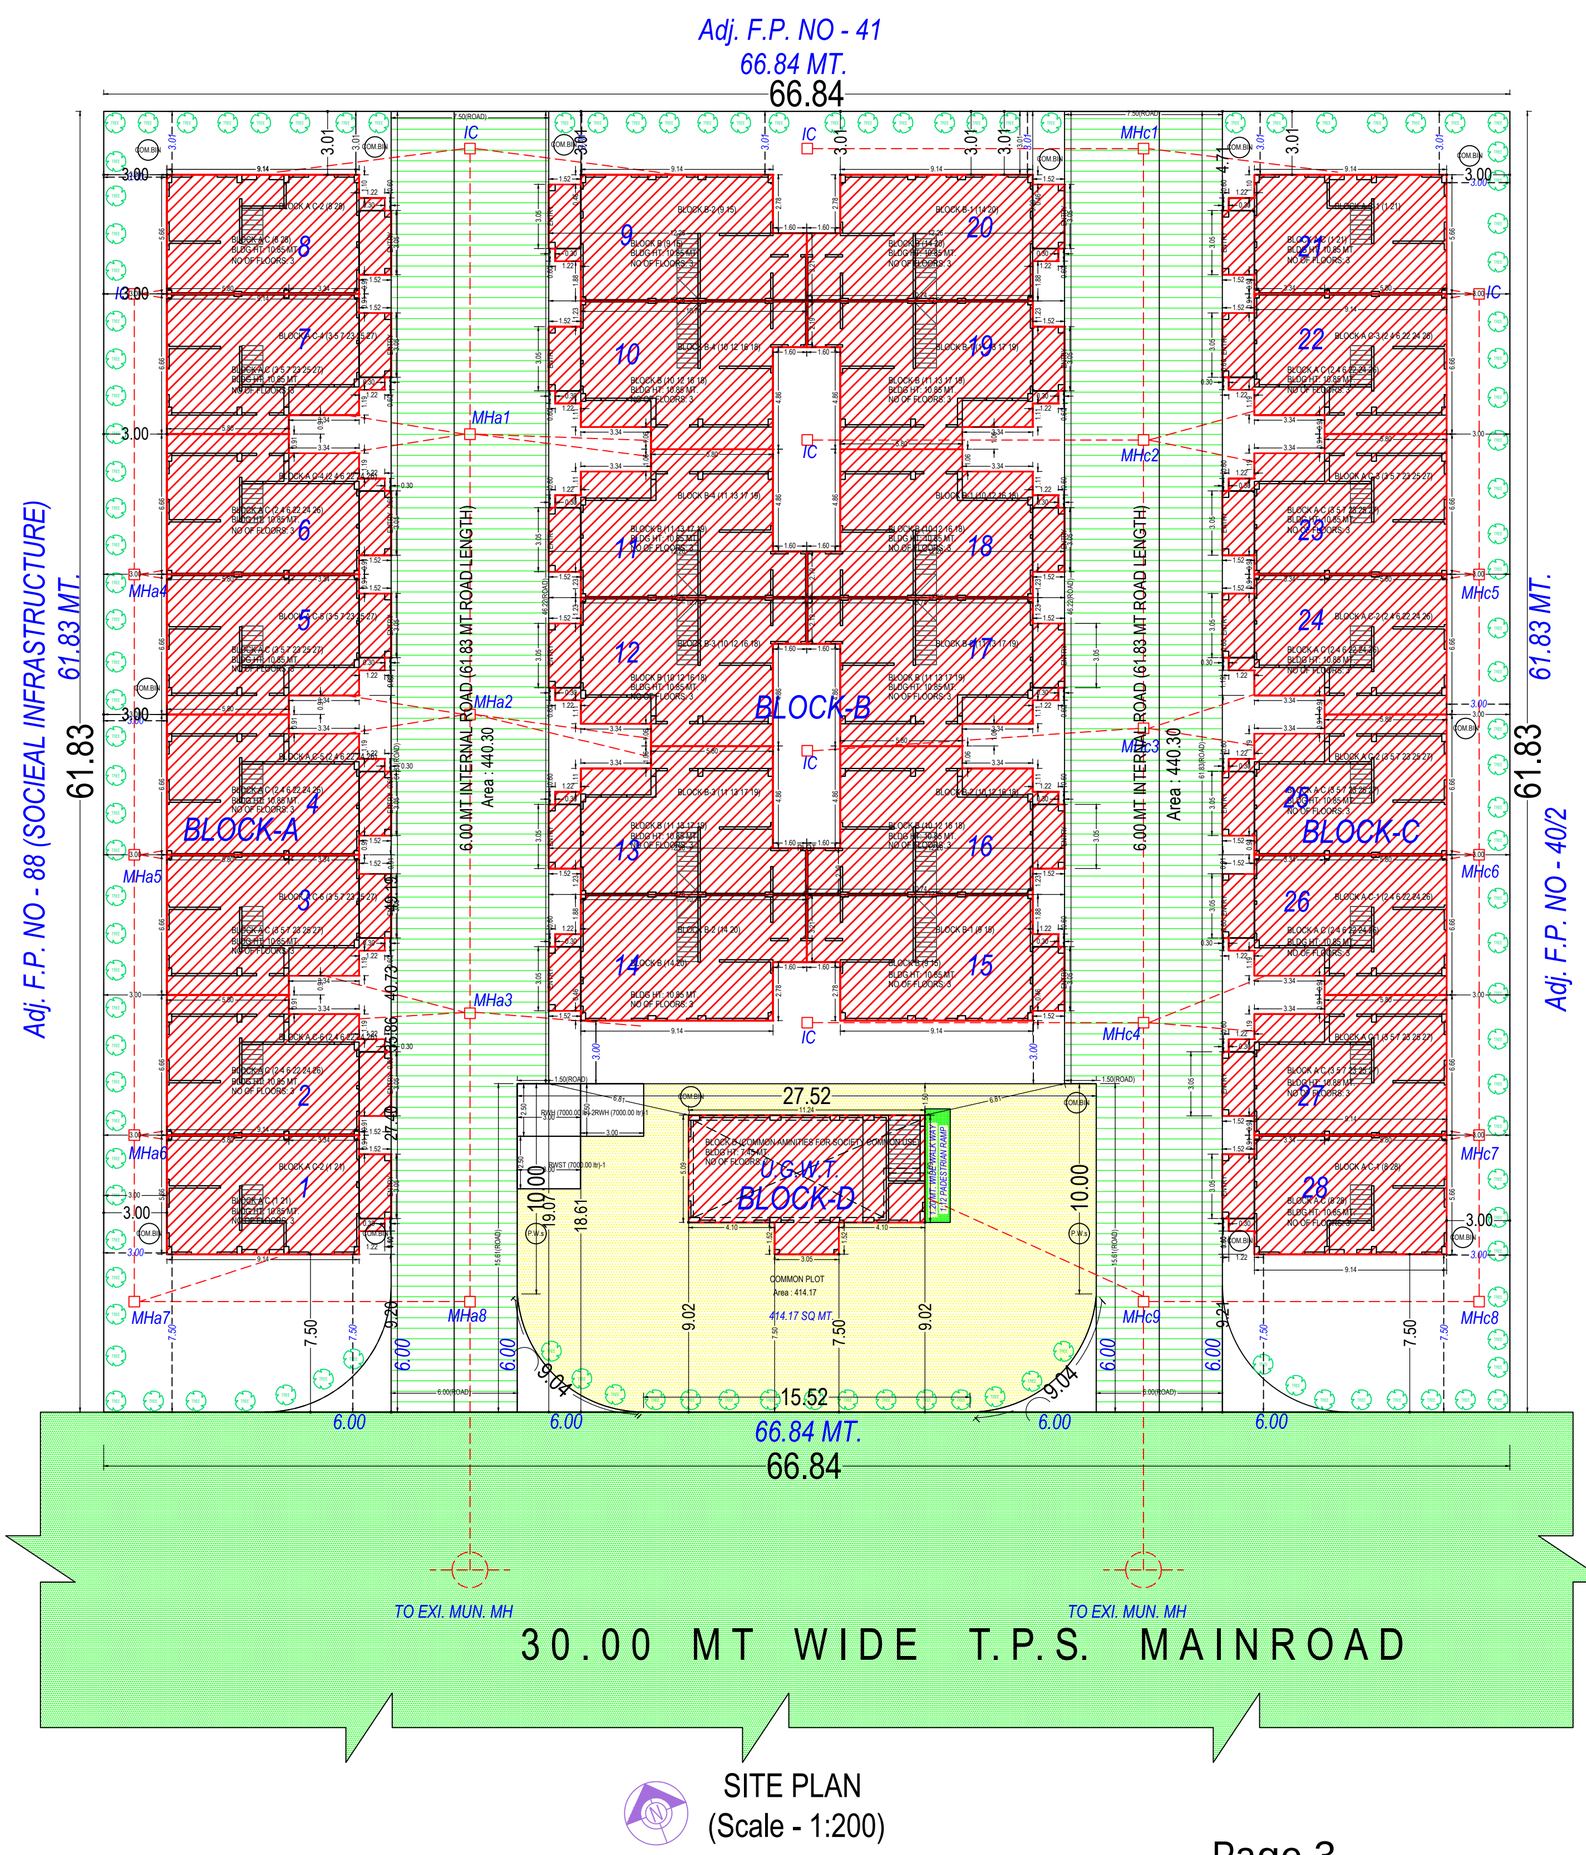


SITE PLAN
(Scale - 1:200)

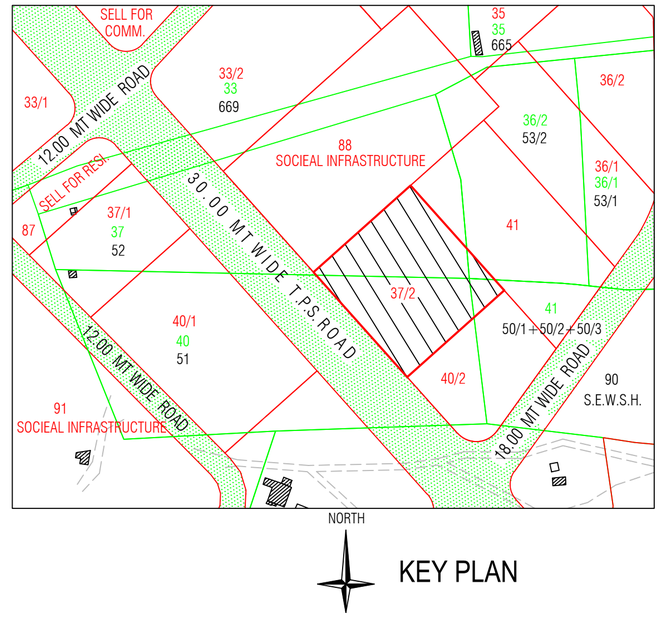


BLOCK:-A,C(1,21)

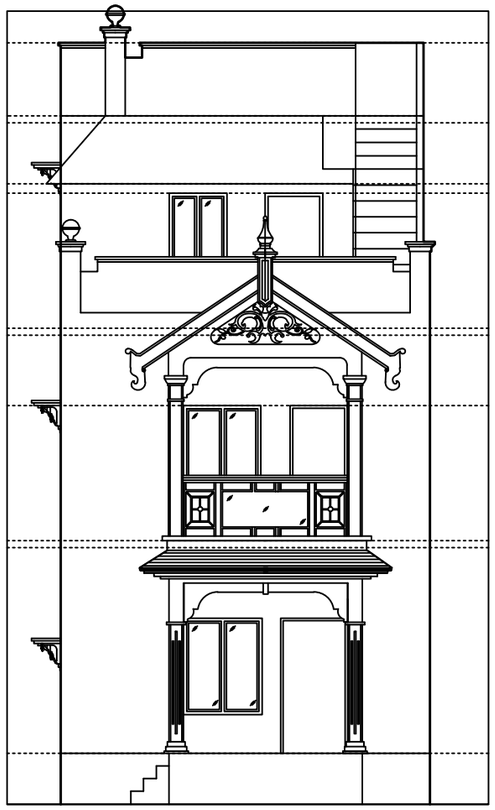


ELEVATION

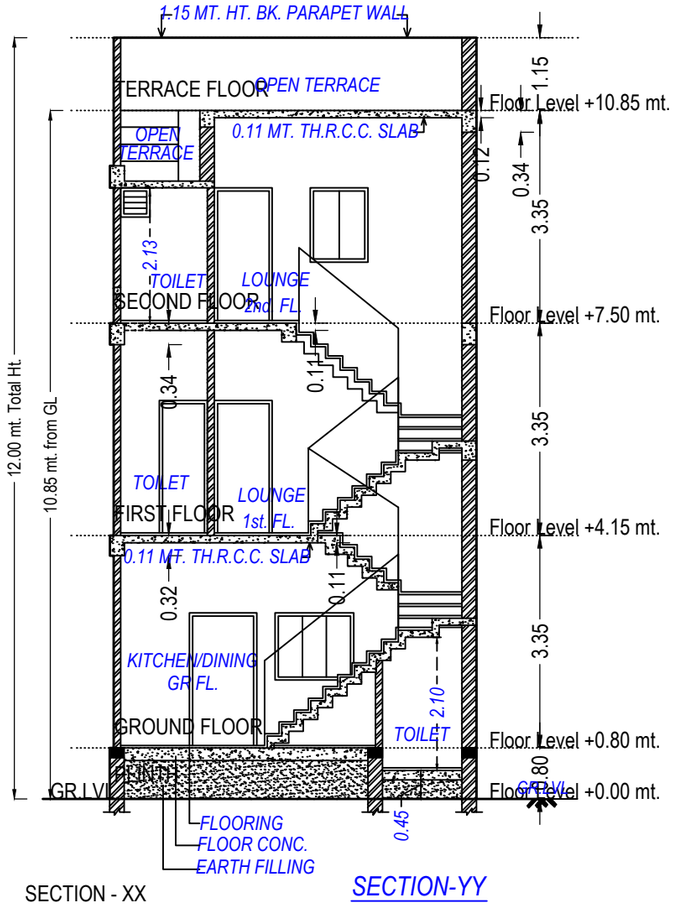


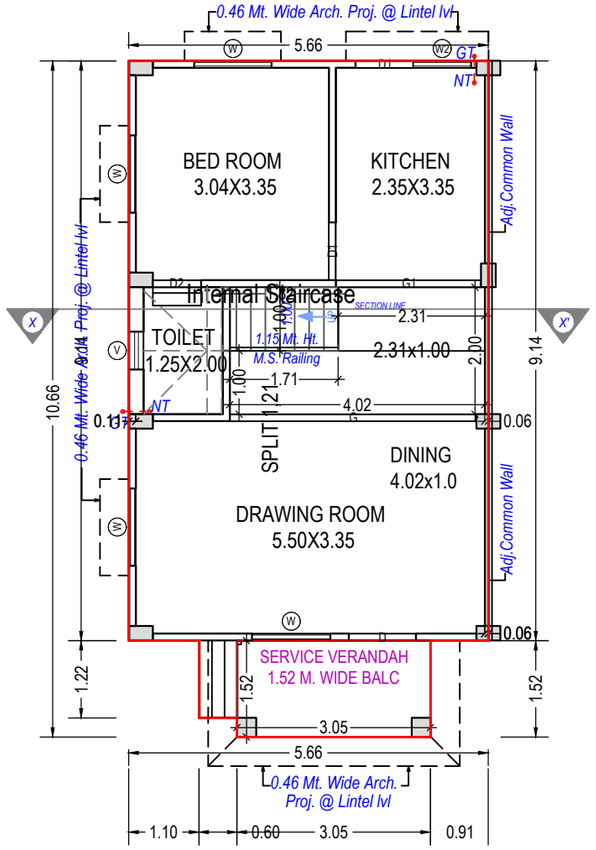


GROUND FLOOR PLAN
(Proposed)
(SCALE 1:100)

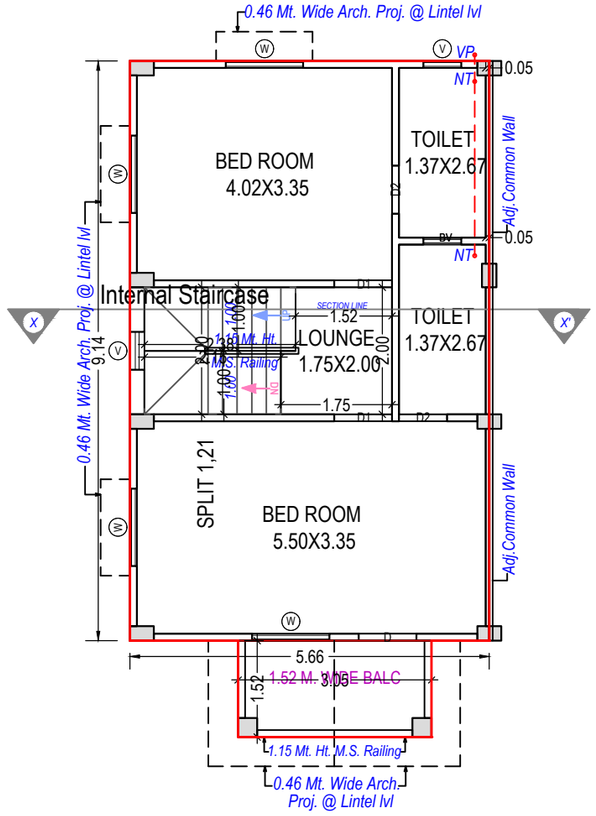

FIRST FLOOR PLAN
(Proposed)
(SCALE 1:100)

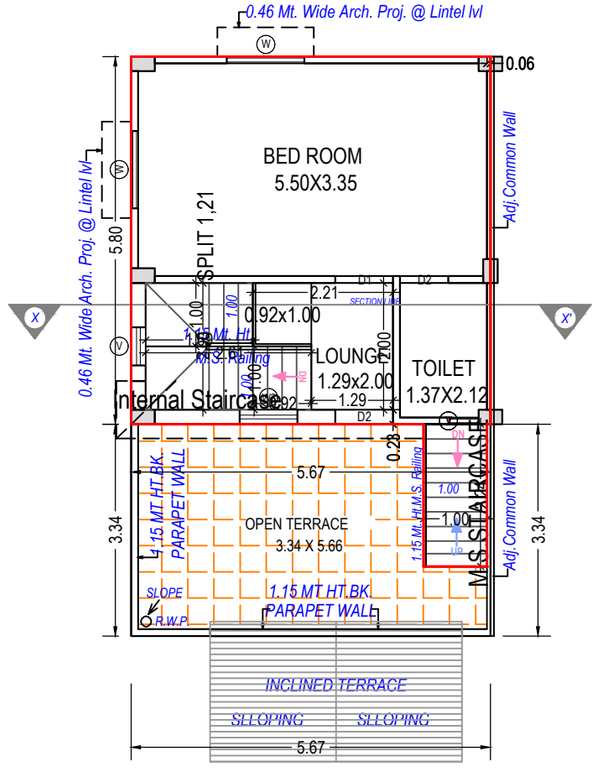

SECOND FLOOR PLAN
(Proposed)
(SCALE 1:100)

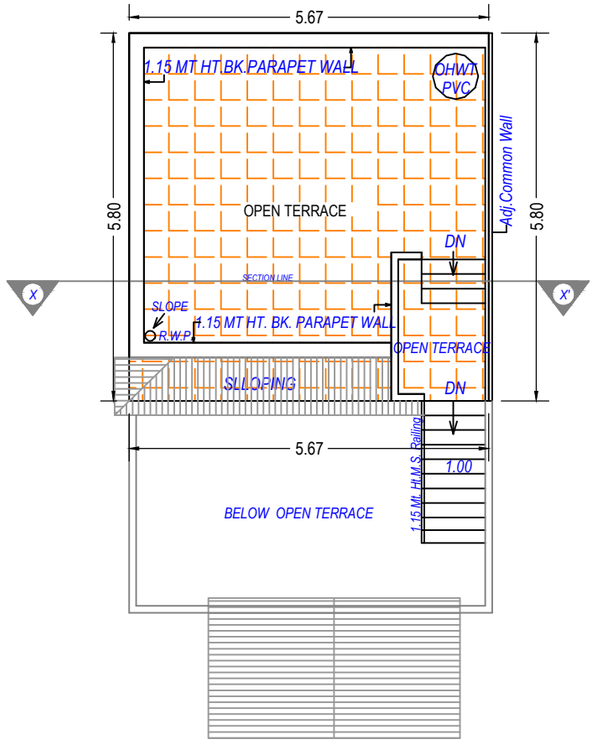


TERRACE FLOOR PLAN
(SCALE 1:100)


Balcony Calculations Table

FLOOR	SIZE	AR
GROUND FLOOR PLAN	1.52 X 3.05 X 1 X 1	
FIRST FLOOR PLAN	1.52 X 3.05 X 1 X 1	

BLOCK:- A , C (2,4,6,22,24,26)

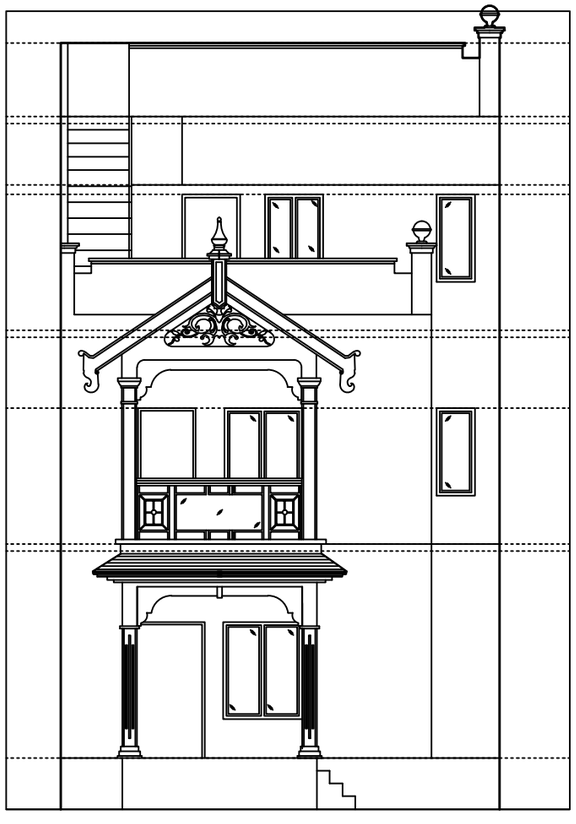


ELEVATION

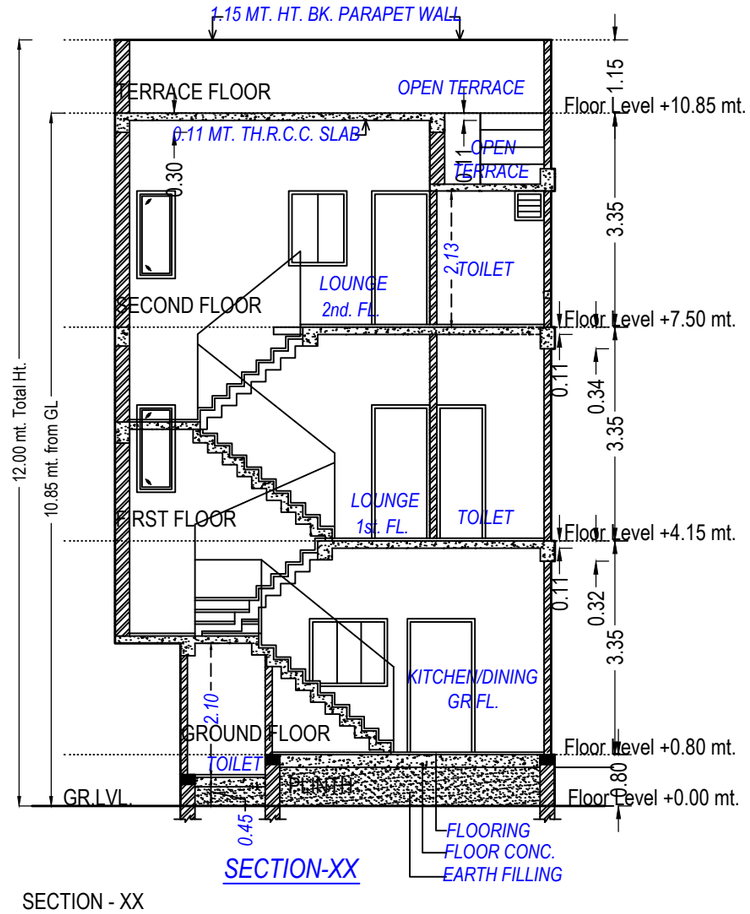


SECTION-XX


SECTION - XX

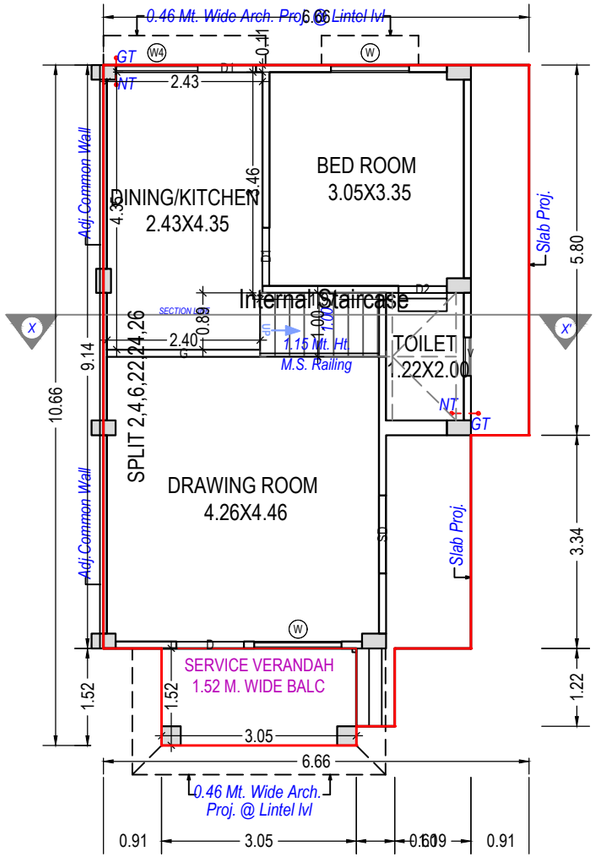


GROUND FLOOR PLAN
(Proposed)
(SCALE 1:100)

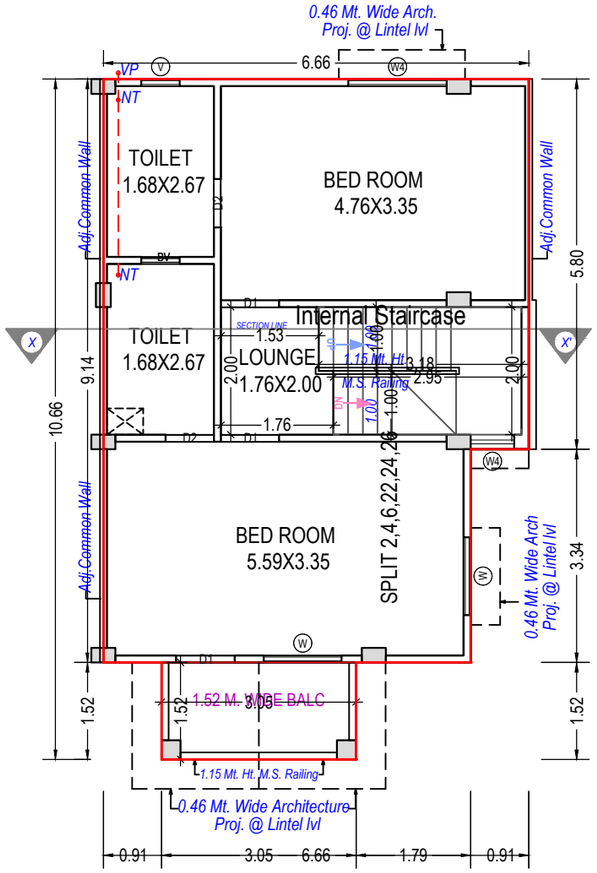

FIRST FLOOR PLAN
(Proposed)
(SCALE 1:100)

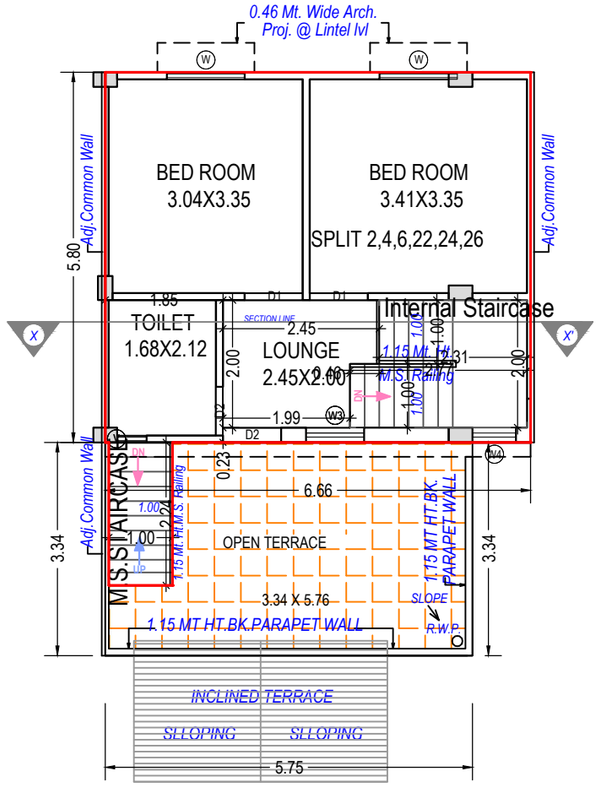


SECOND FLOOR PLAN
(Proposed)
(SCALE 1:100)

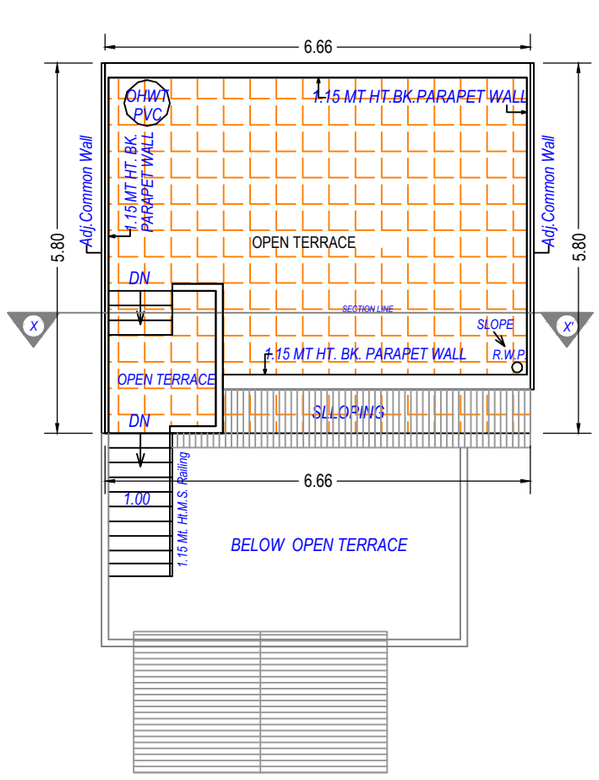


TERRACE FLOOR PLAN
(SCALE 1:100)

Balcony Calculations Table

BLOCK-A,C(3,5,7,23 ,25,27)

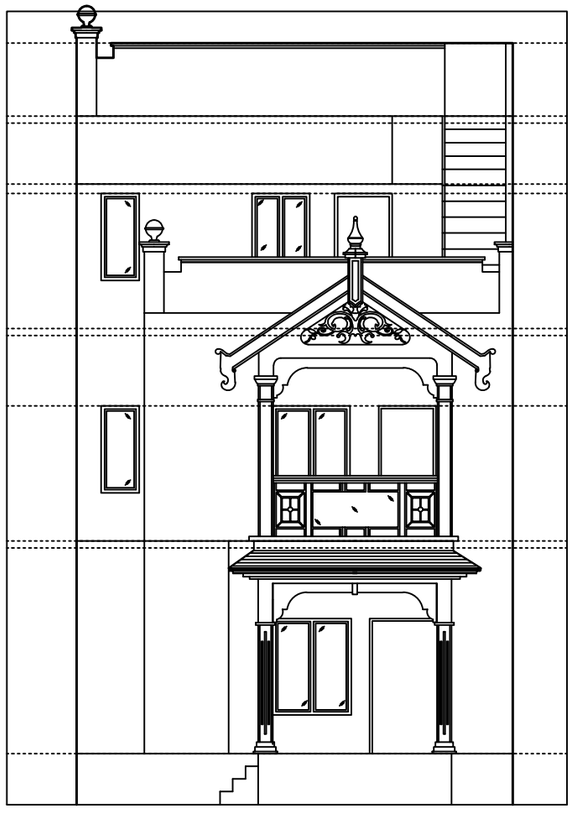


ELEVATION

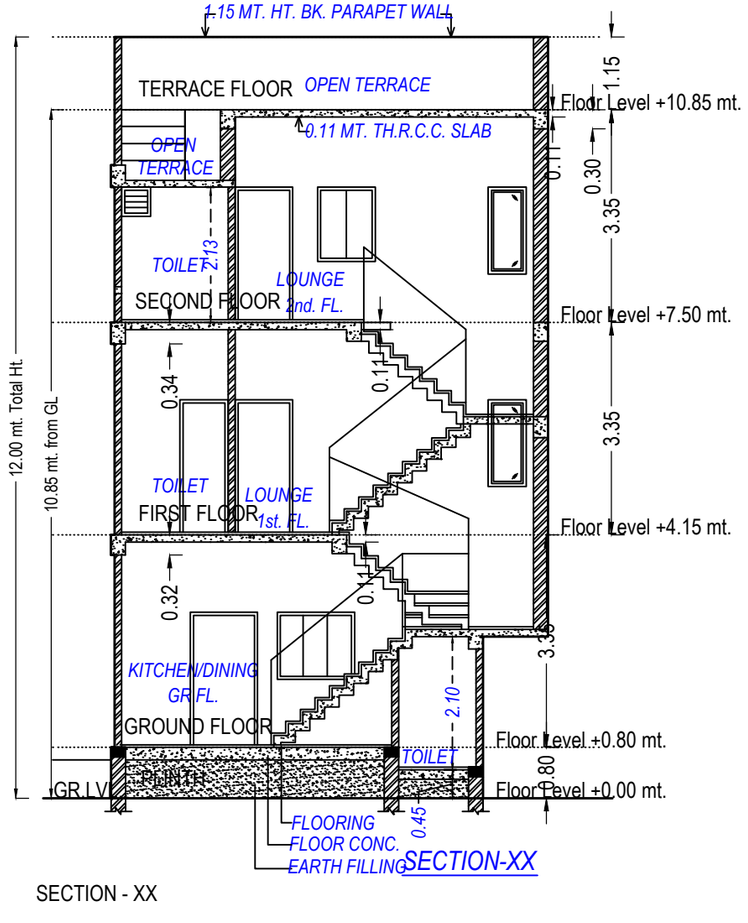


SECTION - XX


SECTION-XX

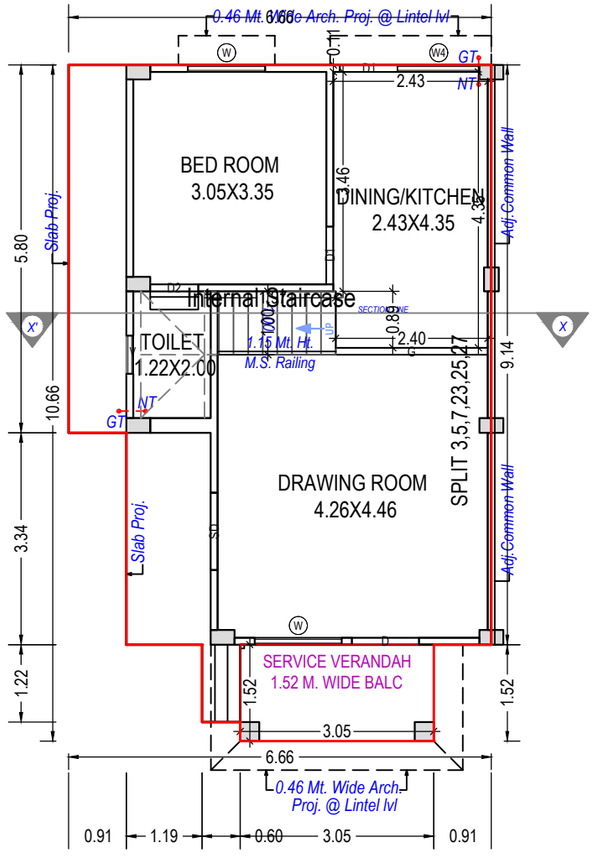


GROUND FLOOR PLAN
(Proposed)
(SCALE 1:100)

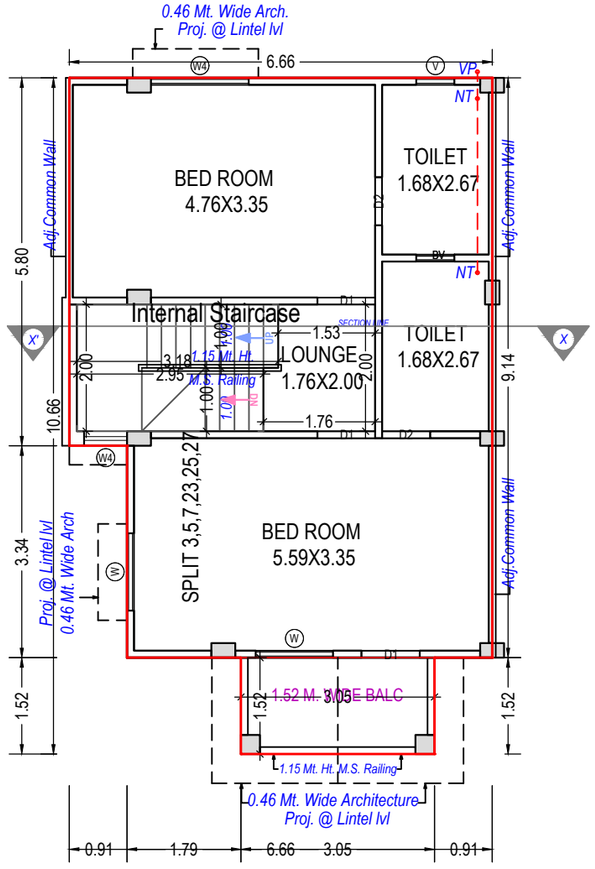

FIRST FLOOR PLAN
(Proposed)
(SCALE 1:100)

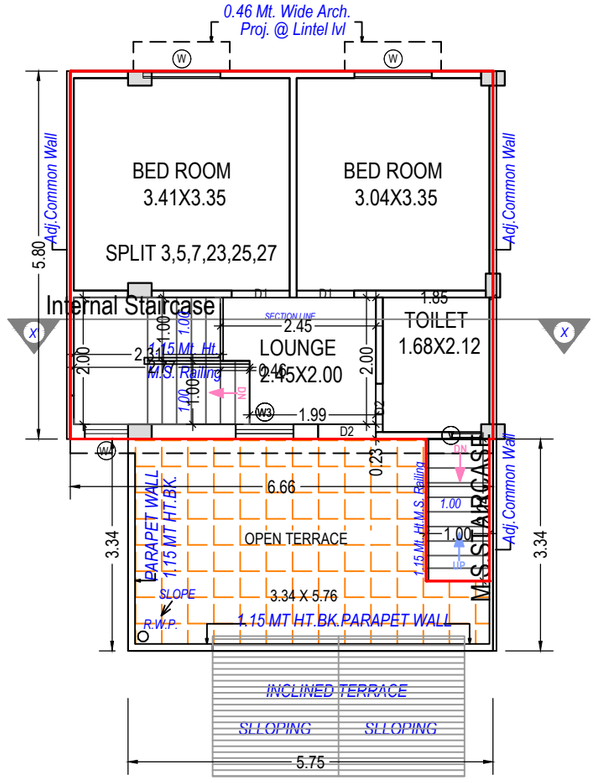

SECOND FLOOR PLAN
(Proposed)
(SCALE 1:100)

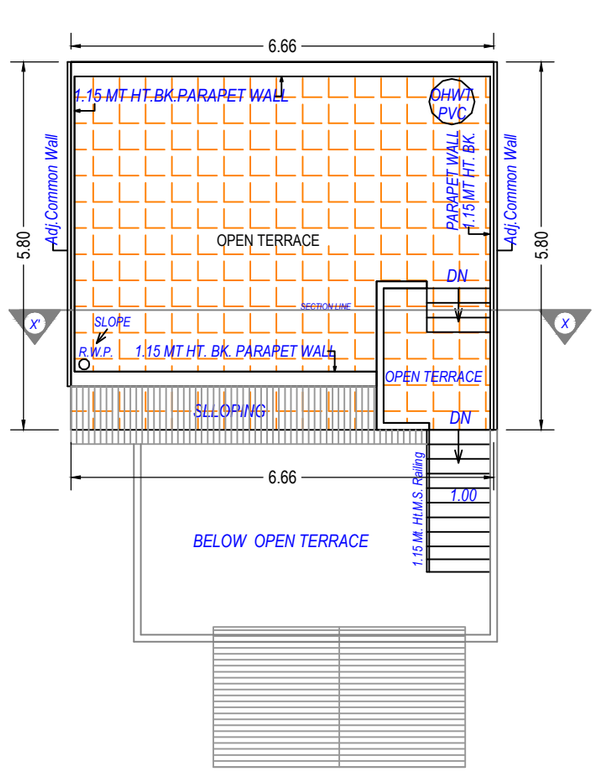


TERRACE FLOOR PLAN
(SCALE 1:100)


Balcony Calculations Table

FLOOR	SIZE	AR
GROUND FLOOR PLAN	1.52 X 3.05 X 1 X 1	


BLOCK:-A,C (8,28)

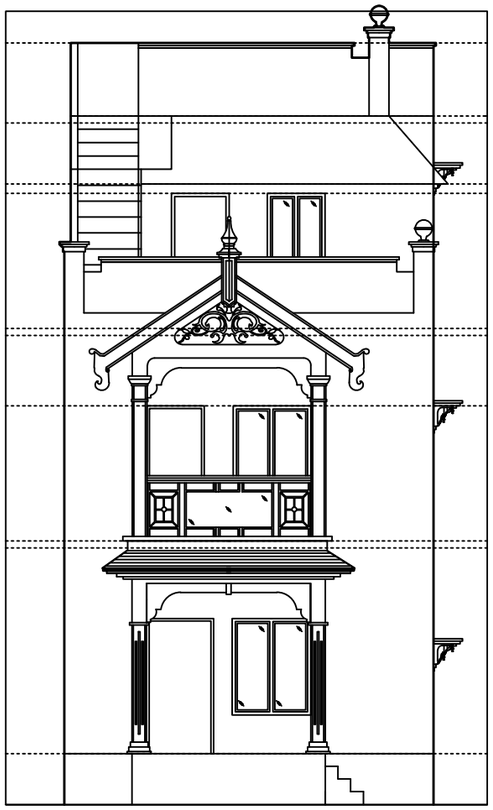


ELEVATION

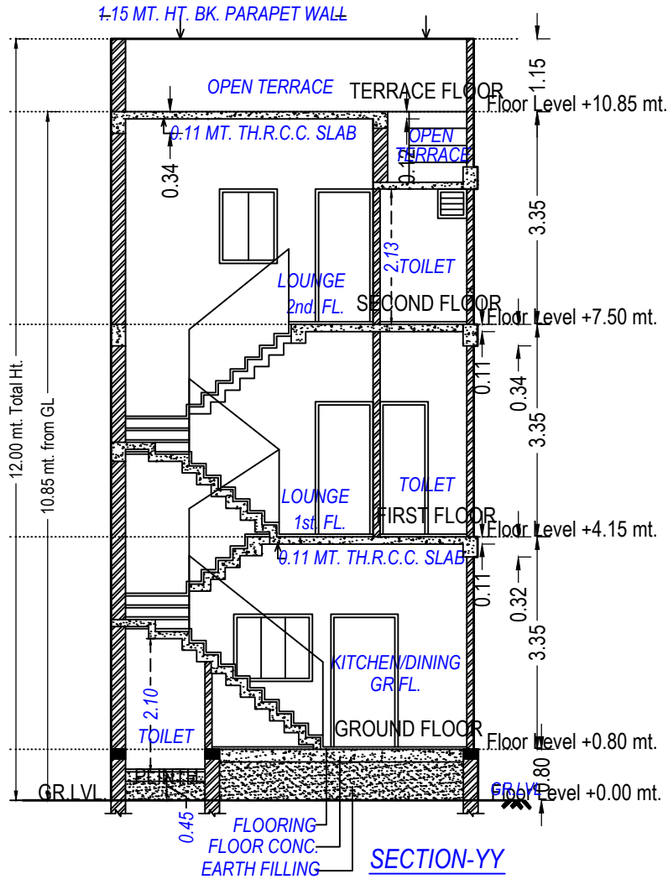


SECTION - XX

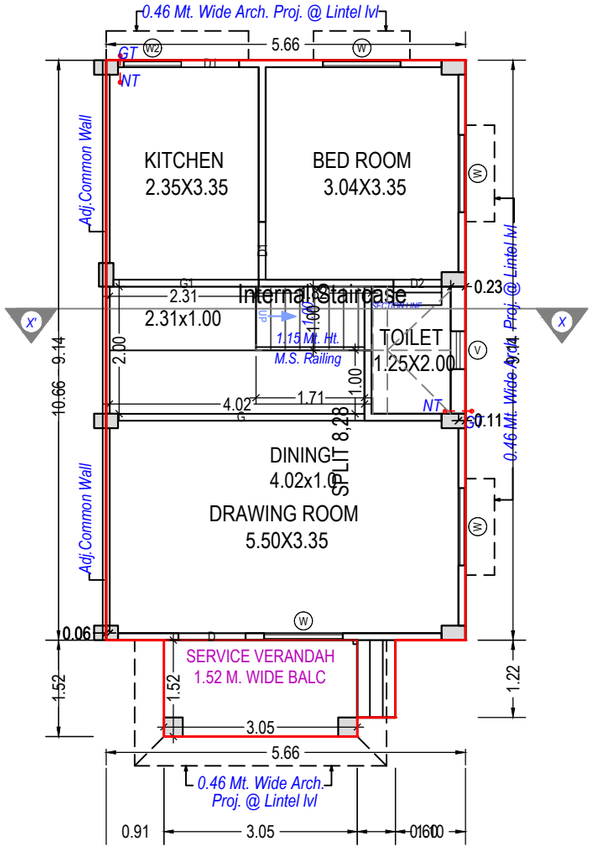


GROUND FLOOR PLAN
(Proposed)
(SCALE 1:100)

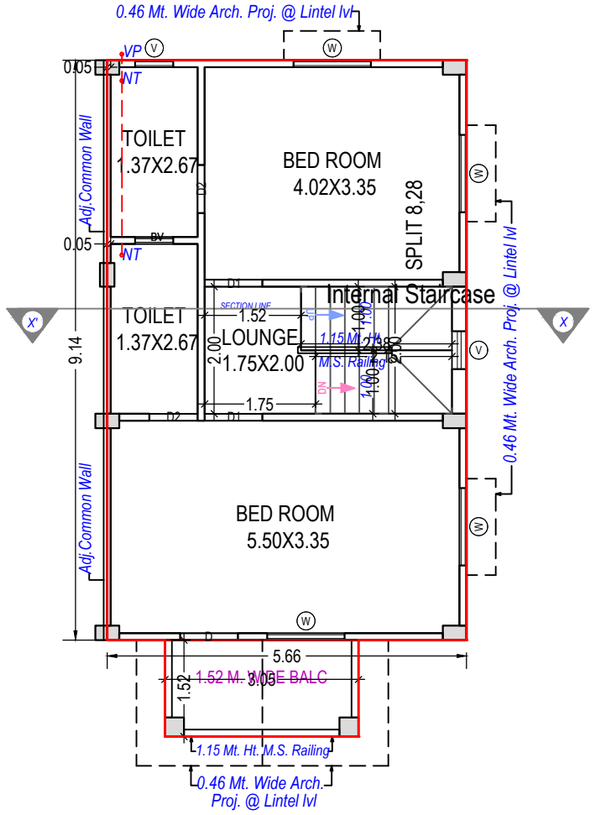

FIRST FLOOR PLAN
(Proposed)
(SCALE 1:100)

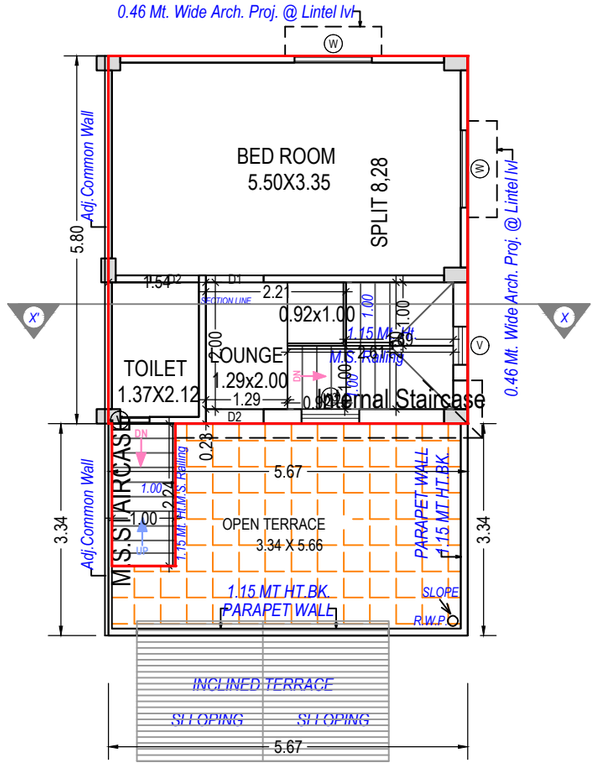


SECOND FLOOR PLAN
(Proposed)
(SCALE 1:100)

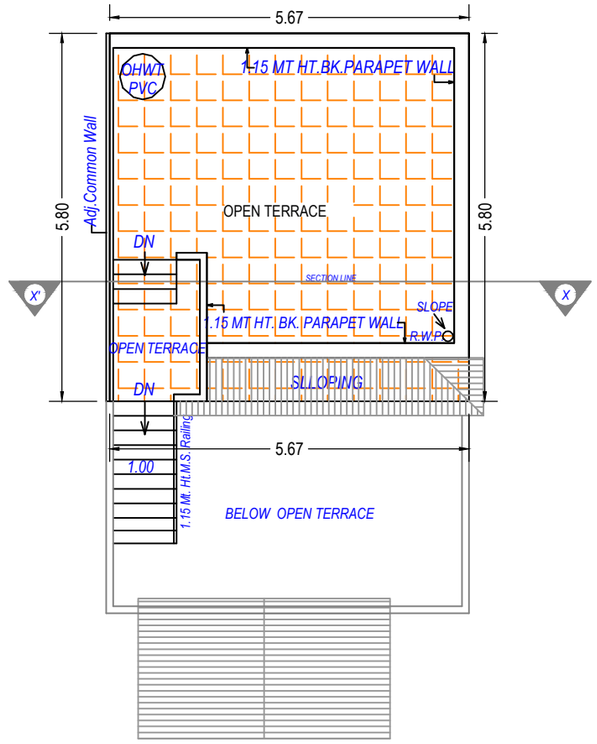


TERRACE FLOOR PLAN
(SCALE 1:100)

Balcony Calculations Table


BLOCK :- B (9 ,15)

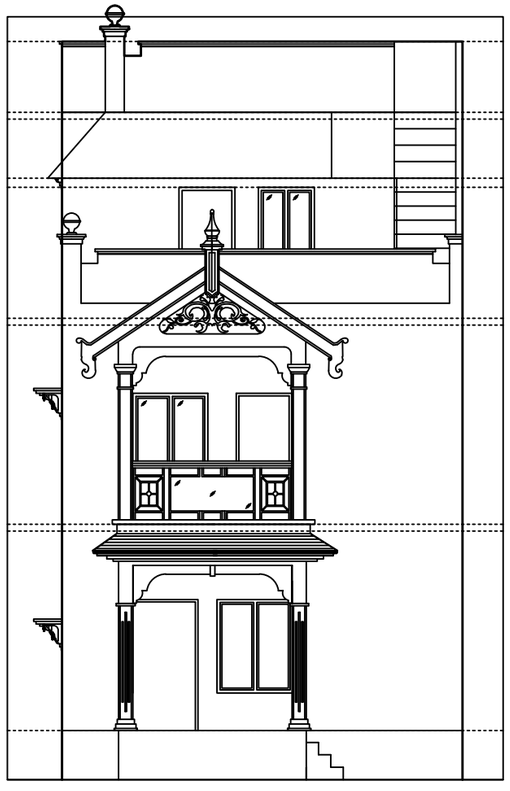


ELEVATION

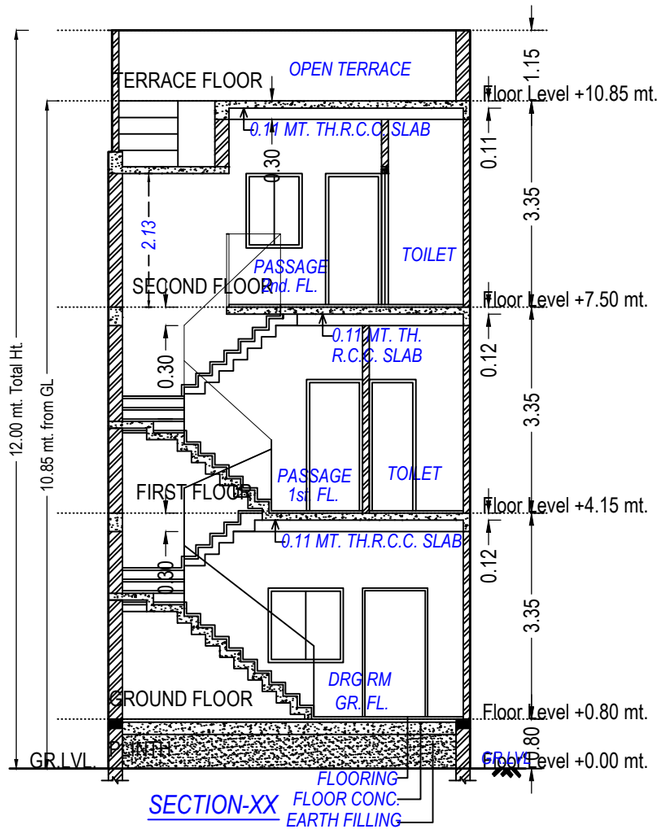


SECTION - XX

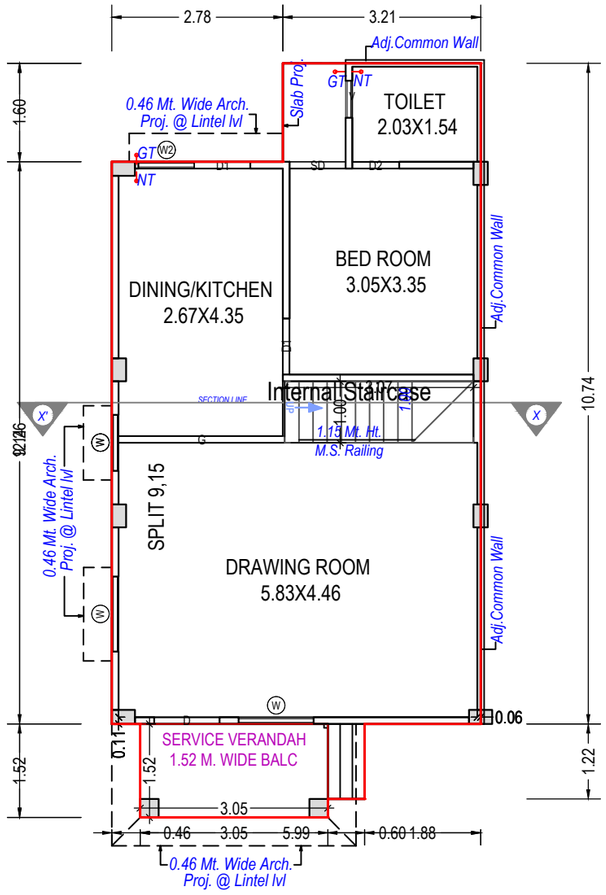


GROUND FLOOR PLAN
(Proposed)
(SCALE 1:100)

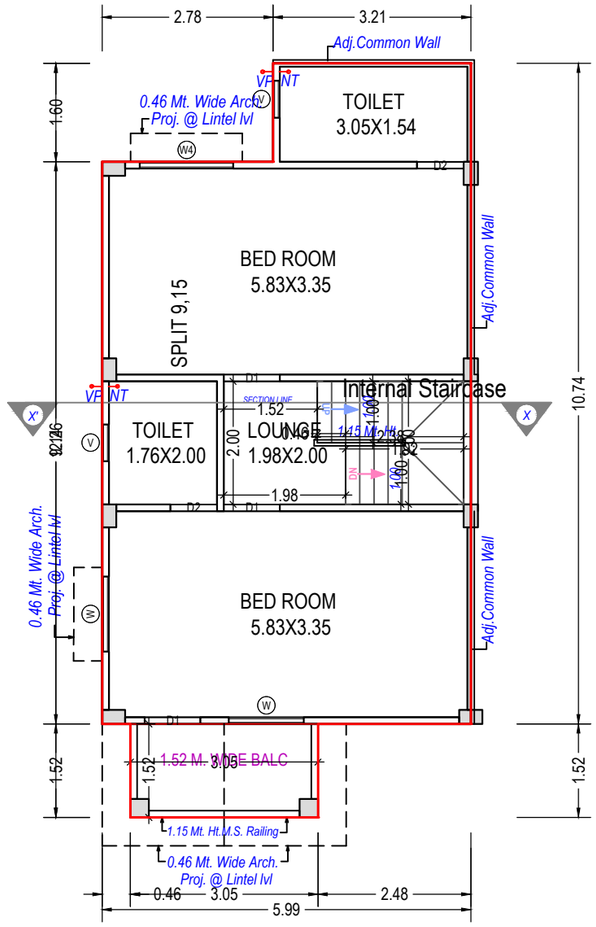

FIRST FLOOR PLAN
(Proposed)
(SCALE 1:100)

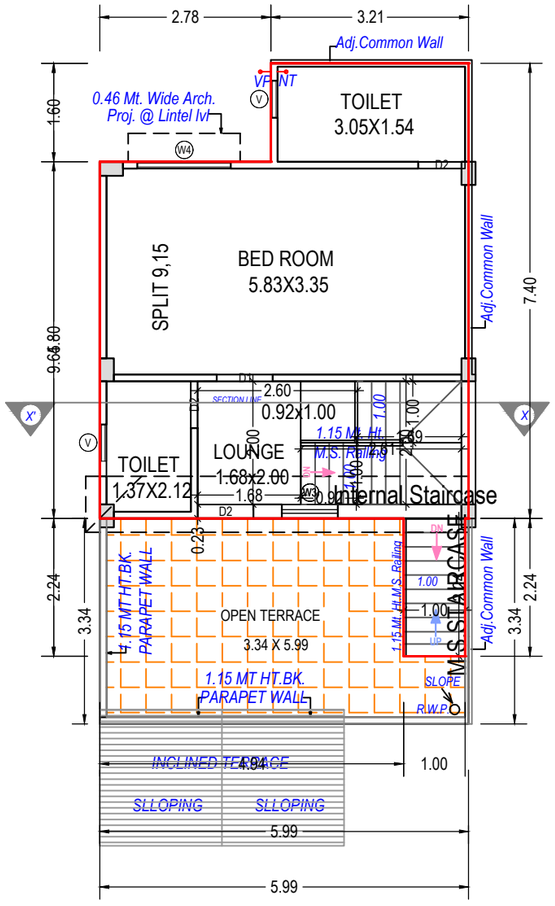


SECOND FLOOR PLAN
(Proposed)
(SCALE 1:100)

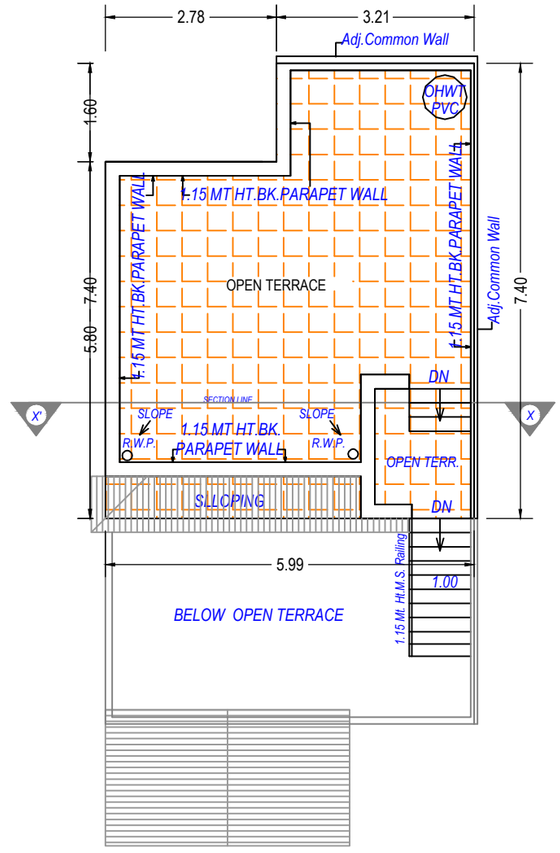


TERRACE FLOOR PLAN
(SCALE 1:100)


BLOCK-B (10,12,16,18)

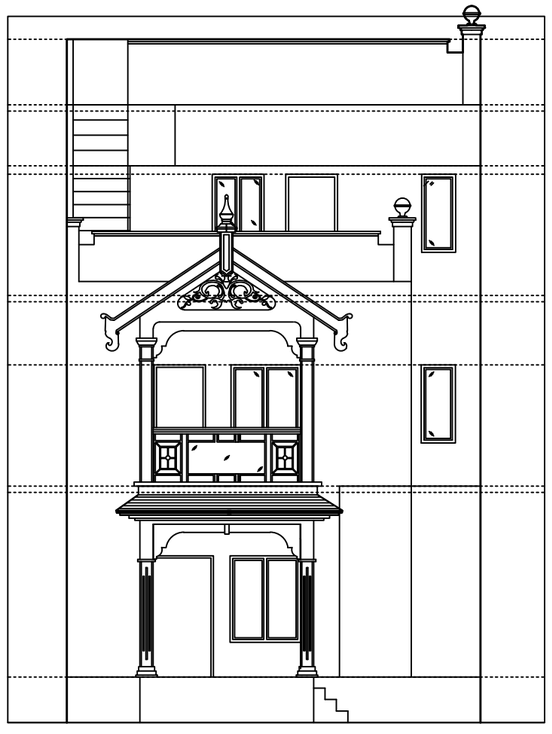


ELEVATION

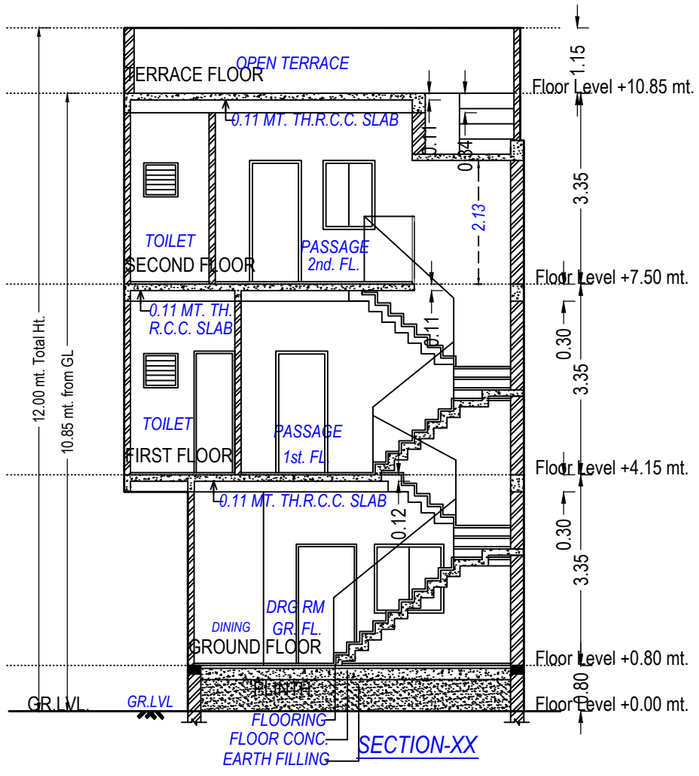


SECTION - XX

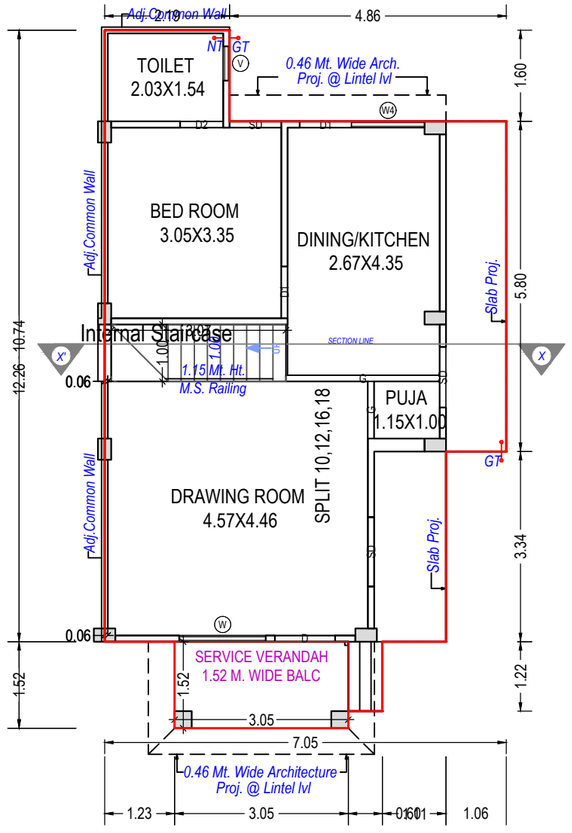


GROUND FLOOR PLAN
(Proposed)
(SCALE 1:100)

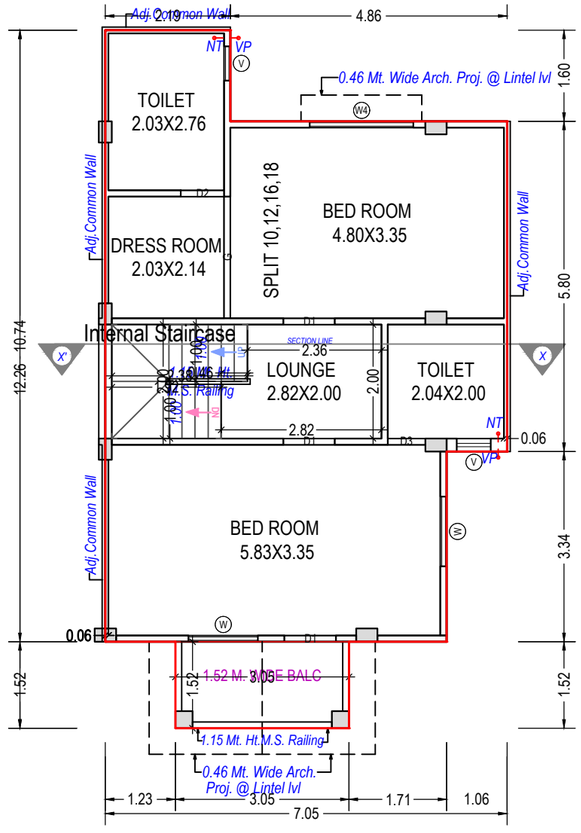

FIRST FLOOR PLAN
(Proposed)
(SCALE 1:100)

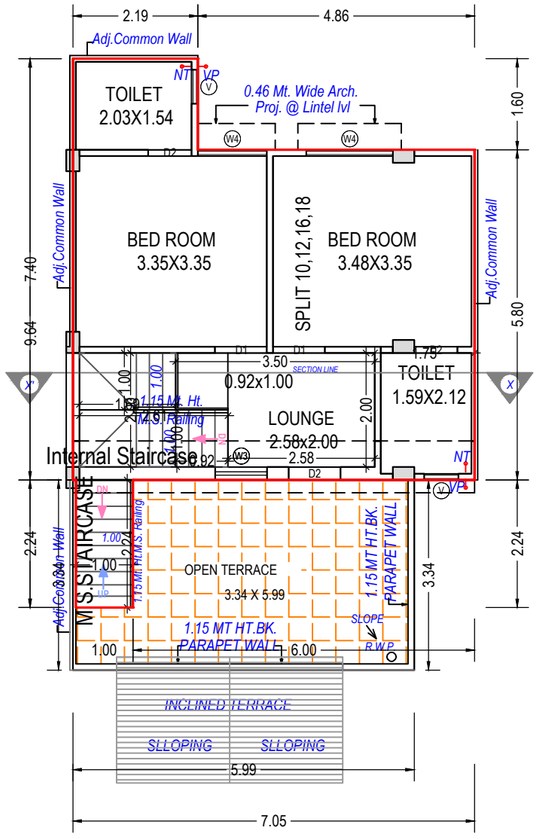


SECOND FLOOR PLAN
(Proposed)
(SCALE 1:100)

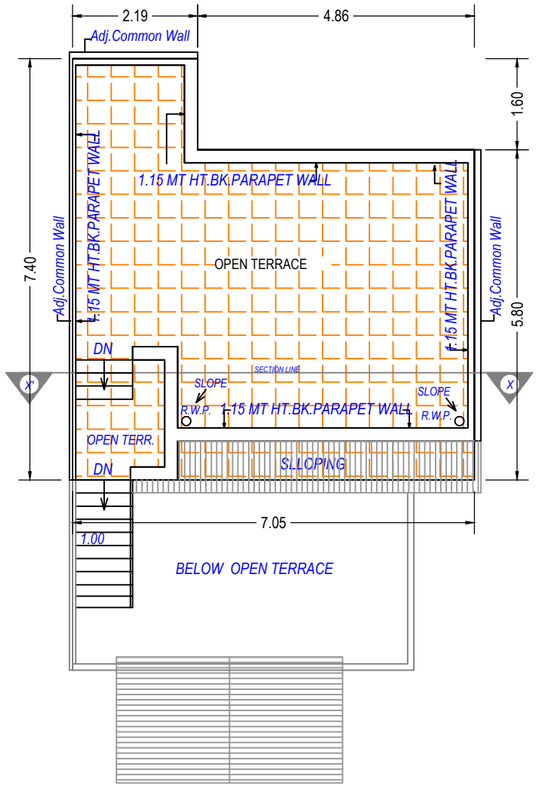


TERRACE FLOOR PLAN
(SCALE 1:100)


BLOCK-B (11,13,17,19)

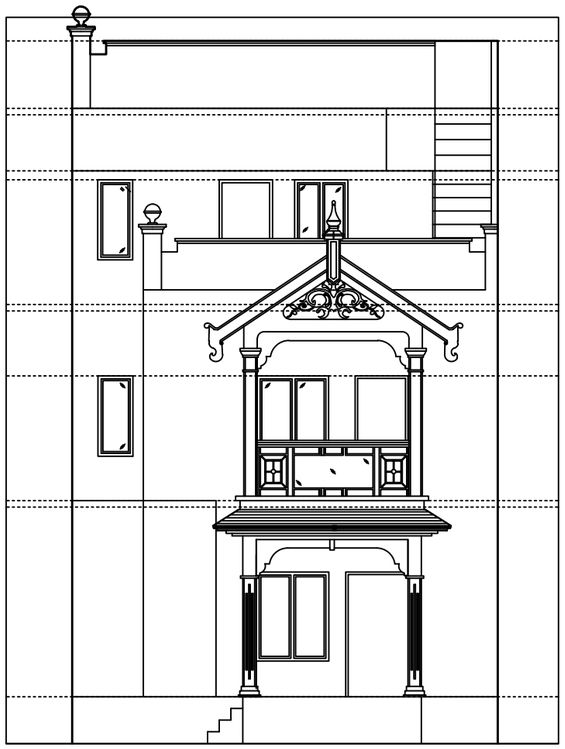


ELEVATION

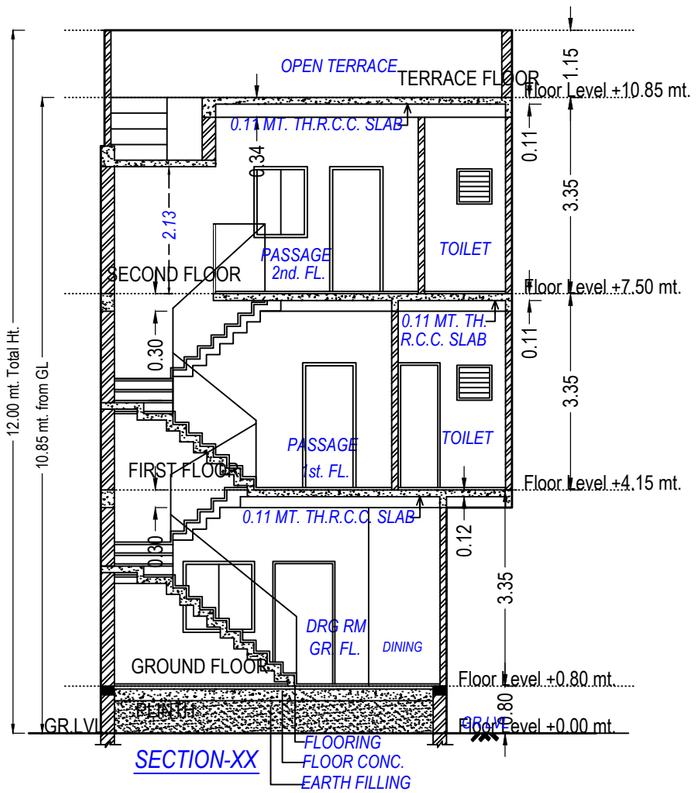


SECTION - XX

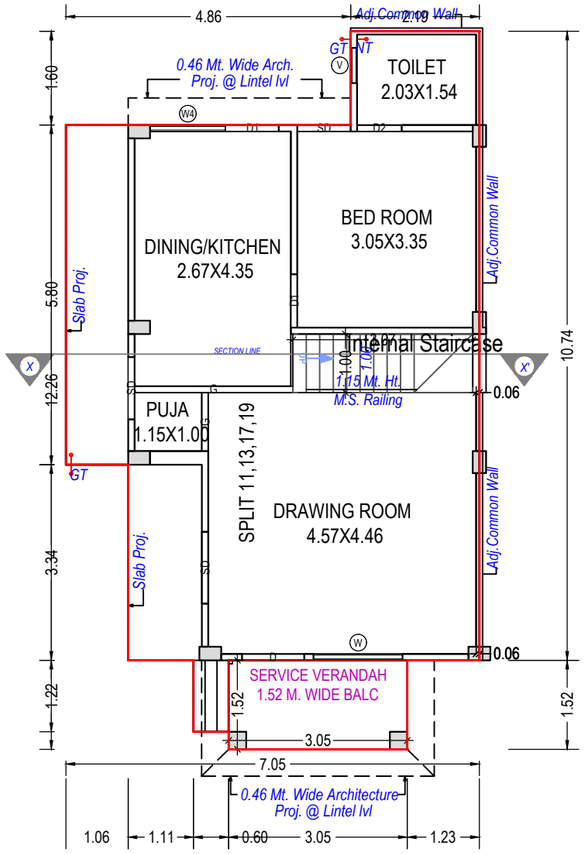


GROUND FLOOR PLAN
(Proposed)
(SCALE 1:100)

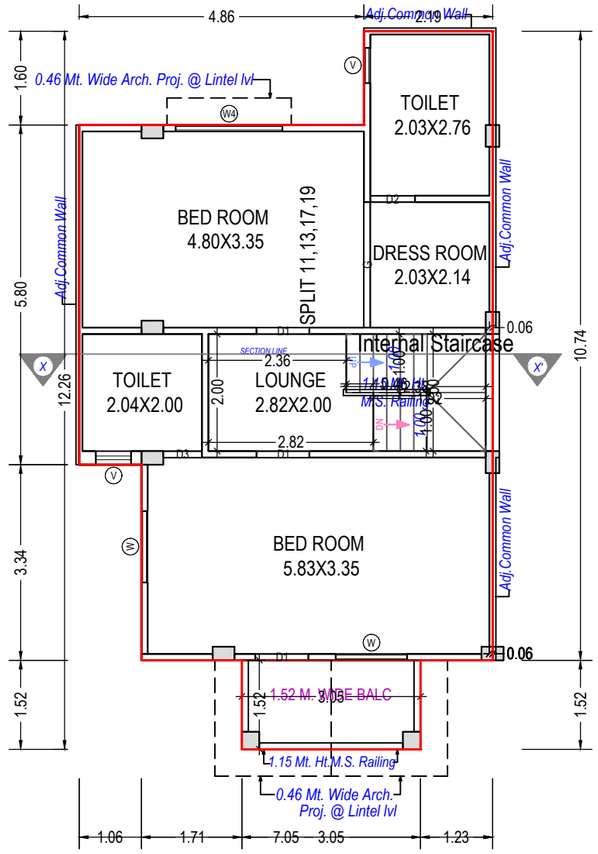

FIRST FLOOR PLAN
(Proposed)
(SCALE 1:100)

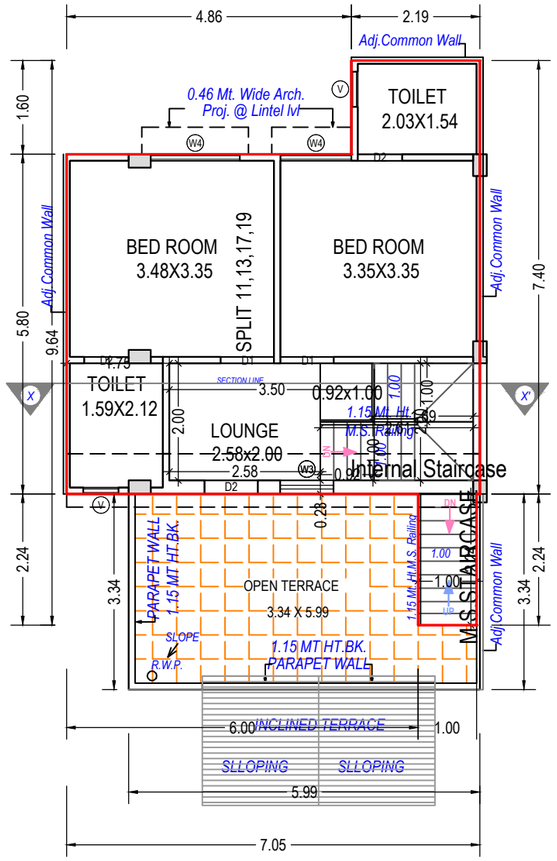


SECOND FLOOR PLAN
(Proposed)
(SCALE 1:100)

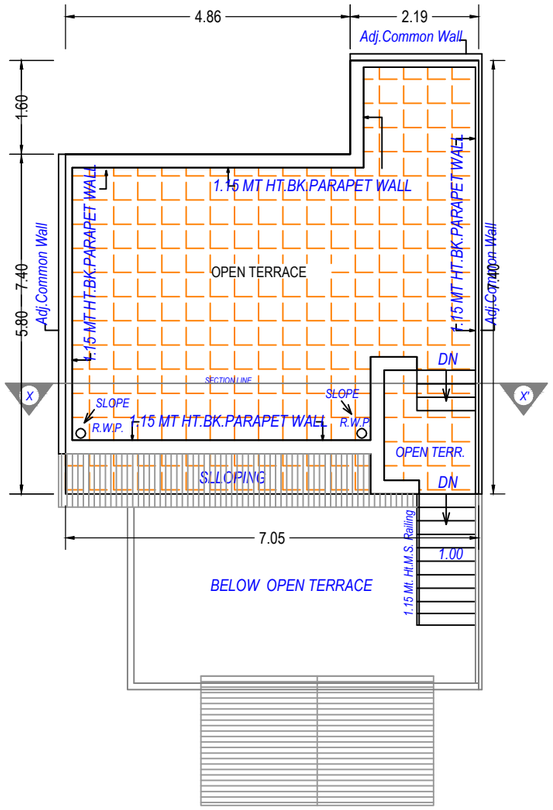


TERRACE FLOOR PLAN
(SCALE 1:100)


BLOCK-B (14,20)

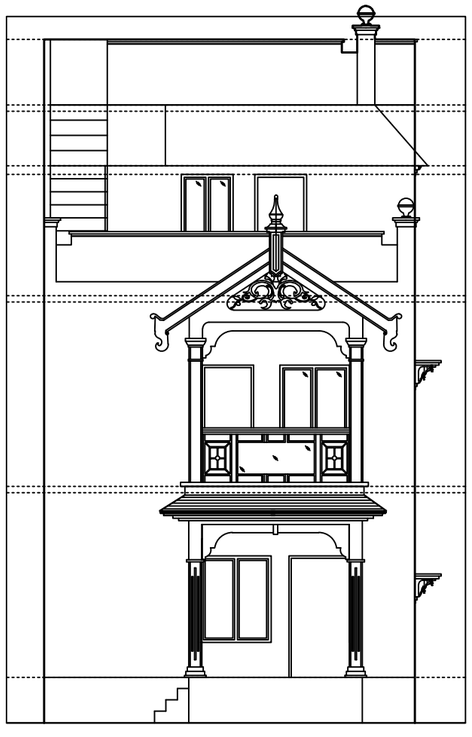


ELEVATION

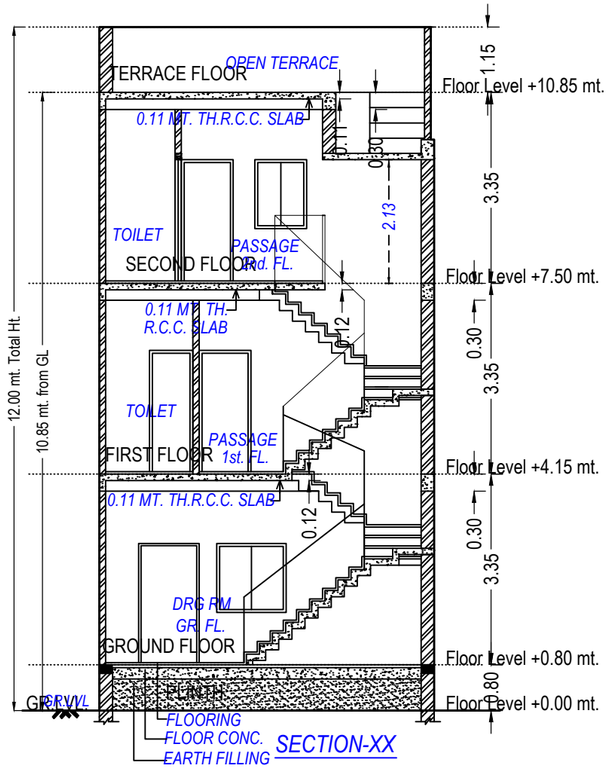


SECTION - XX

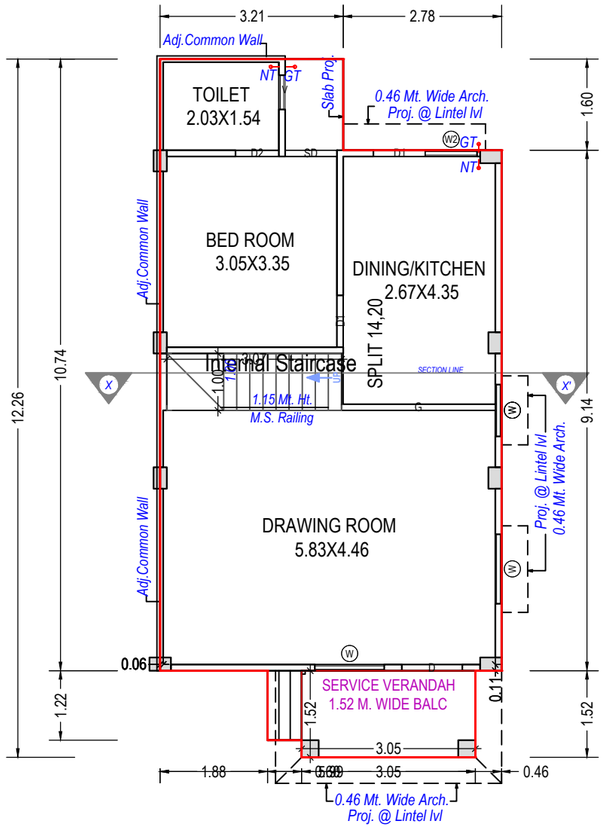


GROUND FLOOR PLAN
(Proposed)
(SCALE 1:100)

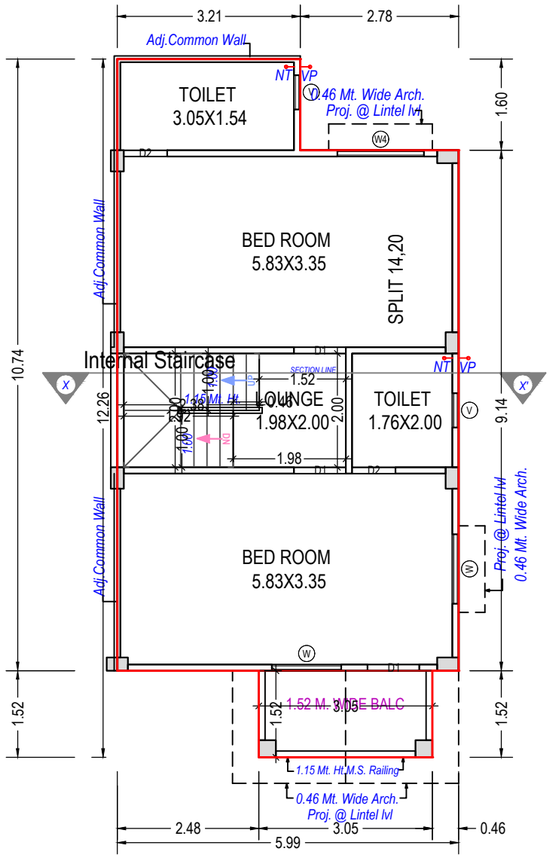

FIRST FLOOR PLAN
(Proposed)
(SCALE 1:100)

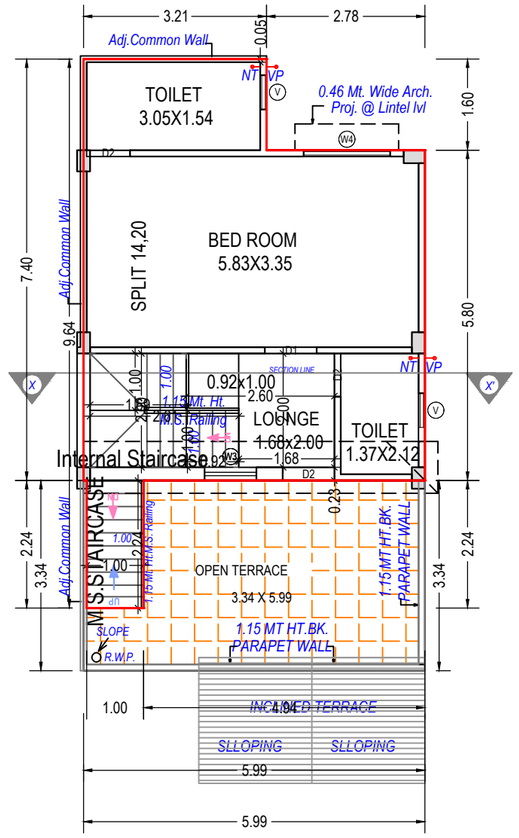


SECOND FLOOR PLAN
(Proposed)
(SCALE 1:100)

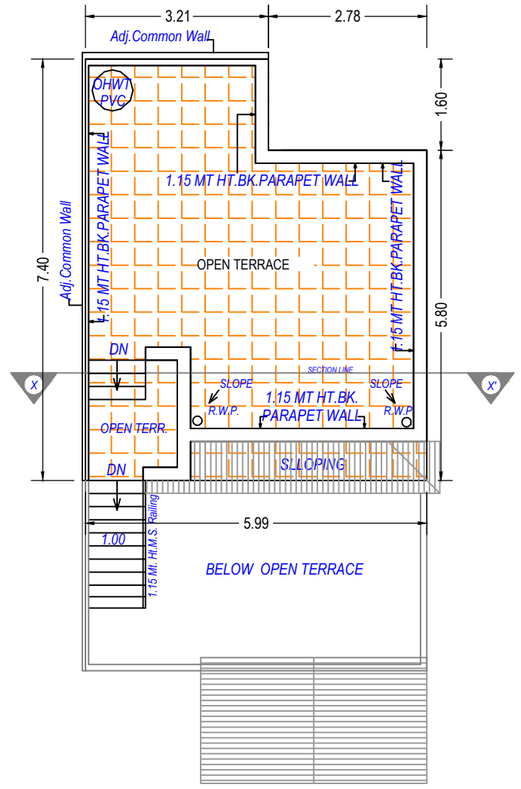


TERRACE FLOOR PLAN
(SCALE 1:100)

BLOCK-D (COMMONAMINITIES FOR SOCIETY COMMONUSE)

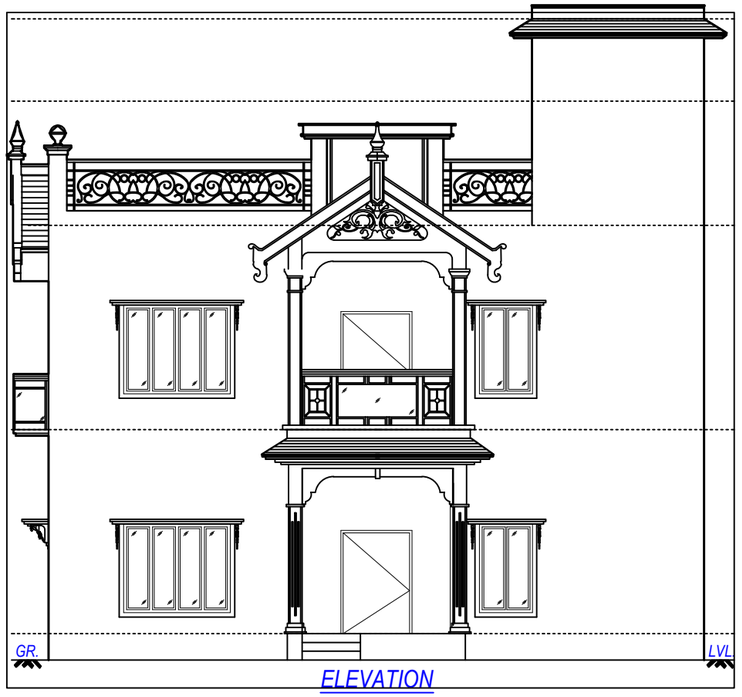


ELEVATION

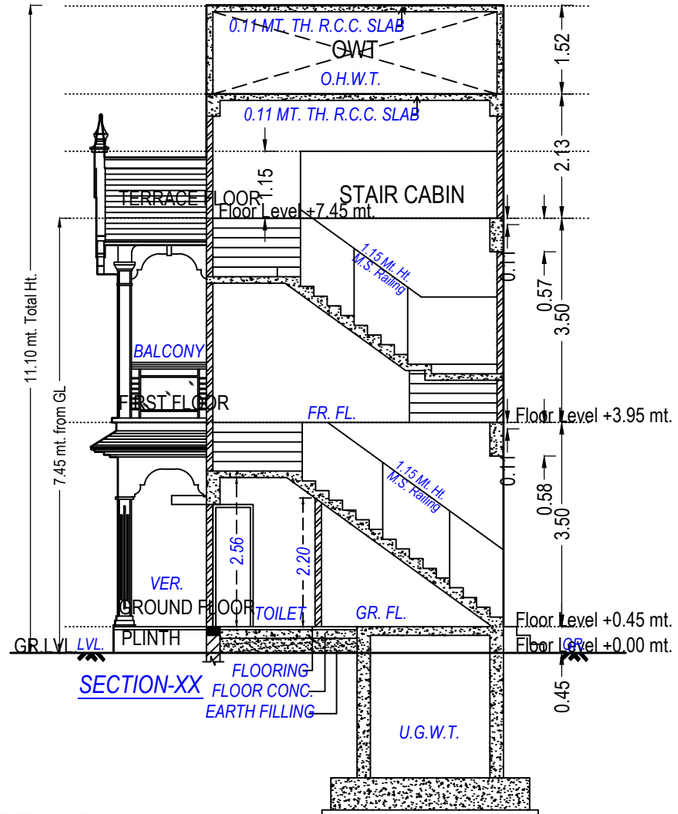


SECTION-XX


SECTION - XX

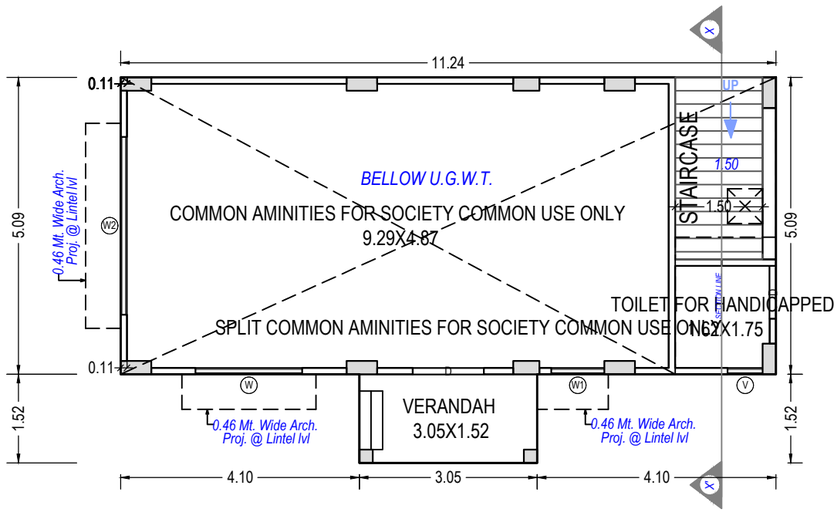

GROUND FLOOR PLAN
(Proposed)
(SCALE 1:100)

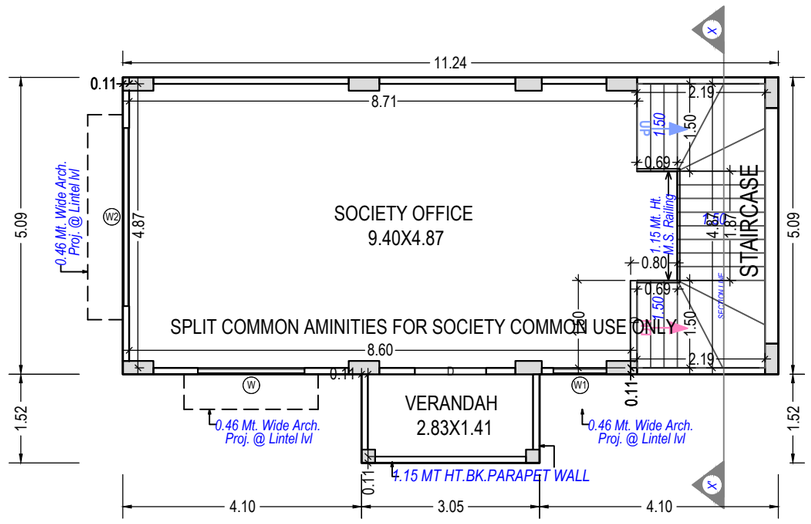

FIRST FLOOR PLAN
(Proposed)

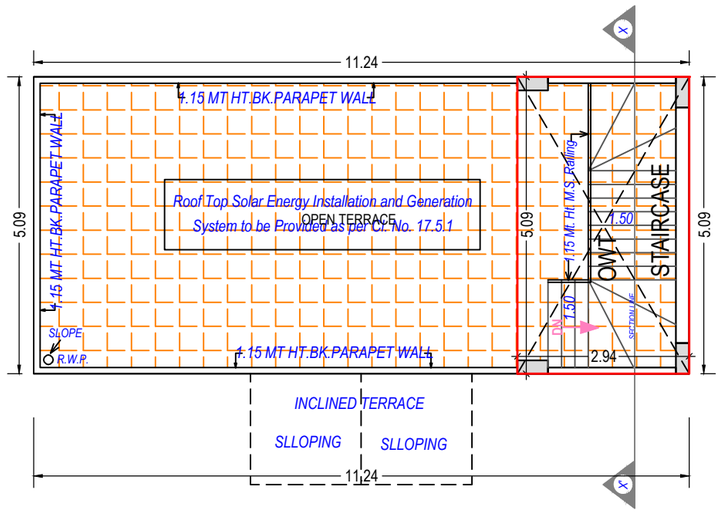

TERRACE FLOOR PLAN
(SCALE 1:100)


Ahmedabad - Nadiad Hwy
3
Sadguru Krishna 3
Recently viewed
SWETAYAN VILLA
Ahmedabad - Nadiad Hwy
Ahmedabad - Nadiad Hwy
Google
Layers
સદ્‌ગુરુ
Krishna 3
4 & 5 BHK
LUXURIOUS VILLA

સ્પેસિફિકેશન:

સ્ટ્રક્ચર
અર્થકવેક રજીસ્ટંટ, આર.સી.સી. ફ્રેમ સ્ટ્રક્ચર ડિઝાઈન.

પ્લાસ્ટર
અંદરની સાઈડ માલા પ્લાસ્ટર, વોલ પુટ્ટી સાથે,
બહારની સાઈડ ડબલ કોટ સેન્ડફેસ પ્લાસ્ટર એકેલીક પેઈન્ટ સાથે.

ફ્લોરીંગ
દરેક ફ્લોરમાં હાઇ ક્વોલીટીની ડબલ ચાર્જ વિટ્રીફાઇડ ટાઇલ્સ.
બાલકનીમાં રસ્ટીક ટાઇલ્સ તથા ટેરેસ ઉપર ચાઇના મોઝેક.

કિચન પ્લેટફોર્મ
પ્રિમીયમ ક્વોલીટીનું ક્વાર્ટઝ સીન્ક.

બારી દરવાજા
ડેકોરેટીવ મેઇનડોર તેમજ બારી M.S. ફ્રેમ સાથે.
અન્ય દરવાજા ફ્લશડોર M.S./ગ્રેનાઇટ ફ્રેમ સાથે.

ઇલેક્ટ્રીક ફિટીંગ
થ્રી ફેસ કન્સીલ્ડ ISI કોપર વાયરીંગ સ્ટાનર્ડડ એસેસરીઝ સાથે.

ટોઈલેટ/બાથરૂમ,
ગ્લેઝડ/સિરામીક ટાઇલ્સ અપ ટુ લીન્ટલ લેવલ.
પ્રિમિયમ ક્વોલીટી સેનેટરી વેર તથા C.P. ફિટીંગ.

વોટર પ્રુફિંગ
દરેક બાથરૂમમાં અને ટેરેસમાં સ્ટાન્ડર્ડ મટીરીયલ્સમાં વોટર પ્રુફિંગ.

પેસ્ટ કંટ્રોલ



સાઈટ એડ્રેસ :

પંચરત્ન રેસીડેન્સી ની બાજુમાં,

વિંઝોલ,

અમદાવાદ - ૩૮૨૪૪૫

Developers

સદ્‌ગુરુ Krishna 3

Architect

Arth Design
Consulting Civil Engineer
Land Developers

Str. Engineer

Shreeji Structure

Booking Contact :

9 4 2 6 8 1 2 2 6 6

28sadgurukrishna@gmail.com

www.sadgurukrishna3.com

sadguru krishna 3 sadguru krishna 3