

SAGAL SENOR


Developed by sagal infra




Kavisha Panorama road, South Bopal.

+91 90901 61161

1ST BASEMENT PLAN WITH PARKING LAYOUT

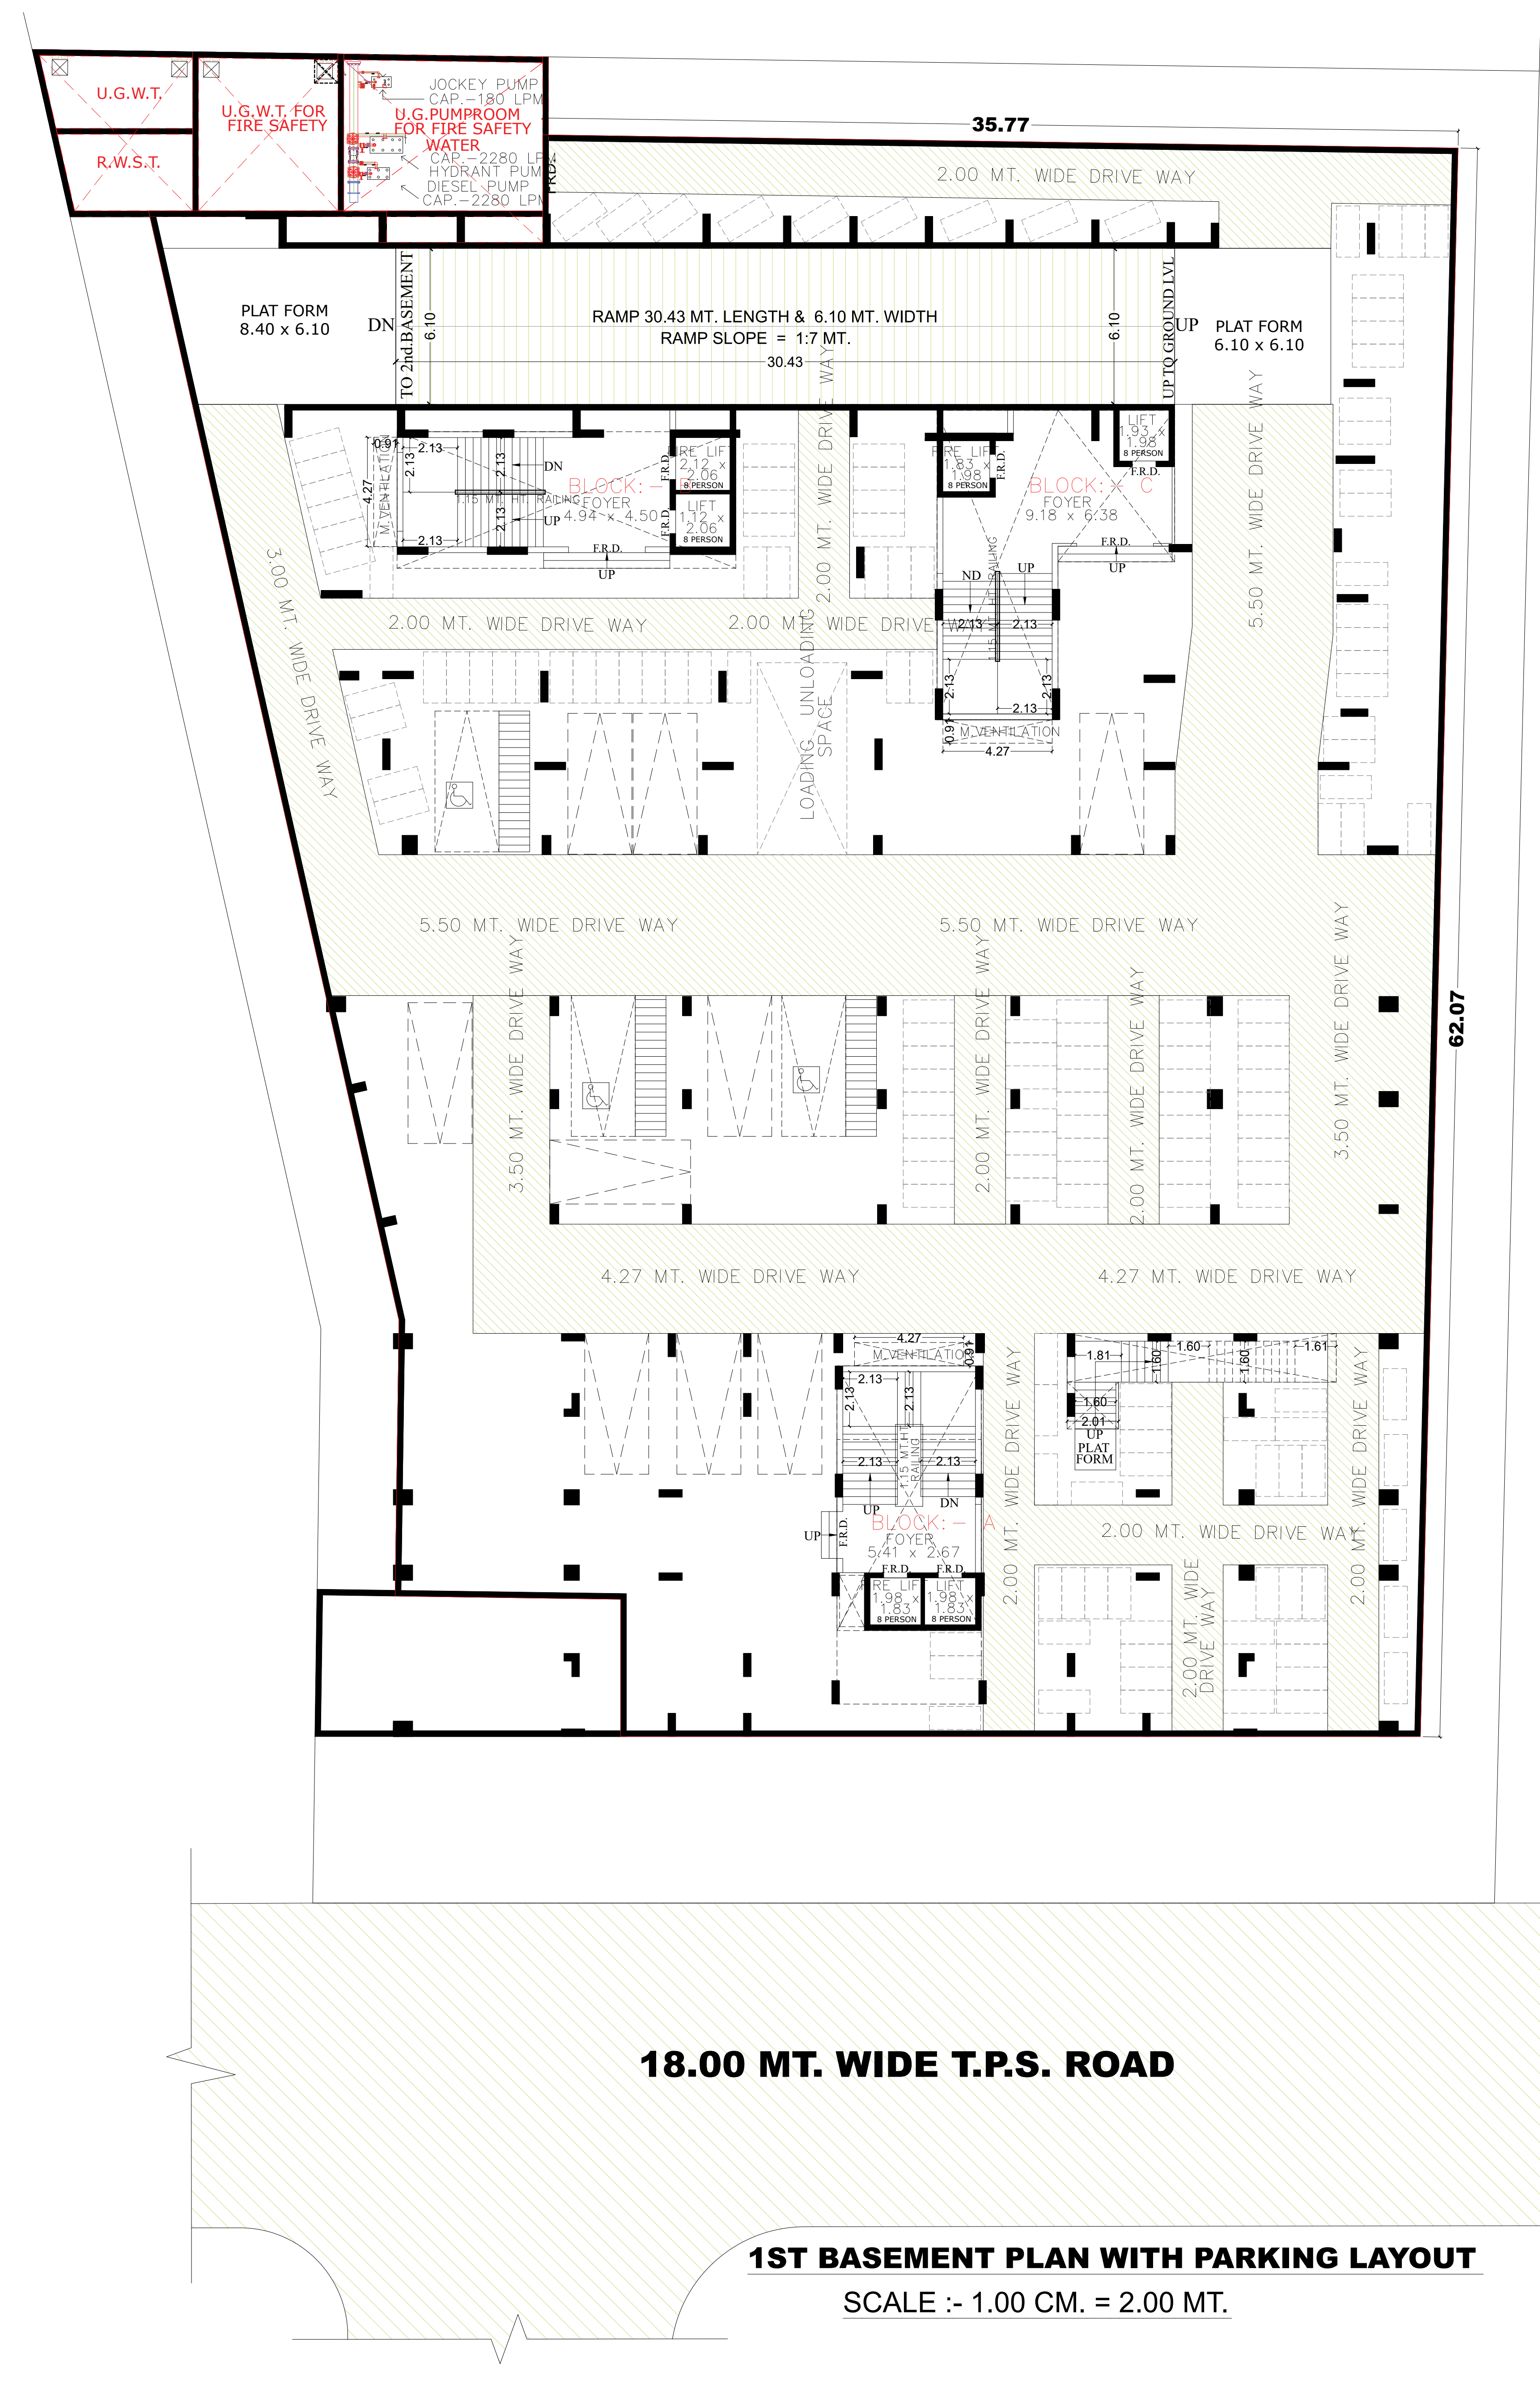


2ND BASEMENT PLAN WITH PARKING LAYOUT

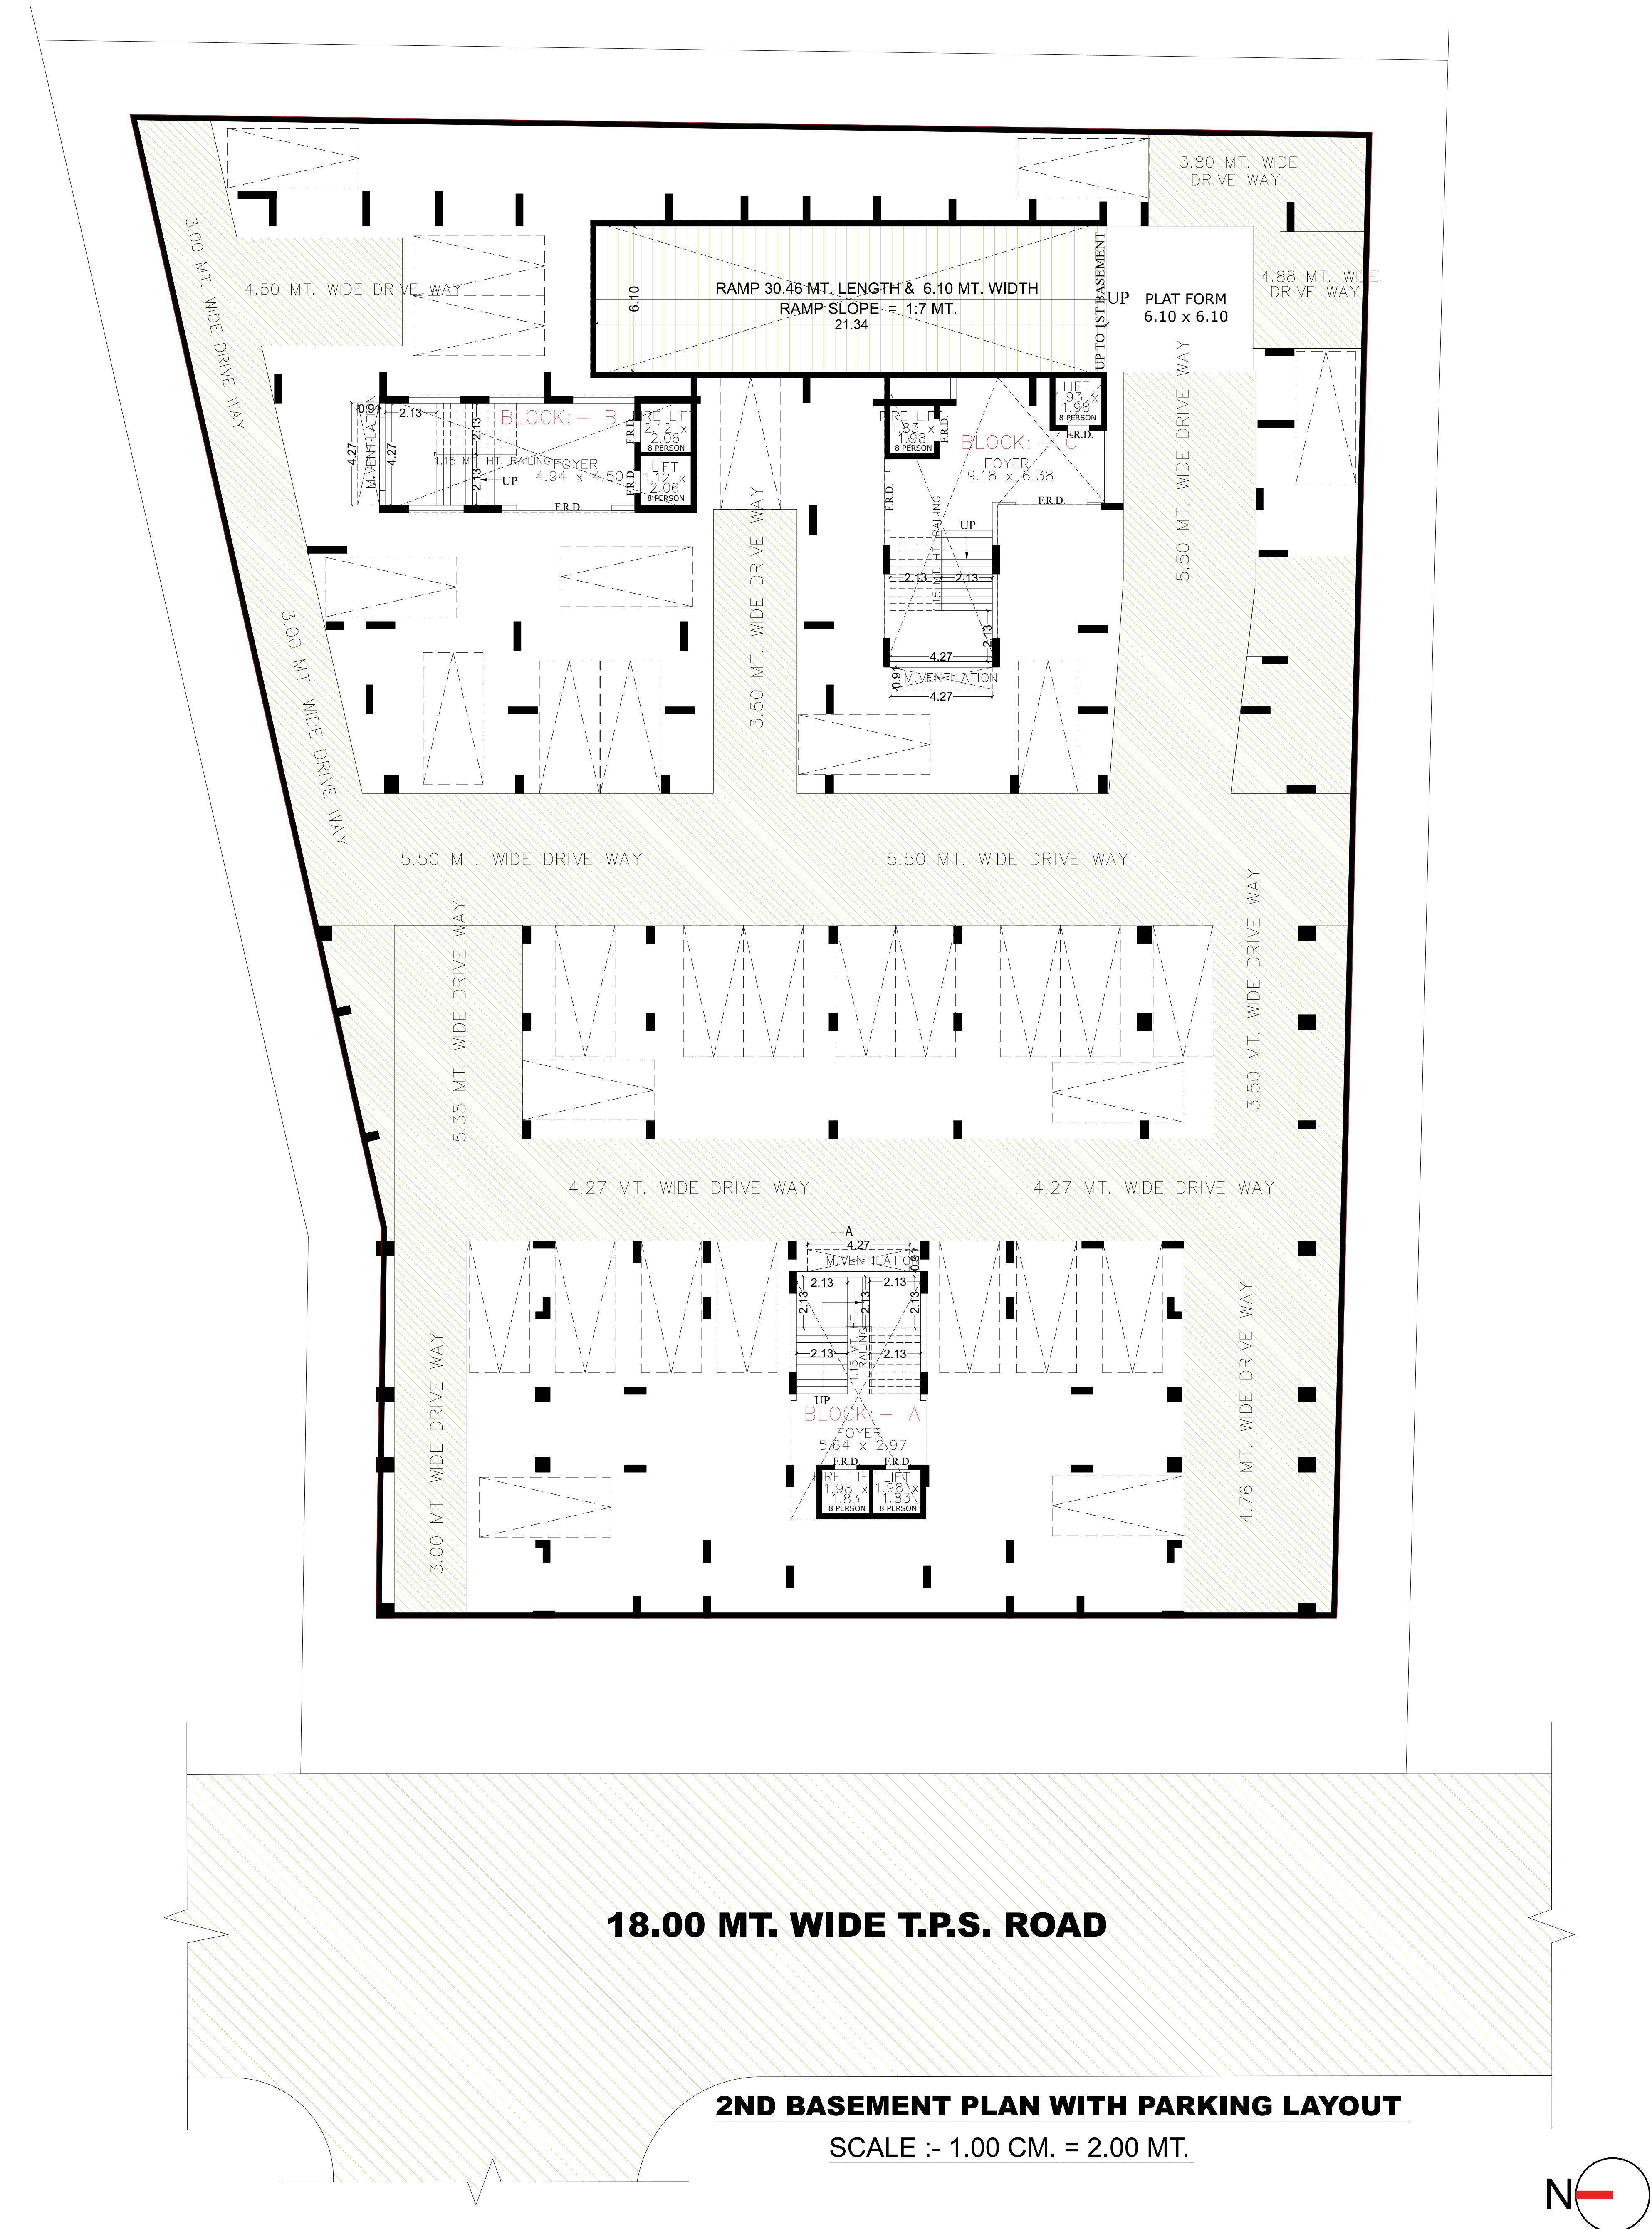




GROUND FLOOR PARKING LAYOUT






GROUND FLOOR LAYOUT PLAN

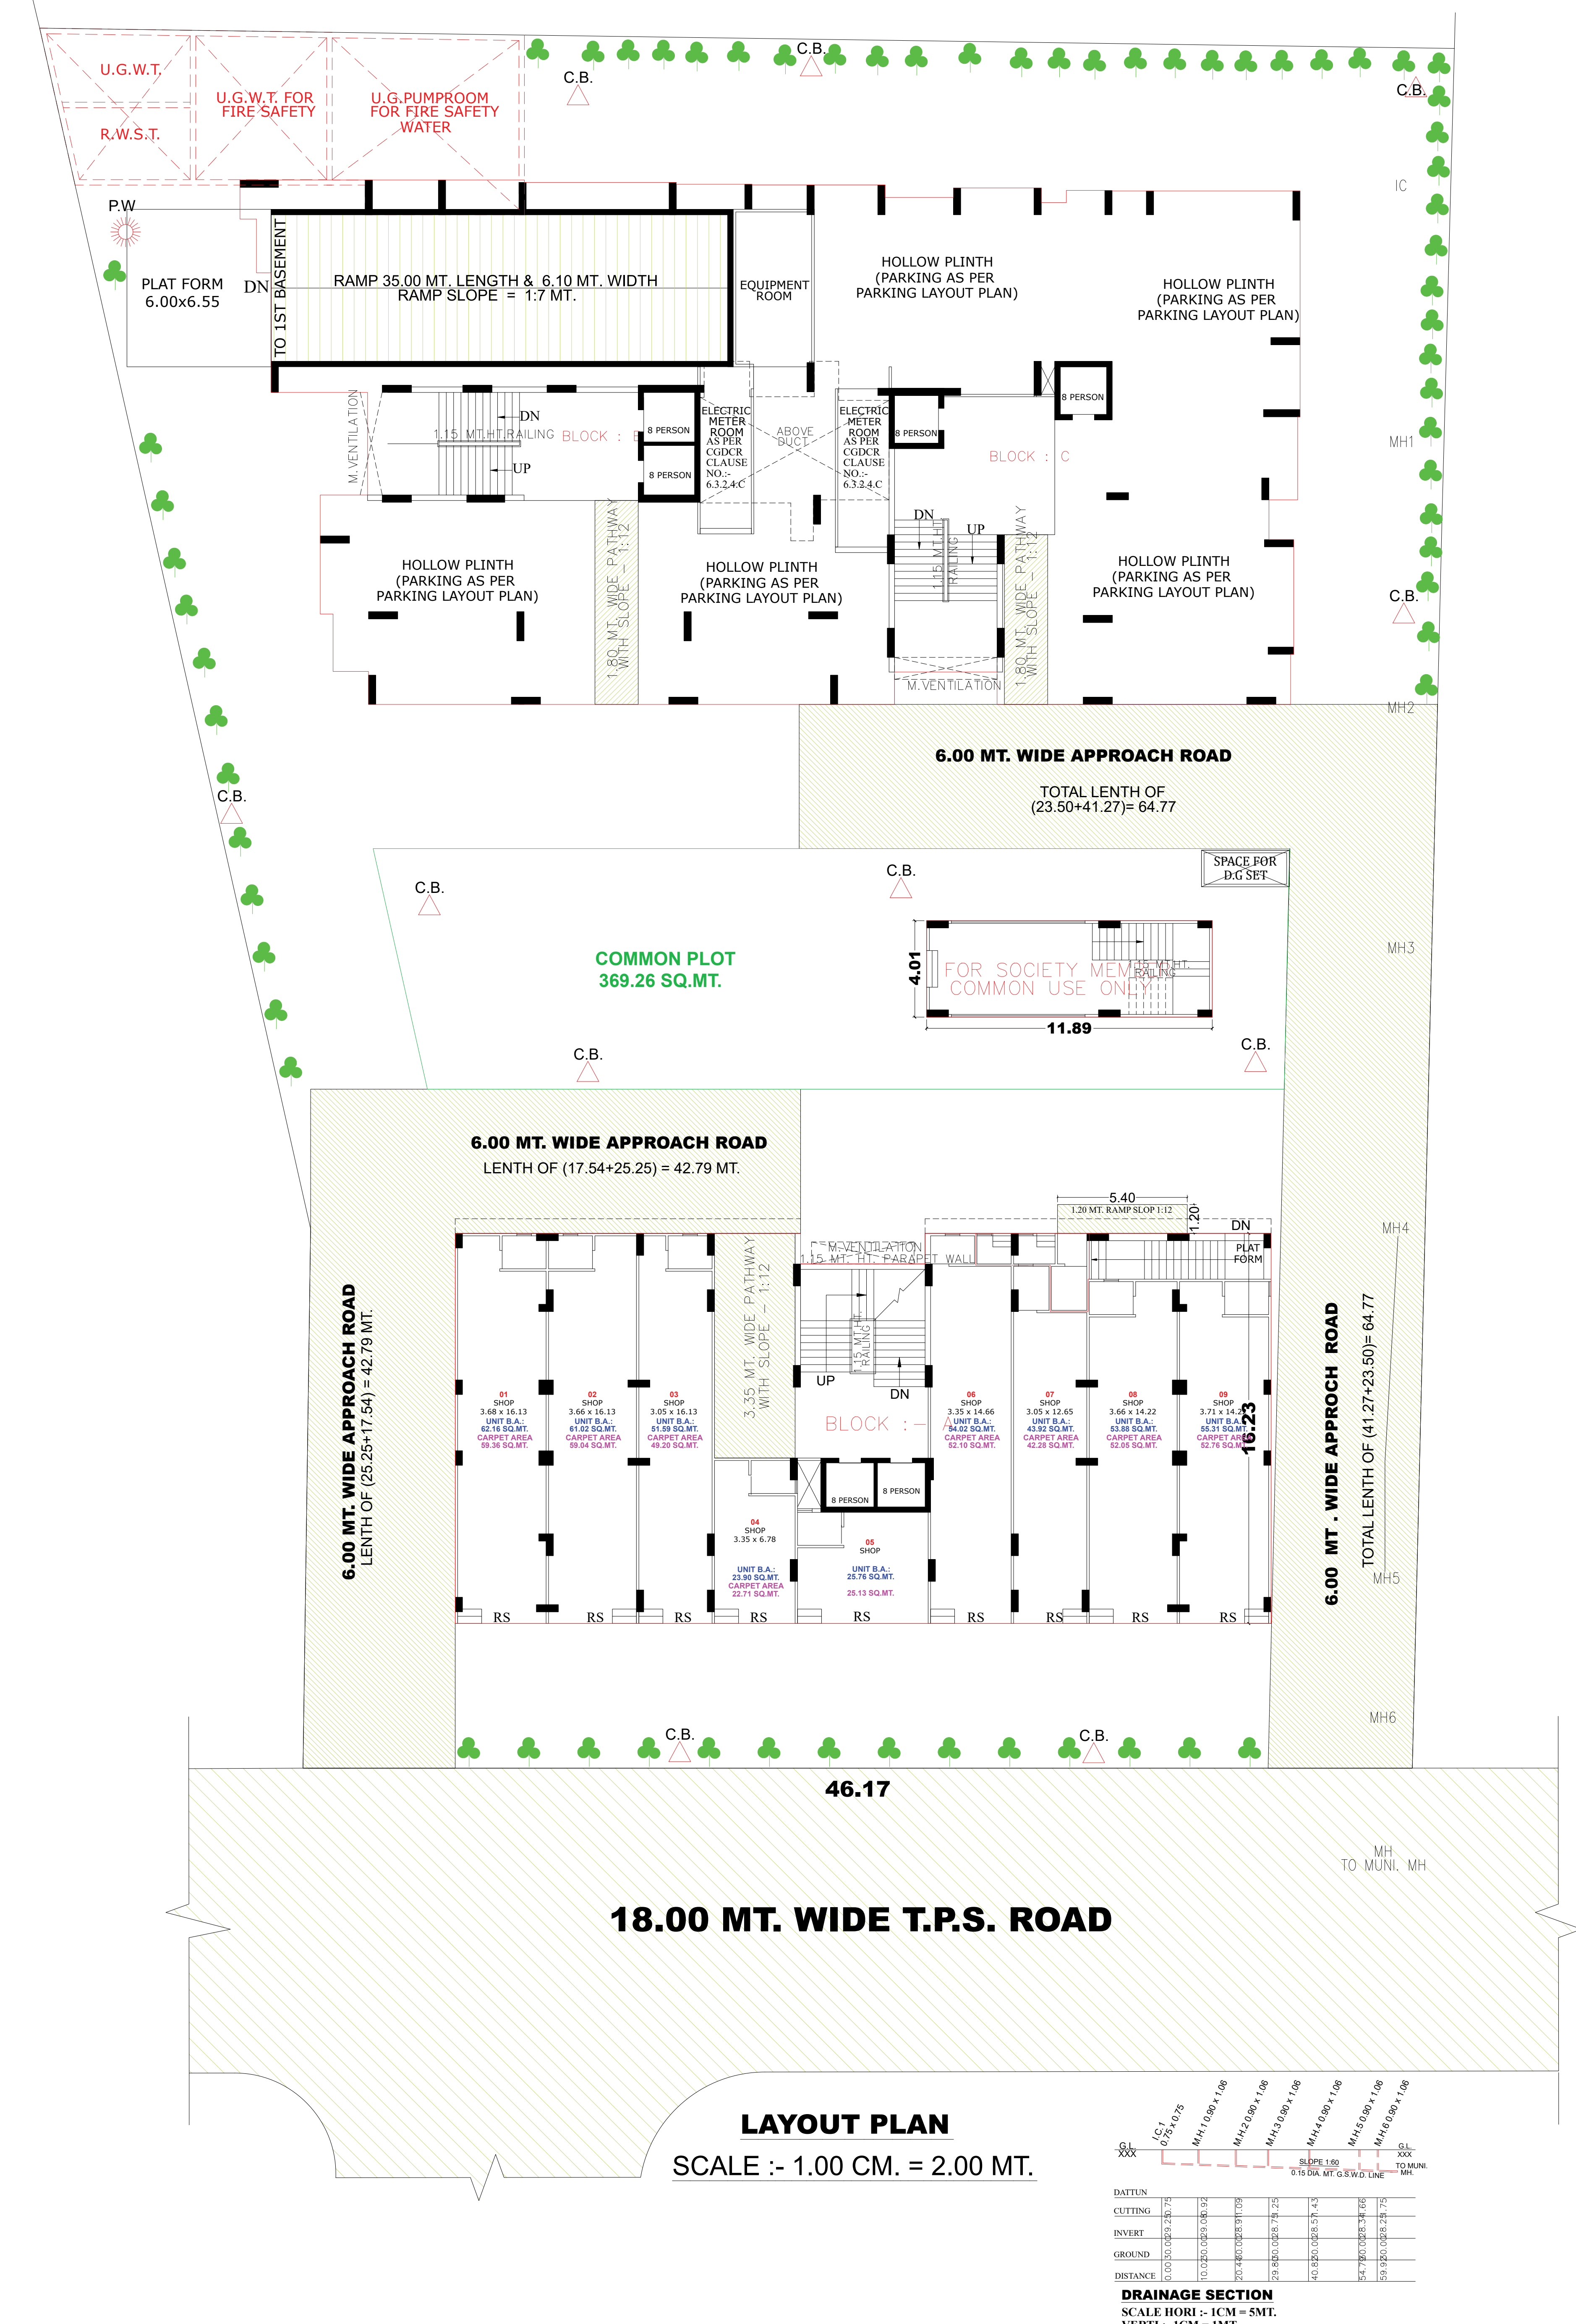


FIRST FLOOR (BLOCK A+B+C)

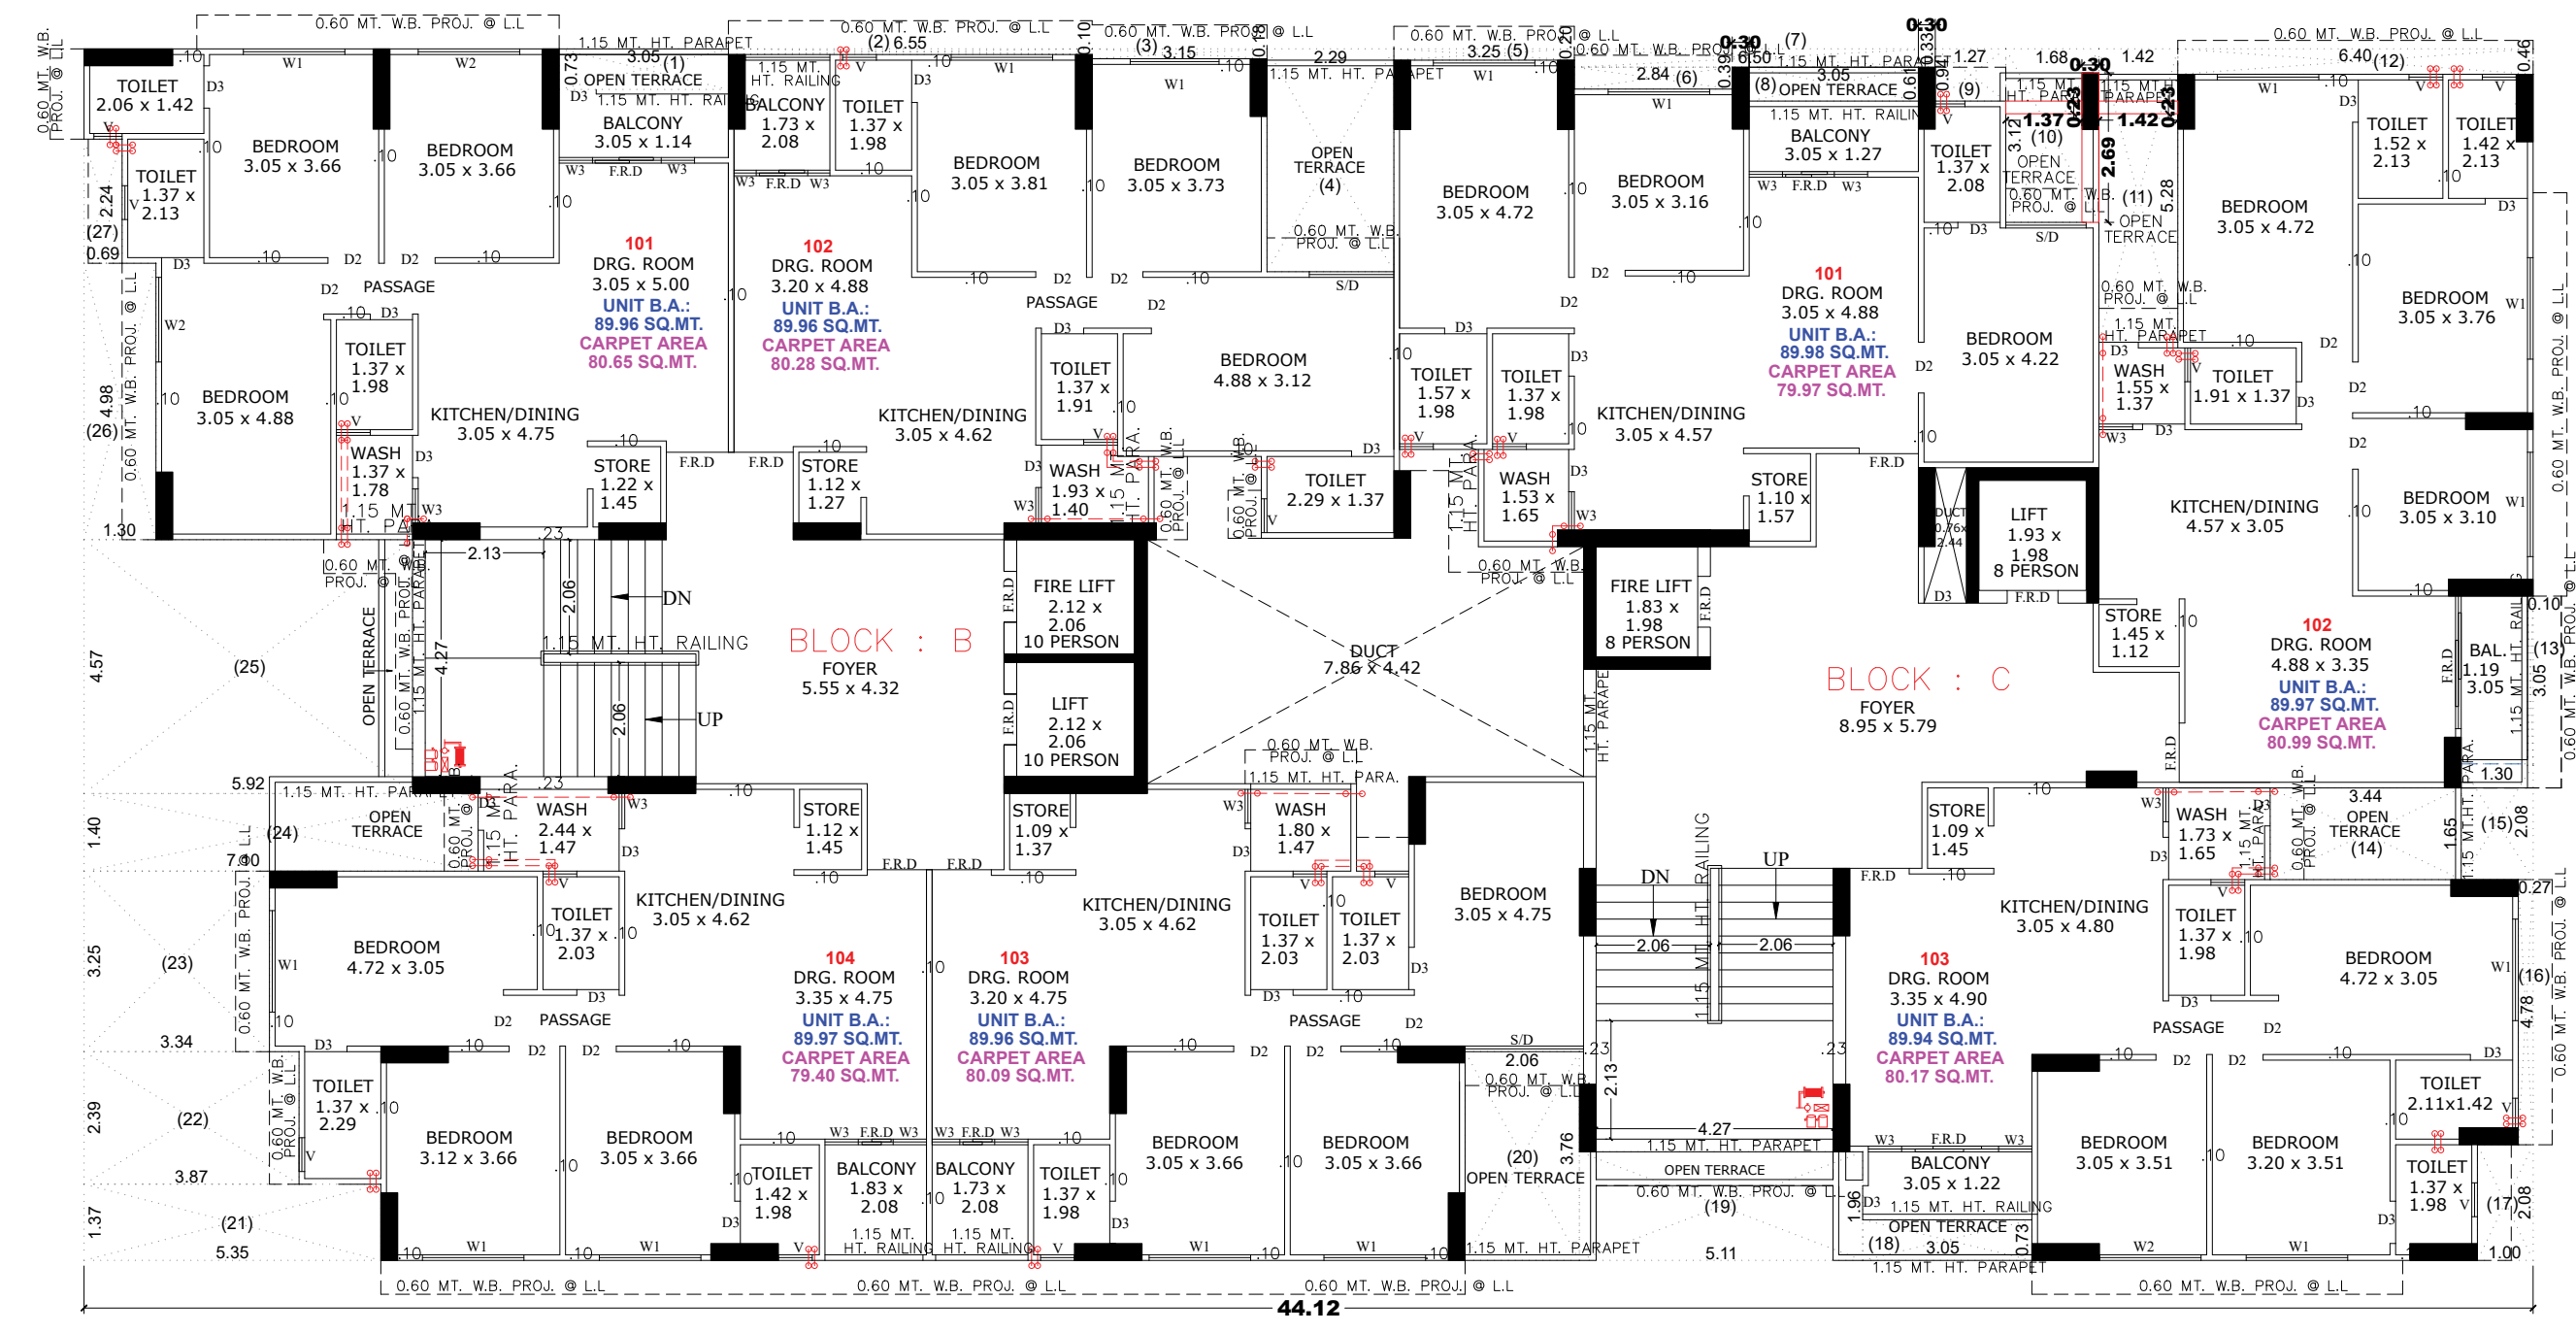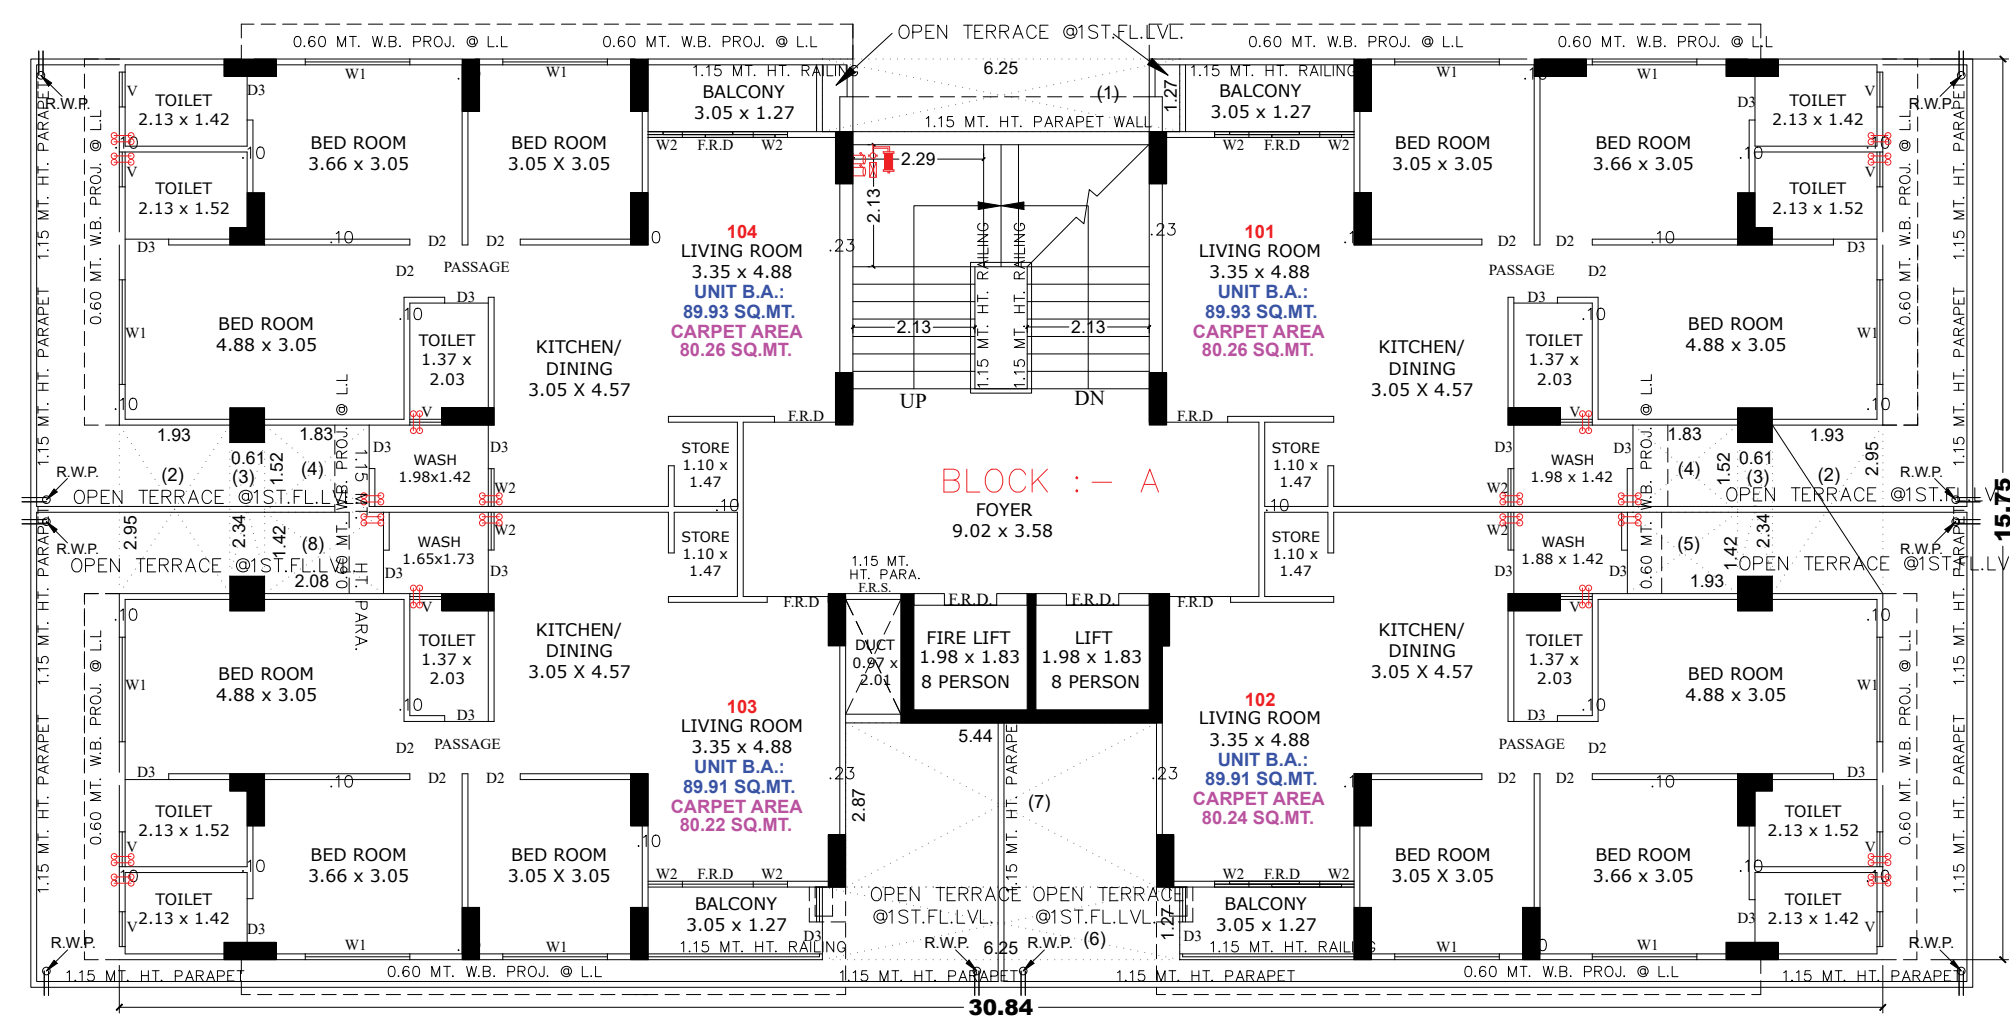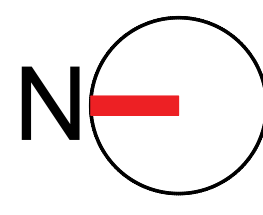


SECOND FLOOR TO TENTH FLOOR (BLOCK-A)
SECOND FLOOR TO NINTH FLOOR (BLOCK-B &C)

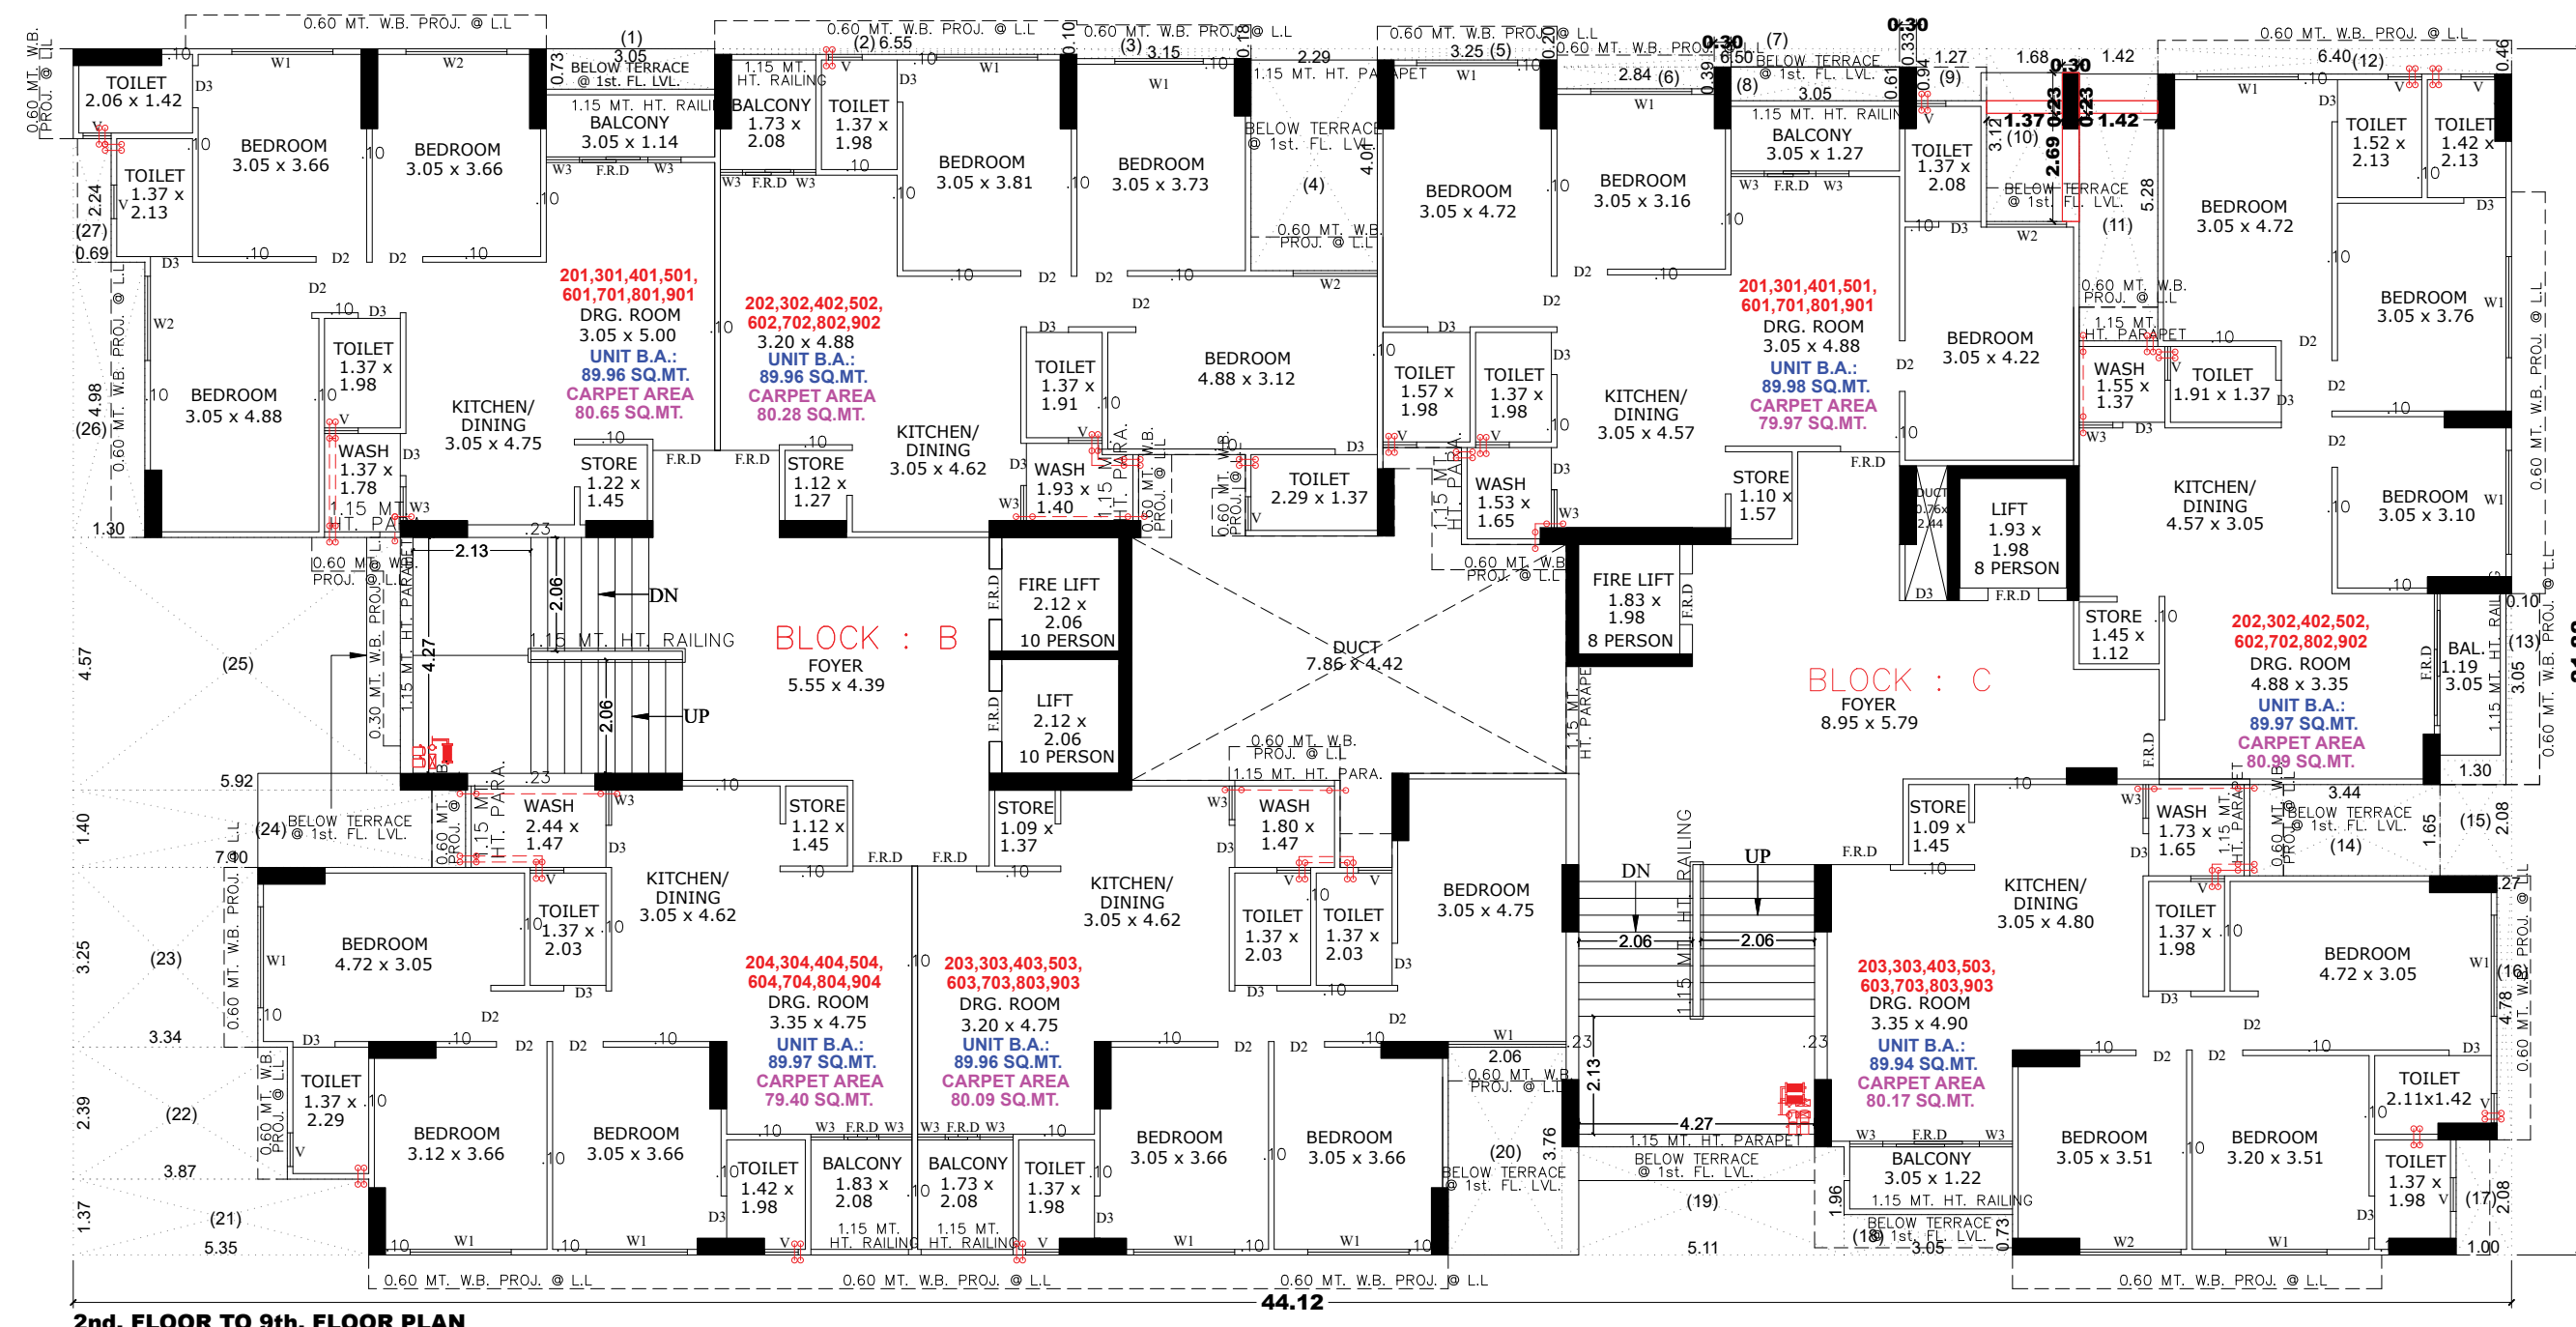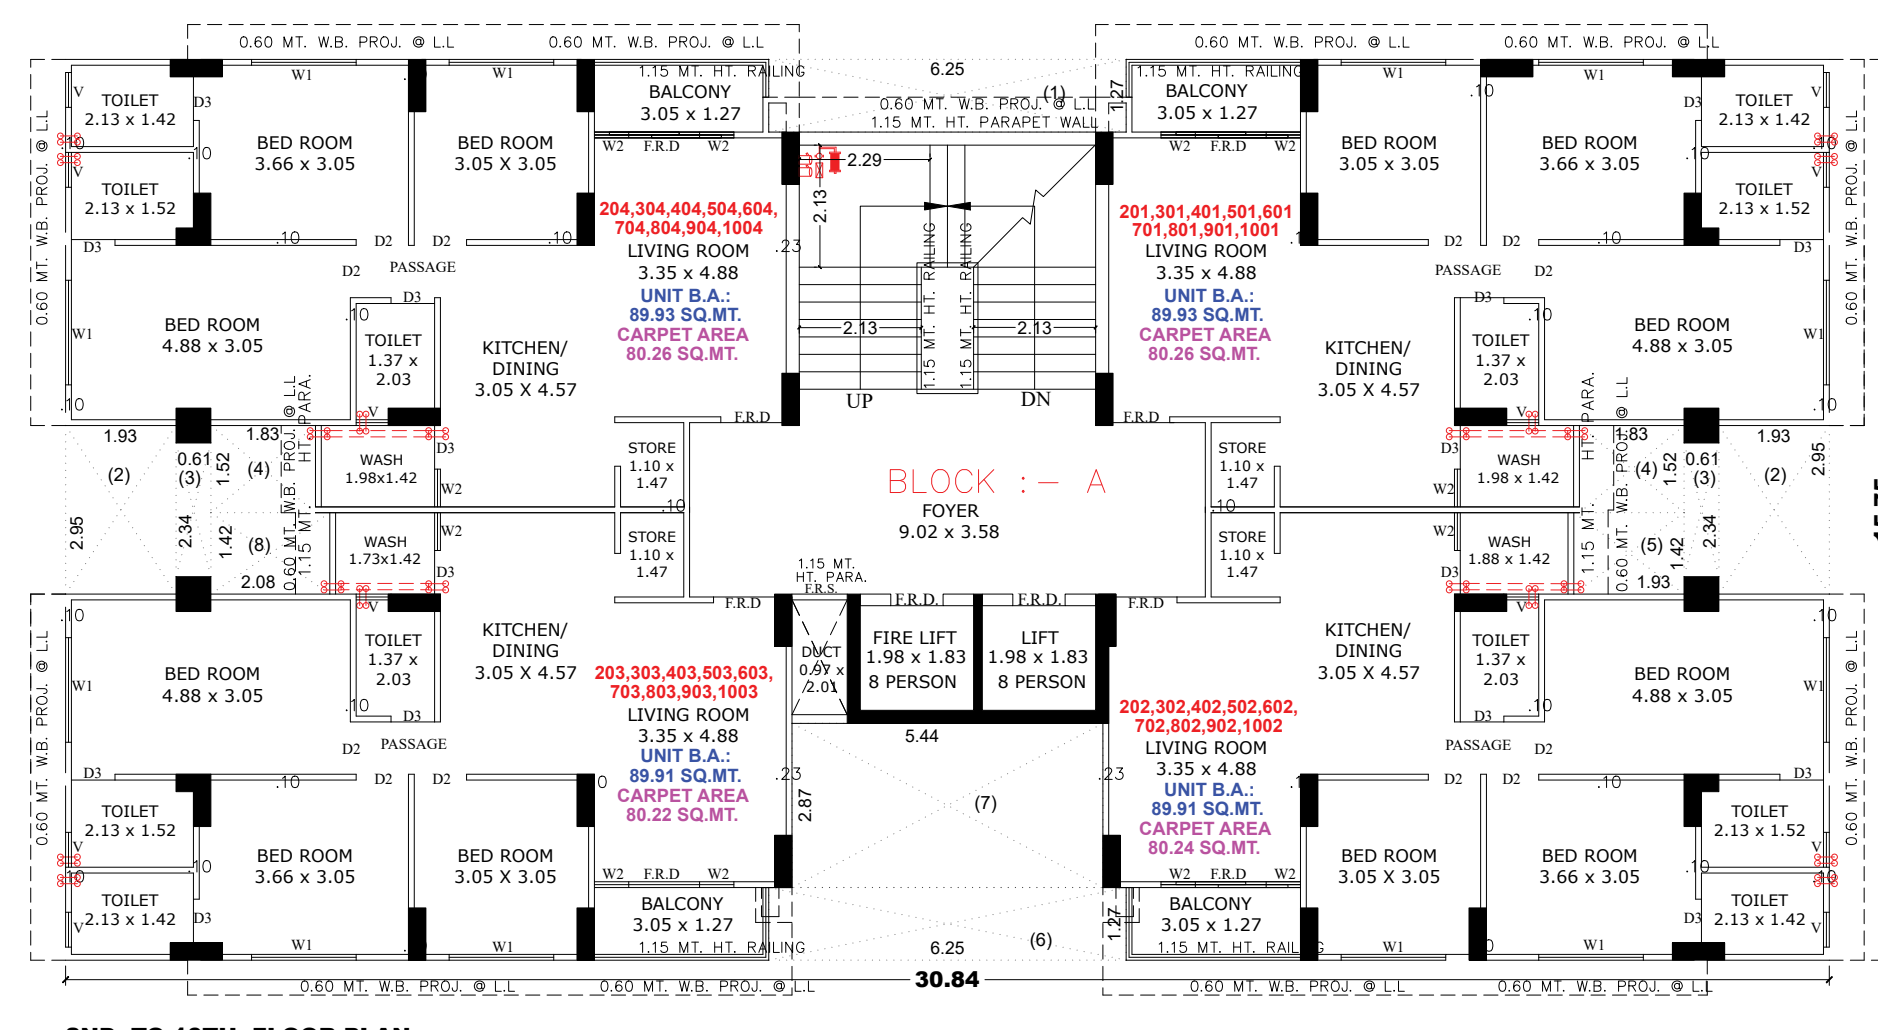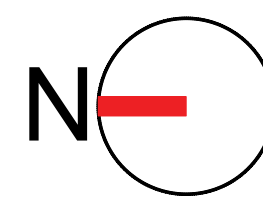




GROUND FLOOR (BLOCK- A)

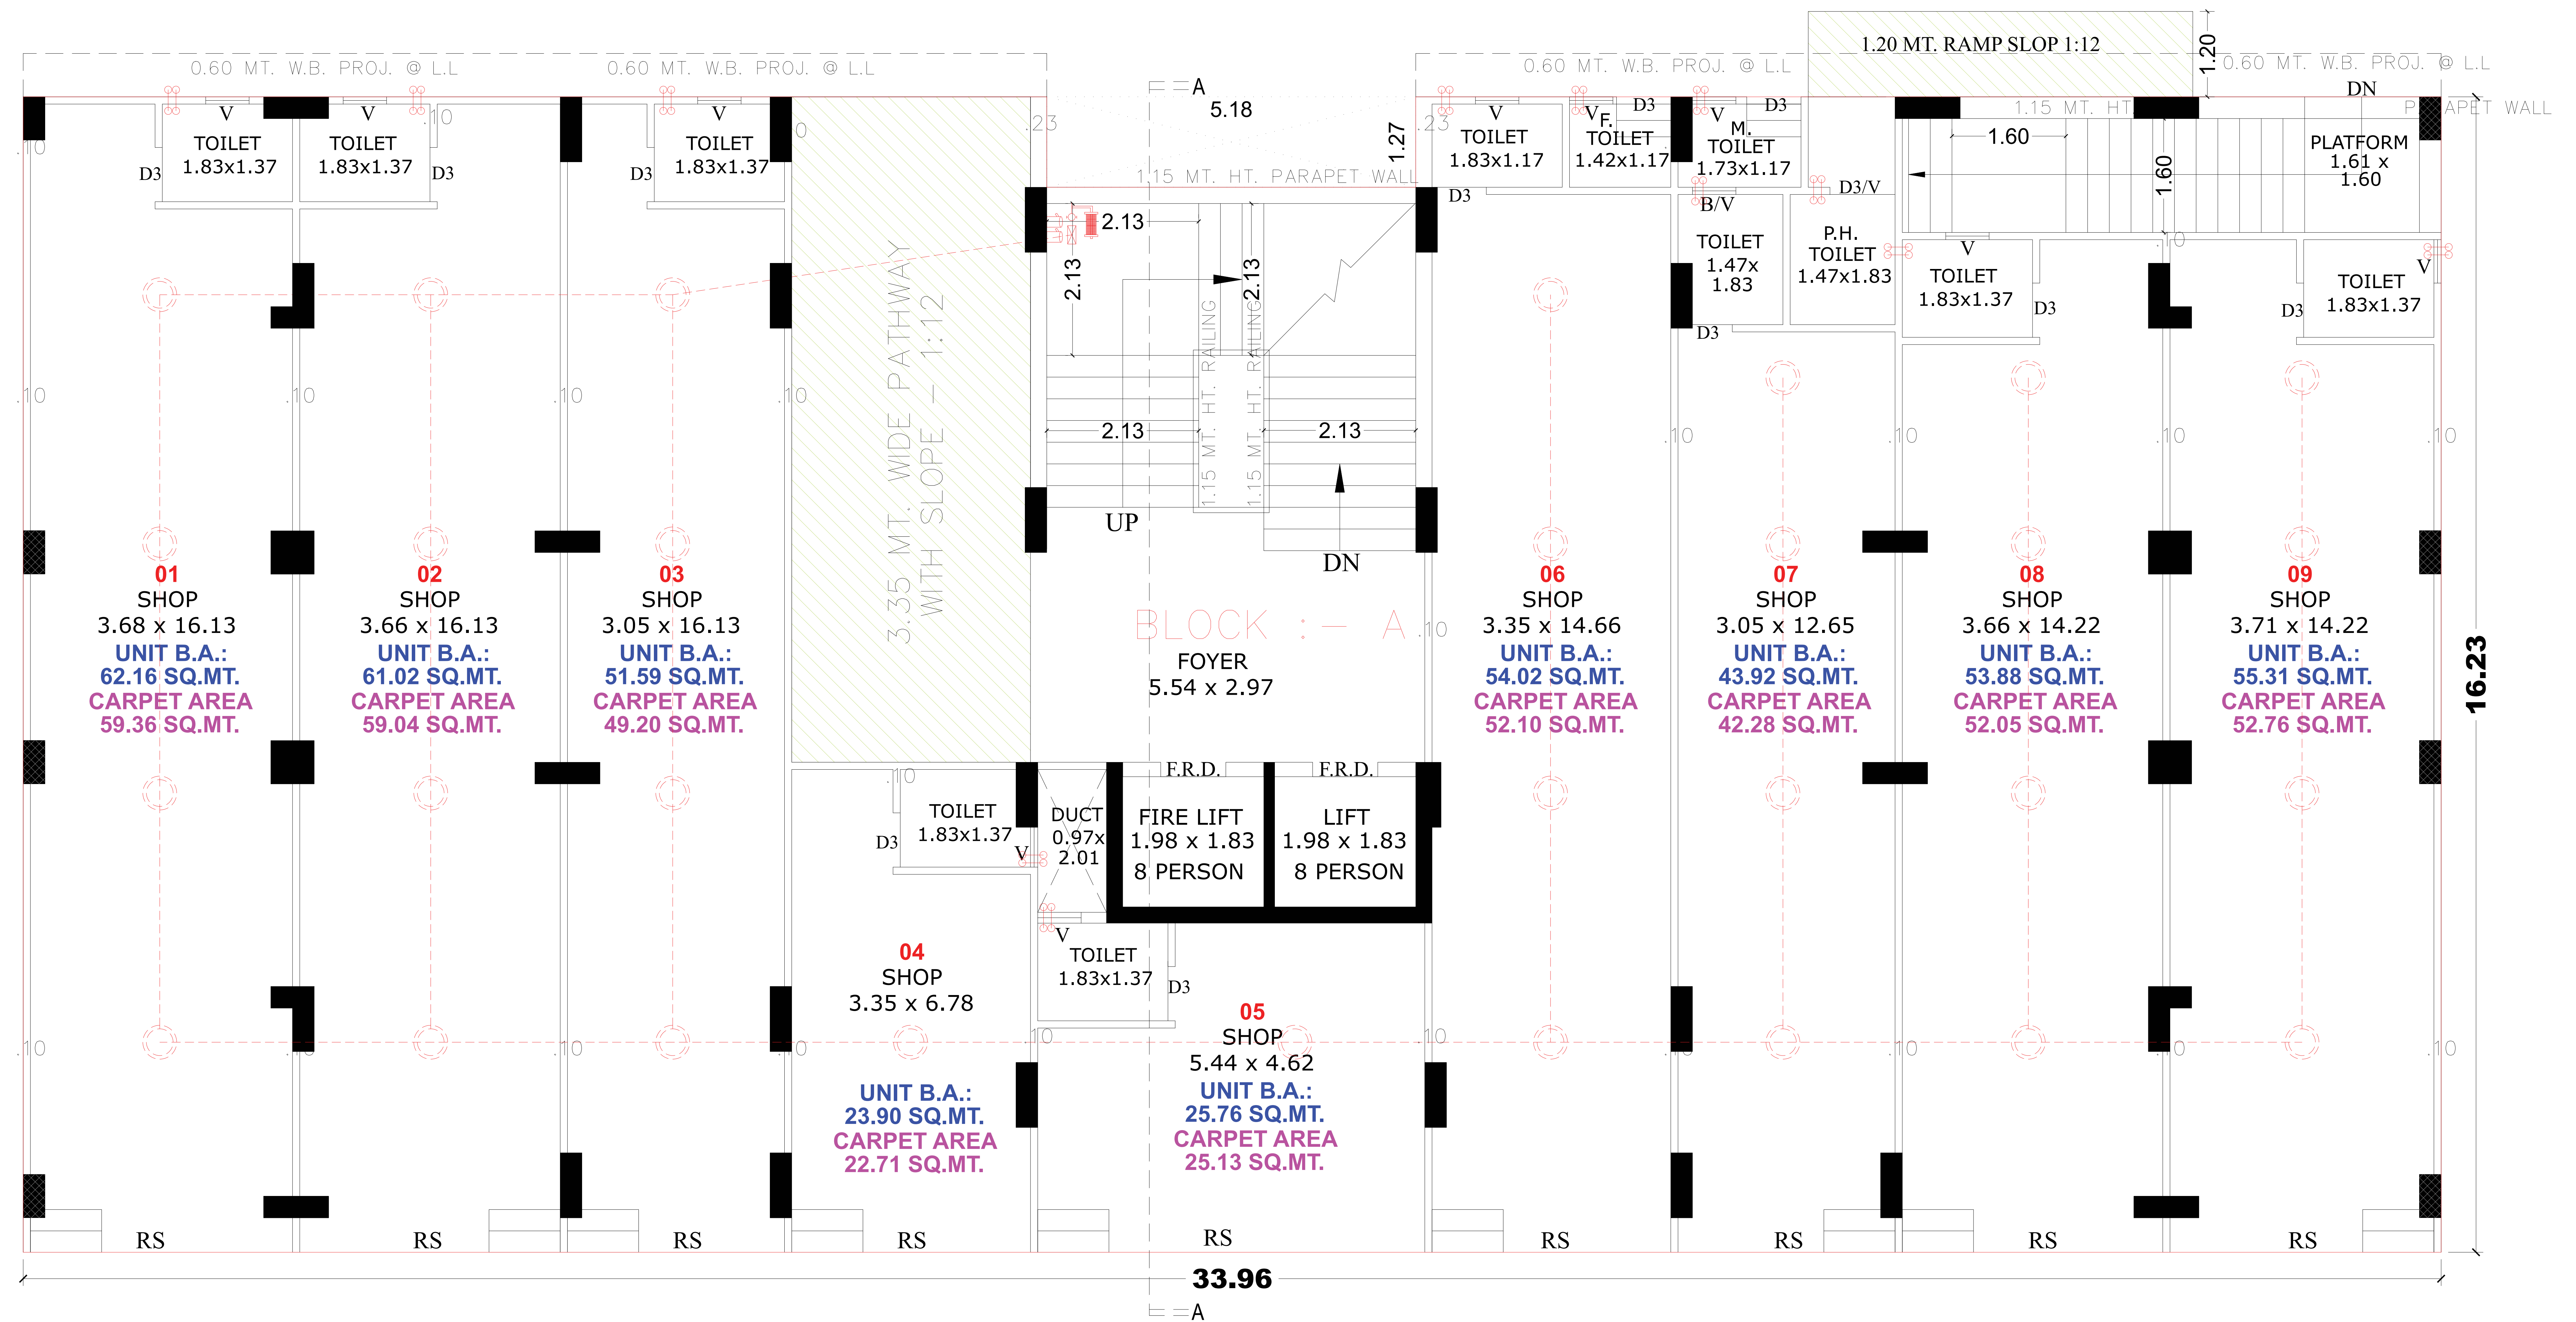


GROUND FLOOR (BLOCK- B & C)

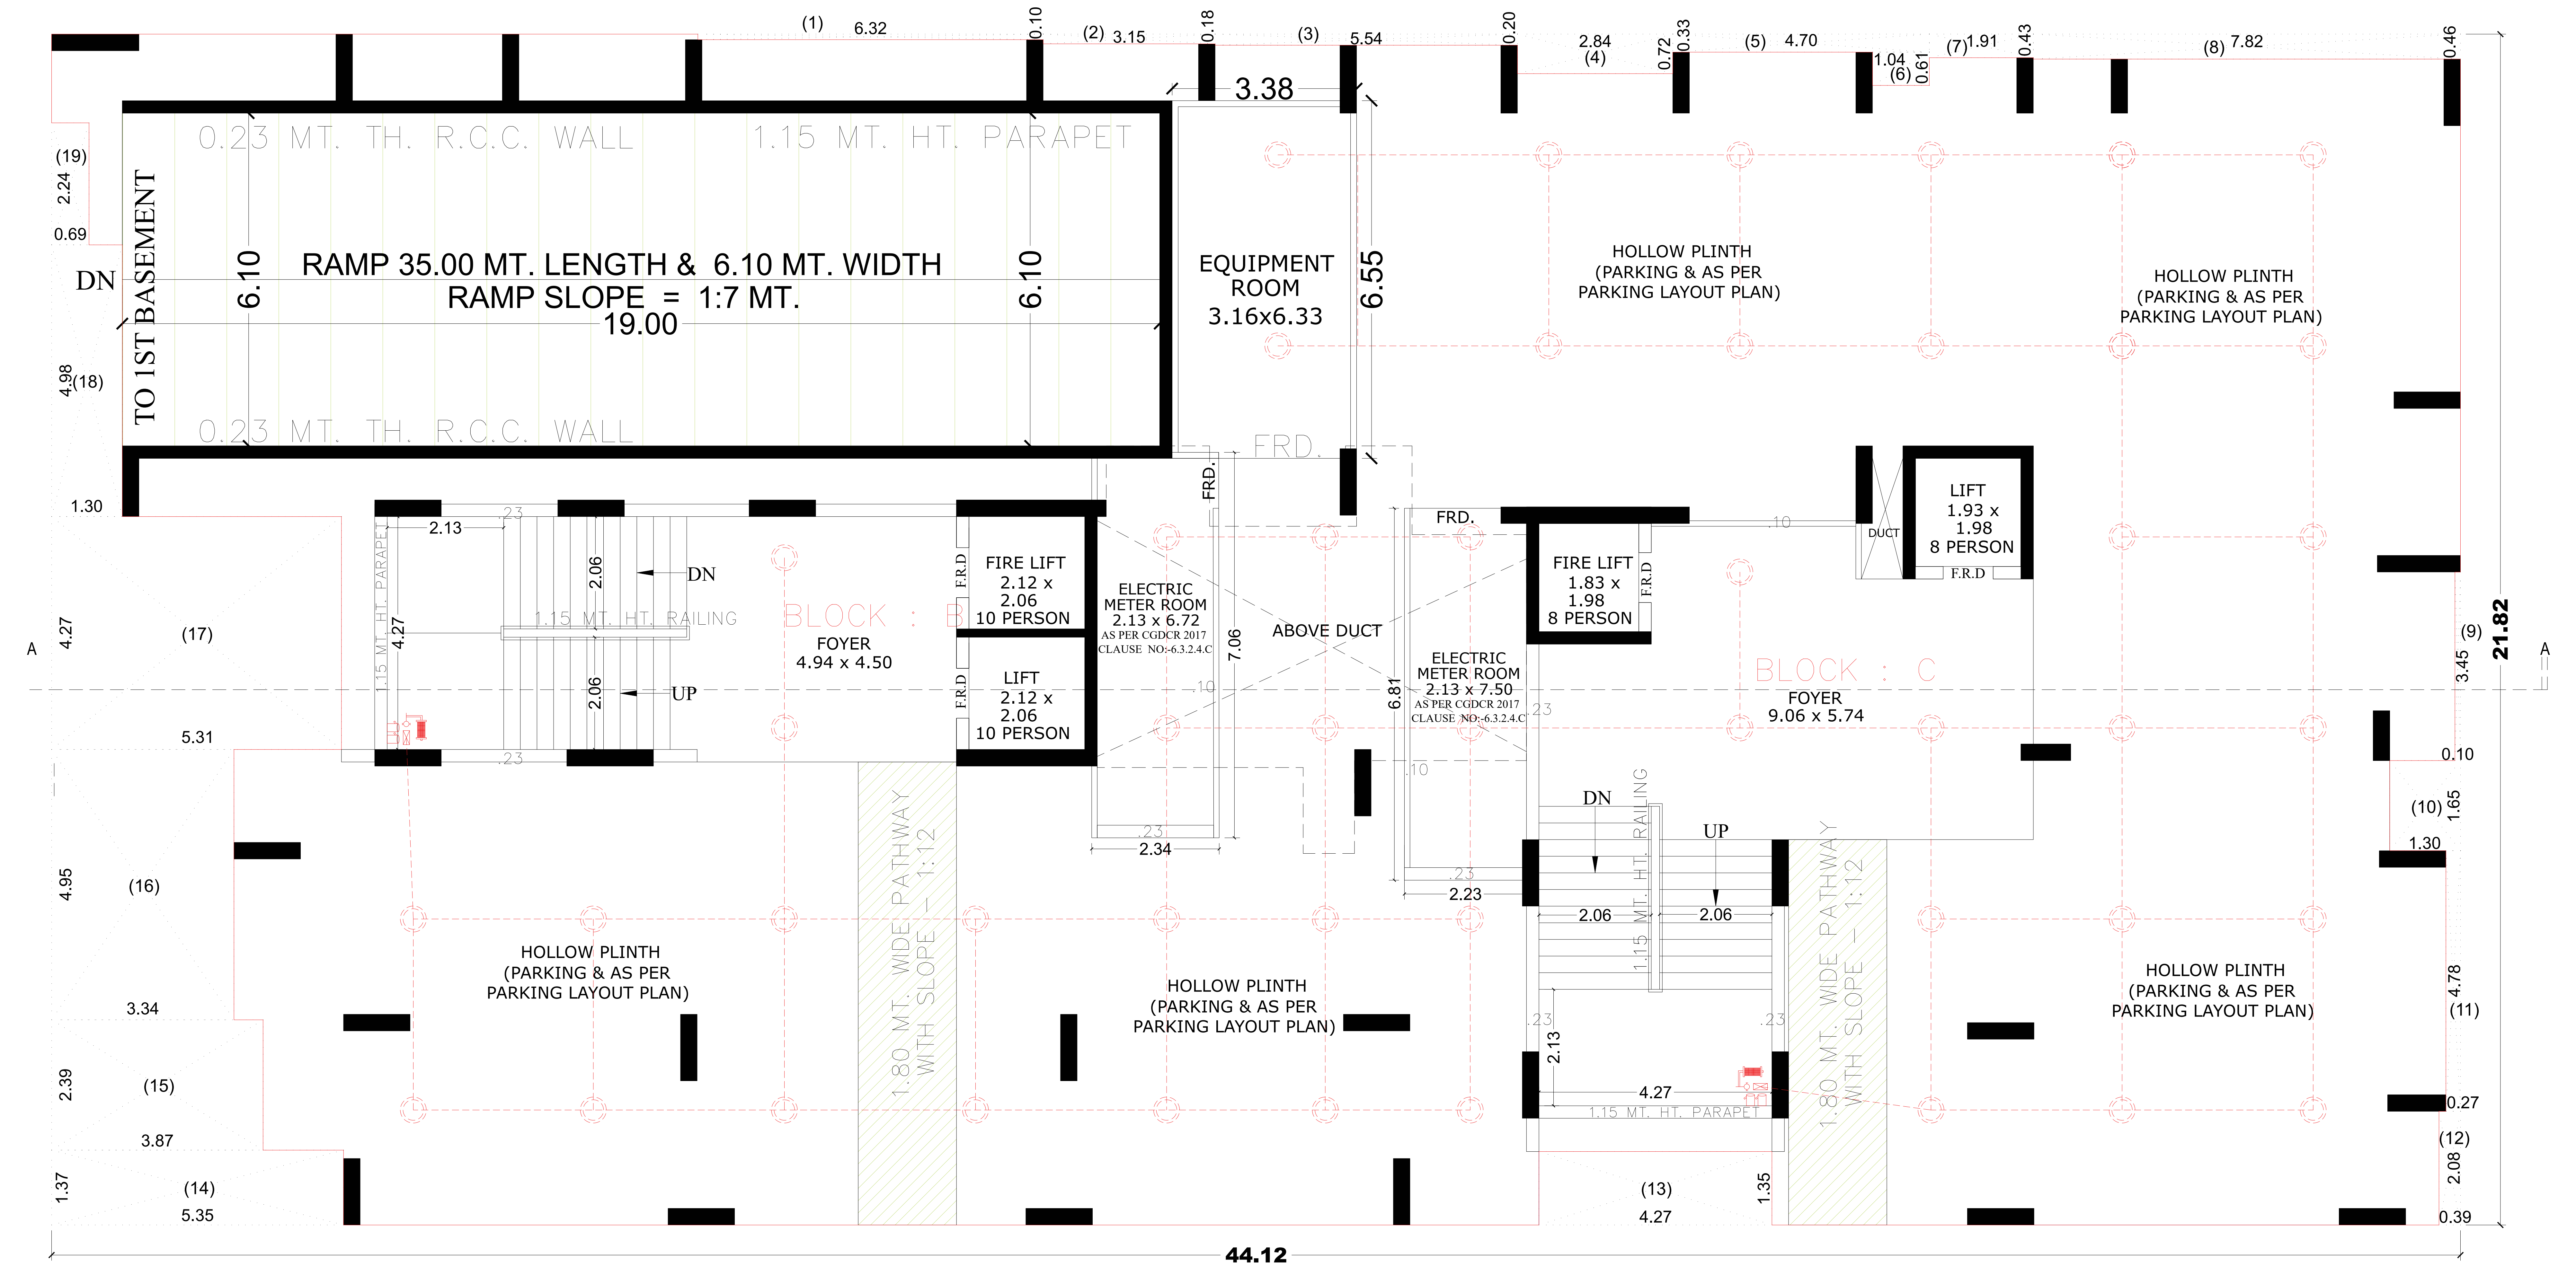

TERRACE FLOOR (BLOCK- A+B+C)

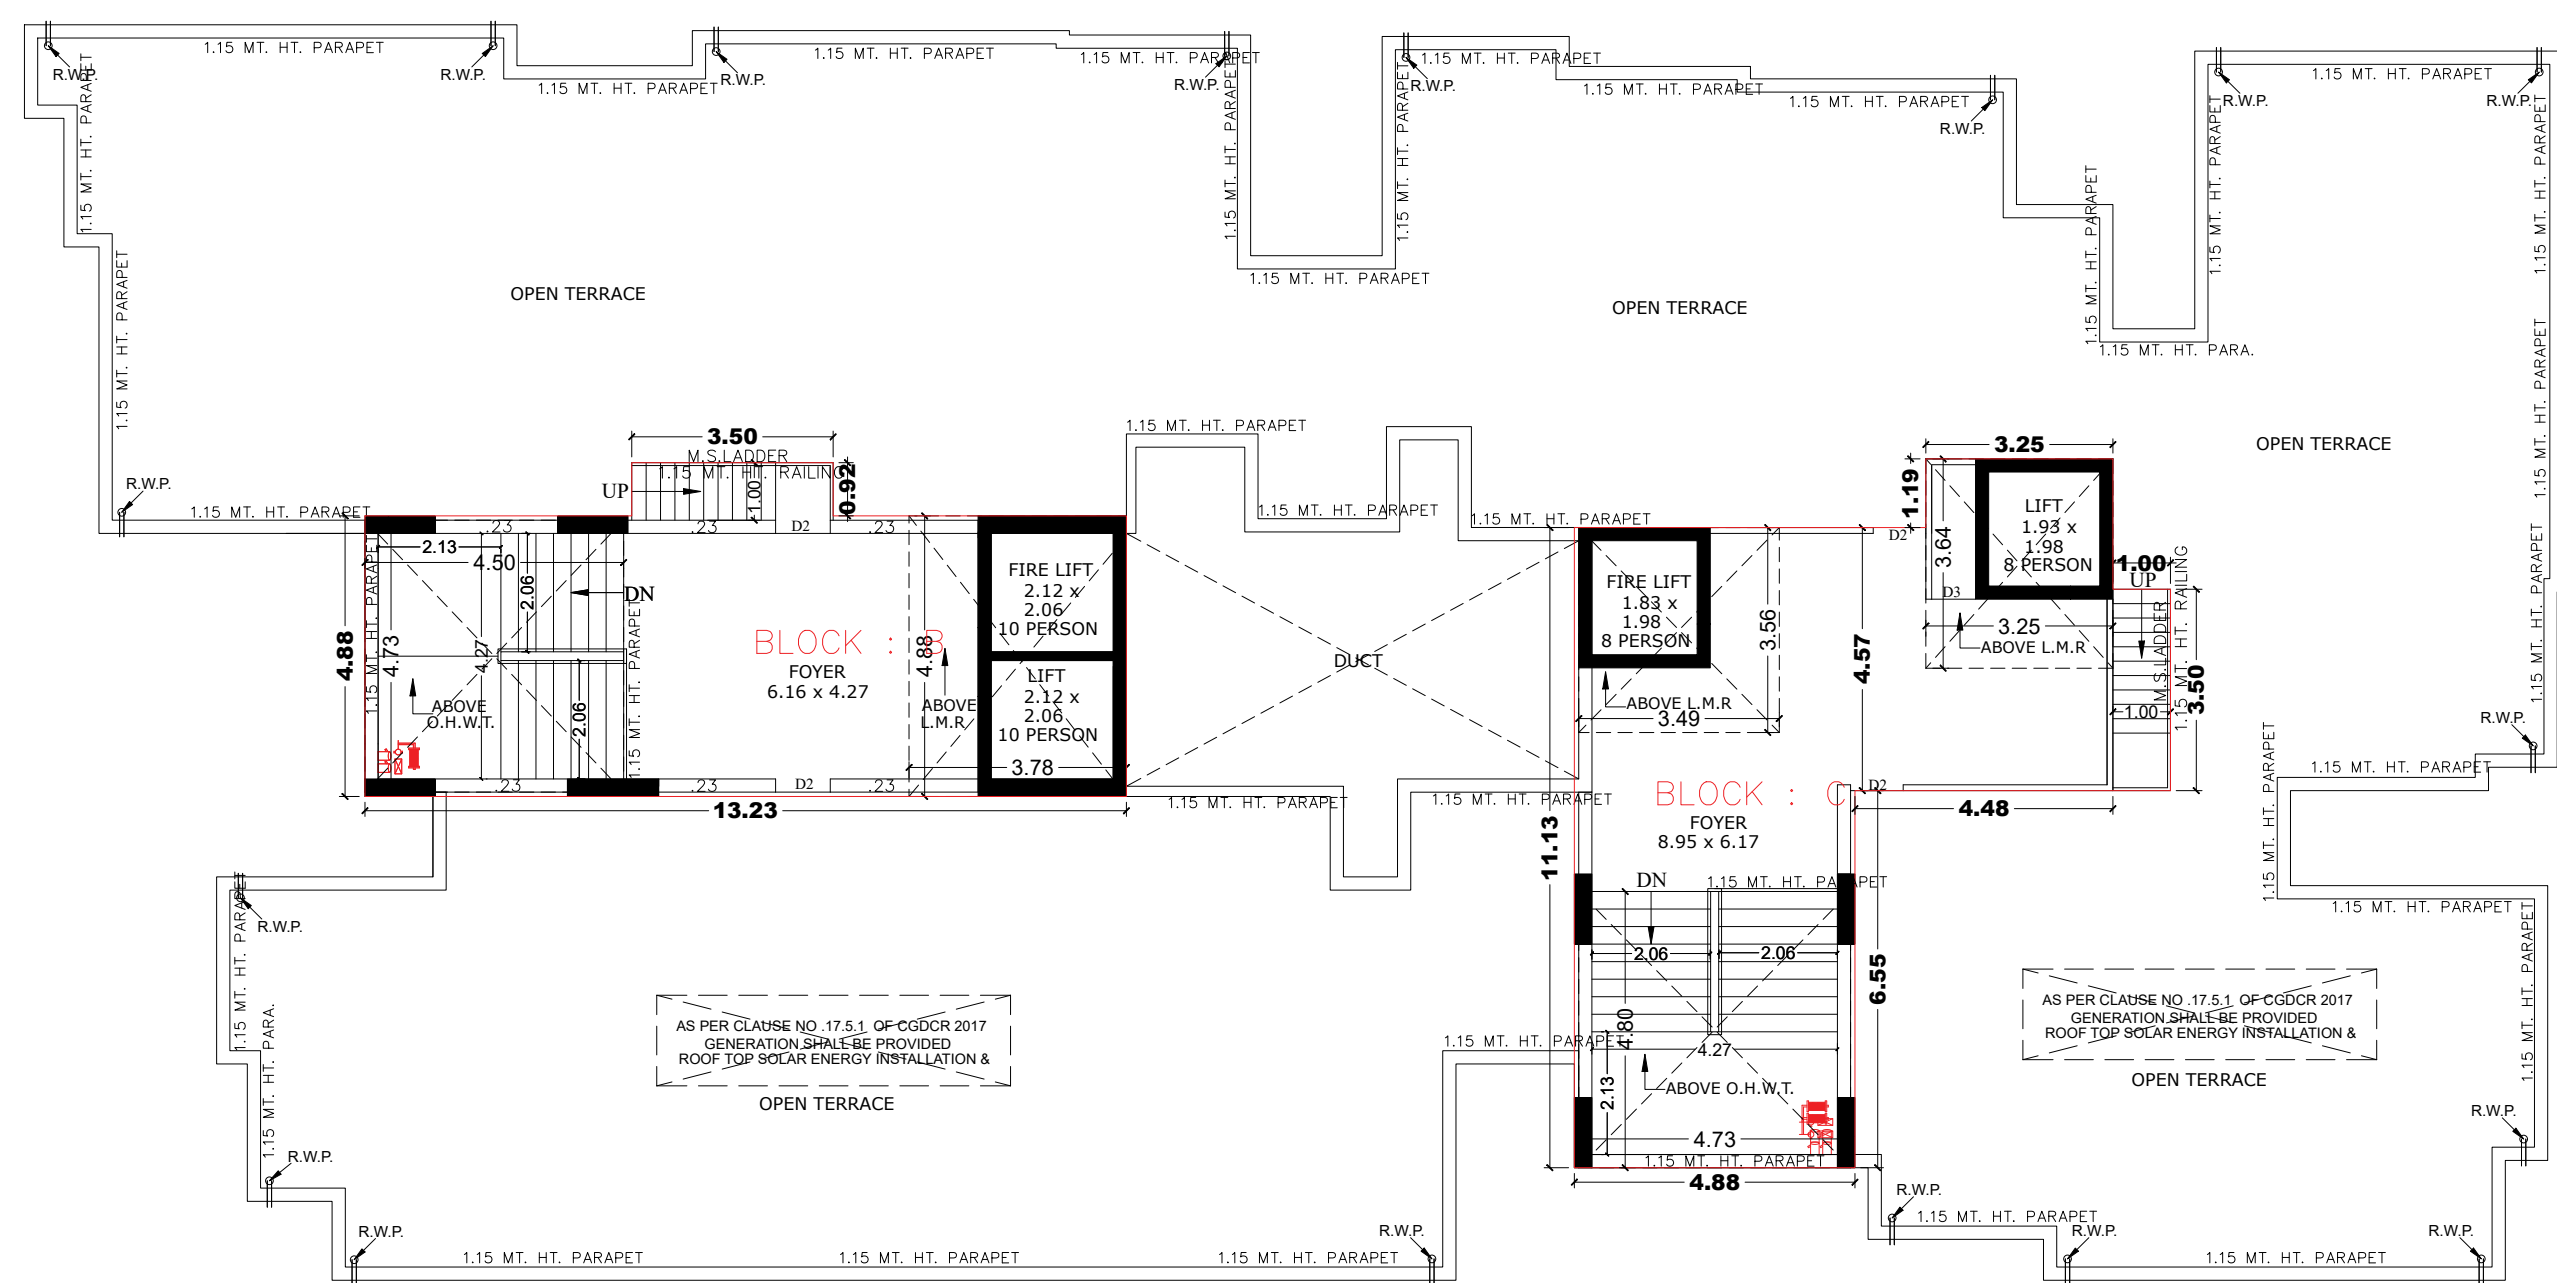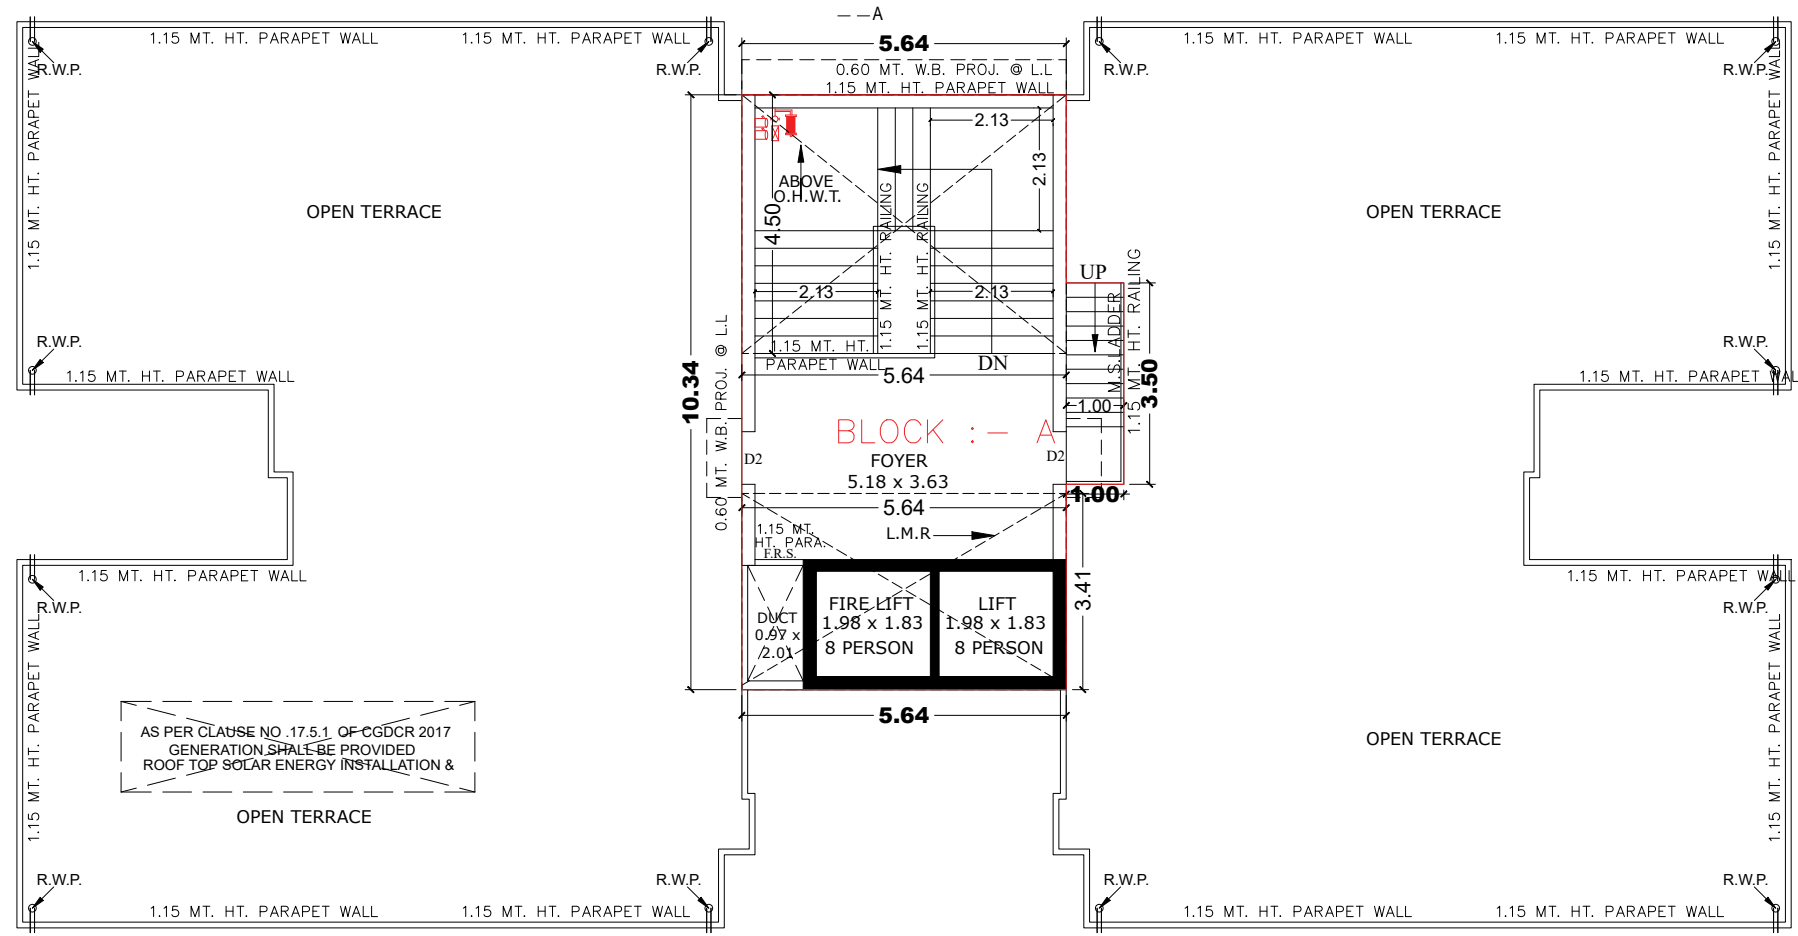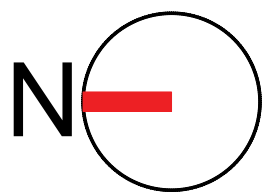

LOCATION

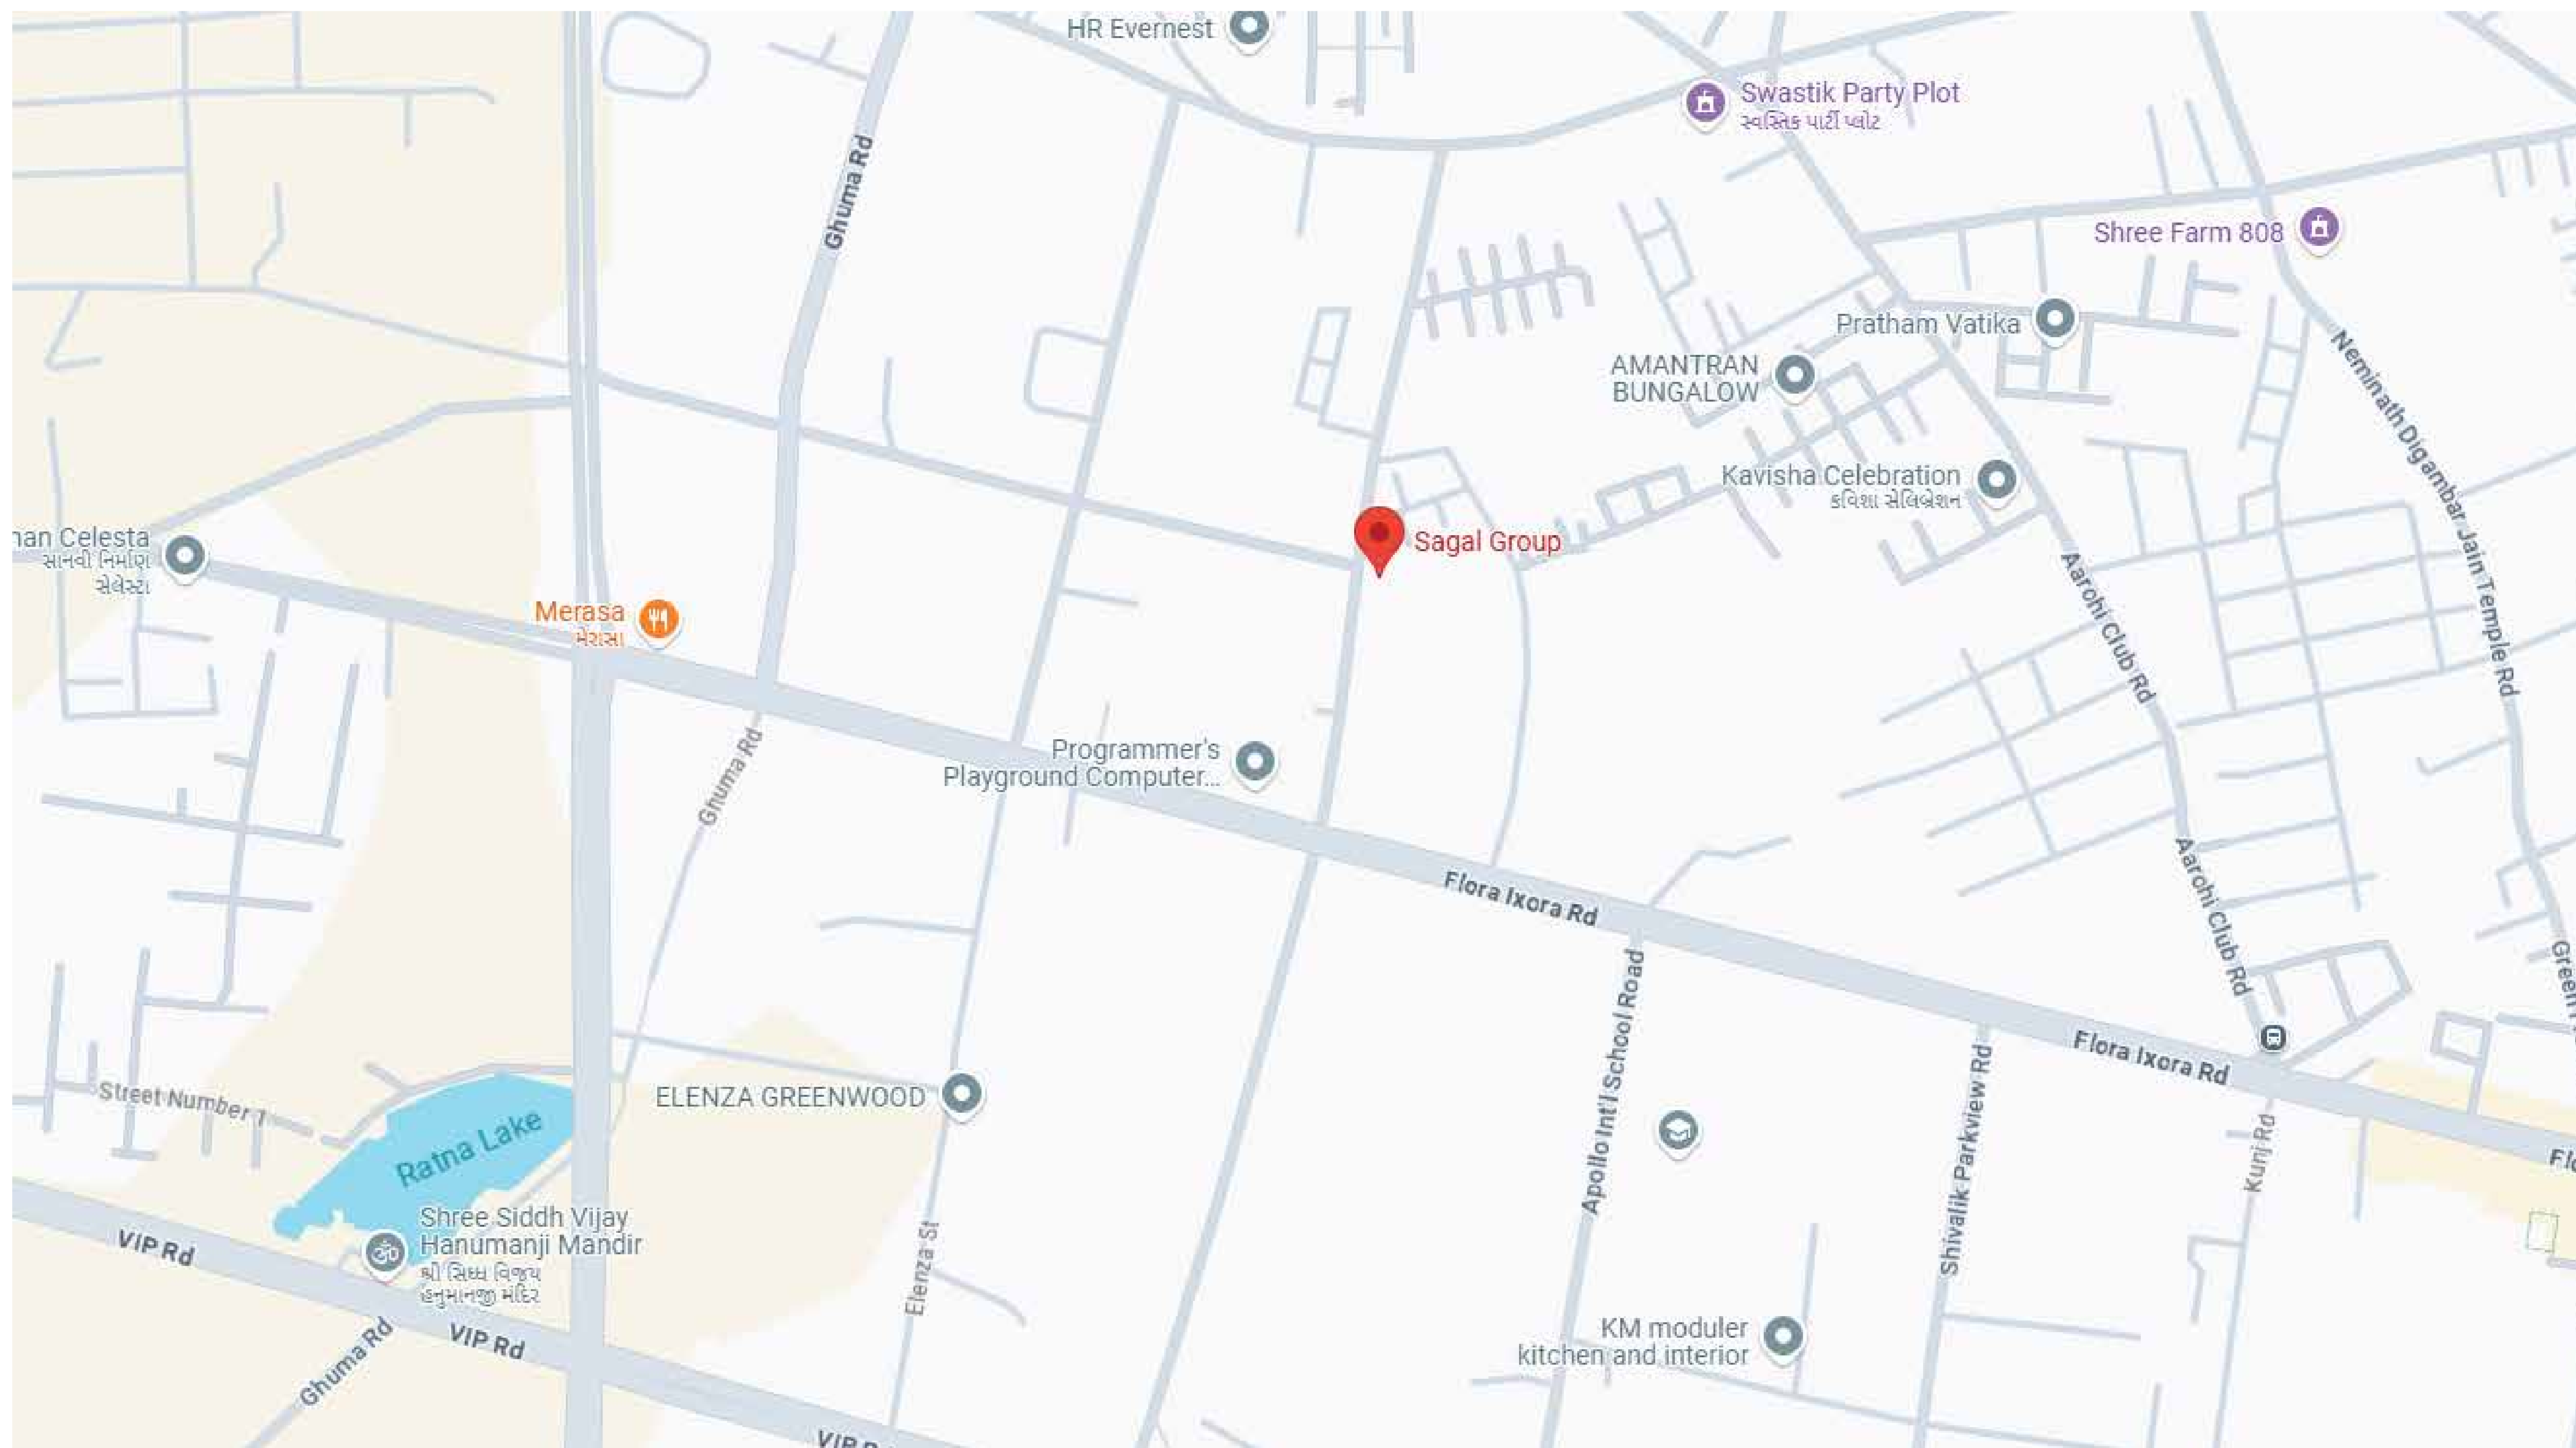

Structure : Snehal V mehta

Architect : Neufhaus Design Studio

Mep: Phe Consultant

Kavisha Panorama road, South Bopal.

+91 90901 61161

SPECIFICATION

STRUCTURE

Earthquake resistant R.C.C. frame structure as per current laws.

FLOORING

Vitrified tiles for entire flooring in all apartments.

WALL FINISH / ELEVATION

Internal mala plaster with white finish putty.
Attractive external elevation with double coat sand
face plaster & Water Proof Paint.

TOILET

Designer tiles on floor and walls up to lintel level.
Branded sanitary & bath fittings.

KITCHEN

Polished granite platform with S.S. sink, glazed tiles up to lintel level.

ELECTRIFICATION

Branded ISI modular switches with concealed copper wiring &
adequate number of points.
MCB distribution panel.

PLUMBING

ISI CPVC and UPVC pipes for water supply, SWR pipes for
solid waste and drainage systems.

DOORS & WINDOWS

Main door & other flush doors with frame.
All windows in aluminum section with granite sill.

TERRACE

Waterproofing with china mosaic for heat reflection &
thermal insulation.

FIRE SAFETY

Fire Safety System Facilities.