


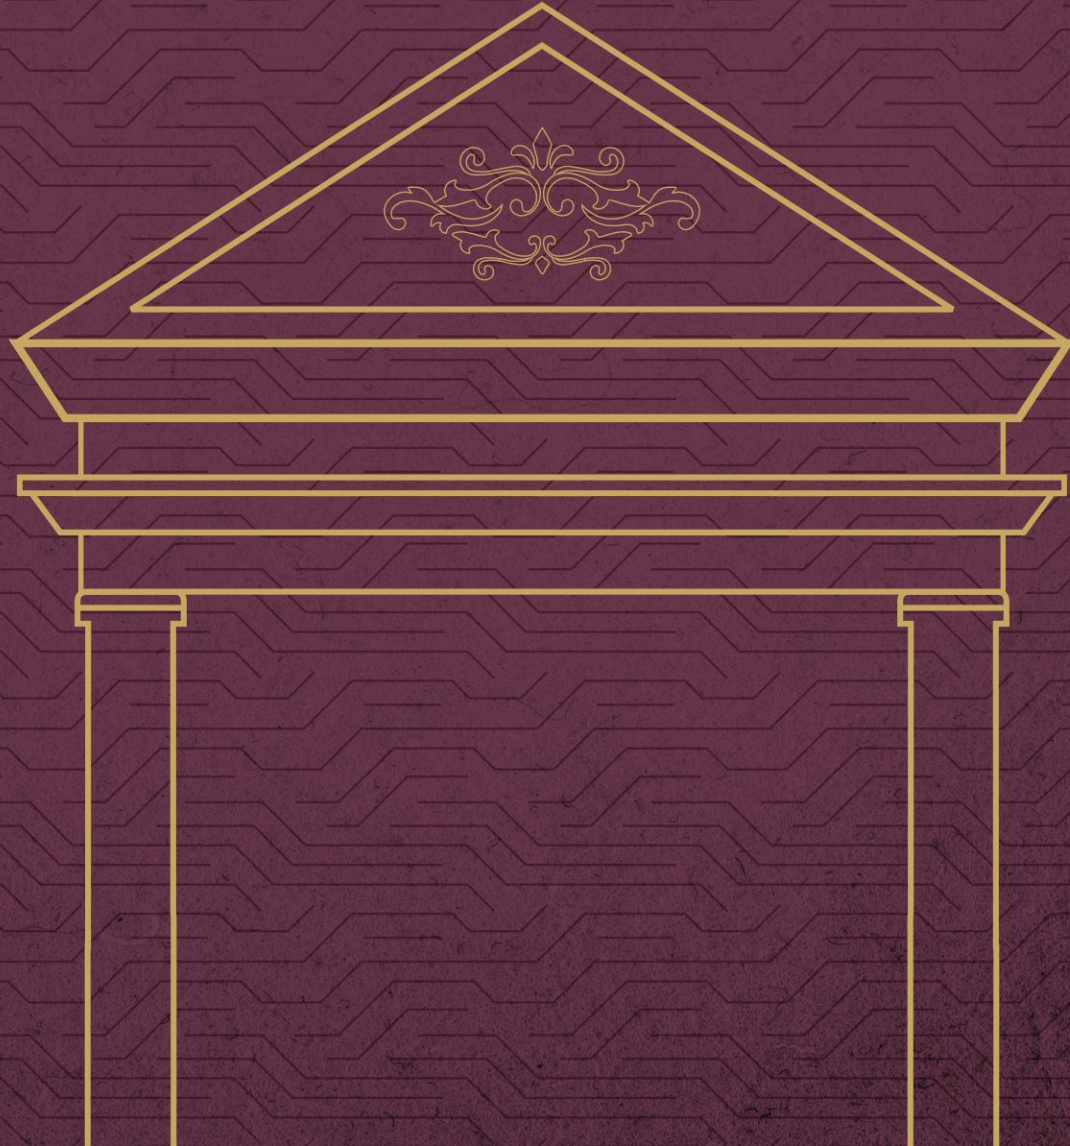

ભવ્યતા અને શાંતિનો સંગમ
તમારું નવું સરનામું, શ્રી શાંતિ વિલા




EXPERIENCE LUXURY, EMBRACE TRANQUILITY

Discover a lifestyle where peace meets luxury.
Shree Shanti Villa offers 4 BHK premium Villa designed
for a serene and sophisticated living experience. Every
home is crafted to provide ample space, modern
aesthetics, and a harmonious environment.

श्री शांति
Villa
4 BHK Premium Villa



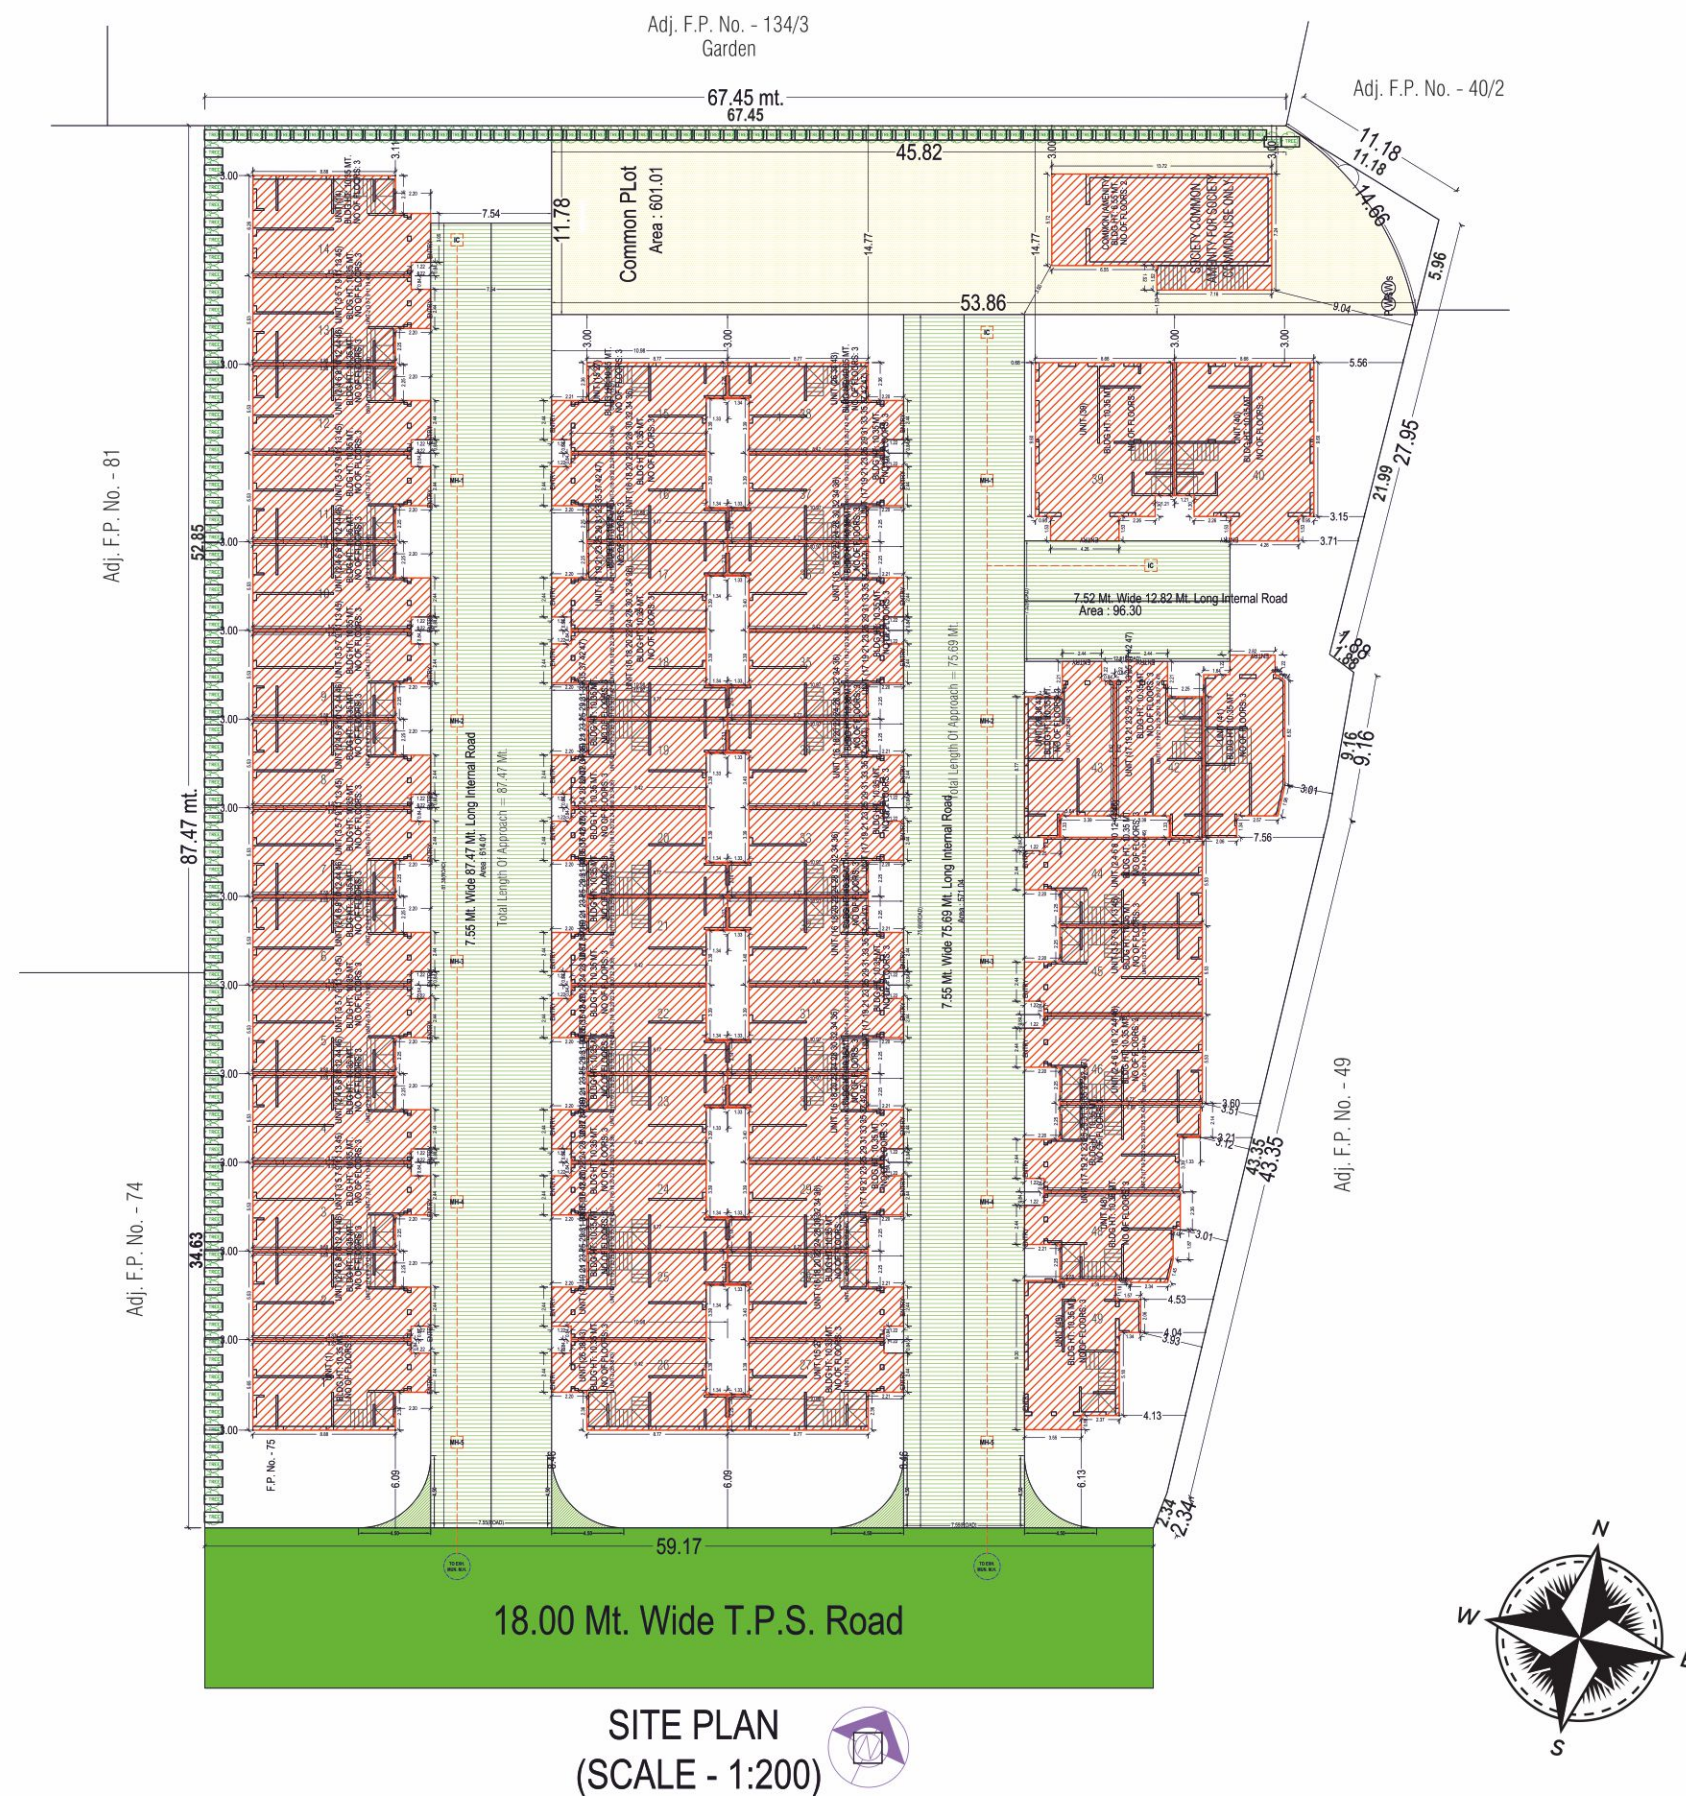

श्री शांति
Villa
4 BHK Premium Villa





TYPICAL FLOOR PLAN

The typical floor plan of Shri Shanti Villa is meticulously designed to maximize space, comfort, and functionality. Each 4BHK bungalow is strategically placed for optimal ventilation, natural light, and privacy, ensuring a seamless blend of luxury and convenience.

श्री शांति
Villa
4 BHK Premium Villa

A VISION OF GRANDEUR,
A REALITY OF COMFORT.




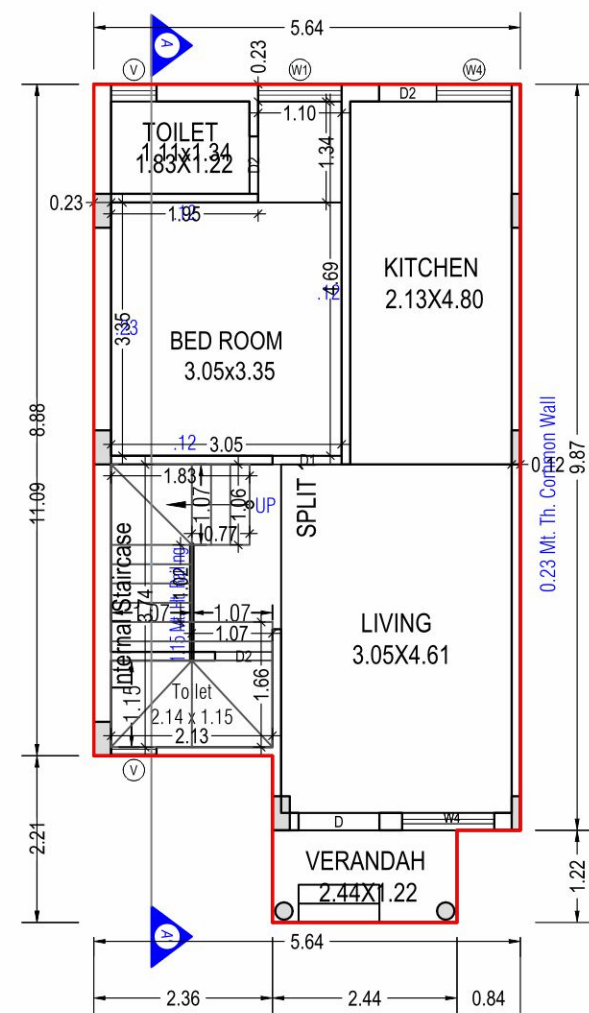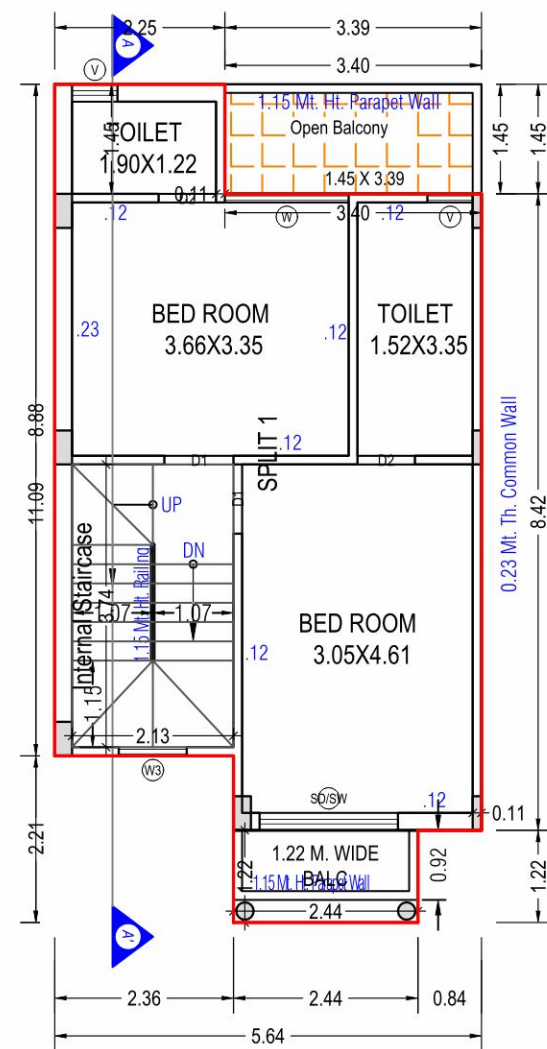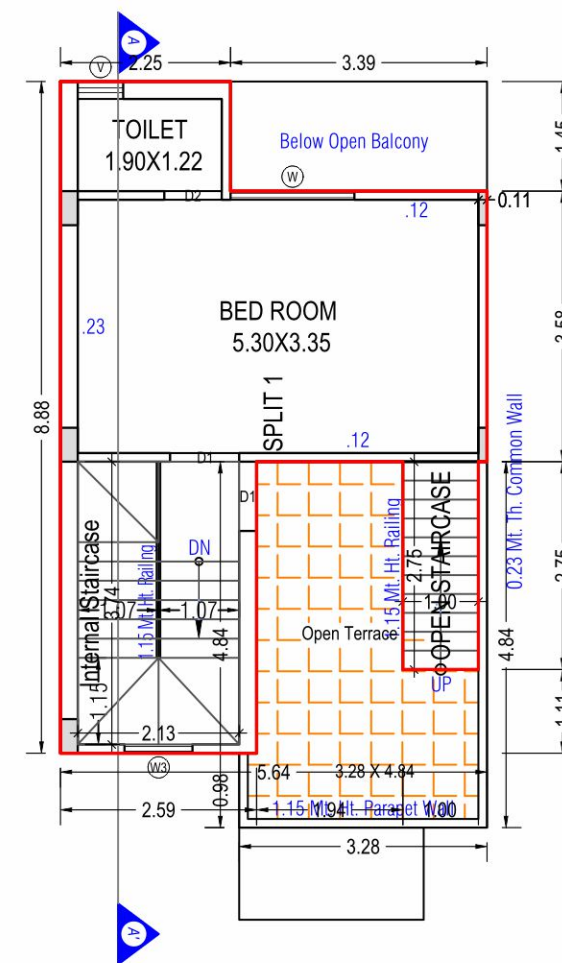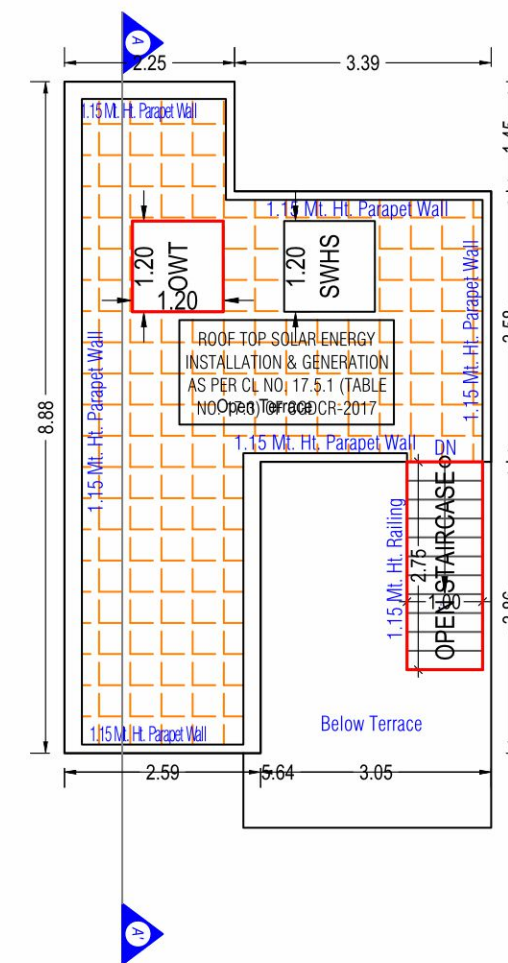


UNIT PLAN NO : 1

श्री शांति
Villa
4 BHK Premium Villa




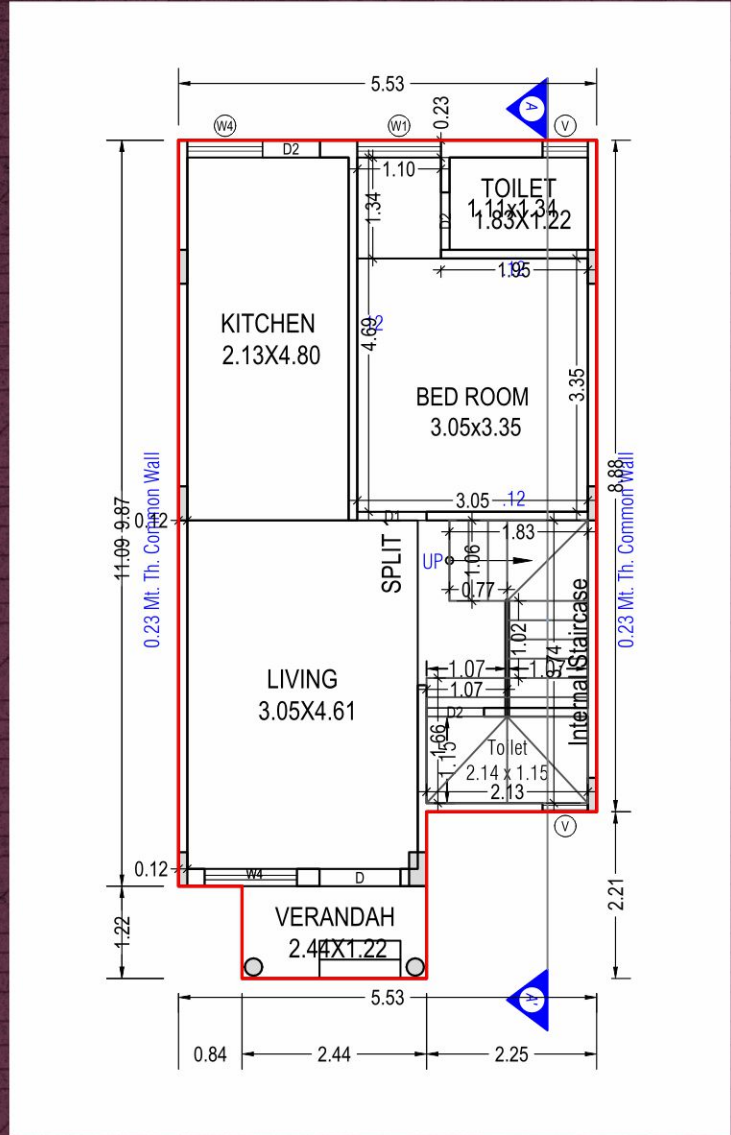


GROUND FLOOR PLAN
(Proposed)
(SCALE 1:100)

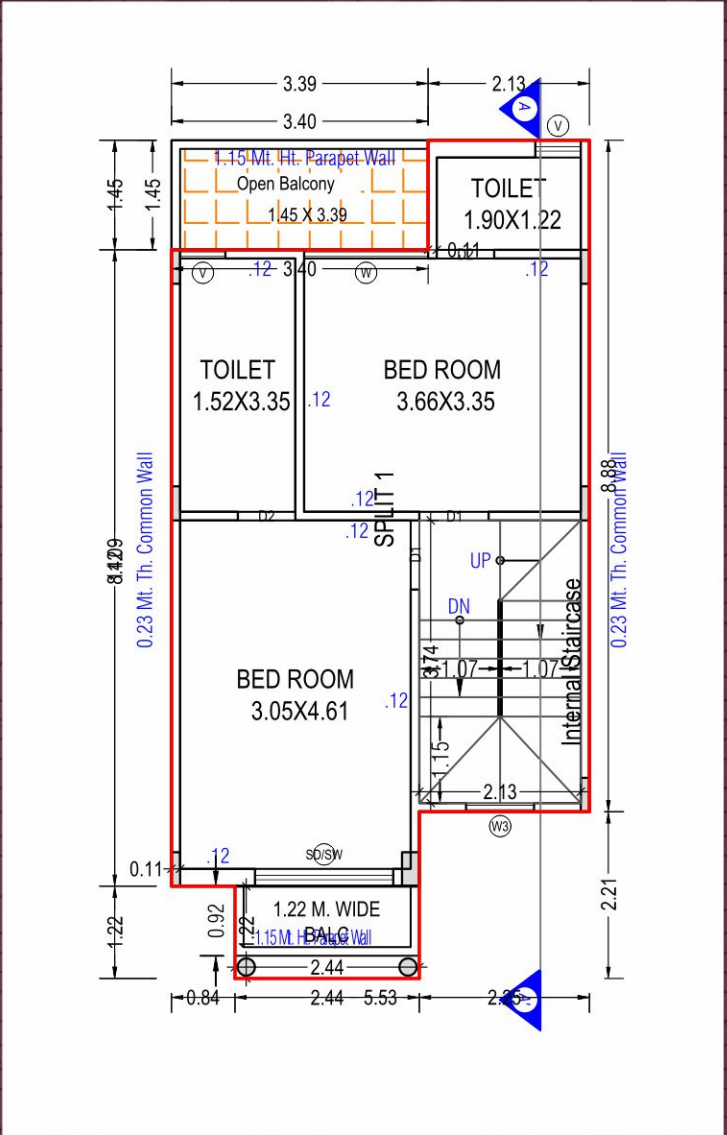

FIRST FLOOR PLAN
(Proposed)
(SCALE 1:100)

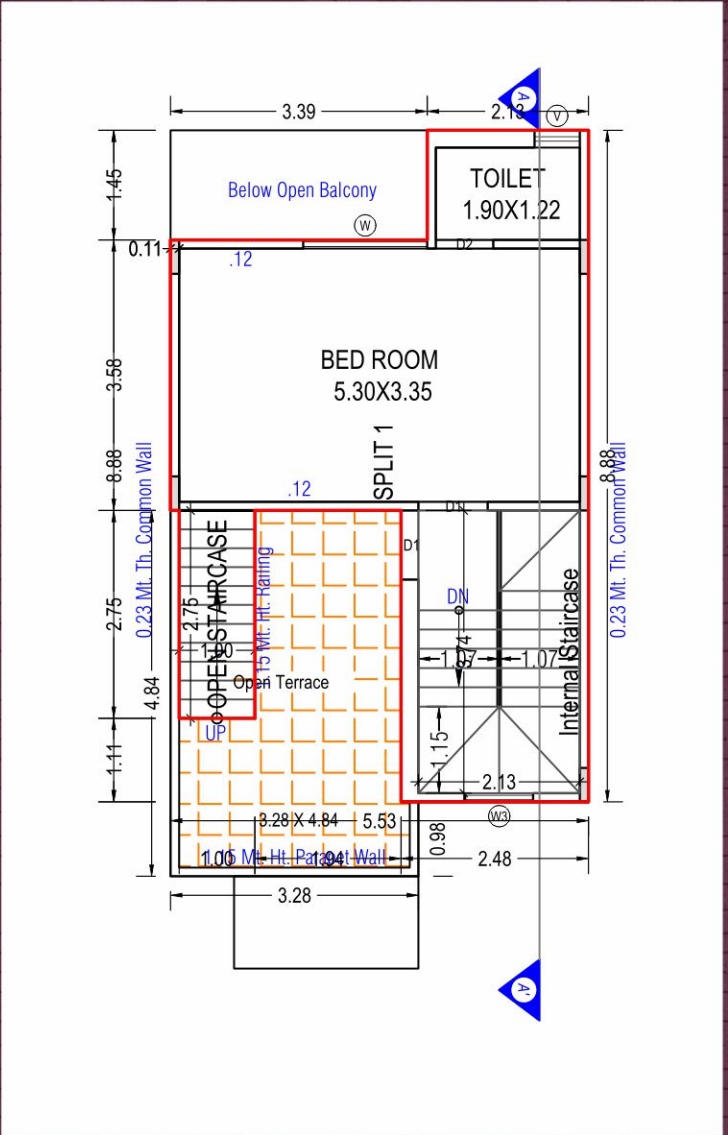


SECOND FLOOR PLAN
(Proposed)
(SCALE 1:100)

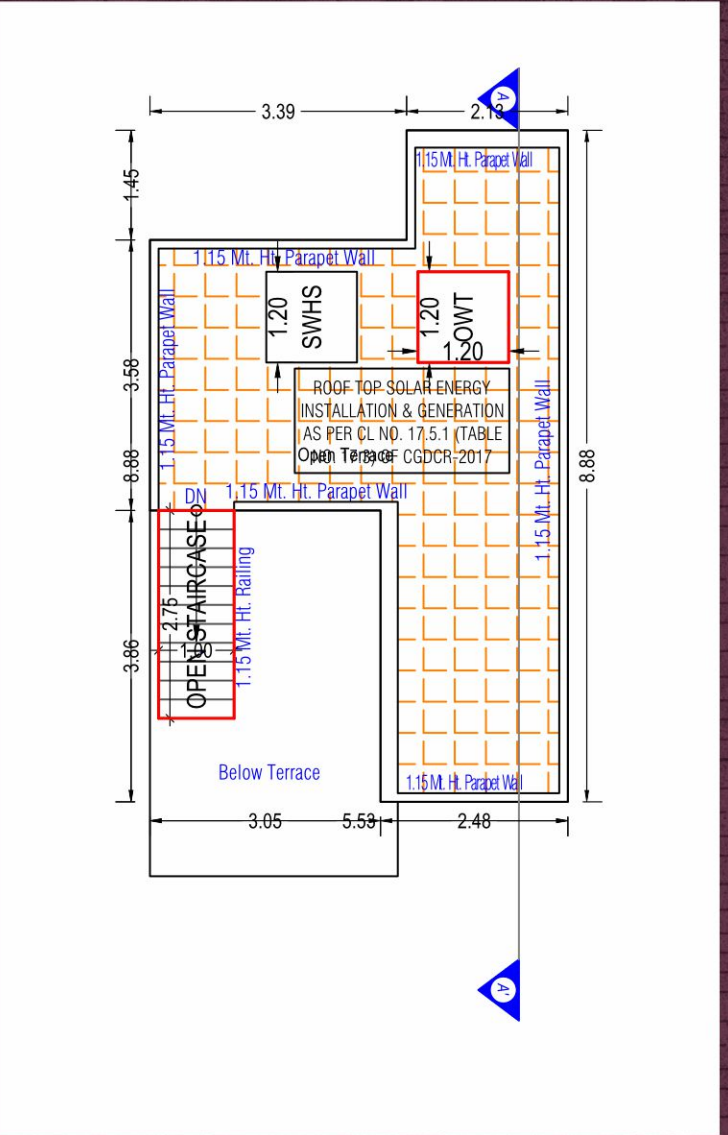


TERRACE FLOOR PLAN
(SCALE 1:100)

UNIT PLAN NO :
2, 4, 6, 8, 10, 12, 40, 44, 46




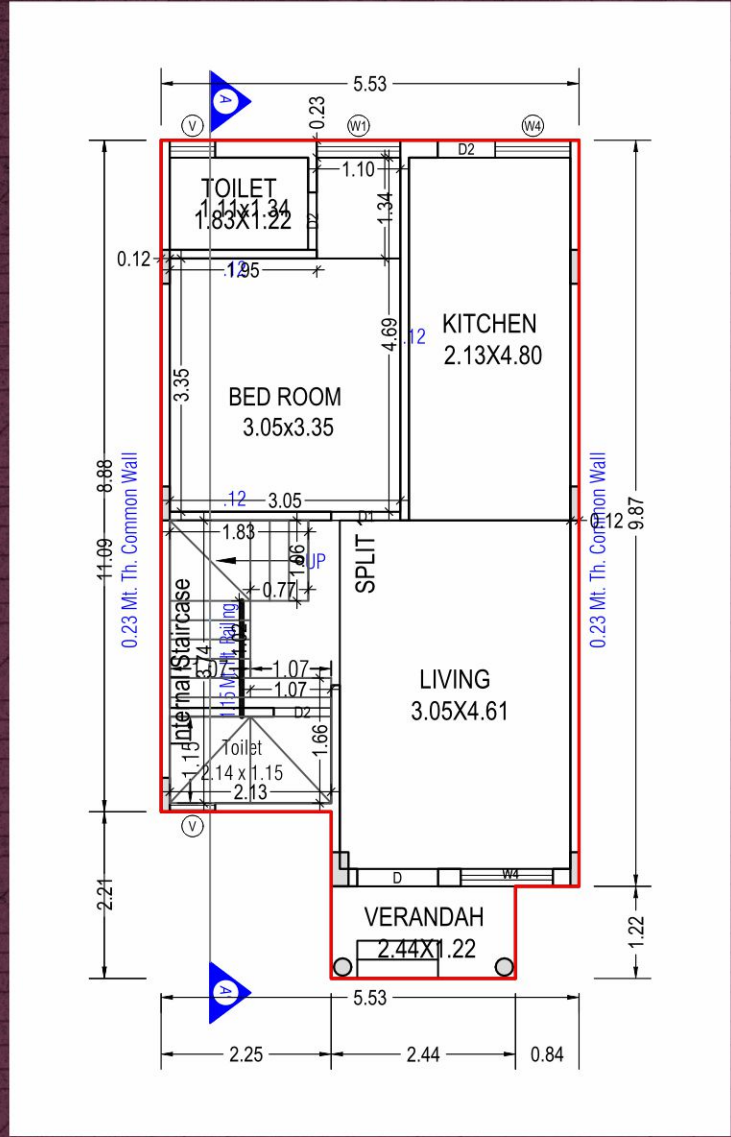


GROUND FLOOR PLAN
(Proposed)
(SCALE 1:100)

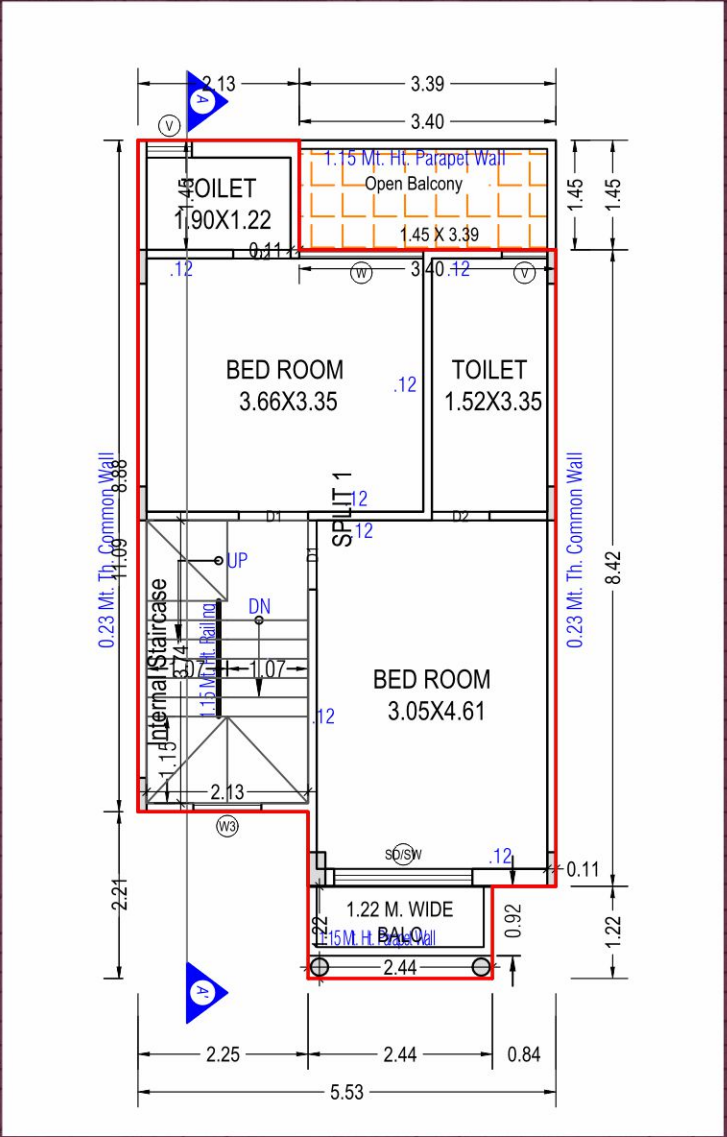

FIRST FLOOR PLAN
(Proposed)
(SCALE 1:100)

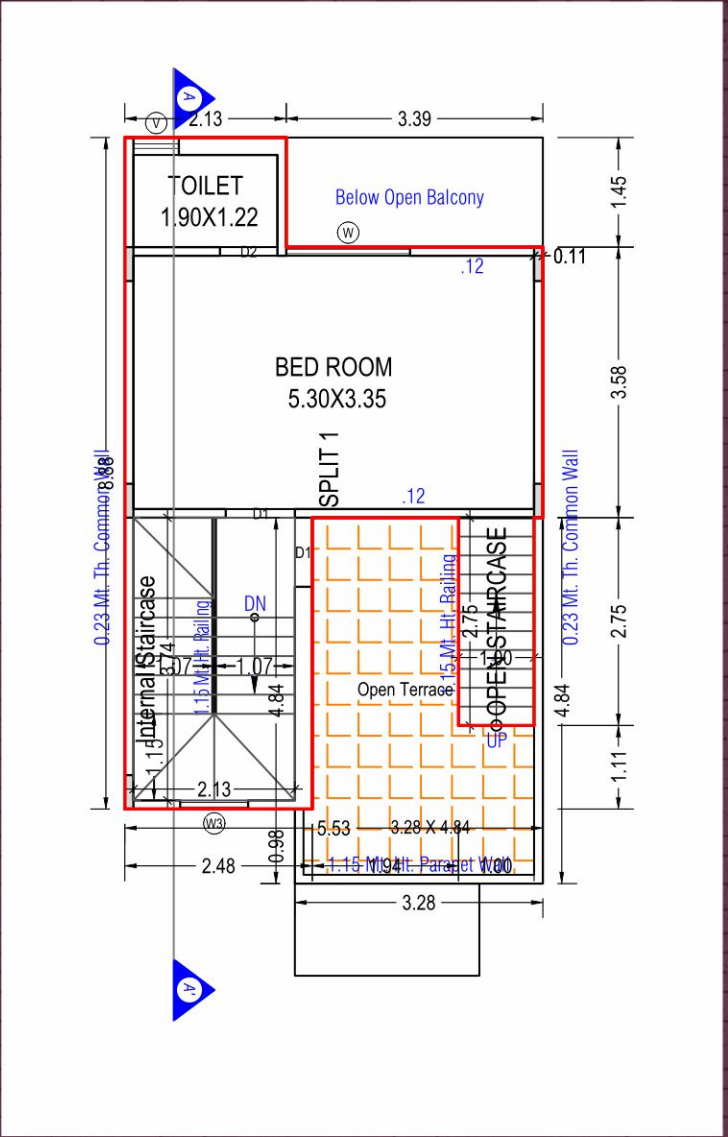


SECOND FLOOR PLAN
(Proposed)
(SCALE 1:100)

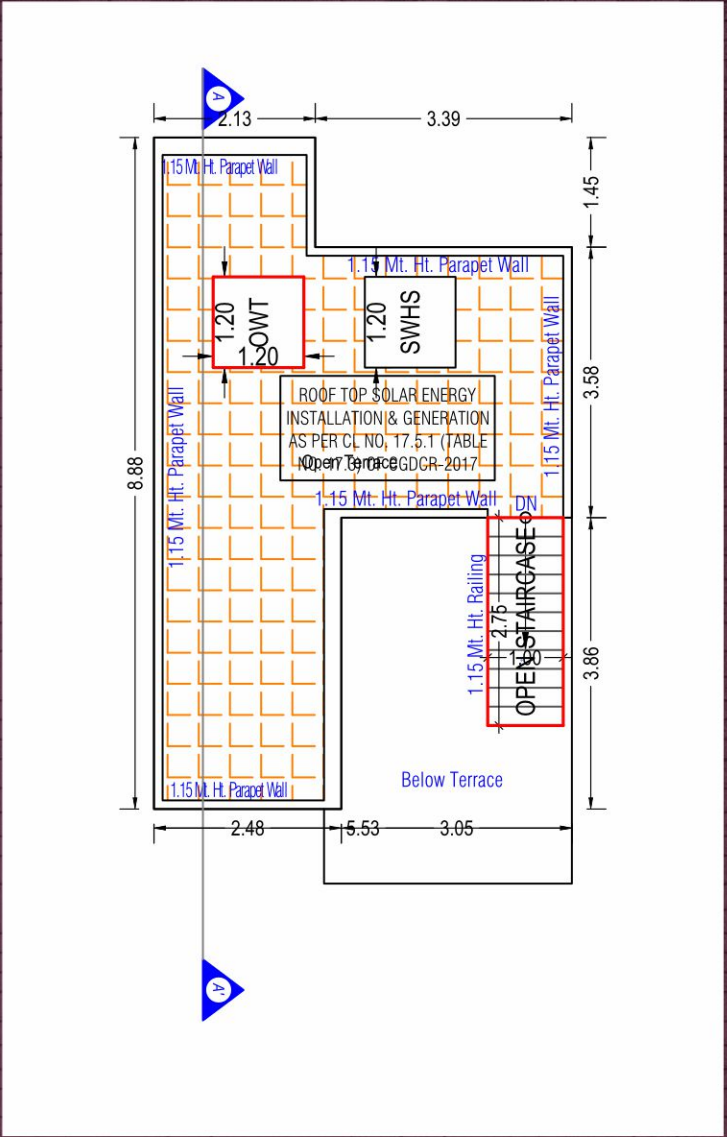


TERRACE FLOOR PLAN
(SCALE 1:100)


UNIT PLAN NO :
3, 5, 7, 9, 11, 13, 45

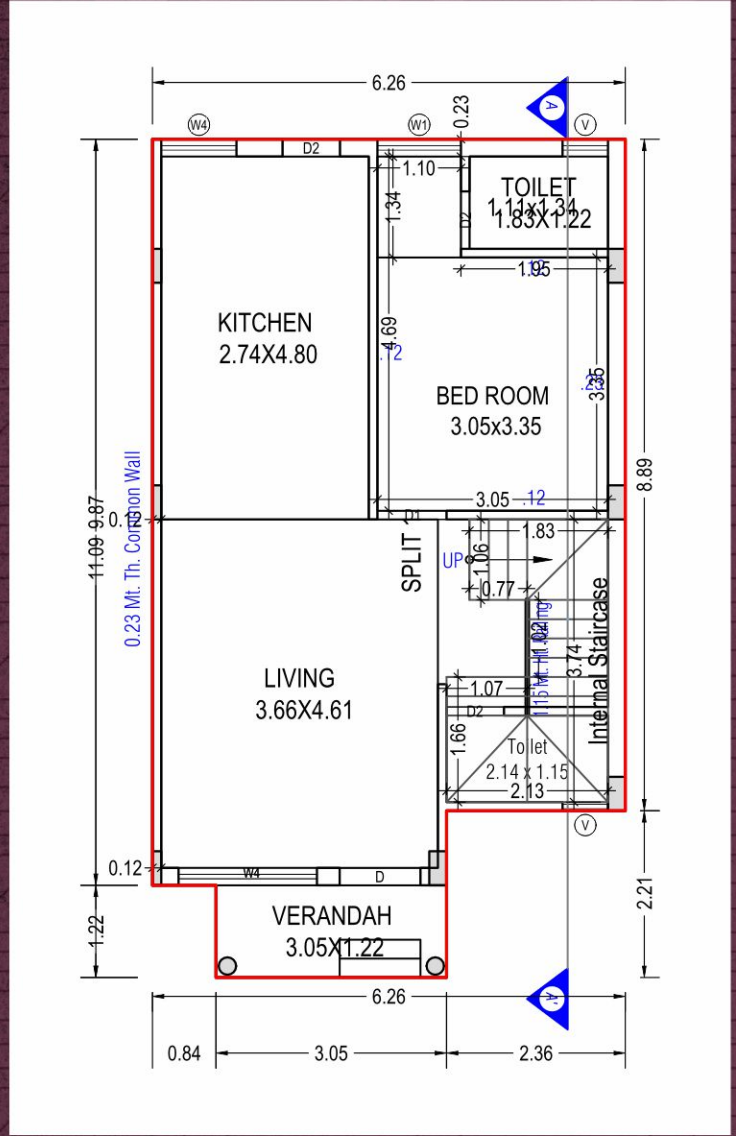


GROUND FLOOR PLAN
(Proposed)
(SCALE 1:100)

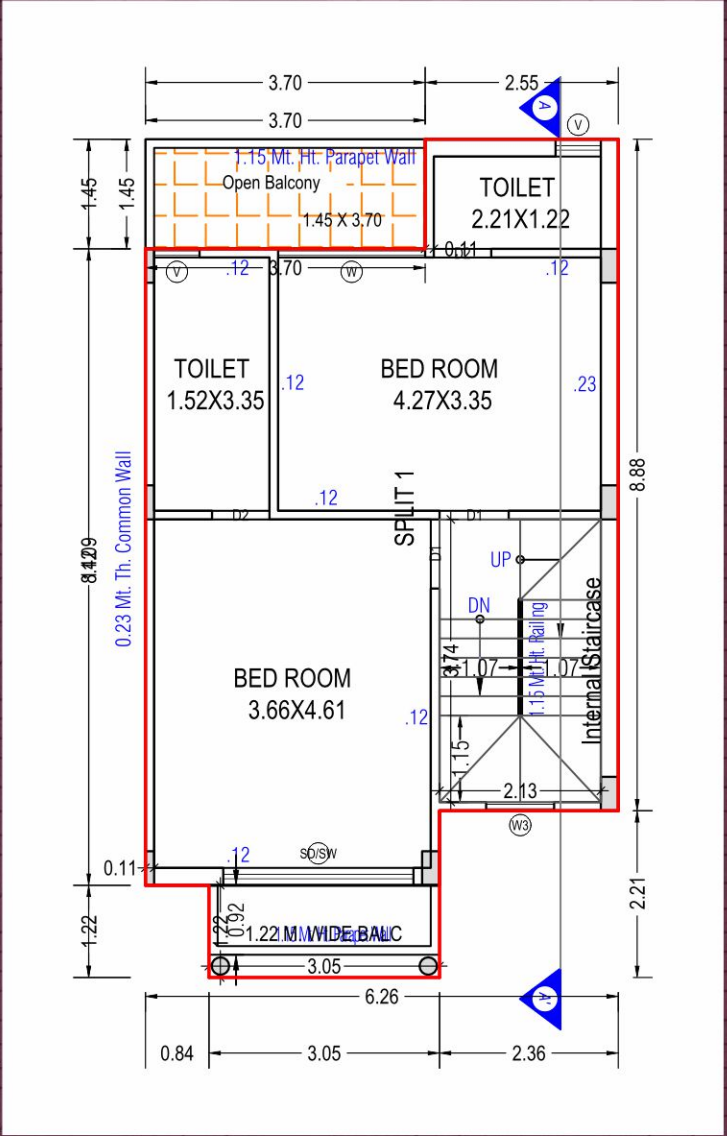

FIRST FLOOR PLAN
(Proposed)
(SCALE 1:100)

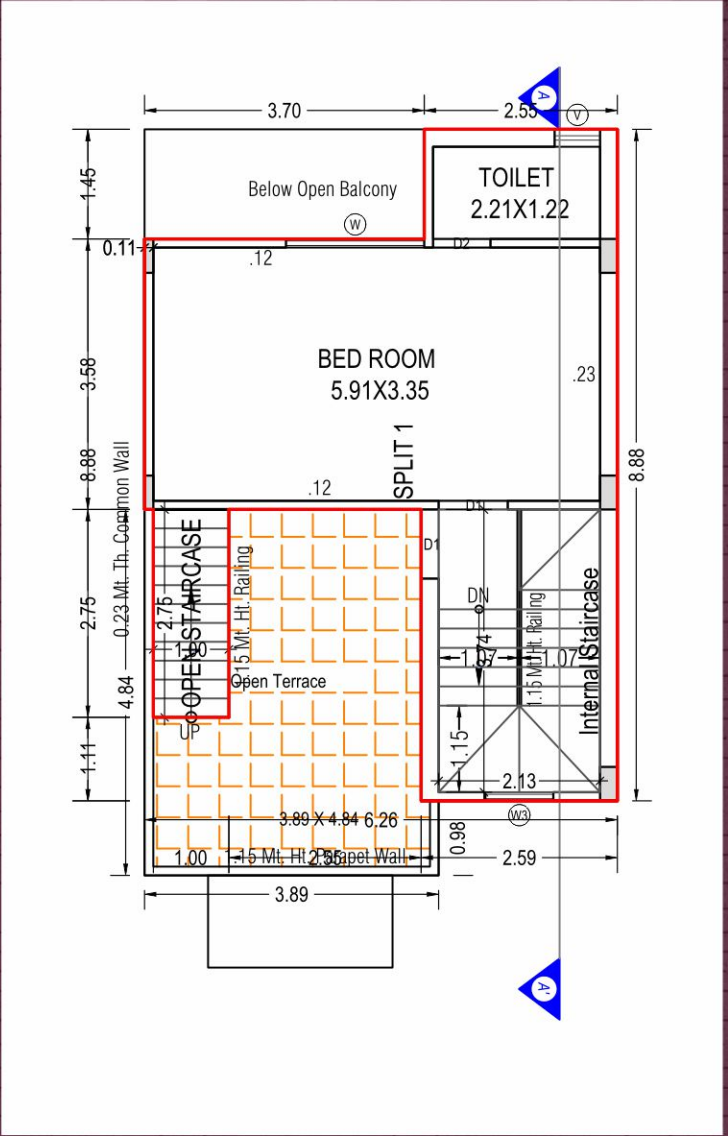


SECOND FLOOR PLAN
(Proposed)
(SCALE 1:100)

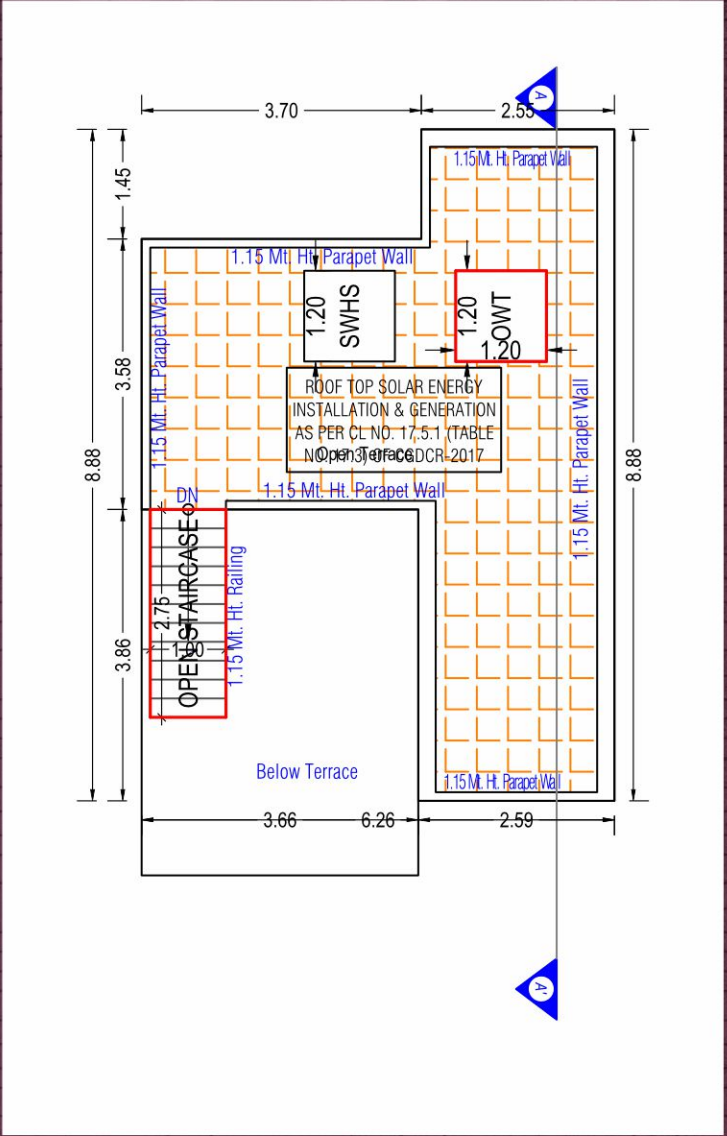


TERRACE FLOOR PLAN
(SCALE 1:100)

UNIT PLAN NO : 14


श्री शांति
Villa
4 BHK Premium Villa

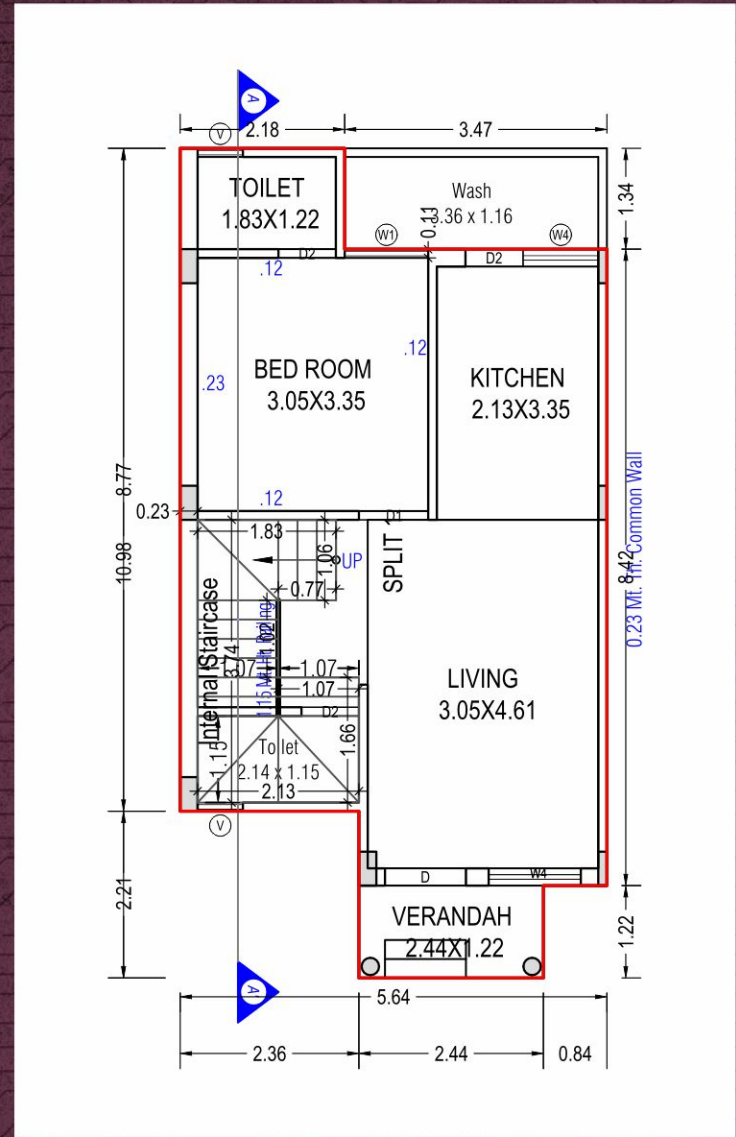


GROUND FLOOR PLAN
(Proposed)
(SCALE 1:100)

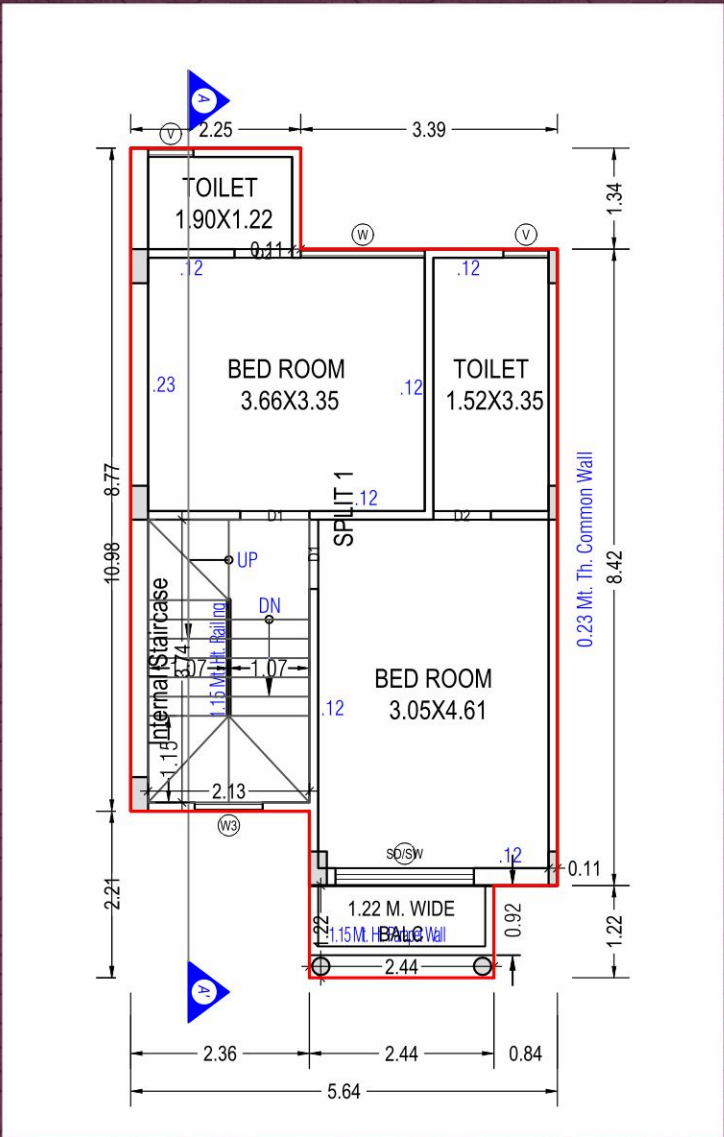

FIRST FLOOR PLAN
(Proposed)
(SCALE 1:100)

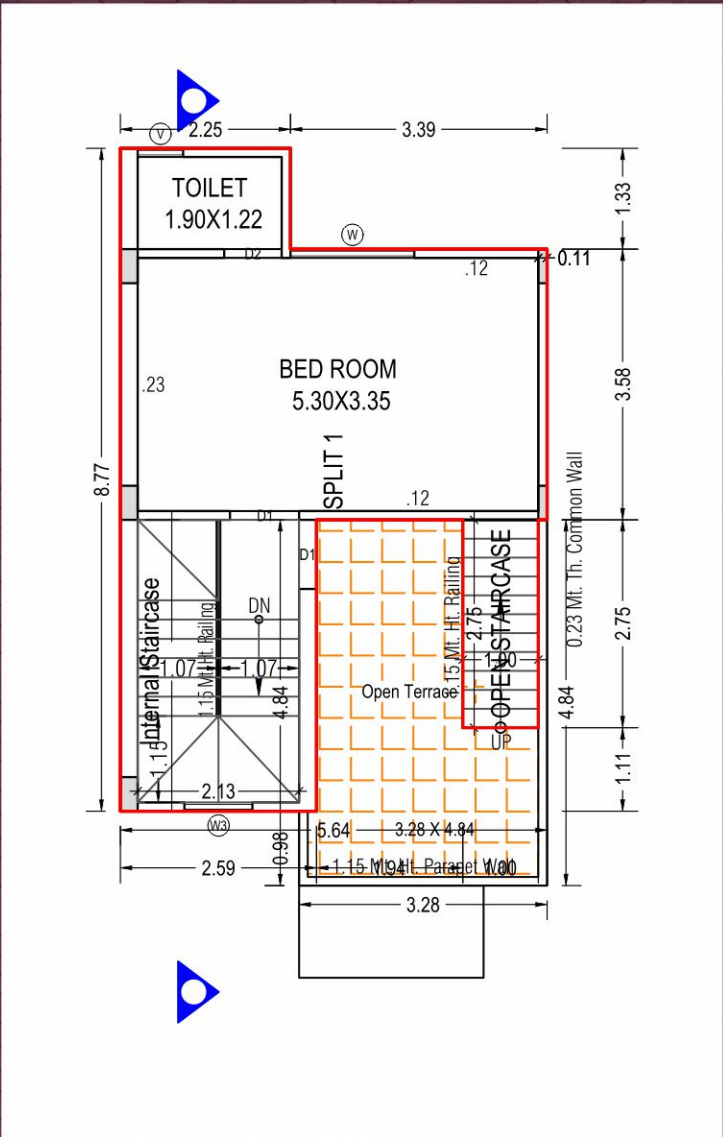


SECOND FLOOR PLAN
(Proposed)
(SCALE 1:100)

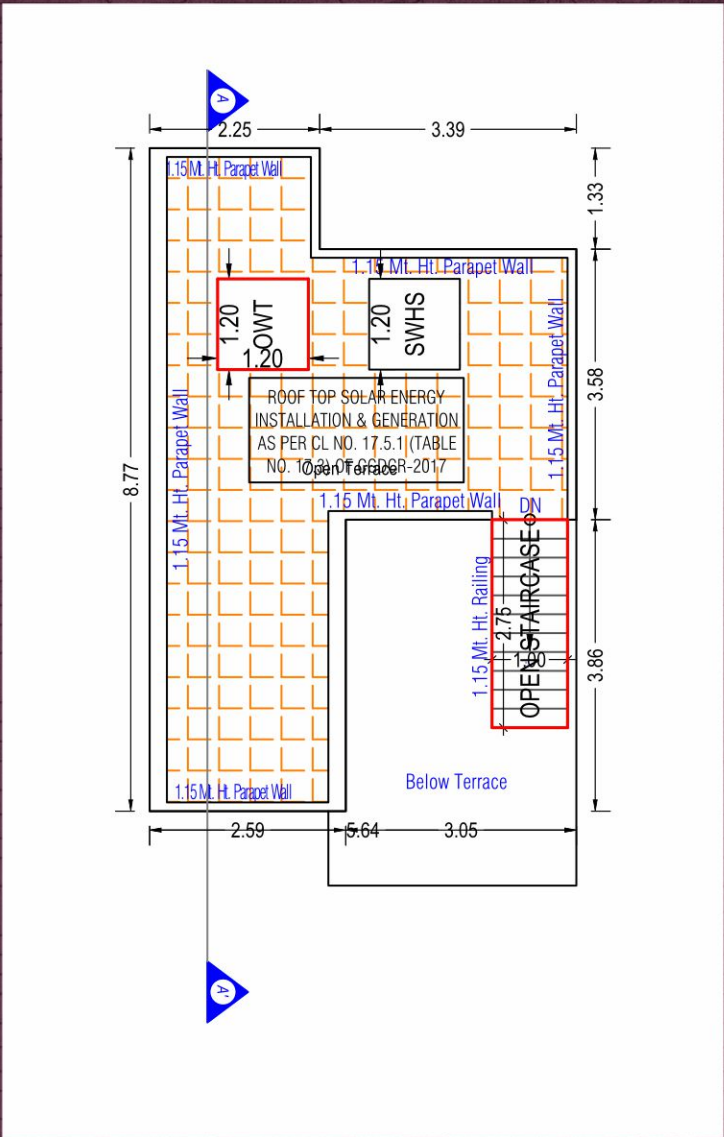


TERRACE FLOOR PLAN
(SCALE 1:100)


UNIT PLAN NO : 15, 27

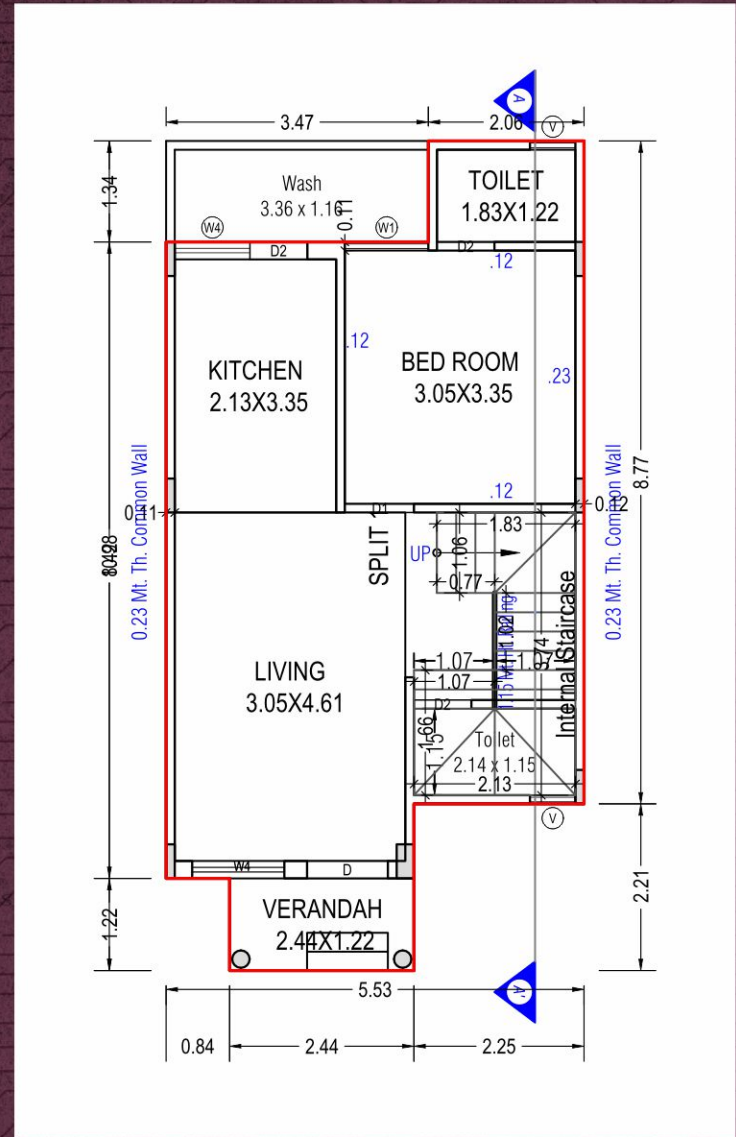


GROUND FLOOR PLAN
(Proposed)
(SCALE 1:100)

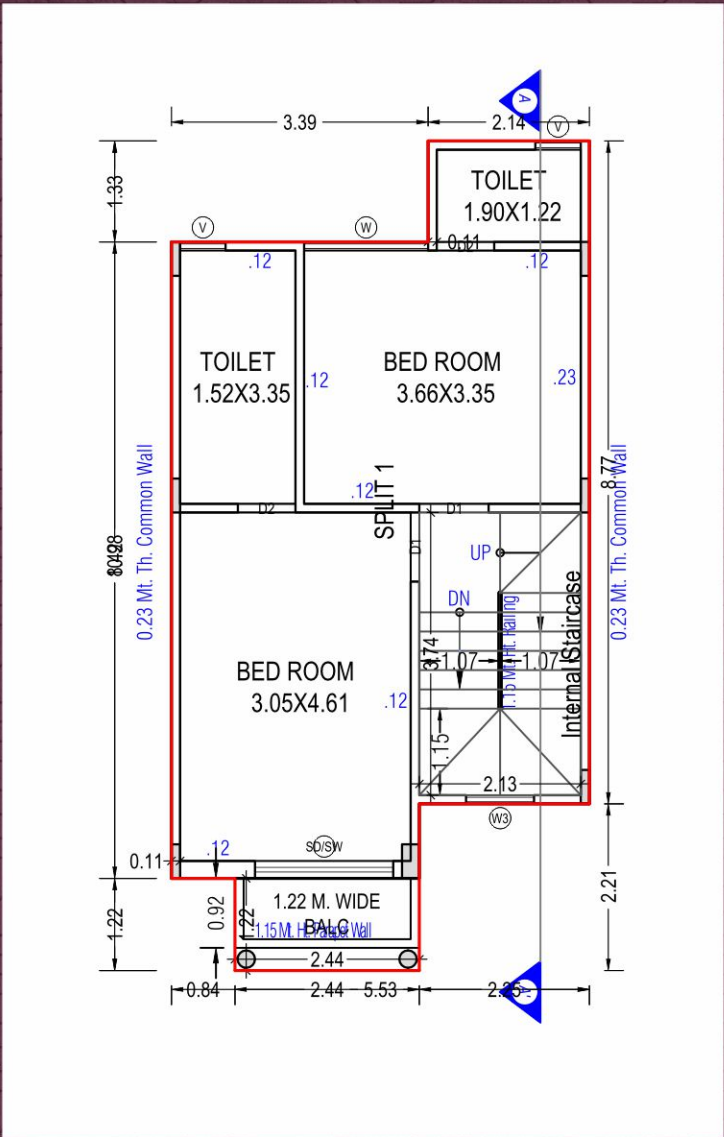

FIRST FLOOR PLAN
(Proposed)
(SCALE 1:100)

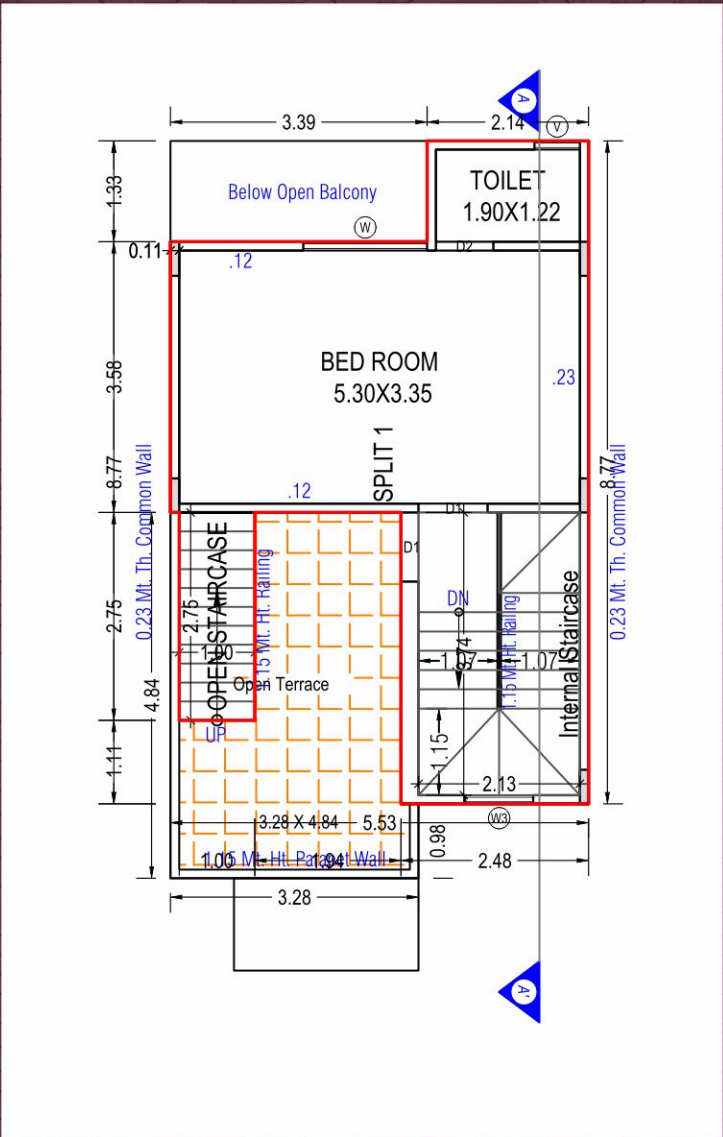


SECOND FLOOR PLAN
(Proposed)
(SCALE 1:100)

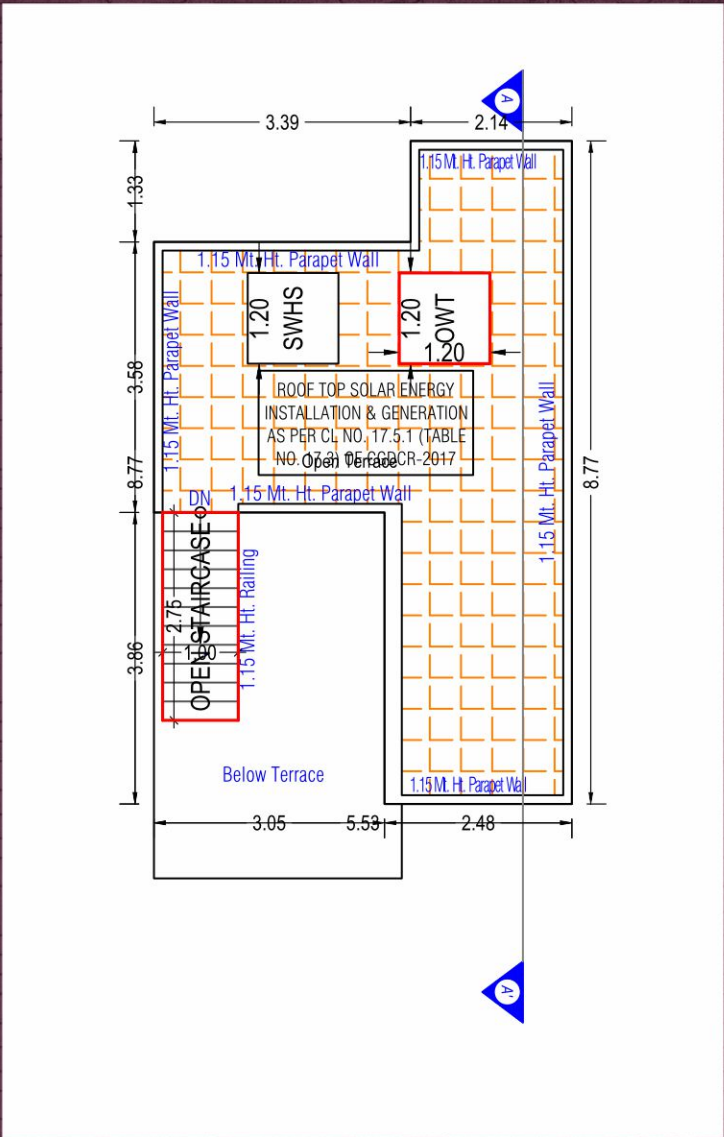


TERRACE FLOOR PLAN
(SCALE 1:100)


UNIT PLAN NO :
16, 18, 20, 22, 24, 28, 30, 32, 34, 36

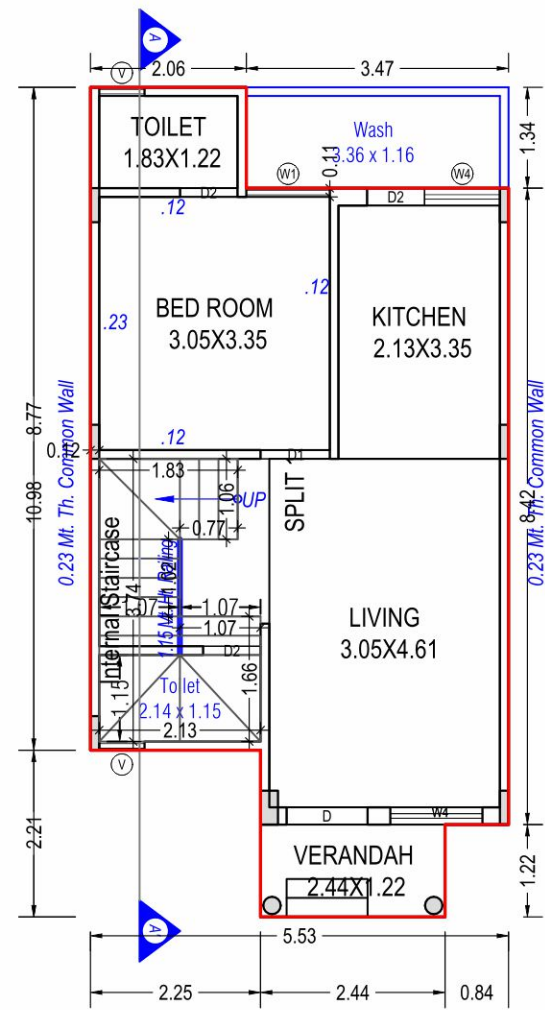


GROUND FLOOR PLAN
(Proposed)
(SCALE 1:100)

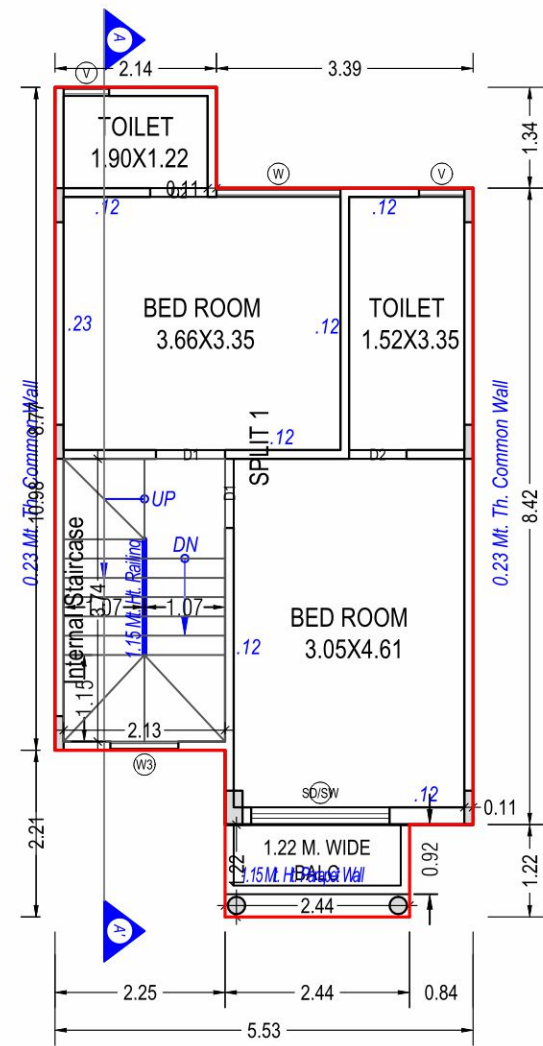

FIRST FLOOR PLAN
(Proposed)
(SCALE 1:100)

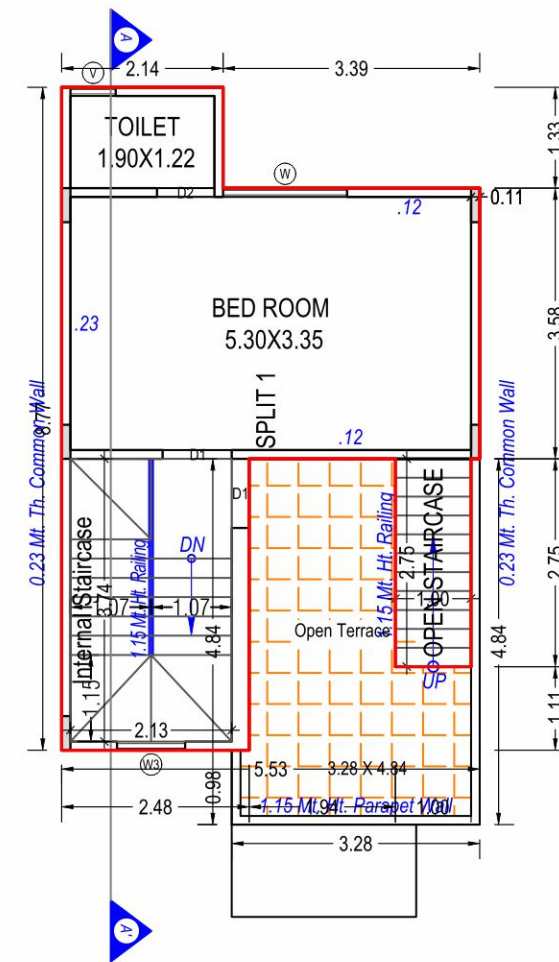


SECOND FLOOR PLAN
(Proposed)
(SCALE 1:100)

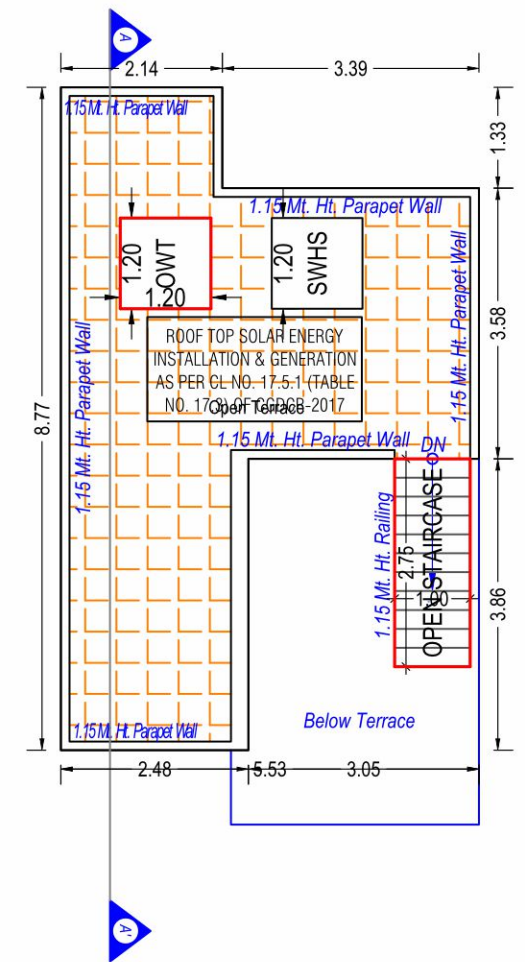


TERRACE FLOOR PLAN
(SCALE 1:100)


UNIT PLAN NO :
17, 19, 21, 23, 25, 29, 31, 33, 35, 37, 42, 47

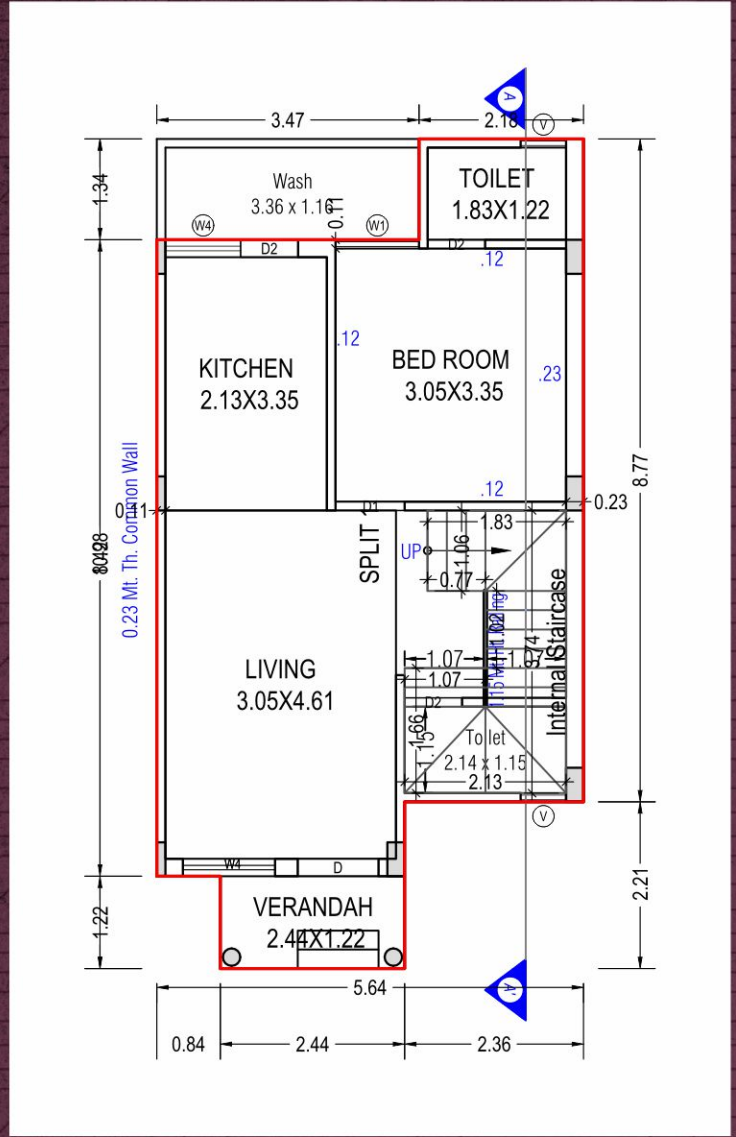


GROUND FLOOR PLAN
(Proposed)
(SCALE 1:100)

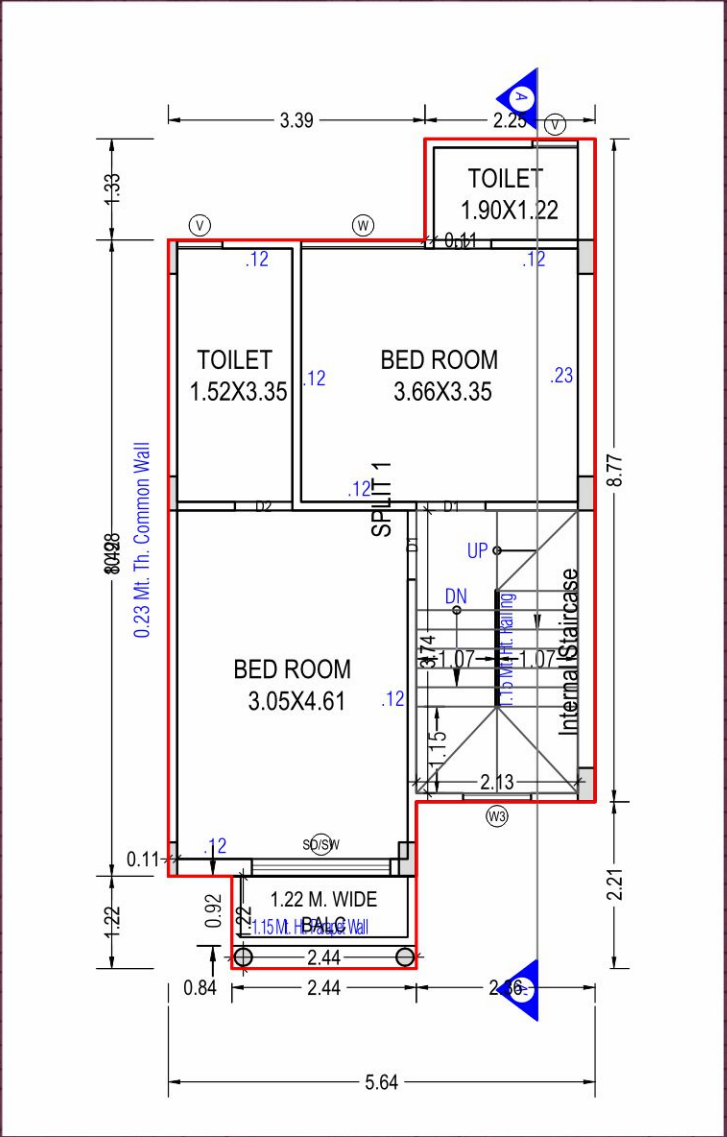

FIRST FLOOR PLAN
(Proposed)
(SCALE 1:100)

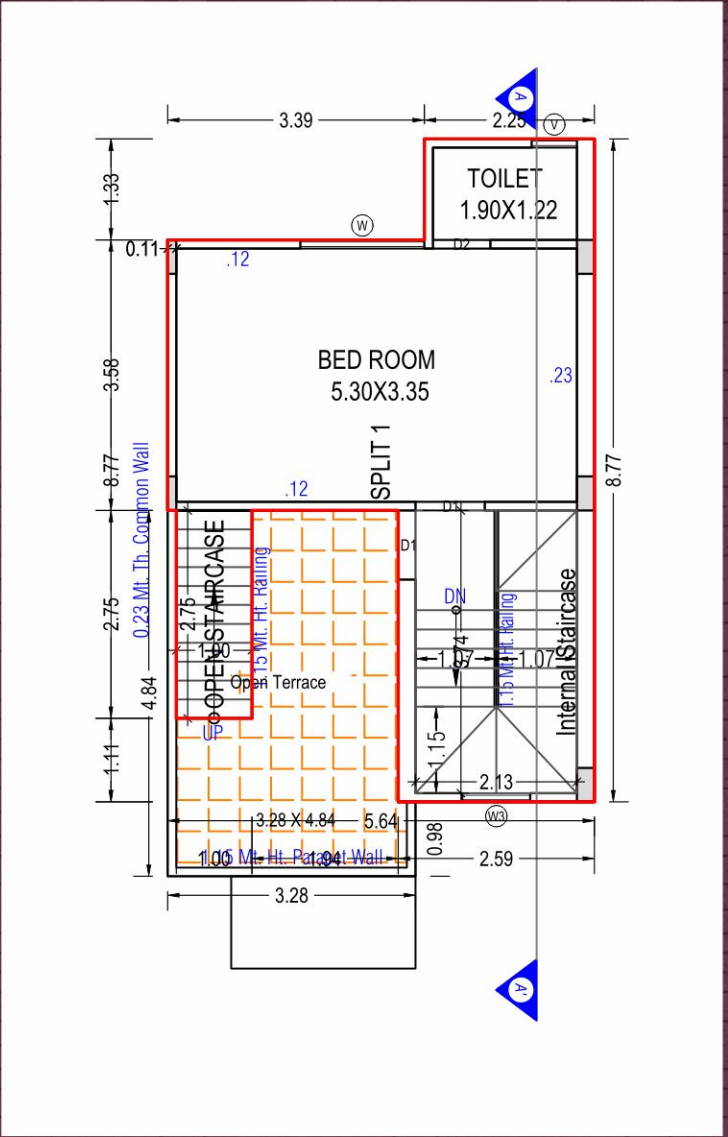


SECOND FLOOR PLAN
(Proposed)
(SCALE 1:100)

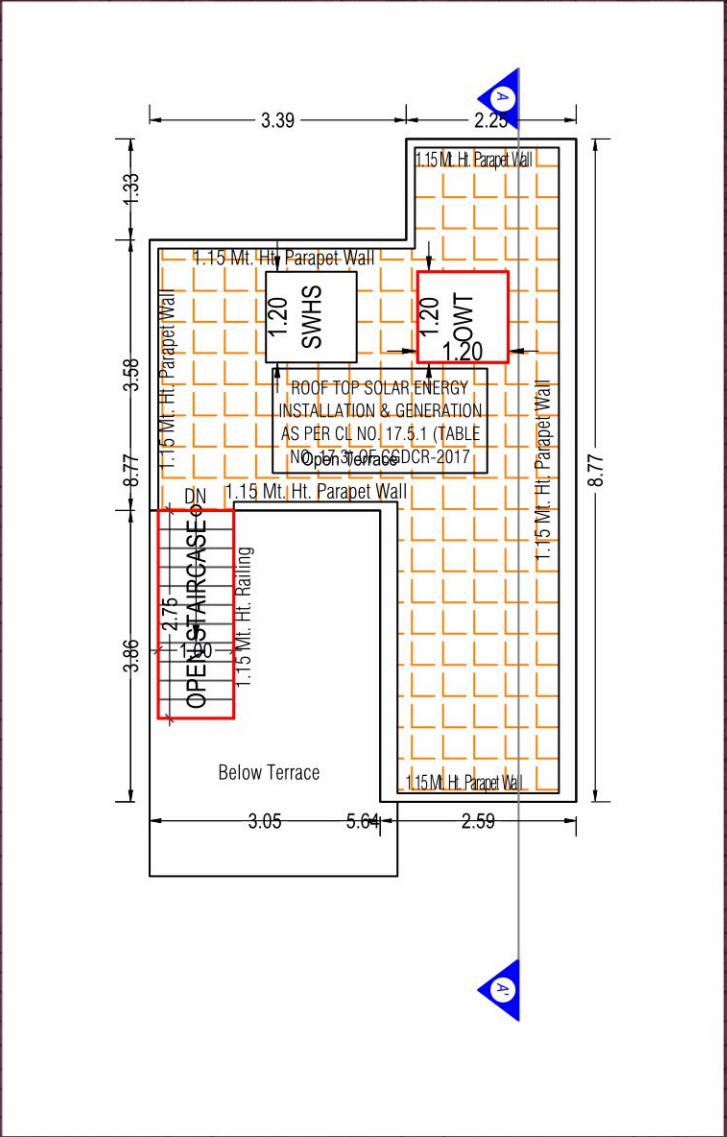


TERRACE FLOOR PLAN
(SCALE 1:100)

UNIT PLAN NO :
26, 38, 43


श्री शांति
Villa
4 BHK Premium Villa

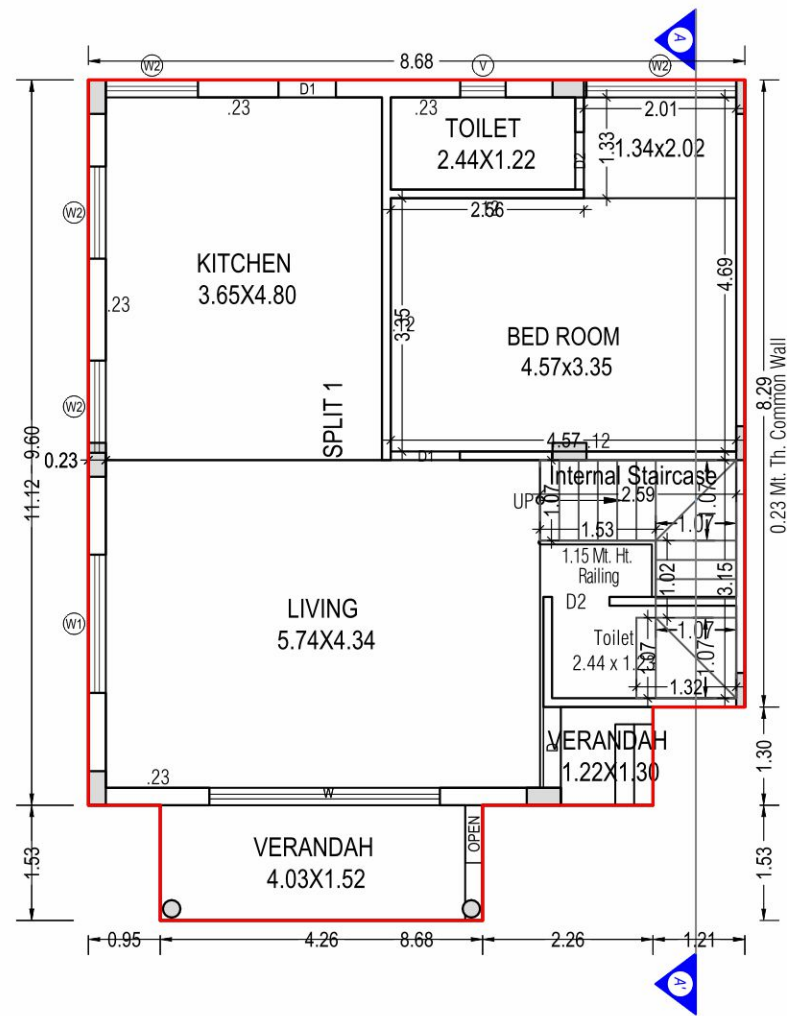


GROUND FLOOR PLAN
(Proposed)
(SCALE 1:100)

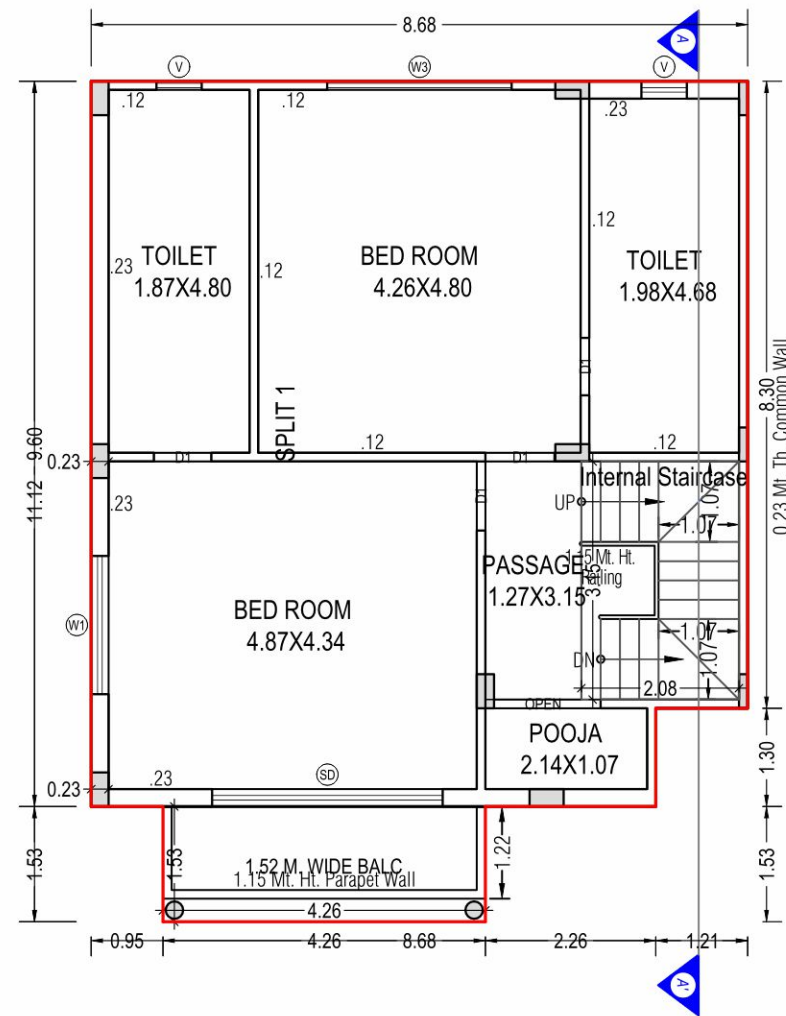

FIRST FLOOR PLAN
(Proposed)
(SCALE 1:100)

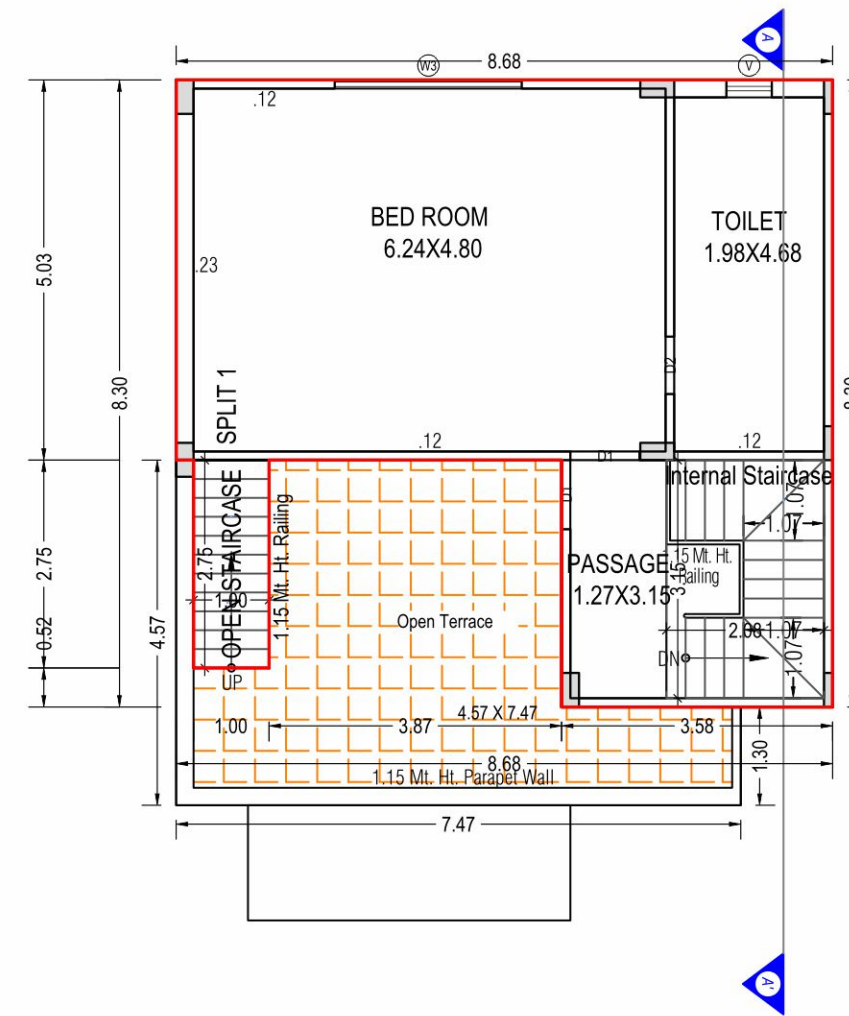


SECOND FLOOR PLAN
(Proposed)
(SCALE 1:100)

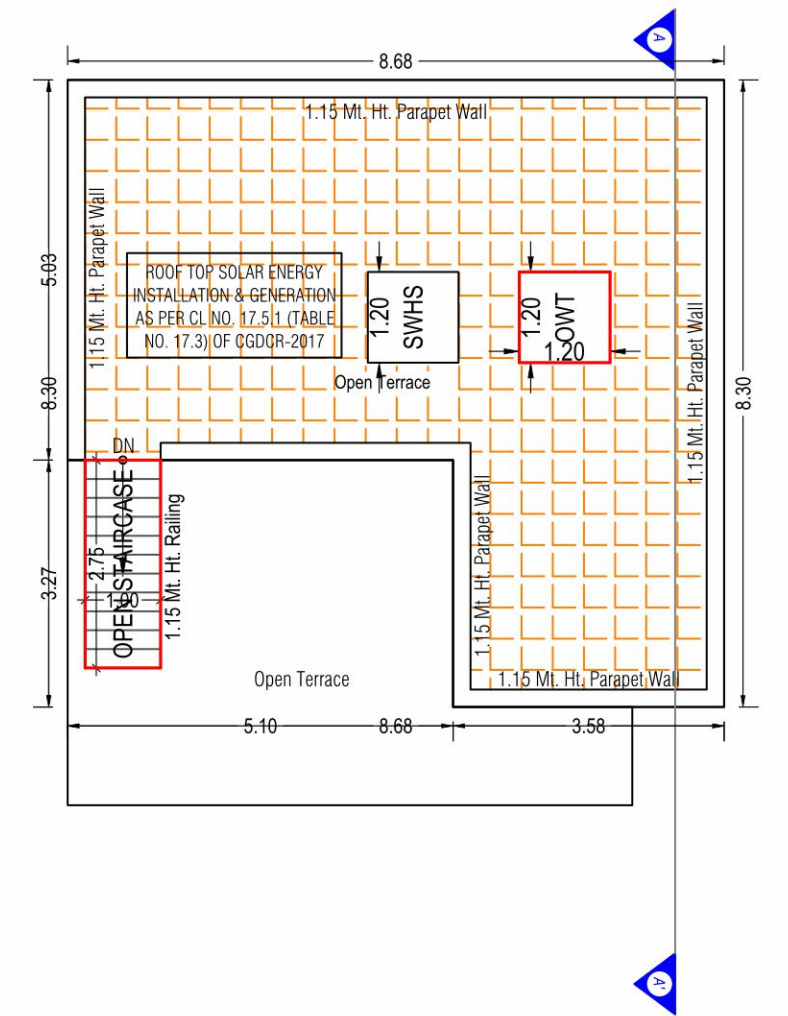


TERRACE FLOOR PLAN
(SCALE 1:100)

UNIT PLAN NO : 39


श्री शांति
Villa
4 BHK Premium Villa

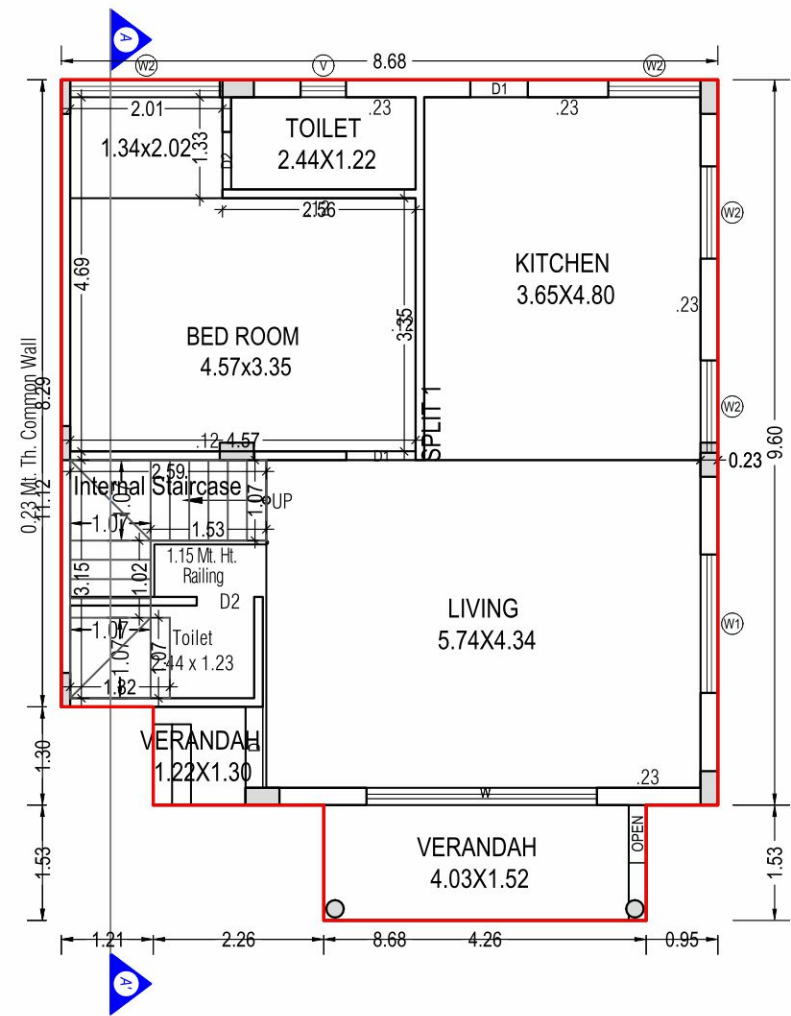


GROUND FLOOR PLAN
(Proposed)
(SCALE 1:100)

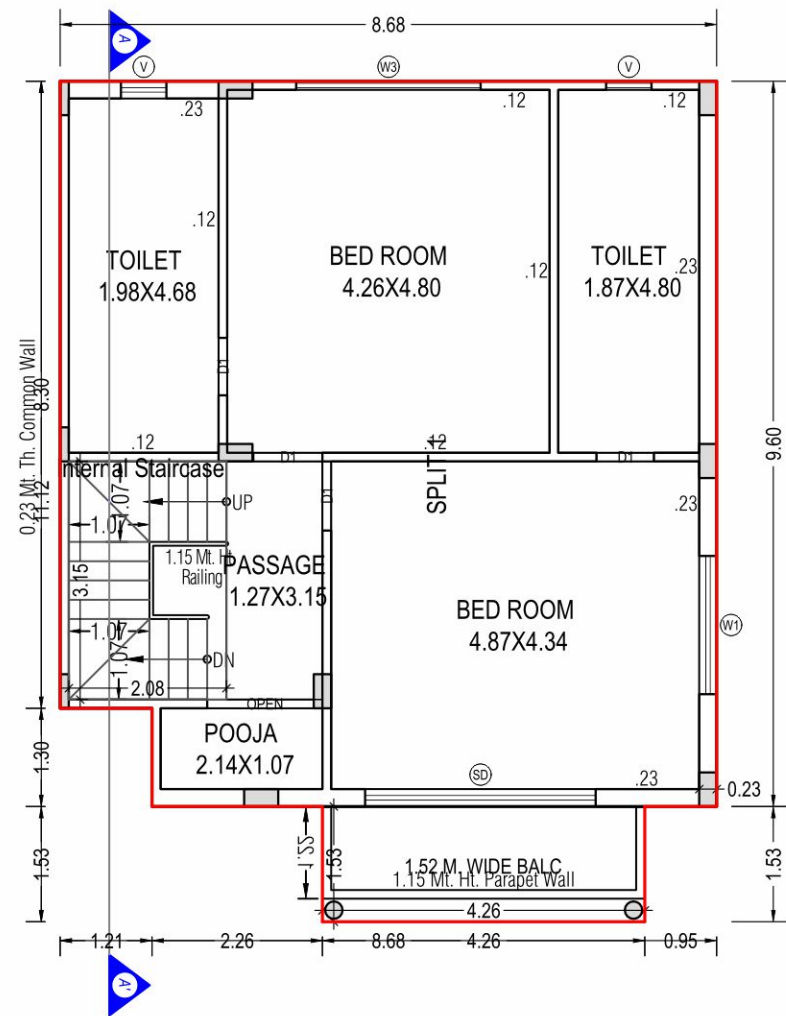

FIRST FLOOR PLAN
(Proposed)
(SCALE 1:100)

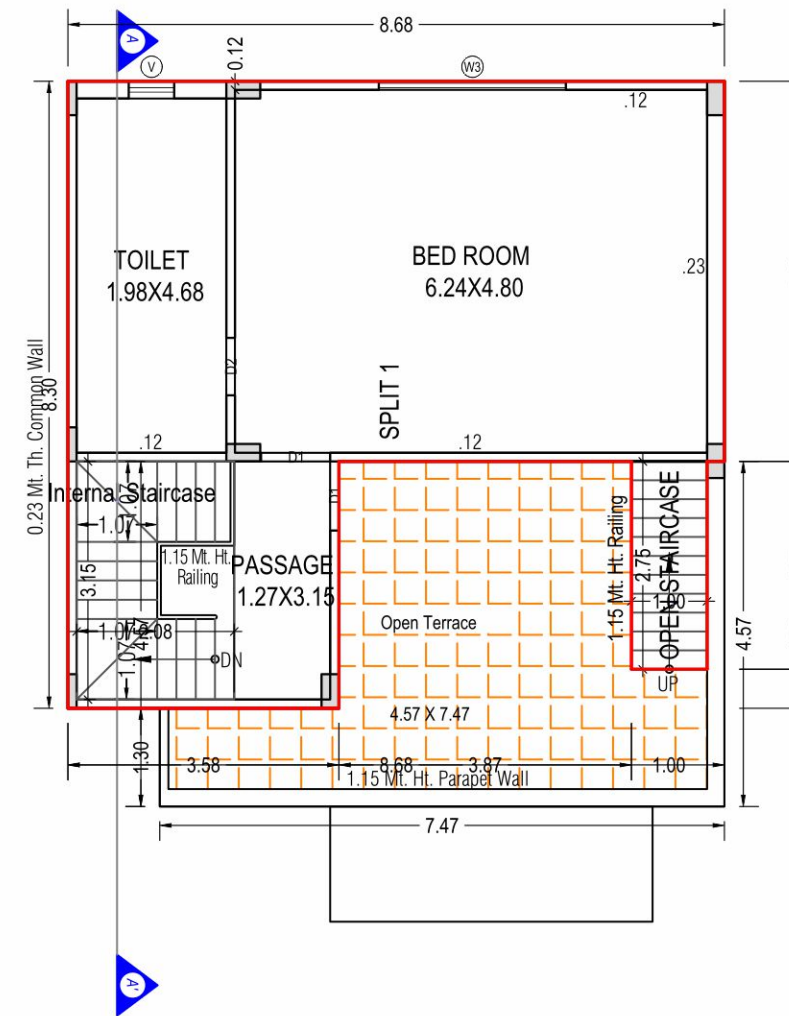


SECOND FLOOR PLAN
(Proposed)
(SCALE 1:100)

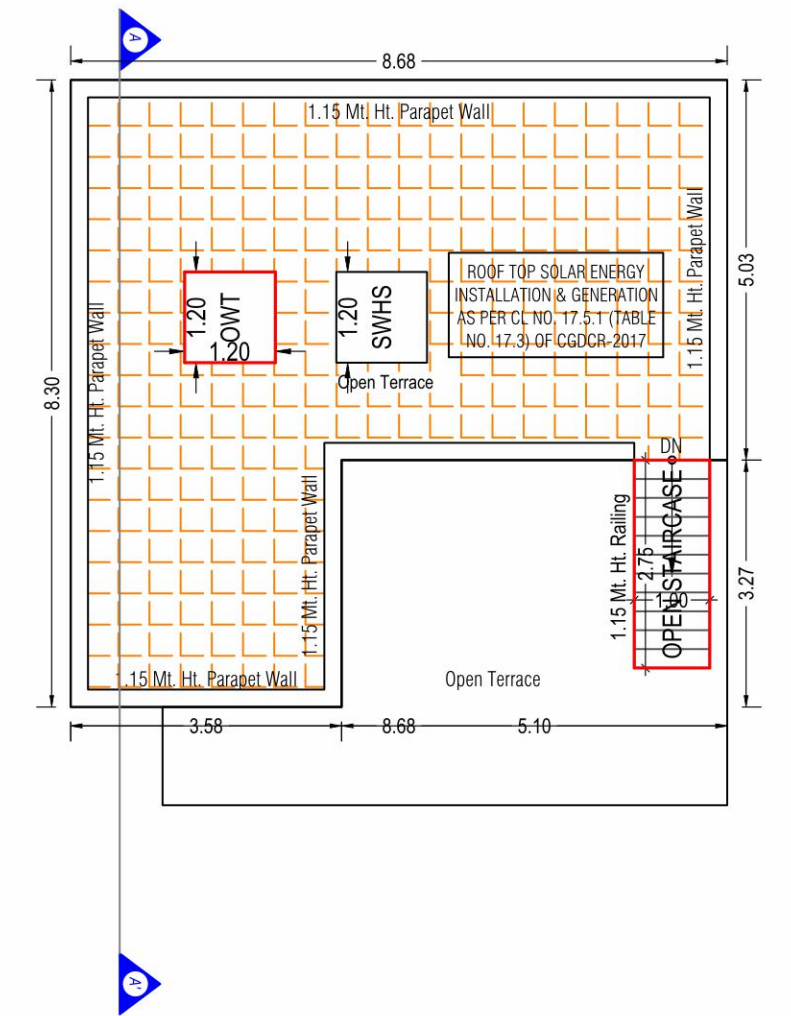


TERRACE FLOOR PLAN
(SCALE 1:100)

UNIT PLAN NO : 40


श्री शांति
Villa
4 BHK Premium Villa

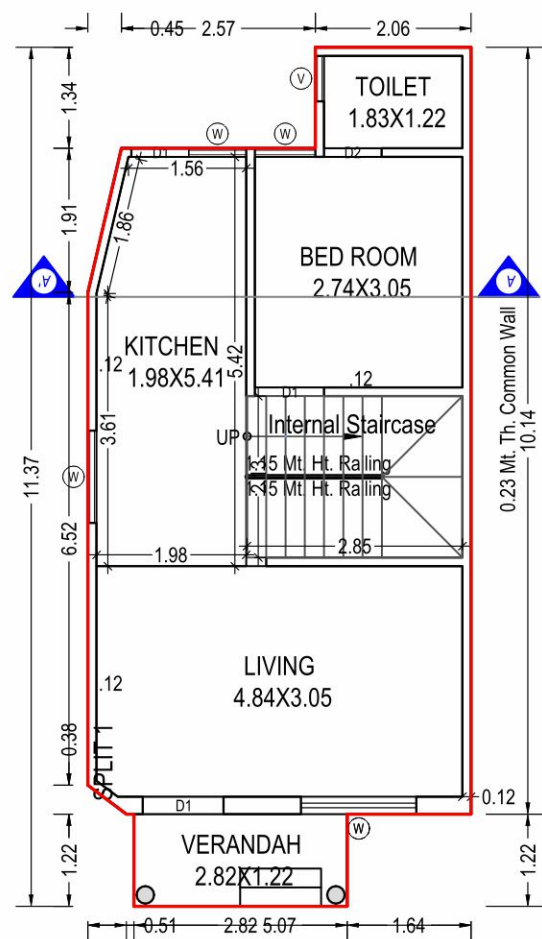


GROUND FLOOR PLAN
(Proposed)
(SCALE 1:100)

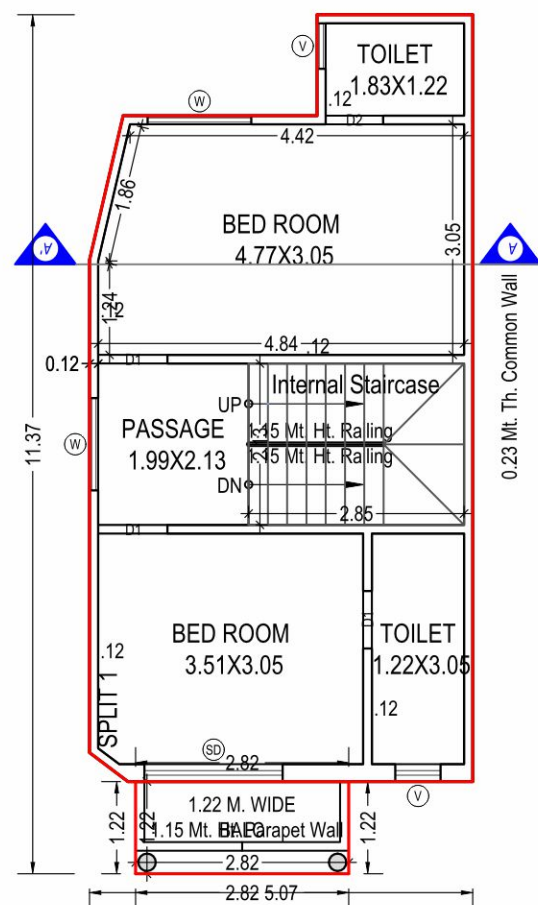

FIRST FLOOR PLAN
(Proposed)
(SCALE 1:100)

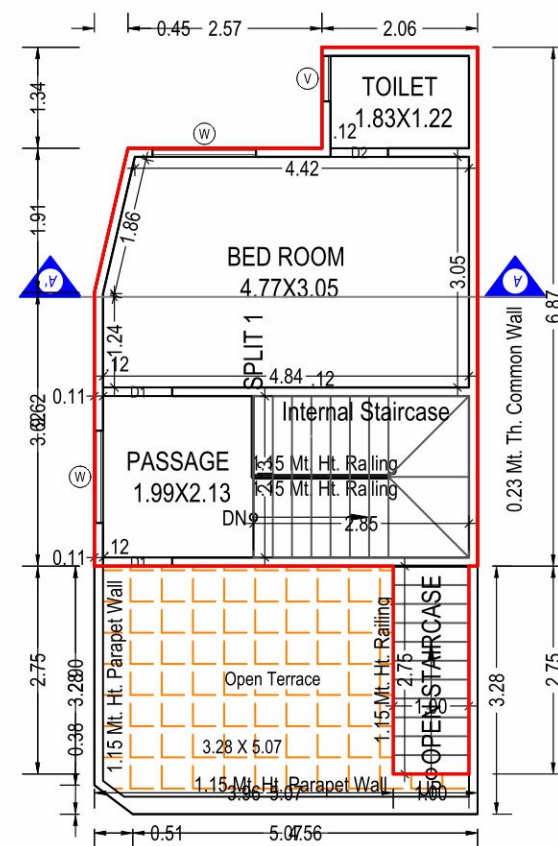


SECOND FLOOR PLAN
(Proposed)
(SCALE 1:100)

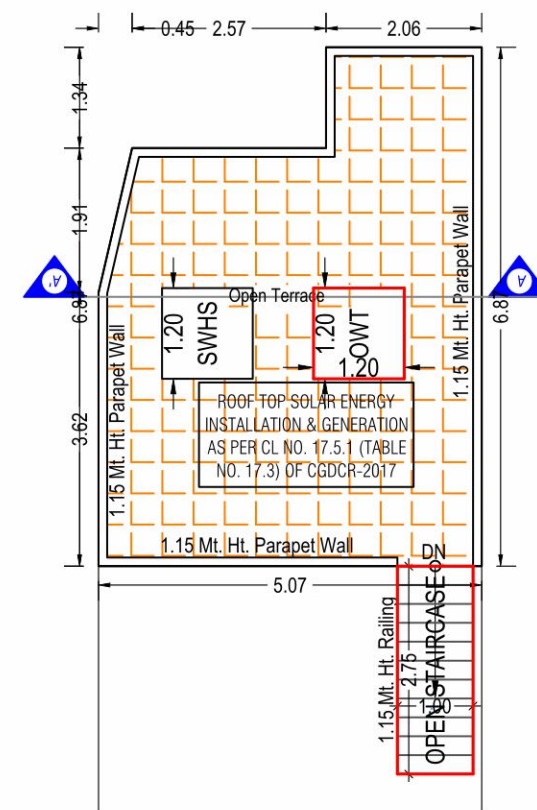


TERRACE FLOOR PLAN
(SCALE 1:100)

UNIT PLAN NO : 41


श्री शांति
Villa
4 BHK Premium Villa

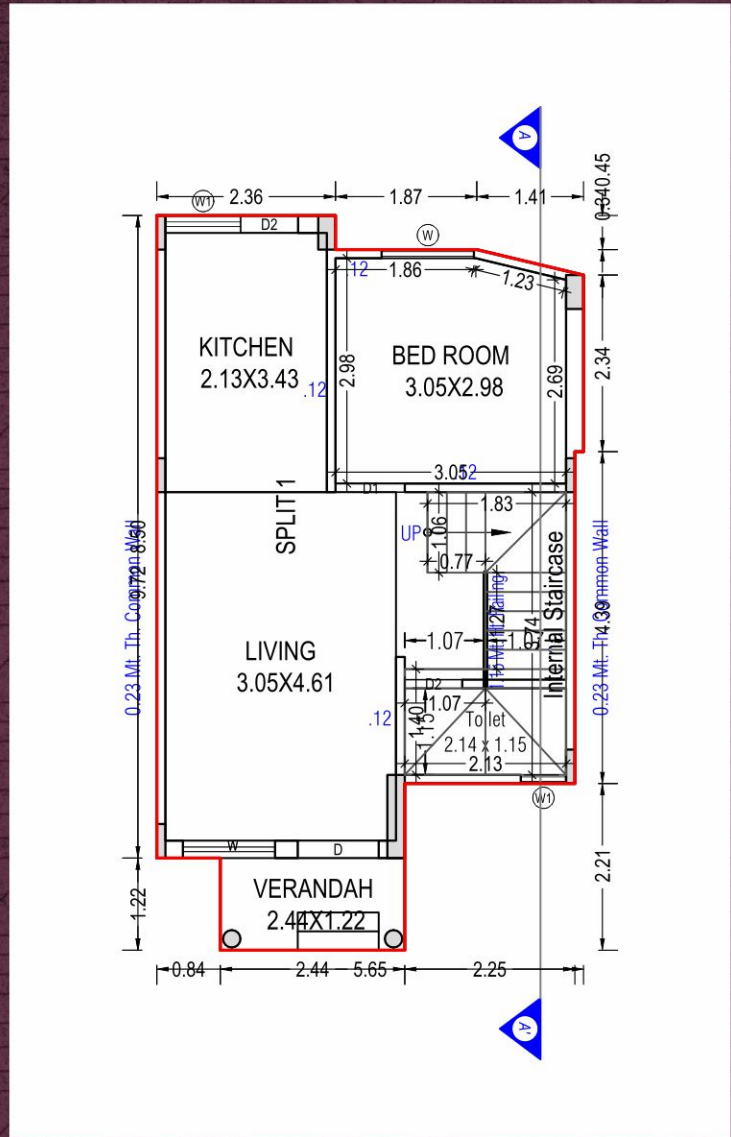


GROUND FLOOR PLAN
(Proposed)
(SCALE 1:100)

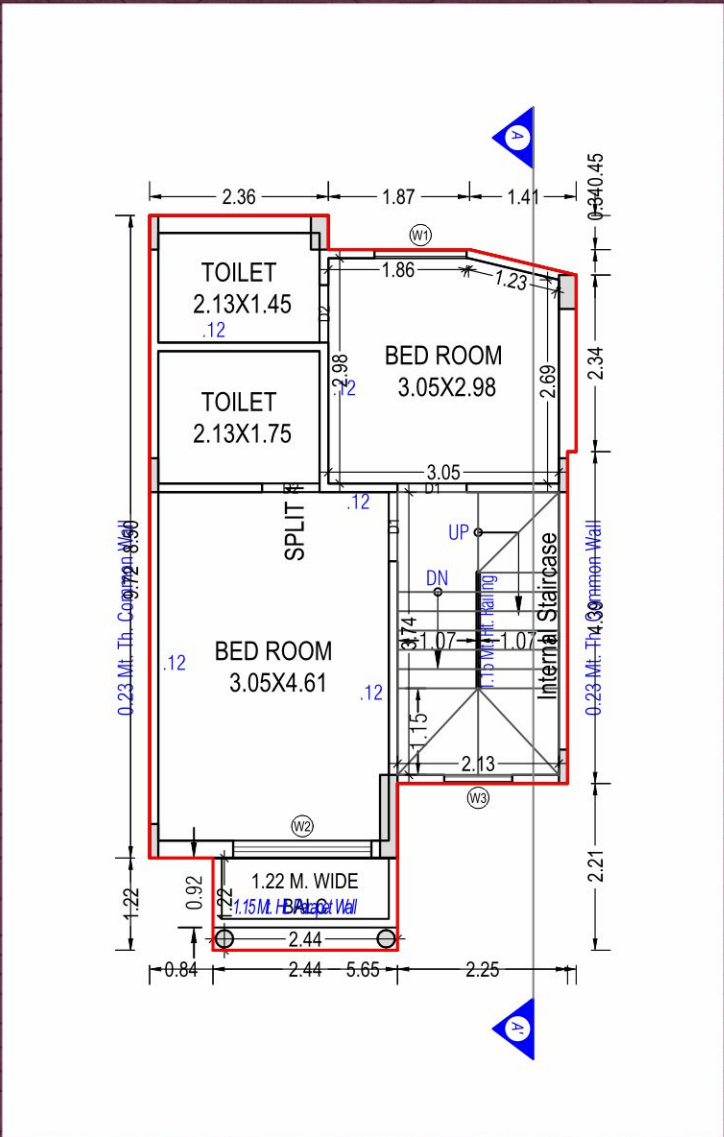

FIRST FLOOR PLAN
(Proposed)
(SCALE 1:100)

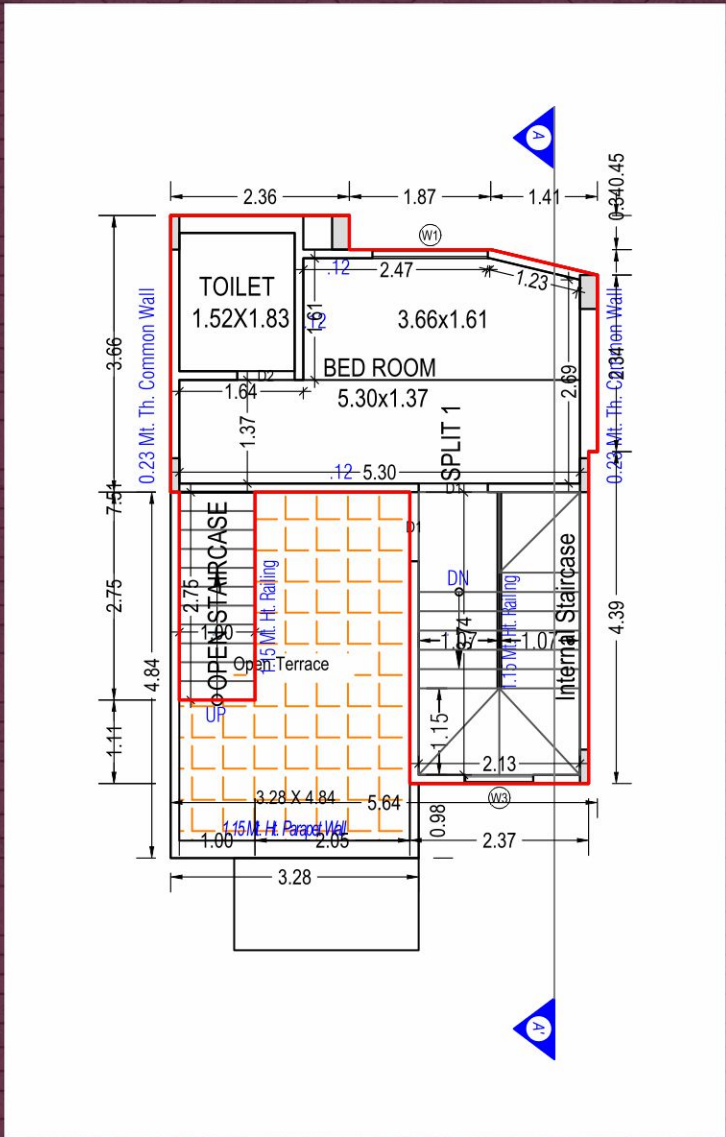


SECOND FLOOR PLAN
(Proposed)
(SCALE 1:100)

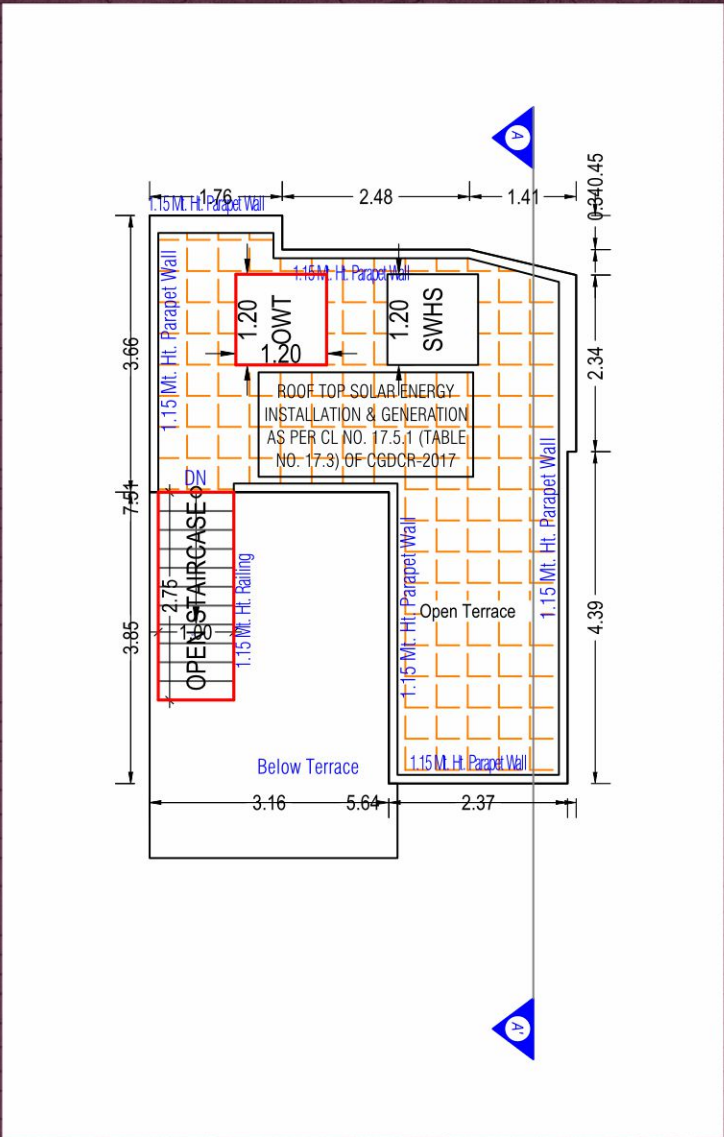


TERRACE FLOOR PLAN
(SCALE 1:100)

UNIT PLAN NO : 48


श्री शांति
Villa
4 BHK Premium Villa

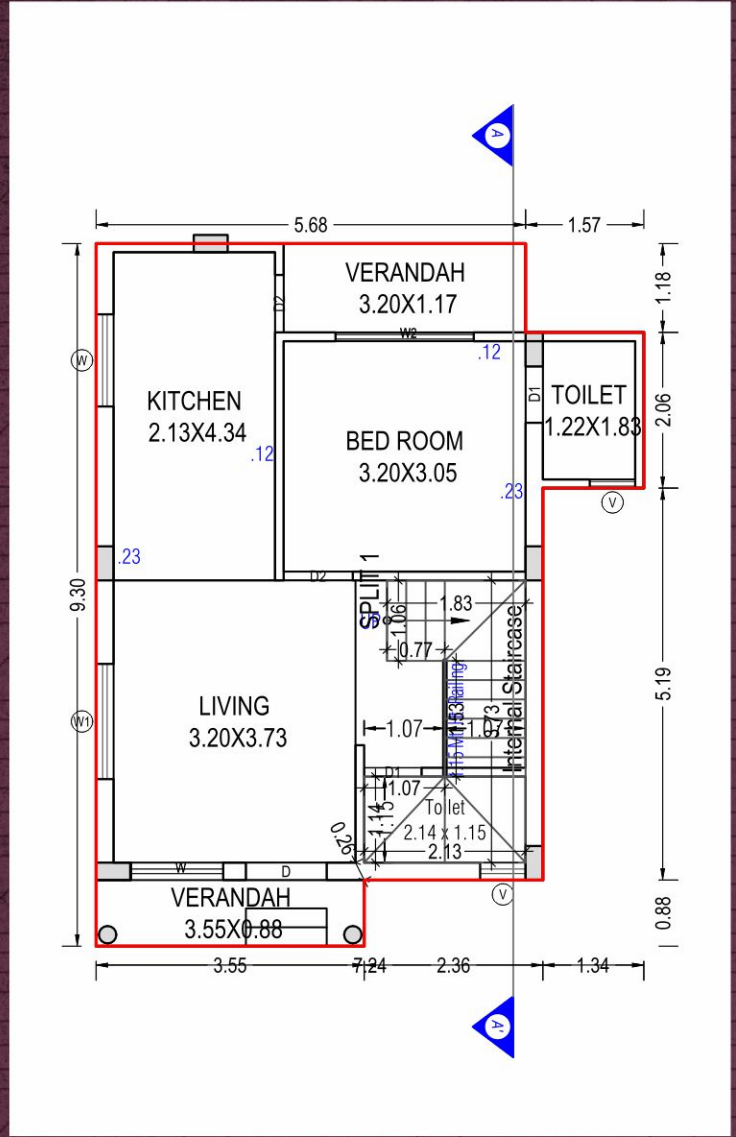


GROUND FLOOR PLAN
(Proposed)
(SCALE 1:100)

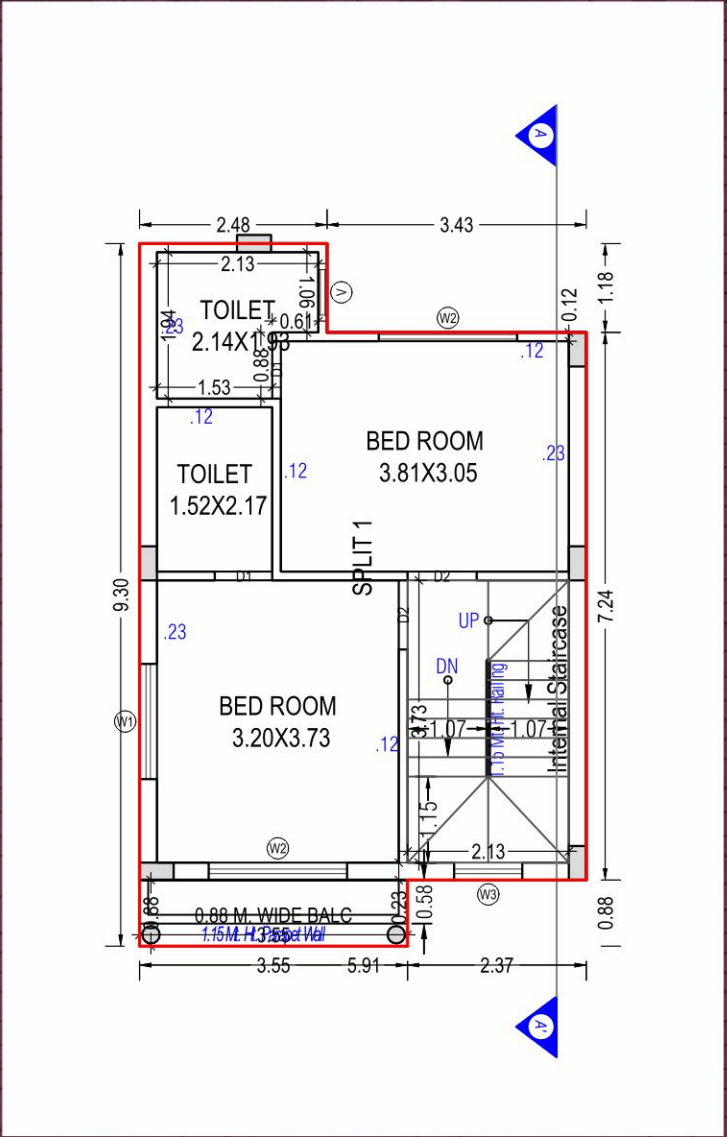

FIRST FLOOR PLAN
(Proposed)
(SCALE 1:100)

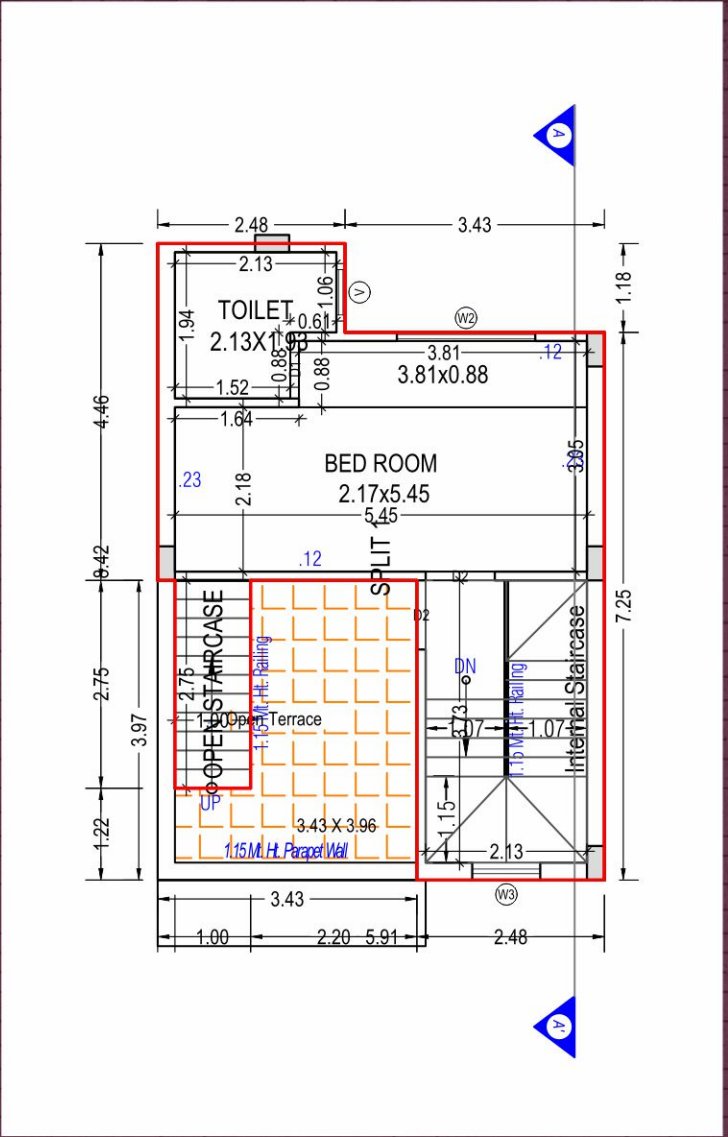



SECOND FLOOR PLAN
(Proposed)
(SCALE 1:100)

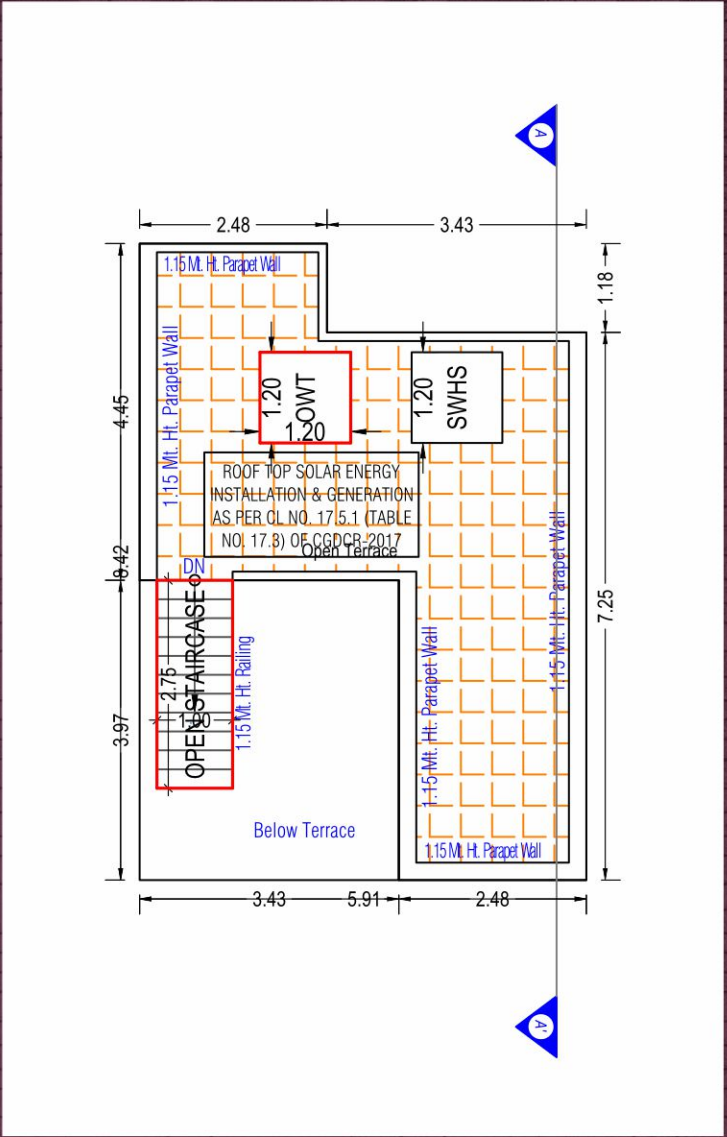

TERRACE FLOOR PLAN
(SCALE 1:100)

UNIT PLAN NO : 49

श्री शांति
Villa
4 BHK Premium Villa

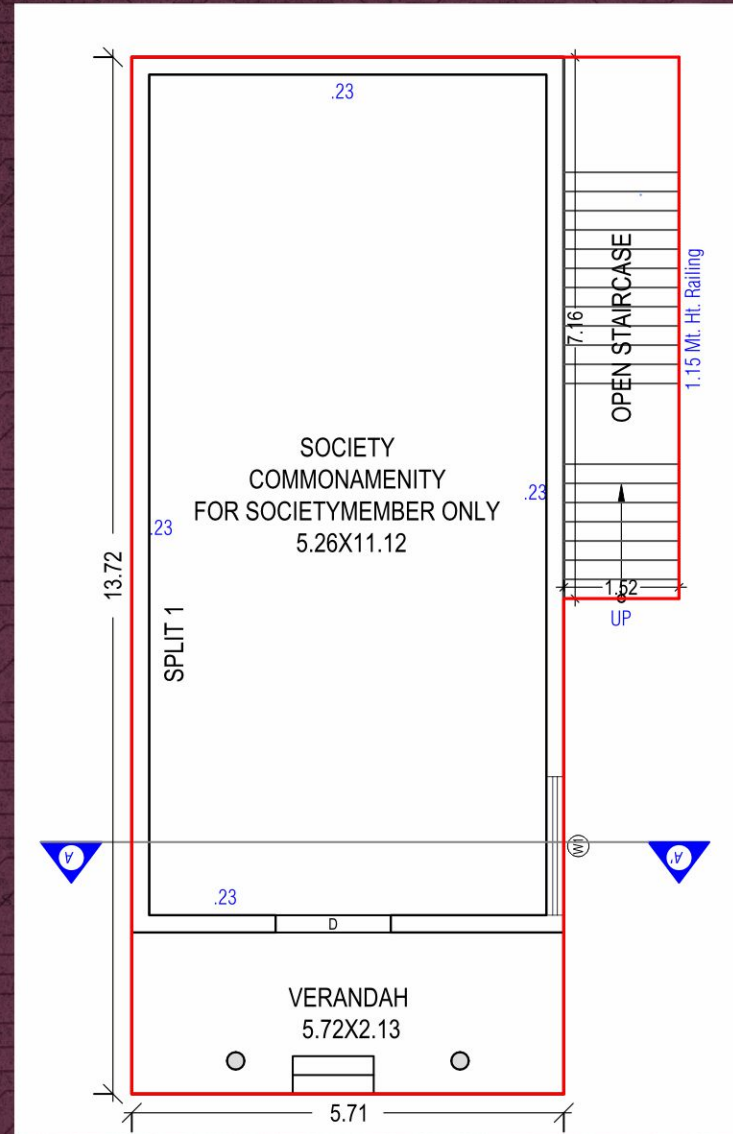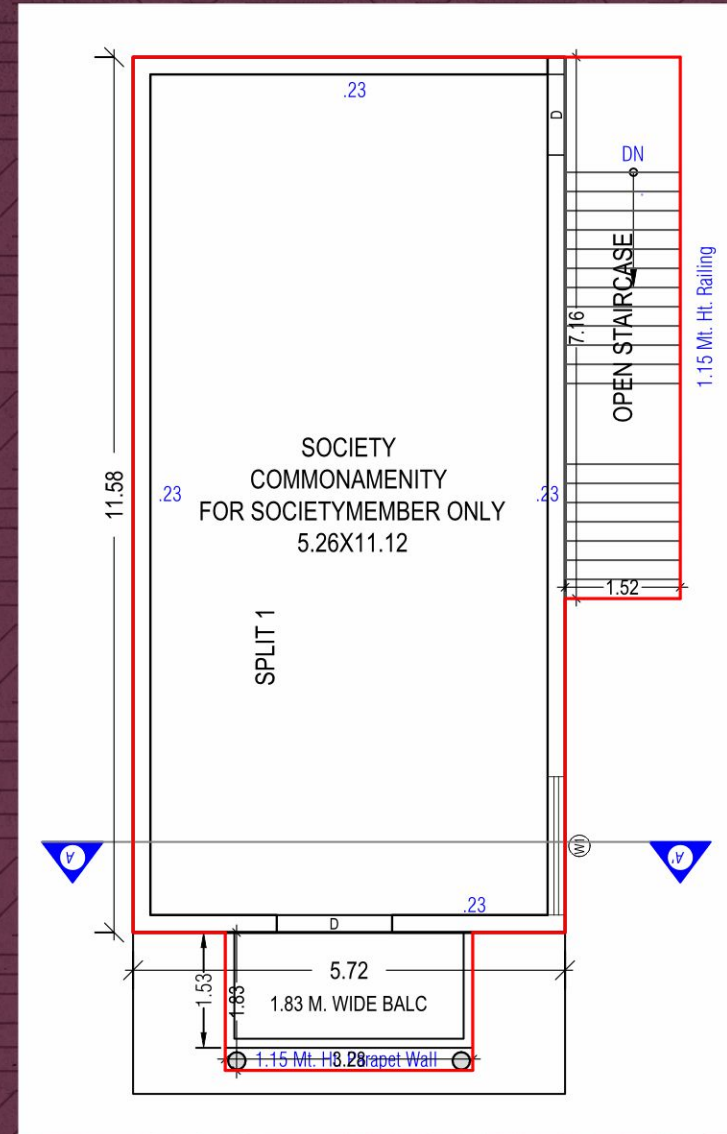

SOCIETY OFFICE
PLAN

Specification

STRUCTURE



- Safe & sound quality controlled R.C.C frame structure with earthquake resistant design as per IS code.

PLASTER WORK



- Double coat sand face plaster on external walls with texture. Single coat mala plaster on inside wall with white putty.

FLOORING & WALL TILES



- Vitrified tiles flooring in entire flat having greater strength.
- Easily maintainable designer tiles up to lintel level in bathroom and kitchen. Marble framing of all windows.

DOORS & WINDOWS



- Designer main door with wooden frame & safety locks.
- Internal all flush doors with both side laminated.
- Fully glazed powder coated aluminum windows.

KITCHEN



- Kitchen platform with granite
- S.S Sink on kitchen platform.

PLUMBING



- Good quality & stain resistant sanitary ware for spotless and sparkling toilets.
- Corrosion free leak proof CPVC / UPVC pipe & fittings.

ELECTRIC WORK



- Three Phase concealed wiring of ISI copper wire to prevent overloading short circuits and earth leakages.
- Adequate AC, TV, geyser, fridge, lighting, fans & water purifier points with ISI approved good quality electrical accessories.

WATER PROOFING



- Long lasting & weather resistant paint on all external walls.
- All internal walls with water resistant smooth cement or acrylic based white putty for long life & good luster of your paints





श्री शांति

Villa

4 BHK Premium Villa

Site Address :

Nr. Sapphire Villa, Lambha TP Road, Nr. S.P. Ring Road,
Lambha, Ahmedabad-382405.

CALL : +91 97371 11414

Project By



Architect



Structure Consultant



Legal Advisor

