બાવળા નગરના સાનિધ્યમાં
સમૃધ્ધ જીવનનું સ્વર્ગ એટલે...


શ્રી શારદા

રેસીડેન્સી-૨


GUJARAT REAL ESTATE REGULATORY AUTHORITY
GUJ RERA

તમારા સપનાઓનું


ઘર...

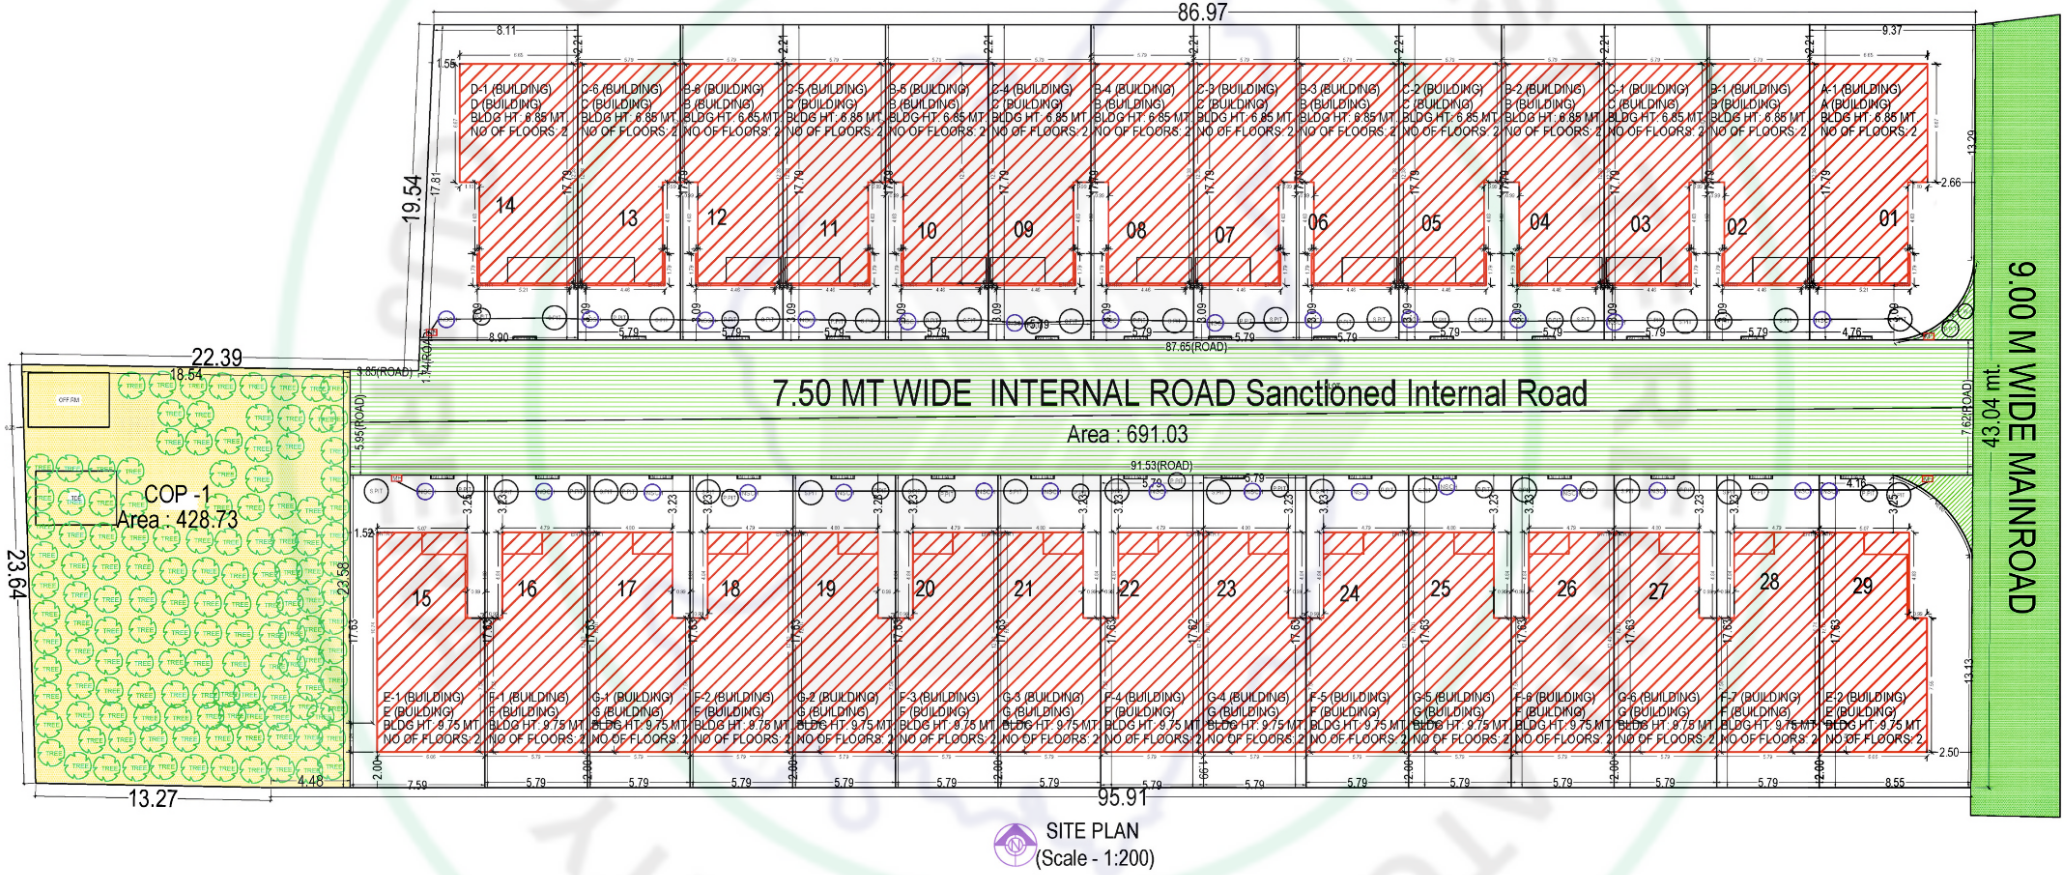


SITE PLAN
(Scale - 1:200)

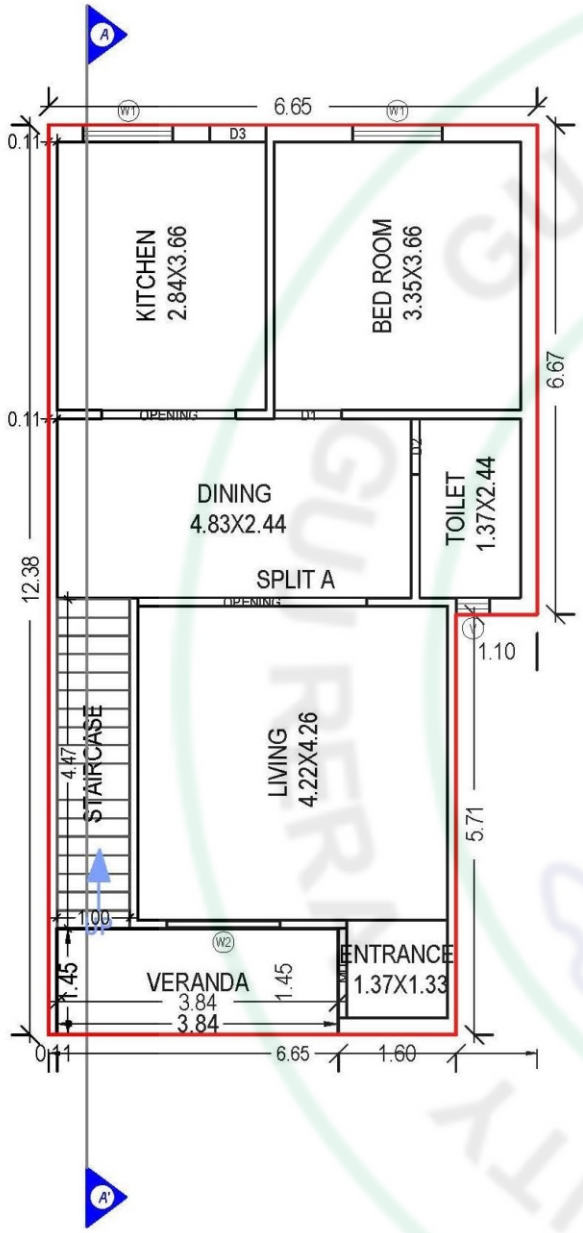

GROUND FLOOR PLAN
(Proposed)
(SCALE 1:100)

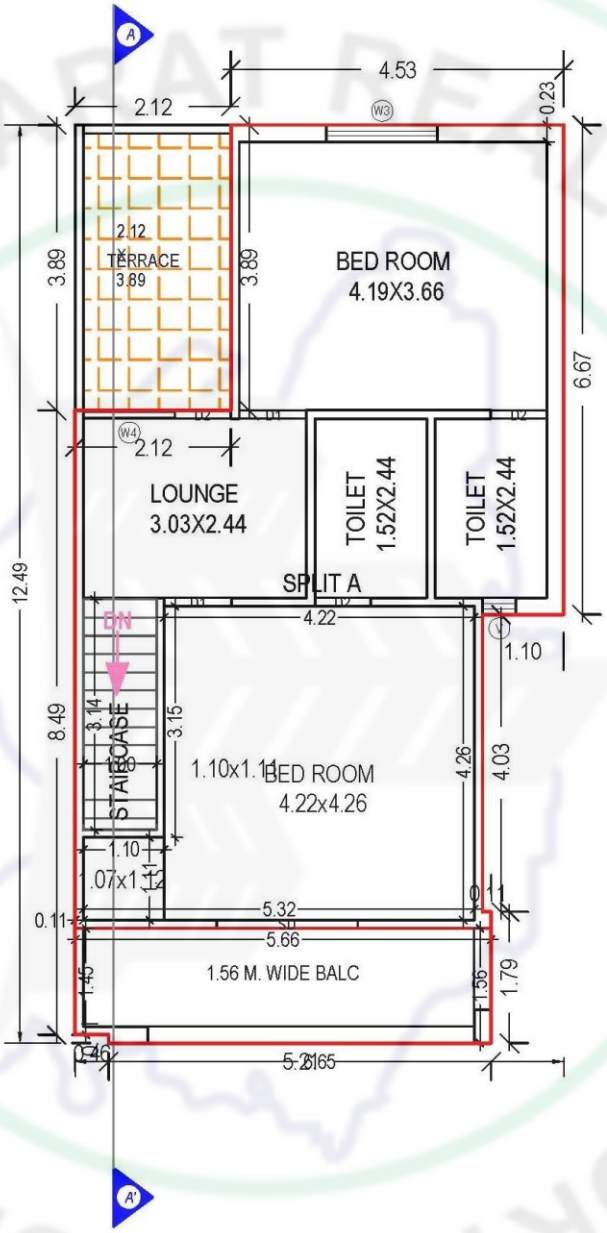


FIRST FLOOR PLAN
(Proposed)
(SCALE 1:100)

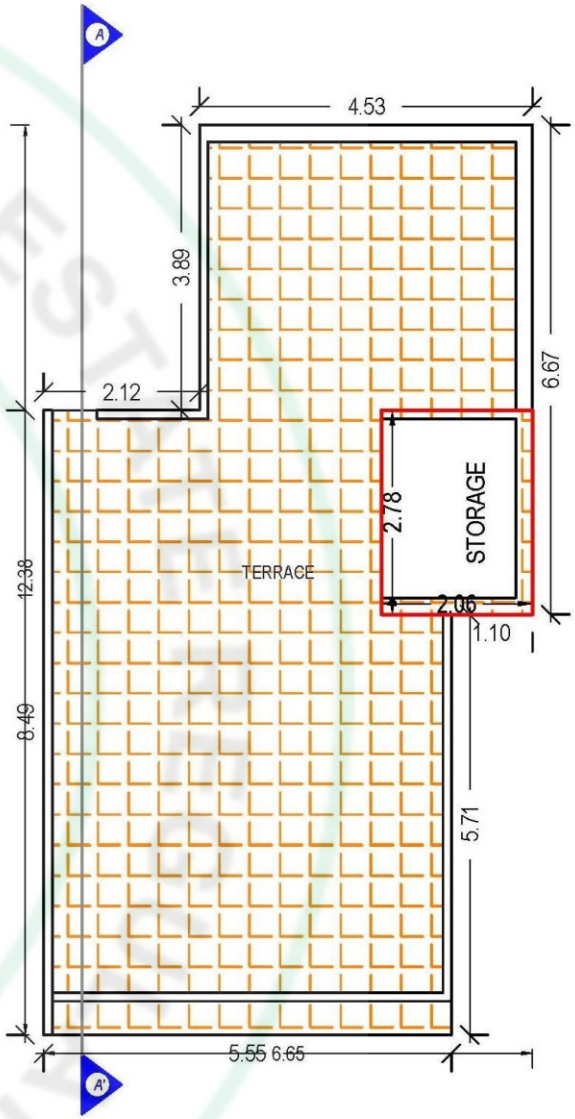


TERRACE FLOOR PLAN
(SCALE 1:100)


Type:A, Unit No.1

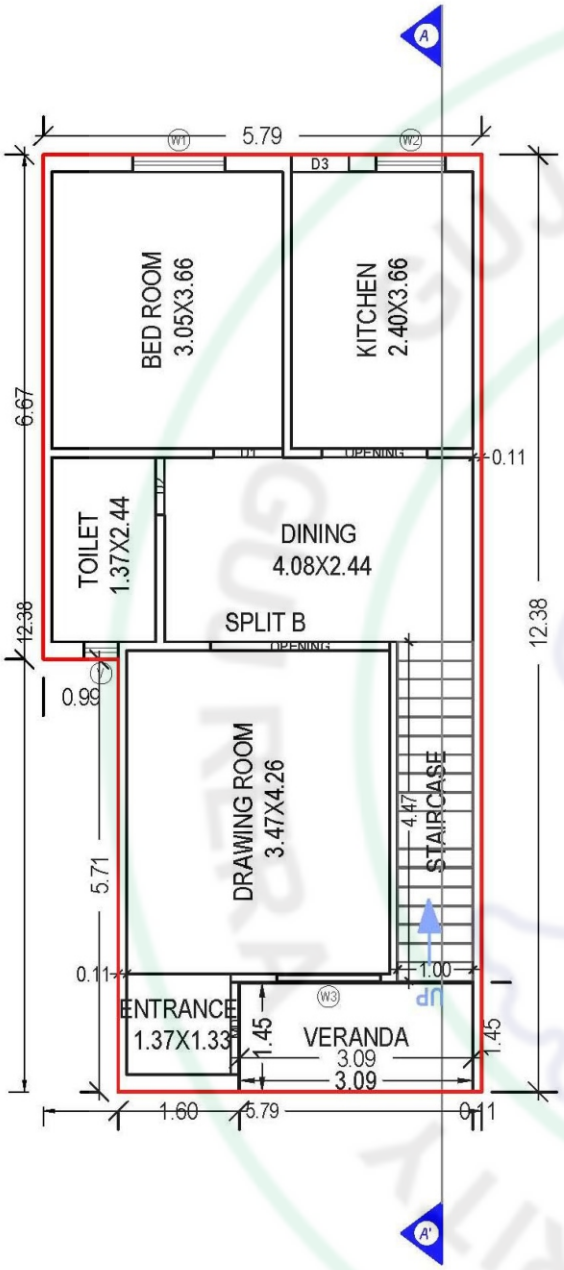

GROUND FLOOR PLAN
(Proposed)
(SCALE 1:100)

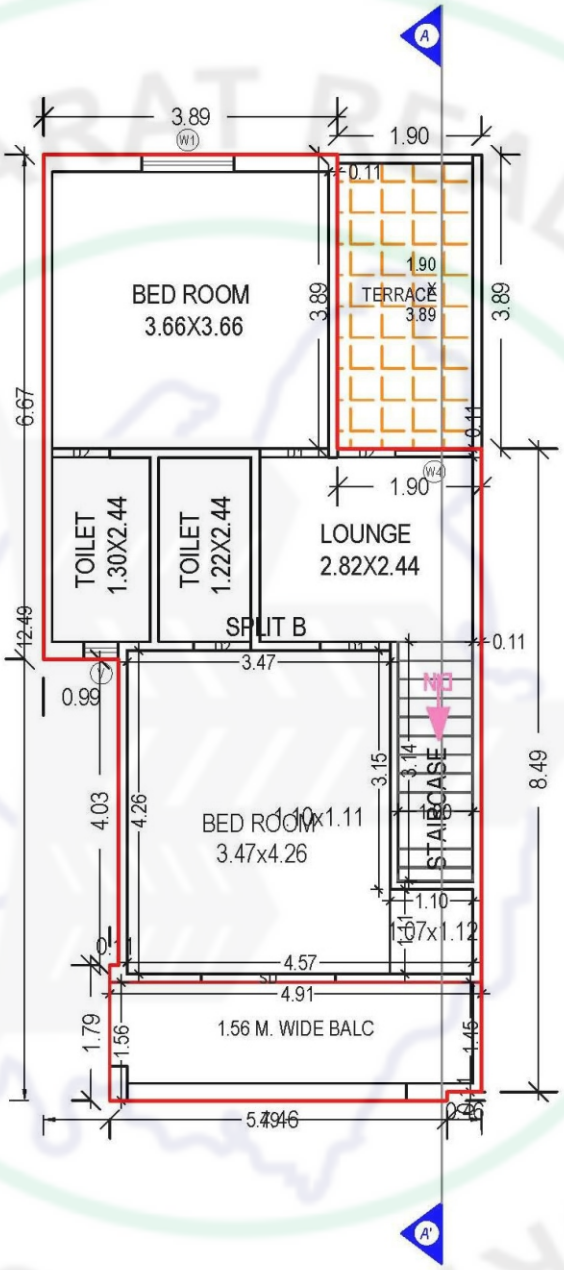


FIRST FLOOR PLAN
(Proposed)
(SCALE 1:100)

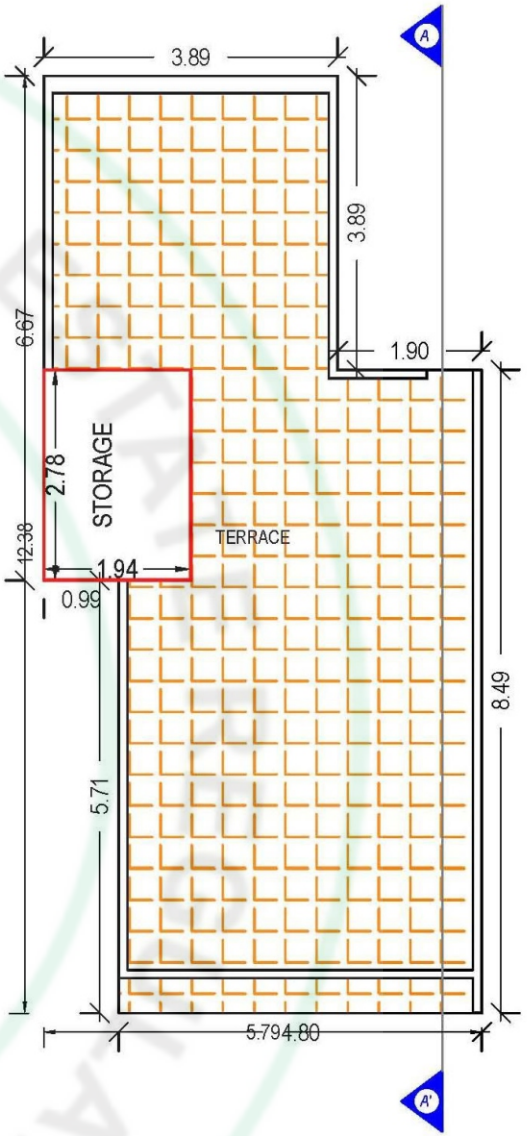


TERRACE FLOOR PLAN
(SCALE 1:100)


Type: B,
Unit No.2,4,6,8,10,12

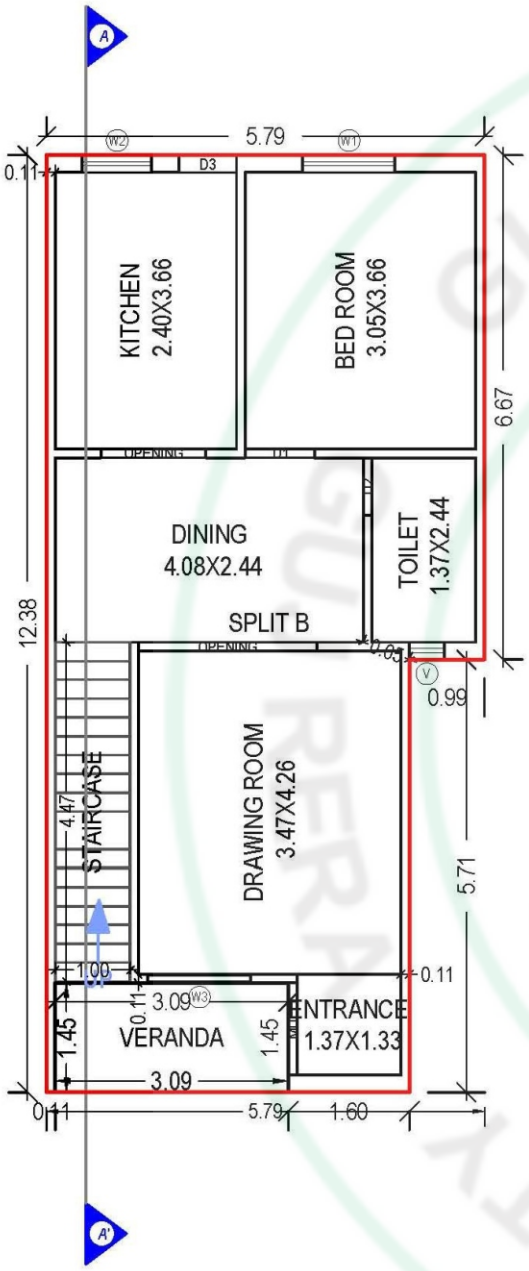

GROUND FLOOR PLAN
(Proposed)
(SCALE 1:100)

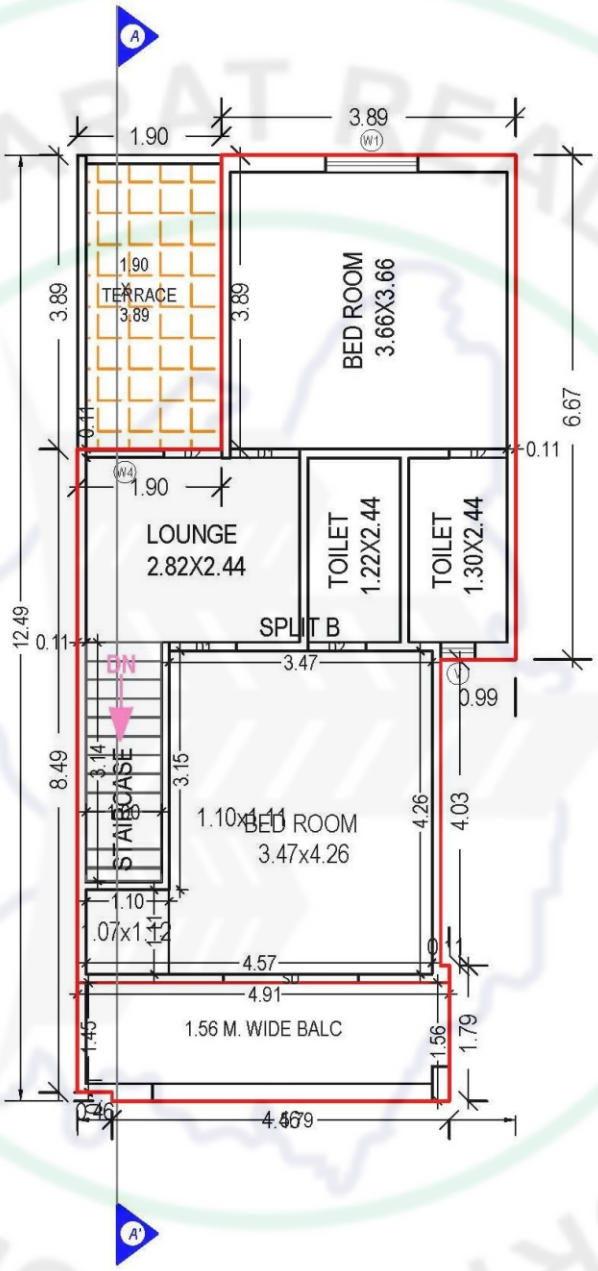


FIRST FLOOR PLAN
(Proposed)
(SCALE 1:100)

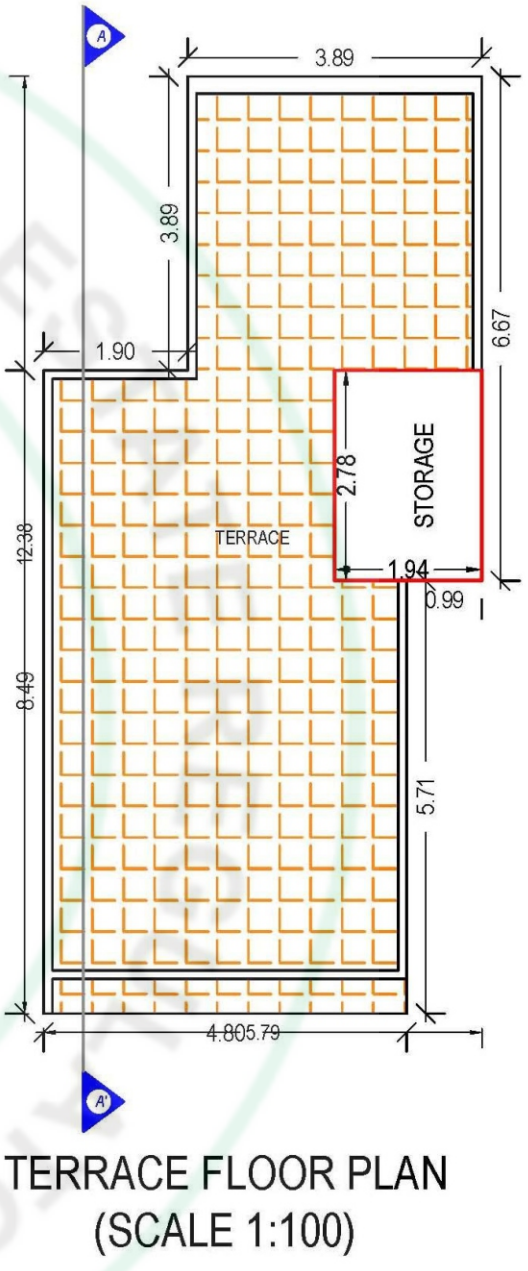


TERRACE FLOOR PLAN
(SCALE 1:100)


Type:C,
Unit No.3,5,7,9,11,13

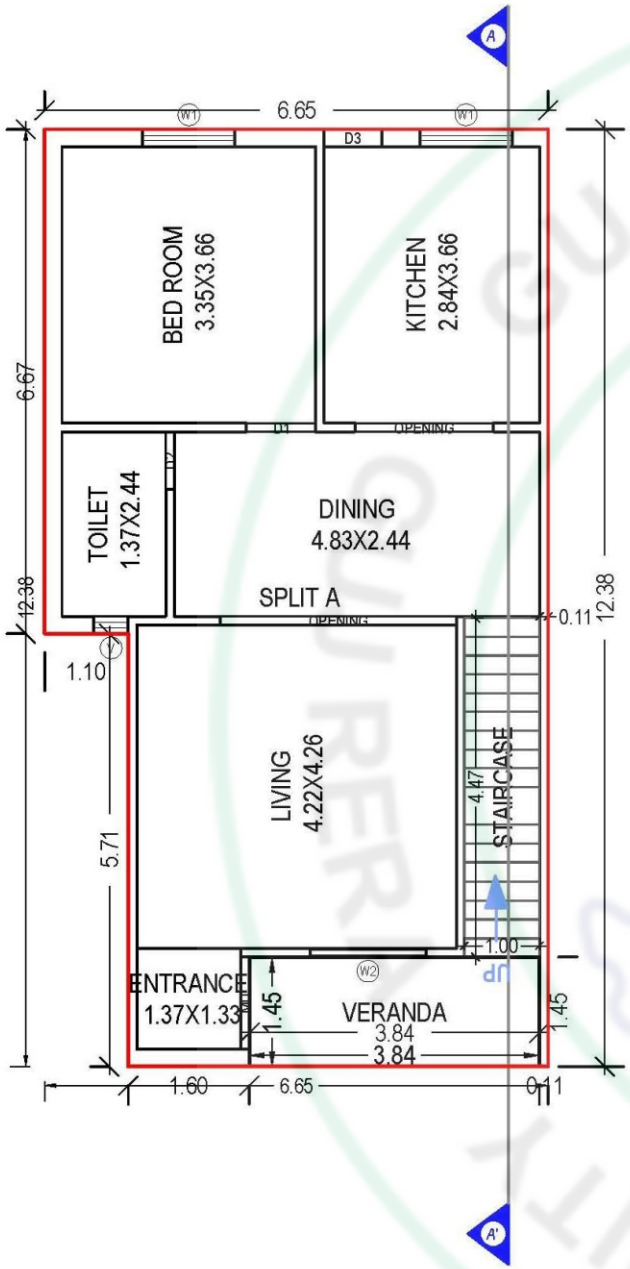

GROUND FLOOR PLAN
(Proposed)
(SCALE 1:100)

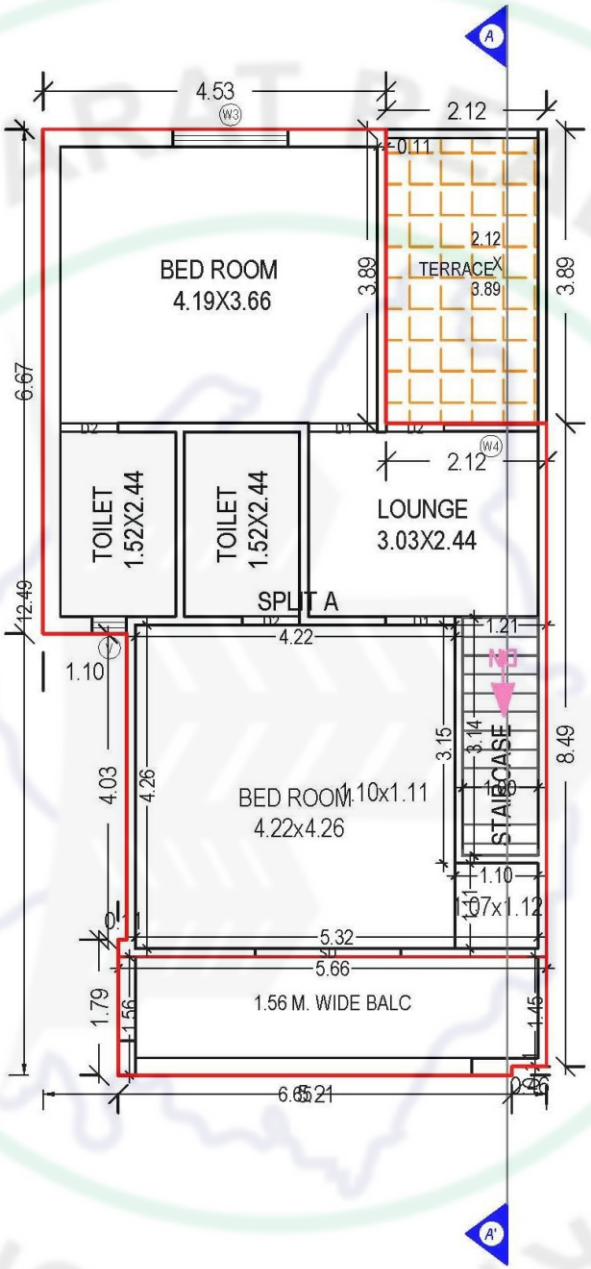


FIRST FLOOR PLAN
(Proposed)
(SCALE 1:100)

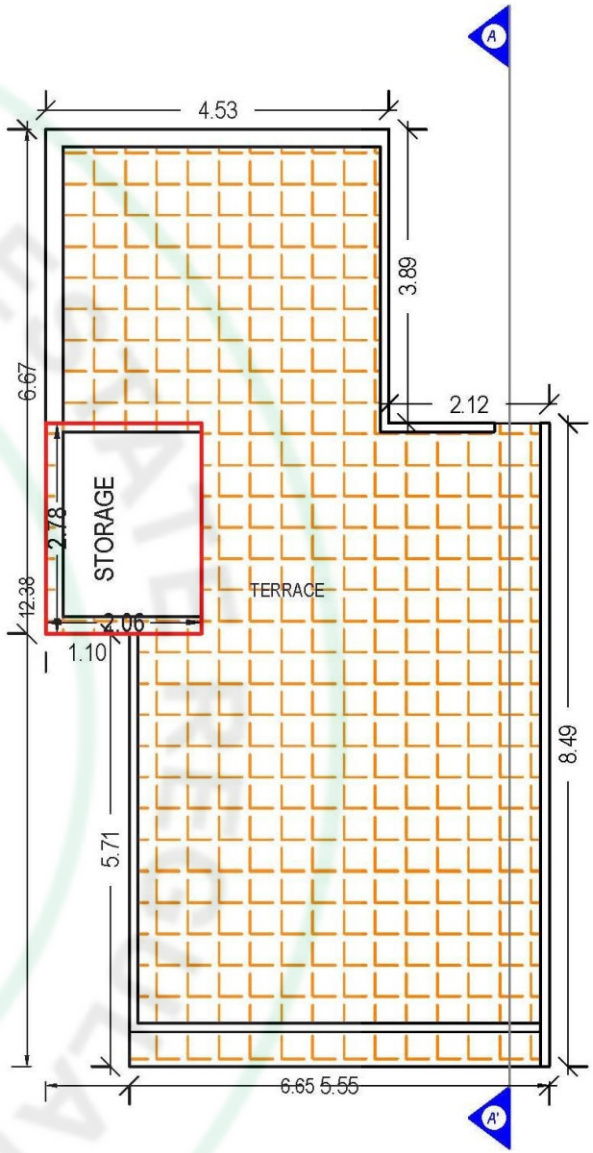


TERRACE FLOOR PLAN
(SCALE 1:100)


Type:D, Unit No.14

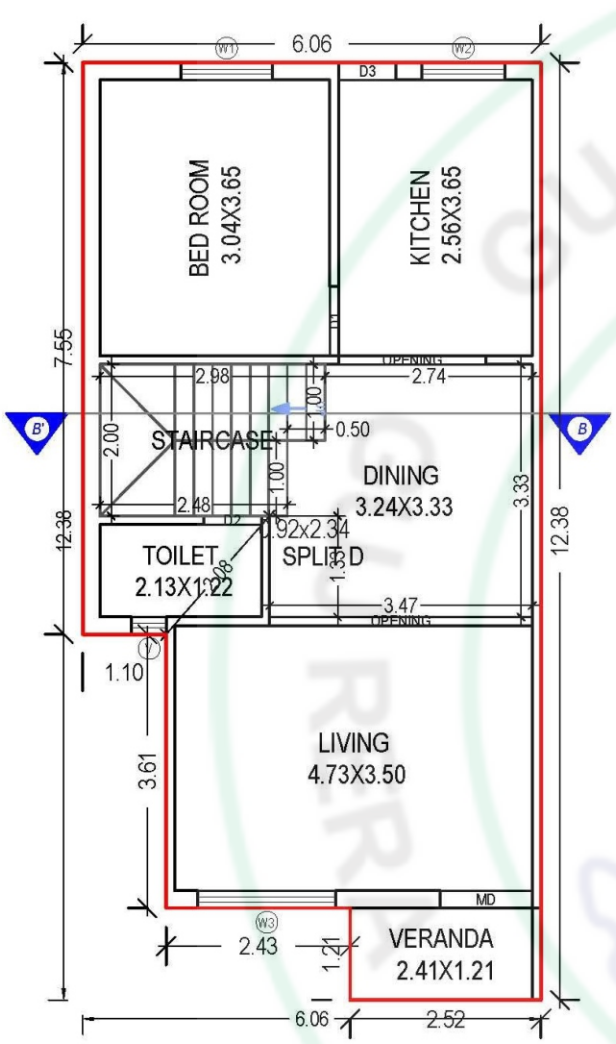

GROUND FLOOR PLAN
(Proposed)
(SCALE 1:100)

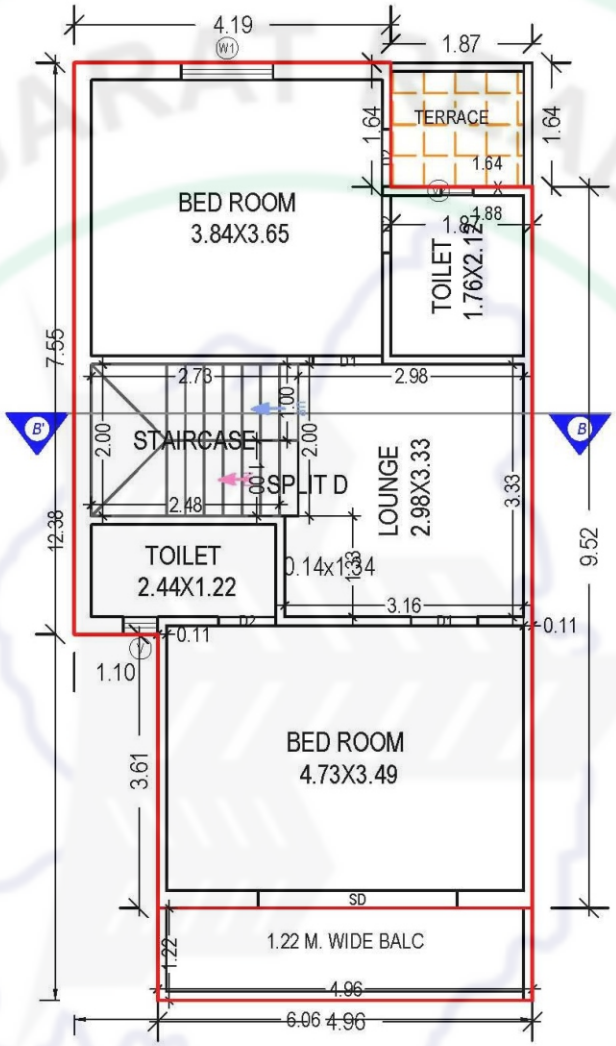


FIRST FLOOR PLAN
(Proposed)
(SCALE 1:100)

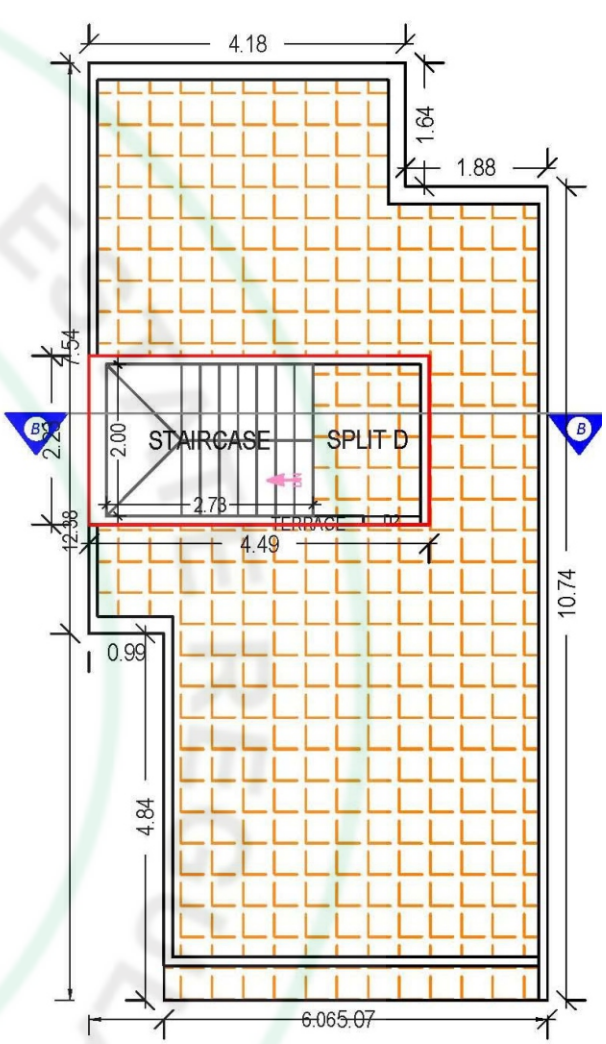


TERRACE FLOOR PLAN
(Proposed)
(SCALE 1:100)


Type:E, Unit No.15,29

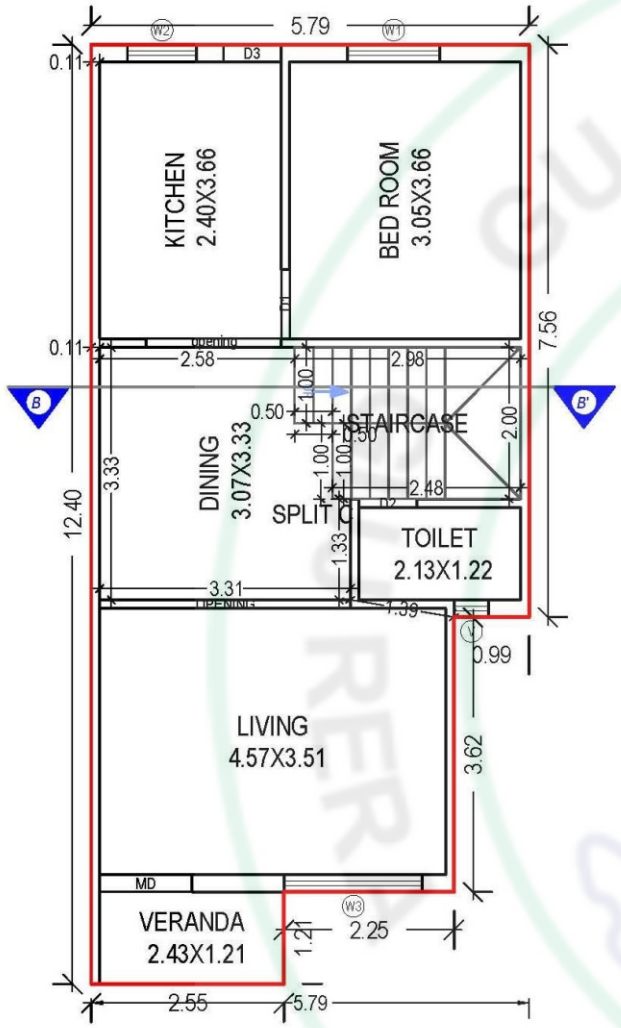

GROUND FLOOR PLAN
(Proposed)
(SCALE 1:100)

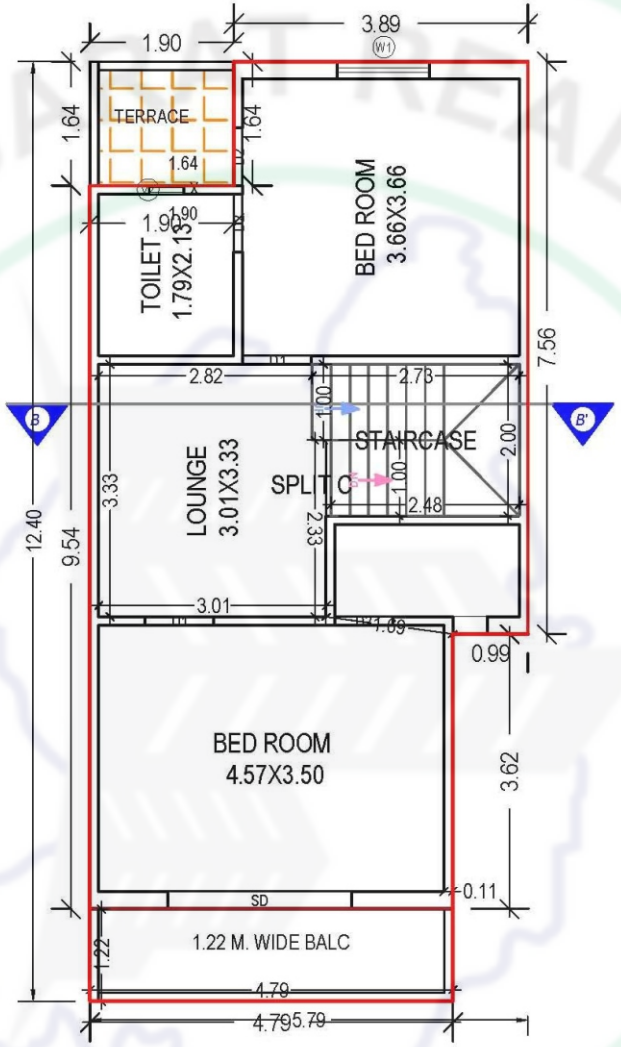


FIRST FLOOR PLAN
(Proposed)
(SCALE 1:100)

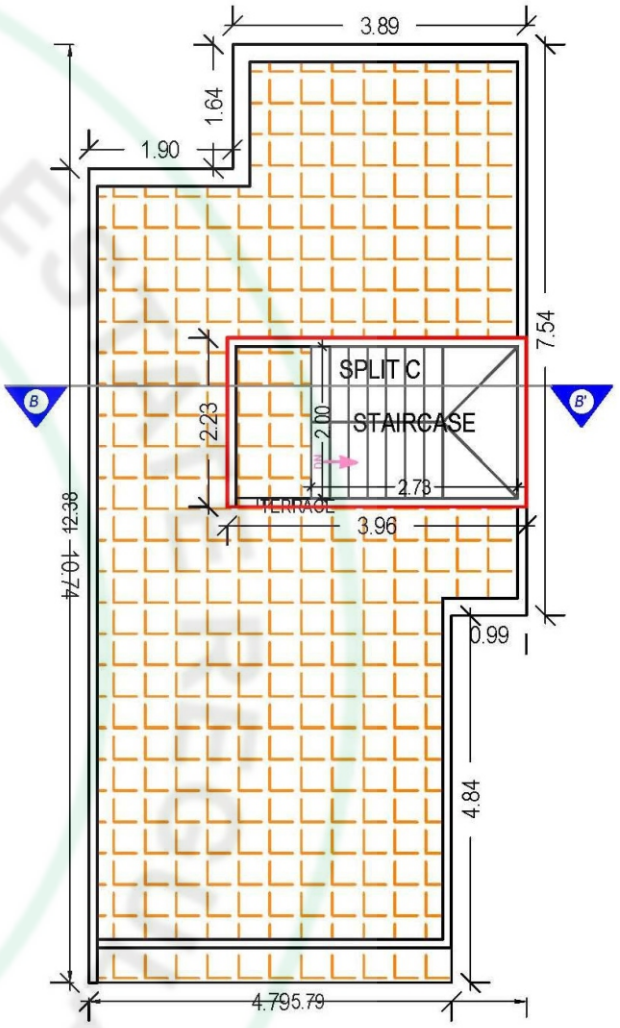


TERRACE FLOOR PLAN
(Proposed)
(SCALE 1:100)


Type: F, Unit No.16,18,20,22,24,26,28

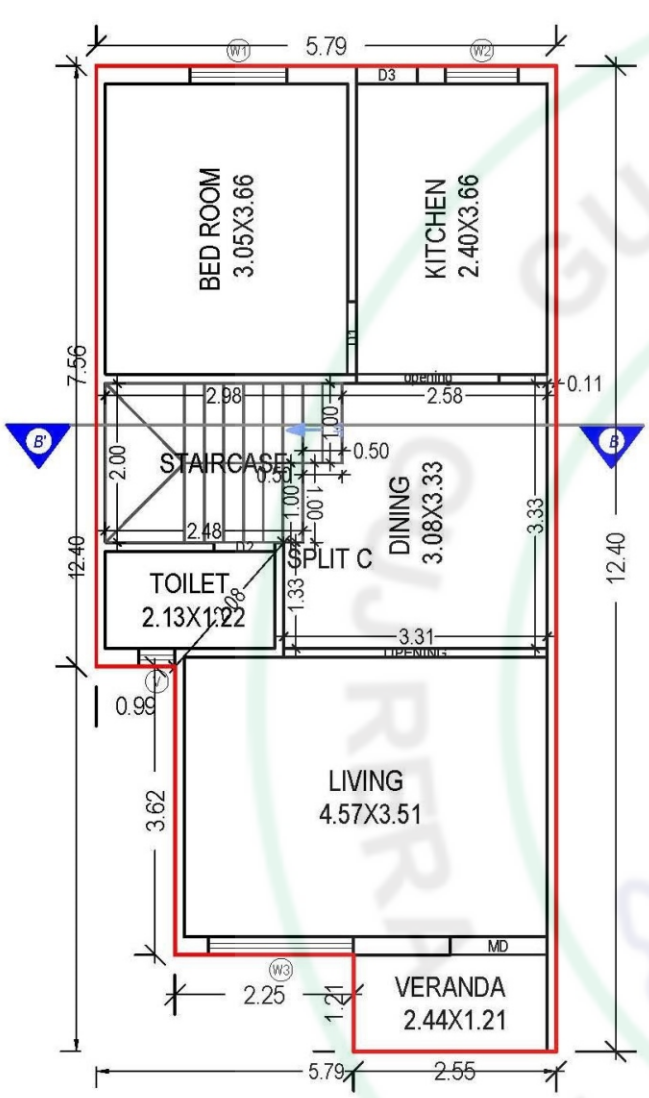

GROUND FLOOR PLAN
(Proposed)
(SCALE 1:100)

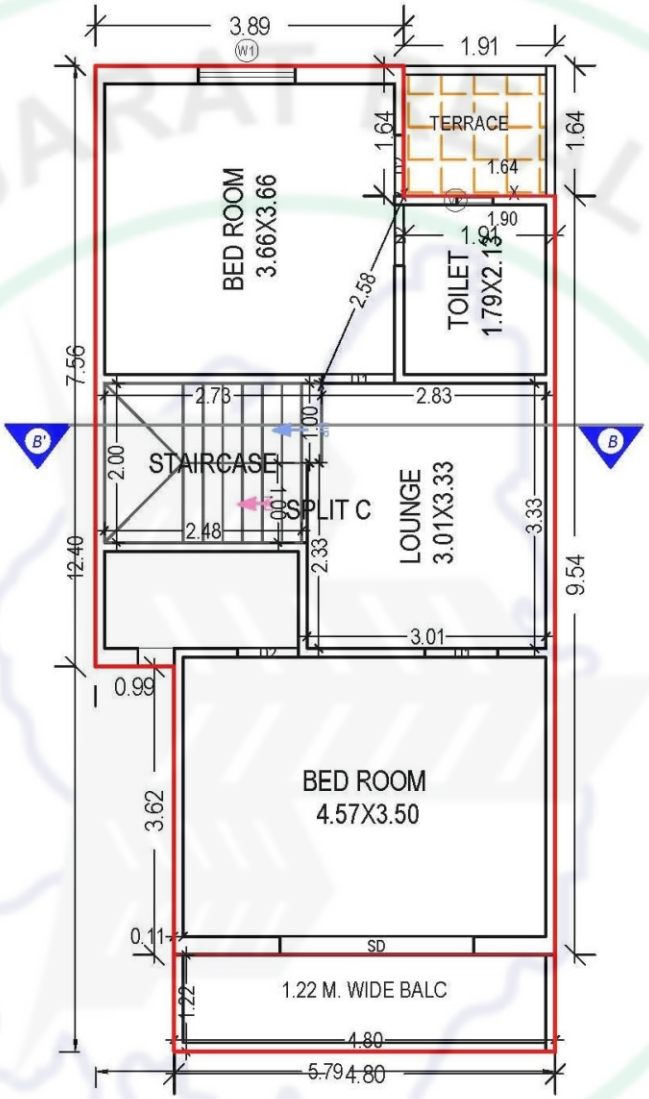

FIRST FLOOR PLAN
(Proposed)
(SCALE 1:100)

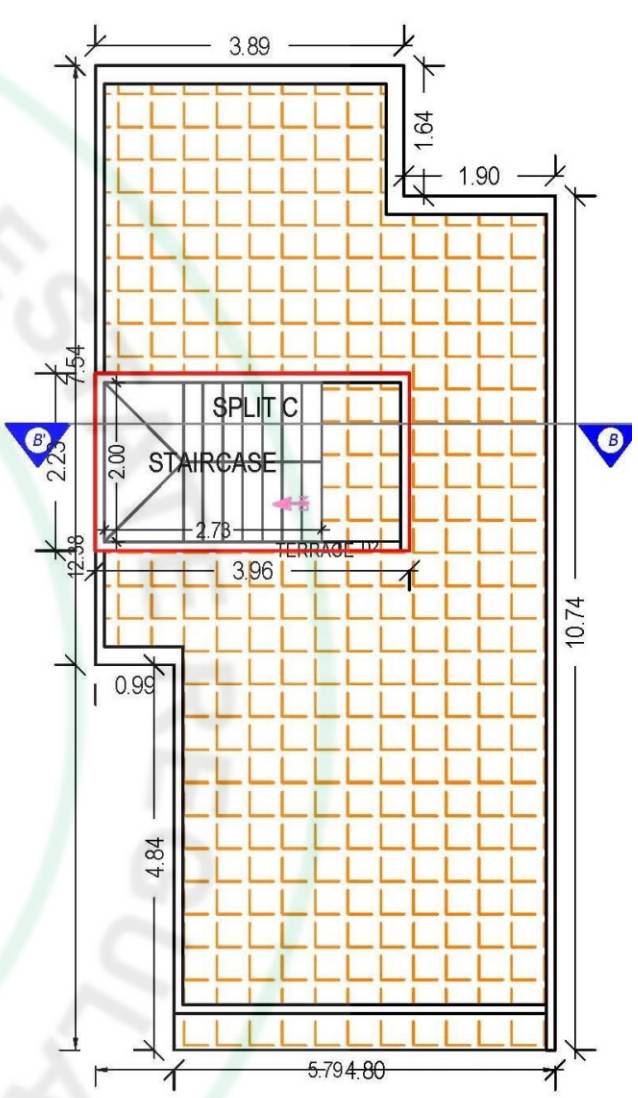

TERRACE FLOOR PLAN
(Proposed)
(SCALE 1:100)

Type:G, Unit No.17,19,21,23,25,27

શ્રી શારદા
રેસીડેન્સી-૨

:: Specification ::

બાંધકામ	:	RCC બીમ કોલમ (ફ્રેમ સ્ટ્રક્ચર)
કિચન	:	ગ્રેનાઈટ પ્લેટફોર્મ, સ્ટેનલેસ સ્ટીલ સીંક તથા લીન્ટલ લેવલ સુધી ગ્લેઝ્ડ ટાઈલ્સ
બારી	:	પાઉડર કોટીંગ એલ્યુમિનિયમ સેક્શનની સ્લાઈડીંગ બારી
દરવાજા	:	લેમીનેટેડ ફલશ ફોર તથા SS હાર્ડવેર ફિટીંગ્સ સાથે
ઈલેક્ટ્રીકલ	:	કન્સીલ્ડ, હોલ અને બેડરૂમમાં AC પોઈન્ટ, સ્ટાનડર્ડ વાયરીંગ તથા મોડ્યુલર સ્વીચ
કલર	:	બહારની બાજુએ એશીયન એપેક્ષ અને અંદરી બાજંમુ લાપી-અસ્તર
ફલોરીંગ	:	વીટ્રીફાઈડ ટાઈલ્સ
પાણીની ટાંકી	:	અગાસી ઉપર PVC ટાંકી
અગાસી	:	અગાસી ઉપર ગેલ્ઝ ટાઈલ્સ
બાથરૂમ	:	દરેક બાથરૂમમાં લિન્ટલ લેવલ સુધી ટાઈલ્સ તથા ક્રોમ ફીનીશ બ્રાસના નળ અને સ્ટાન્ડર્ડ કંપનીના સિરામીક ફિટીંગ્સ
પ્લમ્બીંગ	:	કન્સીલ્ડ ફિટીંગ્સ તથા ટાઈલ્સ RO પોઈન્ટ

REAL ESTATE REGULATORY AUTHORITY GUJ RERA

શ્રી શારદા
રેસીડેન્સી-૨



:: પ્રોજેક્ટ સાઈટ ::

શ્રી શારદા રેસીડેન્સી-૨

ઇંગ્લીશ મિડિયમ સ્કુલ રોડ,
શ્રી શારદા રેસીડેન્સીની બાજુમાં,
વૈશાલી સોસાયટી પાછળ,
બાવળા-૩૮૨૨૨૦.

:: ડેવલોપર્સ ::

શ્રી માધવ બિલ્ડકોન

સર્વે નં. ૭૯૦,
આકાશ પૌઆ ફેક્ટરી,
દિપ એન્ટરપ્રાઈઝની પાછળ,
નેશનલ હાઈવે રોડ,
બાવળા-૩૮૨૨૨૦.

+91-9824539472

shreemadhavbuildcon@gmail.com

RERA Registration No. _____

REAL ESTATE REGULATORY AUTHORITY GUJ RERA