



SONA
SERENITY


DEVELOPER
SHREE SHYAM











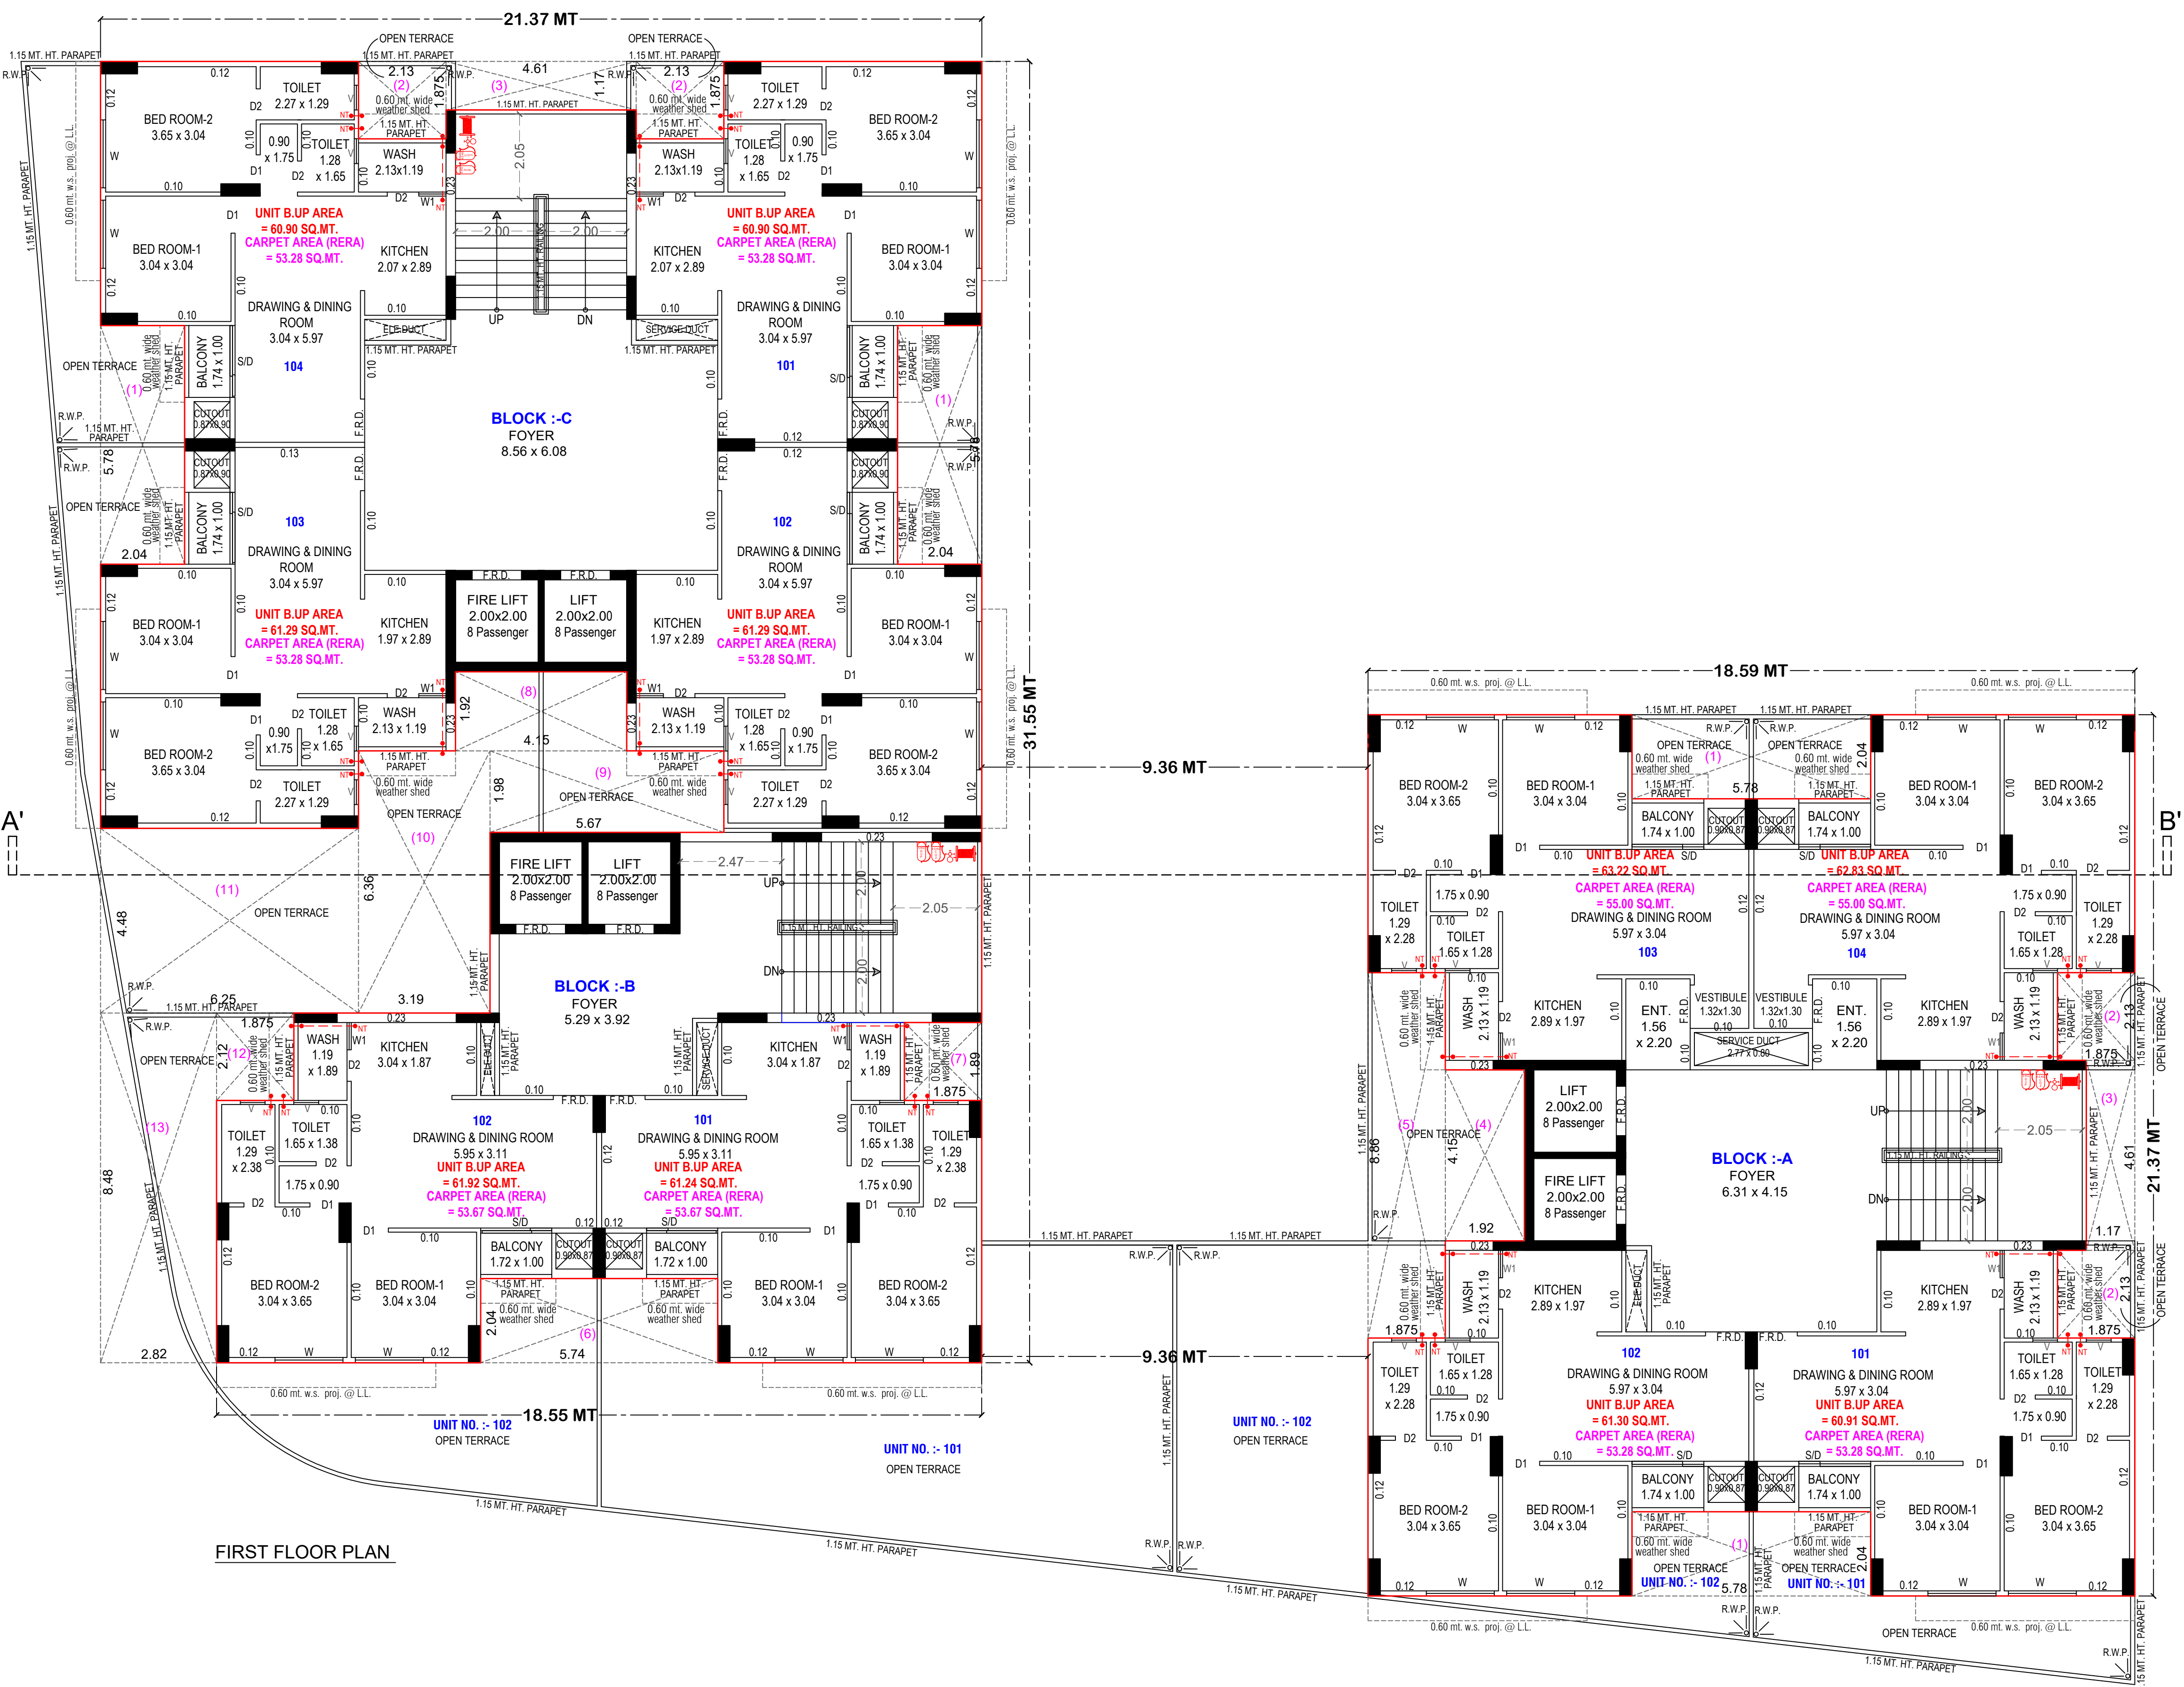




FIRST FLOOR PLAN

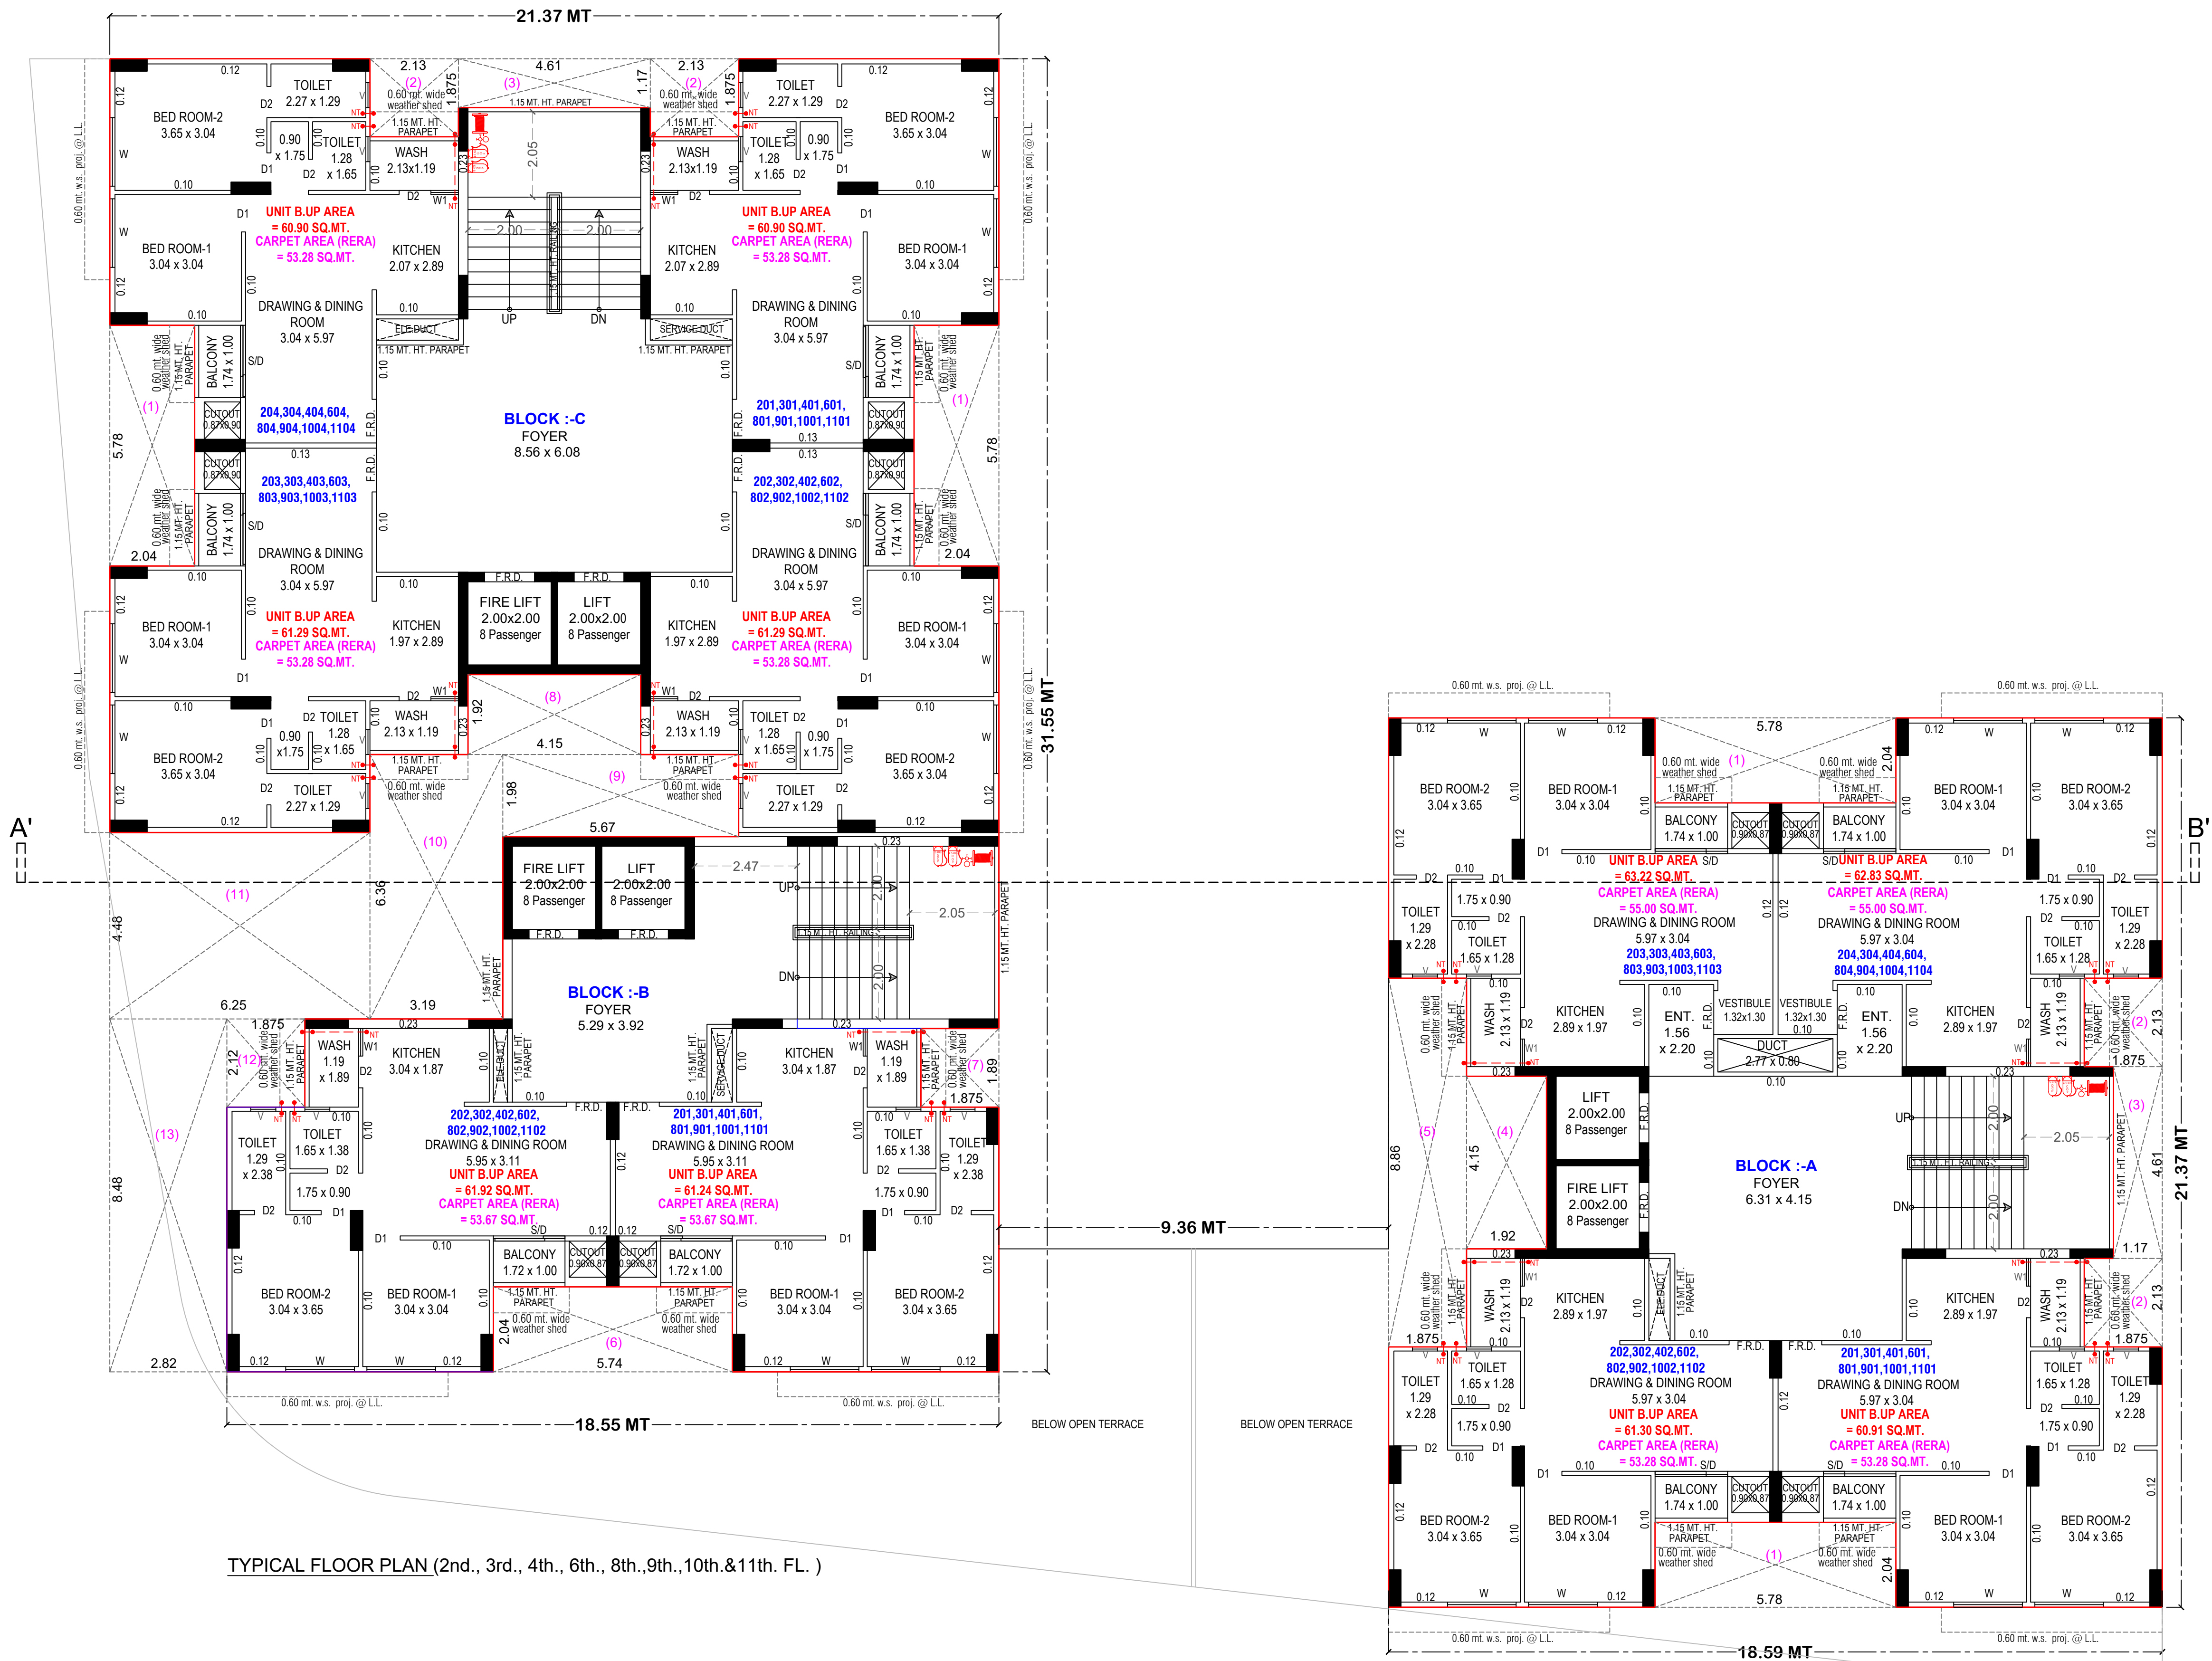


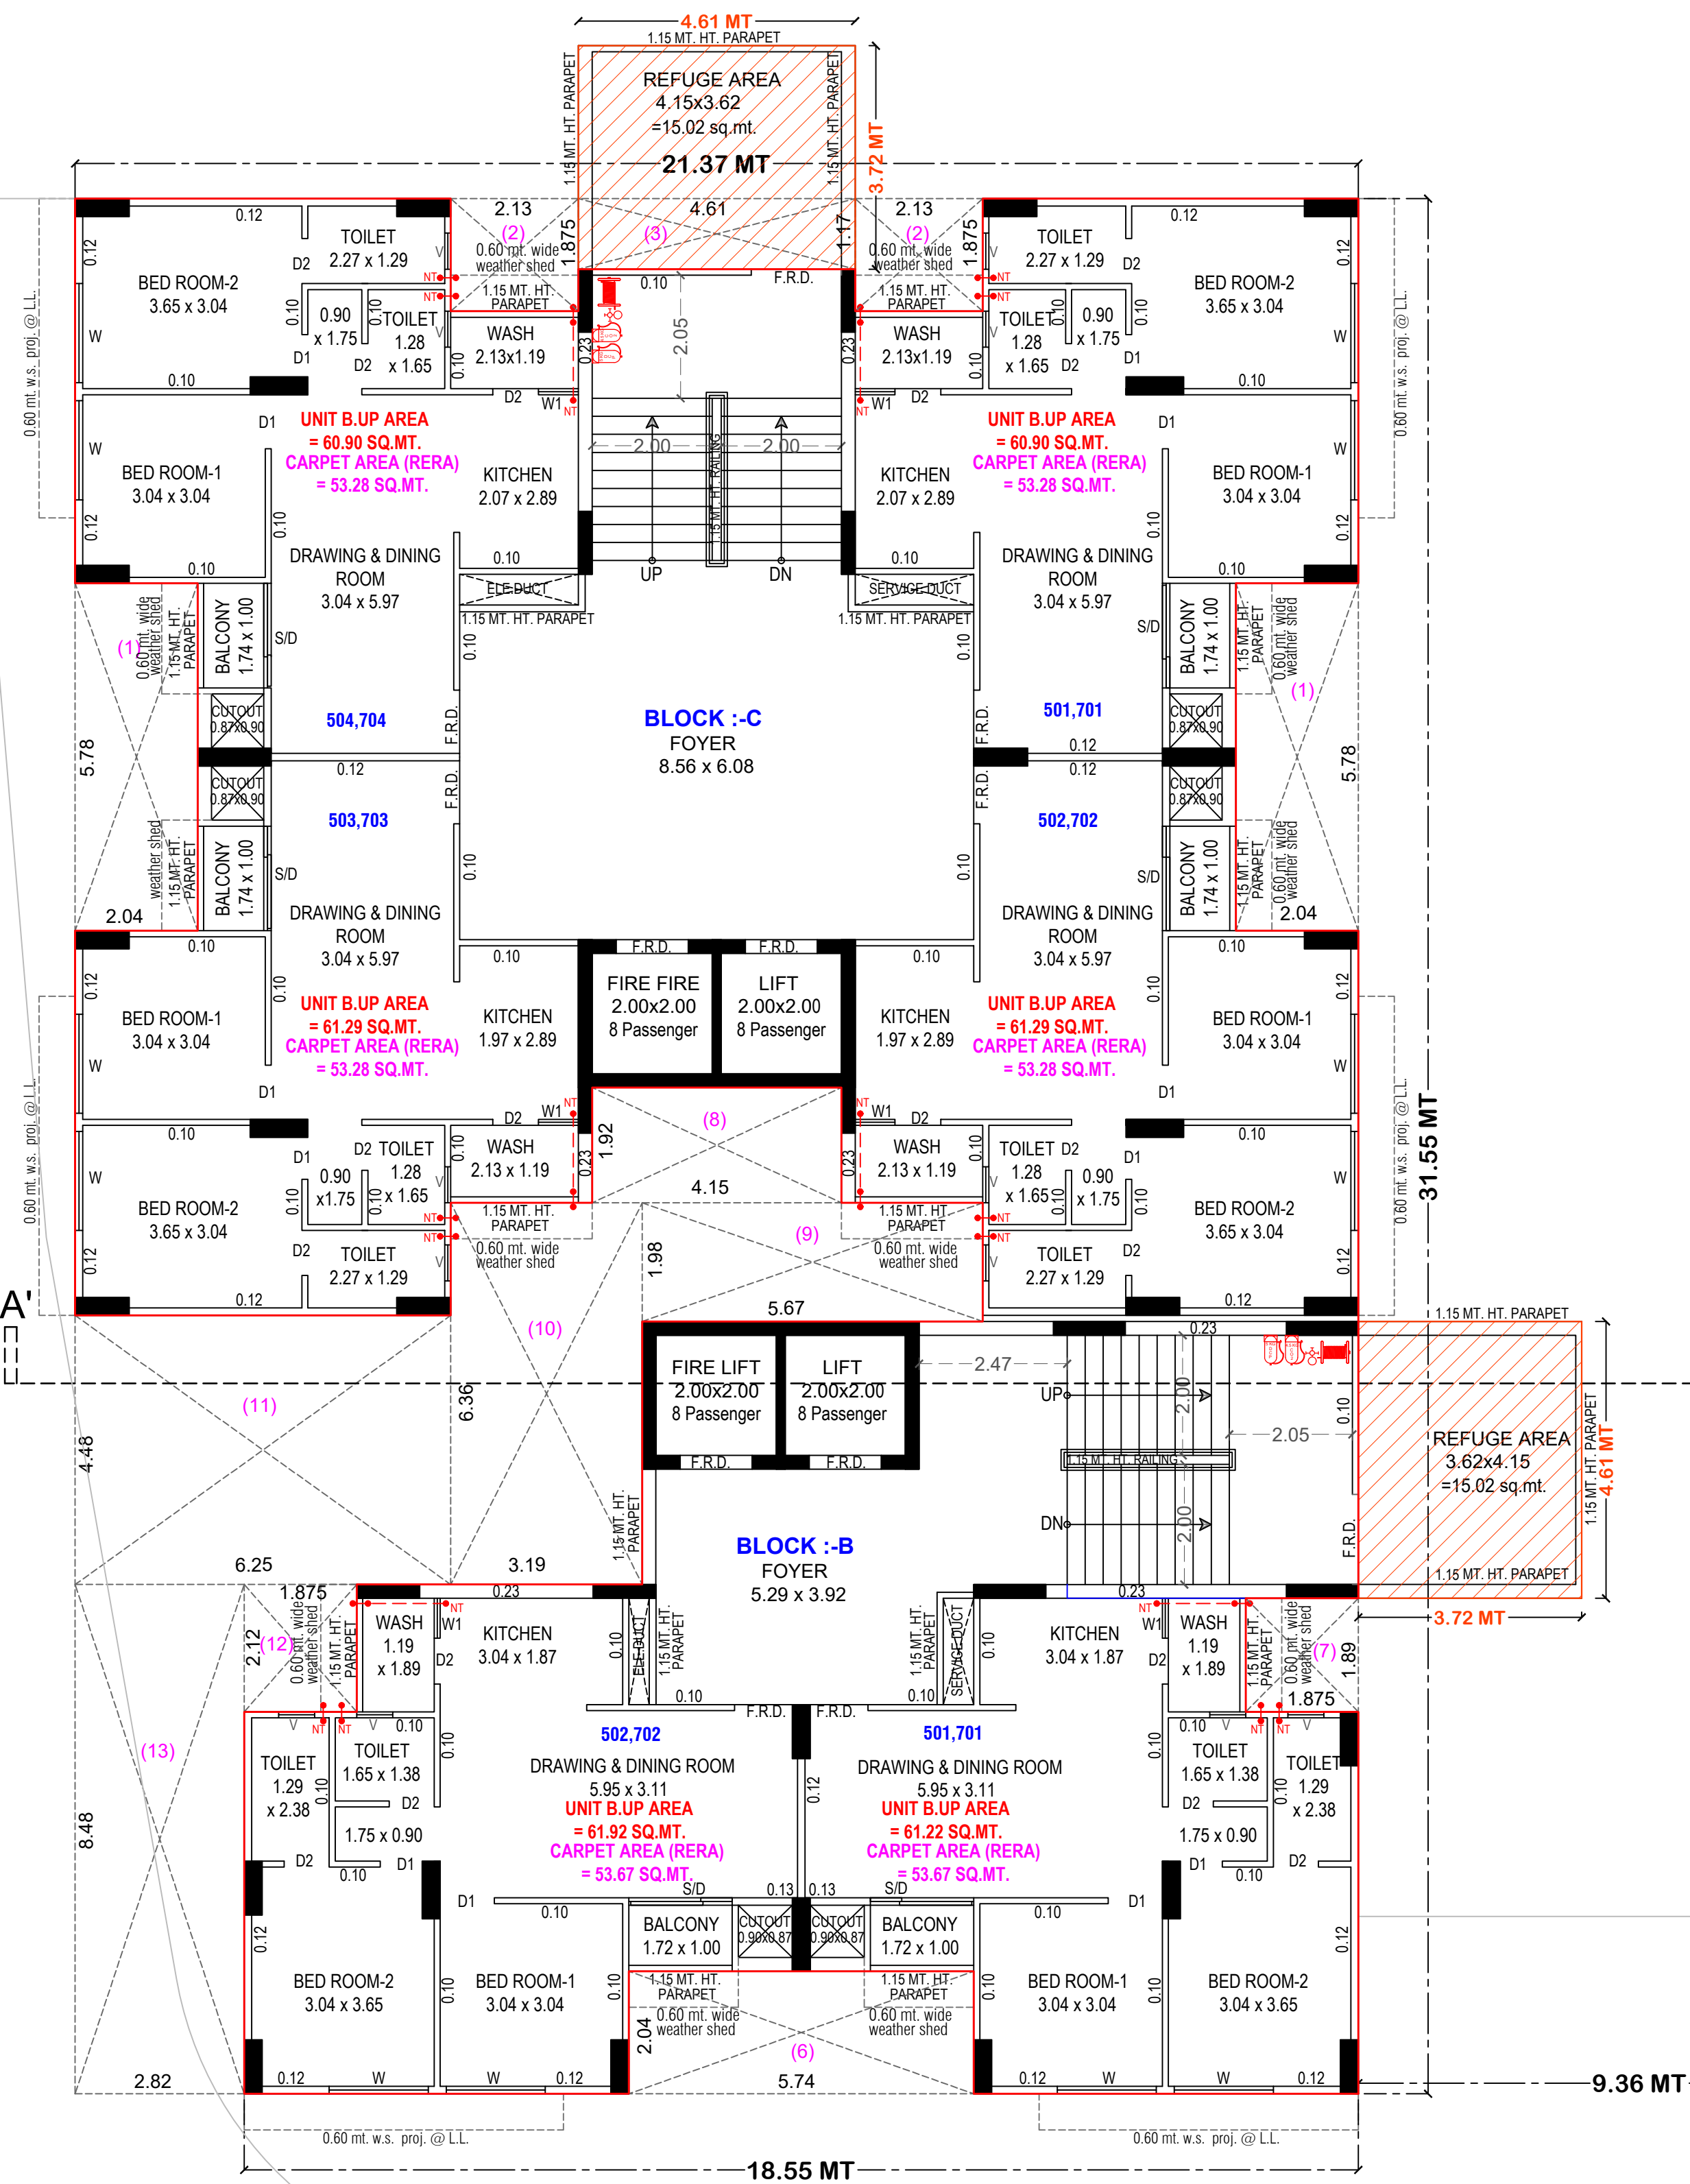


5th. FL. & 7th. FL. (REFUGE FL.) PLAN

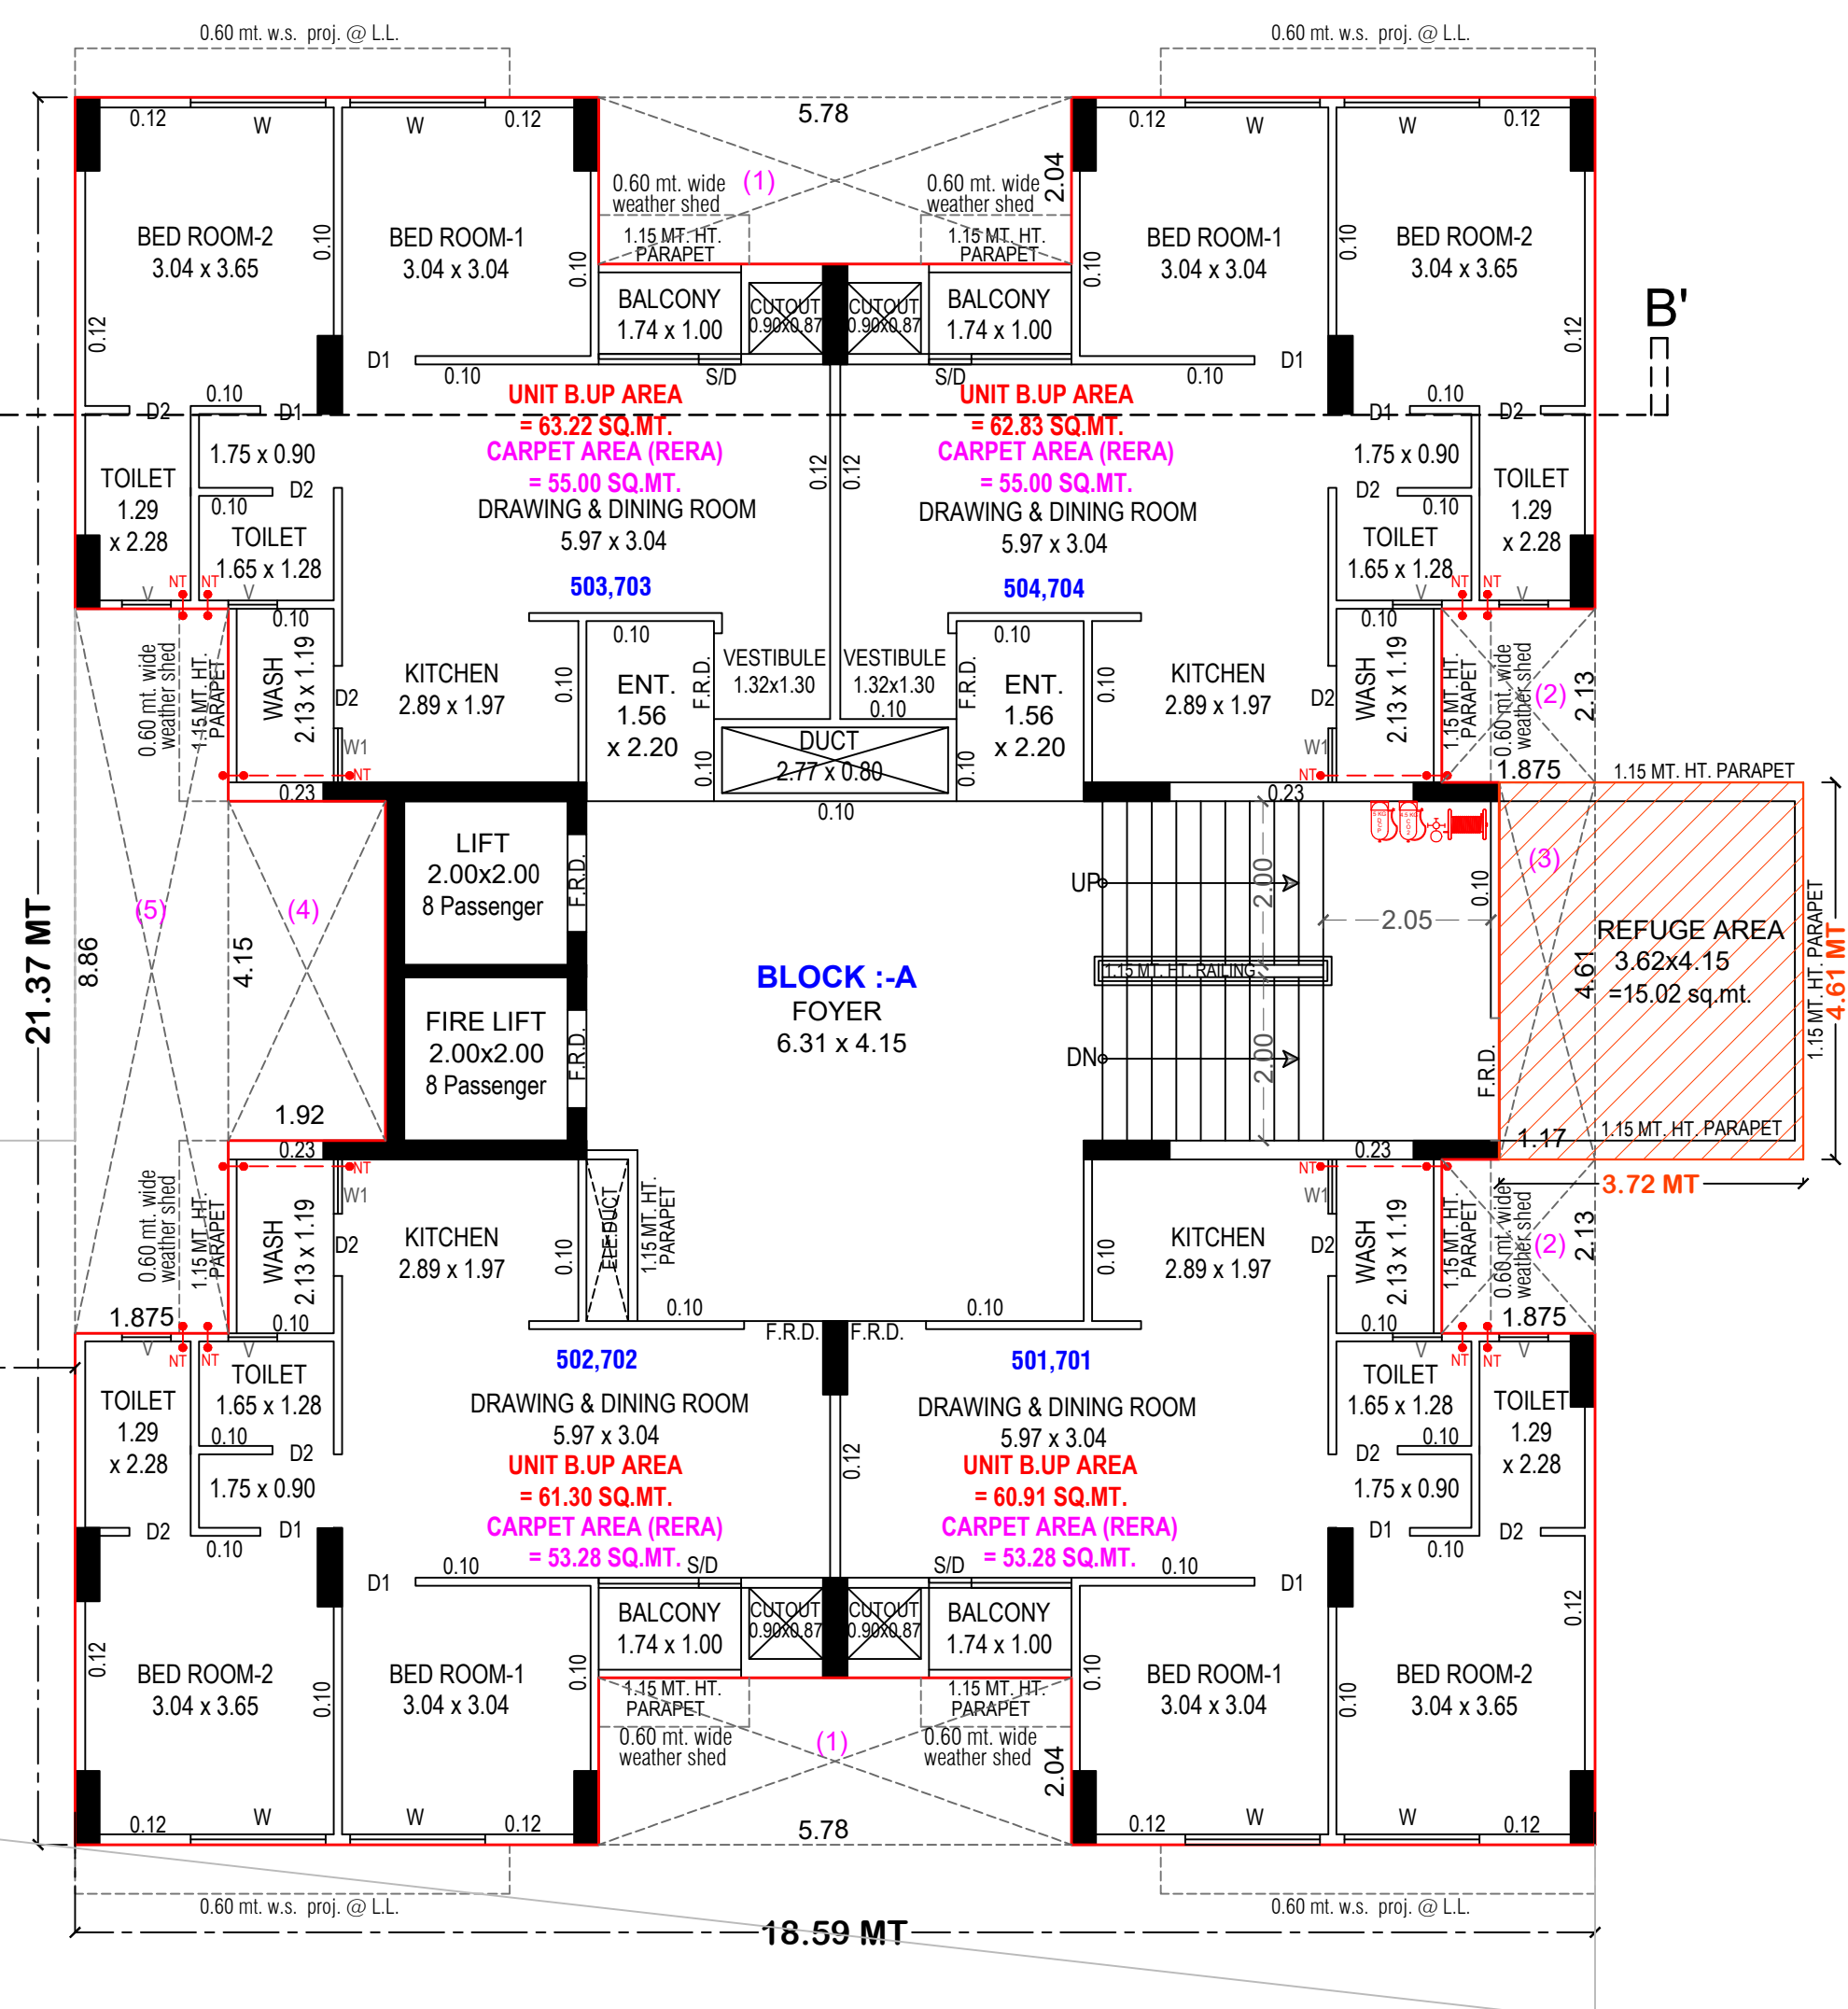

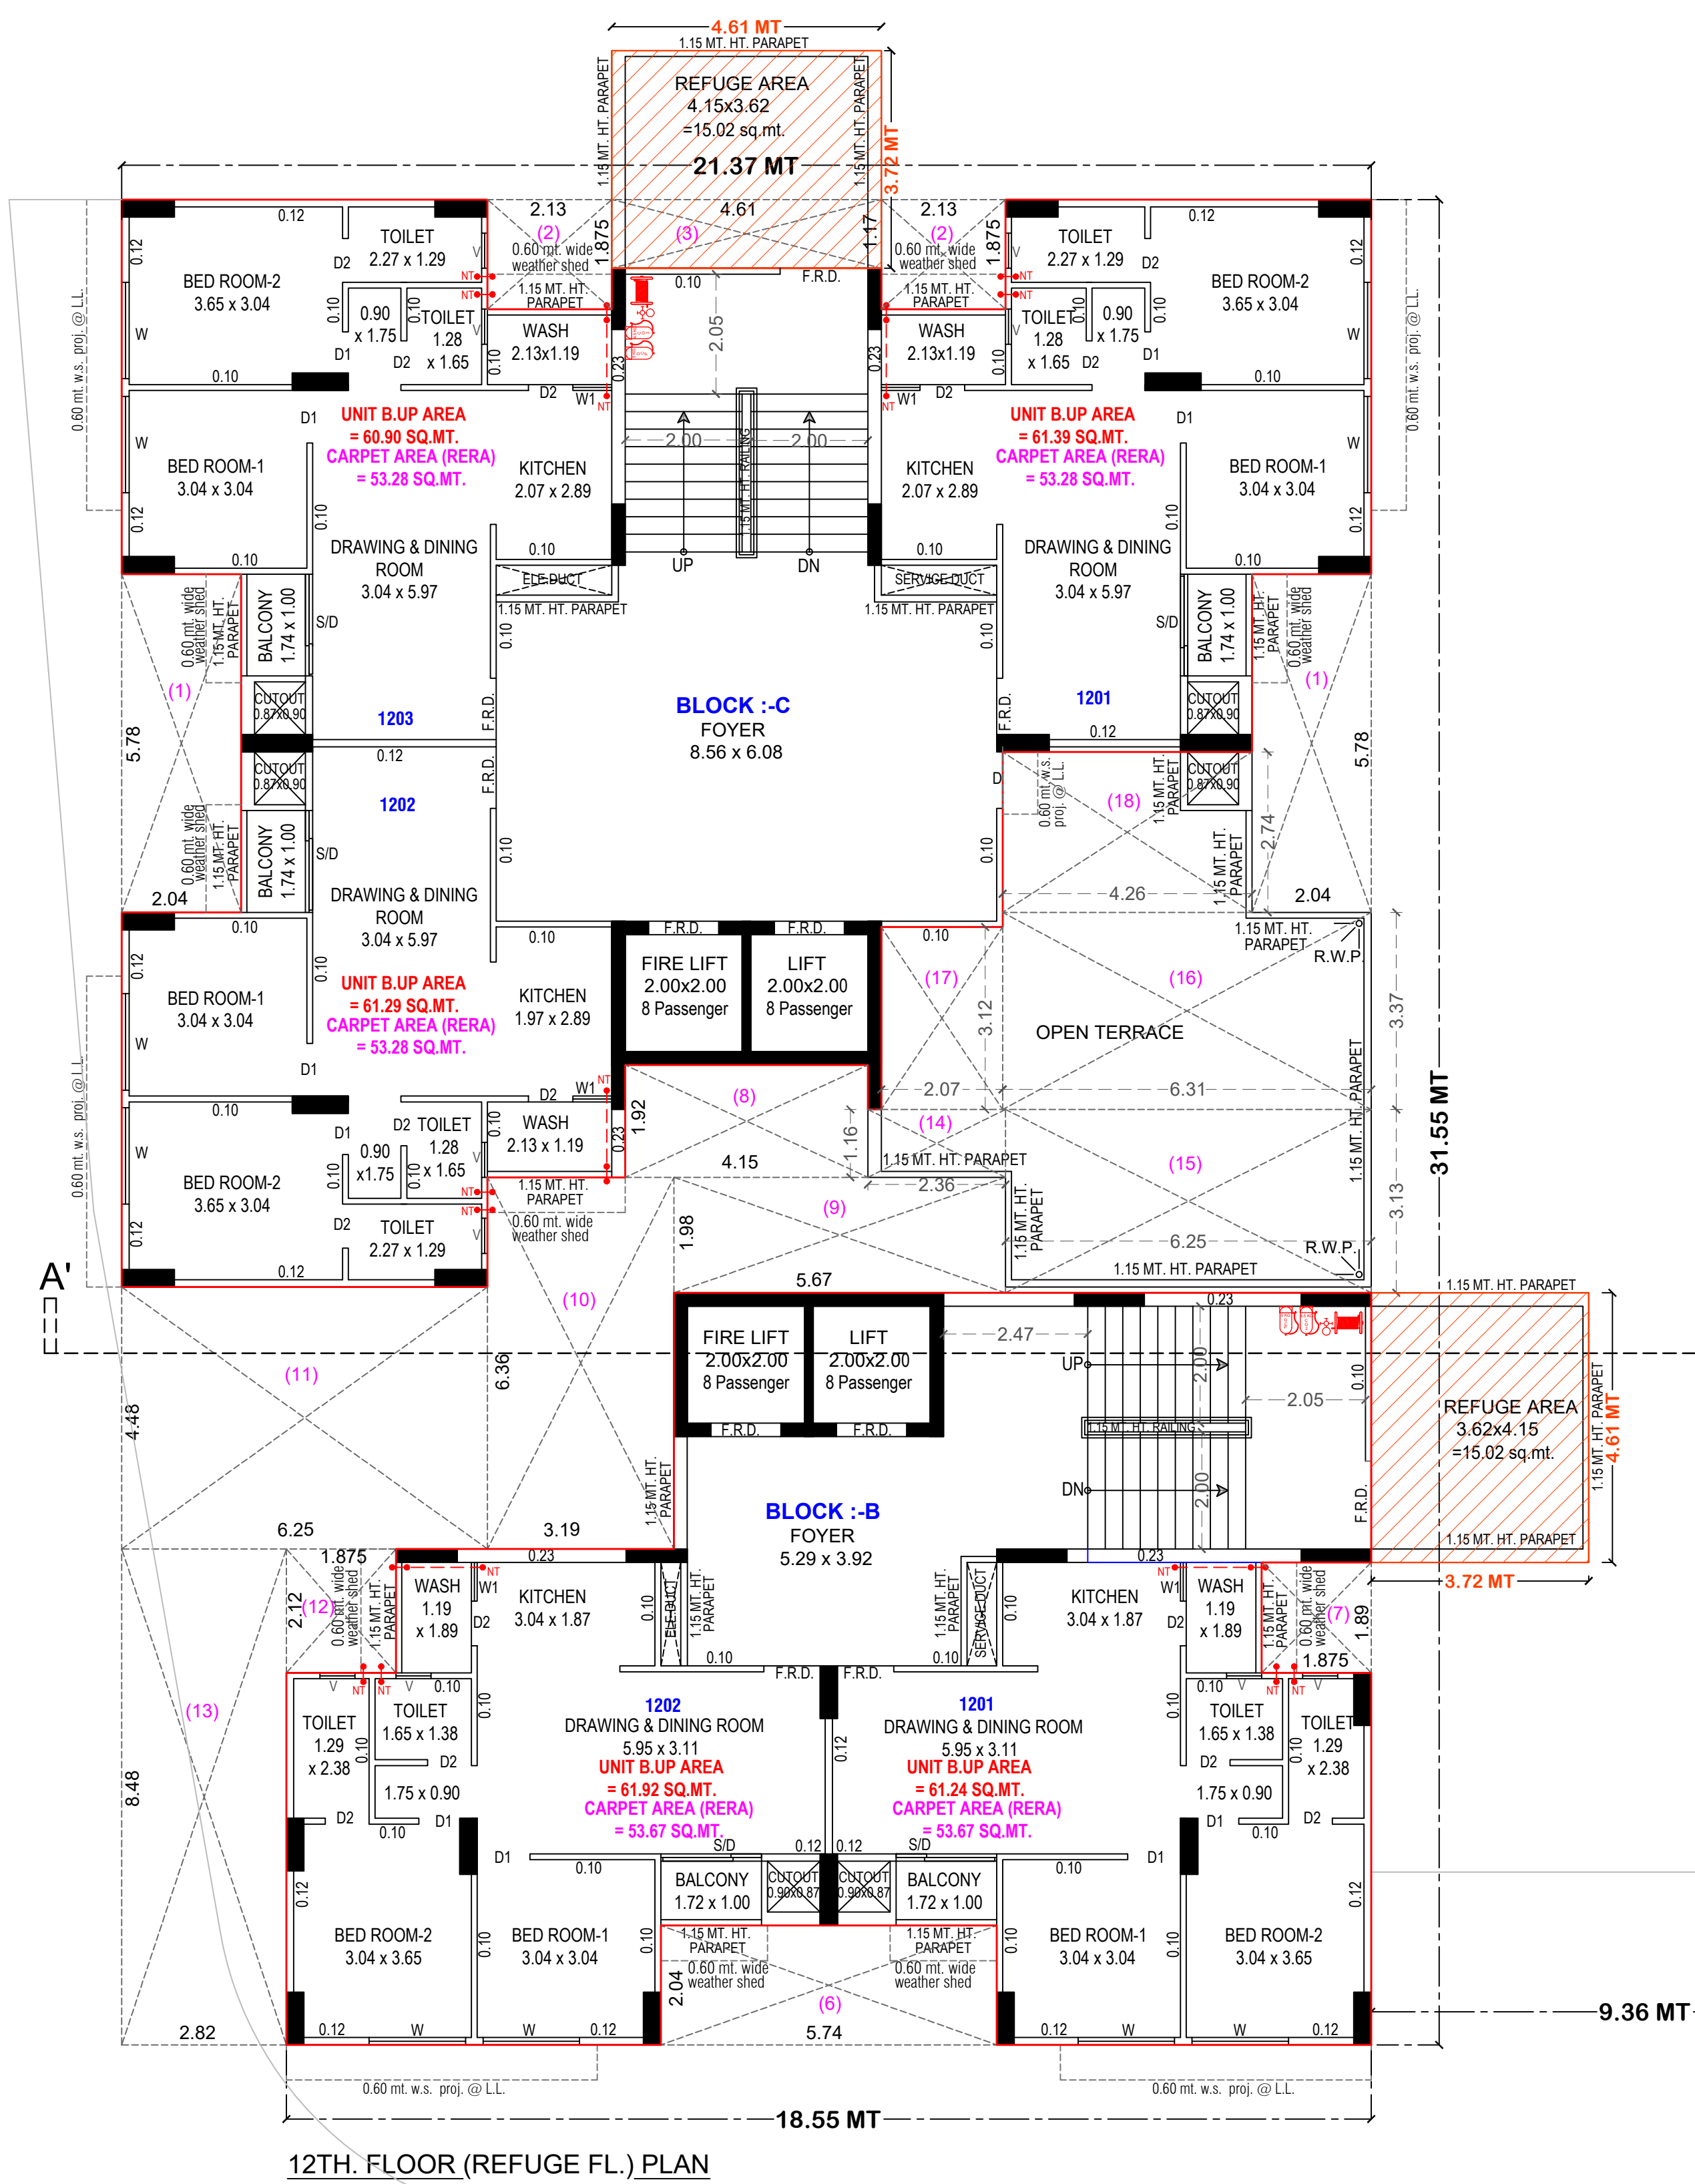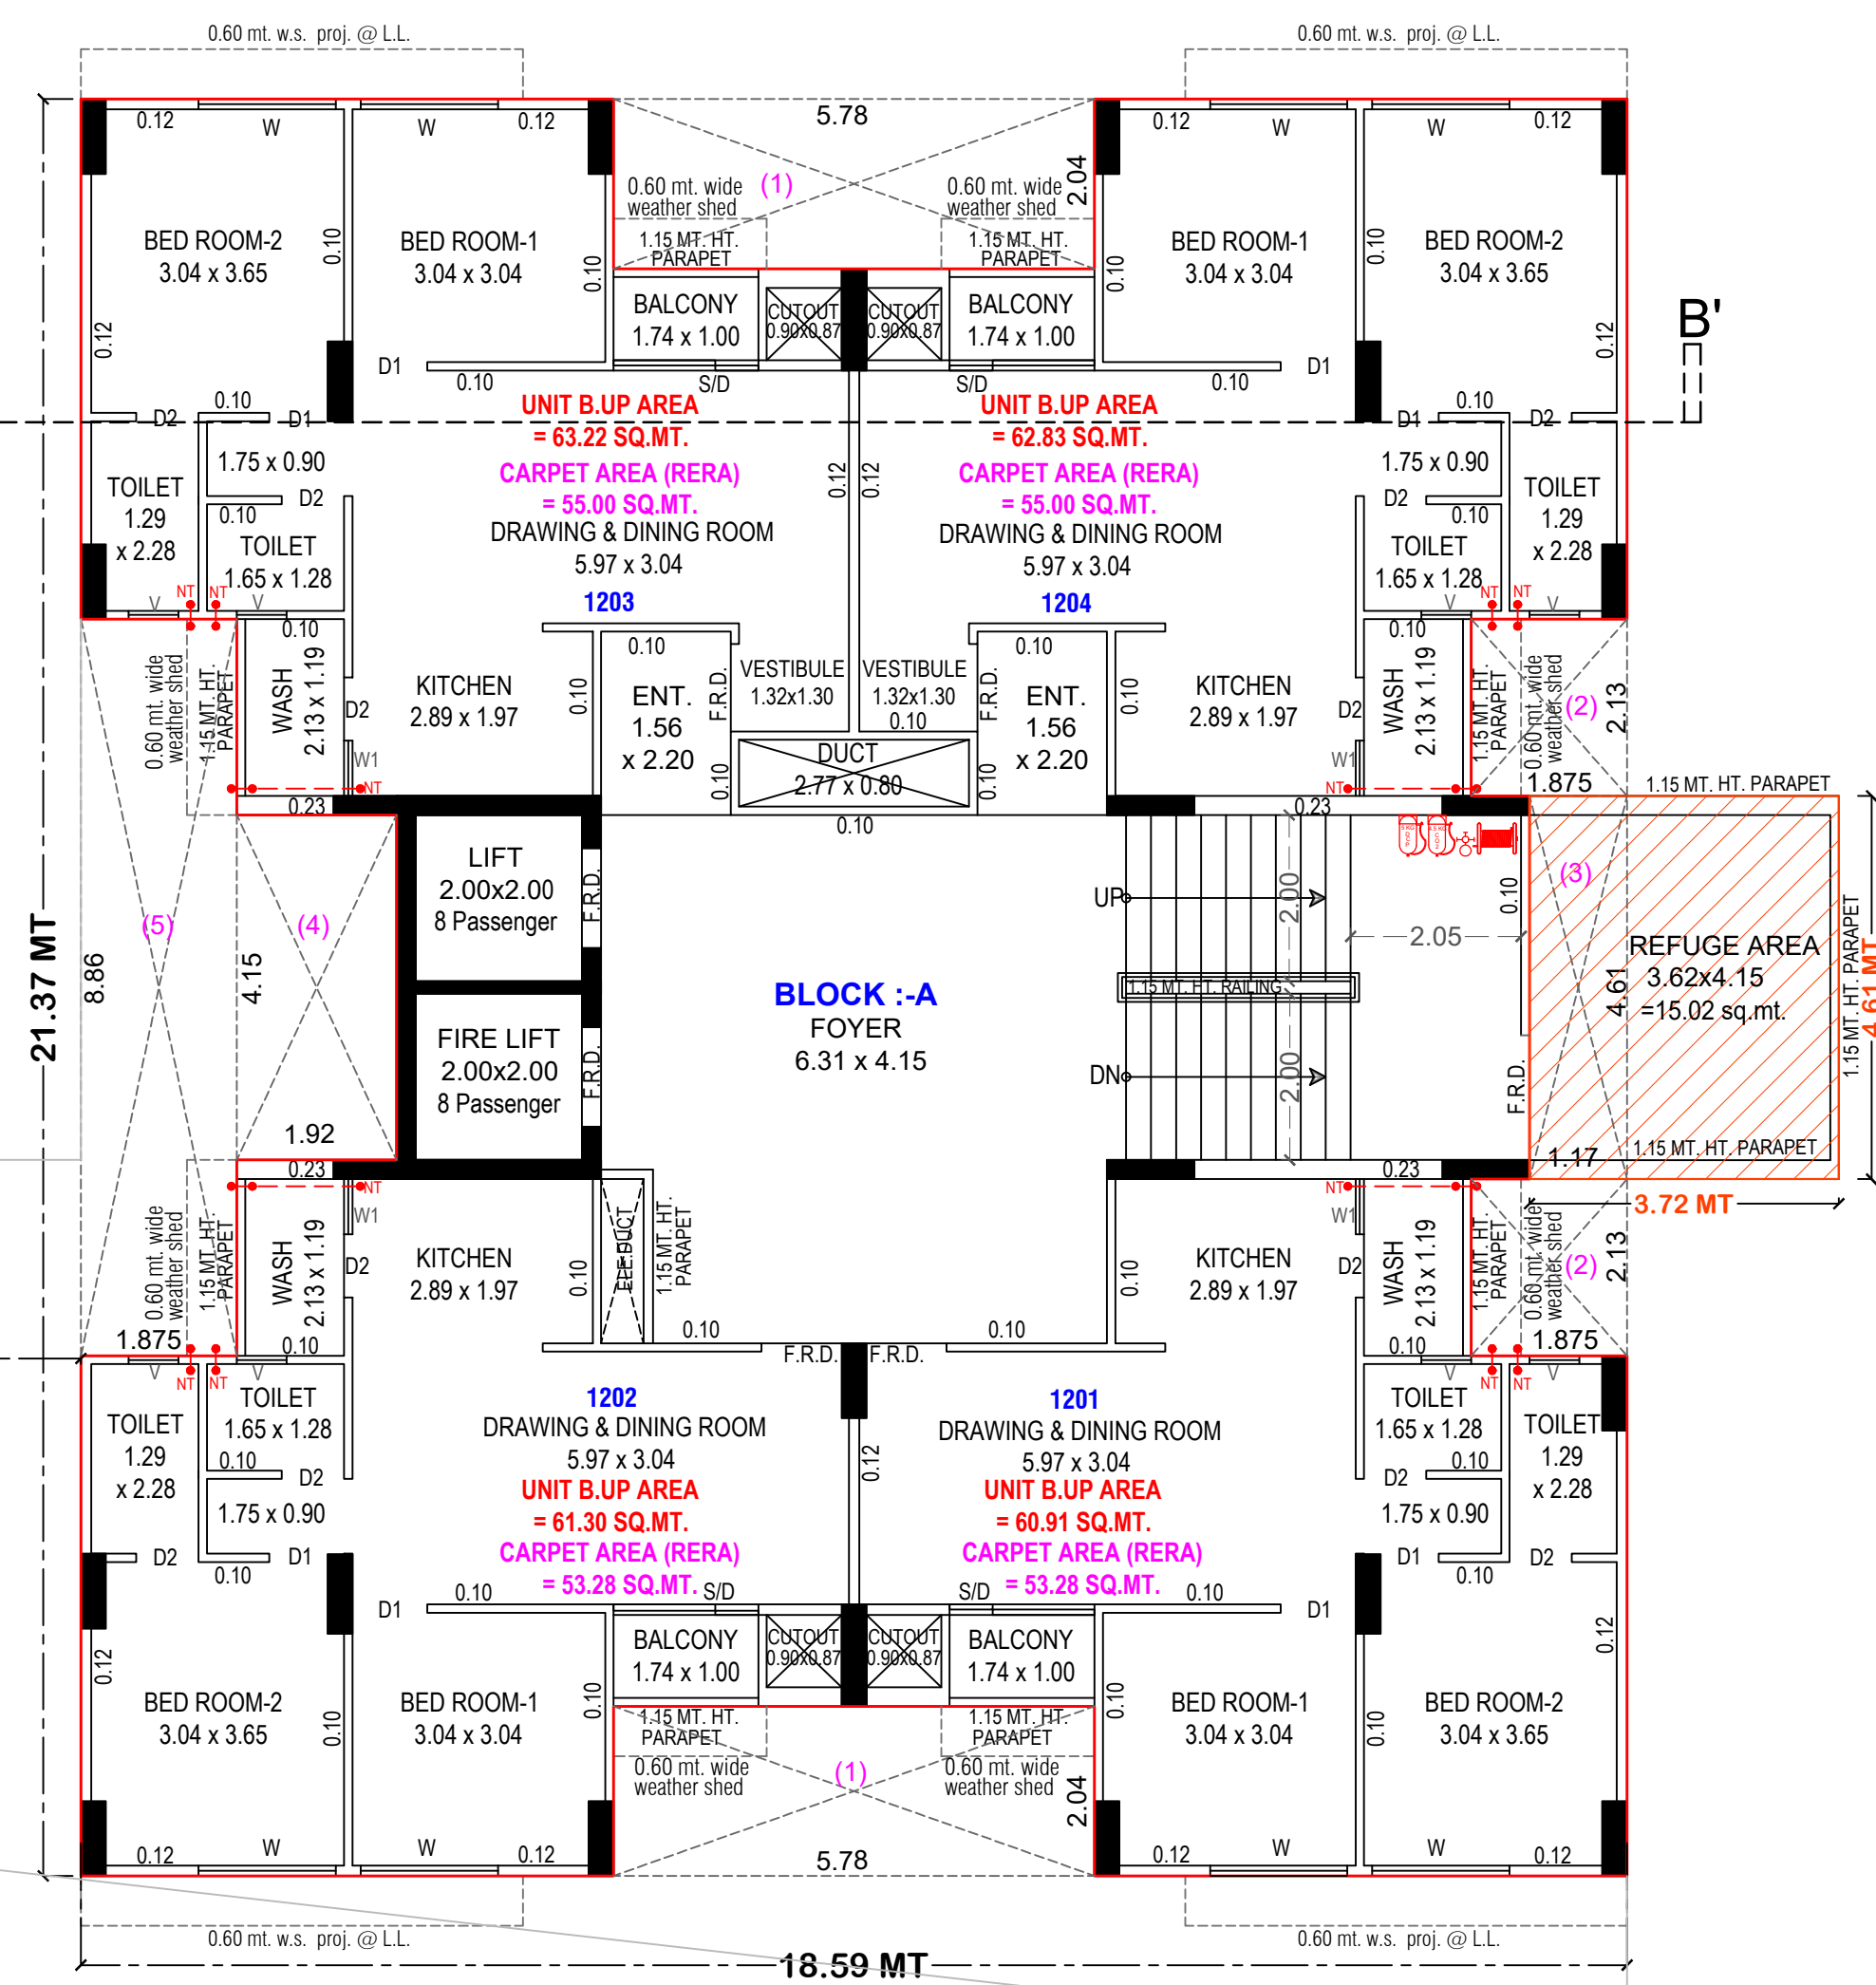

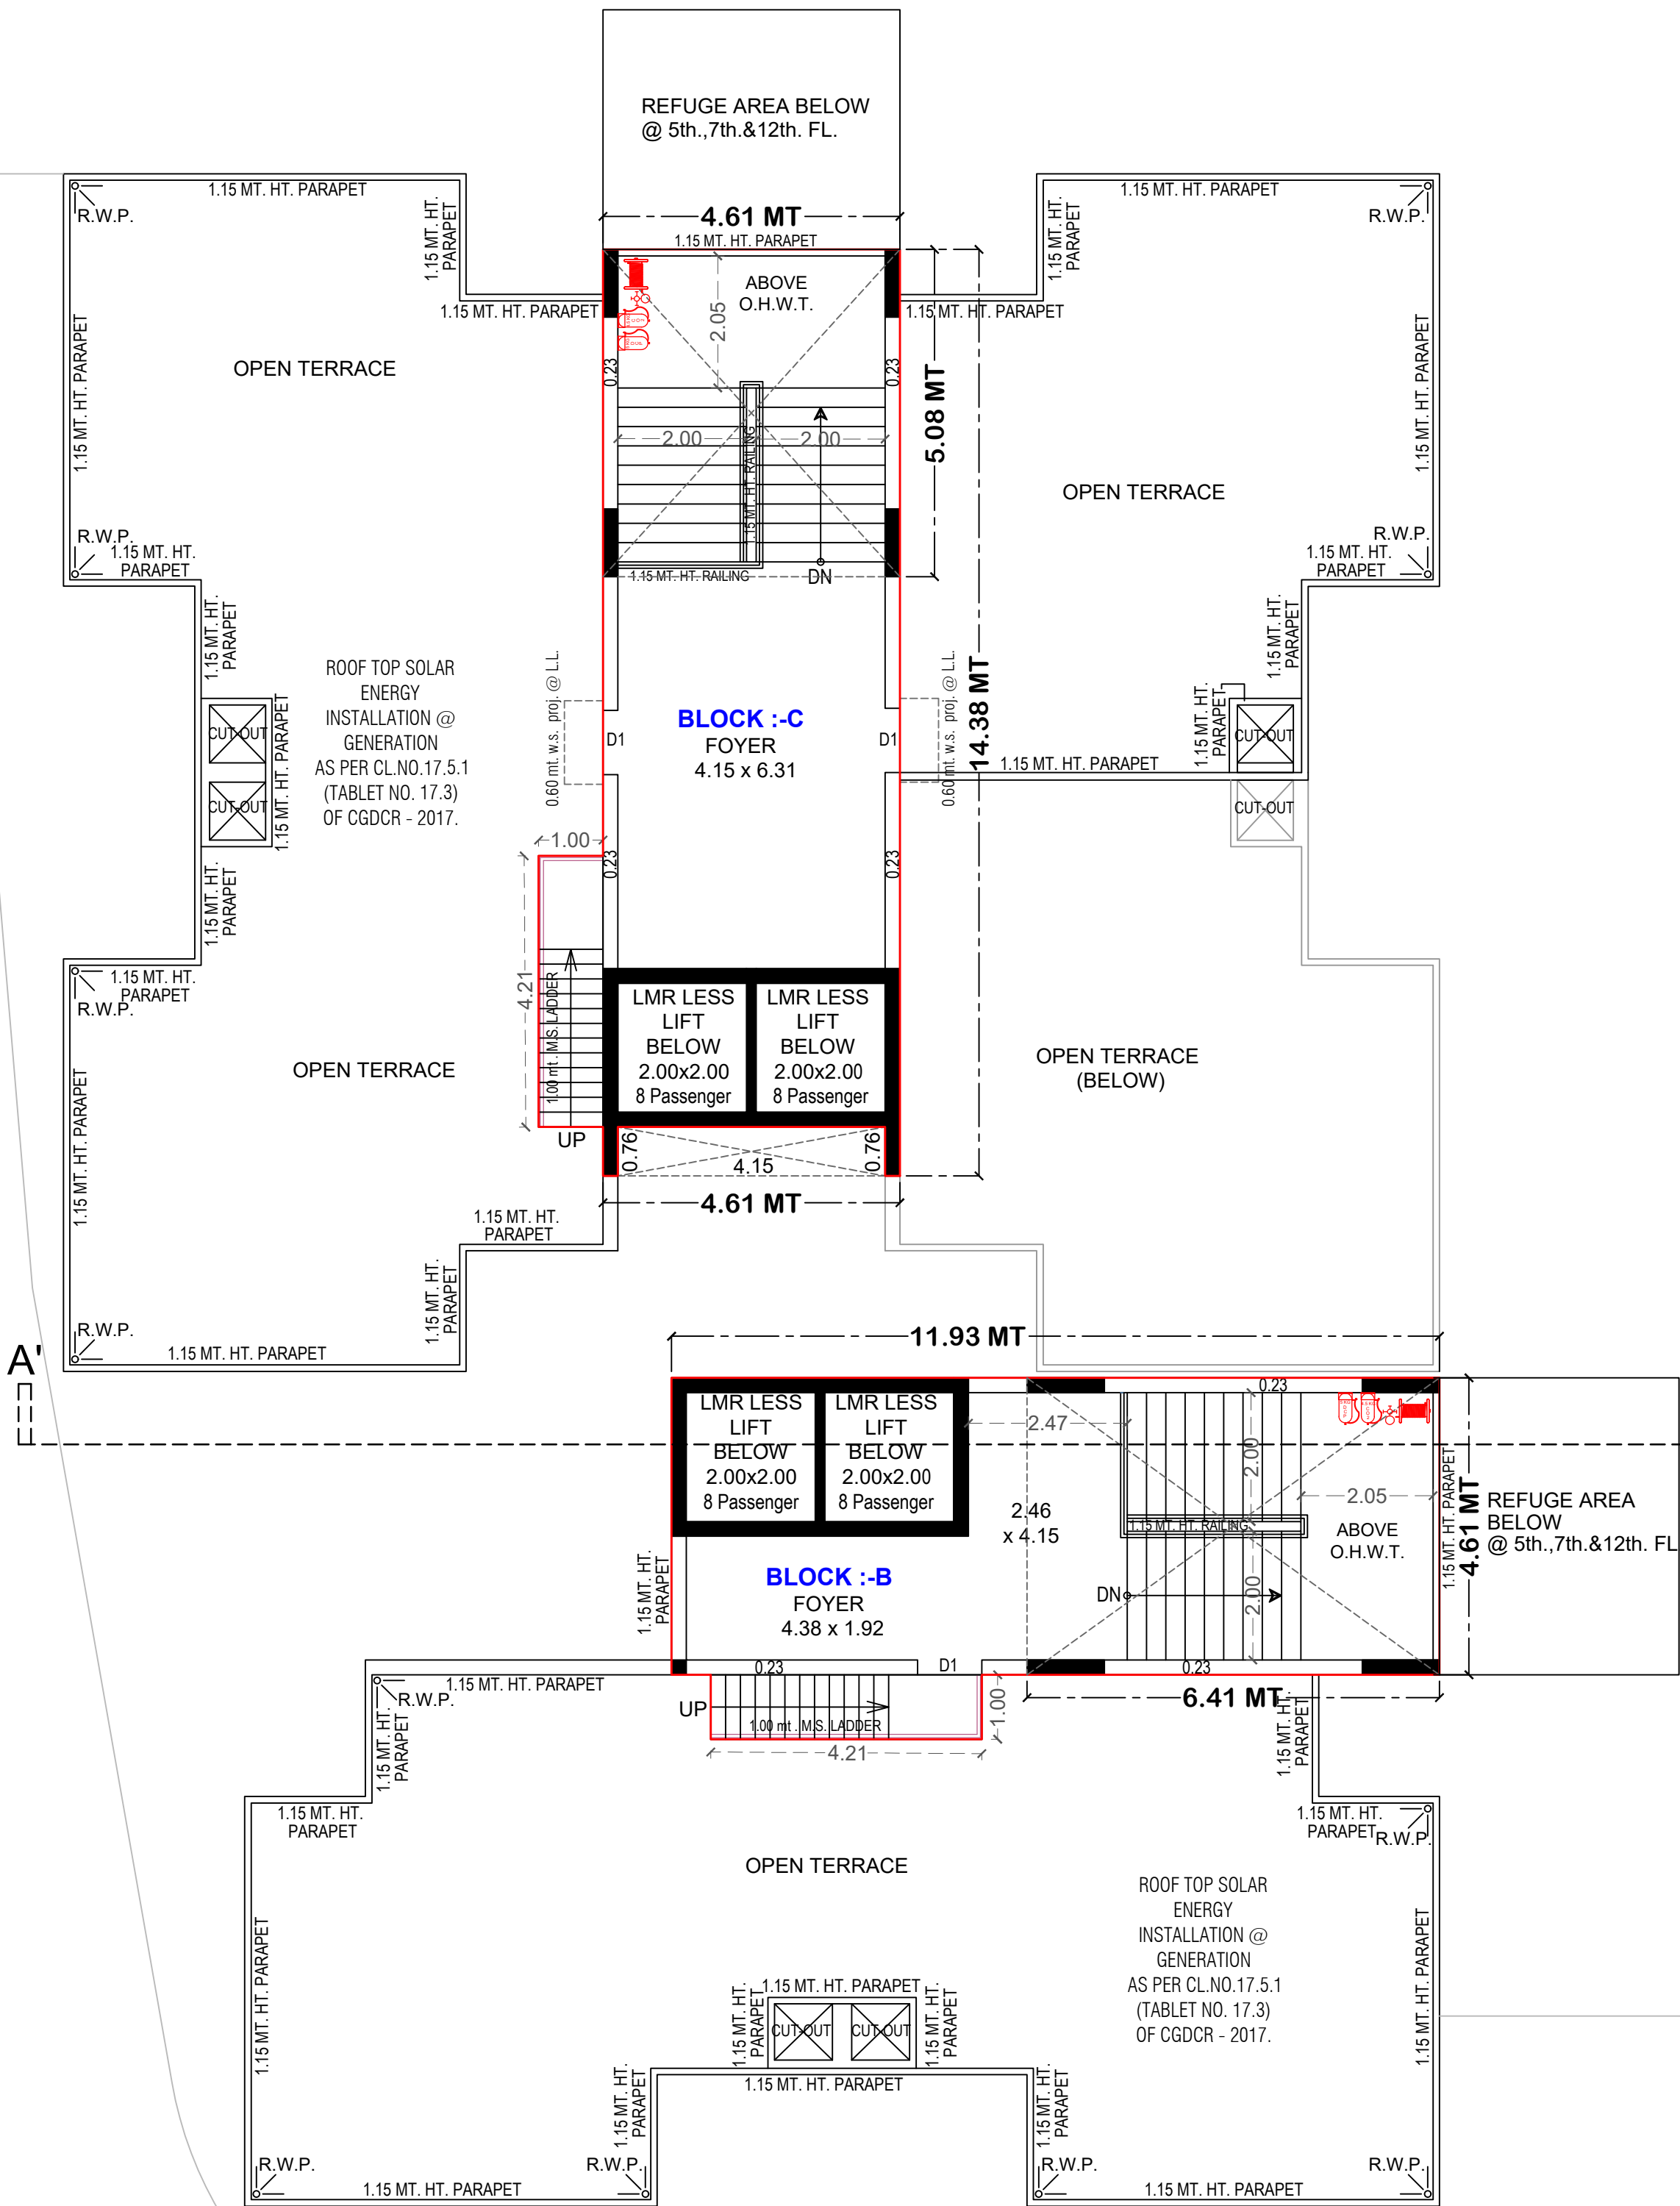


OPEN TERRACE PLAN WITH STAIR CABIN & O.H.W.T.

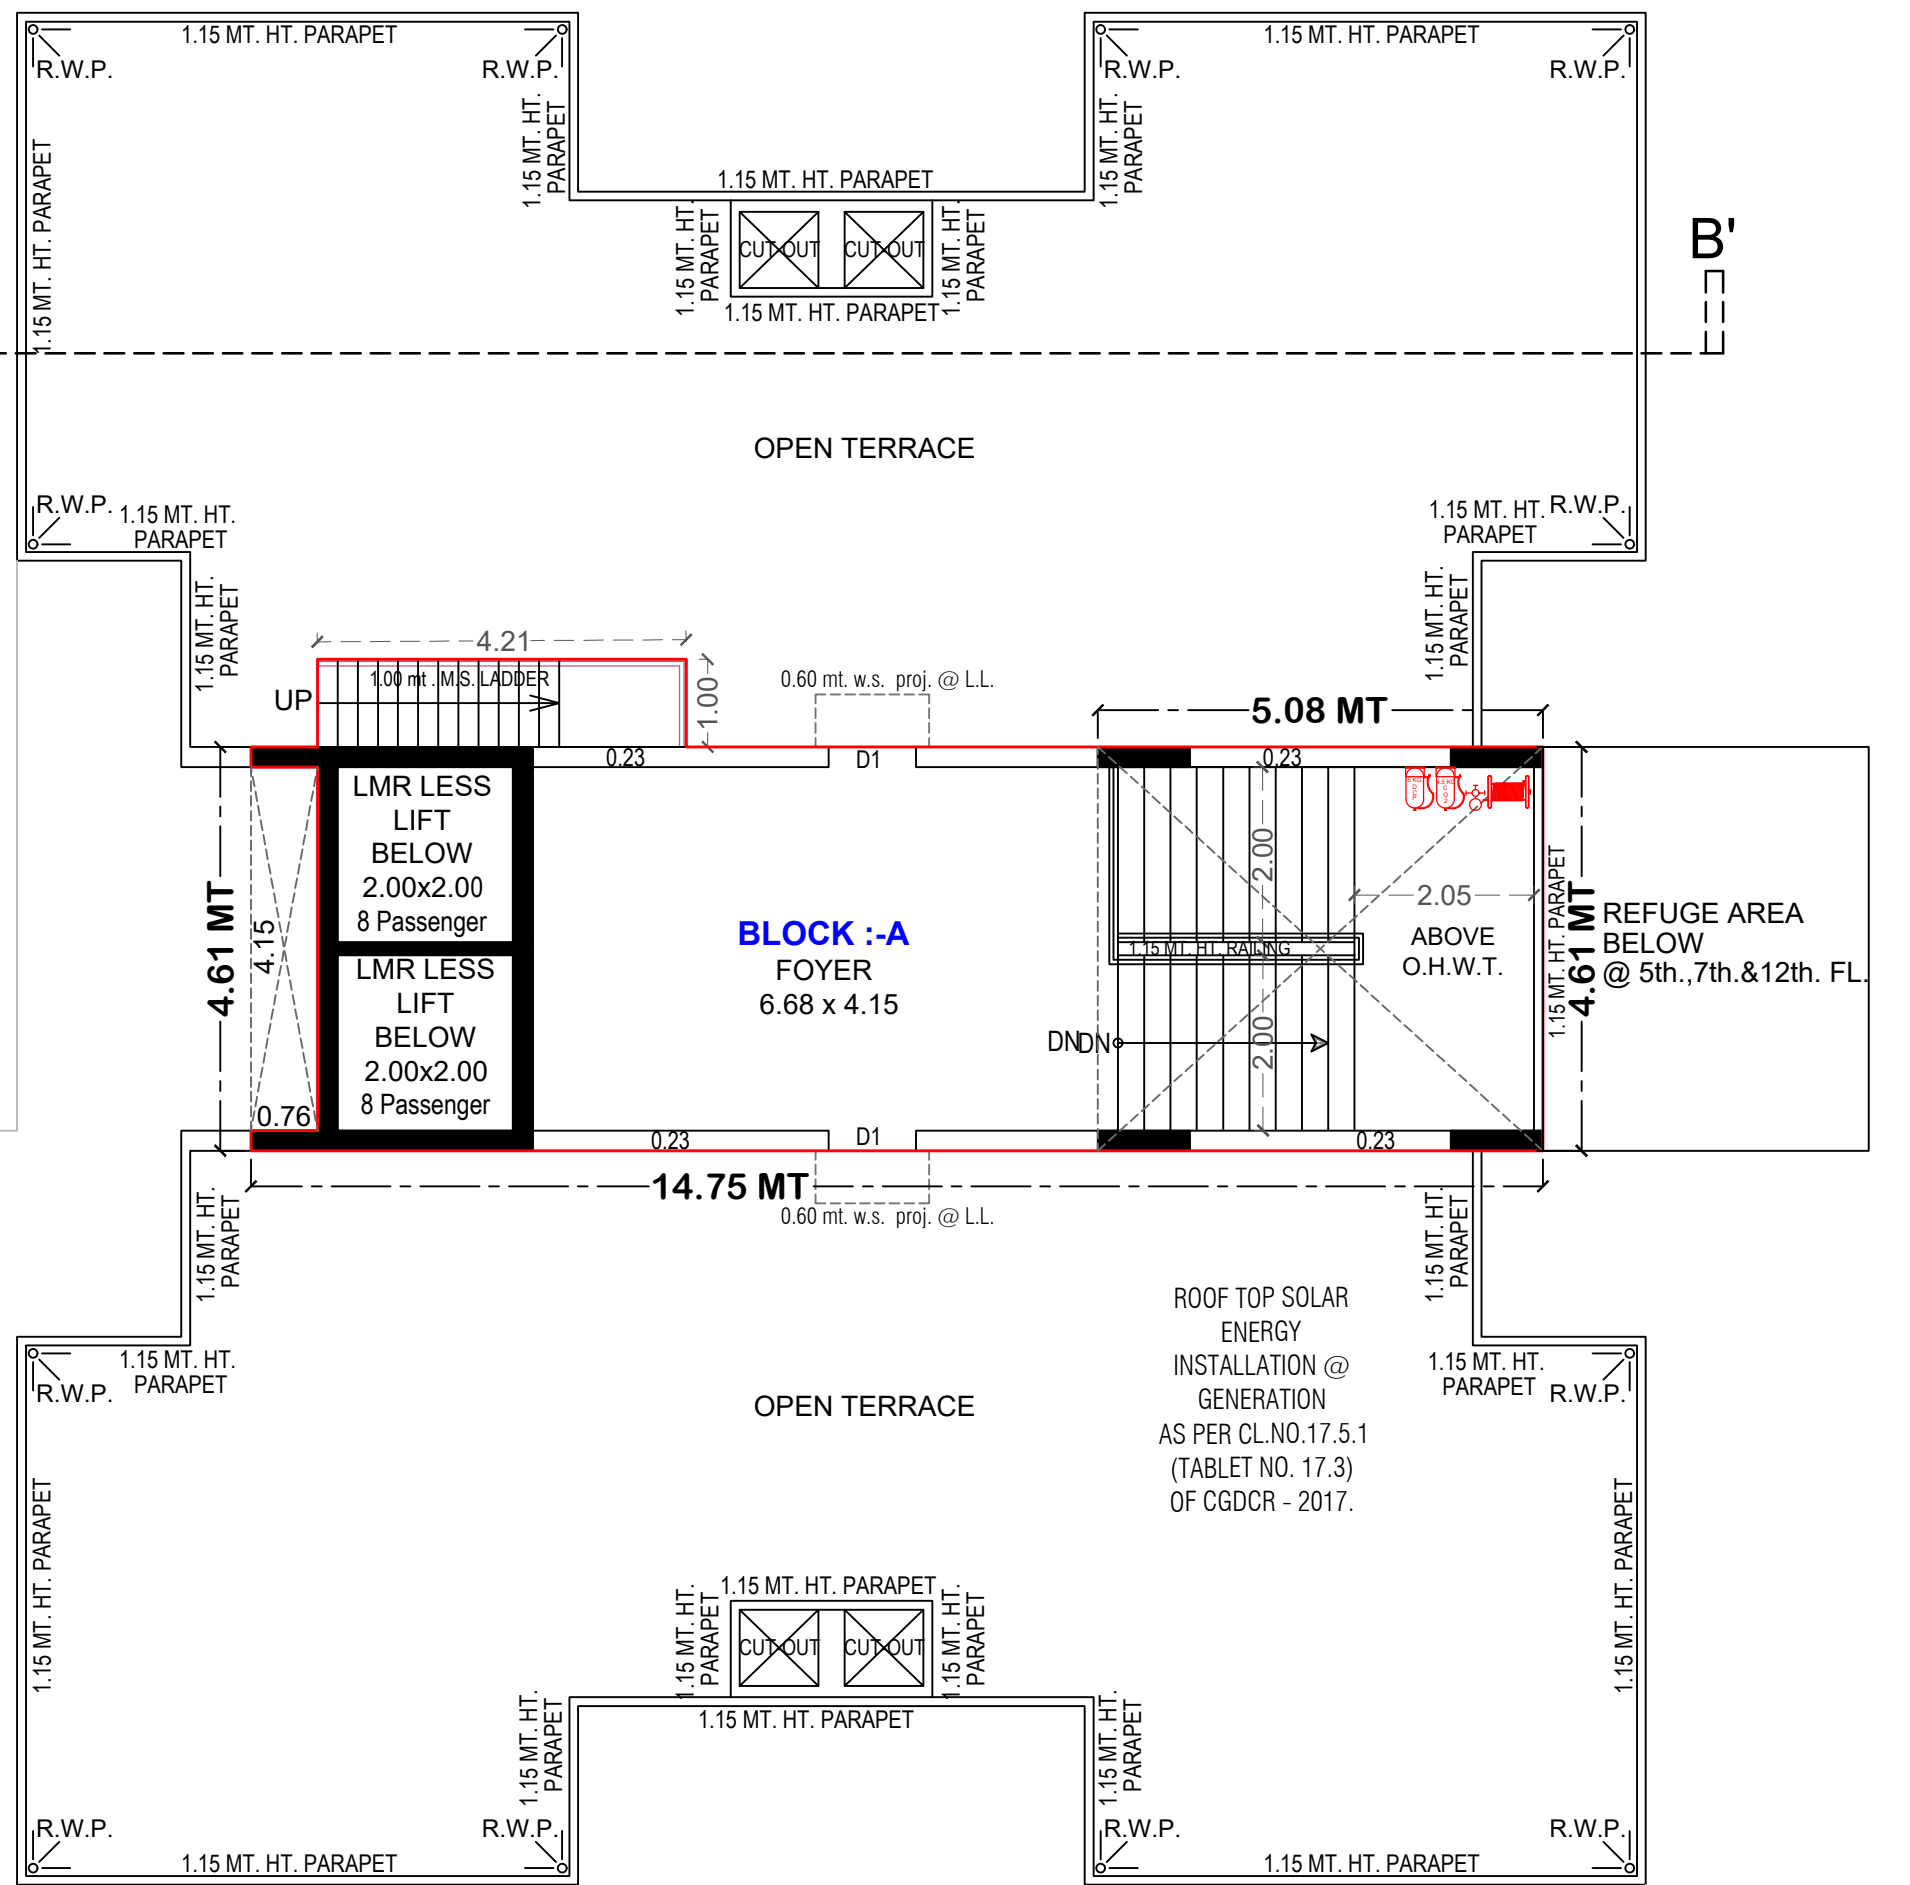




ELEVATION

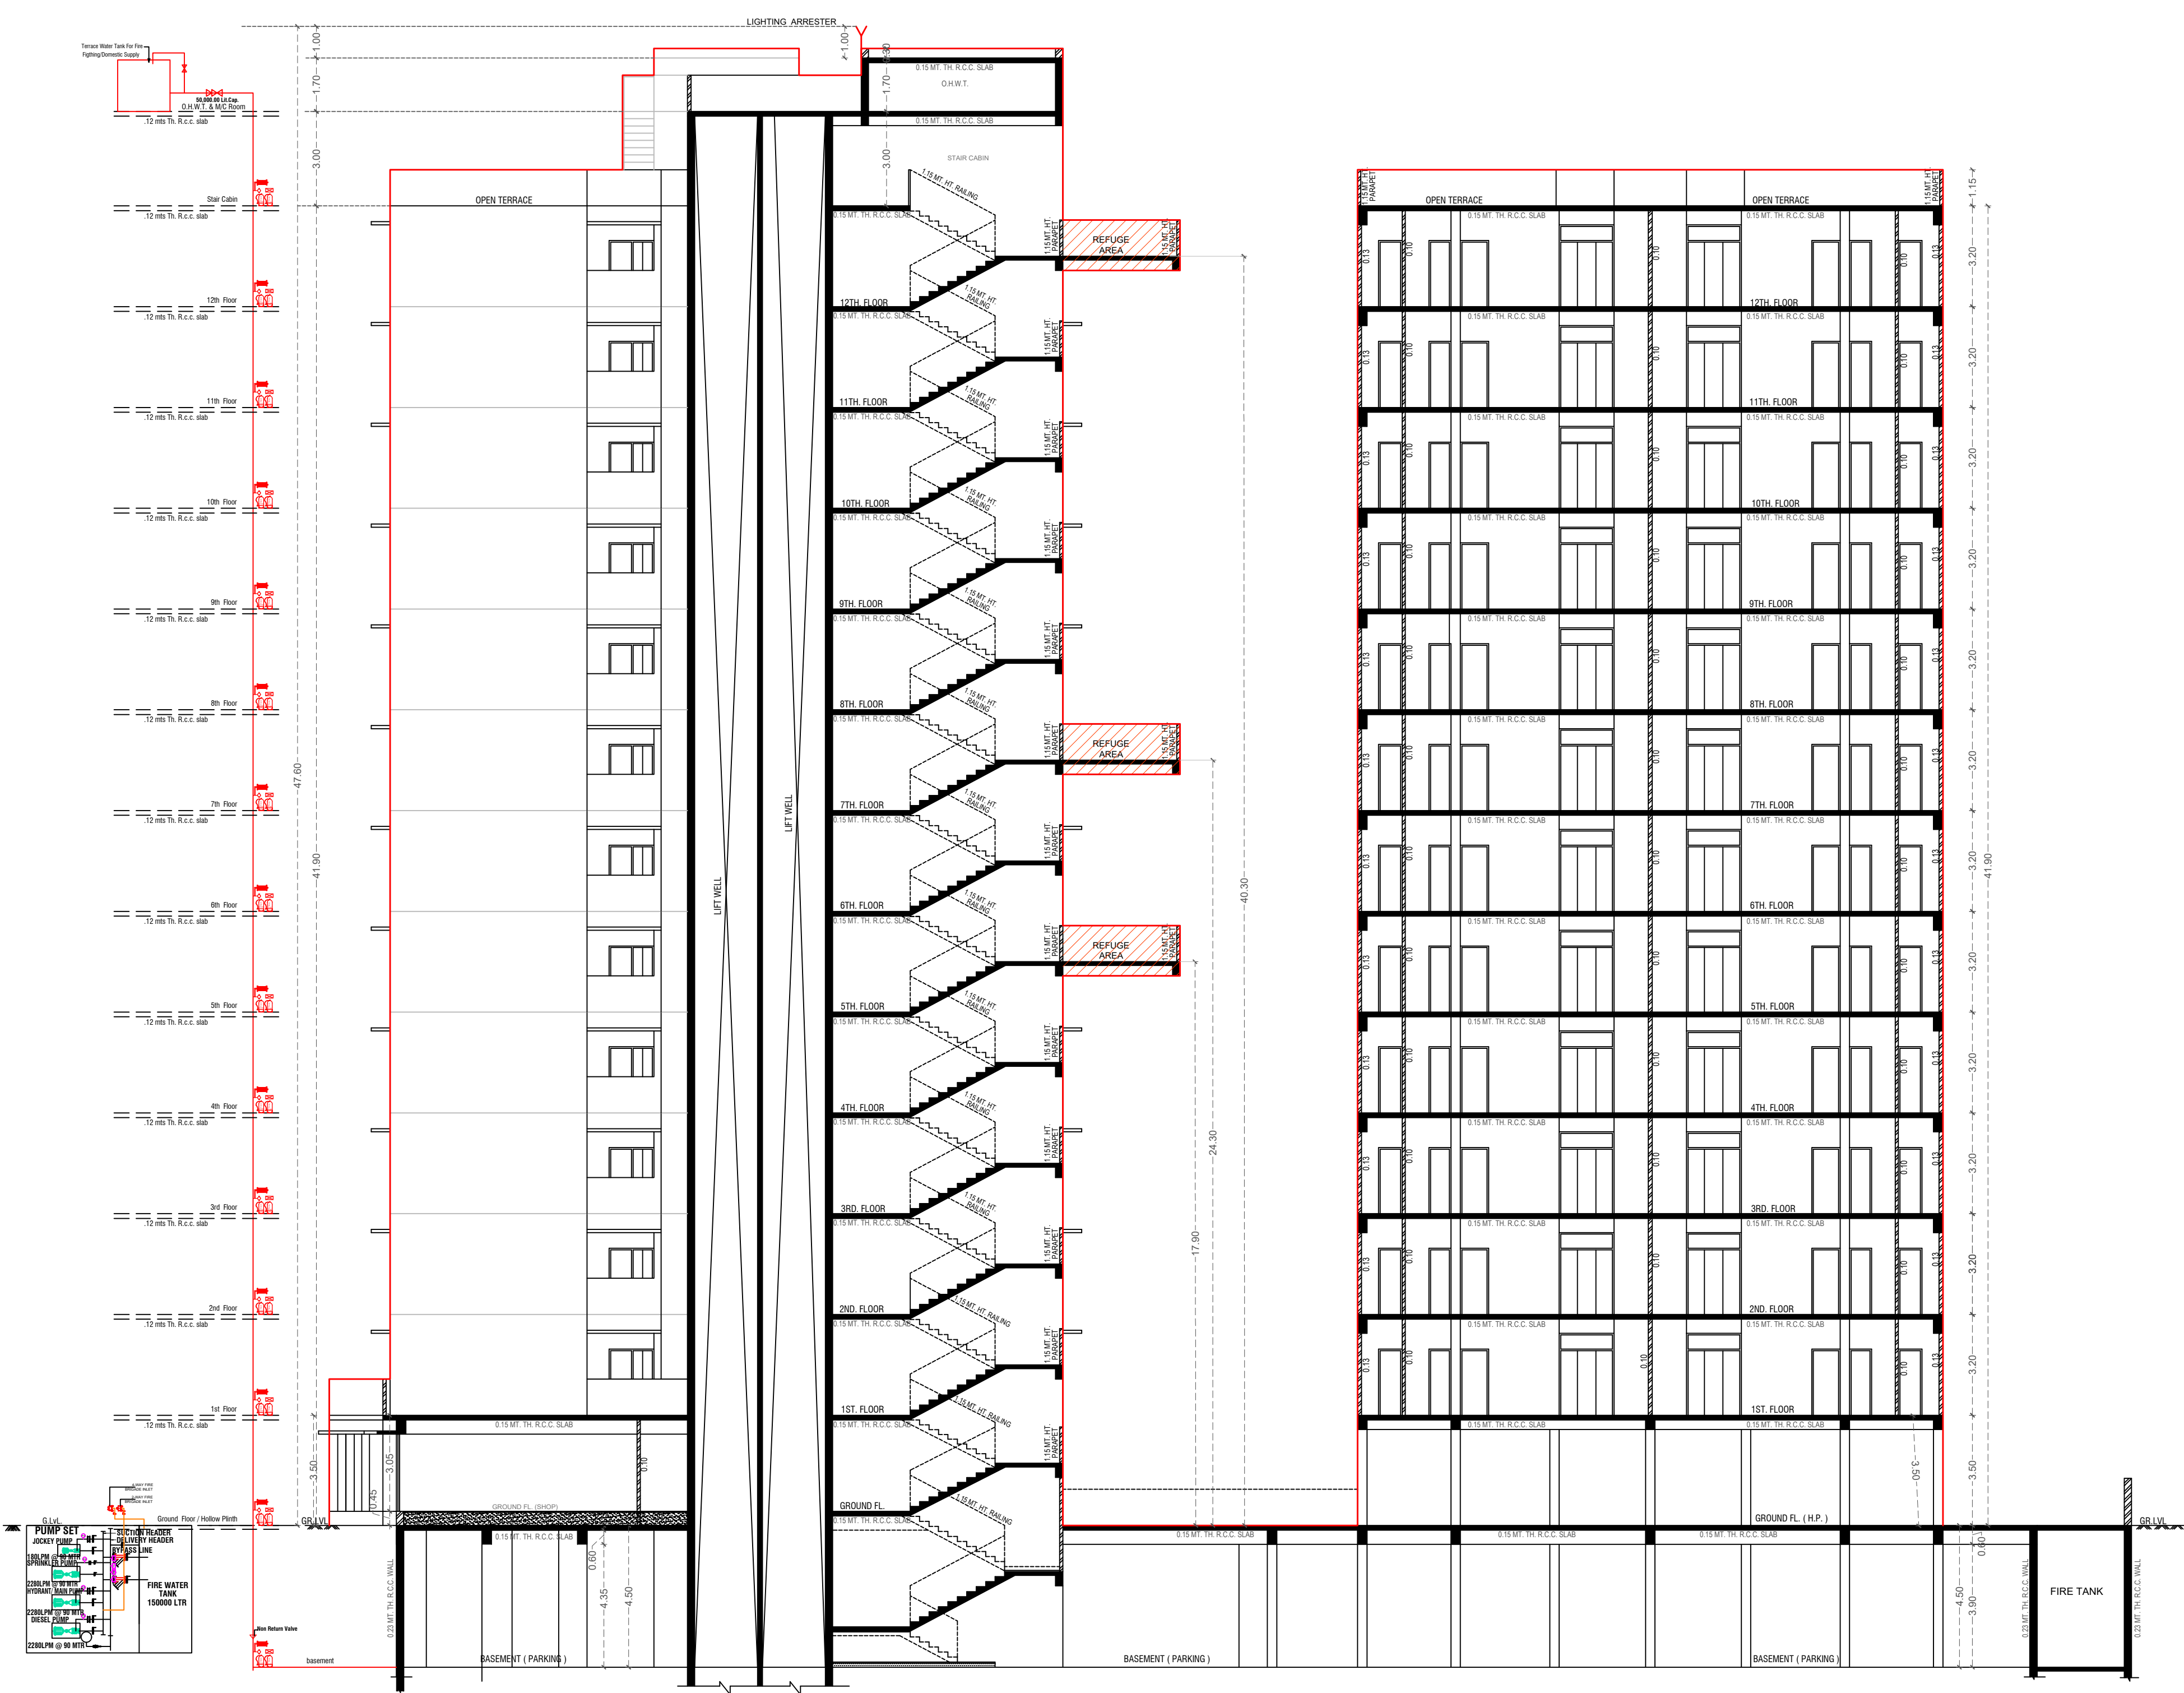

SECTION AT :- A'-B''

DEVELOPER SHREE SHYAM

Project Adress:-: SONA SERENITY, NR. ADARSH LOTUS, NEW NAROL,
VATVA, AHMEDABAD-382440

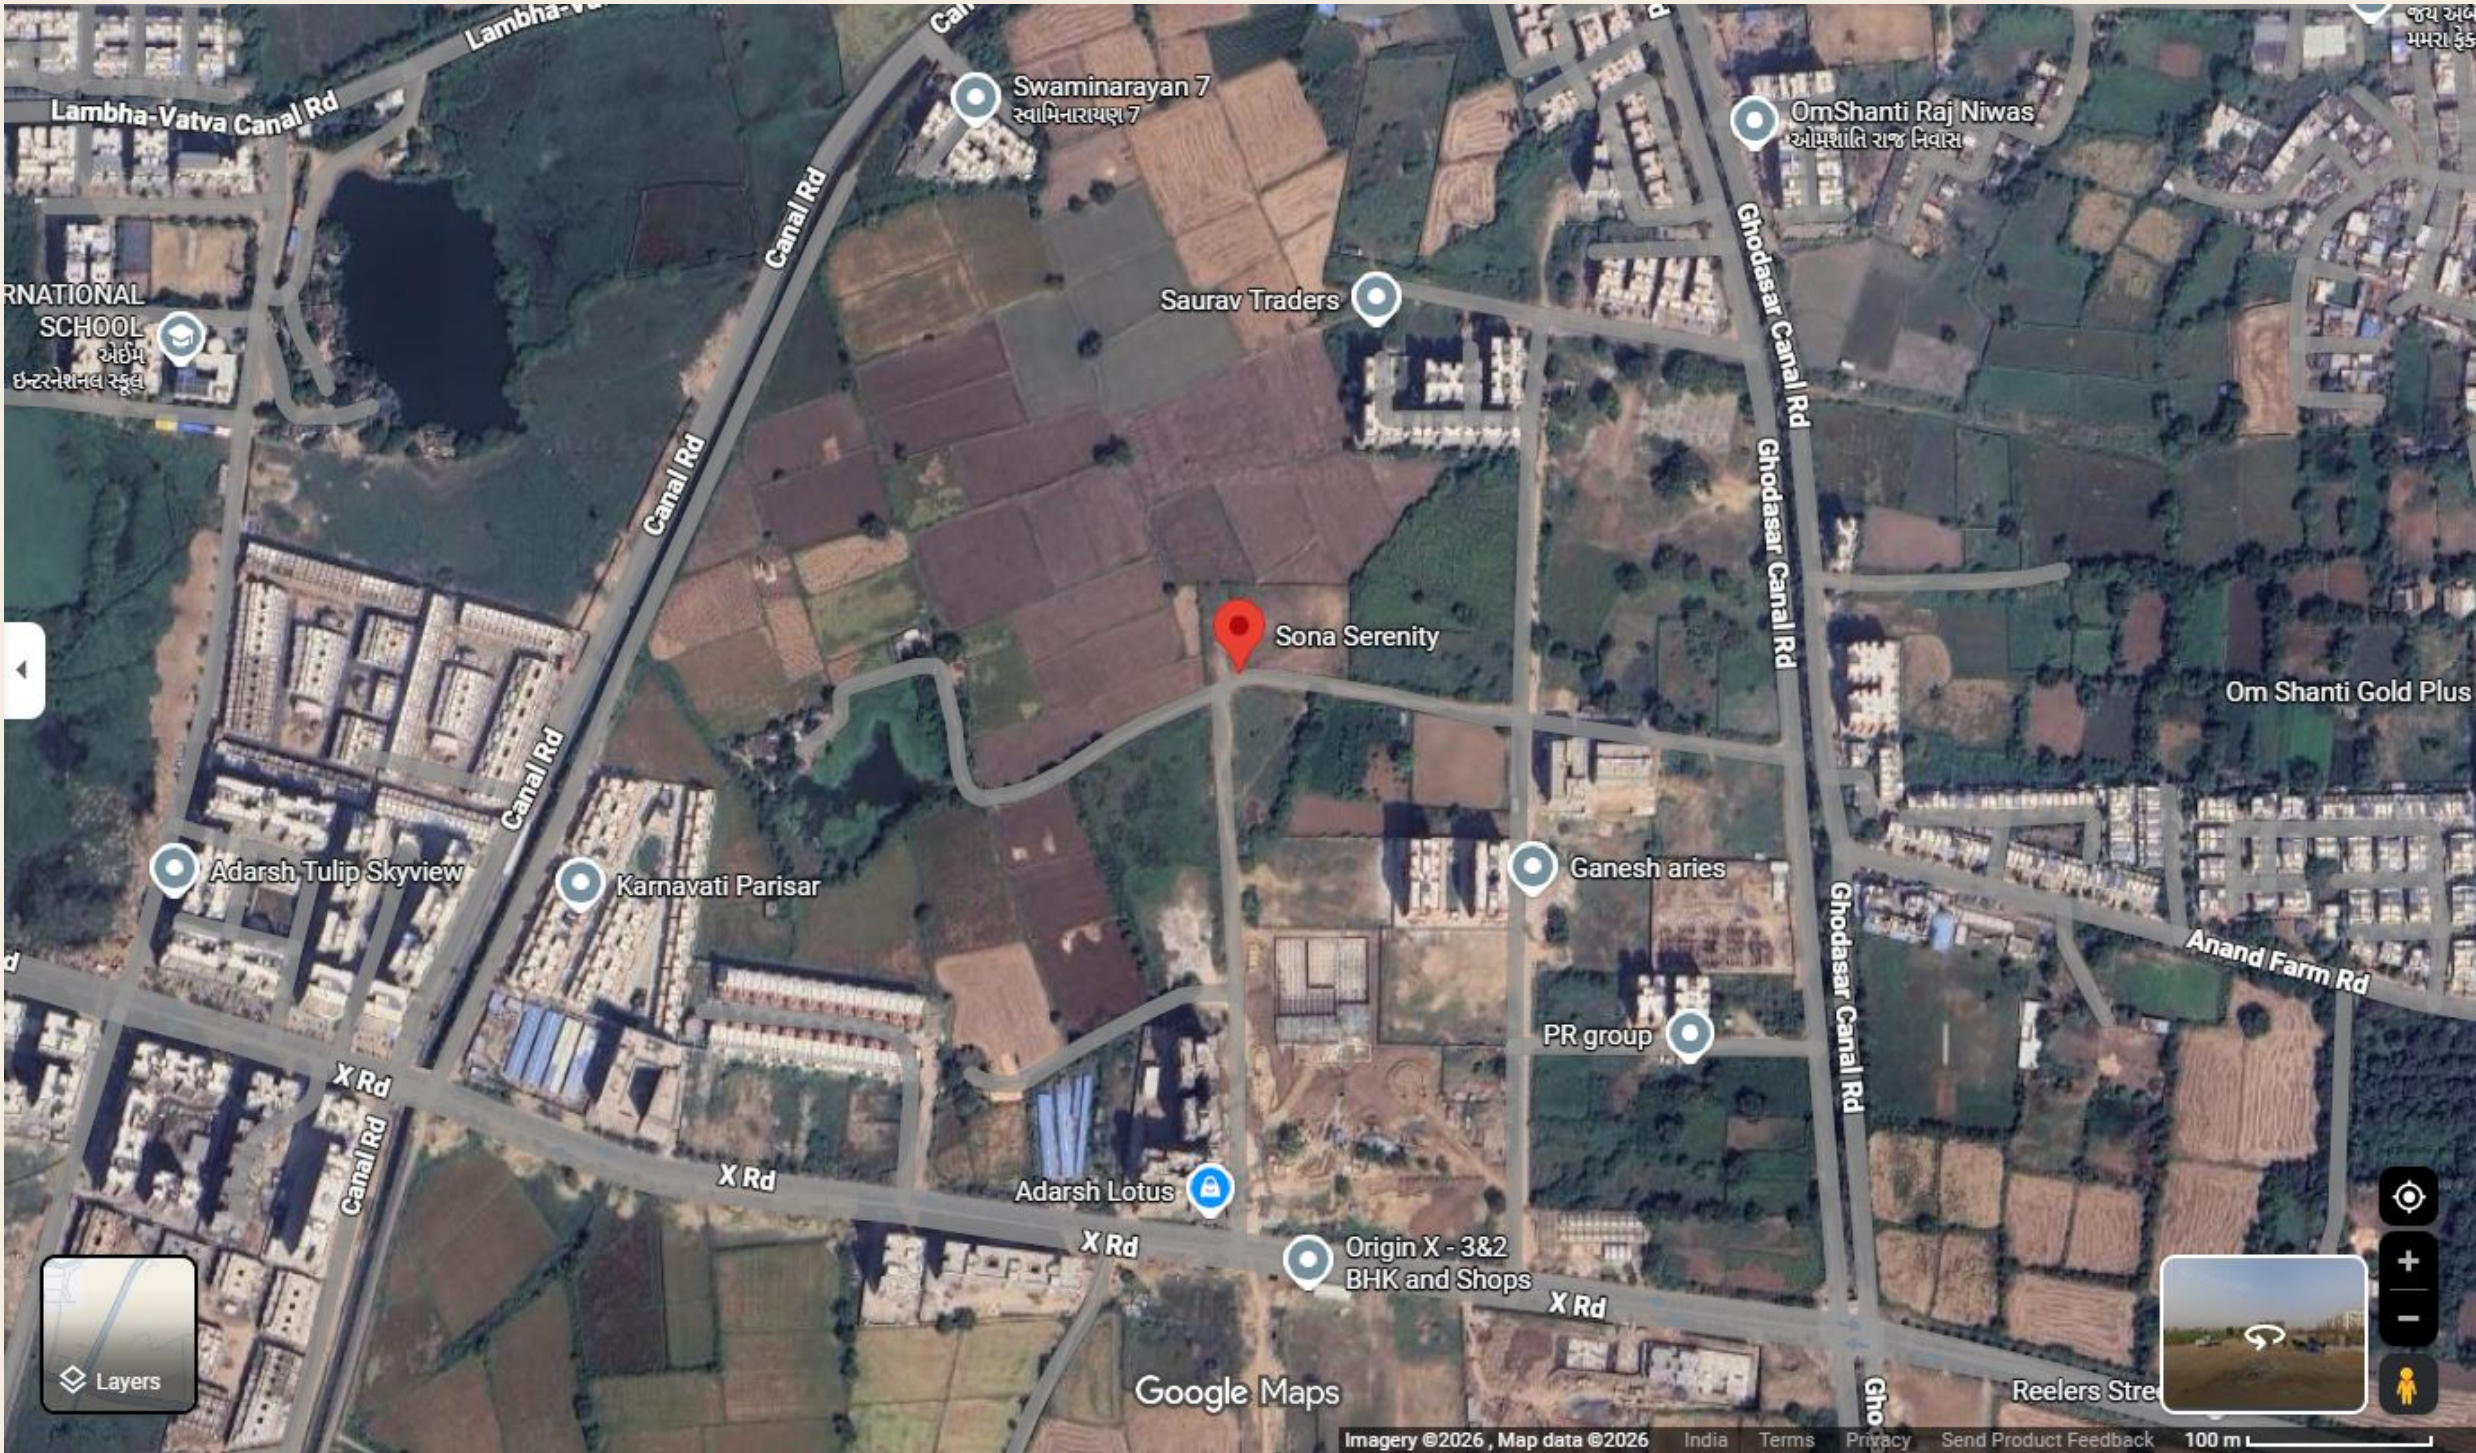

SPECIFICATIONS

WALL FINISH

- INTERNAL: SMOOTH FINISH MALA PLASTER WITH PUTTY.
- EXTERNAL: DOUBLE COAT SAND FACED PLASTER OR TEXTURE FINISH.

FLOORING

- VITRIFIED TILES IN ALL ROOMS.

KITCHEN

- STANDING POLISHED NATURAL GRANITE KITCHEN PLATFORM WITH SINK & GLAZED TILES DADO ABOVE THE PLATFORM UP TO LINTEL LEVEL.

DOORS

- DECORATIVE MAIN DOOR HAVING LOCK OF REPUTED COMPANY.

WINDOWS

- POWDER COLOR COATED ALUMINIUM SECTION SLIDING WINDOWS WITH GLASS & STONE JAMS.

TOILET

- CERAMIC TILES FLOORING IN ALL TOILETS, GLAZED TILES DADO.

PLUMBING

- CONCEALED PLUMBING OF GOOD QUALITY UPVC & CPVC PIPES, C.P. FITTINGS & SANITARY WARE OF REPUTED BRAND.

ELECTRIFICATION

- CONCEALED COPPER WIRING WITH MODULAR SWITCHES & SUFFICIENT NUMBER OF POINTS WITH QUALITY FITTINGS.

PAINT

- EXTERIOR ACRYLIC PAINT.
- INTERNAL WALLS PUTTY FINISH.