


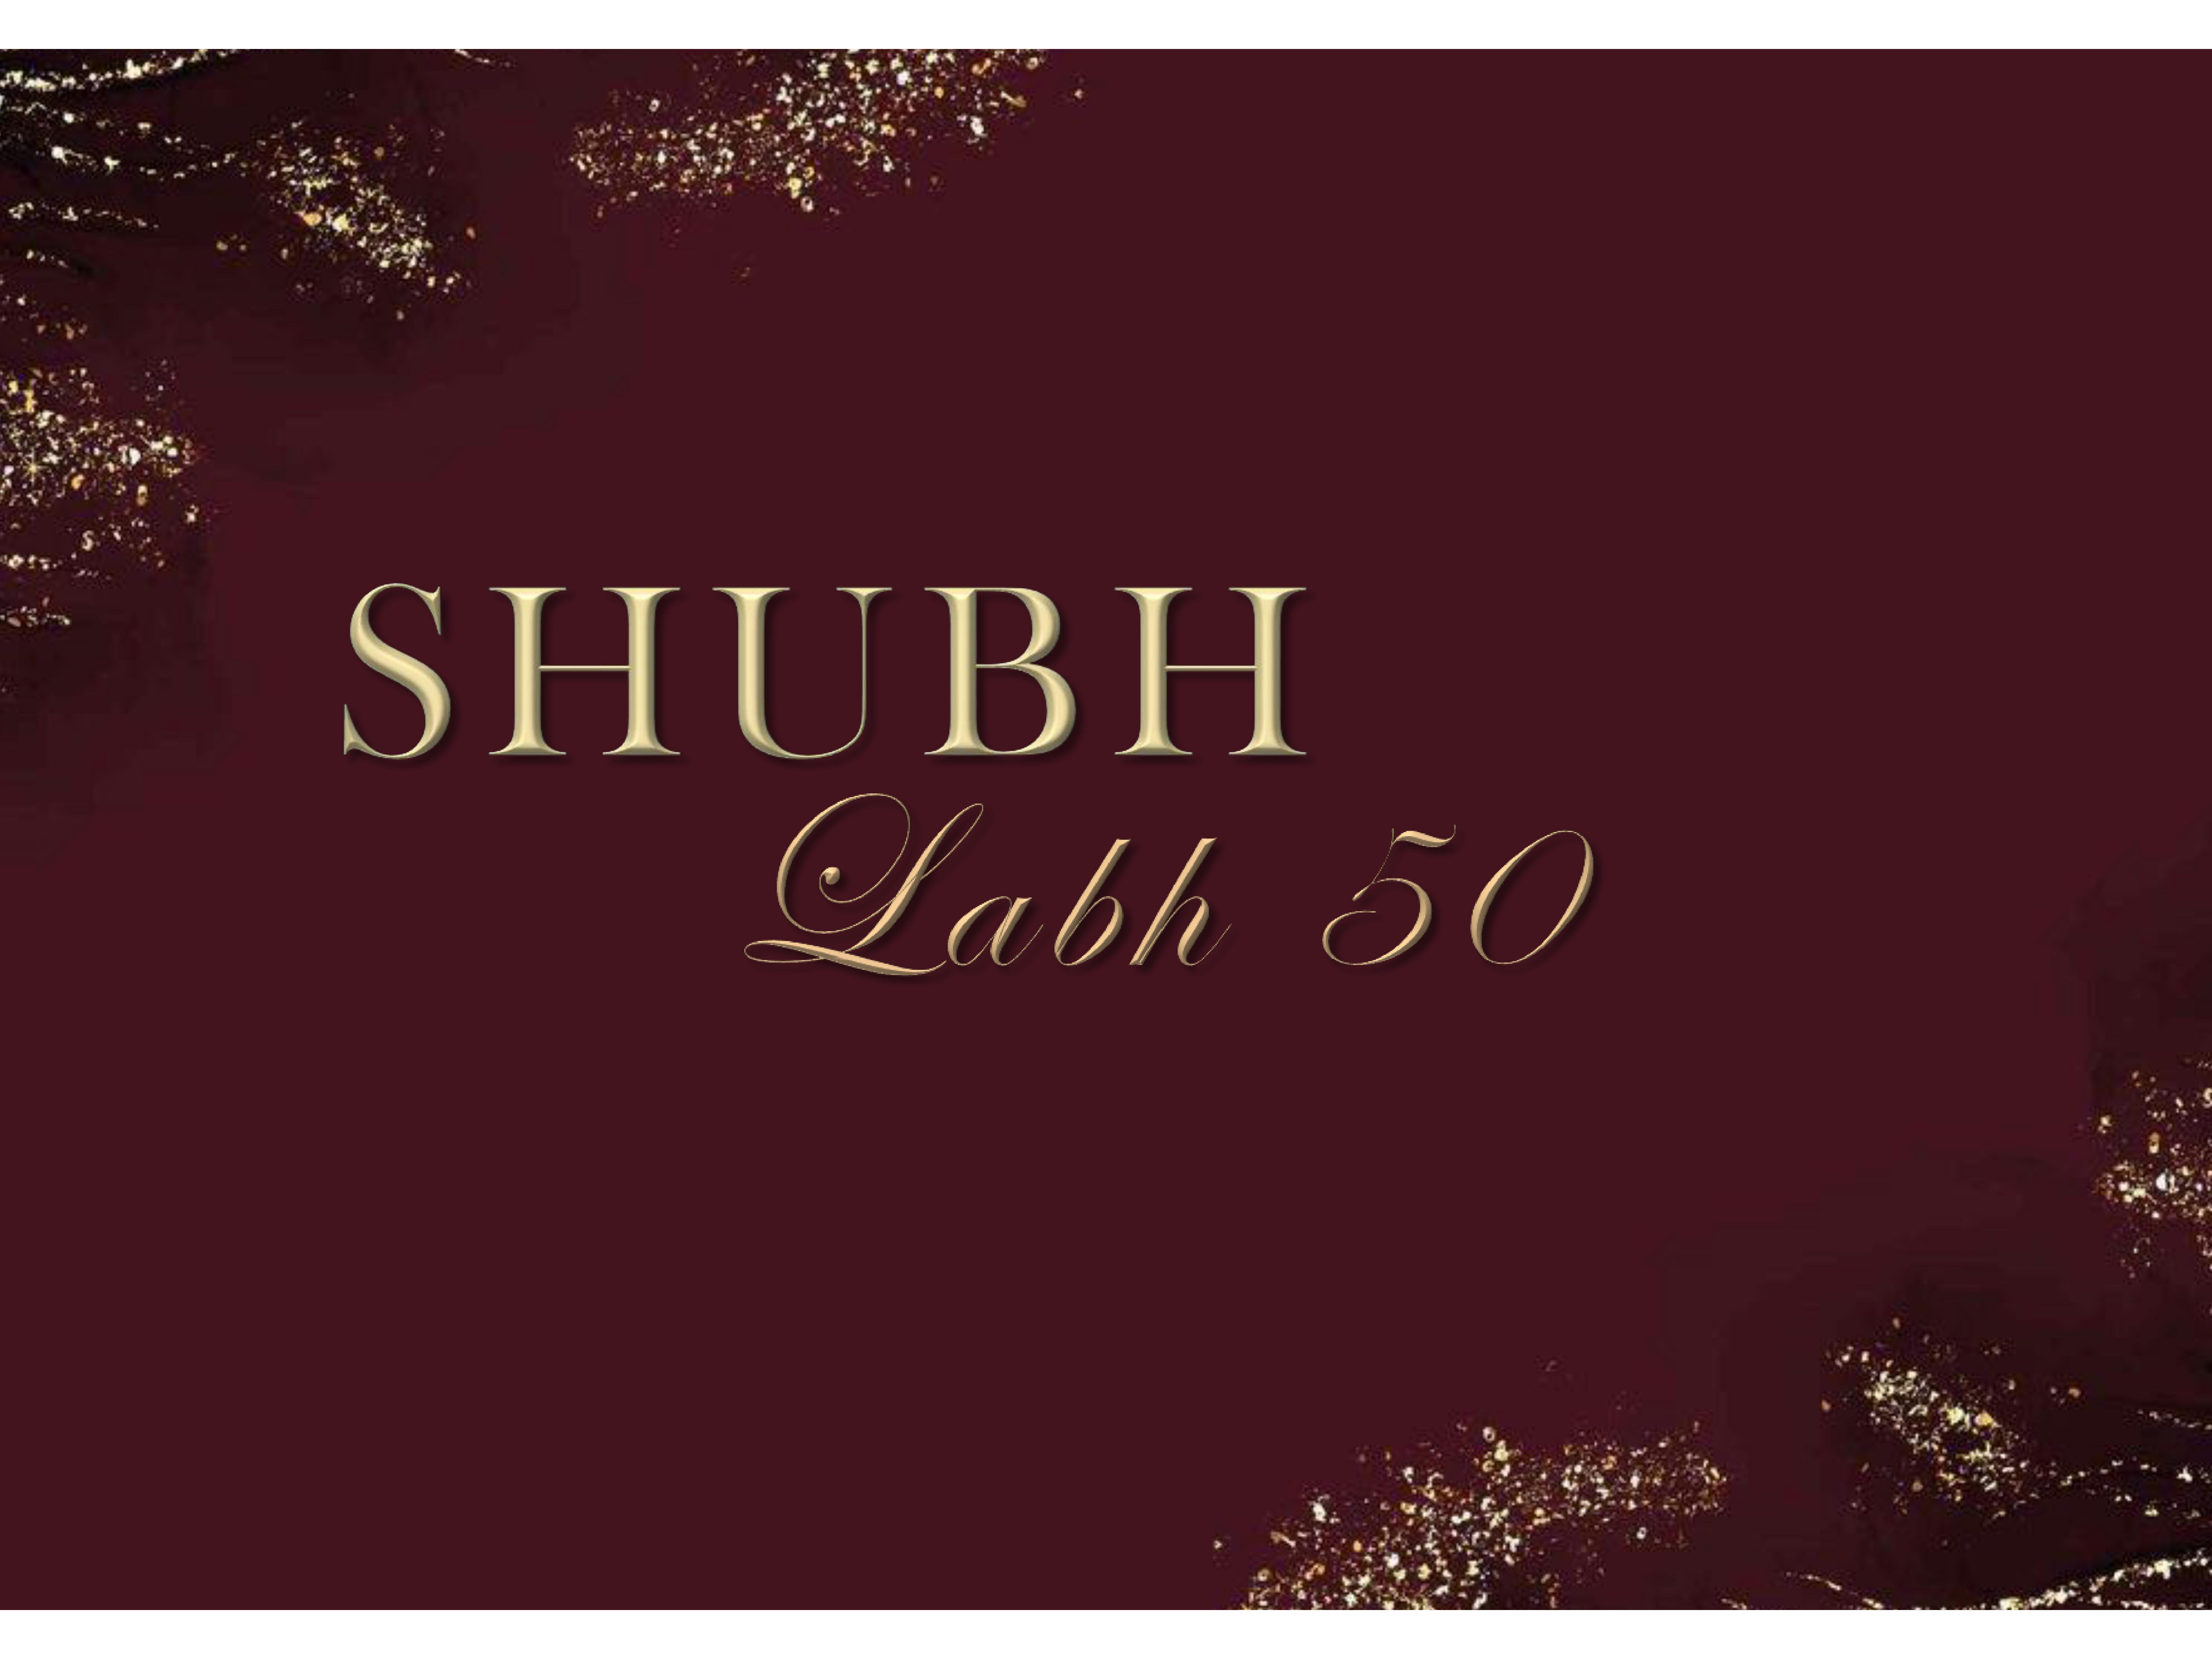


SHUBH

Labh 50




ADJ. S.P. NO. 2 OF F.P. NO. 23+67/3

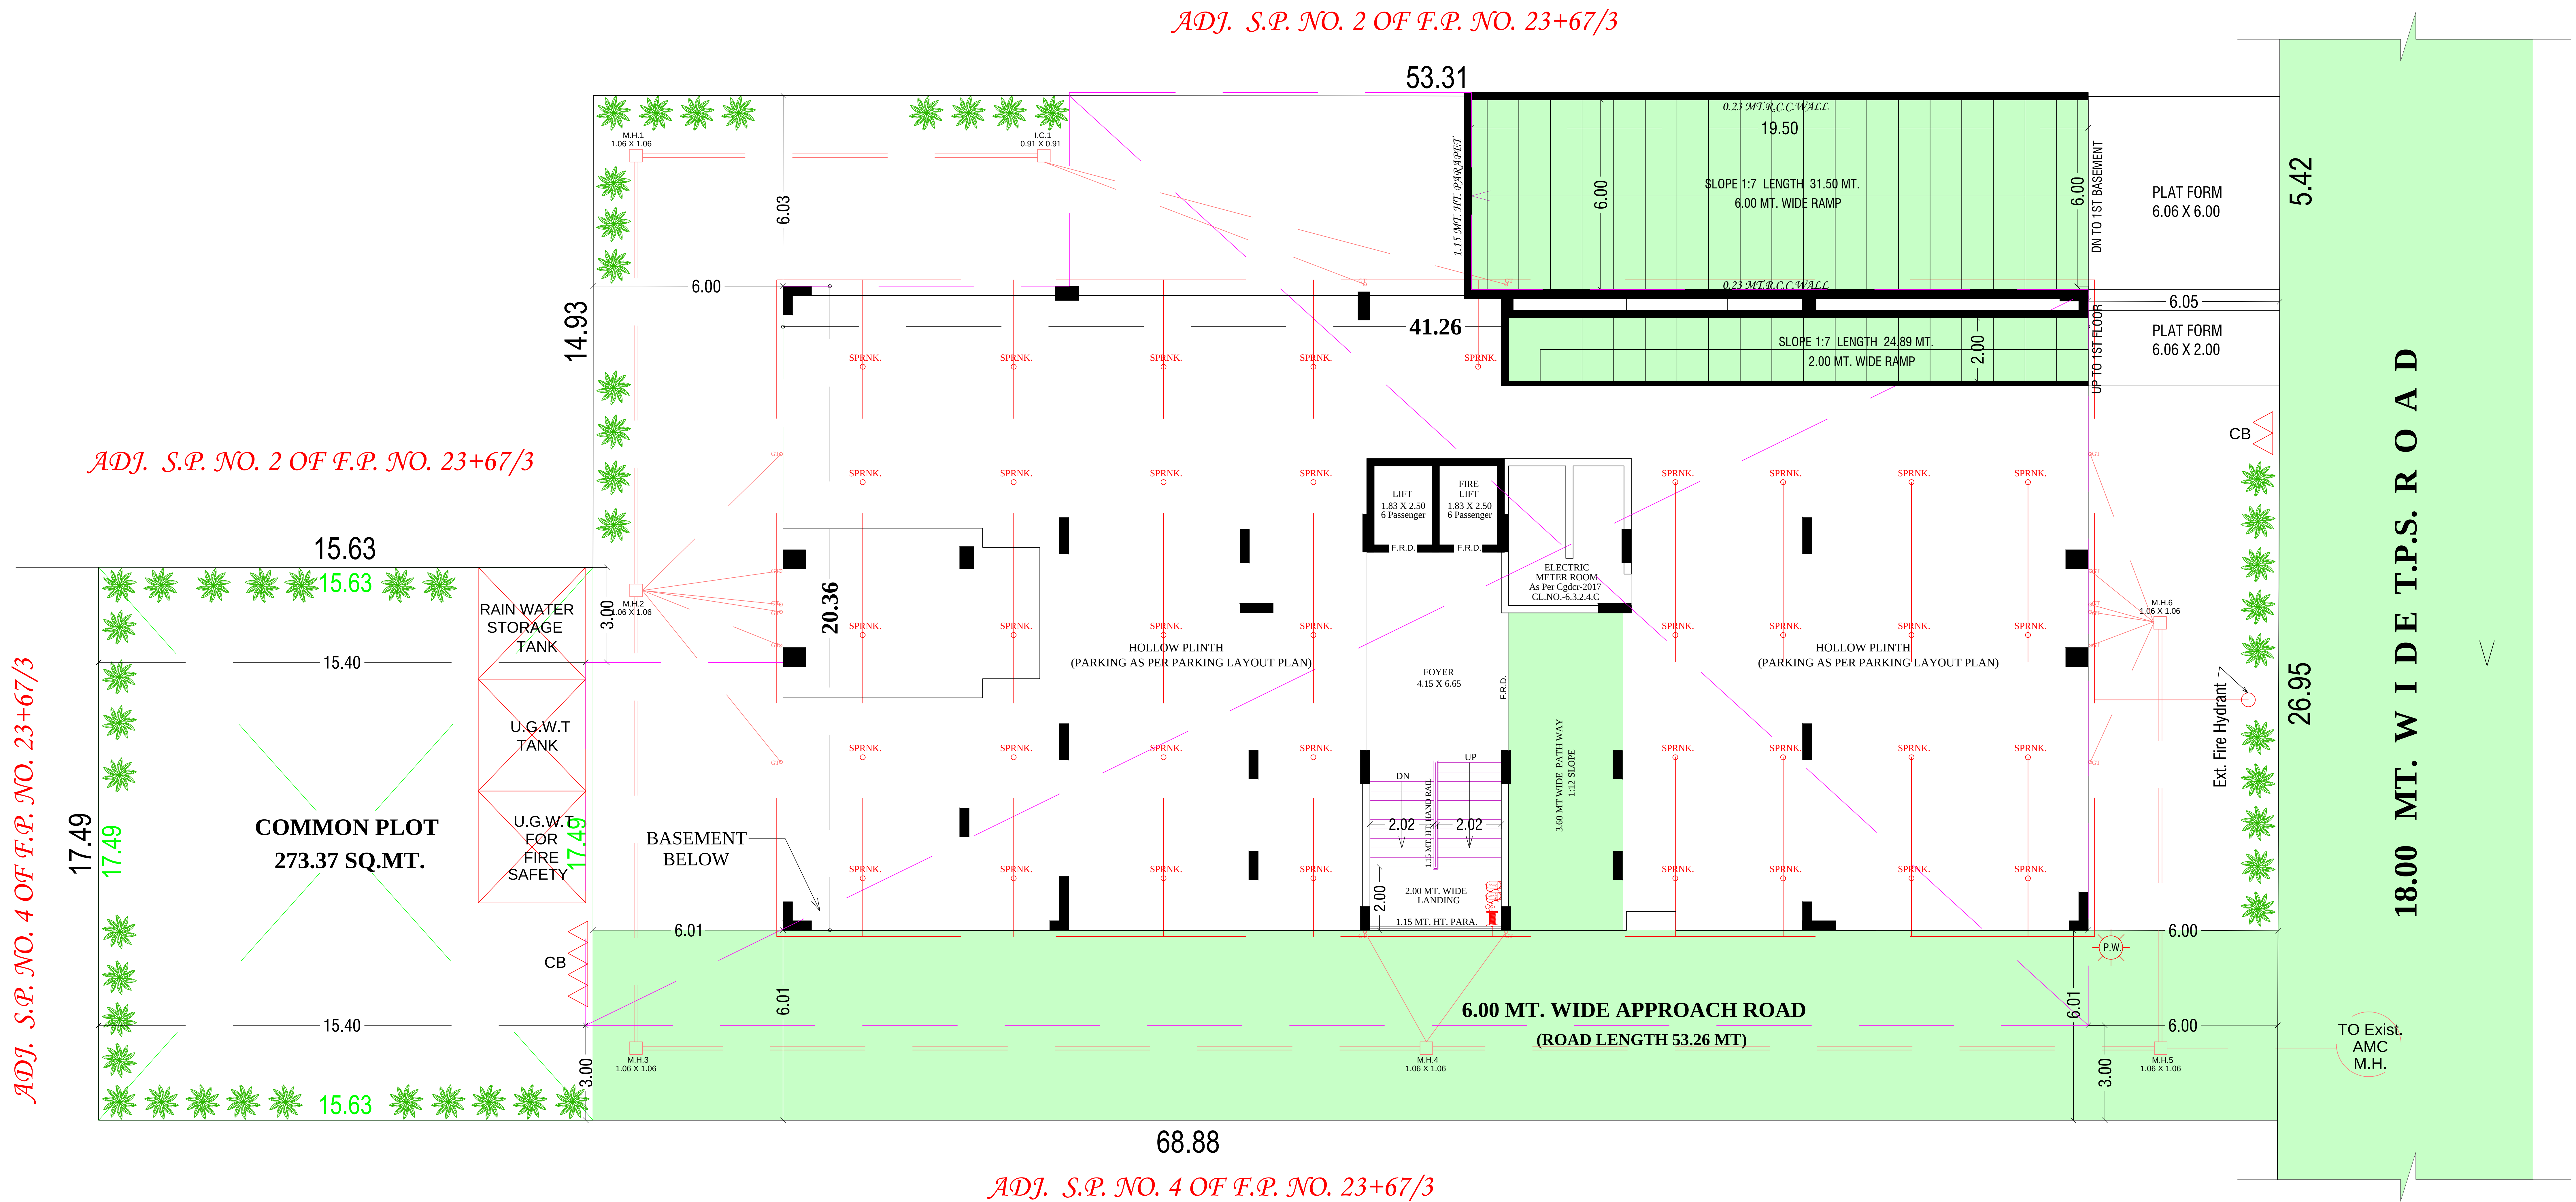


LAY - OUT PLAN


SCALE :- 1.00 CM. = 2.00 MT.

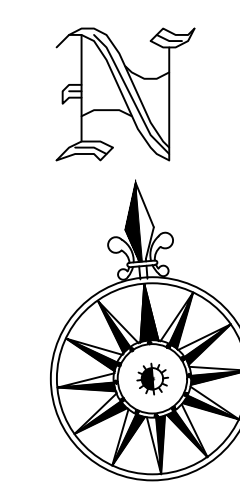

[illegible]


ADJ. S.P. NO. 4 OF F.P. NO. 23+67/3

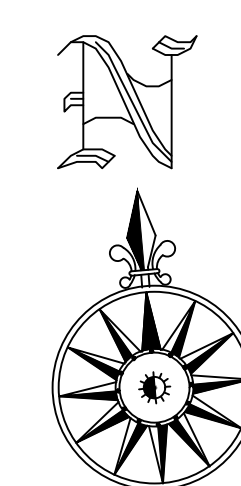

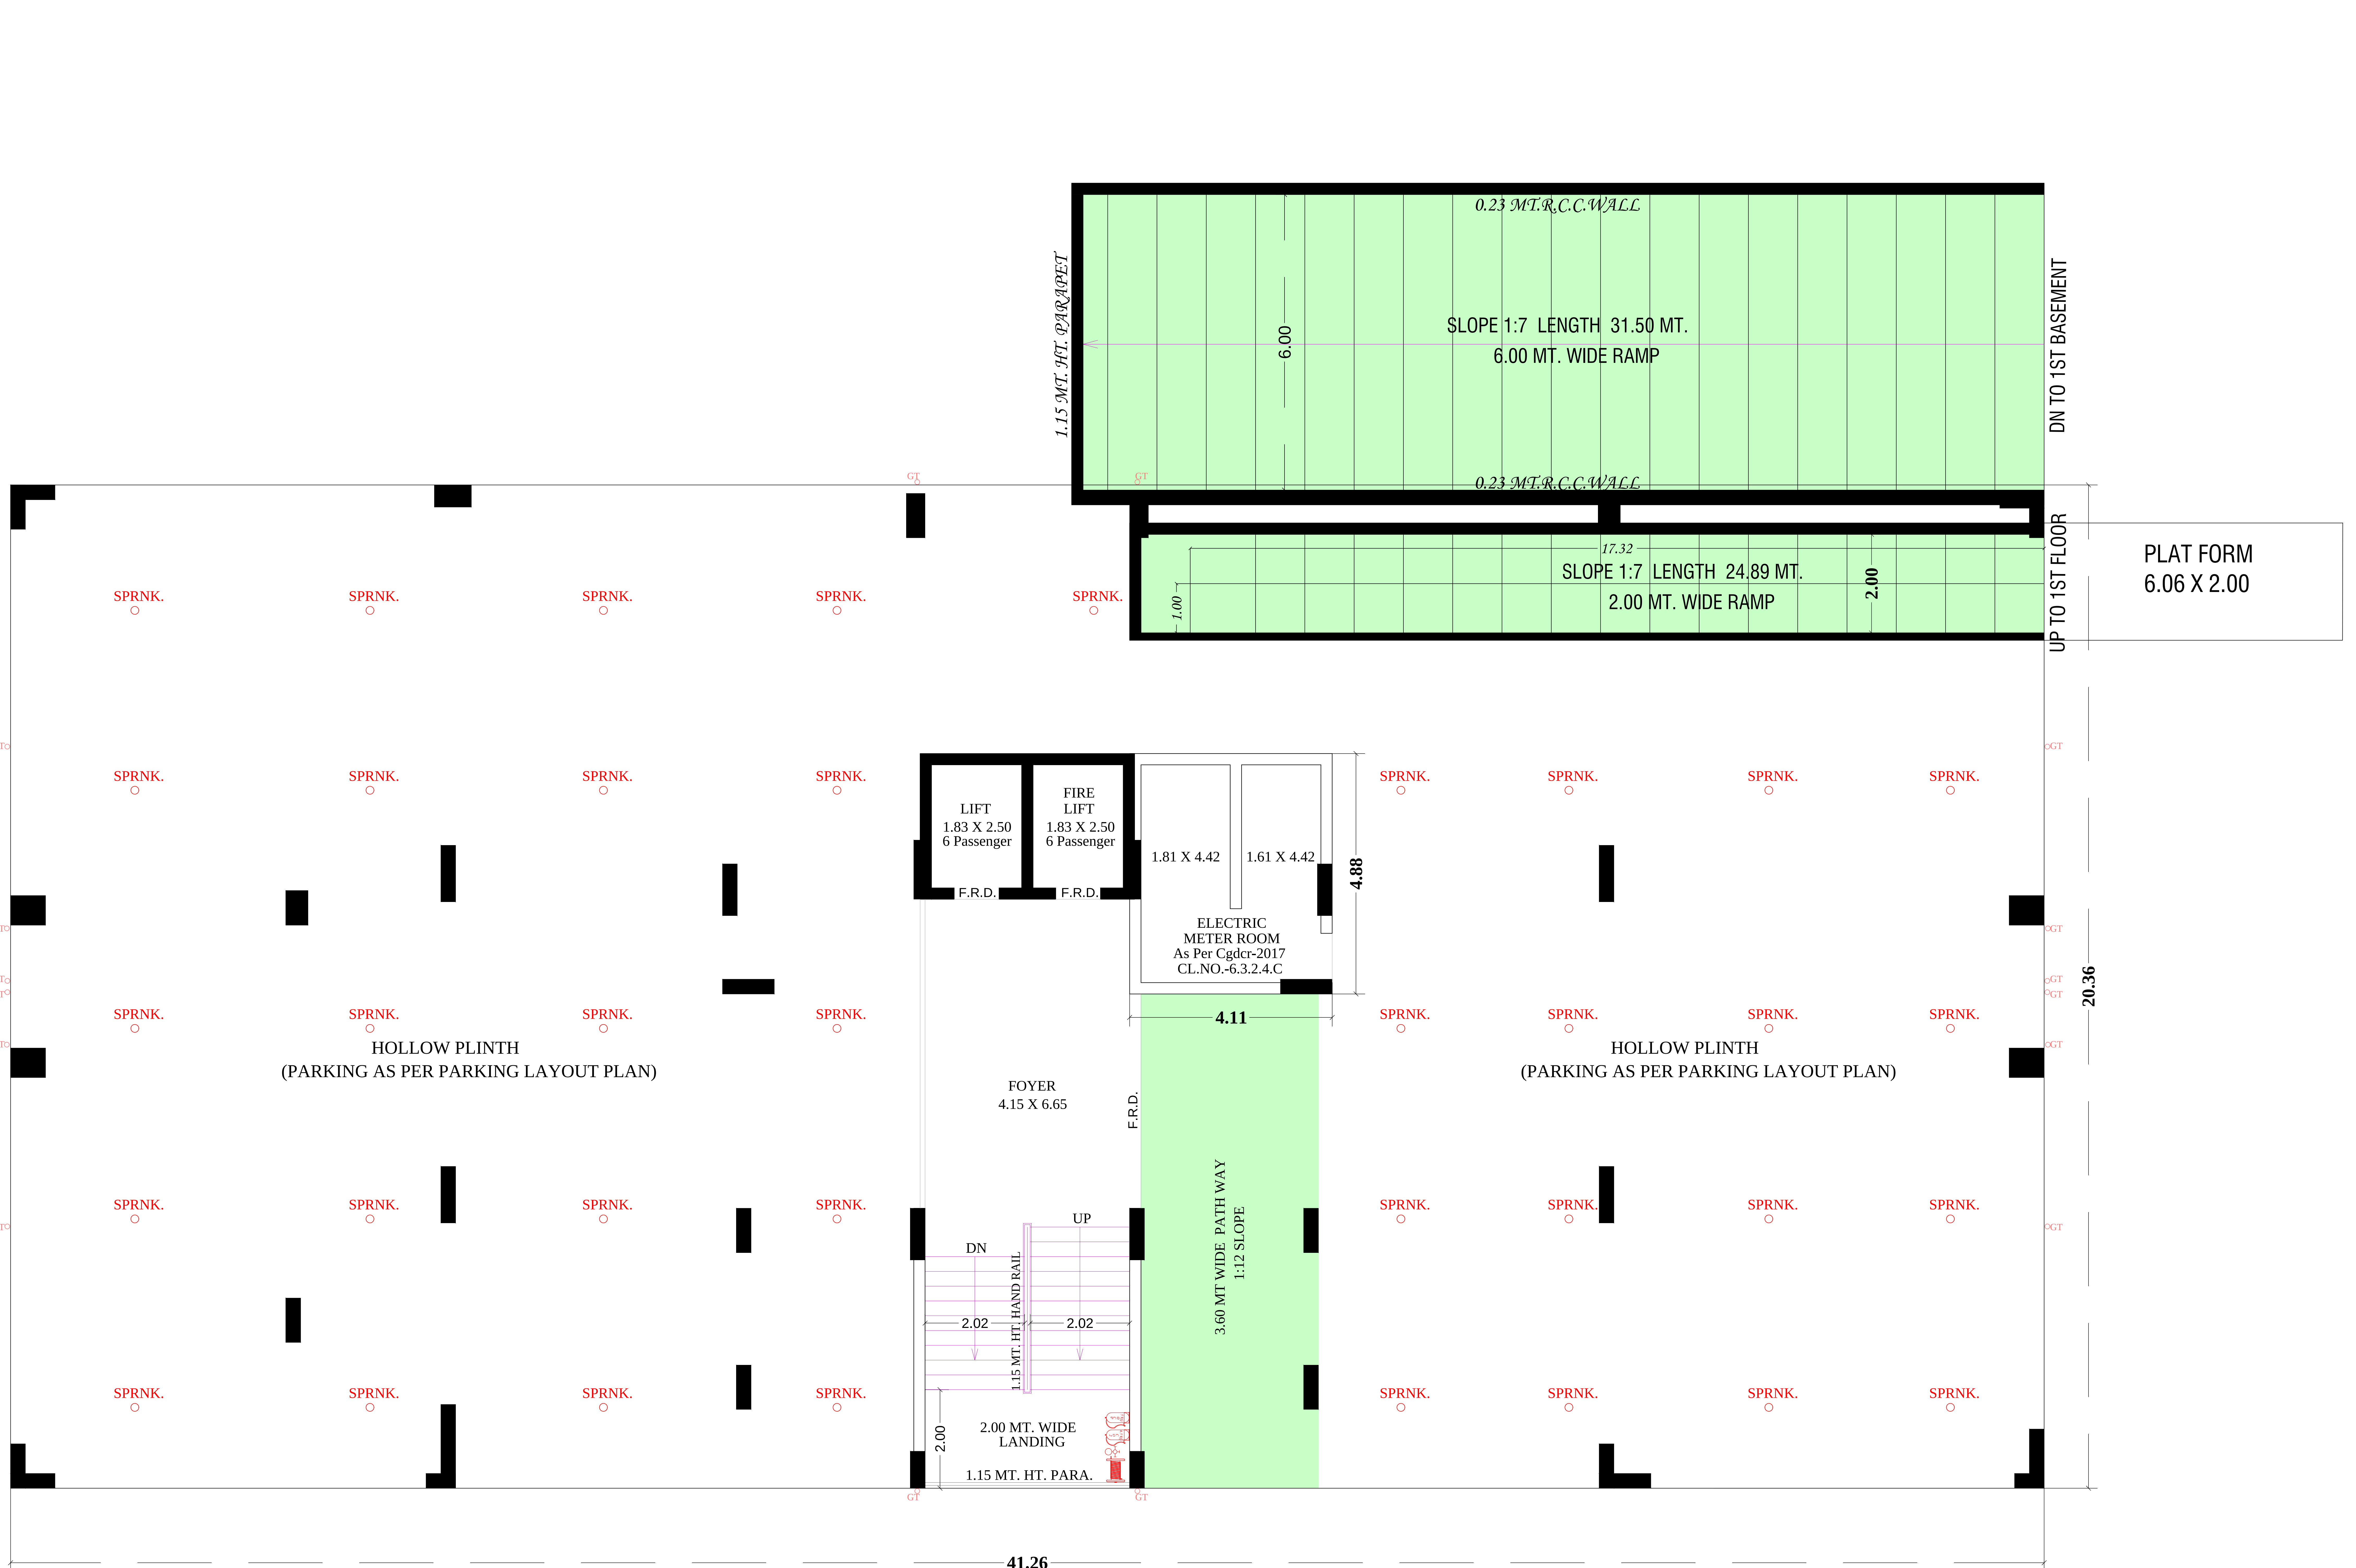


GROUND FLOOR PLAN (HOLLOW PLINTH)

NOTE :- ALL OUTER & INTERNAL WALL ARE OF 0.10 MT. TH. B/K WALL

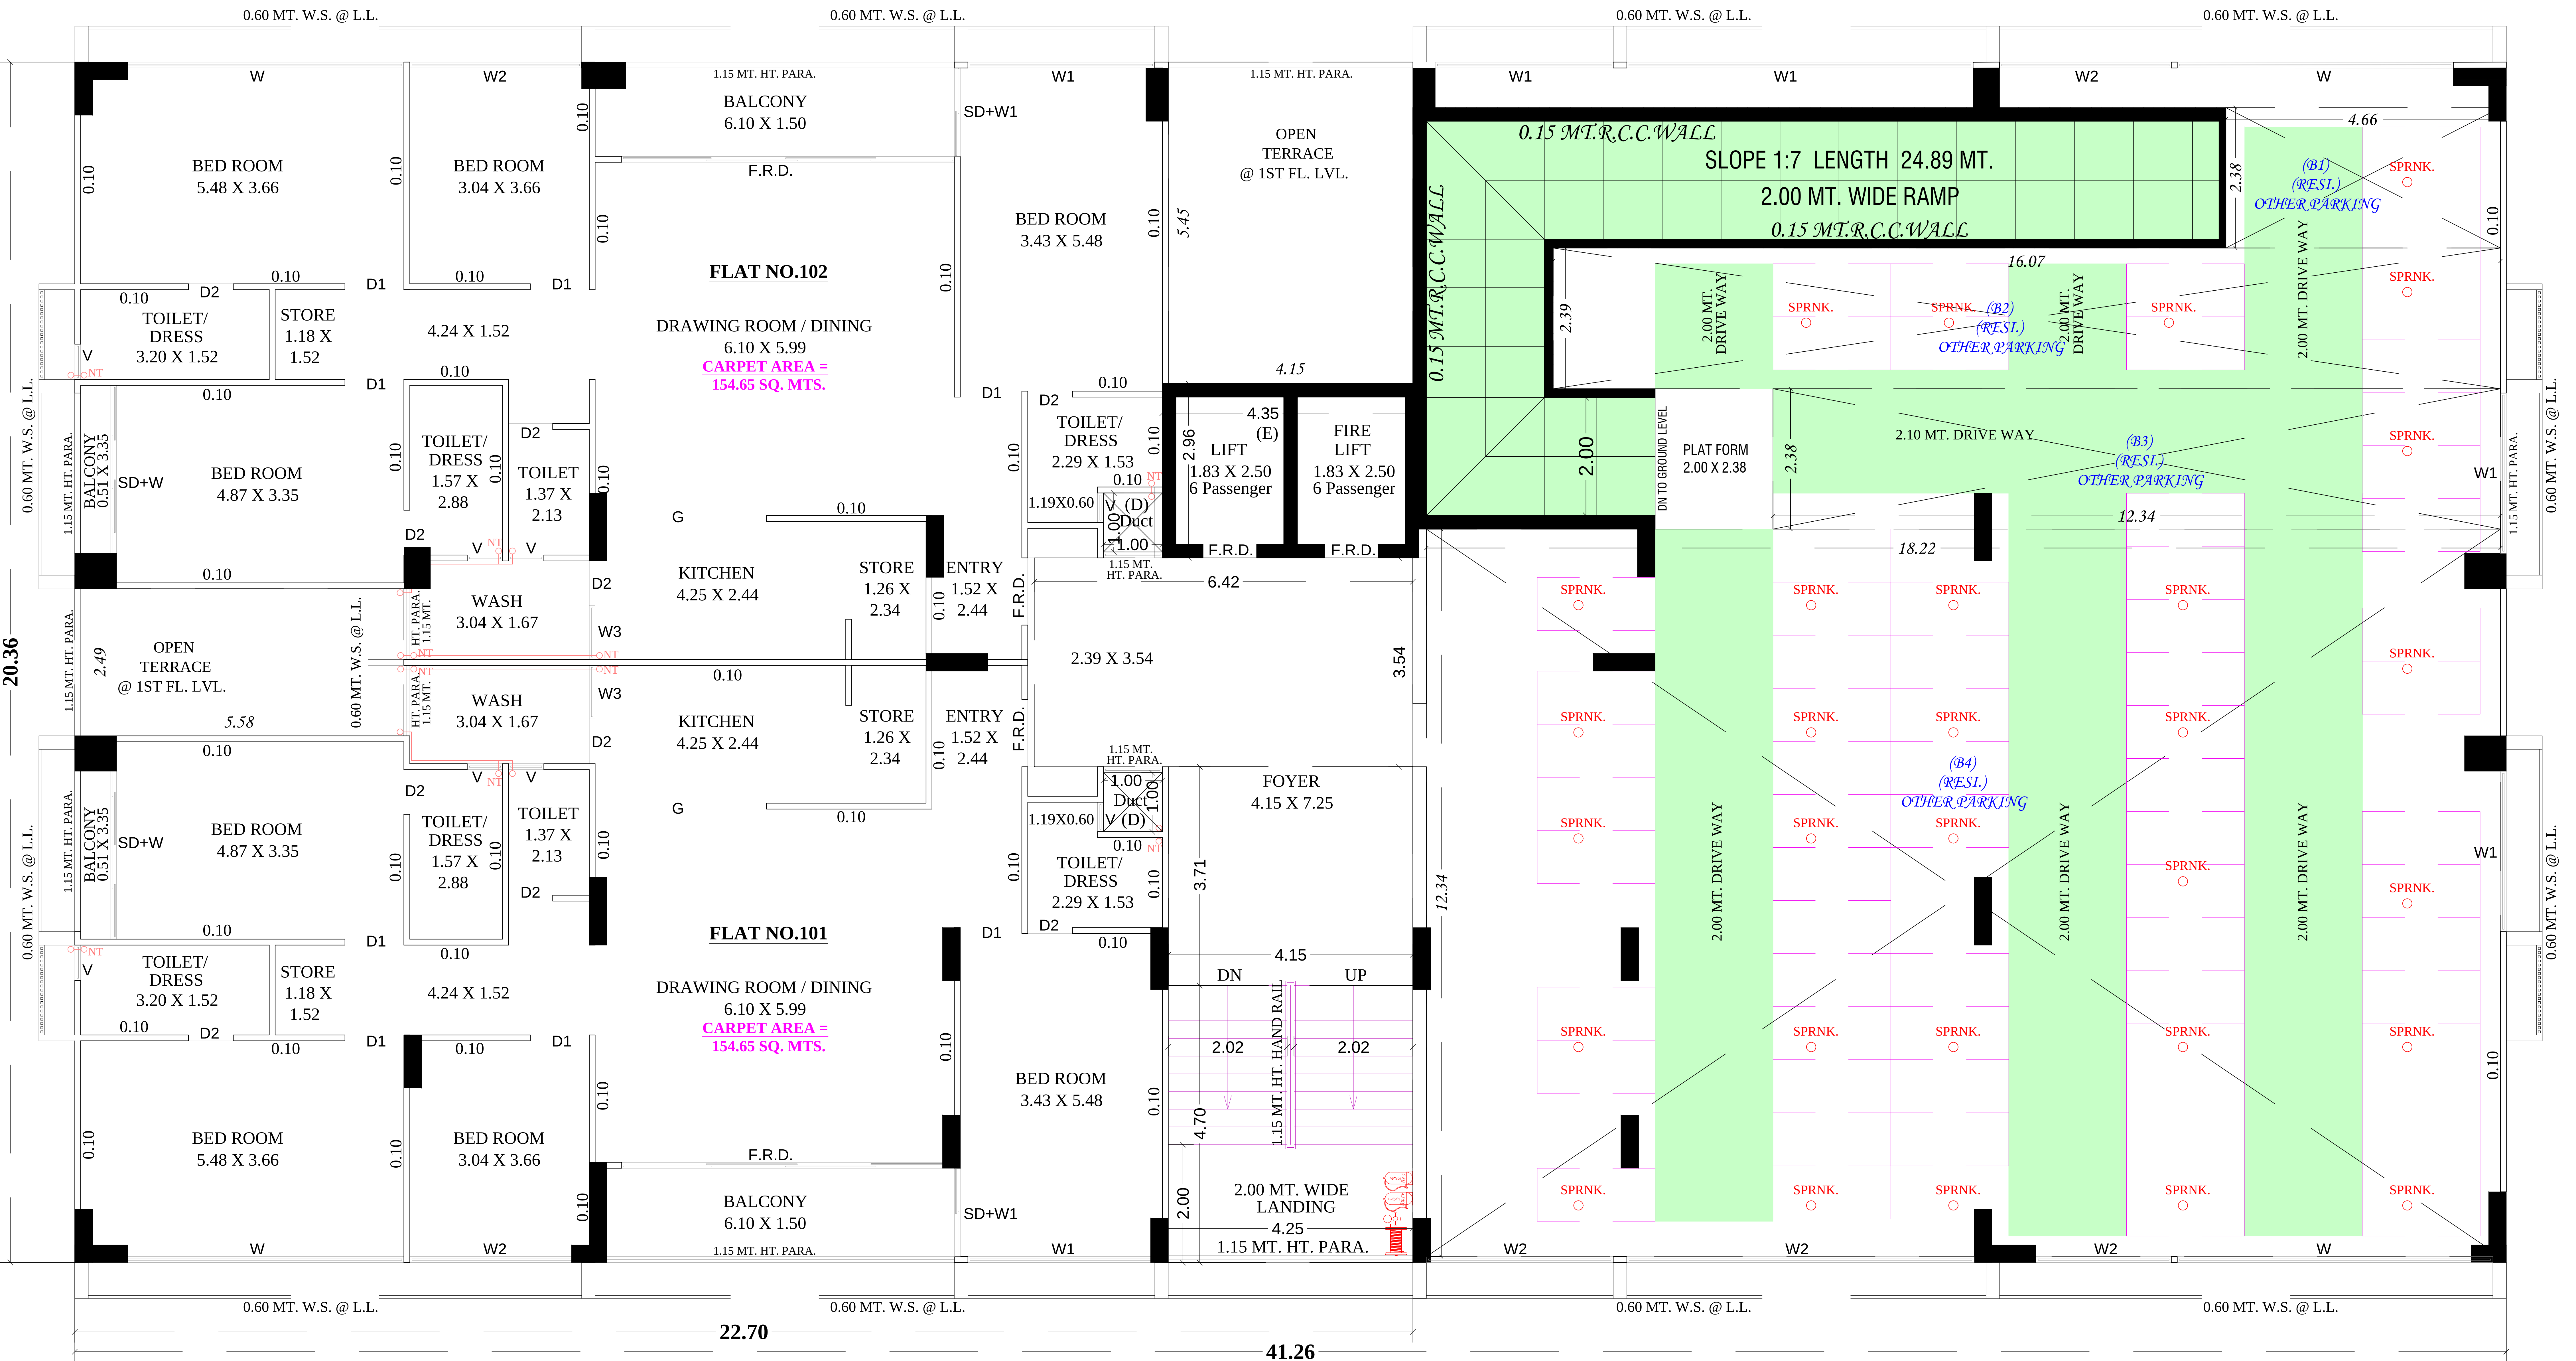


1ST FLOOR PLAN & PARKING

NOTE :- ALL OUTER & INTERNAL WALL ARE OF 0.10 MT. TH. B/K WALL

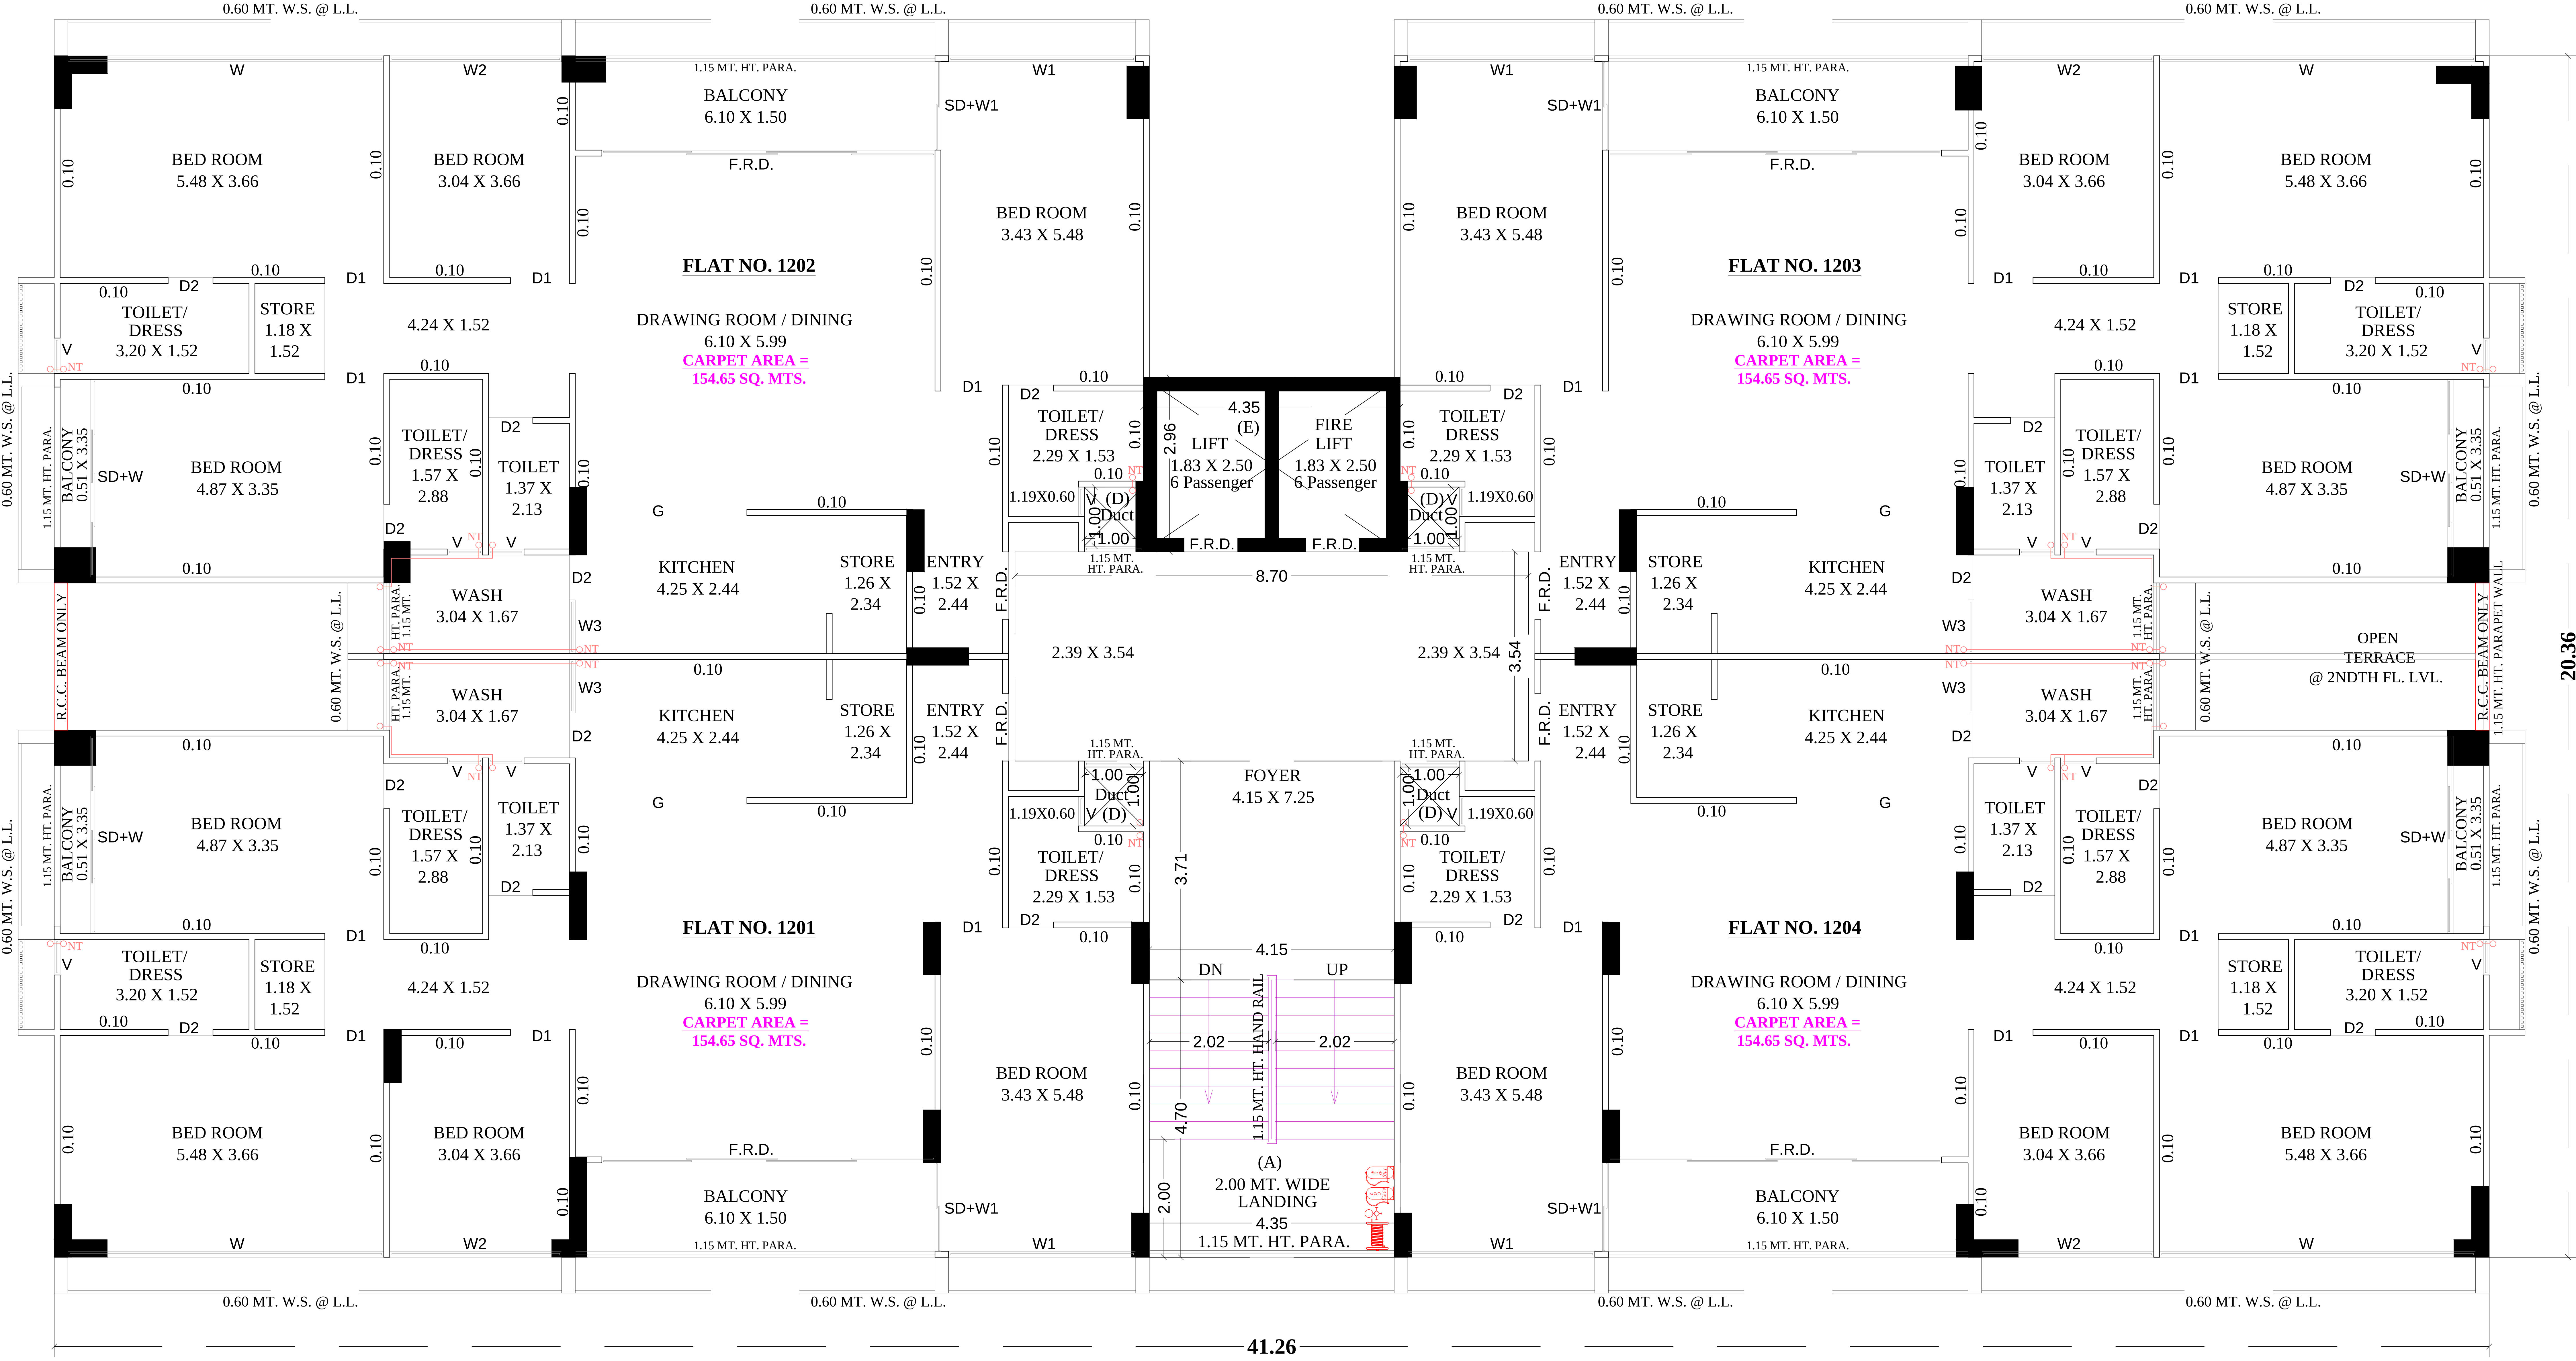


12TH FLOOR PLAN

NOTE :- ALL OUTER & INTERNAL WALL ARE OF 0.10 MT. TH. B/K WALL

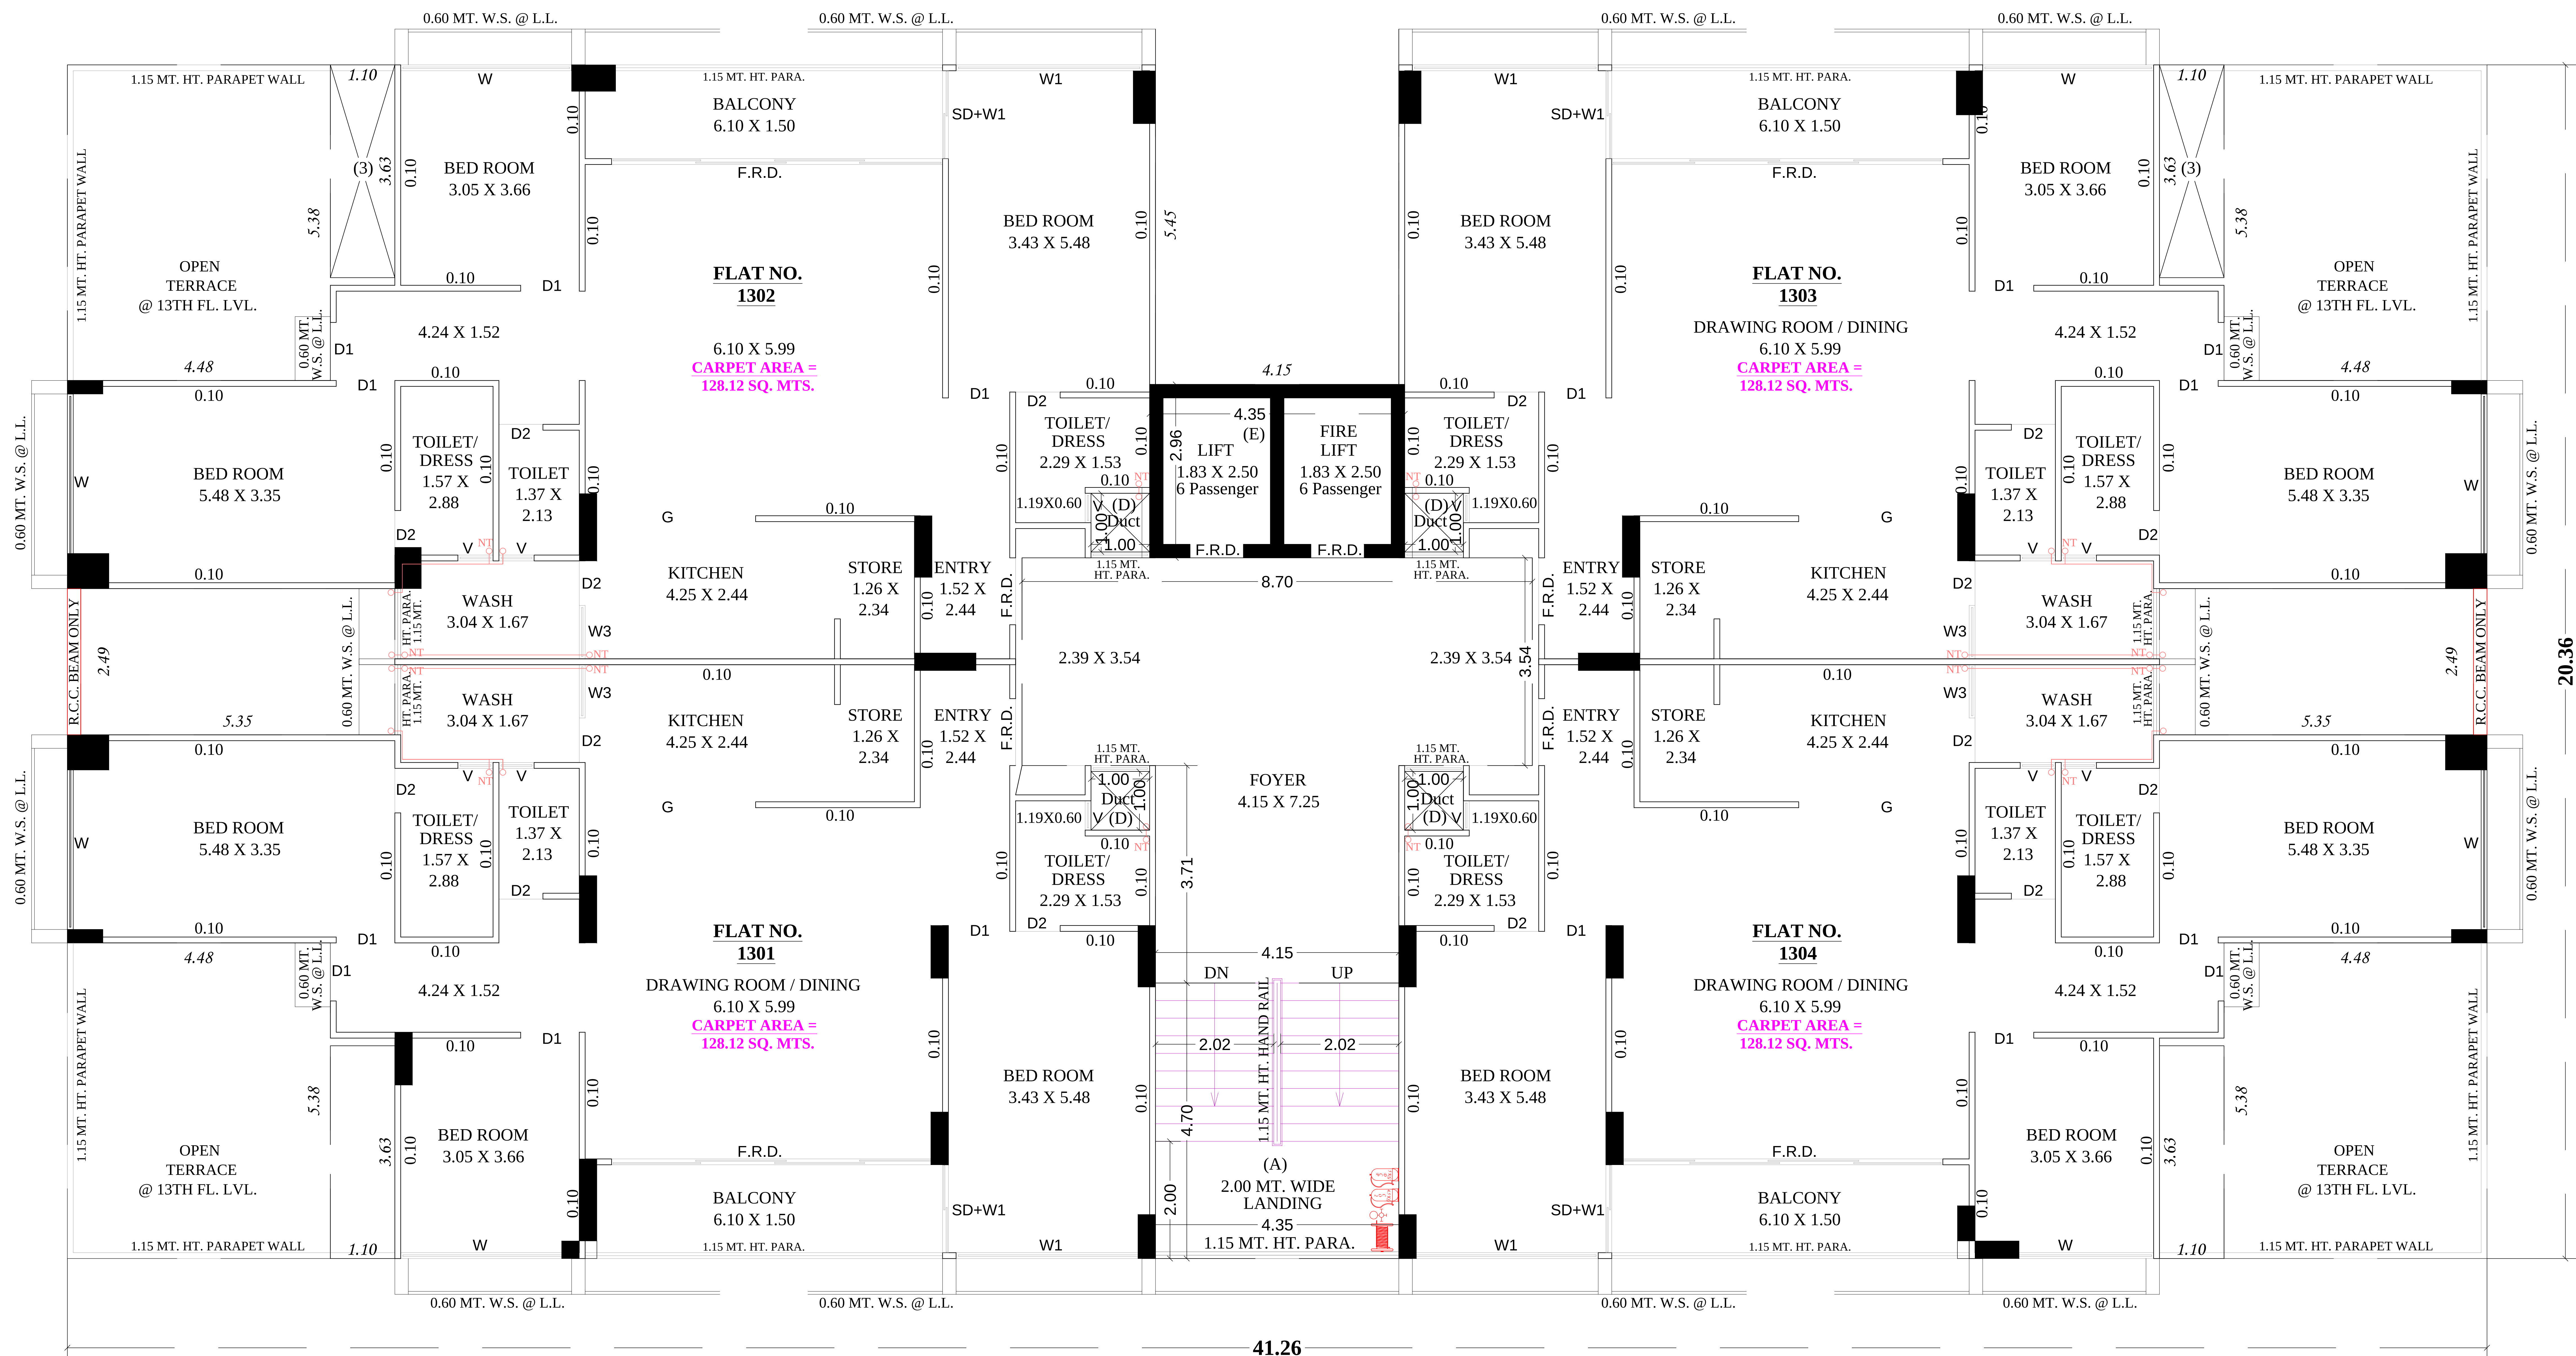

13TH FLOOR PLAN

NOTE :- ALL OUTER & INTERNAL WALL ARE OF 0.10 MT. TH. B/K WALL

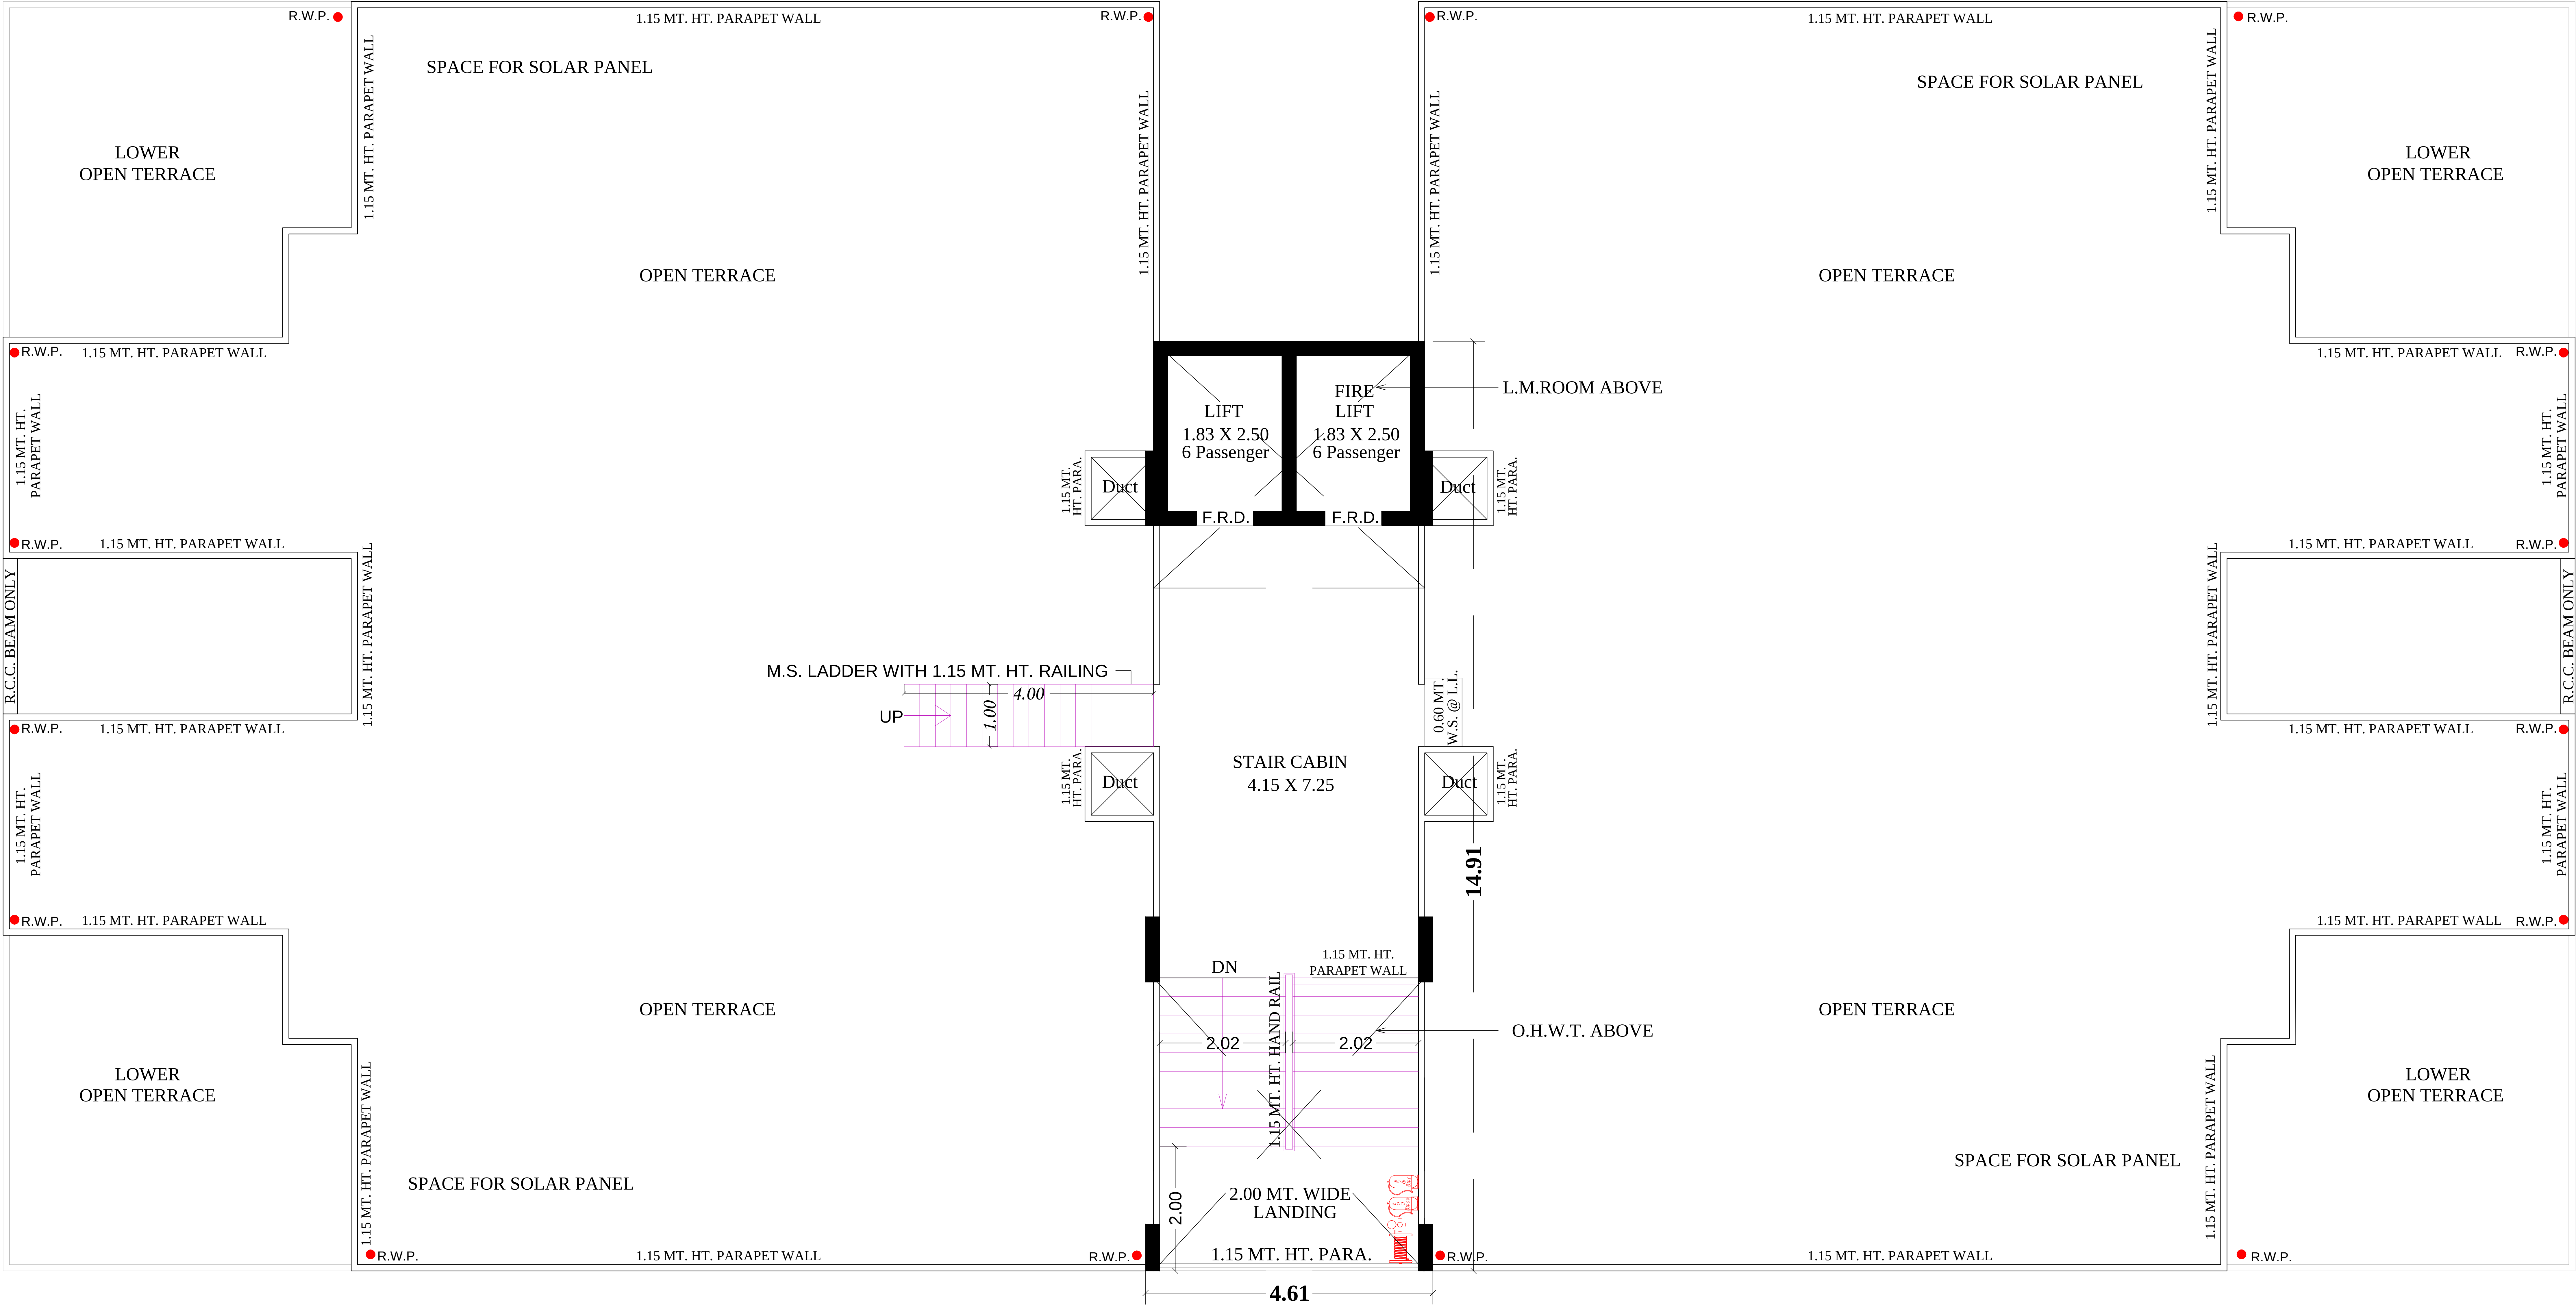

OPEN TERRACE PLAN WITH STAIR CABIN, LIFT MACH.ROOM & O.H.W.T.

NOTE :- ALL OUTER & INTERNAL WALL ARE OF 0.10 MT. TH. B/K WALL



DEVELOPERS :

SIDDHI BUILDCON

SHUBH LABH-50,NR.ROYA REJOICE-2,
NR.DASTAN CIRCLE,BILASIYA,AHMEDABAD
MO. NO.:- +918511156200

ARCHITECT :

निर architect
AKASH R. PATEL

STRUCTURAL CONSULTANTS :

