



VAIDEHI PLATINUM







BLOCK - A

VAIDEHI PLATINUM

BLOCK - A

VAIDEHI PLATINUM

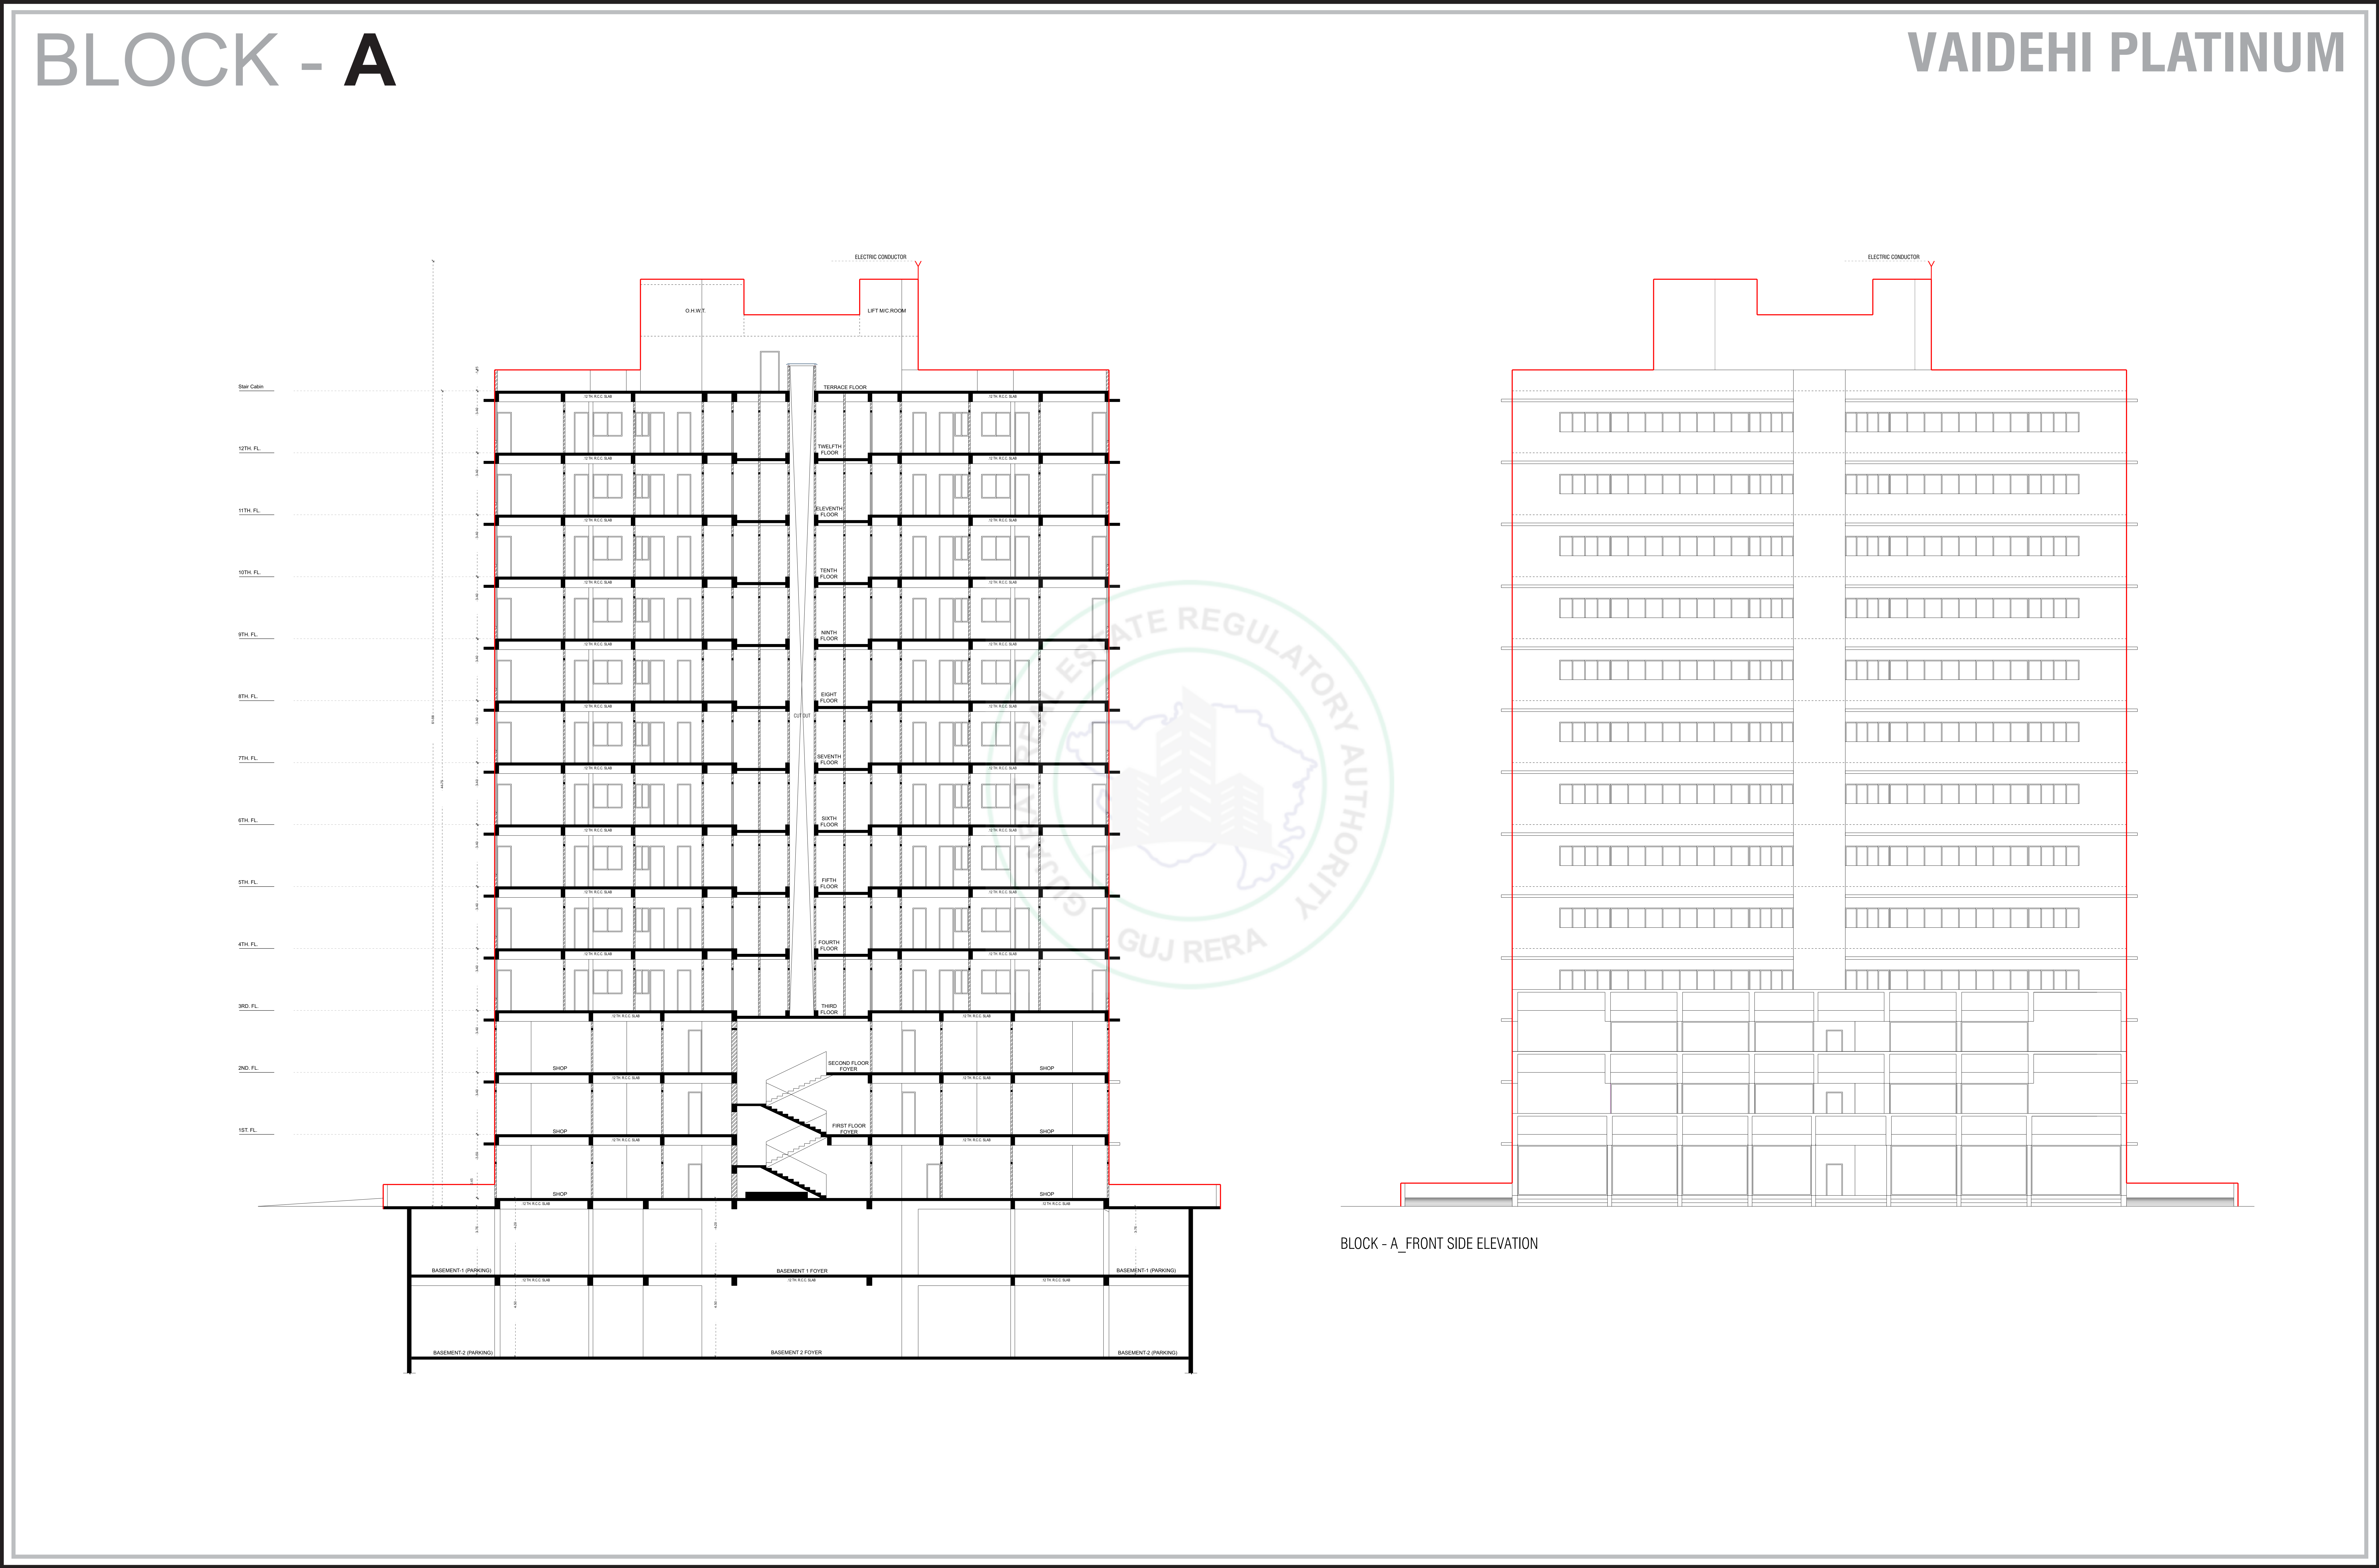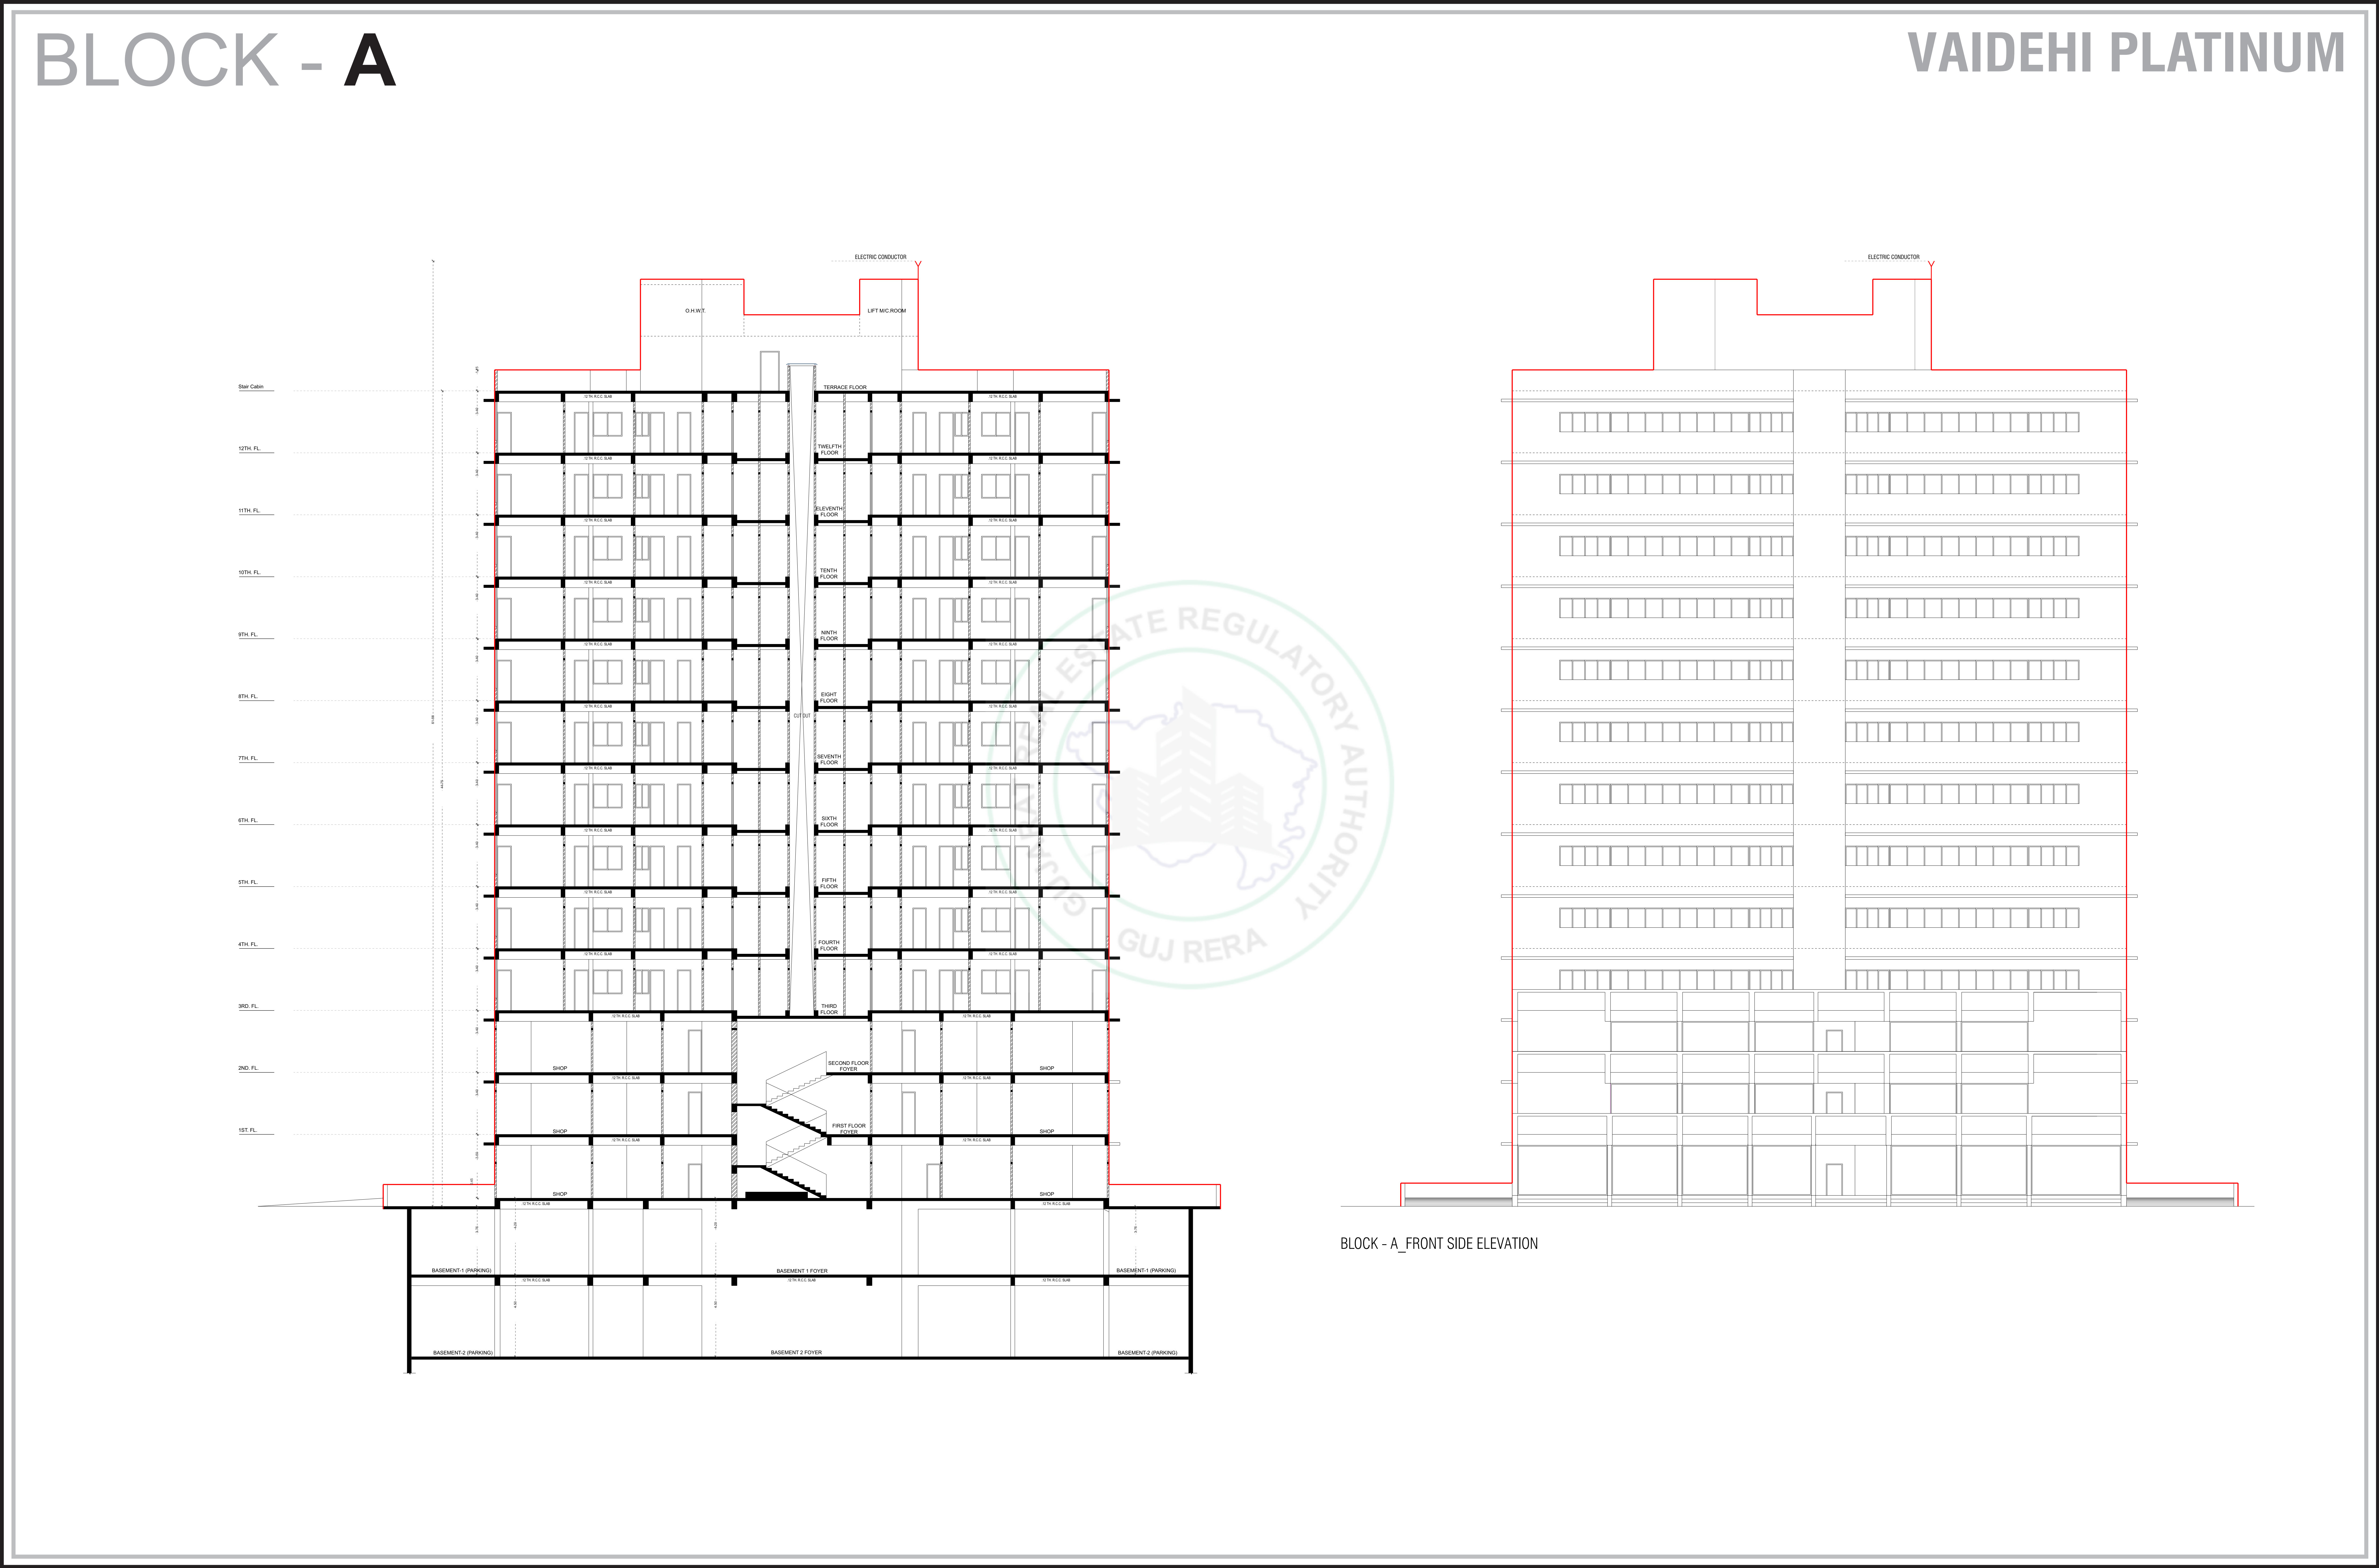

BLOCK - A


VAIDEHI PLATINUM

Architectural floor plan of Block A, Vaidehi Platinum. The plan shows a multi-story building with a central staircase and elevator shaft. The ground floor includes a shop, a first floor foyer, and a second floor foyer. The upper floors are labeled from 3rd to 12th. The plan also shows a terrace floor and a roof. The building is surrounded by a parking area (Basement 1 and 2) and a road. A watermark for 'GUJARATI ESTATE REGULATORY AUTHORITY' is visible in the center.

Architectural elevation drawing of Block A, Vaidehi Platinum. The drawing shows the front side of the building, featuring a grid of windows and a central vertical element. The building is surrounded by a parking area and a road. A watermark for 'GUJARATI ESTATE REGULATORY AUTHORITY' is visible in the center.

BLOCK - A_FRONT SIDE ELEVATION


VAIDEHI PLATINUM

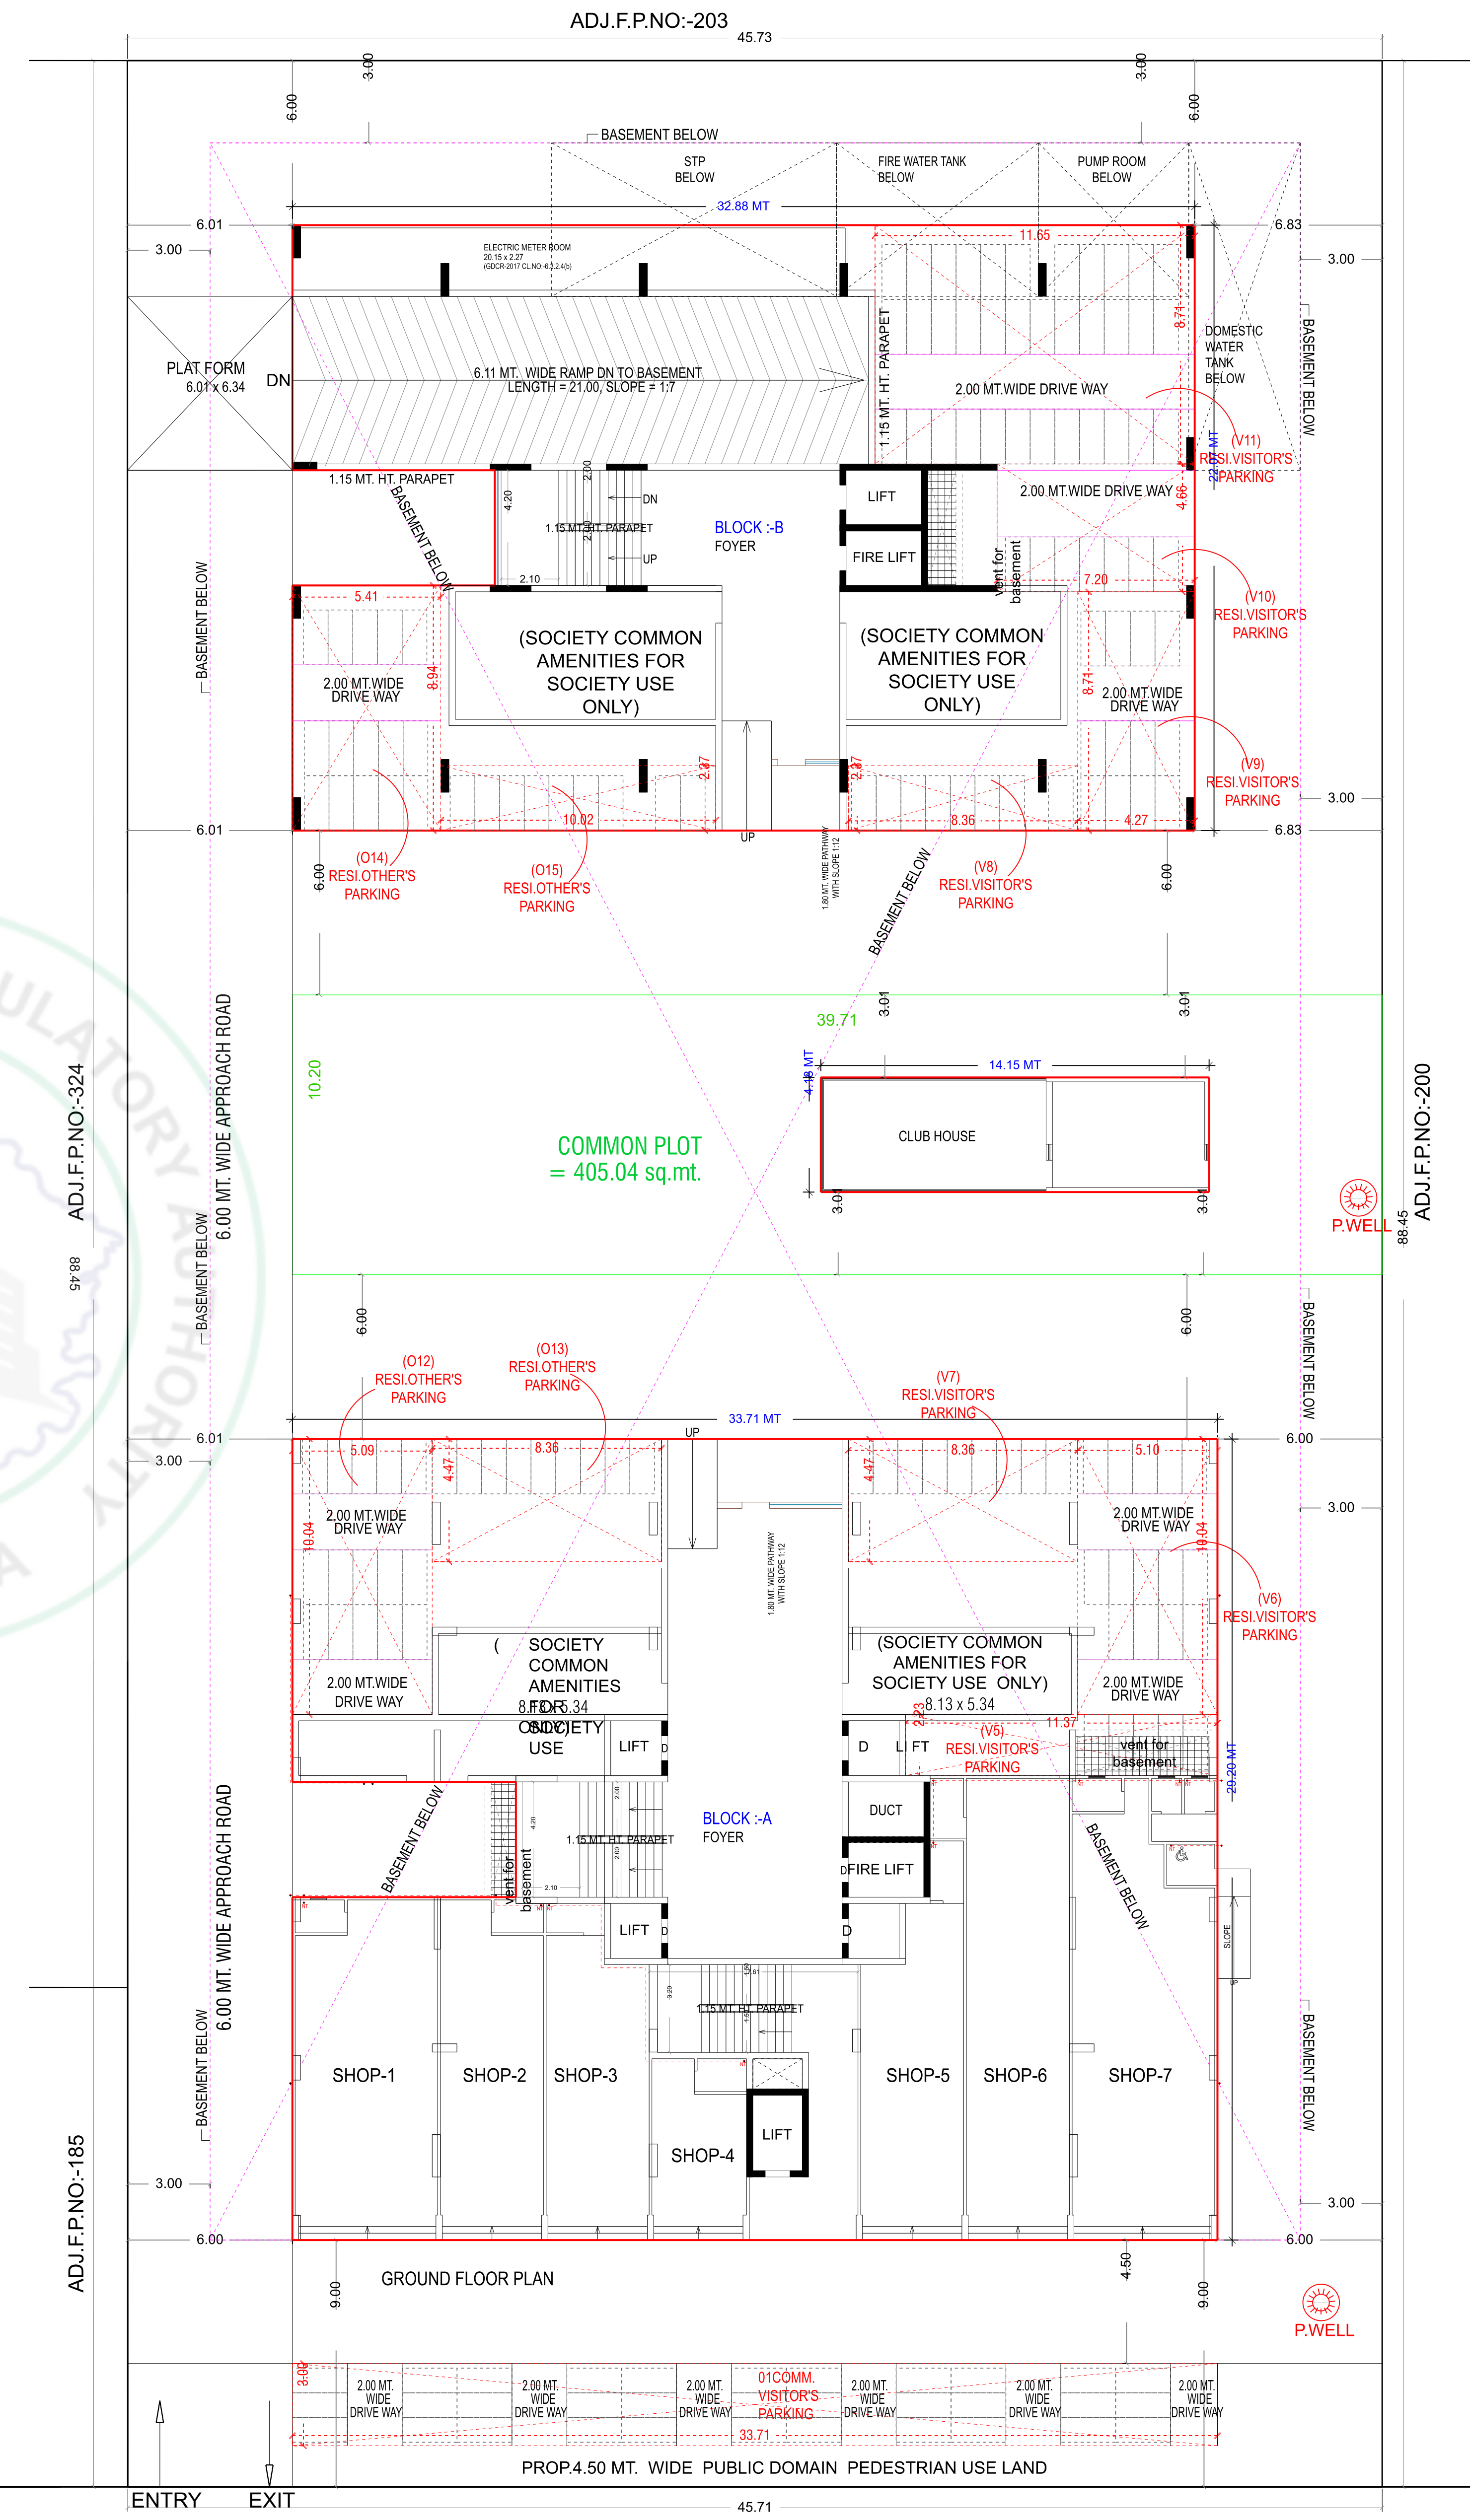


LAYOUT PLAN
SCALE:-1CM = 2.00 MT.

45.00 MT. W I D E T.P.S. R O A D


45.00 MT. W I D E T.P.S. R O A D

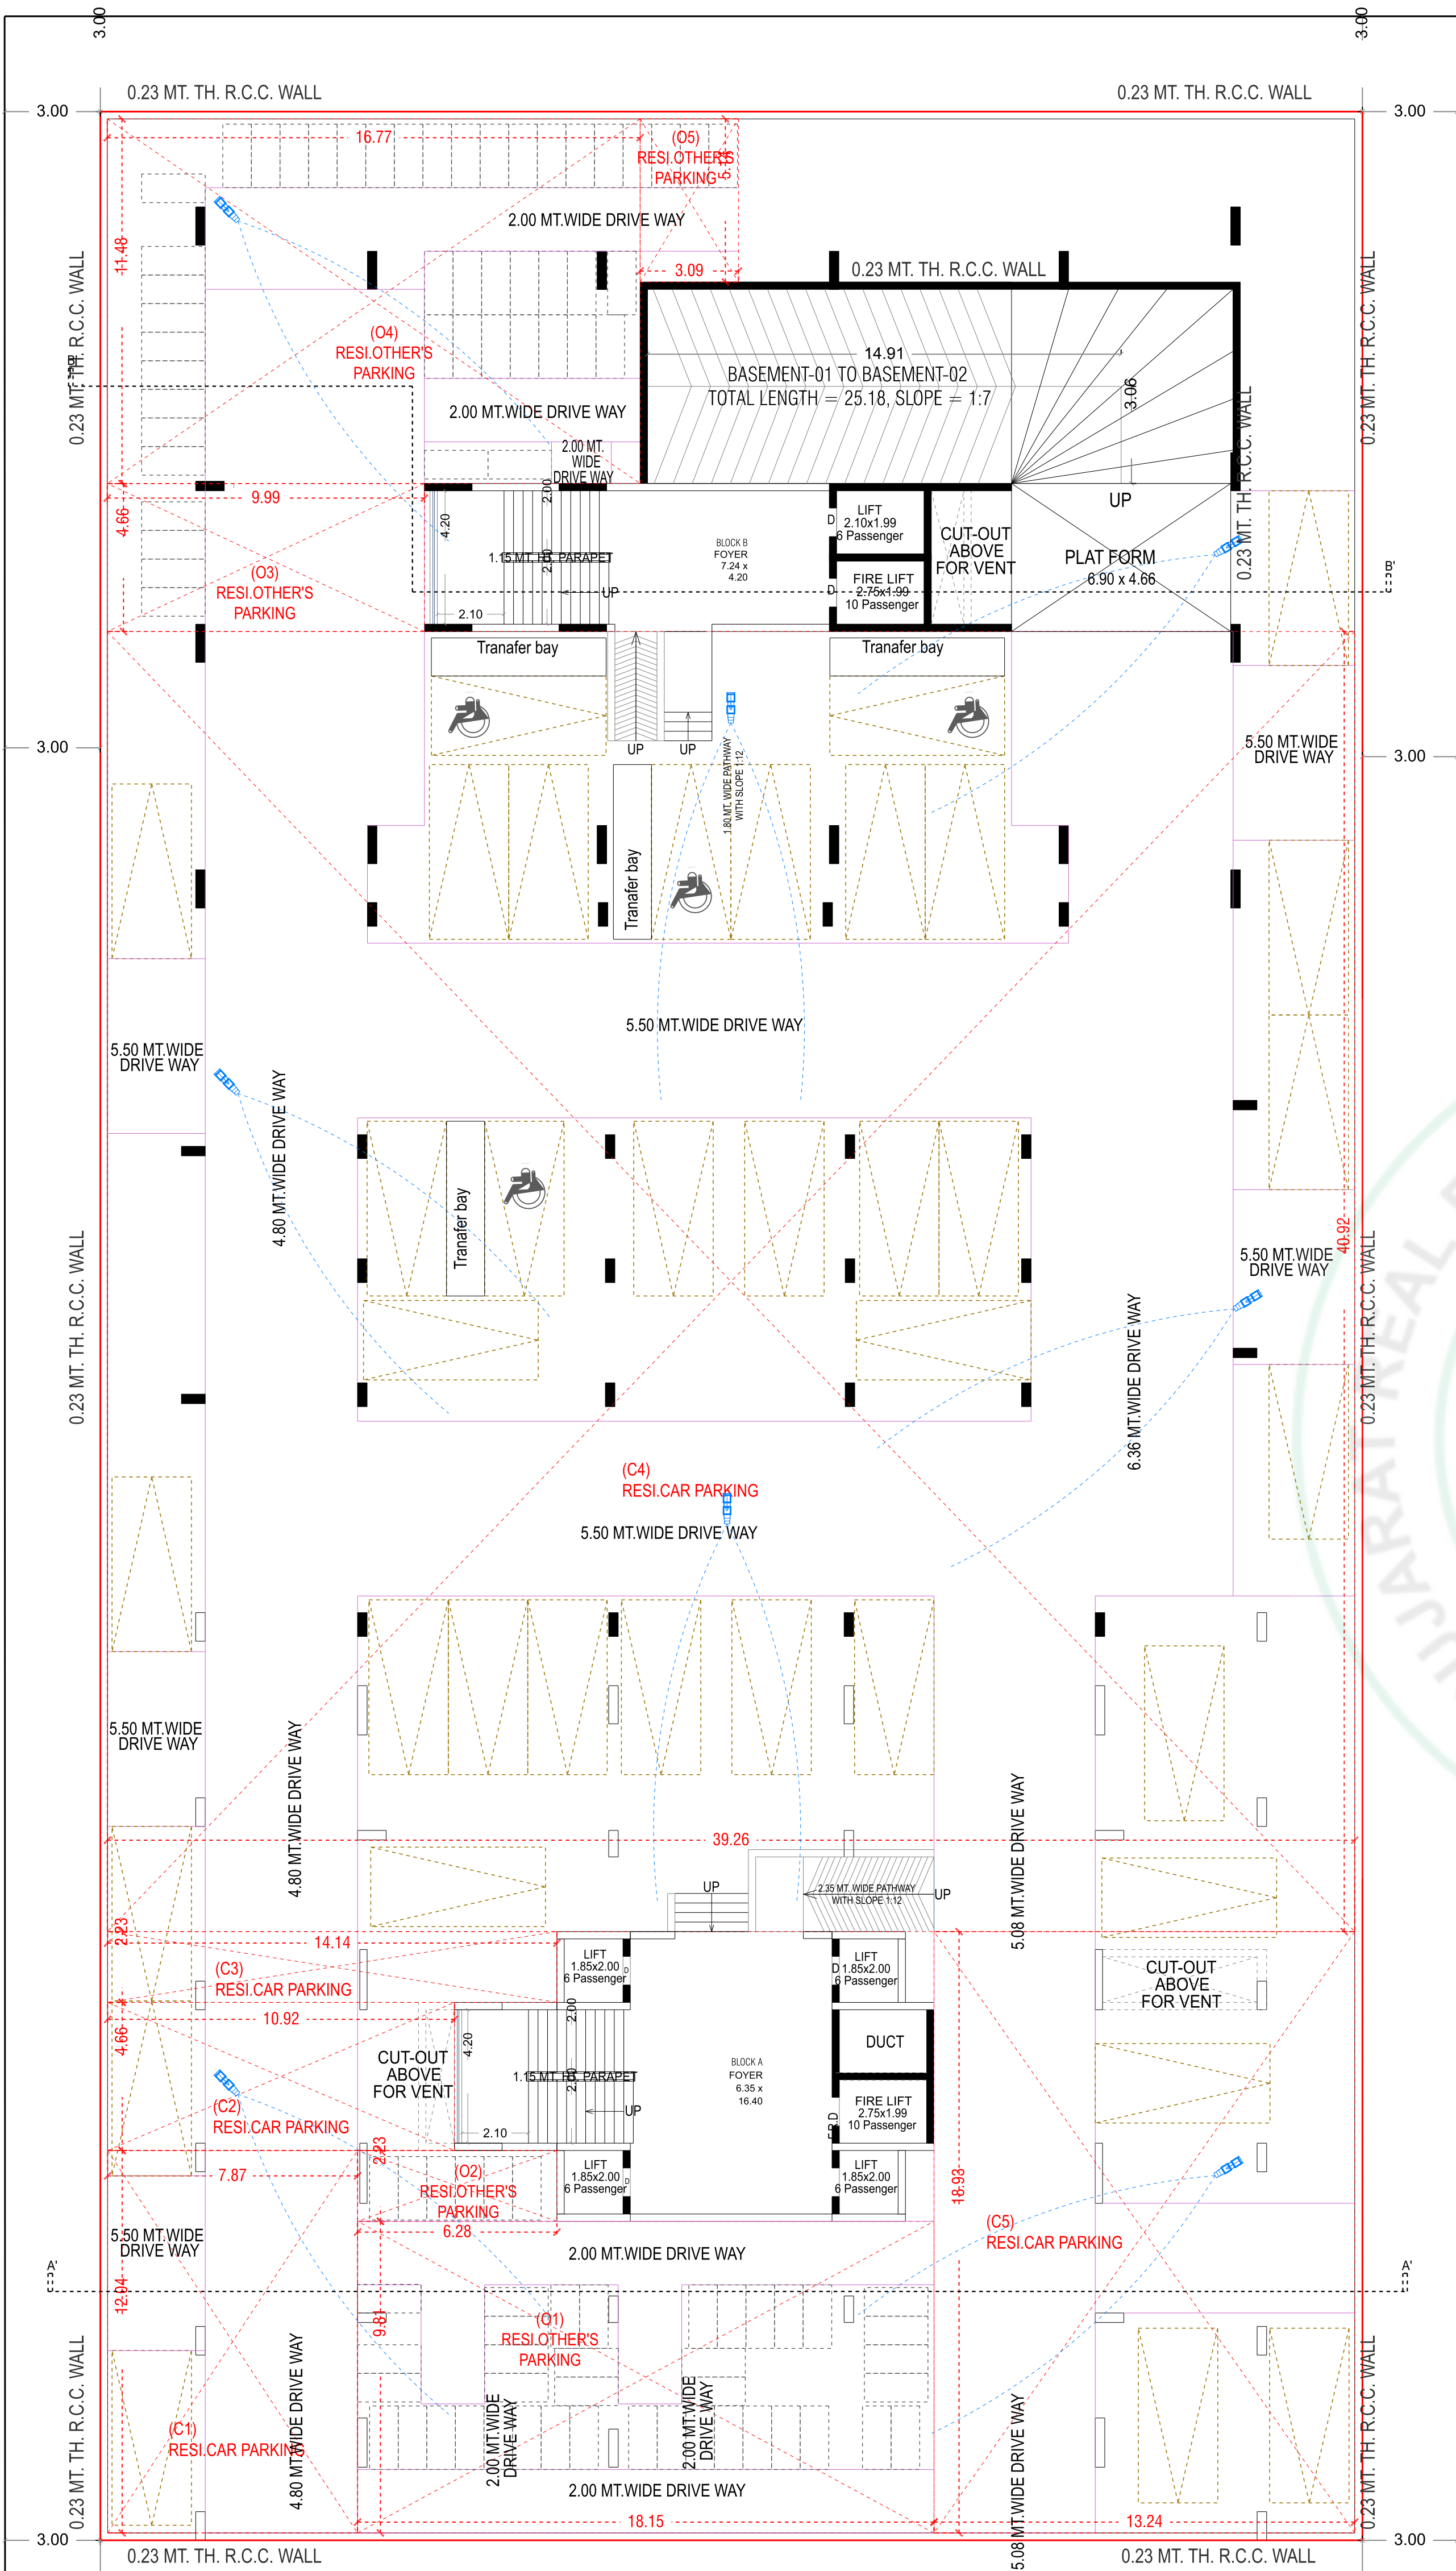


USECOND BASEMENT PLAN (with PARKING)
SCALE :- 1.00 CM. = 2.00 MT.


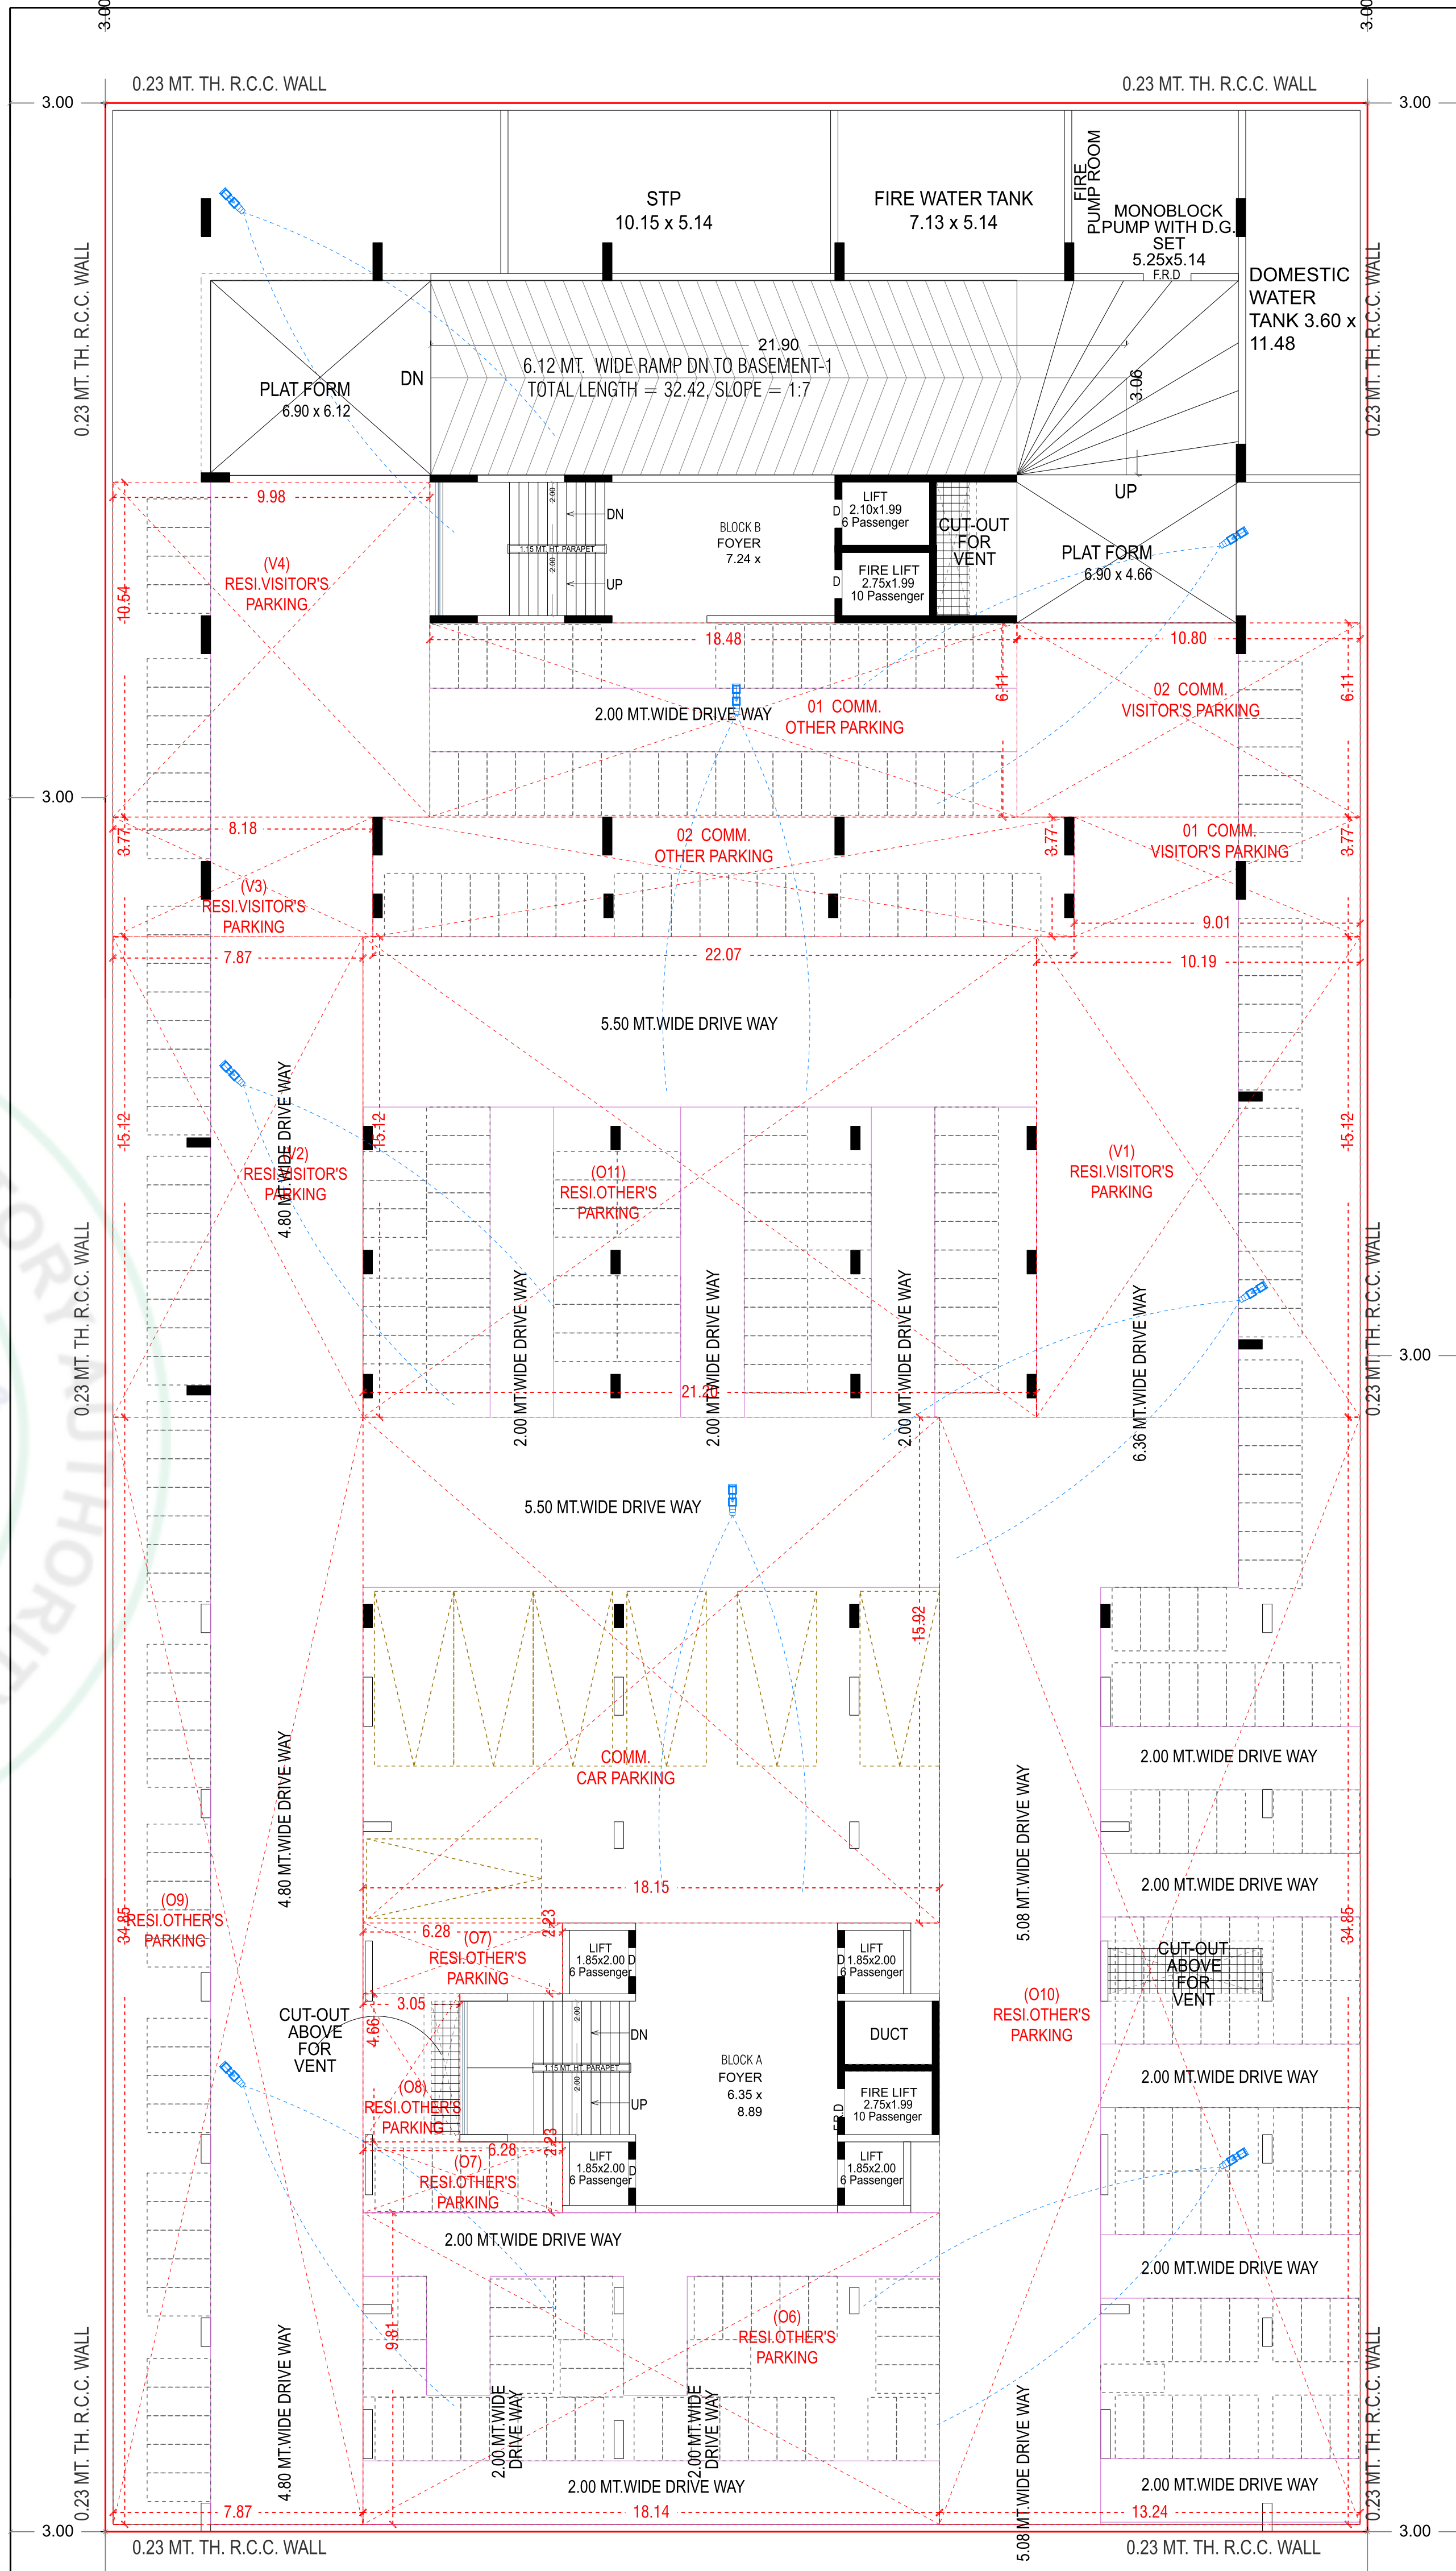


UFIRST BASEMENT PLAN (with PARKING)
SCALE :- 1.00 CM. = 2.00 MT.

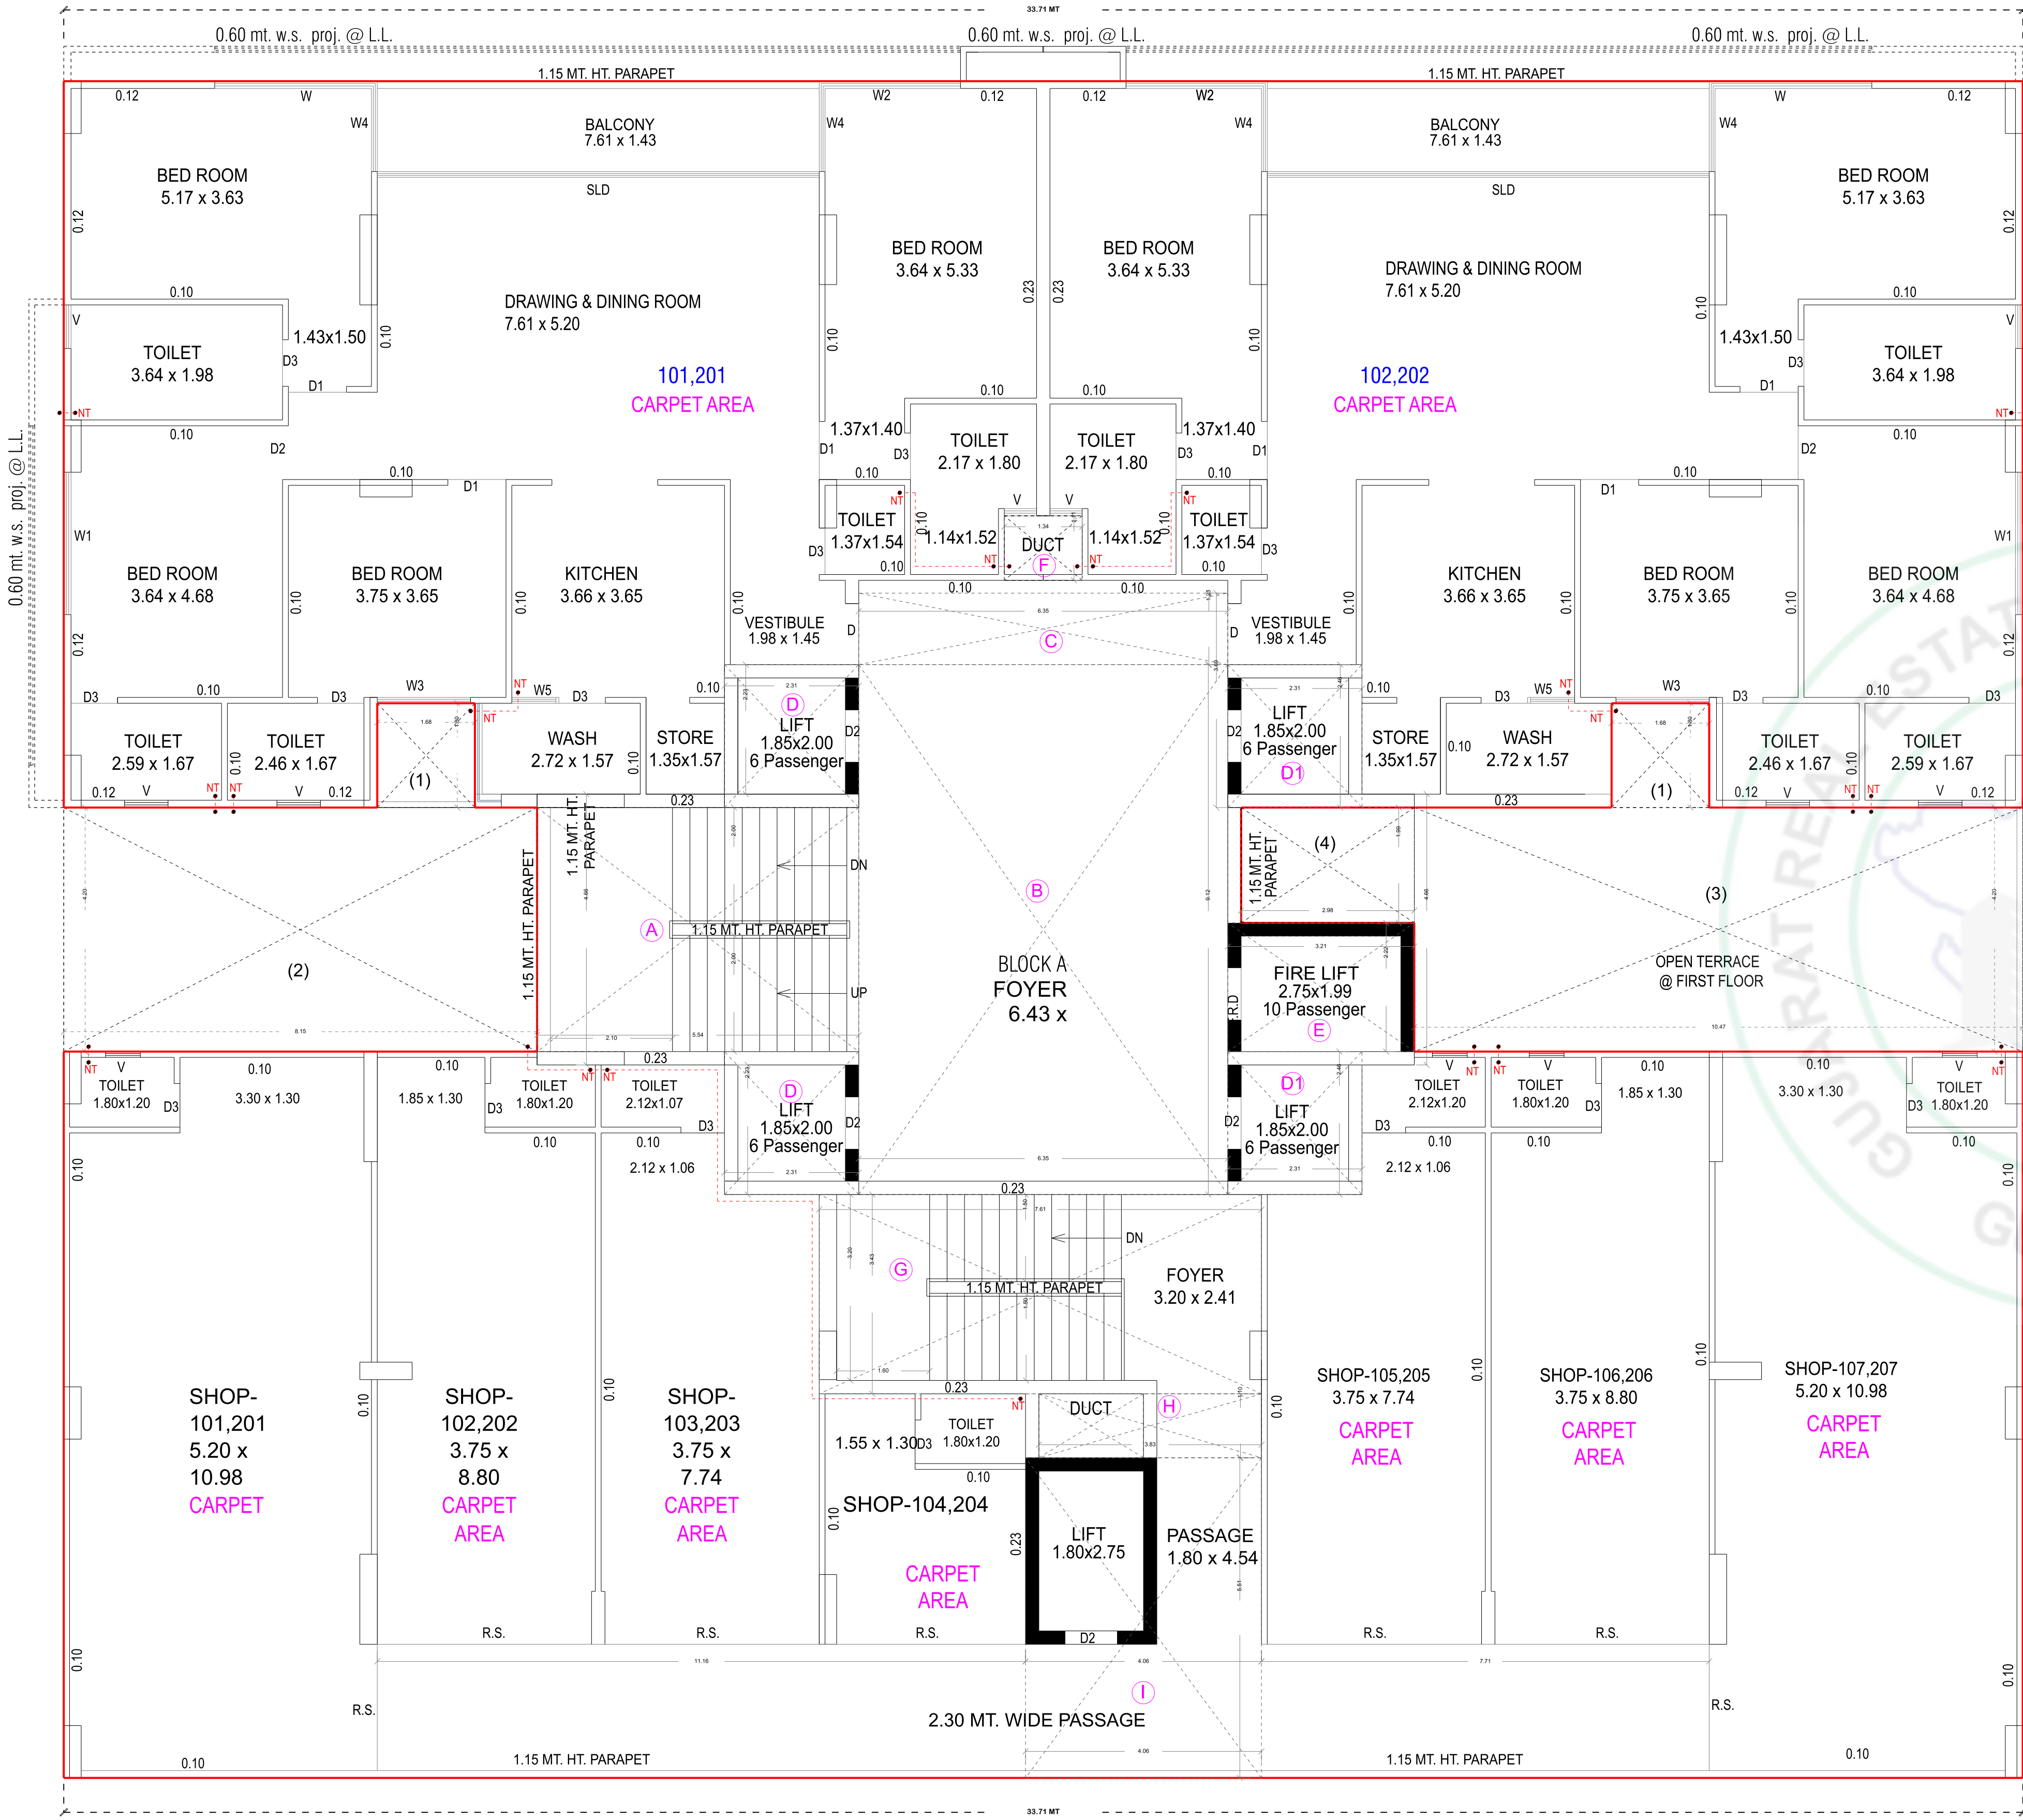

FIRST & SECOND FLOOR

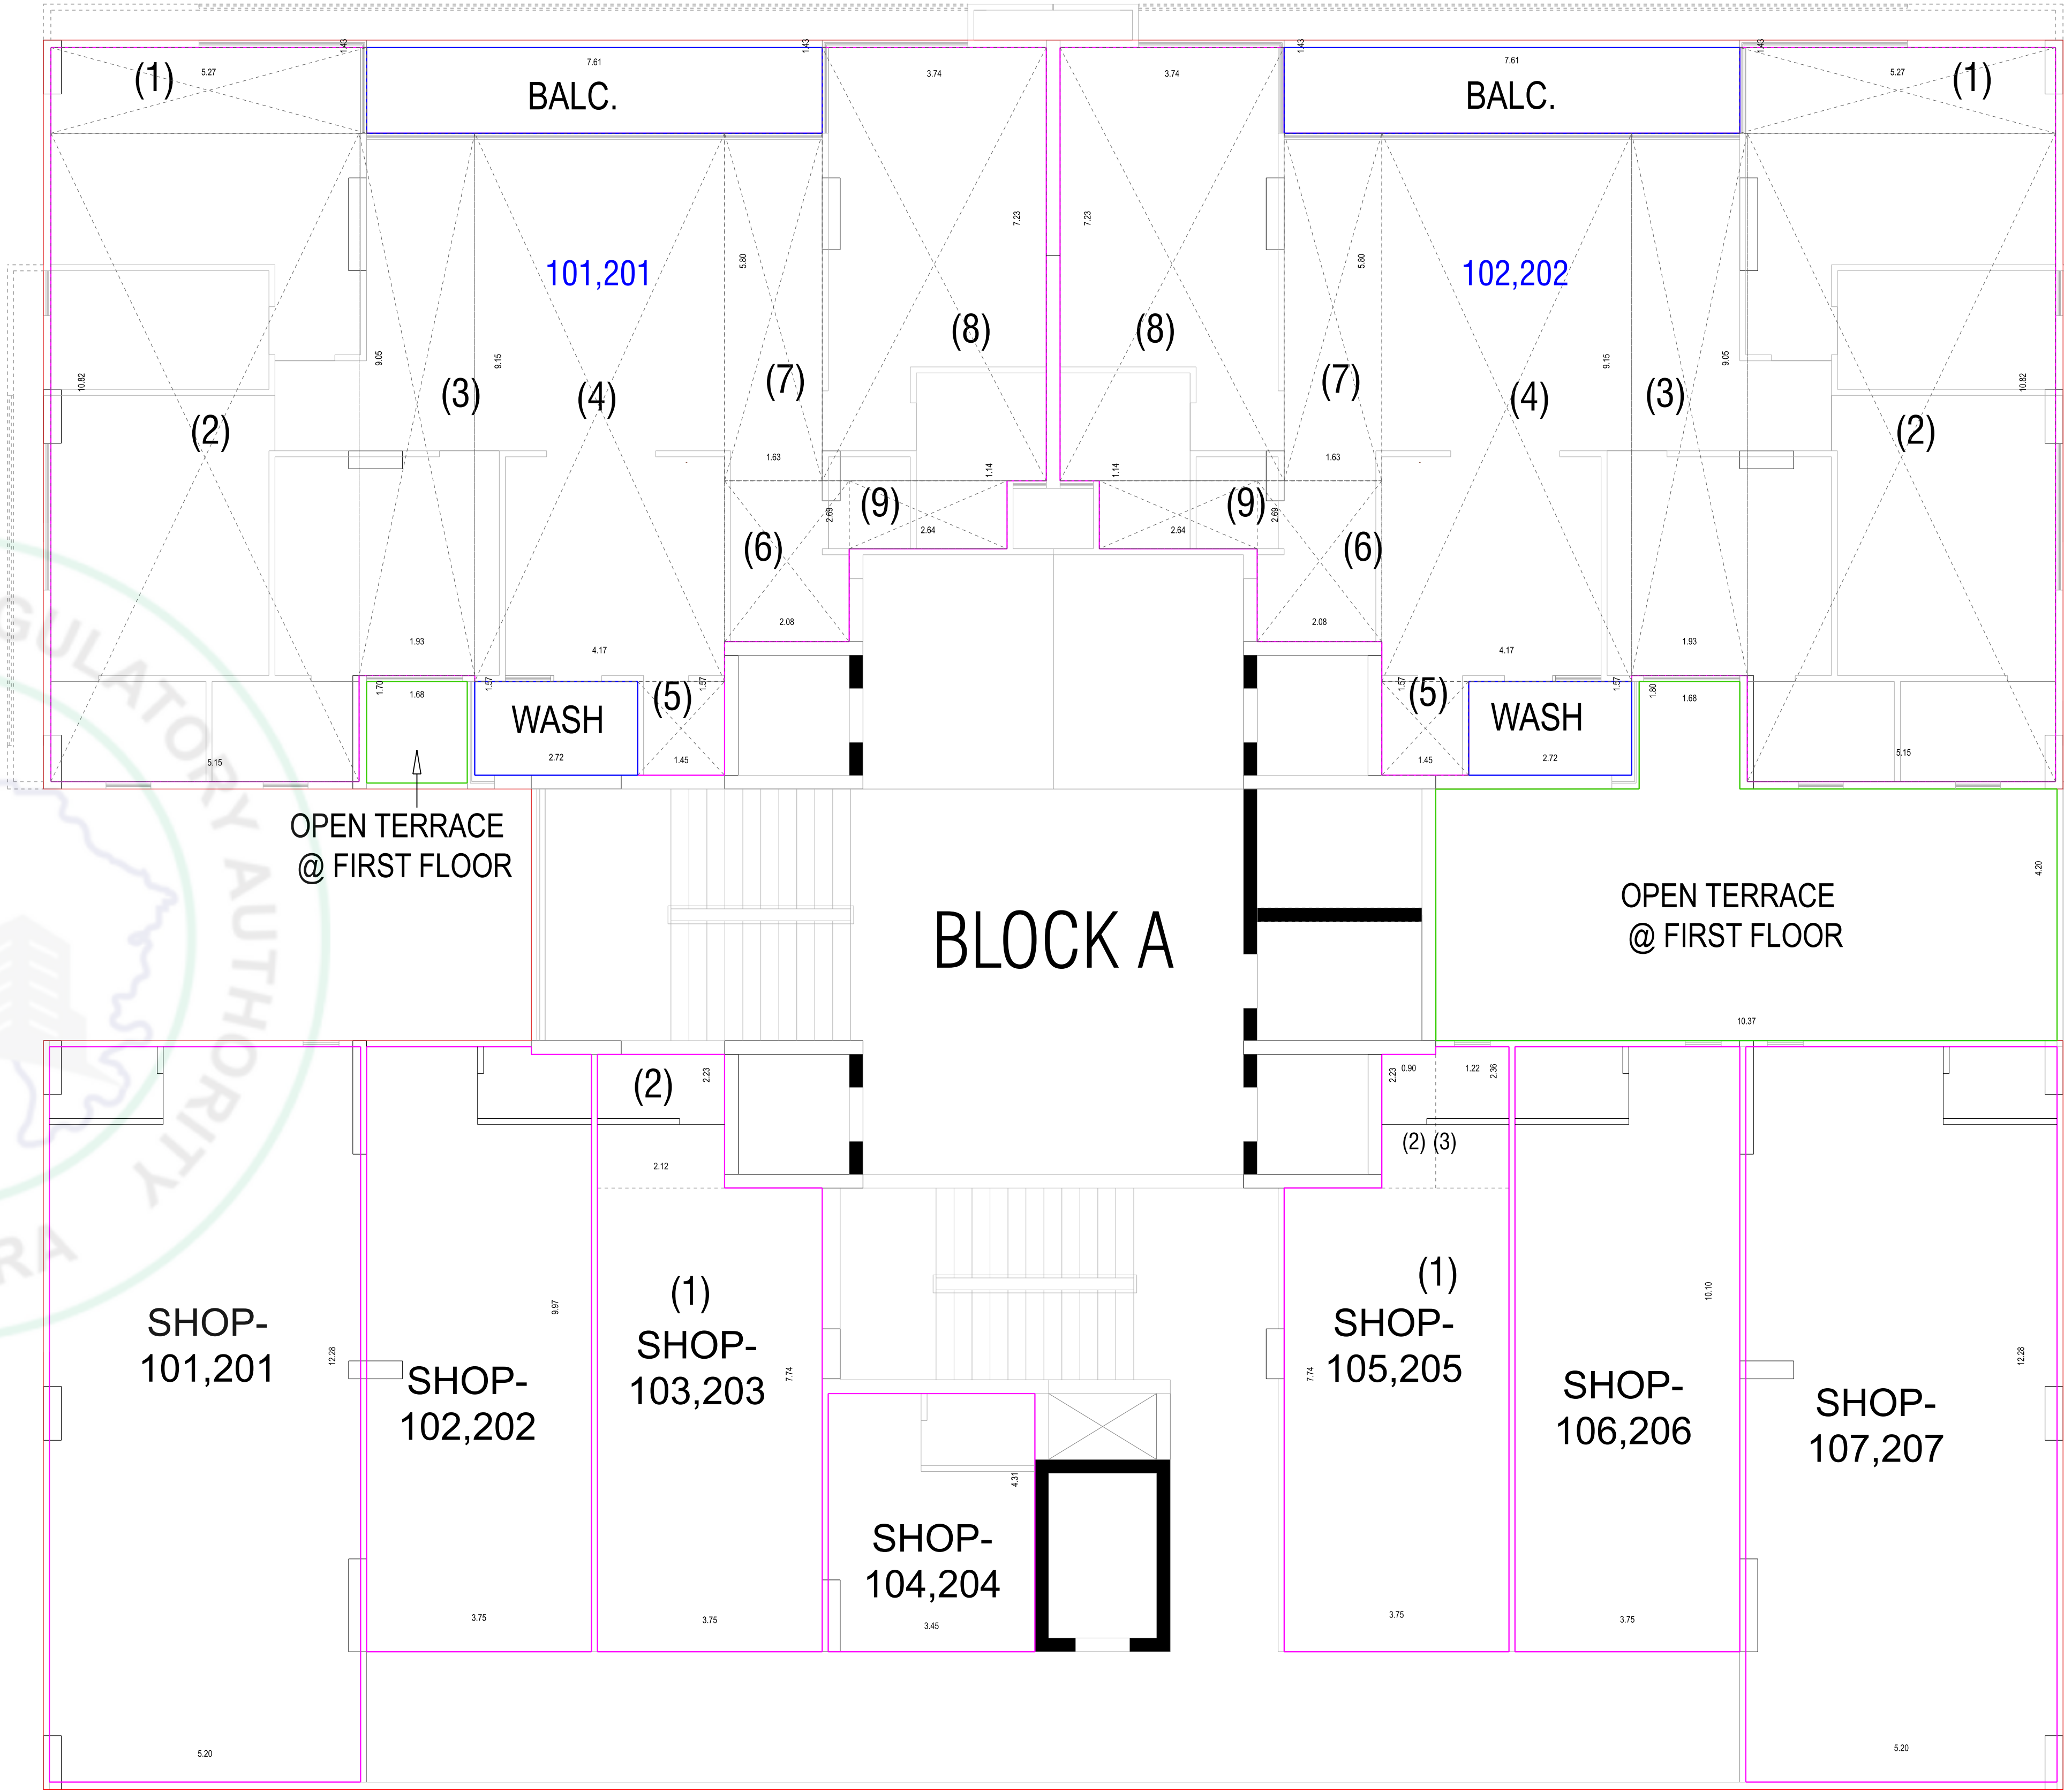


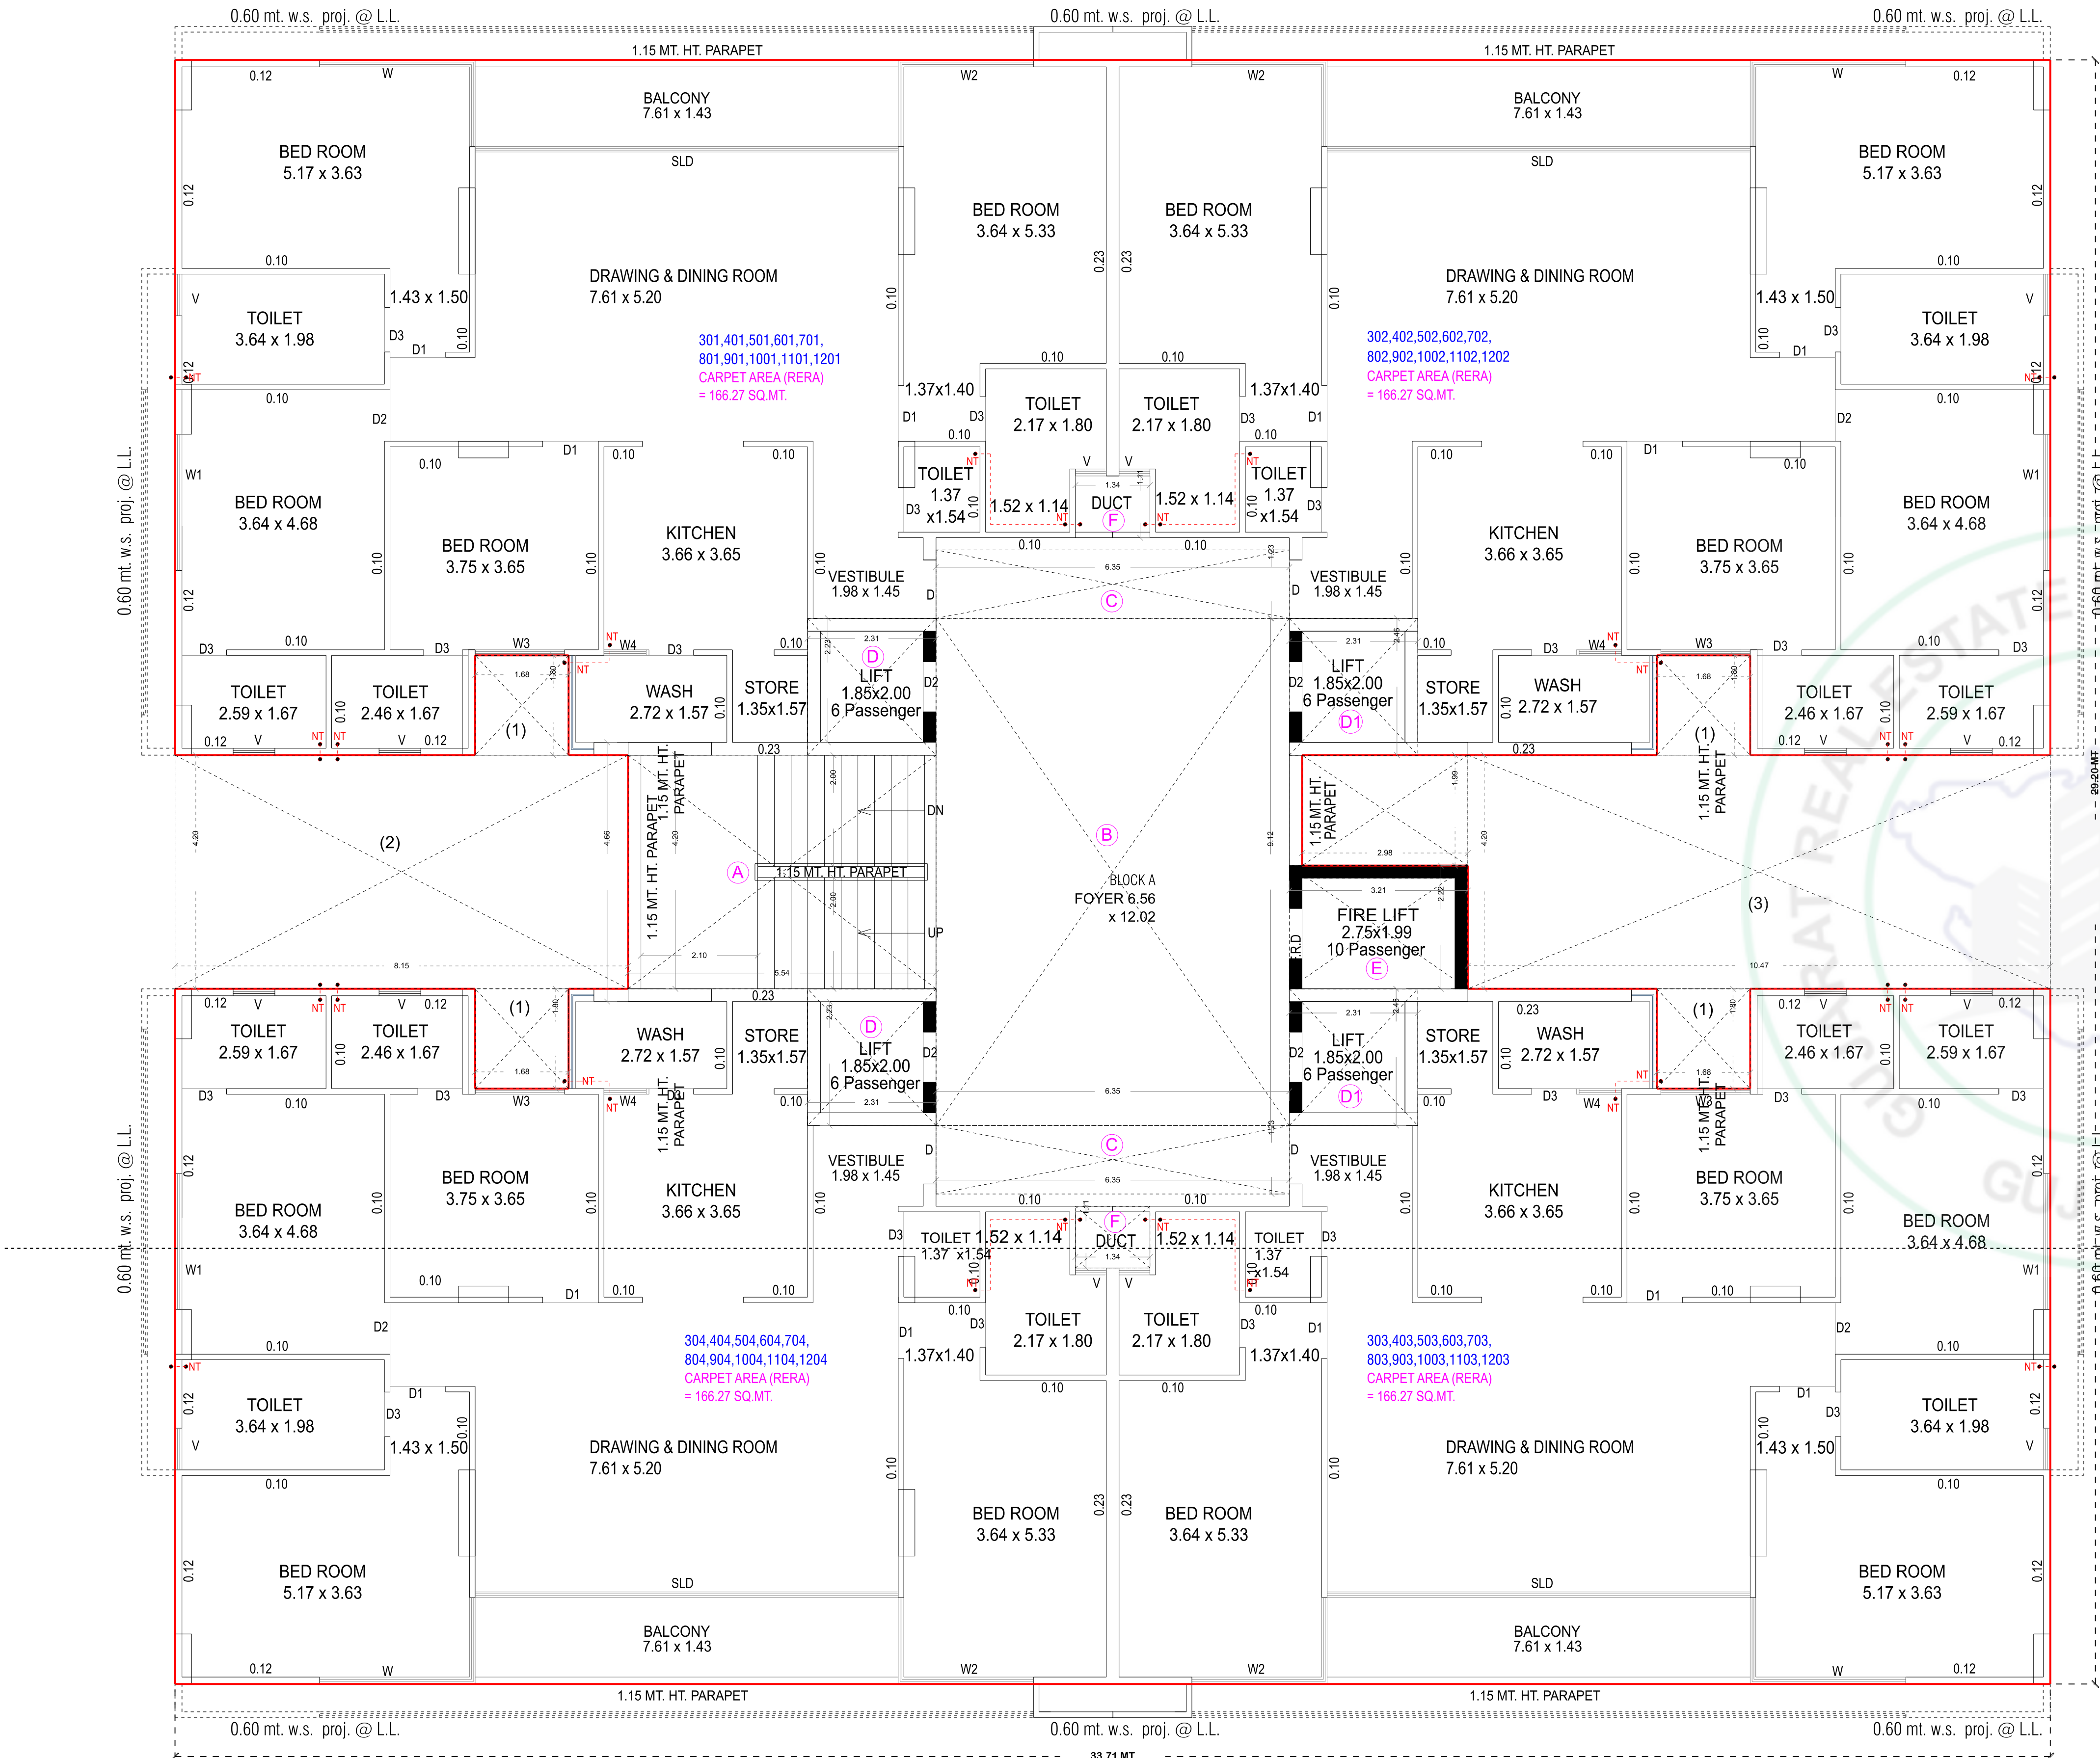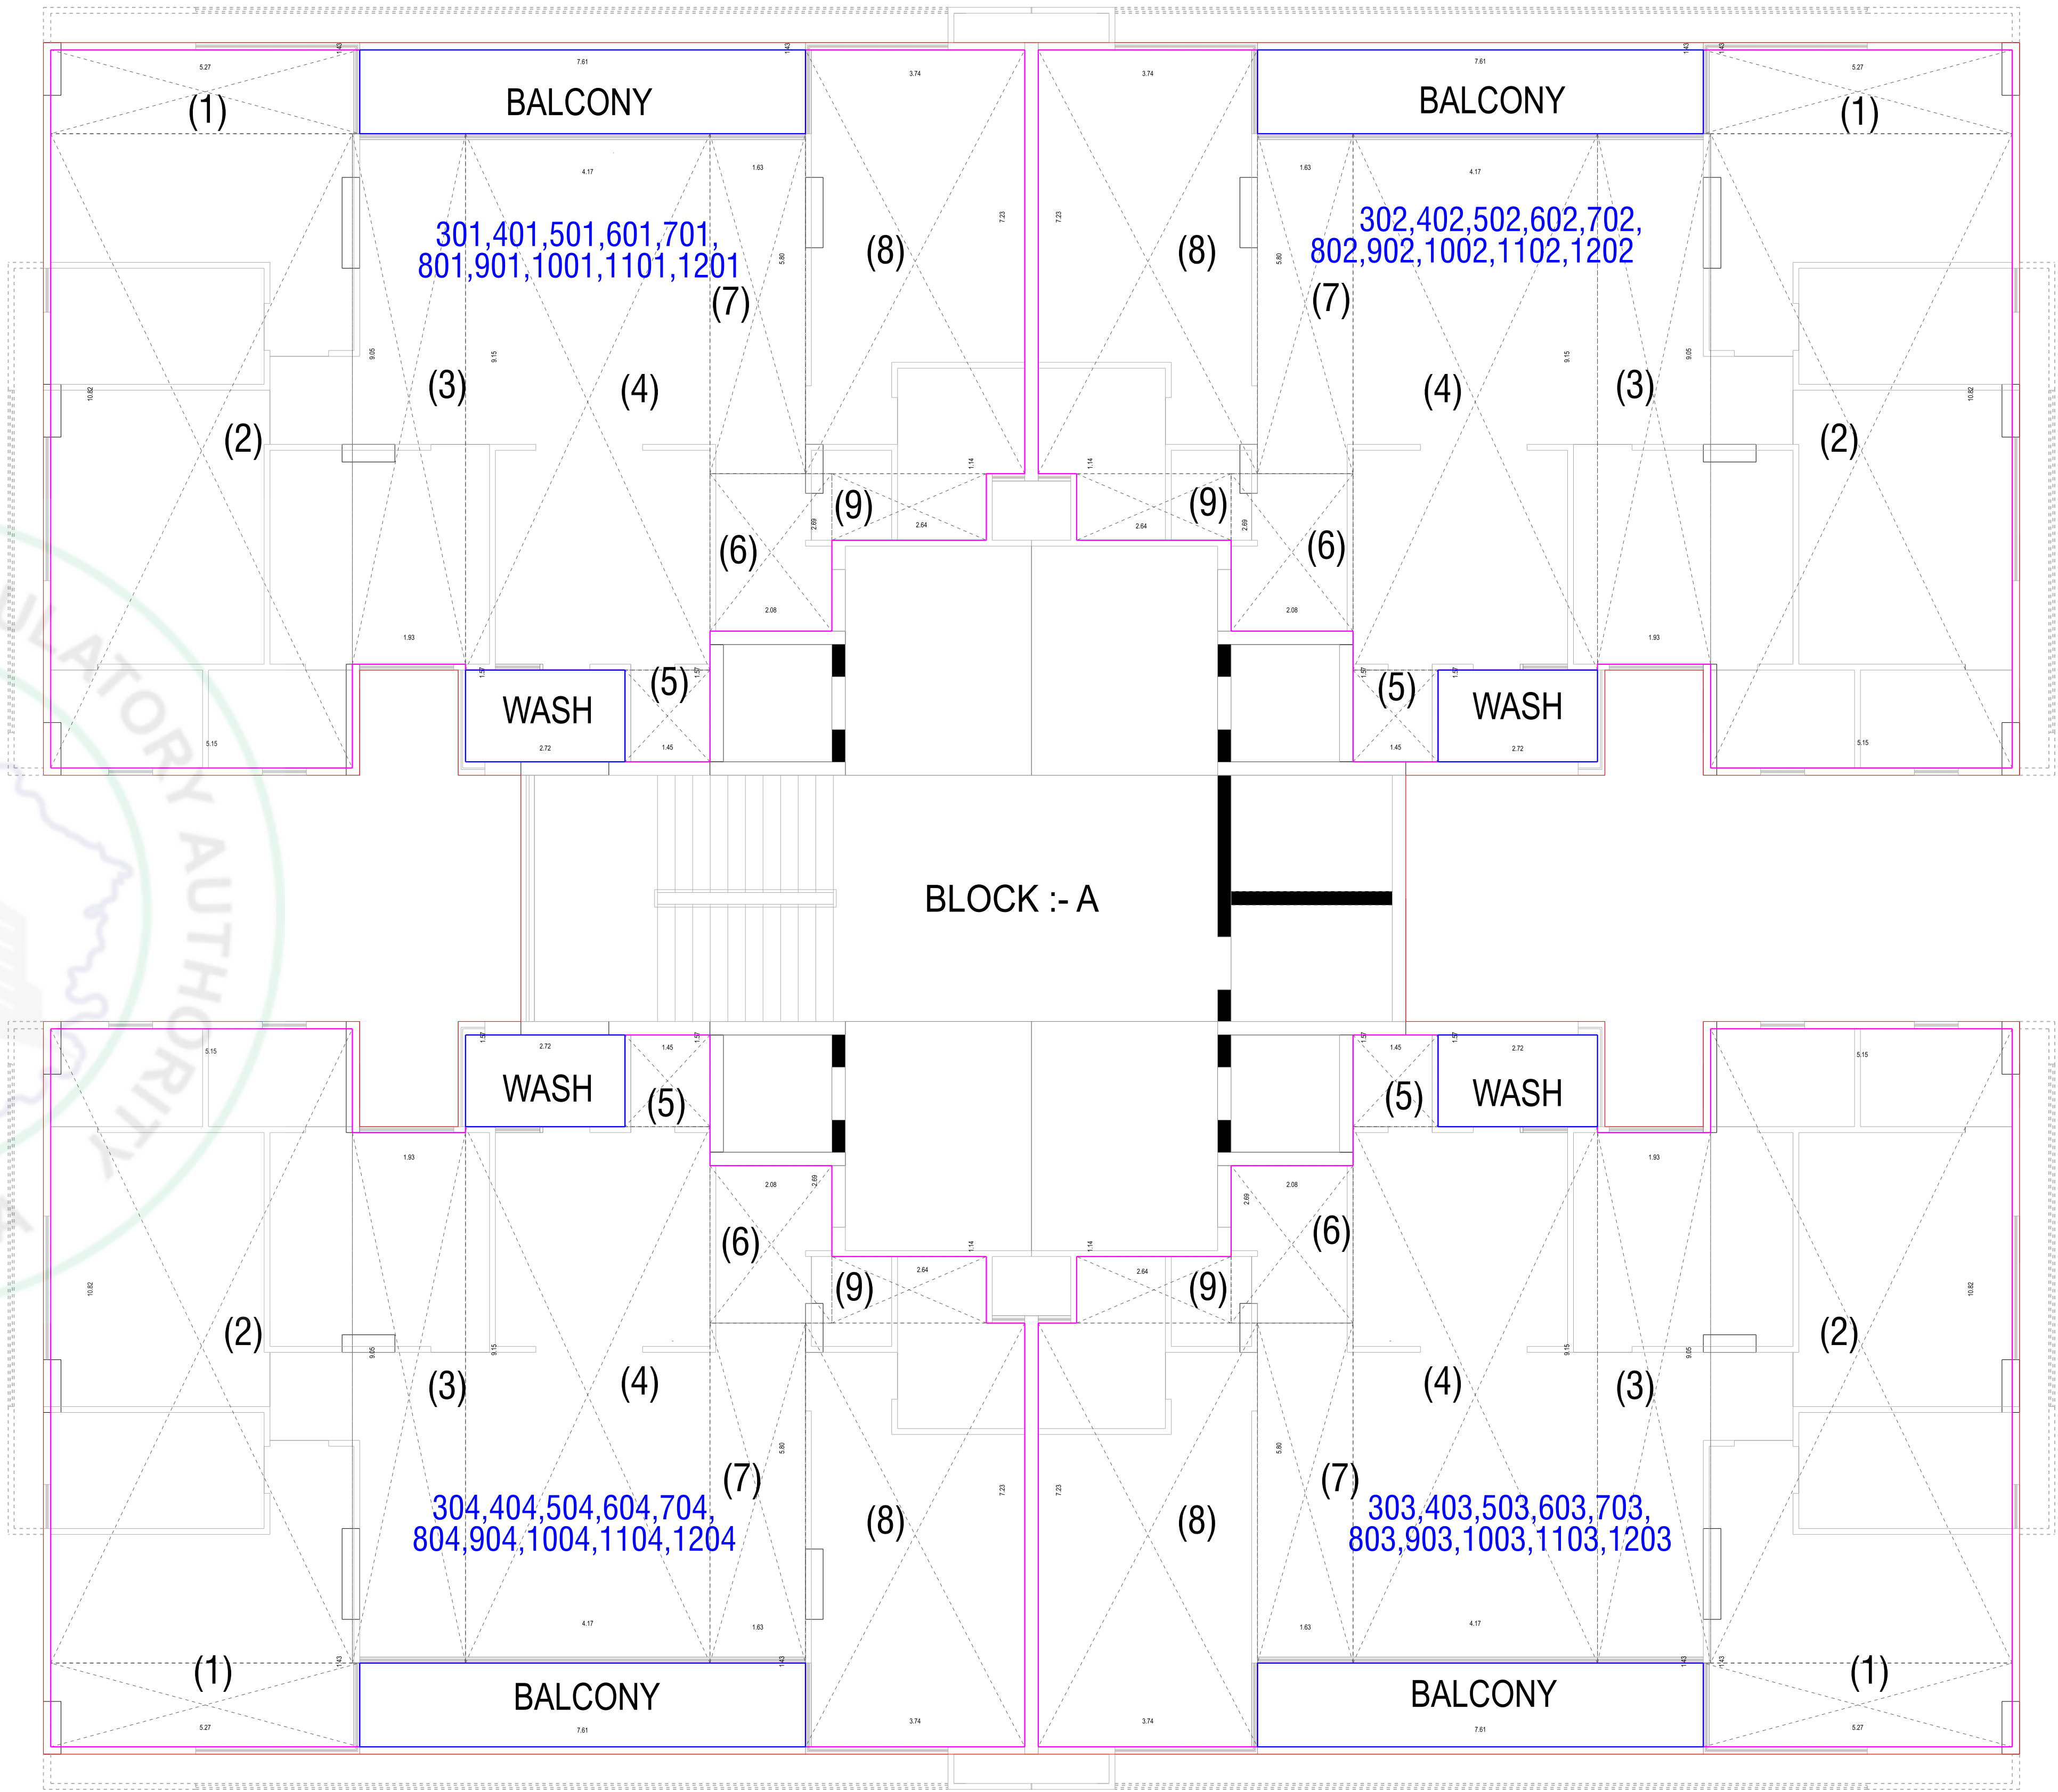

TYPICAL FLOOR PLAN 3rd to 12th FLOOR PLAN

CARPET AREA (RERA) CALC. 3rd to 12th FLOORU PLAN (RESI.+COMM.)



SCALE : 1.00 CM. = 2.00 MT.

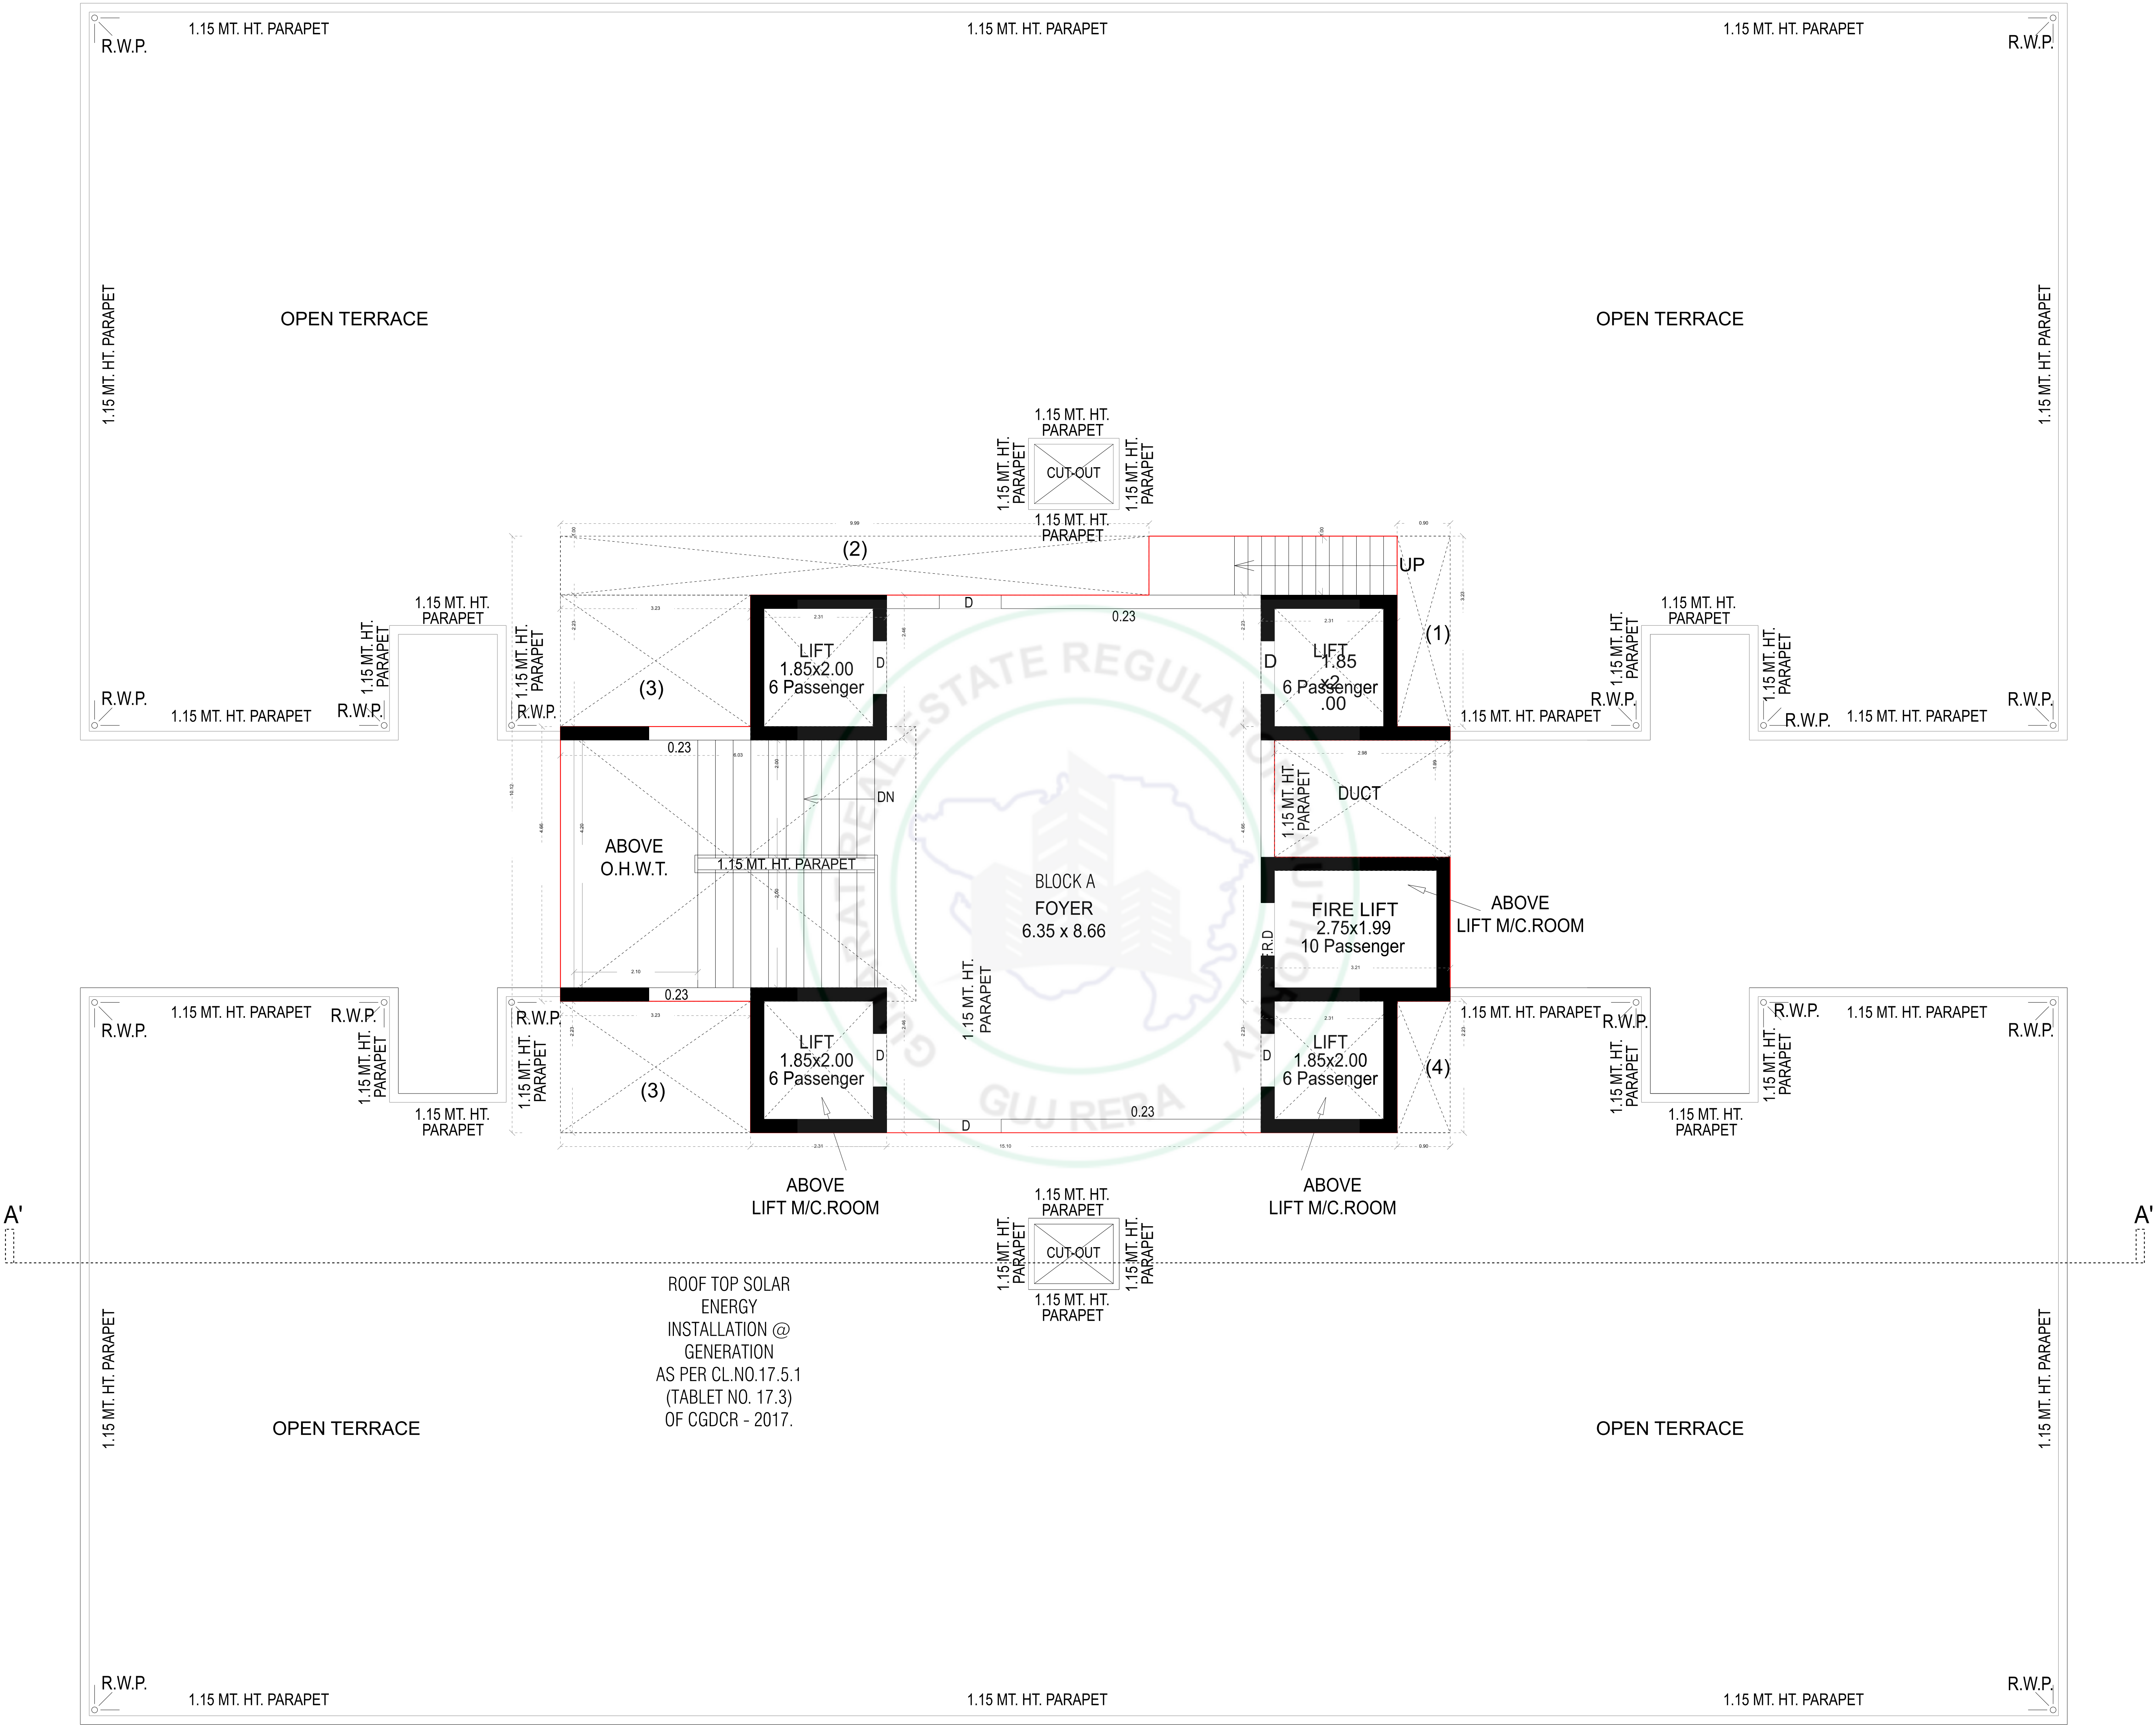


USTAIR CABIN, O.H.W.T. & OPEN TERRACE PLAN

BLOCK - B

VAIDEHI PLATINUM

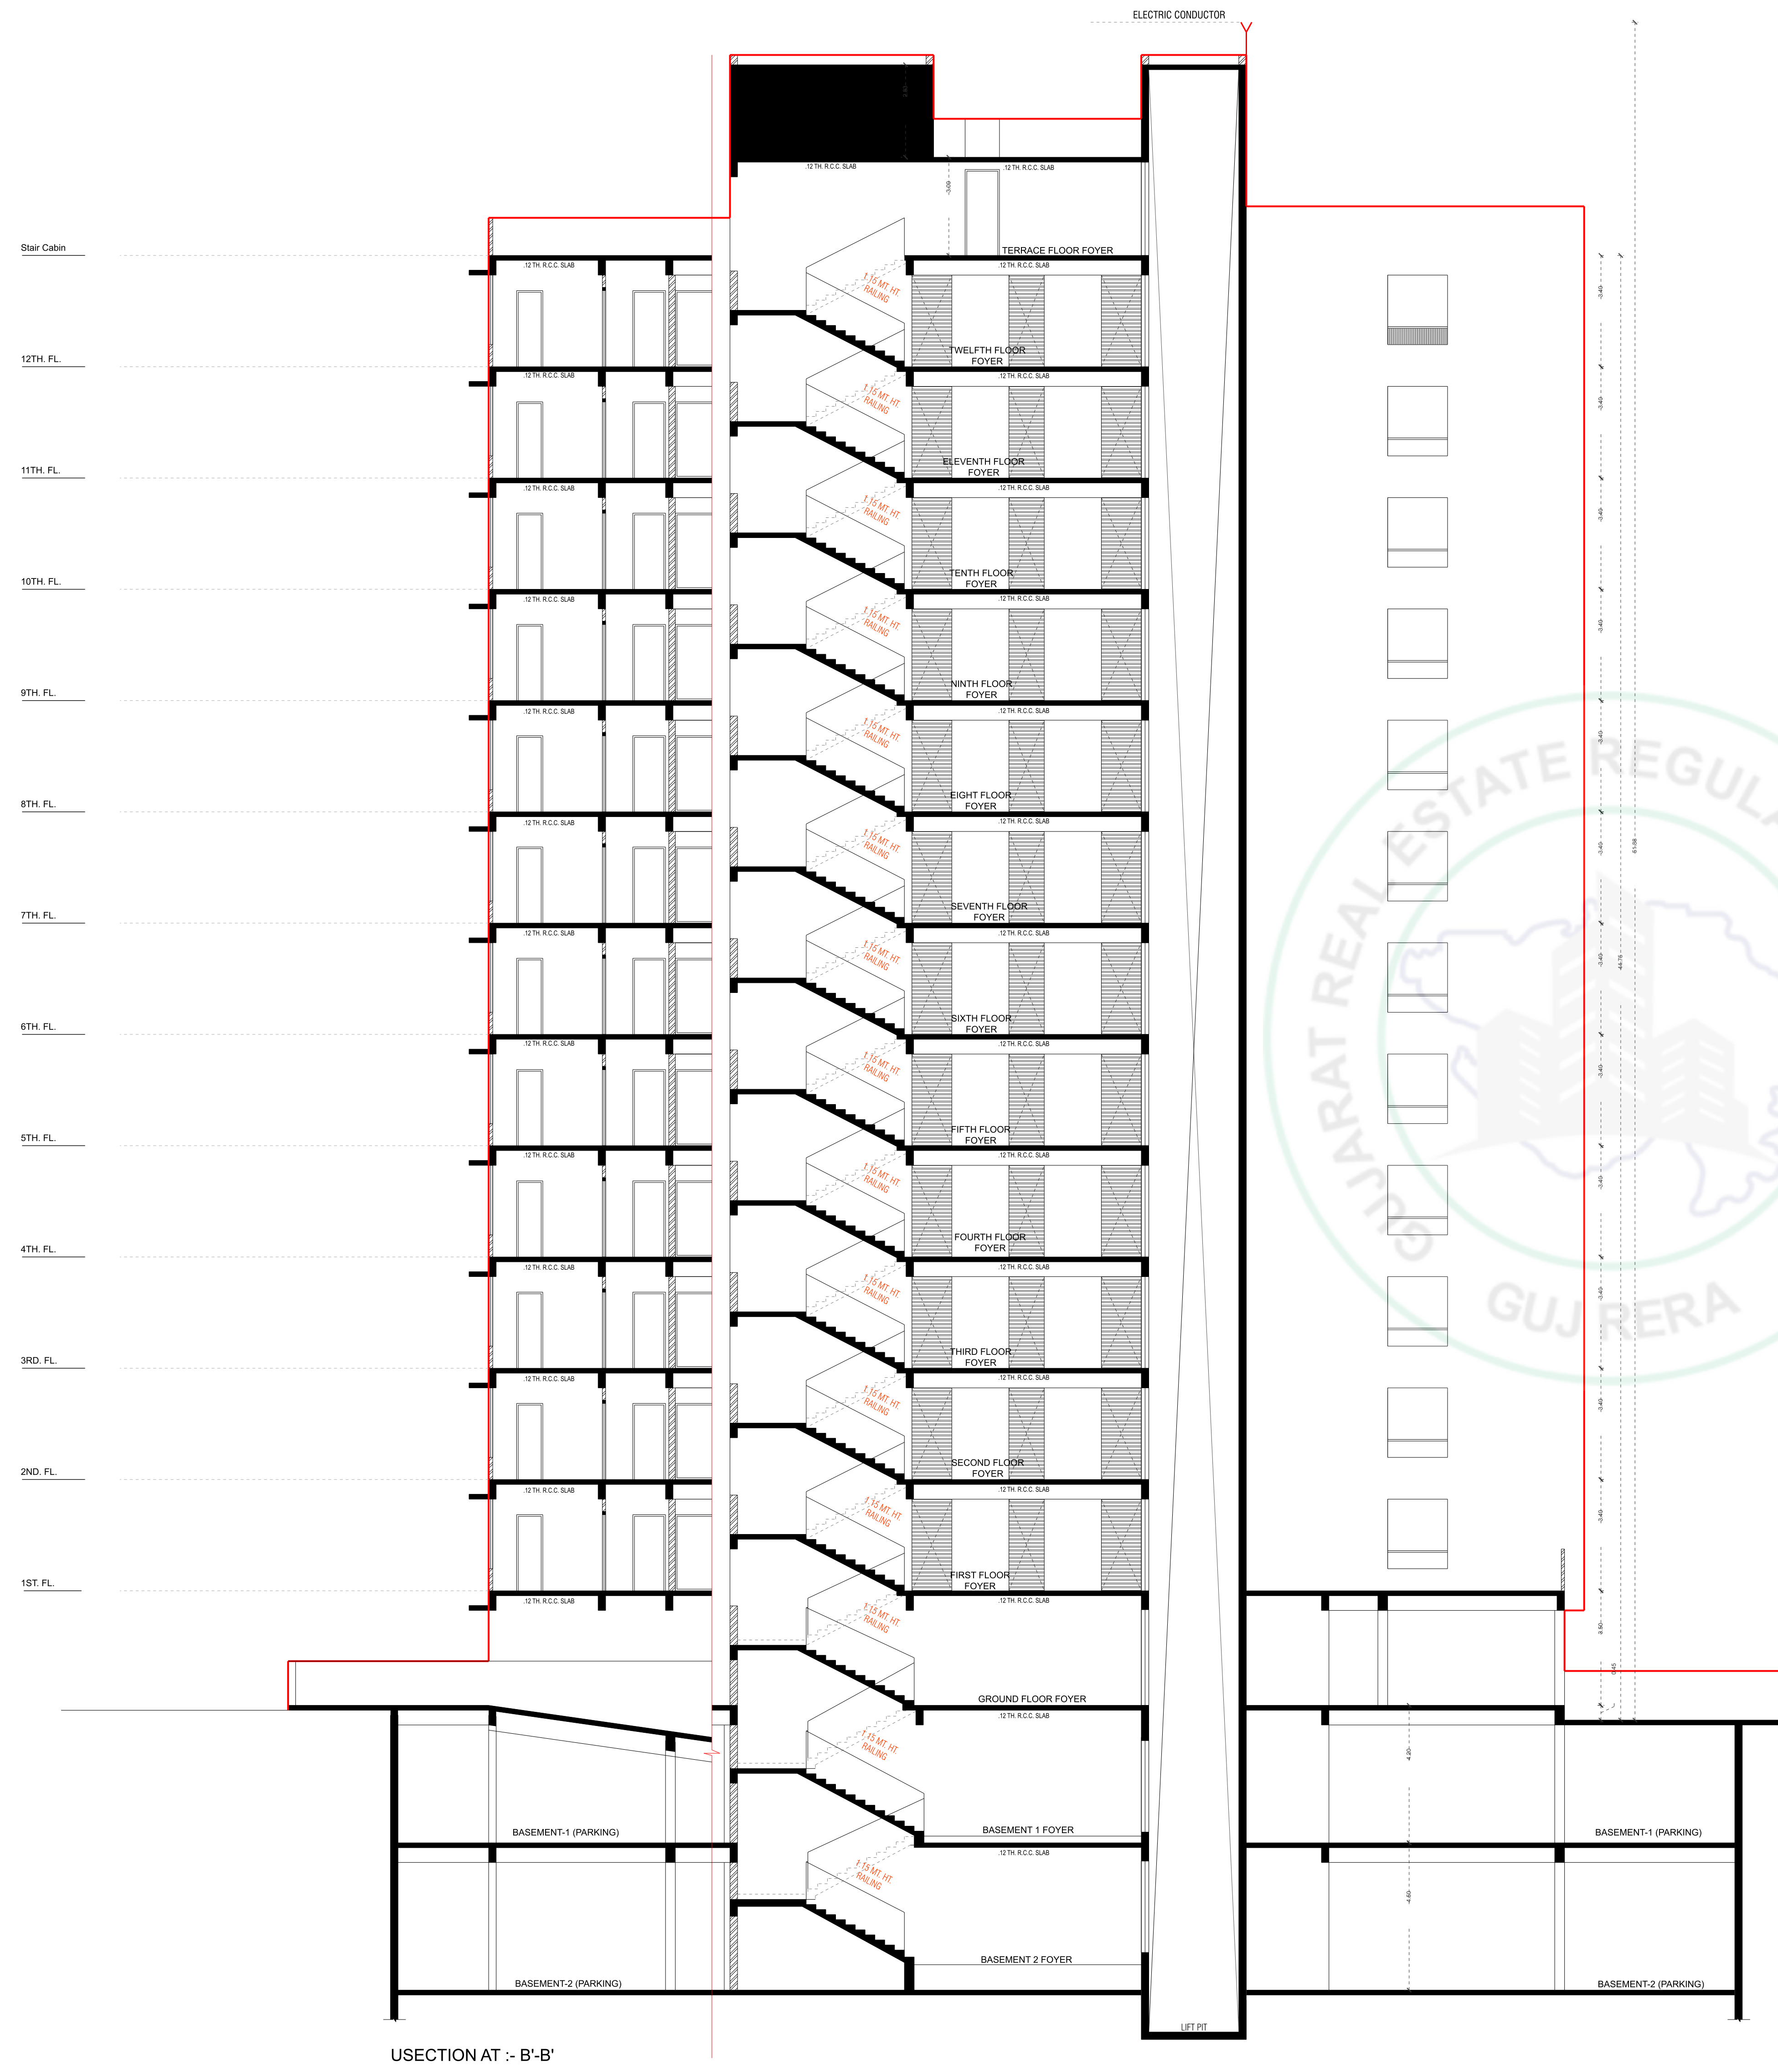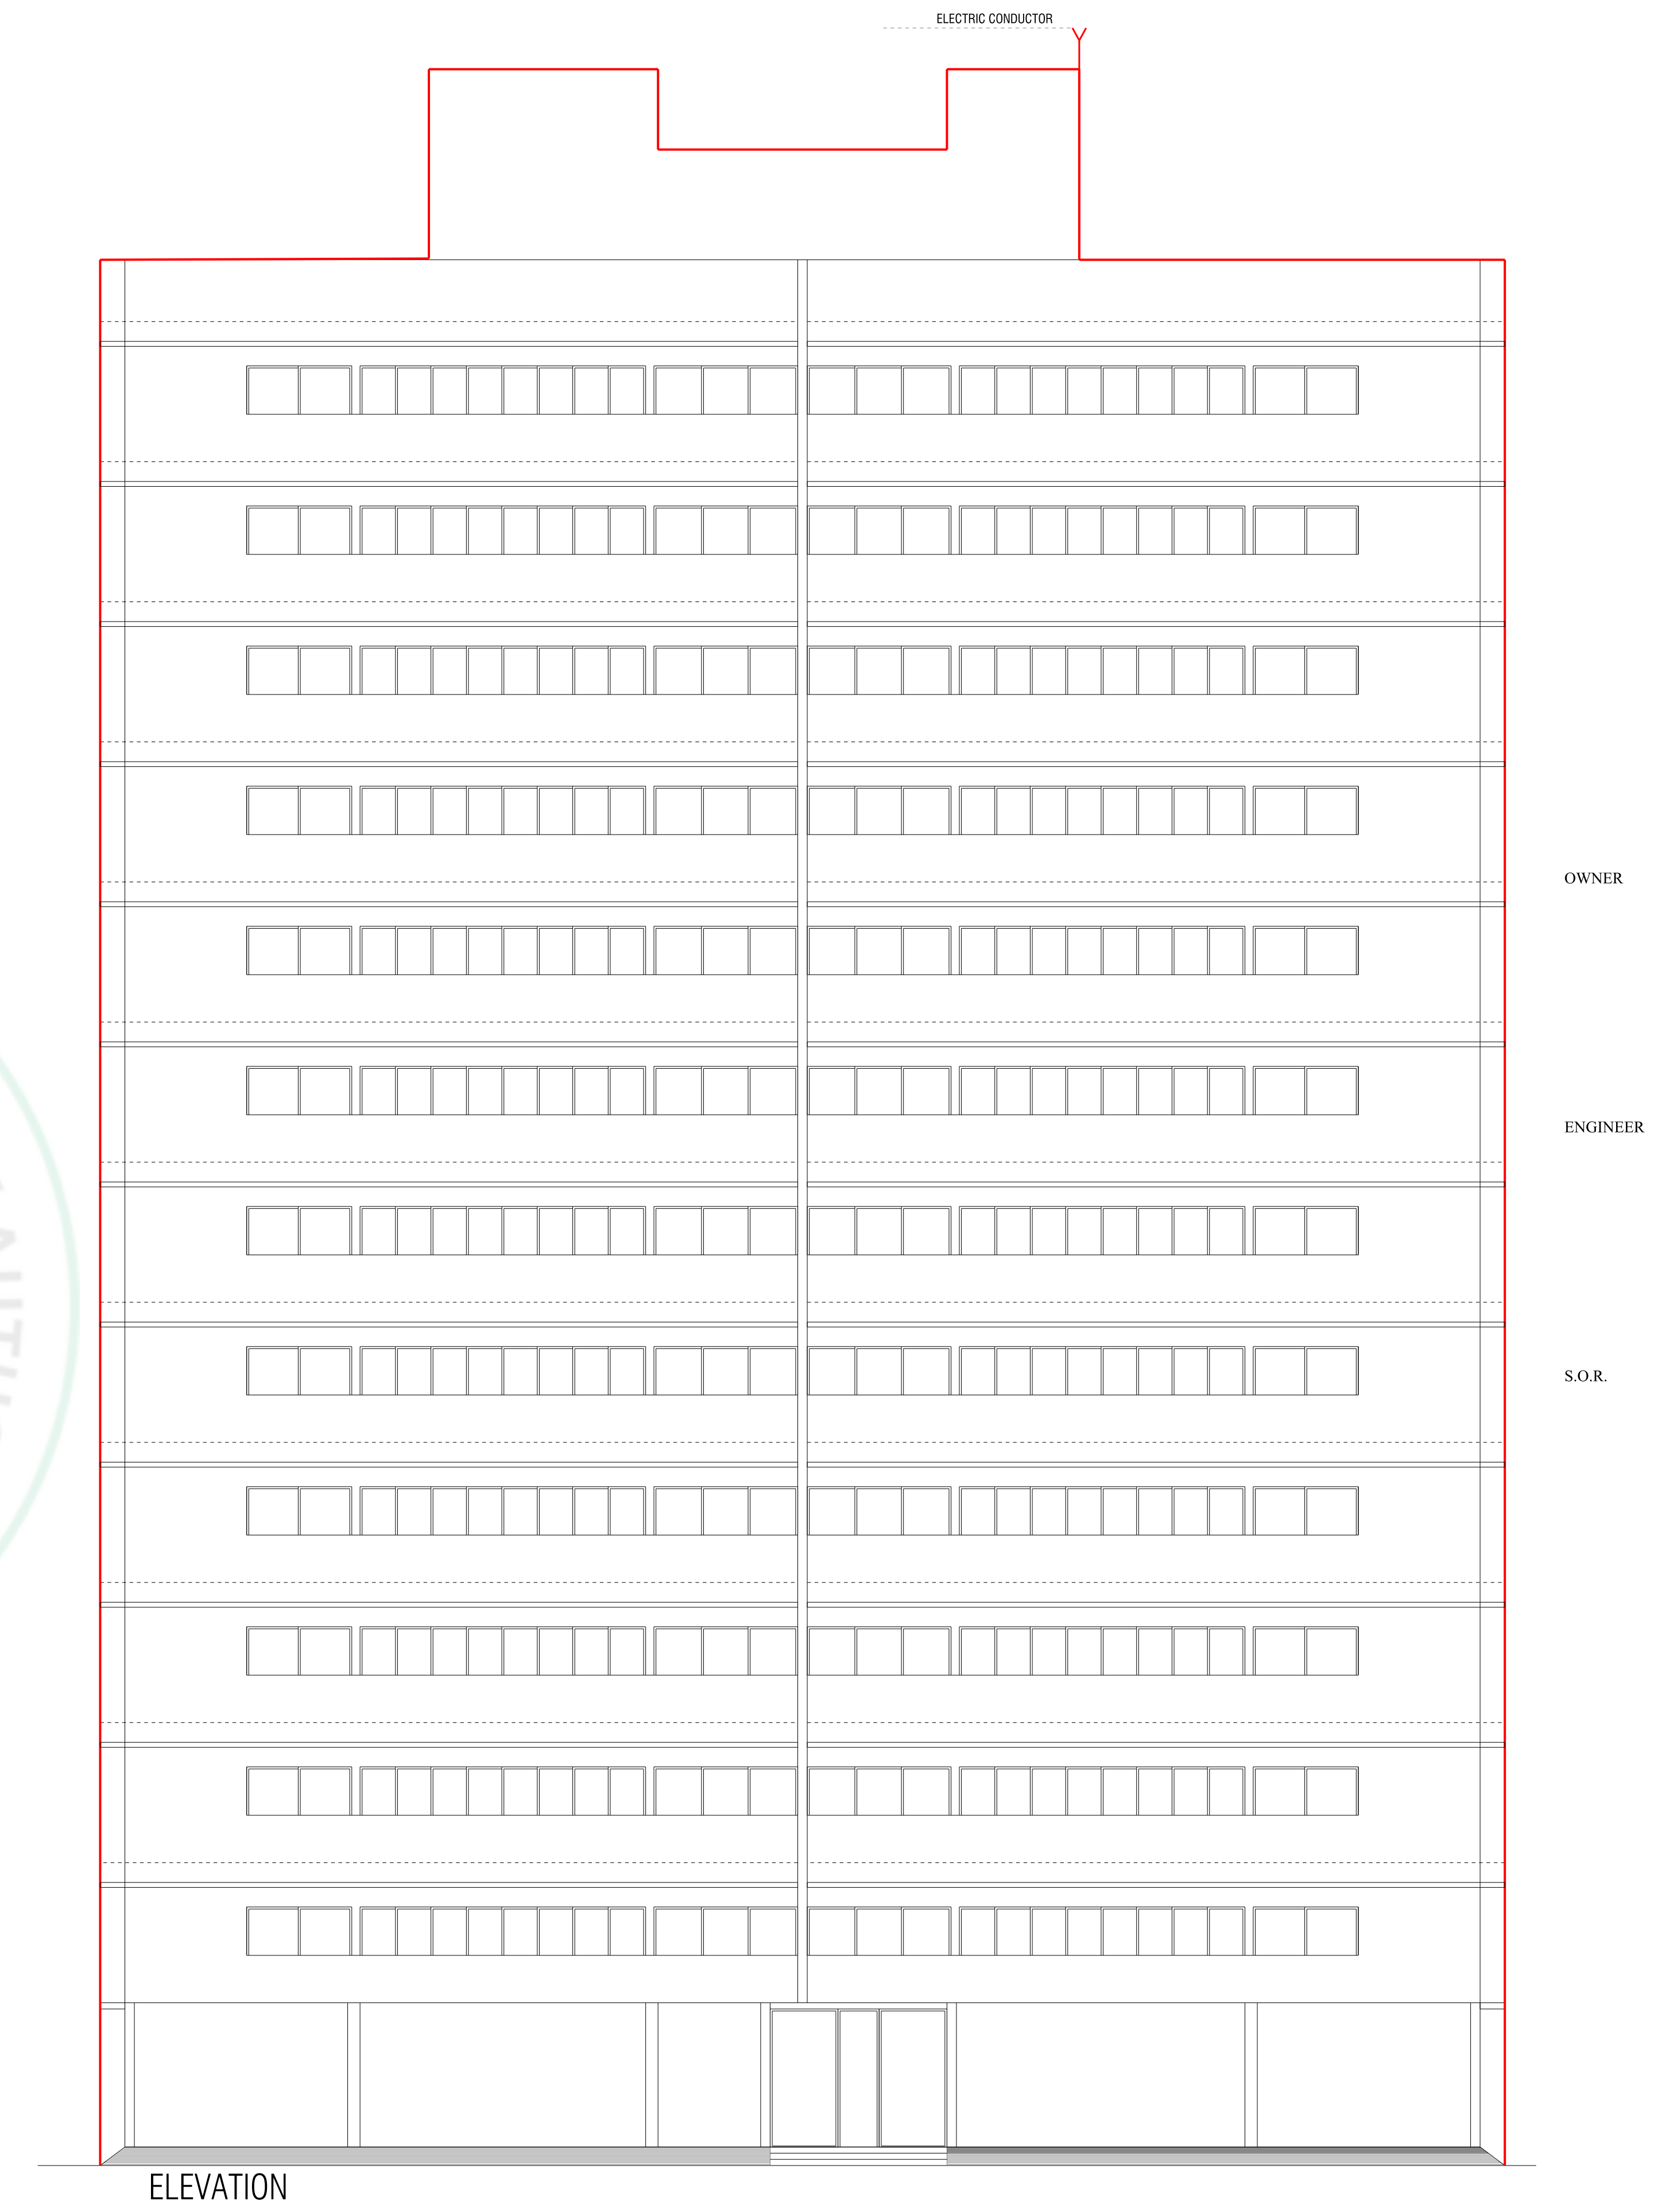


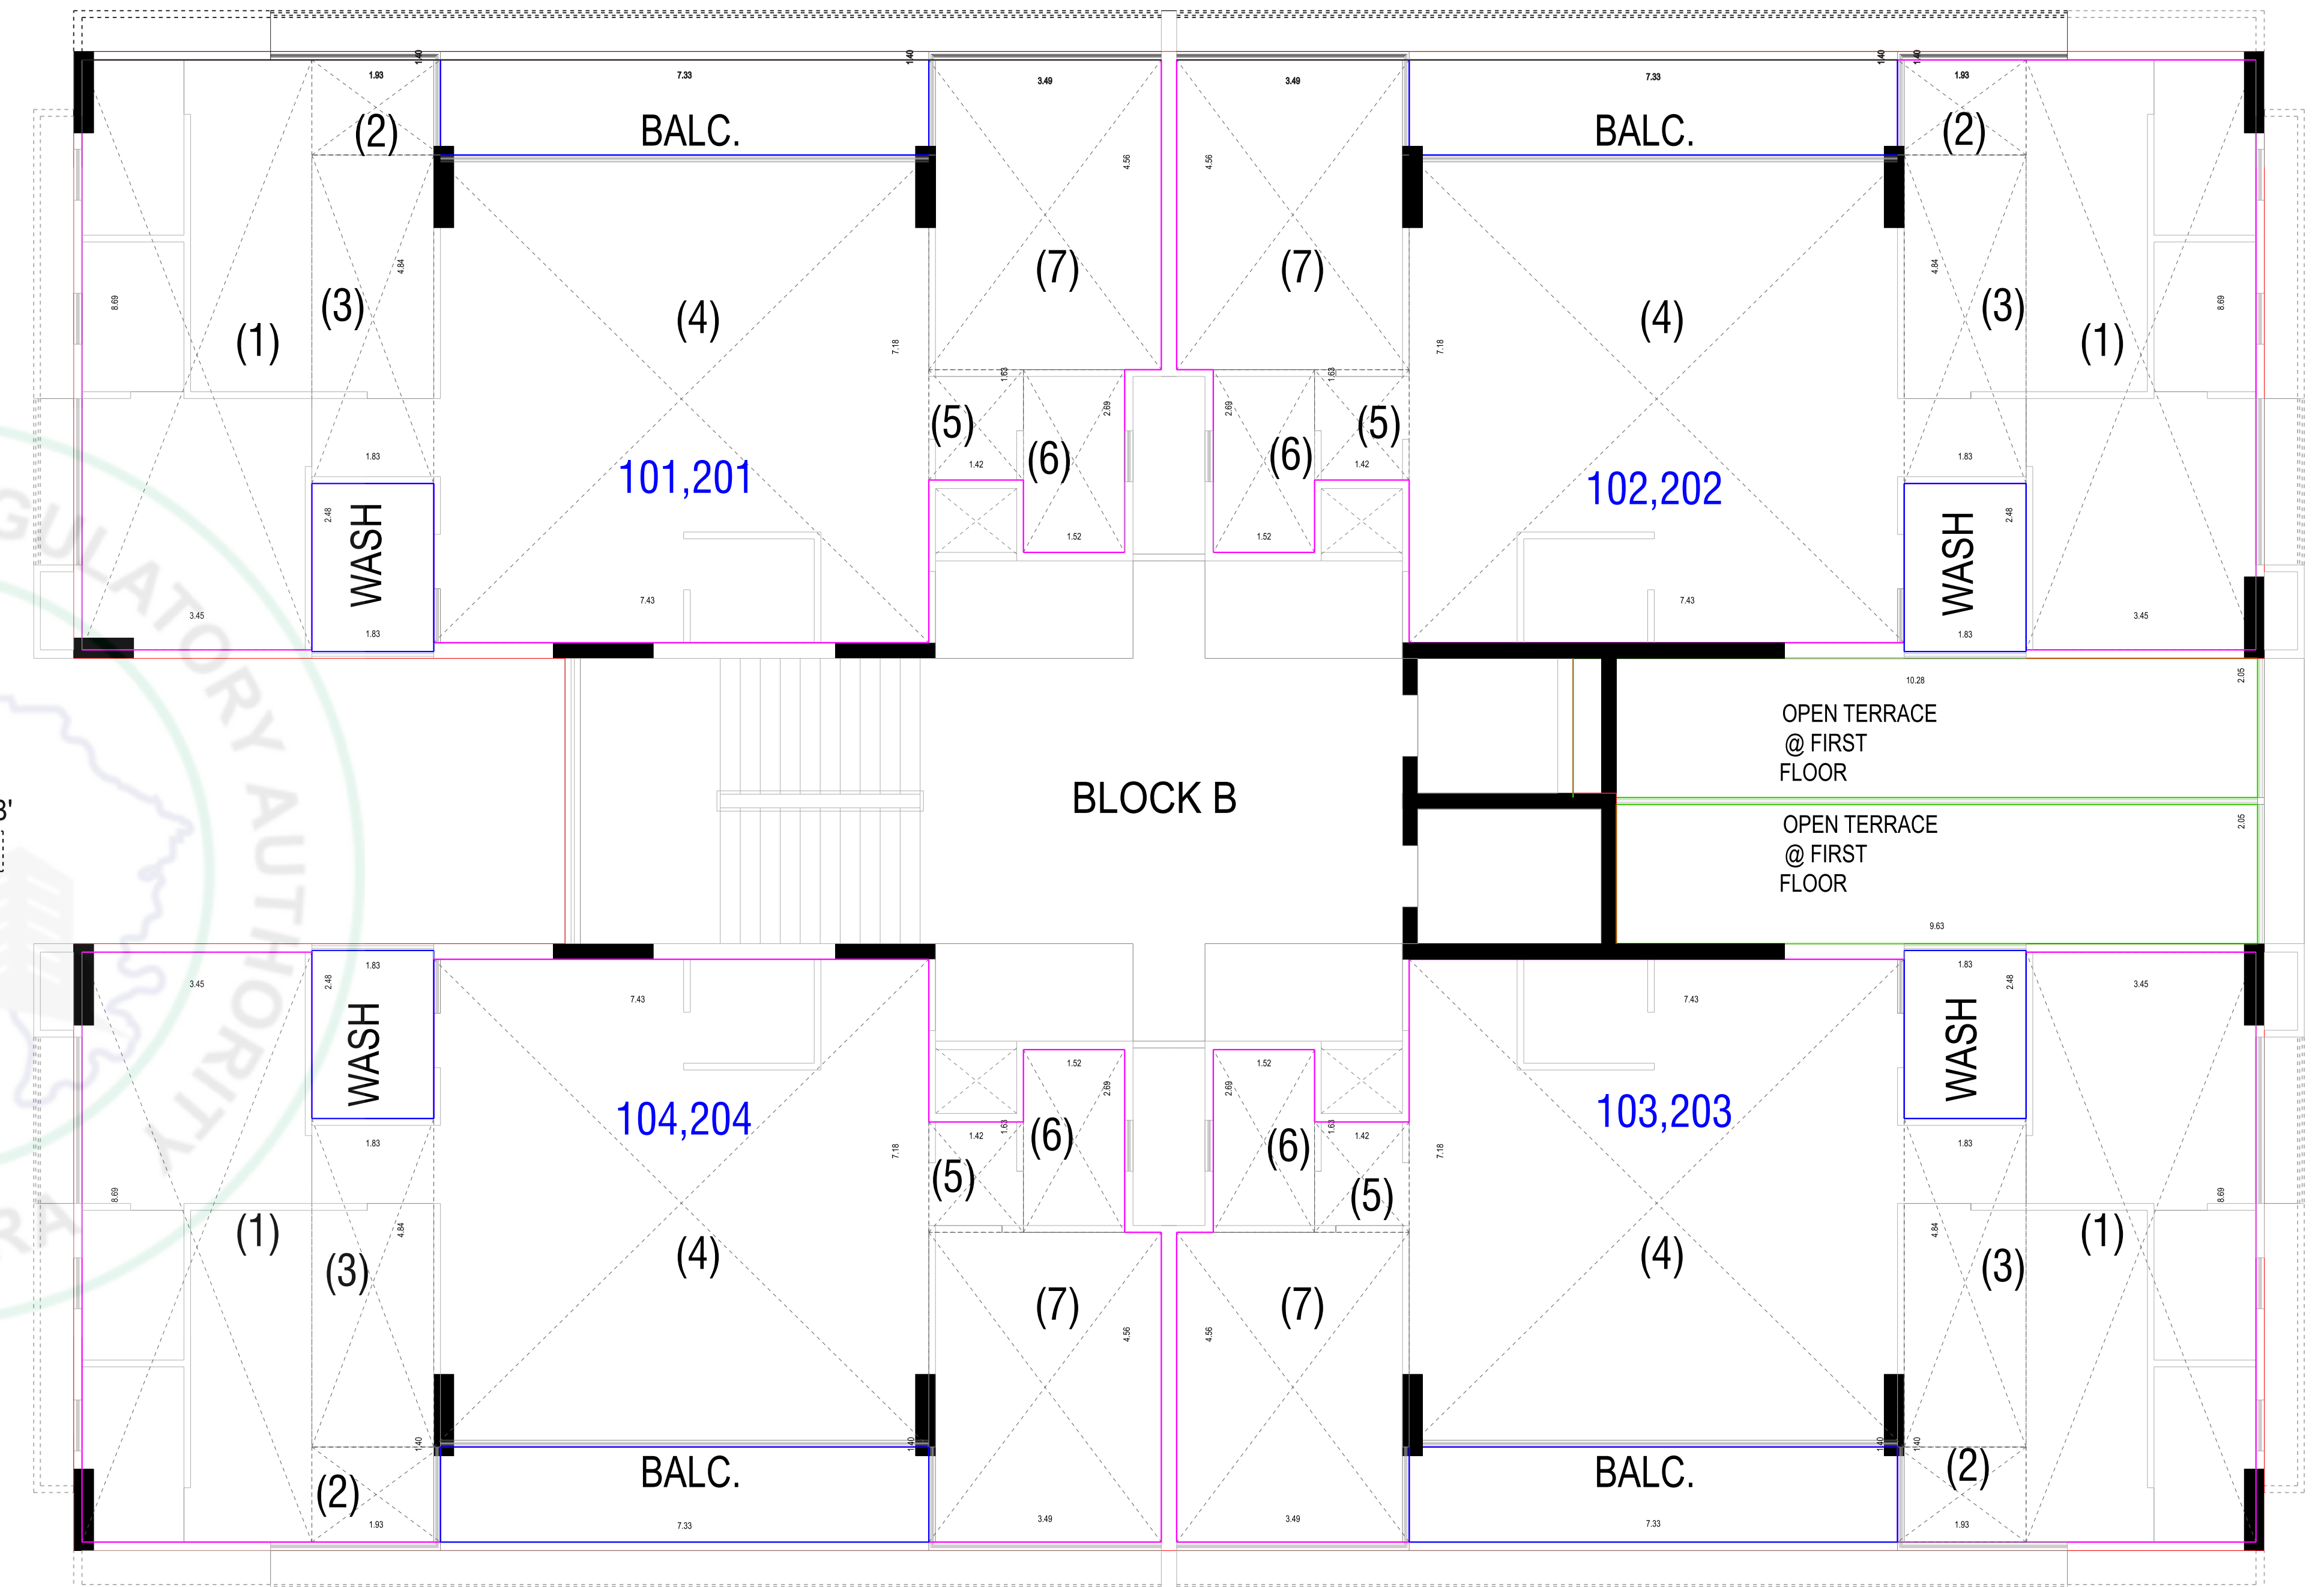


SCALE : 1.00 CM. = 2.00 MT.

BLOCK - B

VAIDEHI PLATINUM

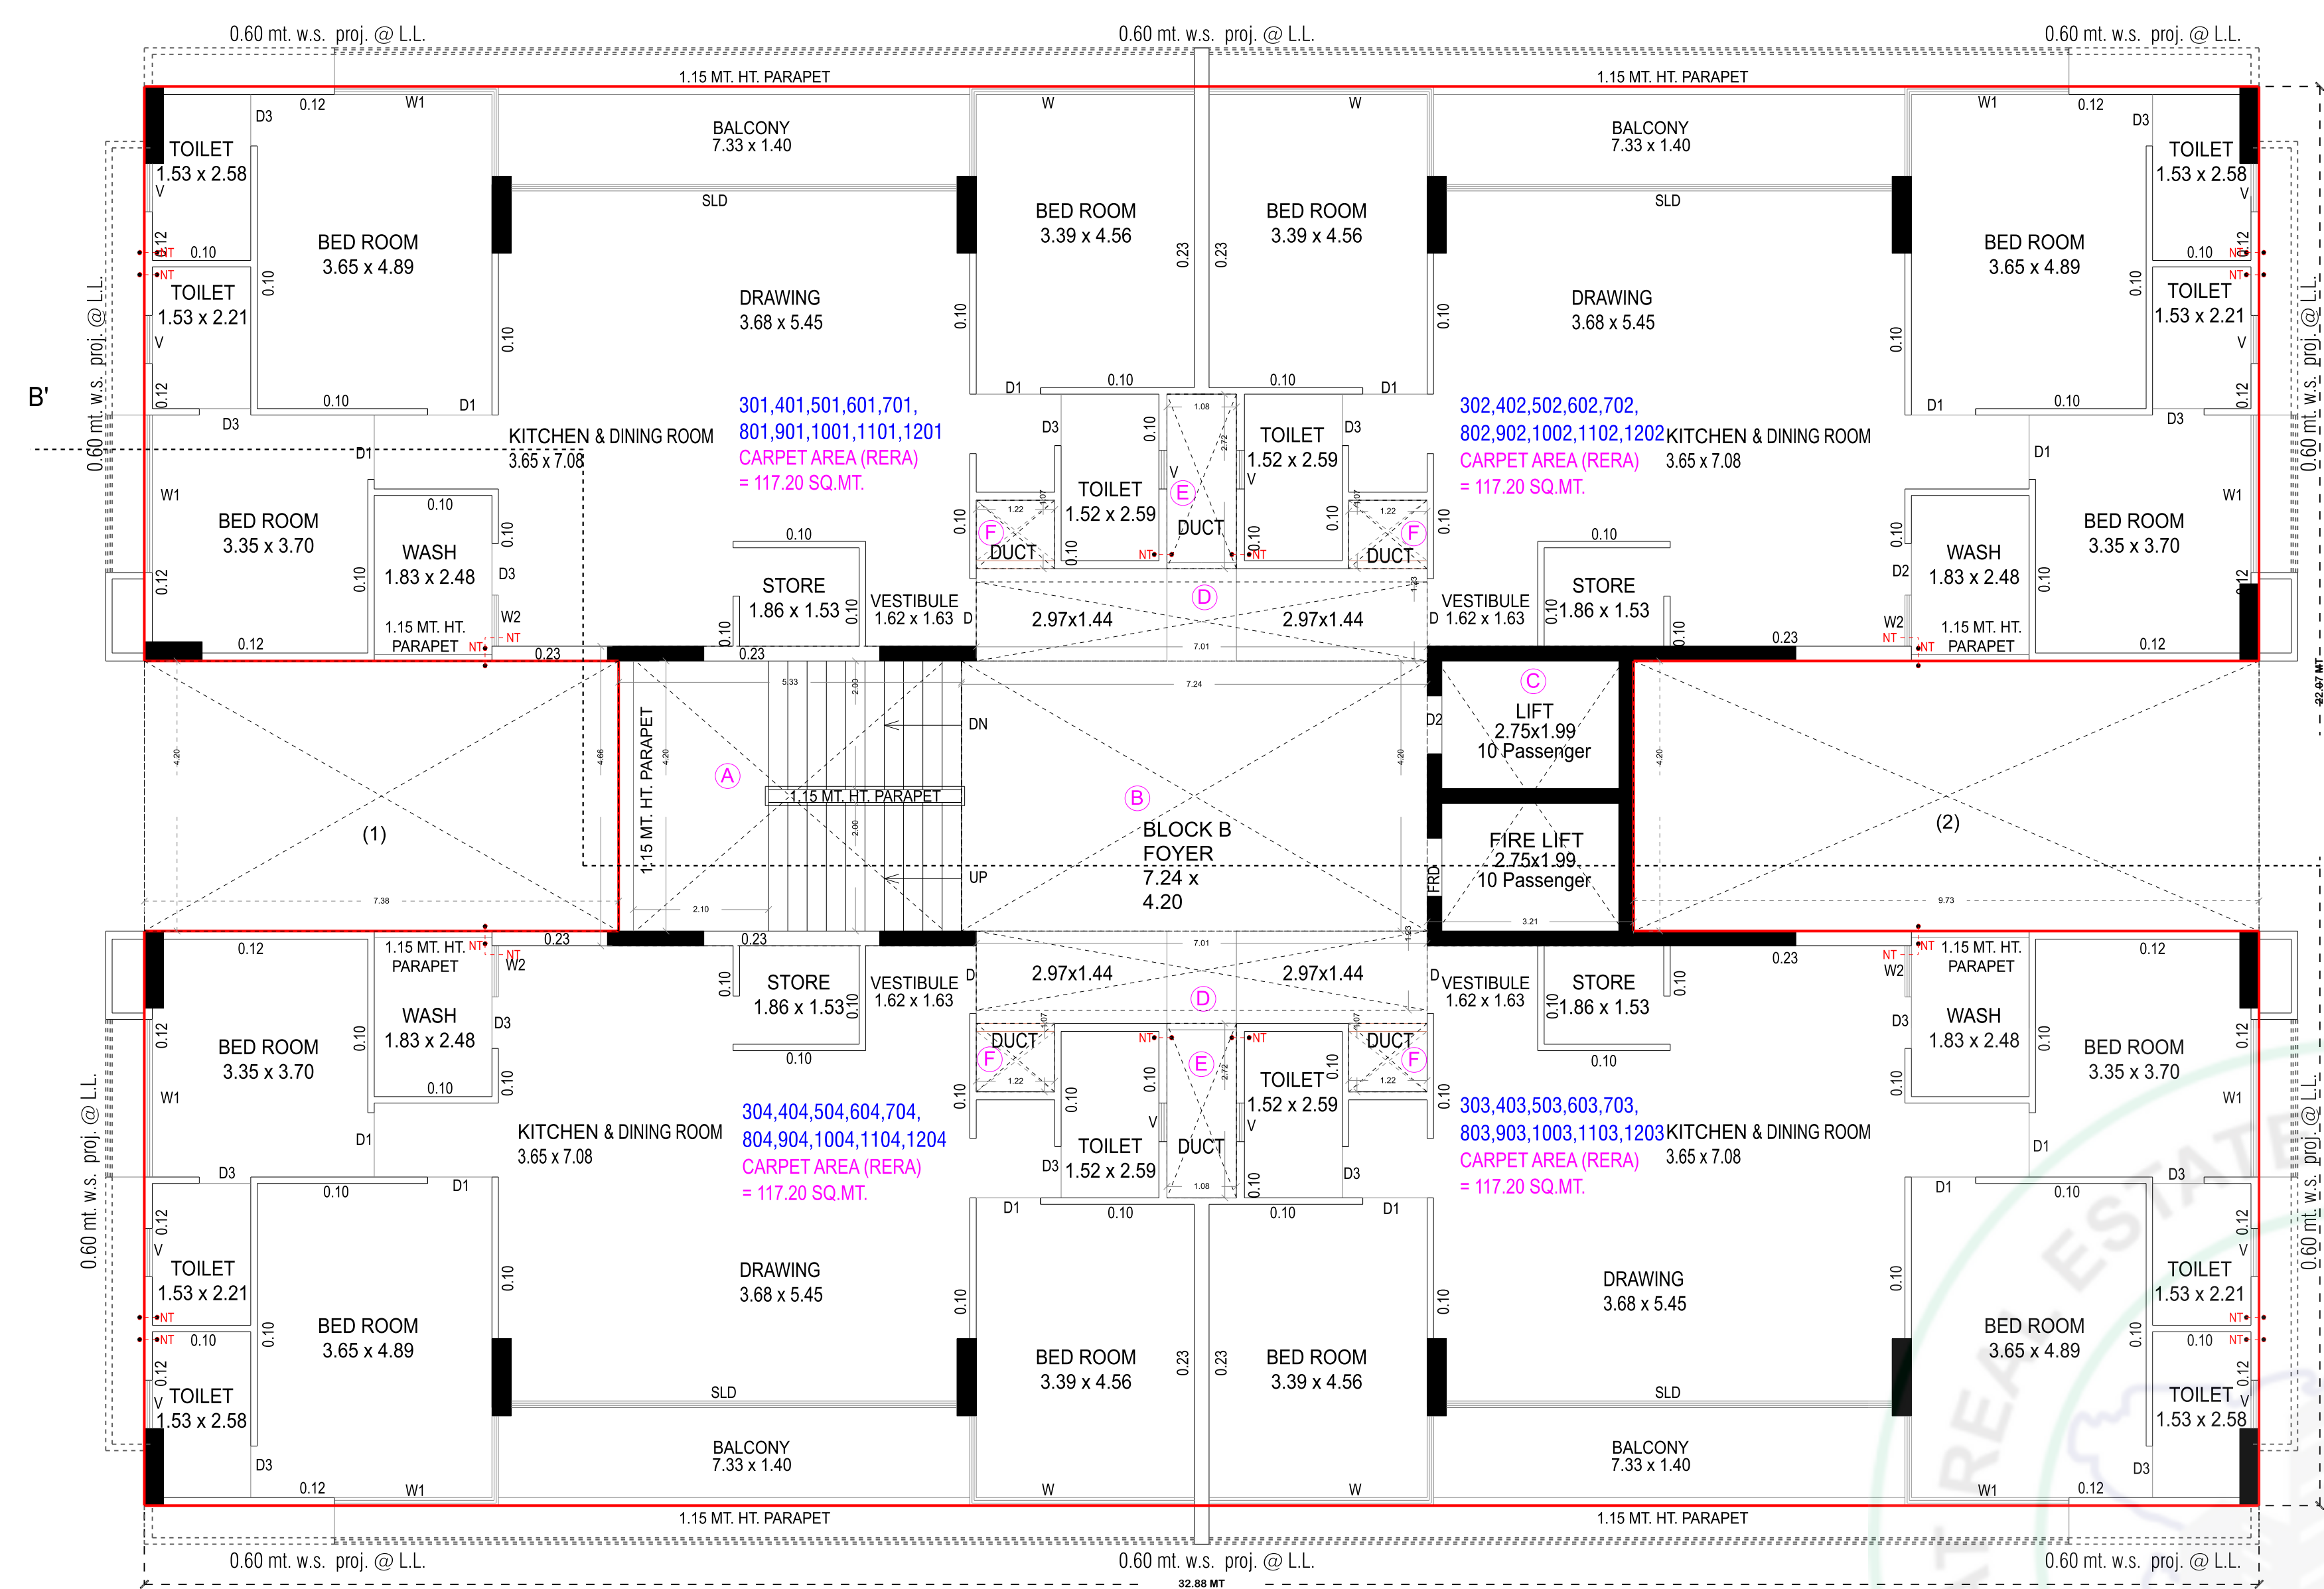


TYPICAL FLOOR PLAN 3rd to 12th FLOOR PLAN

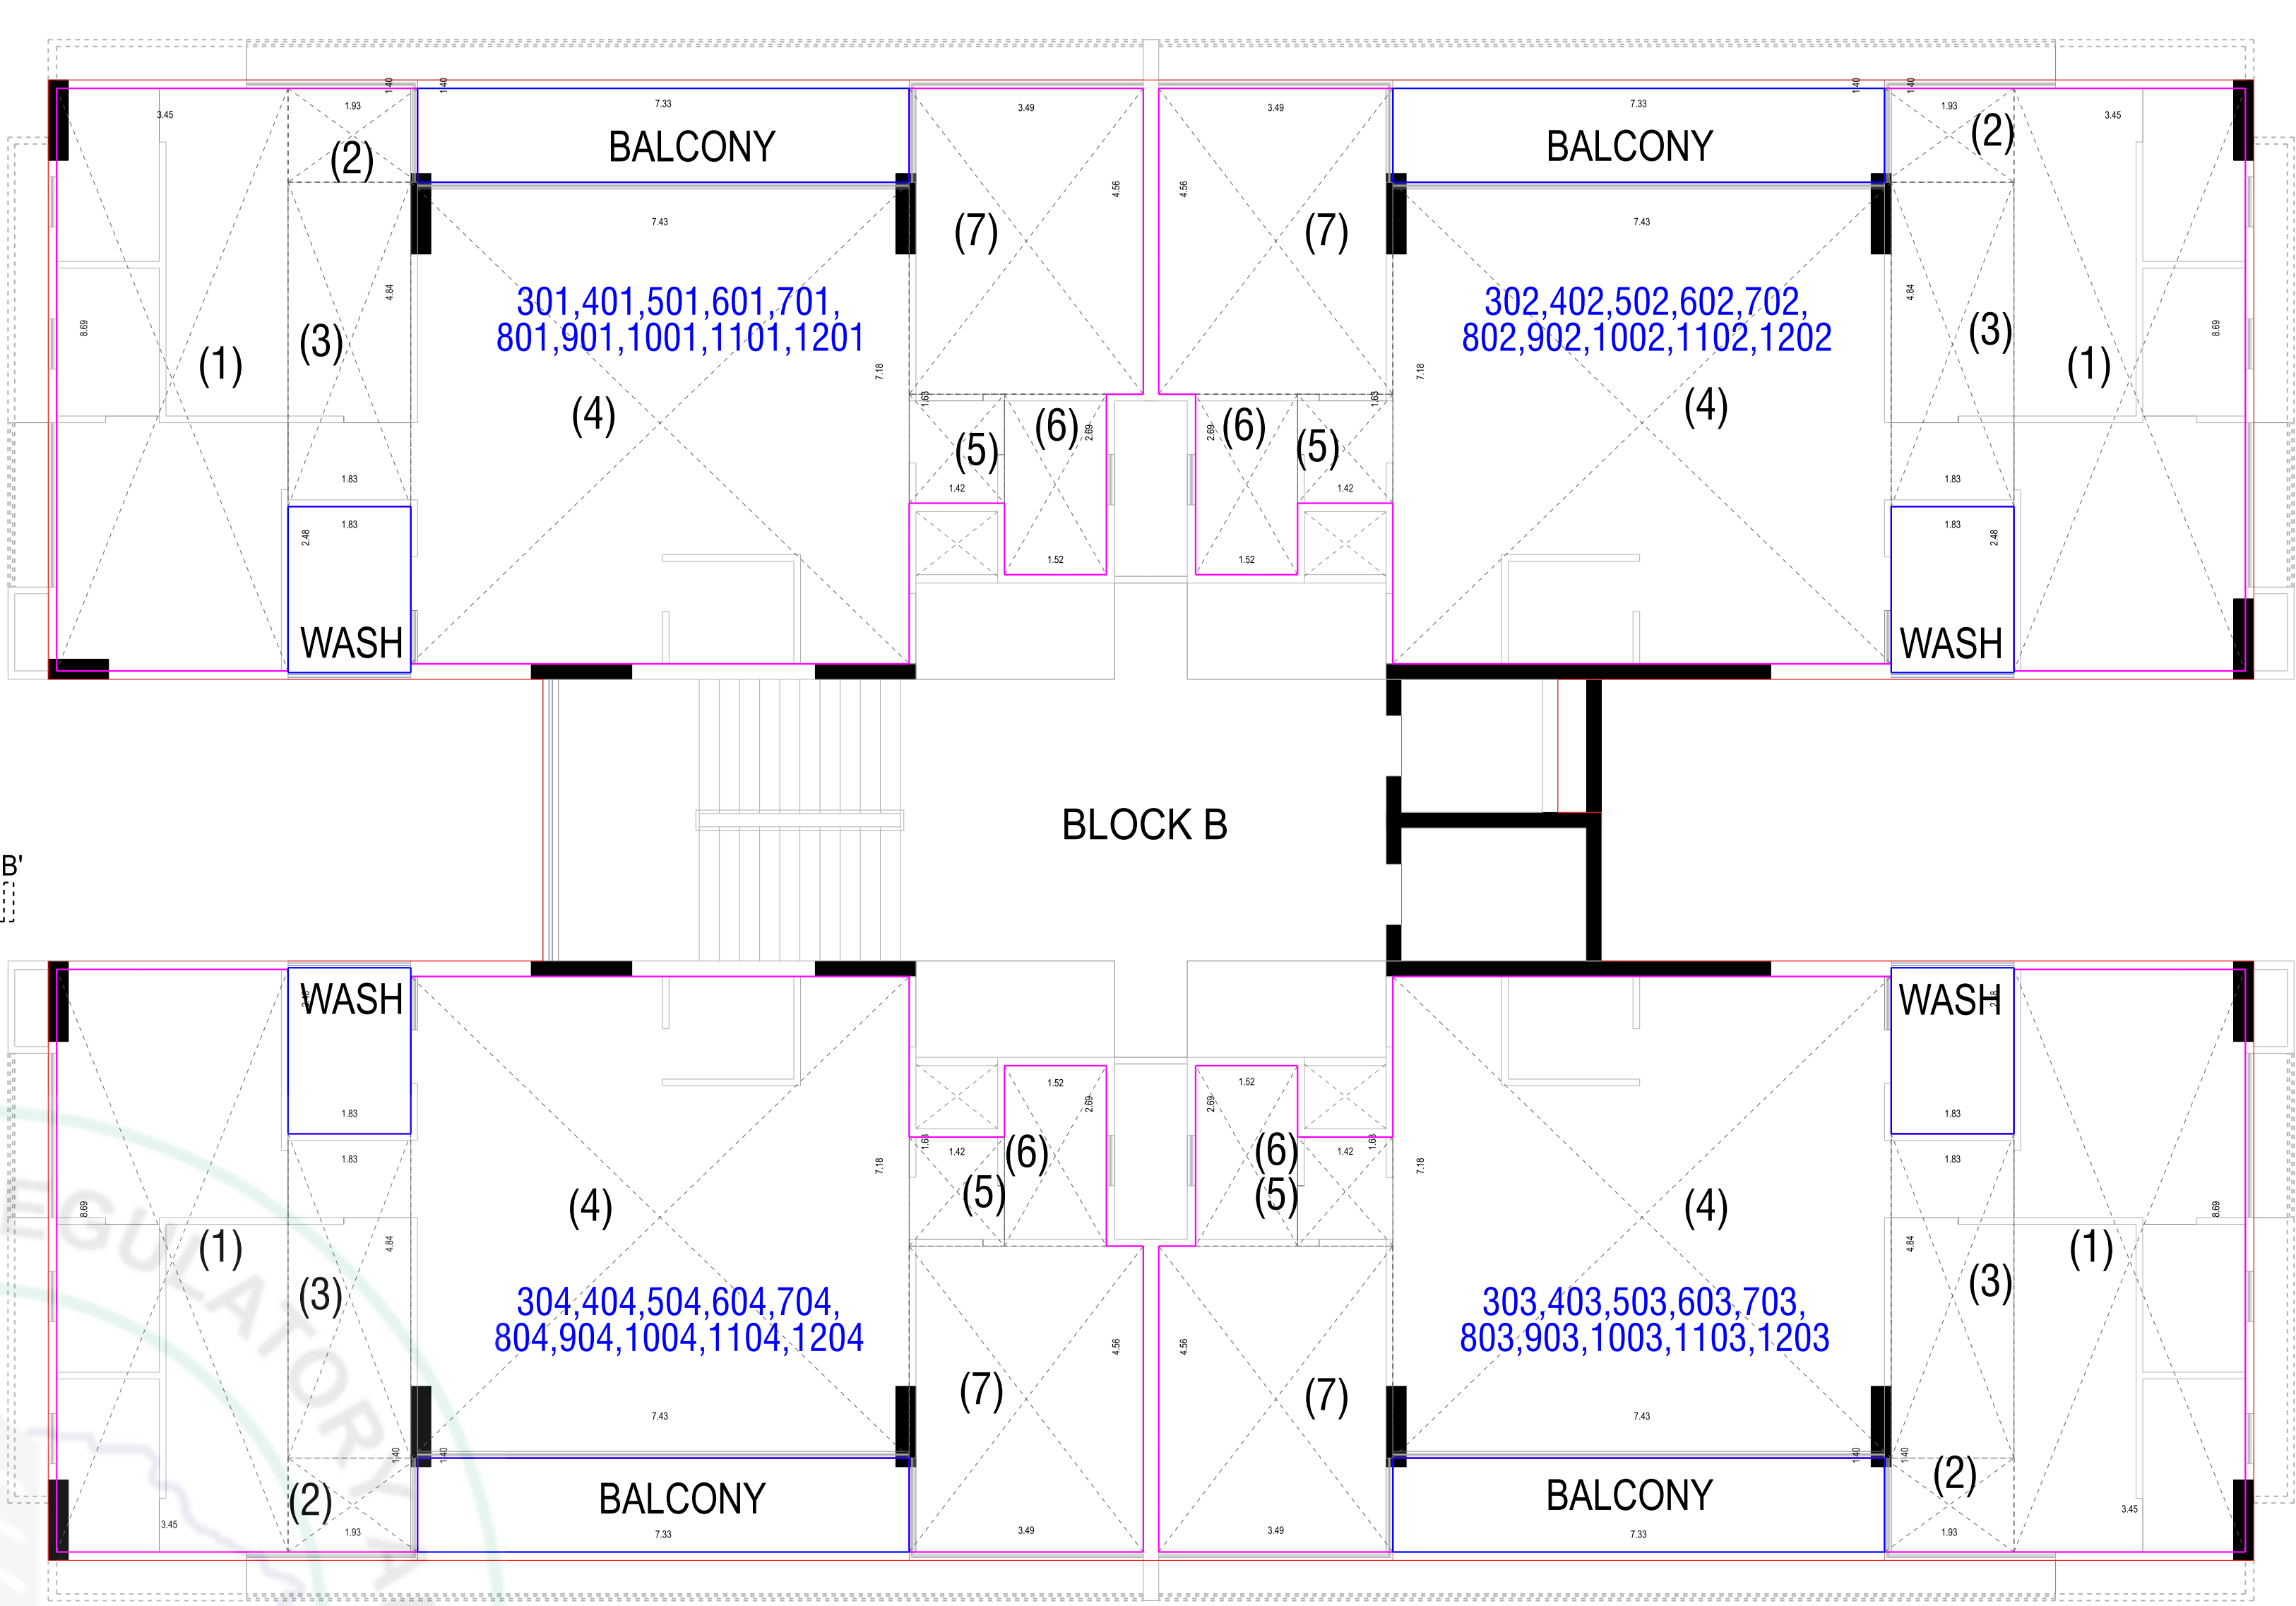

CARPET AREA (RERA) CALC.ON TYPICAL FLOOR 3rd to 12th FLOOR PLAN (RESI.+COMM.)

SCALE : 1.00 CM. = 2.00 MT.

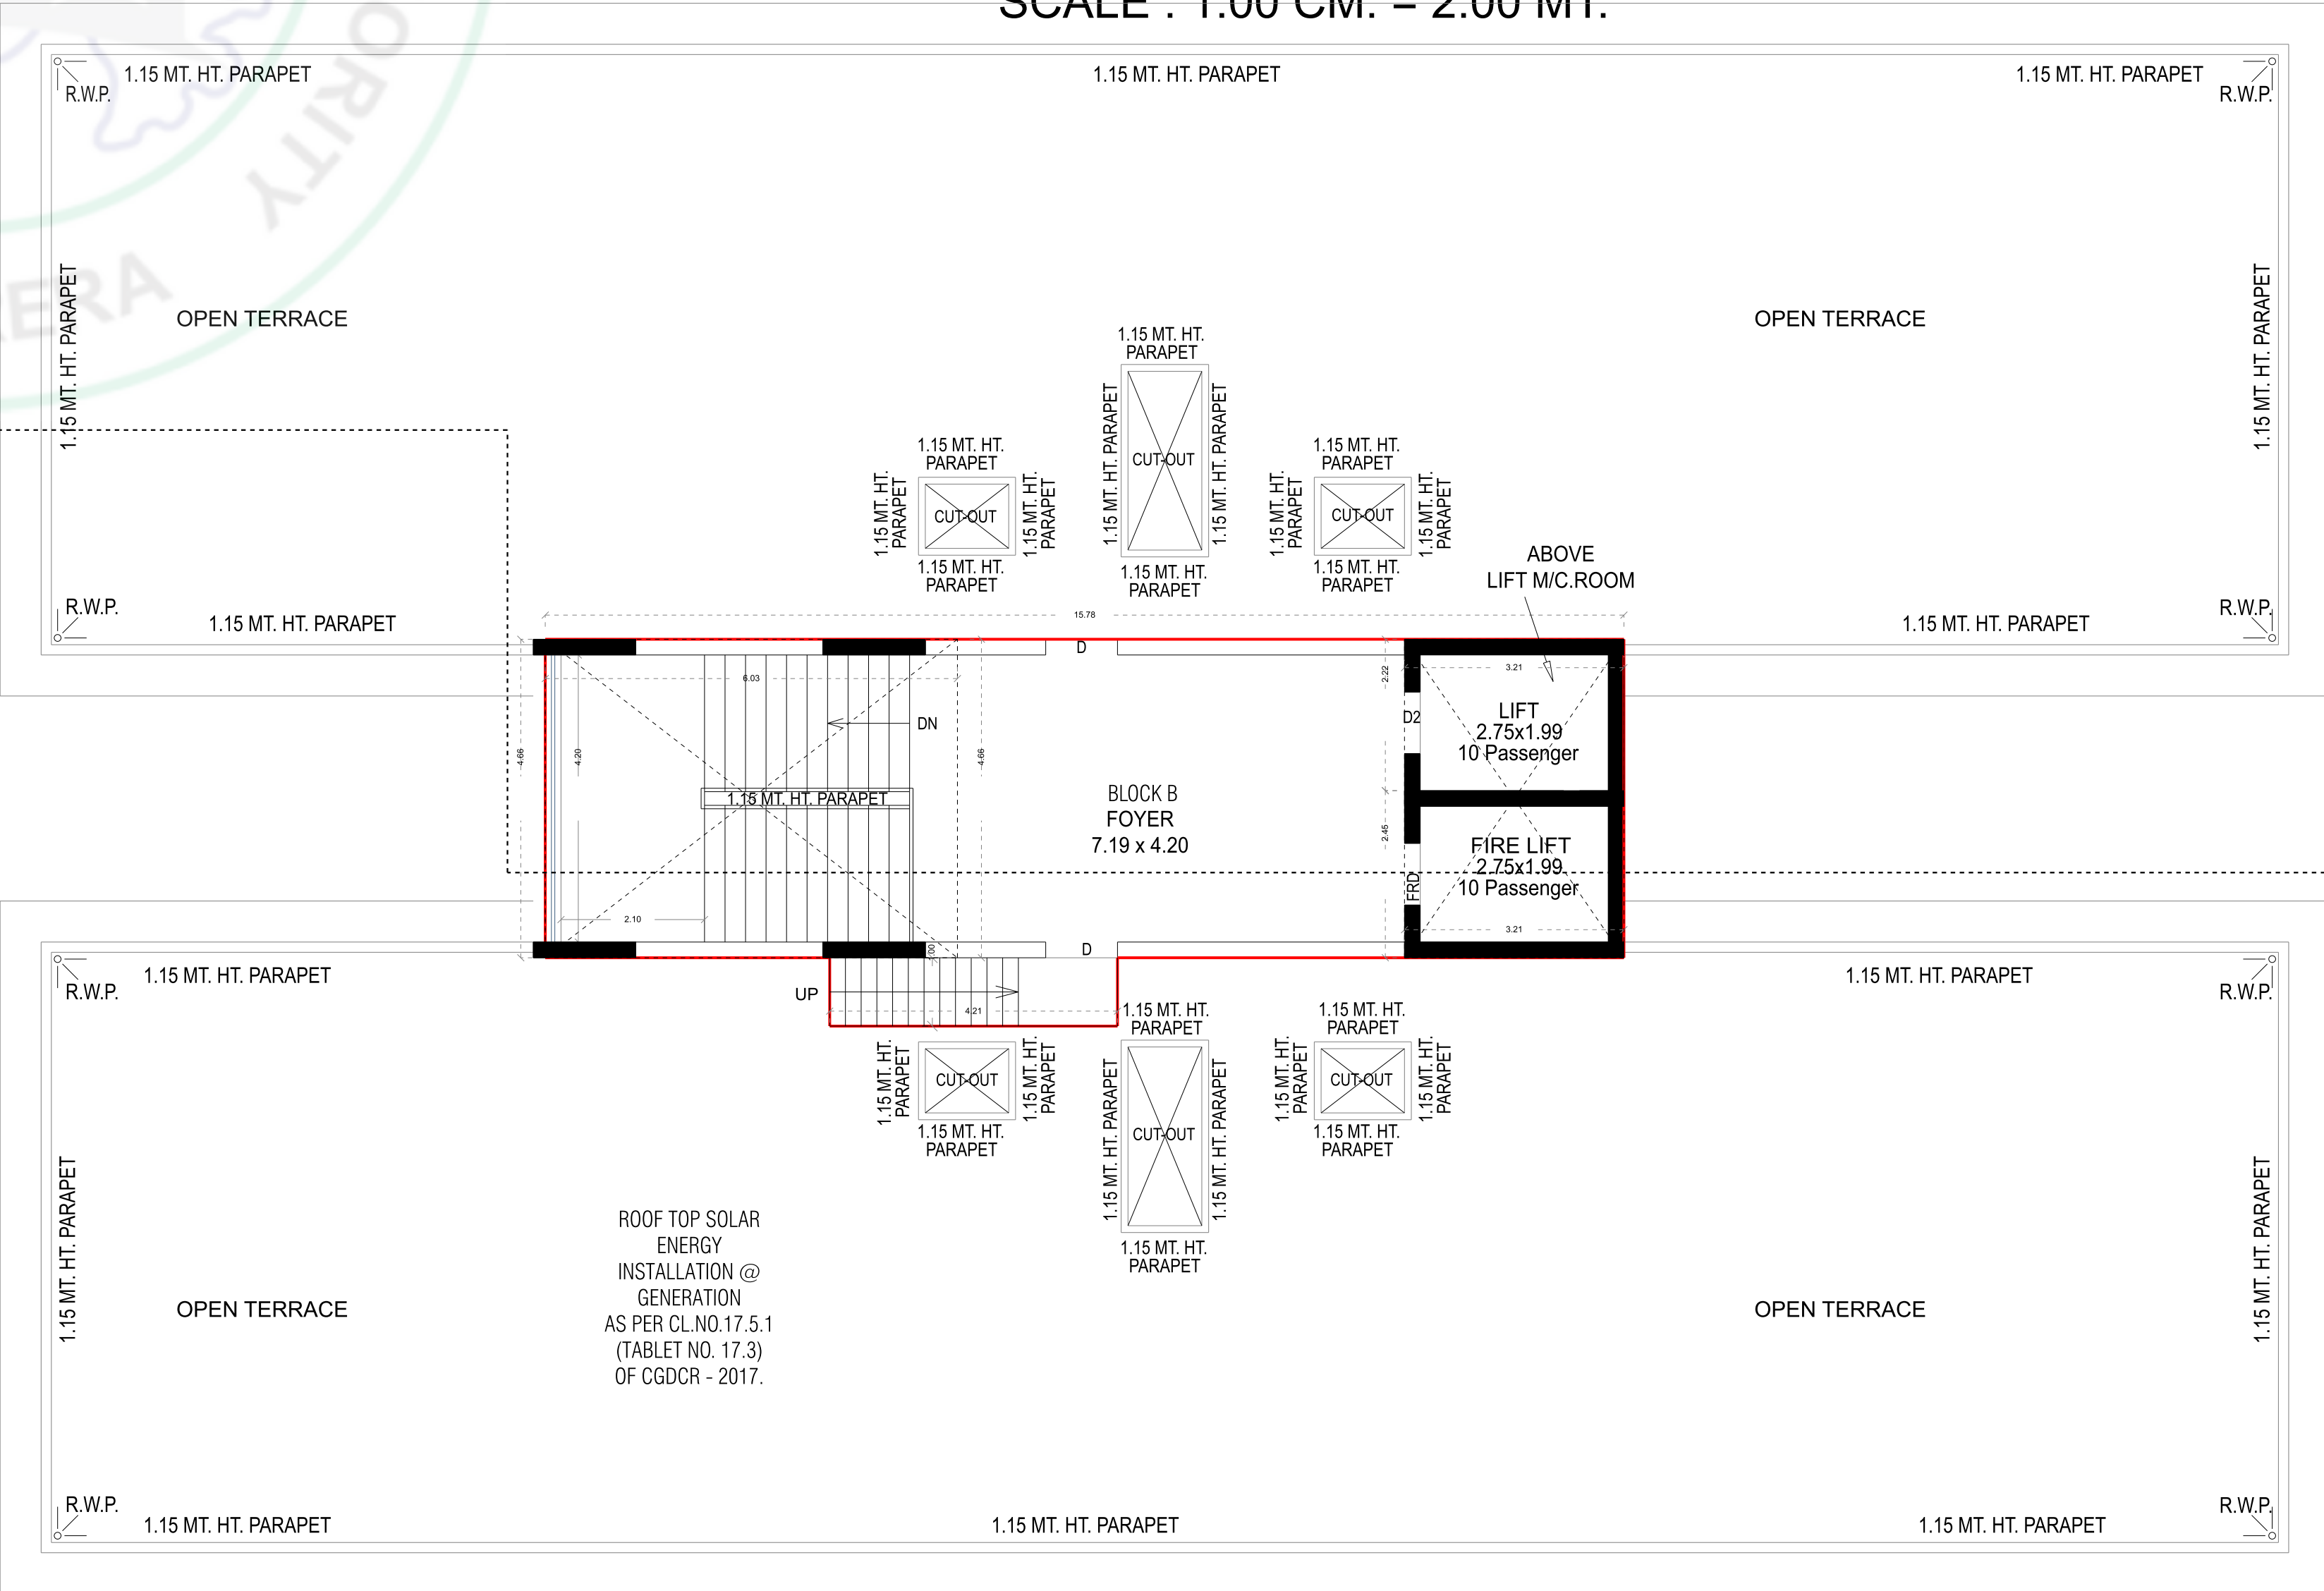

USTAIR CABIN, O.H.W.T., LIFT M/C. RM. & OPEN TERRACE PLAN

