



YASHVI

PARIVAR










ADJ. F.P.NO. 49/4


ADJ. F.P.NO. 43/2

ADJ. S.P. NO. 5 OF F.P.NO. 43/3

70.23

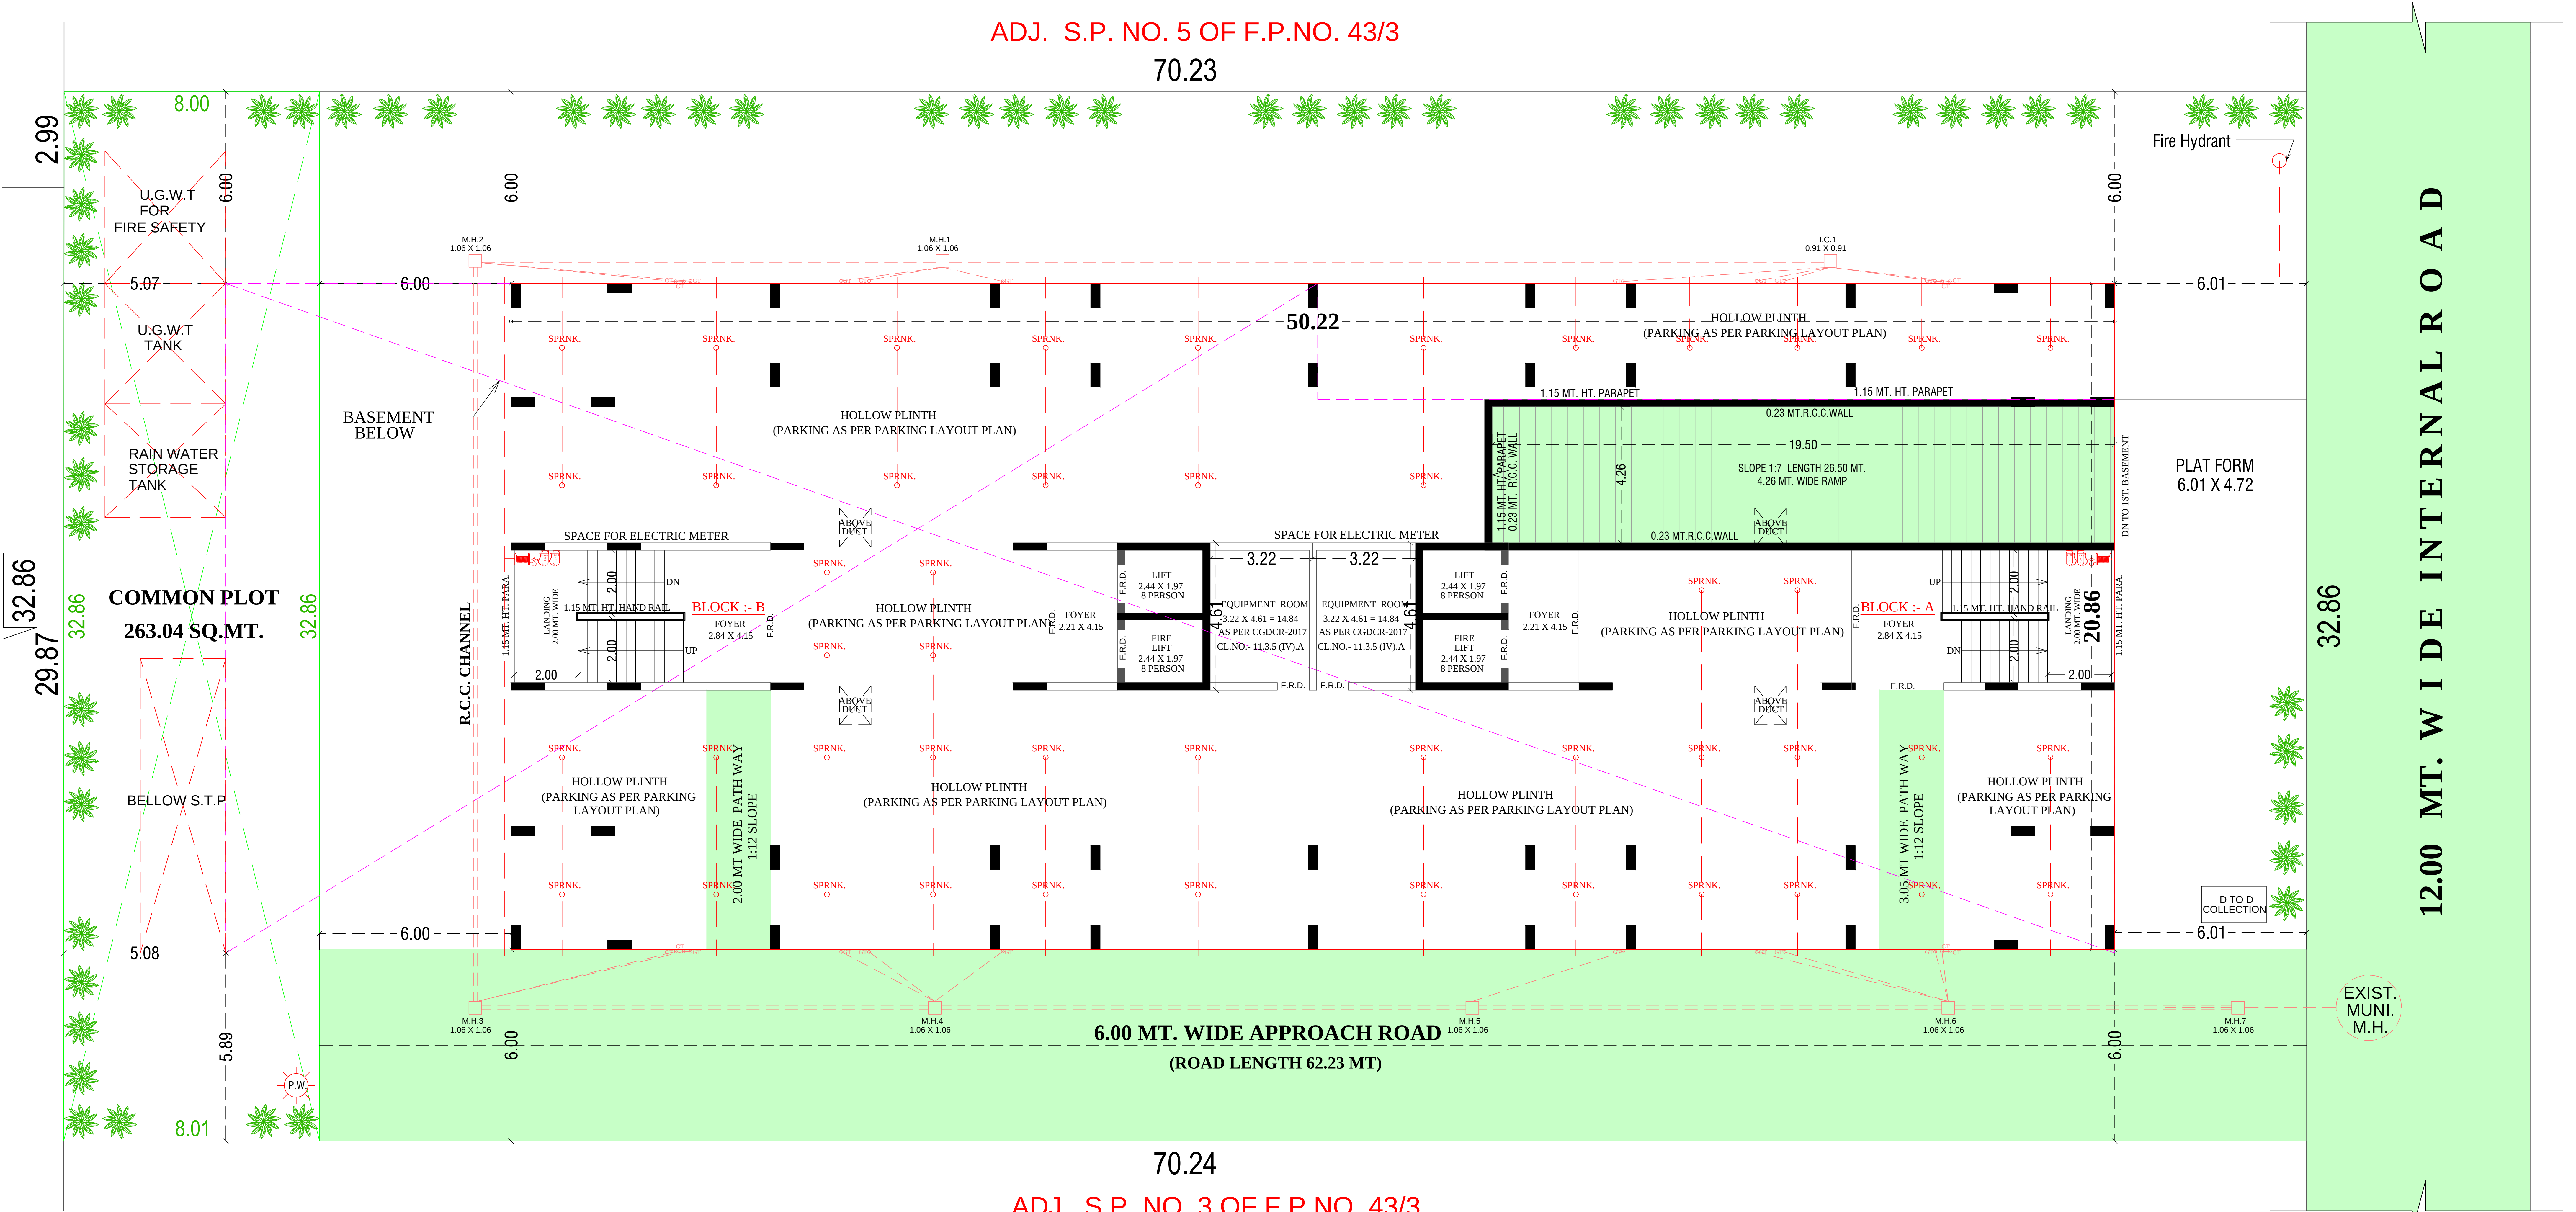

LAY - OUT PLAN
SCALE :- 1.00 CM. = 2.00 MT.

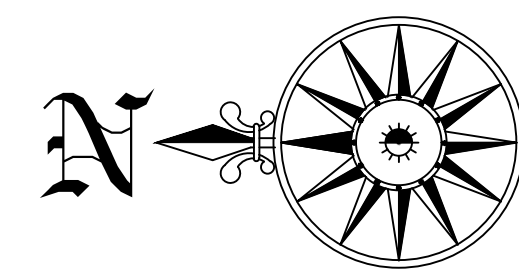

ADJ. F.P.NO. 49/4

ADJ. F.P.NO. 43/2

ADJ. S.P. NO. 5 OF F.P.NO. 43/3



70.23

ADJ. S.P. NO. 3 OF F.P.NO. 43/3

70.24

GROUND LEVEL PARKING LAY - OUT PLAN

SCALE :- 1.00 CM. = 2.00 MT.

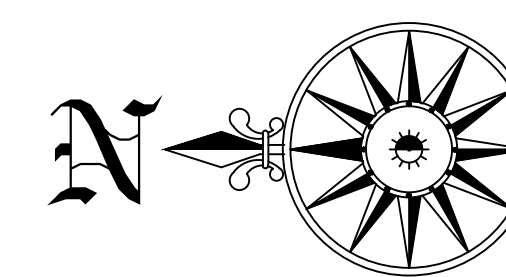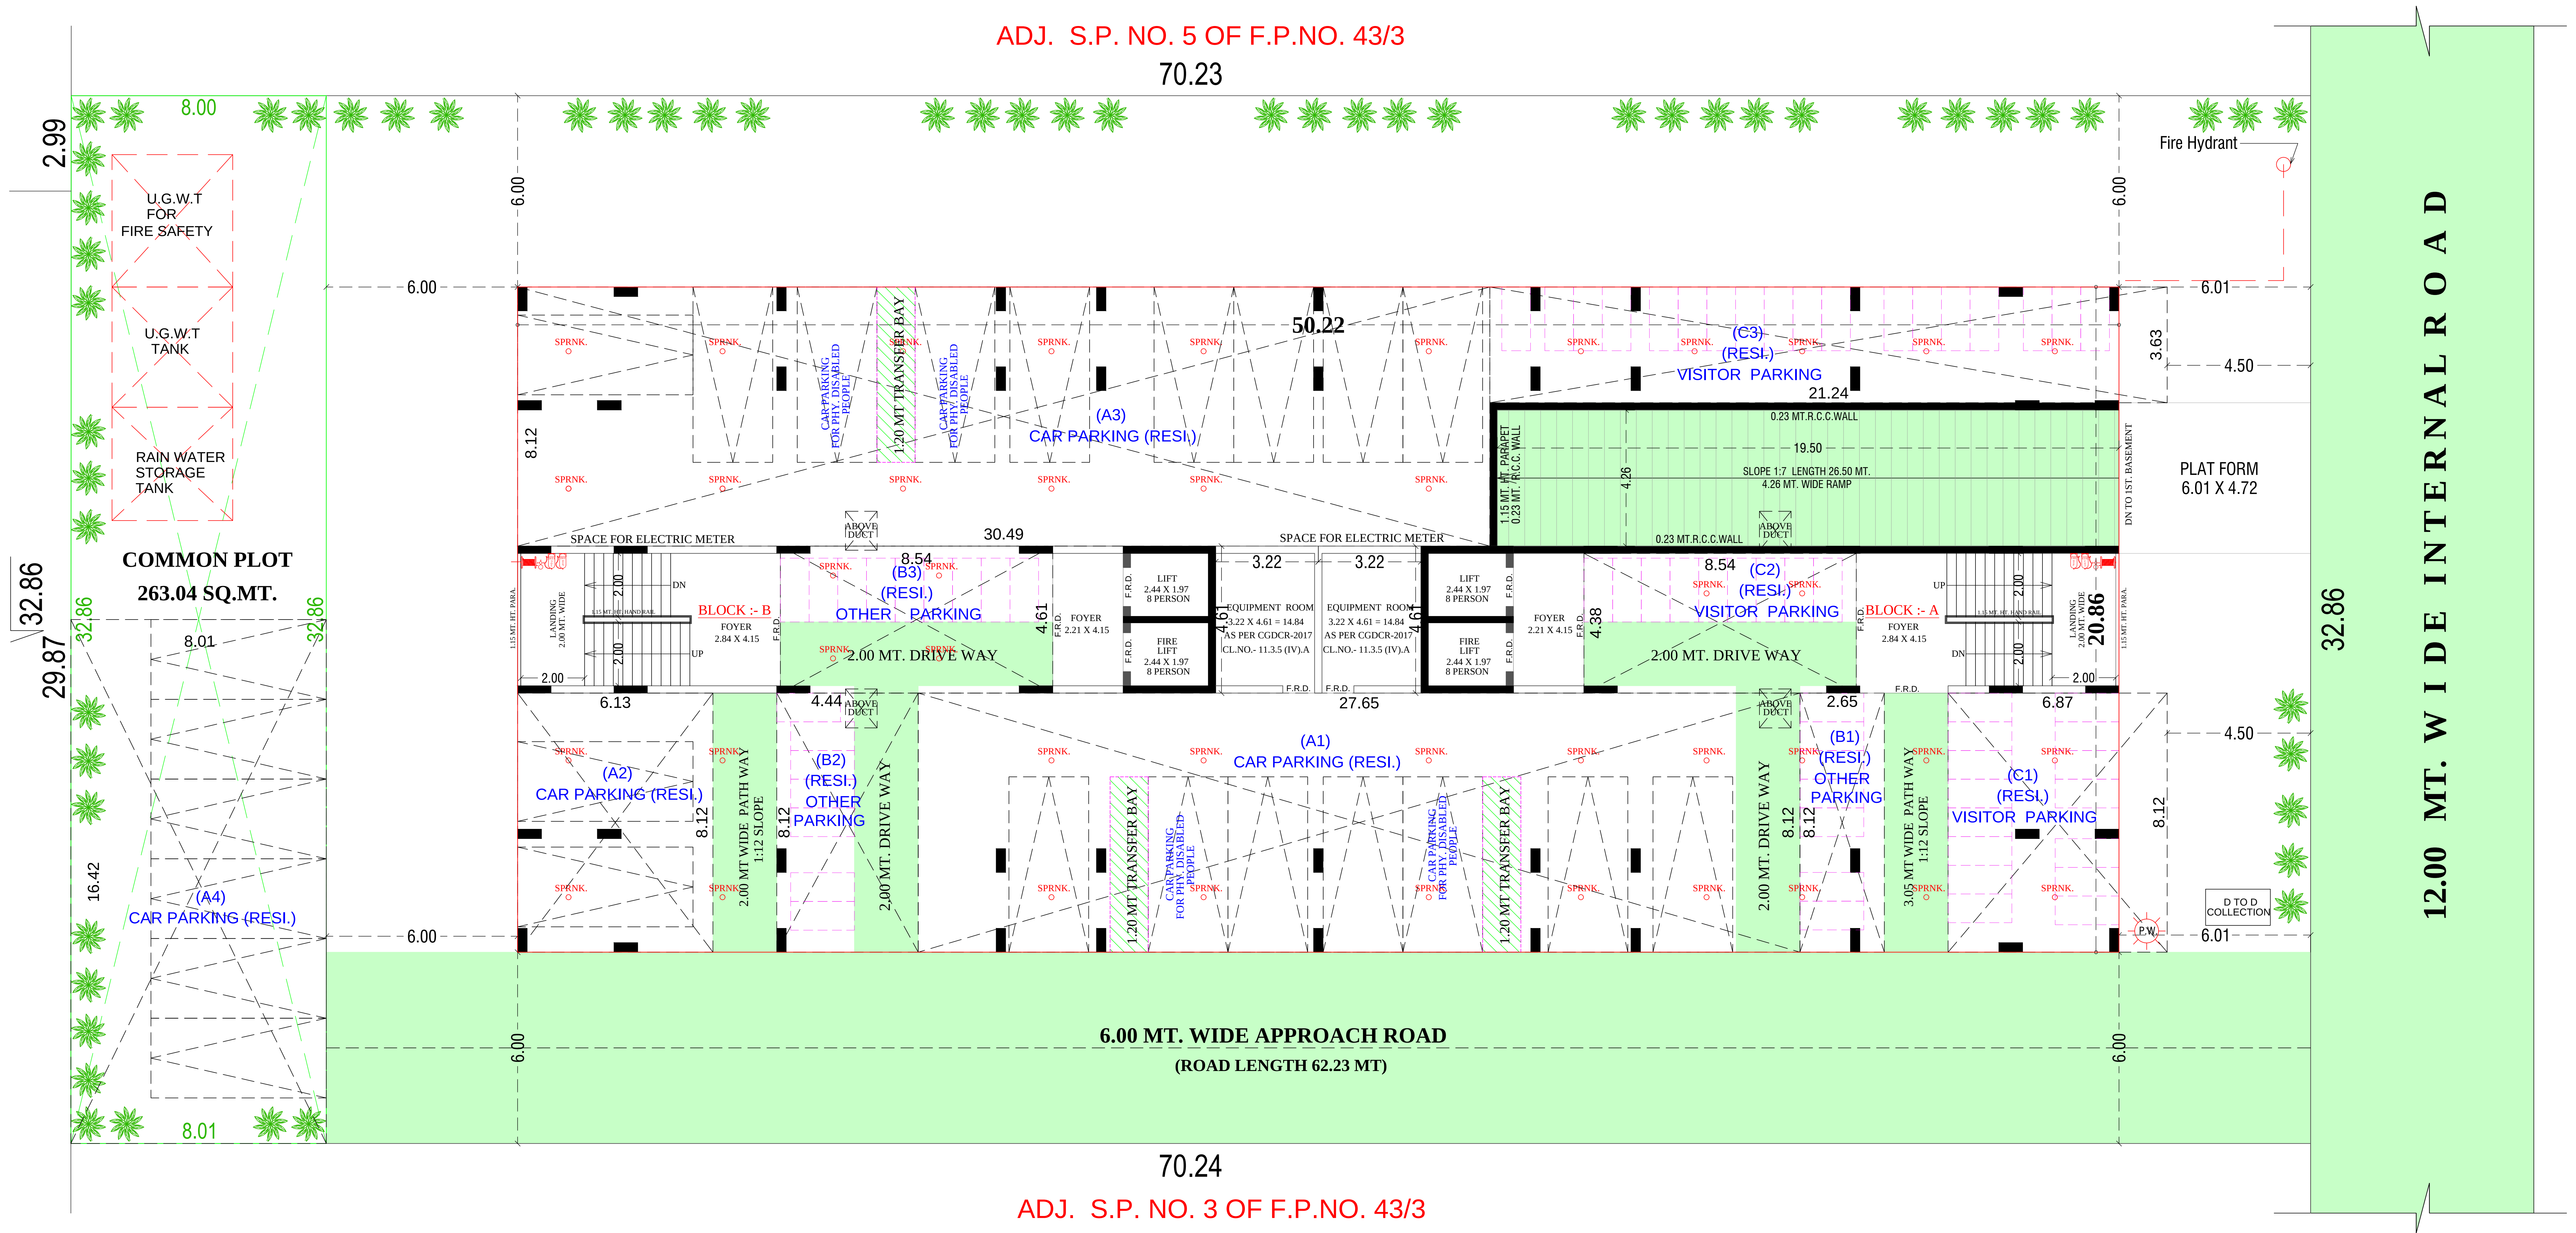

ADJ. F.P.NO. 49/4



ADJ. F.P.NO. 43/2

ADJ. S.P. NO. 5 OF F.P.NO. 43/3

70.23

2.99

29.87 32.86

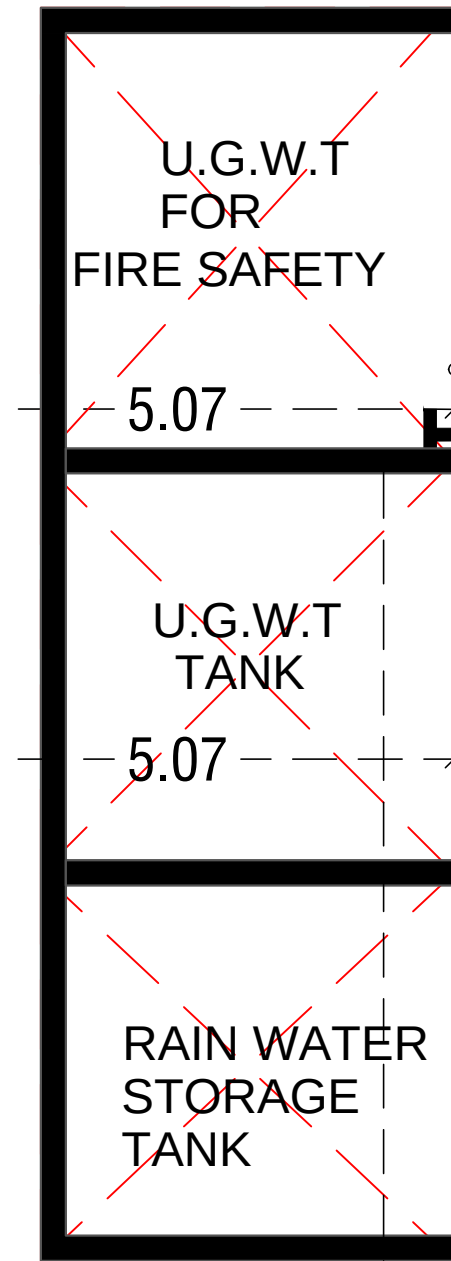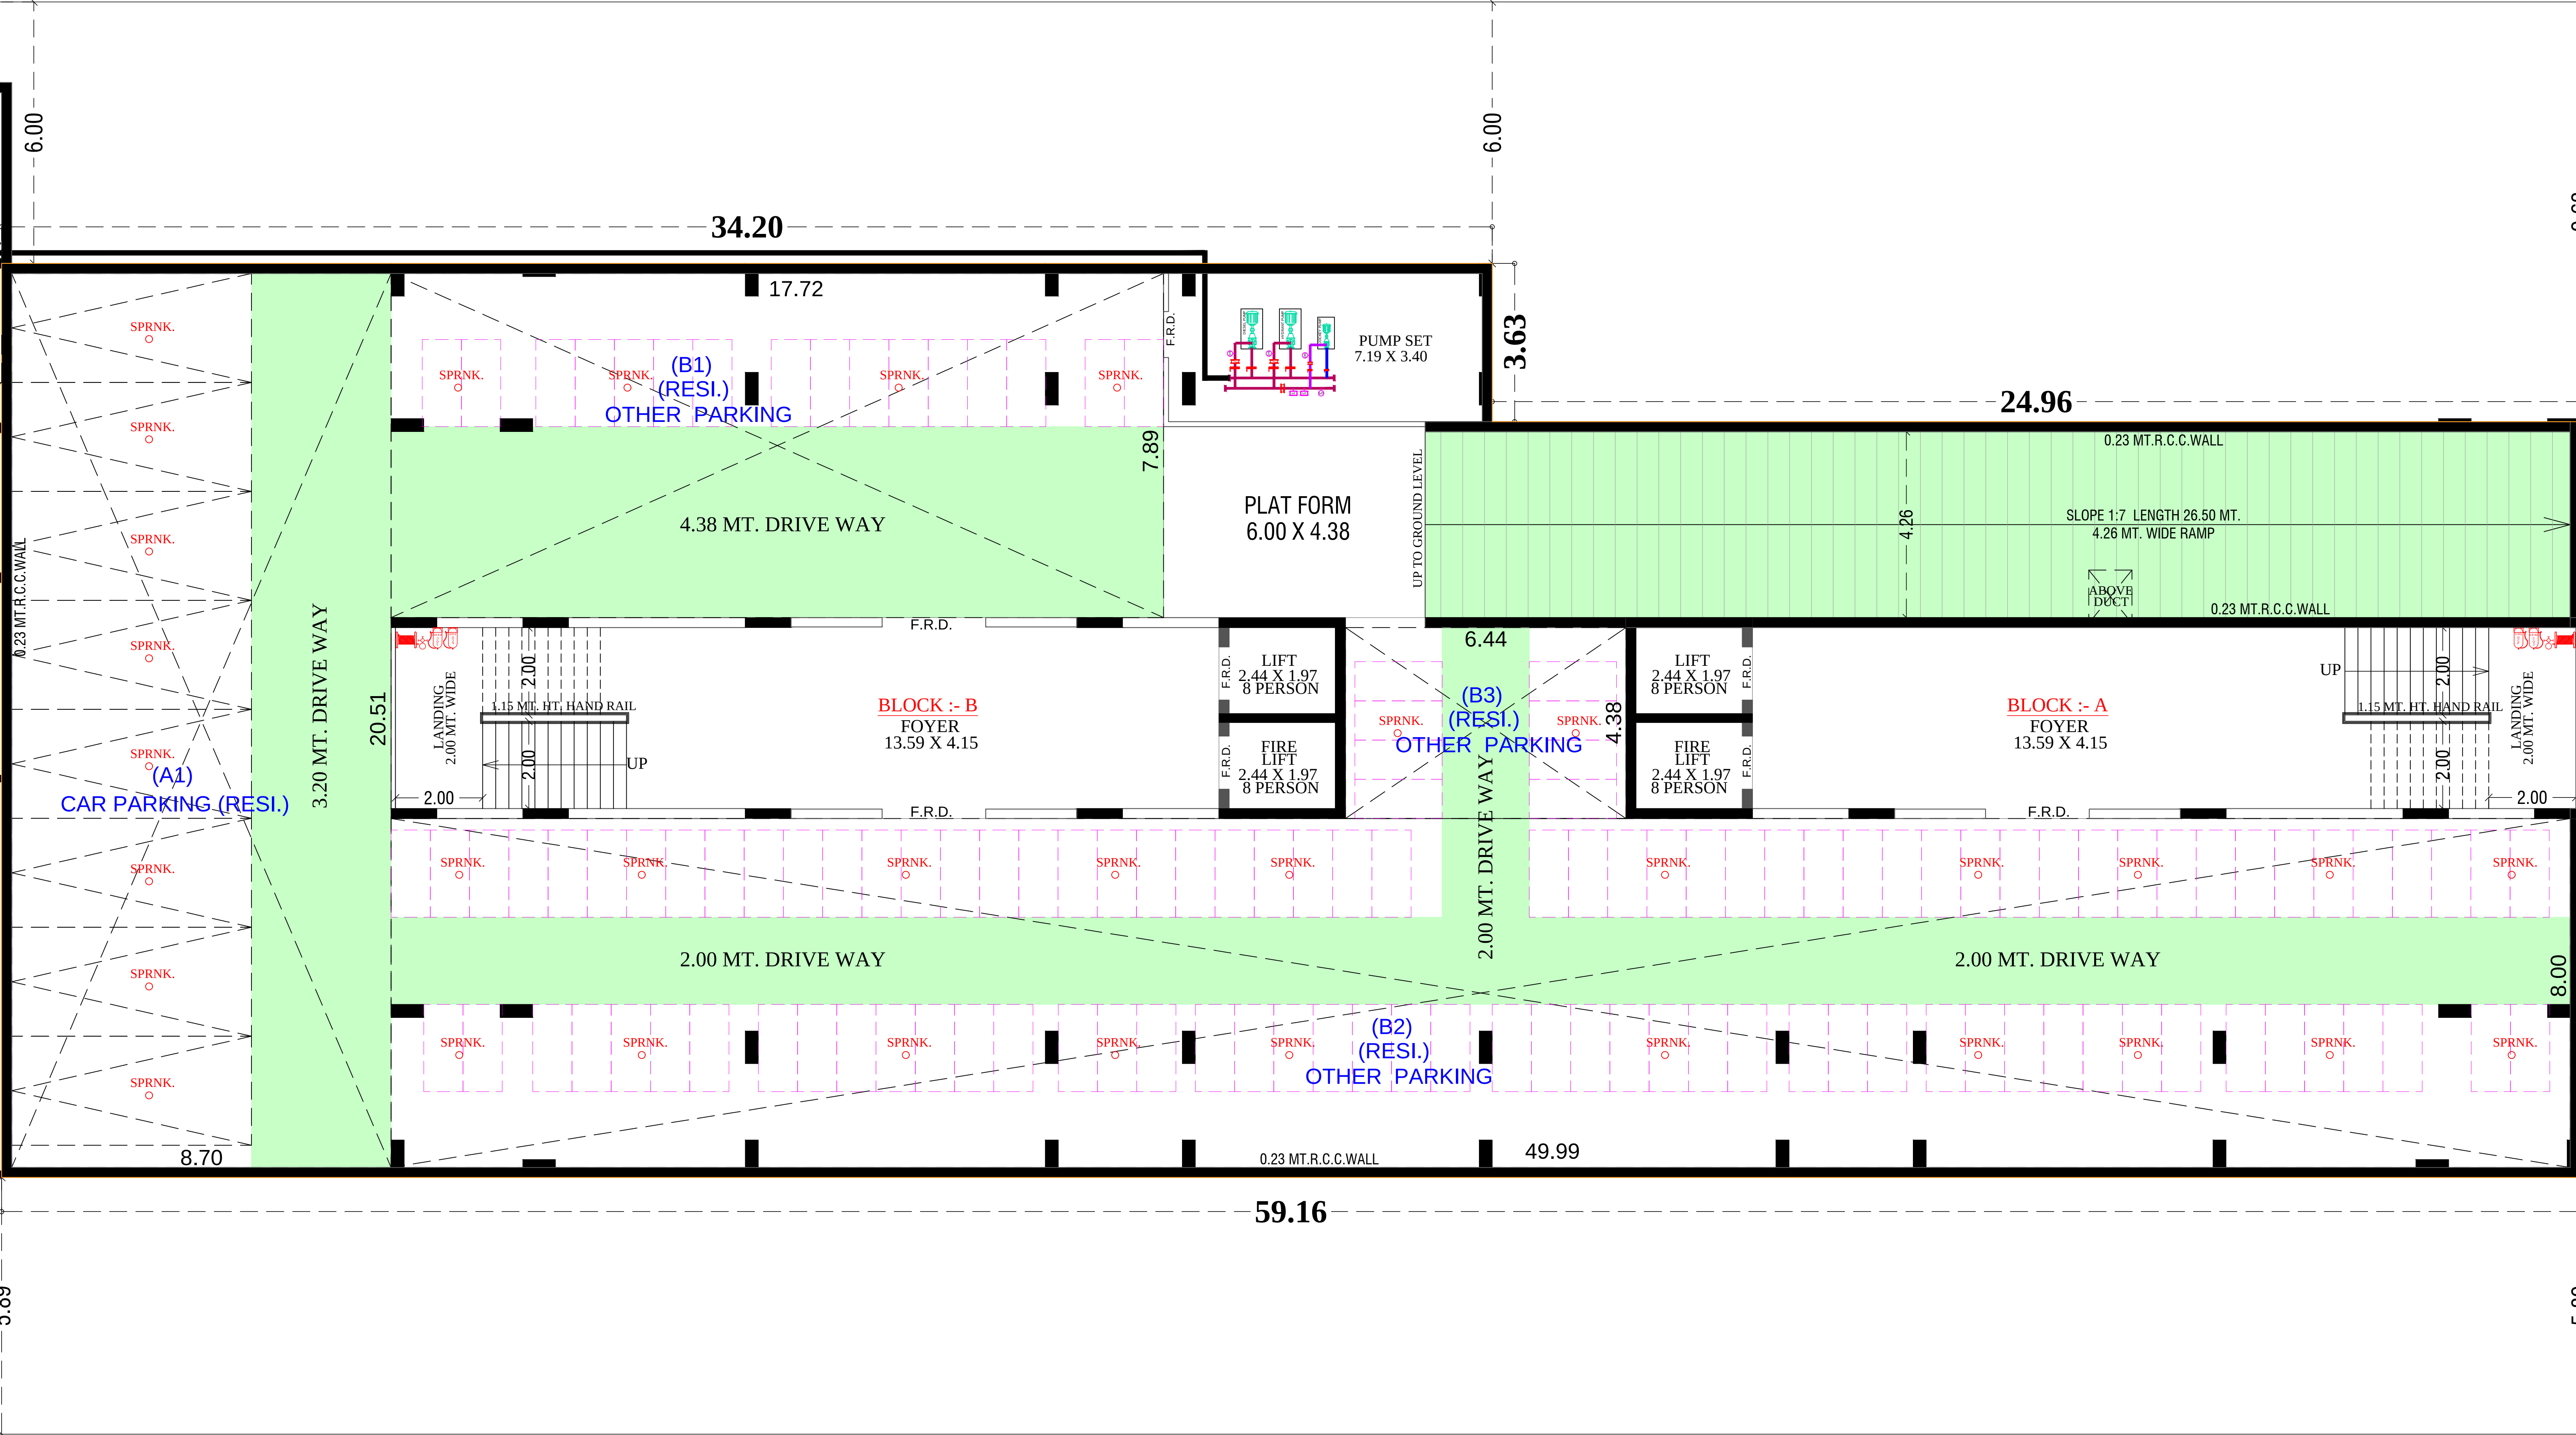

9.63

6.01

17.34

6.01

5.89

70.24

ADJ. S.P. NO. 3 OF F.P.NO. 43/3


32.86


12.00 MT. W I D E I N T E R N A L R O A D

BASEMENT PLAN WITH PARKING LAYOUT

SCALE :- 1.00 CM. = 2.00 MT.


NOTE :- ALL OUTER & INTERNAL WALL ARE OF 0.23 MT TH. R.C.C. WALL

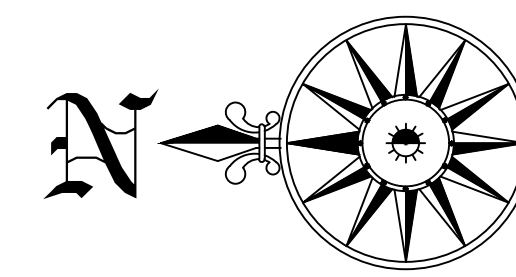

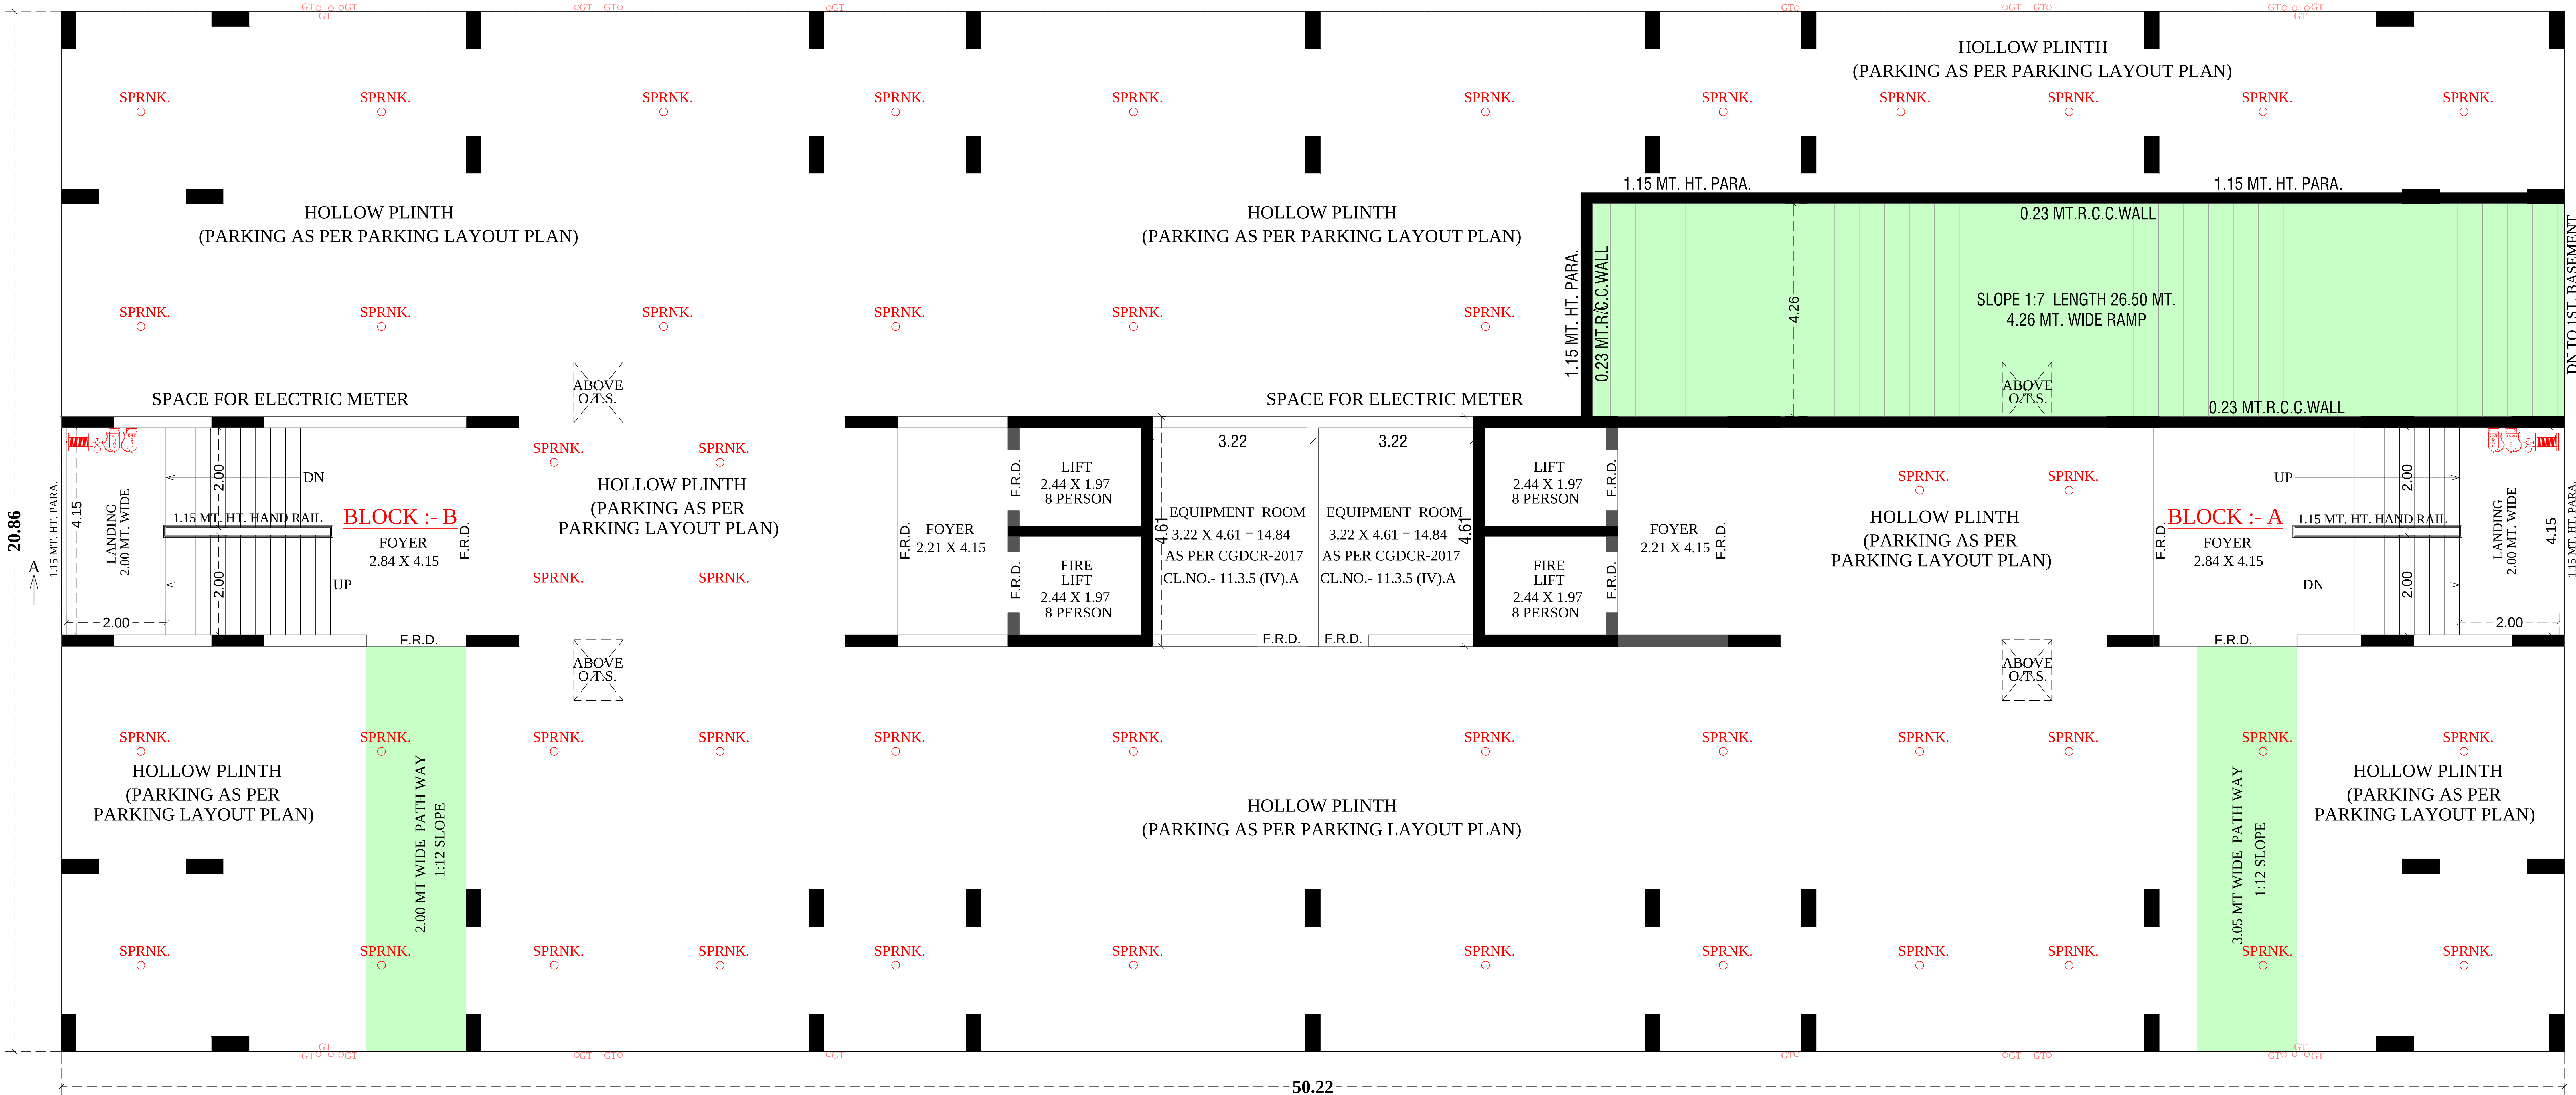

GROUND FLOOR PLAN


NOTE :- ALL OUTER & INTERNAL WALL ARE OF 0.10 MT. TH. B/K WALL

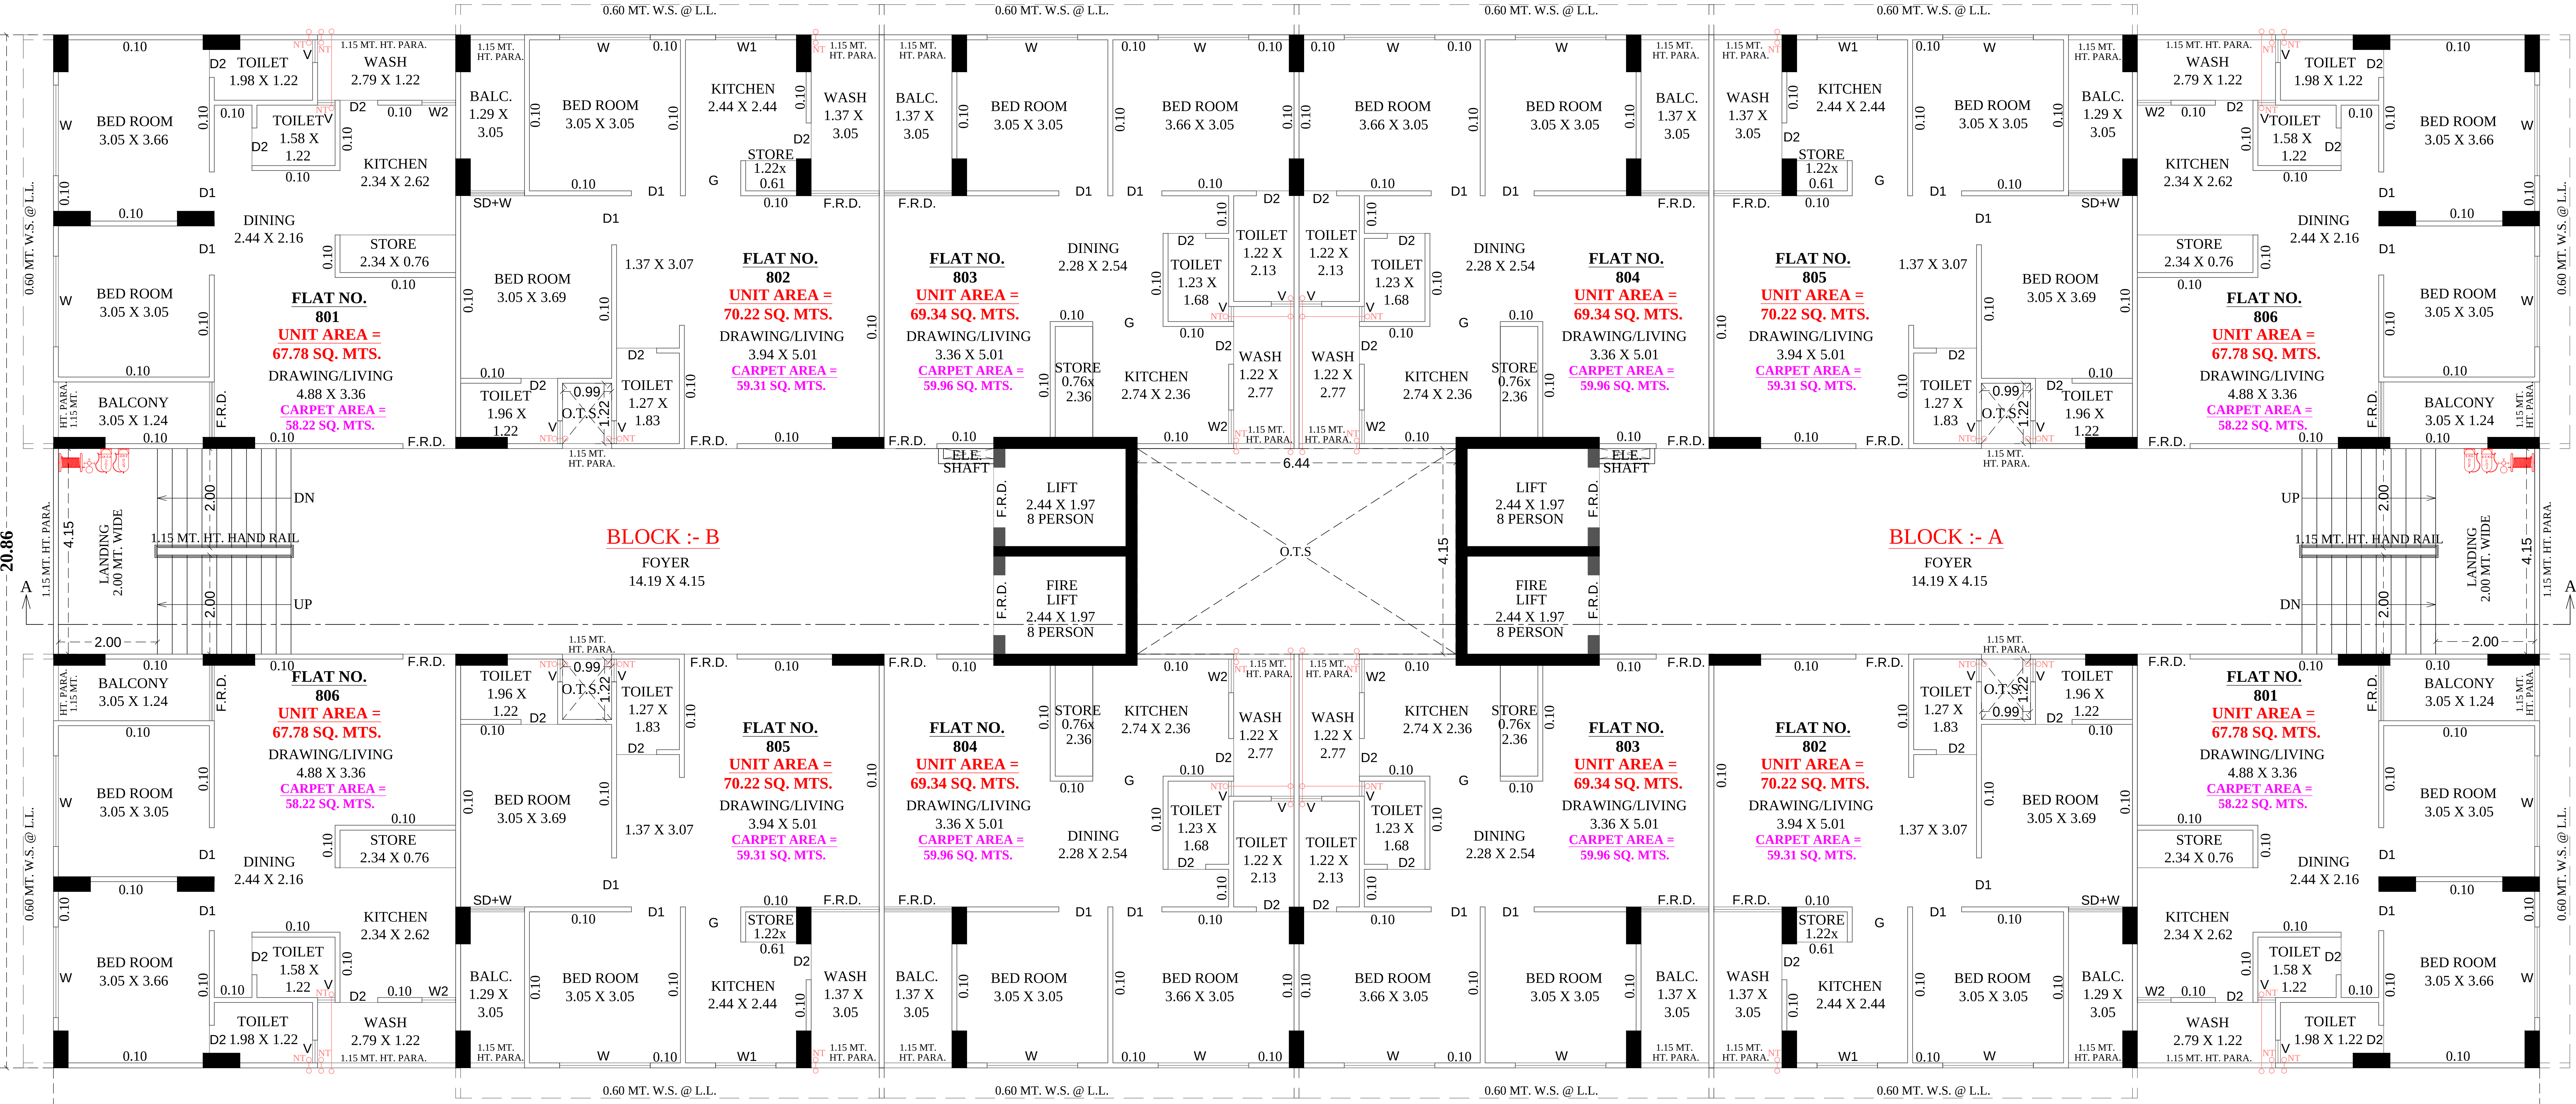

50.22


8TH FLOOR PLAN

NOTE :- ALL OUTER & INTERNAL WALL ARE OF 0.10 MT. TH. B/K WALL

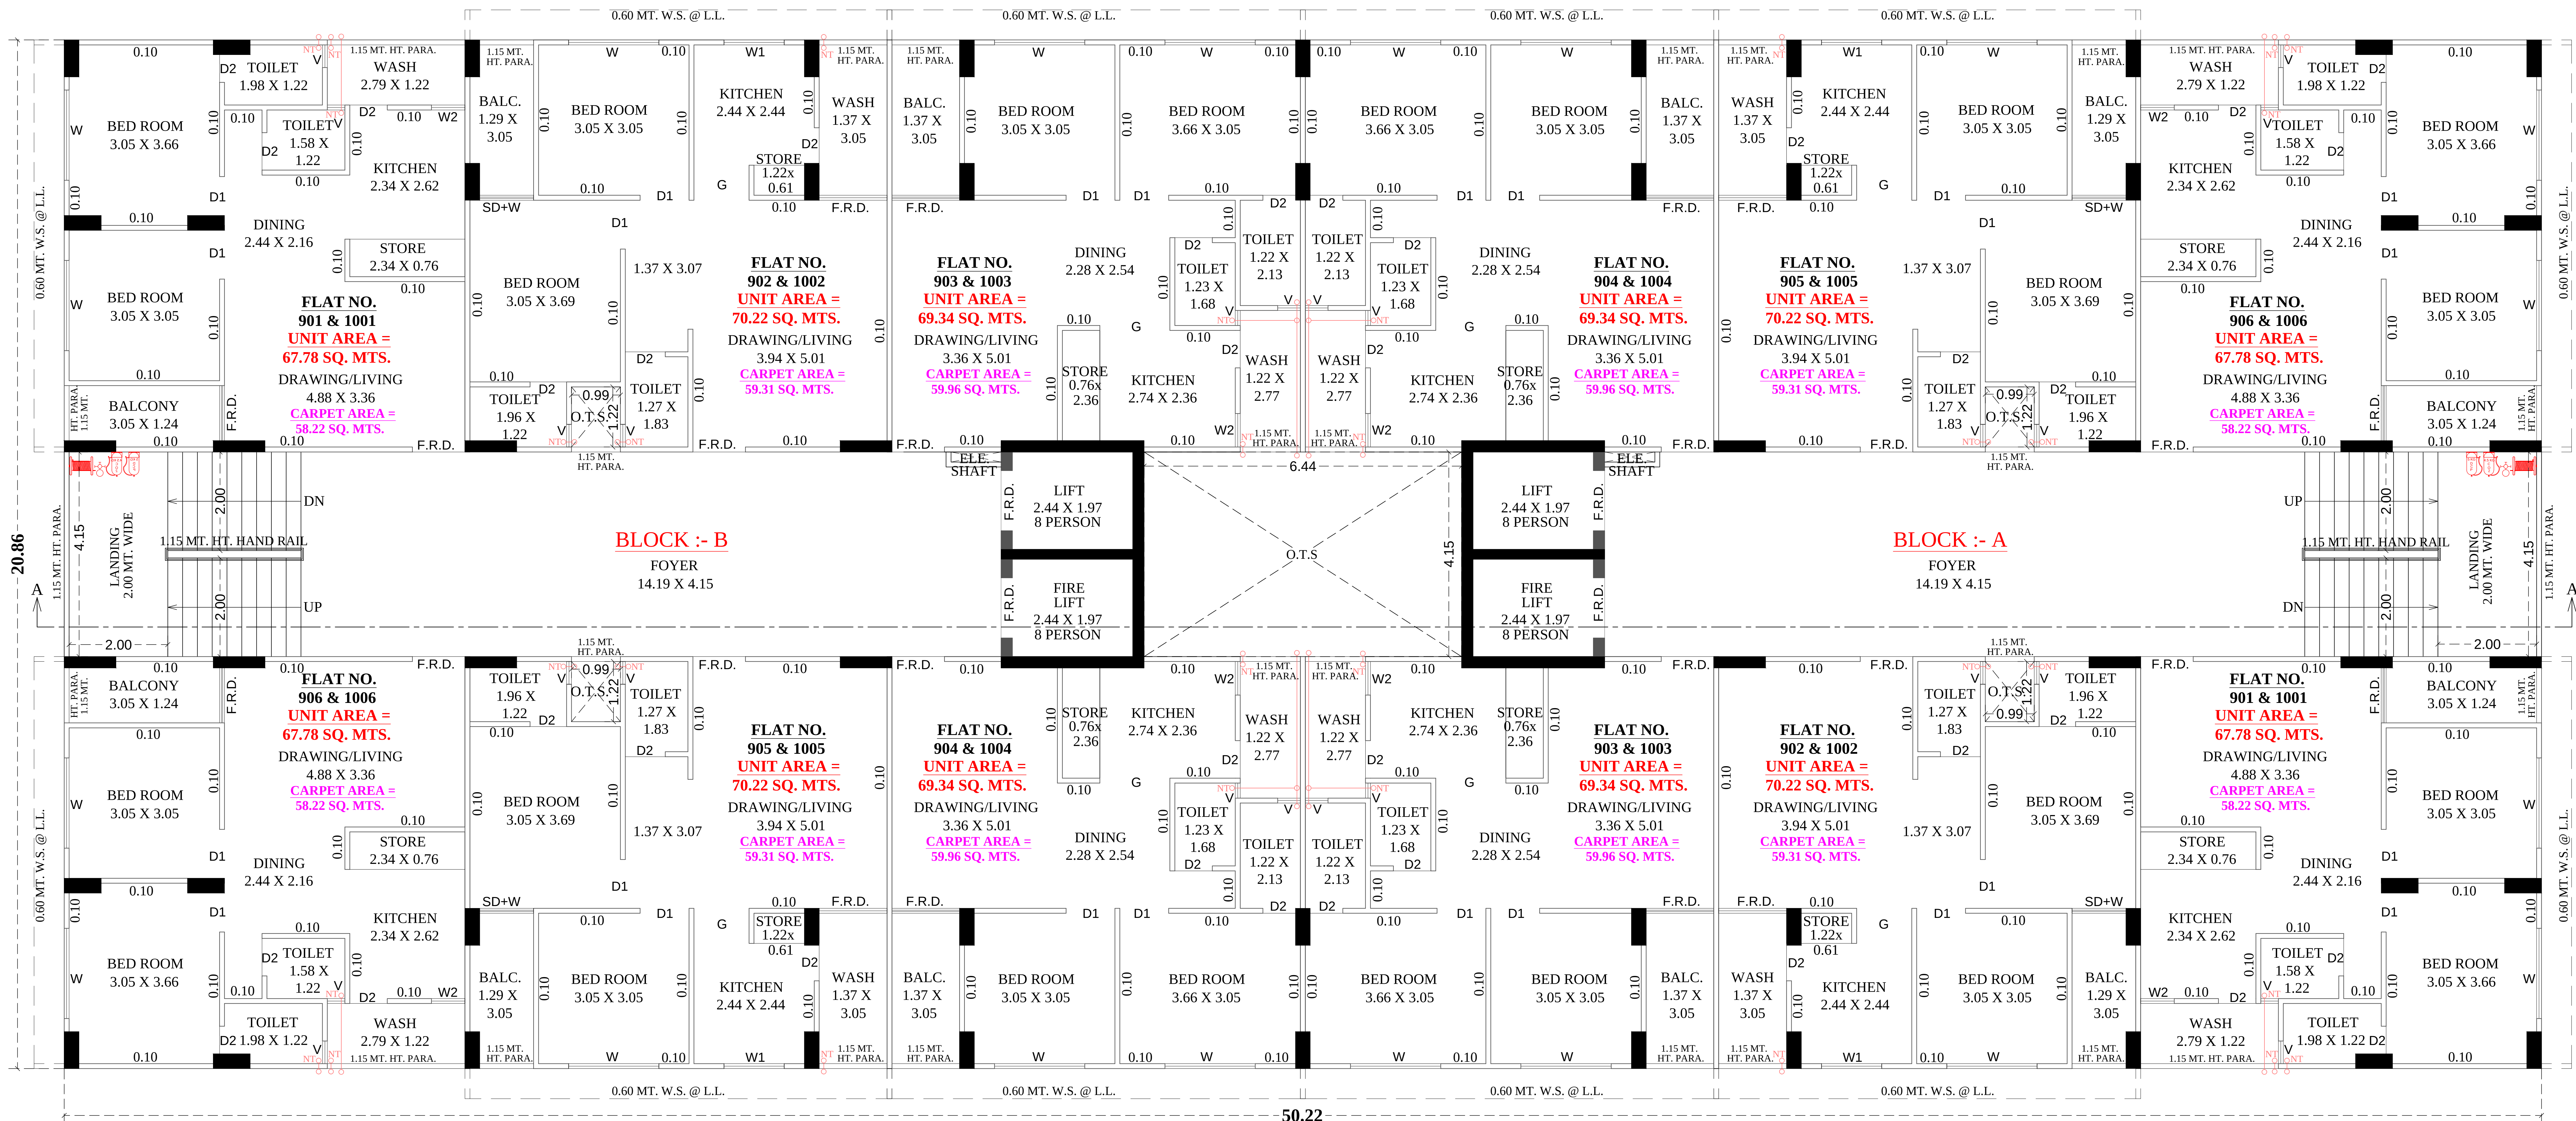


9TH & 10TH FLOOR PLAN


NOTE :- ALL OUTER & INTERNAL WALL ARE OF 0.10 MT. TH. B/K WALL

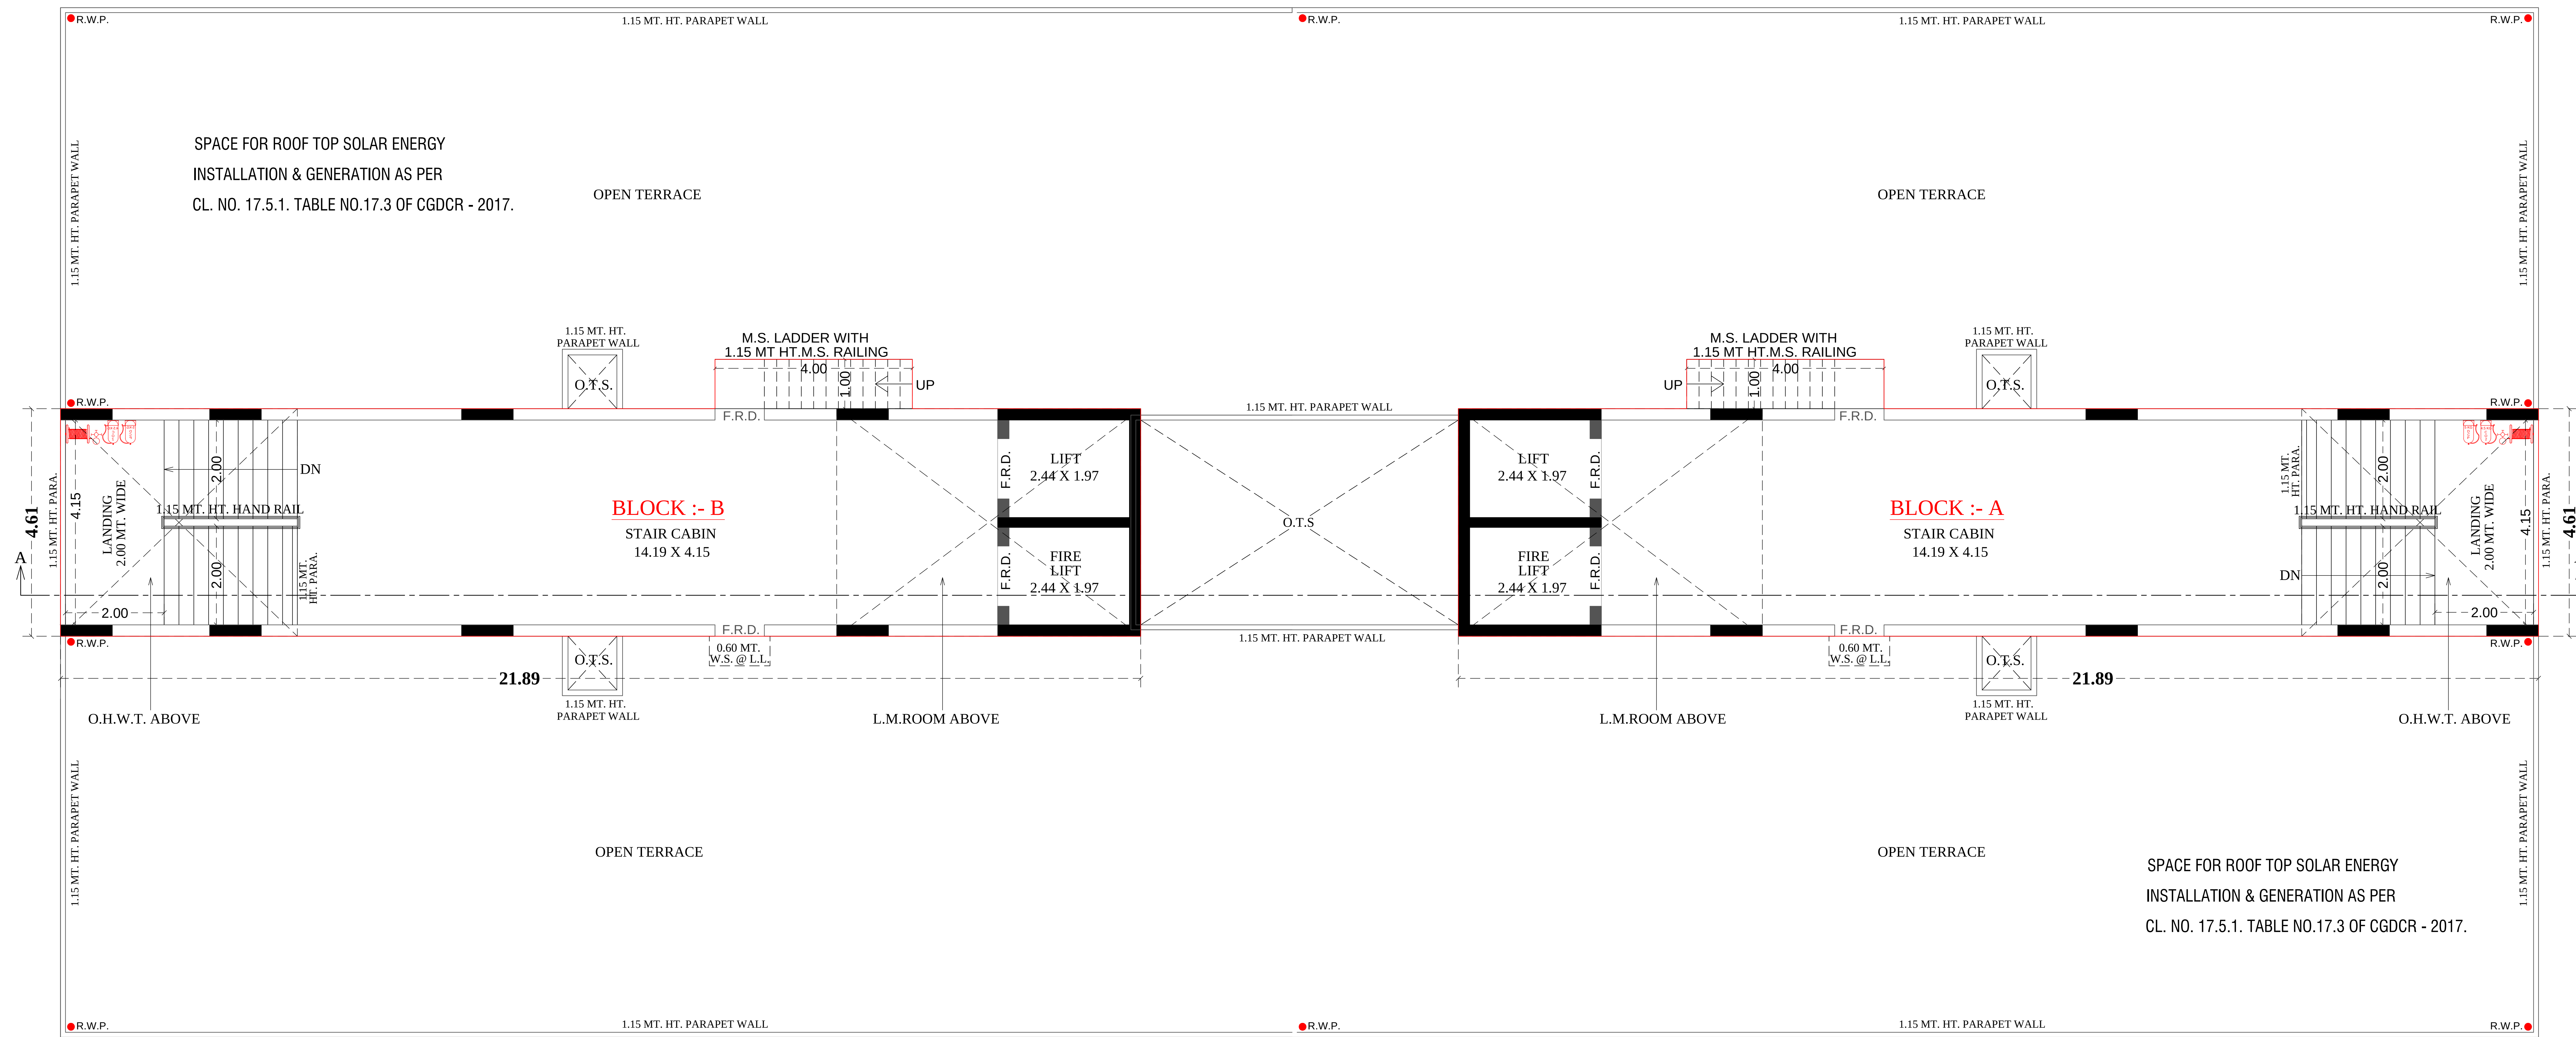

OPEN TERRACE PLAN WITH STAIR CABIN, L.M.R. & O.H.W.T.

NOTE :- ALL OUTER & INTERNAL WALL ARE OF 0.10 MT. TH. B/K WALL

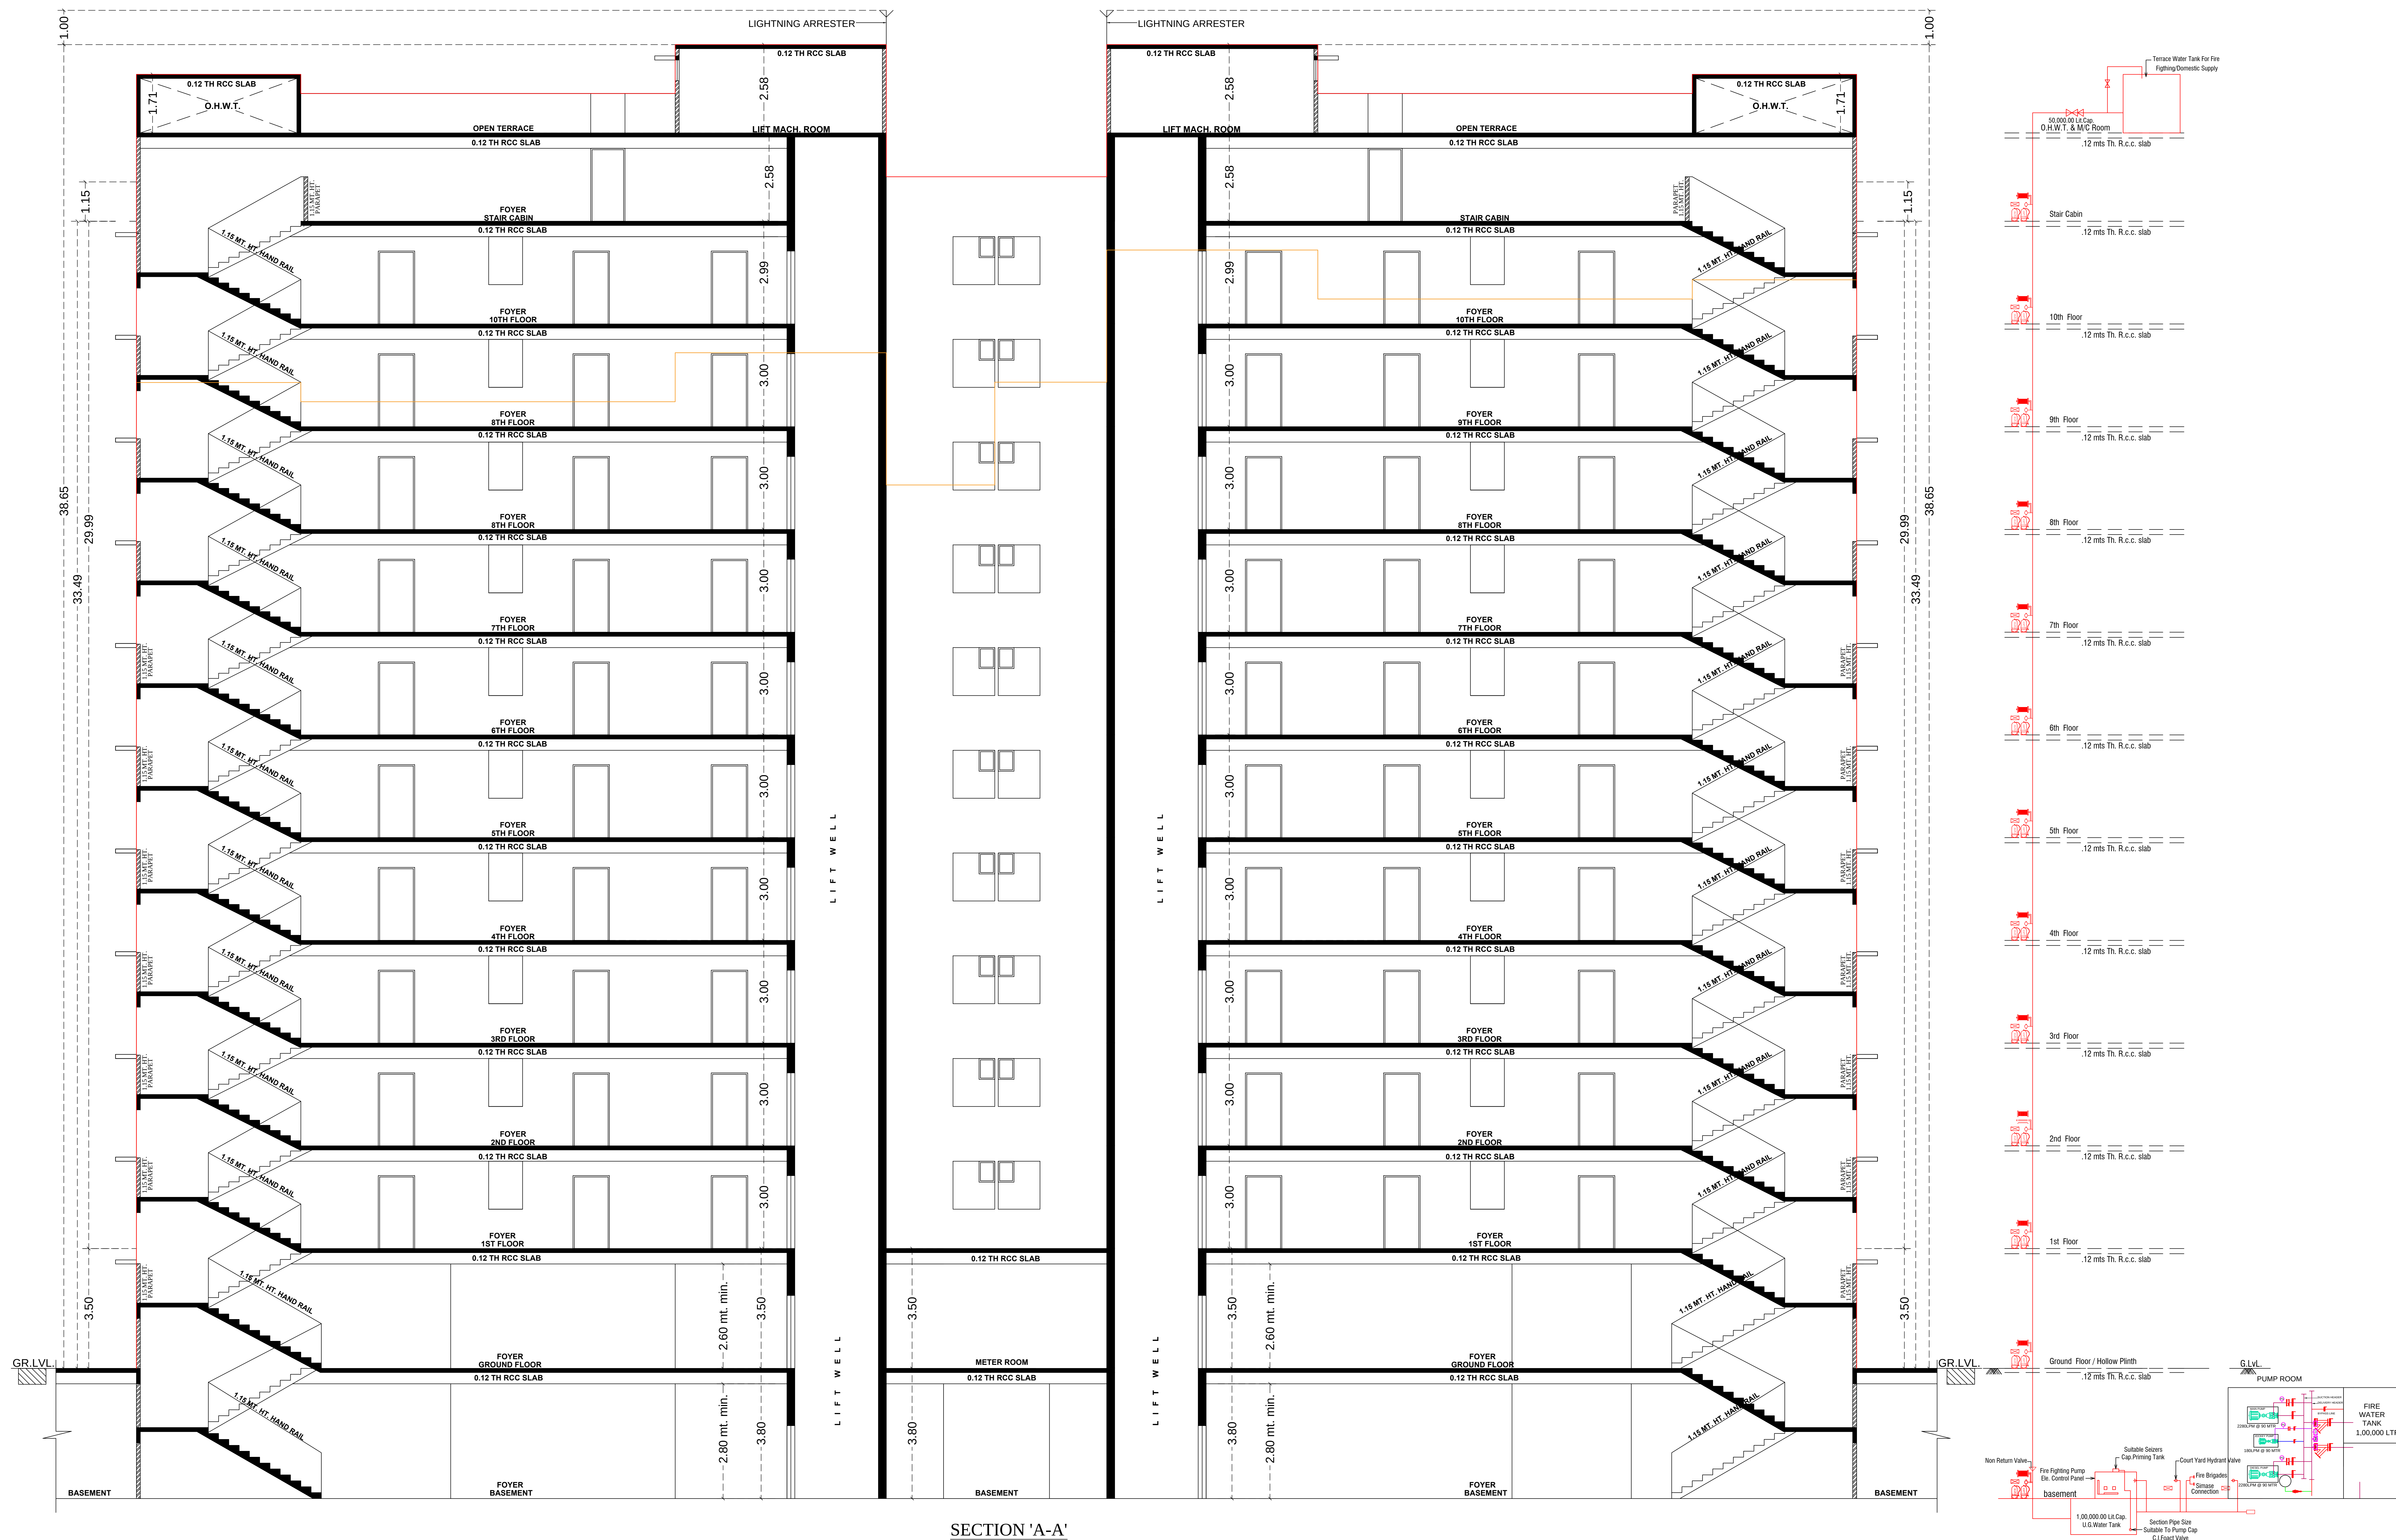

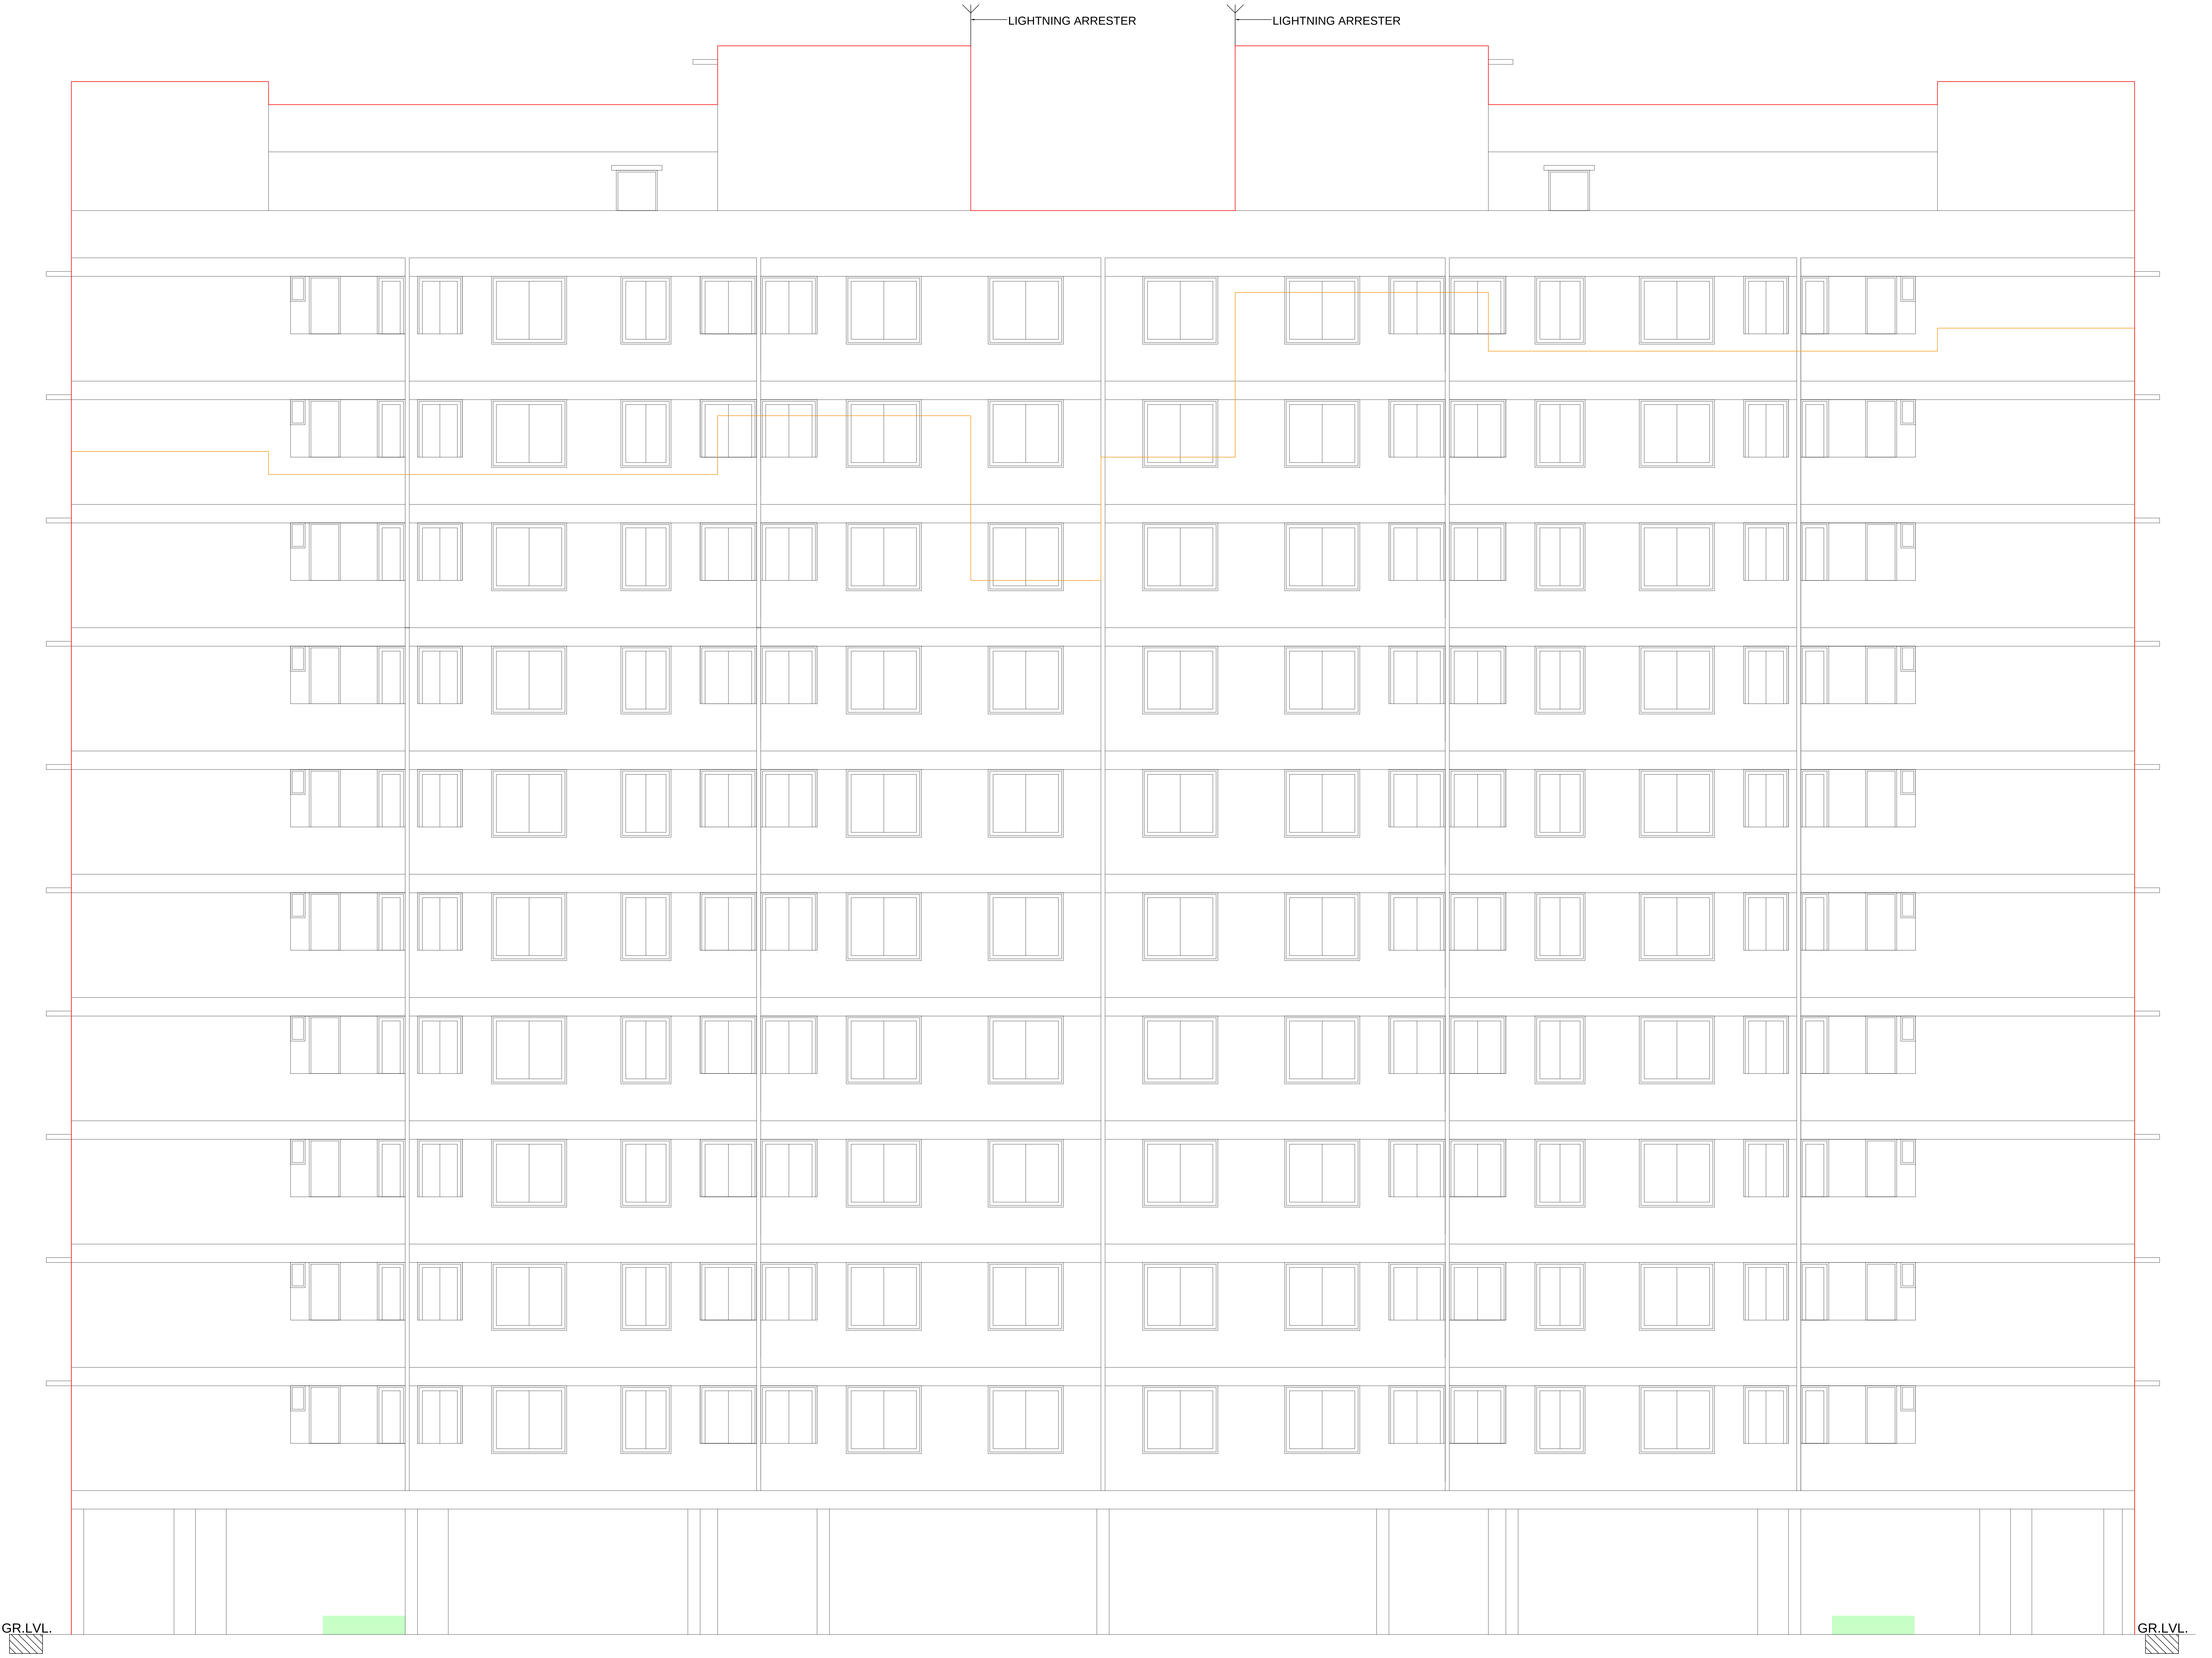

FRONT ELEVATION

SPECIFICATION

STRUCTURE

Earthquake resistant R.C.C. frame structure as per current laws.

FLOORING

Vitrified tiles for entire flooring in all apartments.

WALL FINISH / ELEVATION

Internal mala plaster with white finish putty.
Attractive external elevation with double coat sand face plaster & Water Proof Paint.

TOILET

Designer tiles on floor and walls up to lintel level.
Branded sanitary & bath fittings.

KITCHEN

Polished granite platform with S.S. sink, glazed tiles up to lintel level.

ELECTRIFICATION

Branded ISI modular switches with concealed copper wiring and adequate number of points.
MCB distribution panel.

PLUMBING

ISI CPVC and UPVC pipes for water supply, SWR pipes for solid waste and drainage systems.

DOORS & WINDOWS

Main door & other flush doors with frame.
All windows in aluminum section with granite sill.

TERRACE

Waterproofing with china mosaic for heat reflection and thermal insulation.

FIRE SAFETY

Fire Safety System Facilities.



YASHVI PARIVAR



YASHVI DEVELOPERS

